



**VILLAGE COUNCIL AGENDA
VIRTUAL VILLAGE COUNCIL REGULAR MEETING
226 Cypress Lane, Palm Springs, Florida 33461
Thursday, May 14, 2020
6:30 PM**

Go to Webinar Information for Attendees

Registration URL

<https://attendee.gotowebinar.com/register/2299658662880254478>

Webinar ID: 974-939-035

Participants can use their telephone or computer mic & speakers (VoIP).

UNITED STATES

+1 (415) 930-5321 Access: 361-389-115

Persons who need an accommodation in order to attend or participate in this meeting should contact the Village Clerk at (561) 965-4010 at least three (3) business days prior to the meeting in order to request such assistance.

- 1. CALL TO ORDER**
- 2. ROLL CALL:** Mayor Bev Smith, Vice Mayor Patti Waller, Mayor Pro Tem Gary Ready, Council Member Doug Gunther, Council Member Joni Brinkman, Village Manager Richard Reade, Village Attorney Glen Torcivia and Village Clerk Kimberly Wynn
- 3. INVOCATION**
- 4. PLEDGE OF ALLEGIANCE**
- 5. ADDITIONAL, DELETIONS, OR MODIFICATIONS, AND APPROVAL OF AGENDA**

Motion	Second	Vote
--------	--------	------
- 6. CONSENT AGENDA** *(Public Comment on Consent Agenda Items is permissible prior to voting)*
 - 6.1 Approval of Meeting Minutes
[02-13-2020 Village Council Regular Meeting Minutes](#)

March 12, 2020 - Village Council Meeting Minutes

- 6.2 Appointments to the Construction Board of Adjustment and Appeals
[Joseph Kajak - Board Application is Available Upon Request](#)
[Larry Cellon - Board Application is Available Upon Request](#)
- 6.3 Resolution No. 2020-08 - Establish Consistent Boards & Committees Expiration Dates - Village of Palm Springs
[Proposed Resolution No. 2020-08](#)
- 6.4 Approve Solar Chloride (Solar Salt) Purchase Agreement - 3rd Amendment - Cooperative Purchasing (Piggyback - Renewal) - Public Service Department (FY 2020 Budget Funded) - Morton Salt, Inc.
[Proposed Amendment No. 3 to Agreement - Morton Salt, Inc.](#)
[Amendment No. 2 to Agreement - Morton Salt, Inc.](#)
[Amendment No. 1 to Agreement - Morton Salt, Inc.](#)
[Approval to Piggyback - Morton Salt, Inc.](#)
[City of Boca Raton - Change Order No. 3 \(Renewal\)](#)
[City of Boca Raton - Executed Contract](#)
- 6.5 Approve Frost Lake Stormwater Outfall Project Reconciliation (Close Out & Change Order #1) (Task Order #248) – Public Service Department (FY 2020 Budget Funded – Stormwater Enterprise Fund) – TCLM Enterprises, Inc.
[Proposed Change Order No. 1 - TCLM Enterprises, Inc.](#)
[Allowance Authorization No. 1 - TCLM Enterprises, Inc.](#)
[Agreement - TCLM Enterprises, Inc.](#)
- 6.6 Approve Modification No. 2 - Hazard Mitigation Grant Agreement - Florida Division of Emergency Management (FEMA) - Miller Road Stormwater Improvements
[DRAFT Modification #2 - FEMA \(UPDATED\)](#)
[Modification #2 - FEMA Approval of Proposed Revised Budget](#)
[Hazard Mitigation Grant Agreement](#)
[Modification No. 1 - Hazard Mitigation Grant Agreement](#)
- 6.7 Approve Change Order #2 - Miller Road Drainage Improvements (Task Order # 213) - Public Service Department (FY 2020 Budget Funded - Stormwater Enterprise Fund) - TCLM Enterprises
[Proposed Change Order No. 2 - TCLM Enterprises](#)
[Change Order No. 1 - TCLM Enterprises](#)
[Executed Agreement - TCLM Enterprises](#)
- 6.8 Approve Interlocal Agreement - Extension/Amendment #1 - Urban County Qualification Process Program Participation in Community Development Block Grant (CDBG) - FY 2021 to FY 2023 - Palm Beach County
[Proposed Amendment No. 1 - Interlocal Agreement - Urban County Qualification Process Program - Palm Beach County](#)
[Resolution No. 2014-41 - Interlocal Agreement - Urban County Qualification Process Program - Palm Beach County](#)

- 6.9 Approve Change Order #2 (Task Order #228) - Foxtail Palm Park - Parks and Recreation Department (FY 2020 Budget Funded - General Fund) - Engenuity Group, Inc.

Proposed Change Order #2 - Task Order #228 - Engineering Design & Construction - Foxtail Palm Park - Engenuity Group
Change Order #1 - Task Order #228 - Executive Brief - Task Order #228 - Engineering Design & Construction - Foxtail Palm Park - Engenuity Group,
Task Order #228 - Engineering Design & Construction - Foxtail Palm Park - Engenuity Group

- 6.10 Approve Village Center Playground Replacement Contract Award (Task Order No. 280) - Cooperative Purchasing (Piggyback) - Parks and Recreation Department (FY 2020 Funded - General Fund) - GameTime

Proposed Agreement with GameTime
Approval to Piggyback - GameTime
Village of Palm Springs Membership - Omnia Partners Government Purchasing Cooperative
City of Charlotte, North Carolina - RFP 269-2017-028 Award Notification
City of Charlotte, North Carolina - Executed Contract - GameTime
City of Charlotte, North Carolina - Original RFP Submittal Documents - GameTime (Available Within the Village Clerk's Office)
City of Charlotte, North Carolina - Request for Proposals (RFP #269-2017-028) - January 25 2017
City of Charlotte - North Carolina - Advertisement - RFP 269-2017-028 - January 25, 2017
Proposal - Village Center Complex Playground Replacement - GameTime
Proposed Village Center Complex Playground Replacement Project Site Plan
Proposed Village Center Complex Playground Replacement Project Conceptuals
GameTime Price List - Co-Op
GameTime Schedule of Discounts - Co-Op
Village Center Playground Replacement FY 2020 CIP Form

- 6.11 Approve Royal Palm Park Playground Replacement Contract Award (Task Order No. 281) - Cooperative Purchasing (Piggyback) - Parks and Recreation Department (FY 2020 Funded - General Fund) - GameTime

Proposed Agreement - GameTime
Approval to Piggyback - GameTime
Village of Palm Springs Membership - Omnia Partners Governmental Purchasing Cooperative
City of Charlotte, North Carolina - RFP 269-2017-028 Award Notification
City of Charlotte, North Carolina - Executed Contract - GameTime
City of Charlotte, North Carolina - Original RFP Submittal Documents - GameTime (Available Within the Village Clerk's Office)
City of Charlotte, North Carolina - Request for Proposals (RFP #269-2017-028) - January 25, 2017
City of Charlotte, North Carolina - Advertisement - RFP #269-2017-028 - January 25, 2017
Proposal - Royal Palm Park Playground Replacement - GameTime

[Proposed Royal Palm Park Playground Replacement Project Site Plan](#)
[Proposed Royal Palm Park Playground Replacement Project Conceptuals](#)
[GameTime Price List - Co-Op](#)
[GameTime Schedule of Discounts - Co-Op](#)
[Royal Palm Playground Improvements - FY 2020 CIP Form](#)

- 6.12 Approve Playground Equipment and Installation Sago Palm Park Improvements Contract Award (Task Order No. 254) - Cooperative Purchasing (Piggyback) - Parks and Recreation Department (FY 2020 Funded - General Fund) - GameTime c/o Dominica Recreation Products, Inc. **(STAFF HAS REQUESTED THAT THIS ITEM BE POSTPONED TO THE JUNE 11,2020, VILLAGE COUNCIL MEETING)**

End of Consent Agenda

MOTION	SECOND	ROLL CALL VOTE
--------	--------	----------------

7. PRESENTATIONS

- 7.1 "Police Week" and "Peace Officers Memorial Day" Proclamation - May 2020
[Police Week in Palm Springs - 2020](#)
- 7.2 Public Service Recognition Week Proclamation - May 3, 2020 - May 9, 2020
[Public Service Recognition - May 2020](#)

8. **PUBLIC COMMENT** *(The public shall be limited to three (3) minutes to speak on agenda or non-agenda item(s))*

9. PUBLIC HEARINGS

- 9.1 Ordinance No. 2020-04 - Land Use Plan Amendment (Large Scale) - 2085 South Congress Avenue and 3243 Lillian Road (Proposed Palm Springs Residences Residential Planned Development) **[THE APPLICANT HAS REQUESTED THIS ITEM BE POSTPONED INDEFINITELY]**

Motion	Second	Roll Call Vote
--------	--------	----------------

[Email from Applicant - Palm Springs Residences](#)

- 9.2 Resolution No. 2020-16 - Final Plat - Barbridge Subdivision - 4424 Barbridge Road *(Quasi-Judicial Hearing)*

Motion	Second	Roll Call Vote
--------	--------	----------------

[Proposed Resolution No. 2020-16](#)
[Proposed Final Plat](#)
[Letter of Compliance Florida Statutes - Engenuity Group - 4424 Barbridge Road](#)
[Special Purpose Survey and Site Plan](#)

Summary of Requested Lot Subdivision - Frogner Consulting

Aerial and Location Maps

9.3

Resolution No. 2020-14 - Final Plat (Re-Plat) - RaceTrac, Tire Kingdom & Vacant Property - 2601 10th Avenue North (*Quasi-Judicial Hearing*)

Motion	Second	Roll Call Vote
--------	--------	----------------

[Proposed Resolution No. 2020-14 - Final Plat Replat - 2601 10th Avenue North](#)

[Proposed Final Plat](#)

[Letter of Compliance Florida Statutes - 2601 10th Avenue North](#)

[Boundary Survey](#)

[Colored Master Plan](#)

[Property Information Report](#)

[Aerial and Location Maps](#)

9.4 Resolution No. 2020-13 - Site Development Plan Modification No. 1 (SPR20-05) - Towercom Tower - All Air Conditioned Self Storage - 2745 Lake Worth Road (*Quasi-Judicial Hearing*)

Motion	Second	Roll Call Vote
--------	--------	----------------

[Exhibit "A" - Staff Report](#)

[Proposed Site Plan for Generator](#)

[Photographs of Lease Area](#)

[Aerial and Location Maps](#)

[Resolution No. 2018-12 - 2745 Lake Worth Road \(Communication Tower\)](#)

[Applicant's Presentation Verizon](#)

[Proposed Resolution No. 2020-13](#)

9.5 Resolution No. 2020-06 - Site Plan (SPR20-03) and Four (4) Waivers - 3922 Park Lane (*Quasi-Judicial Hearing*)

Motion	Second	Roll Call Vote
--------	--------	----------------

[Proposed Resolution No. 2020-06](#)

[Exhibit "A" - Staff Report and Conditions of Approval](#)

[Project Narrative and Justification Statement](#)

[Site Plan, Landscape Plan, Architectural Plans, Civil Plans and Letters](#)

[Colored Site Plan and Architectural Renderings - 3922 Park Lane Townhomes](#)

[Legal Description](#)

[Aerial Map and Location Map](#)

[Applicant's Presentation - 3392 Park Lane Townhouses](#)

10. ACTIONS AND REPORTS

10.1 Temporary Use Permit - Outdoor Vehicle & Equipment Storage - Florida Communication Concepts (FCC) - 1195 South Congress Avenue

Motion	Second	Roll Call Vote
--------	--------	----------------

[Temporary Use Permit Agreement](#)

Applicant's Temporary Use Permit Application and Narrative - 1195 S. Congress Avenue

Applicant's Proposed Parking Plan

Property Survey - 1195 S Congress Ave

Site Photos

Aerial and Location Maps

Florida Communication Concepts - Corporate Information

11. VILLAGE MANAGER COMMENTS

12. VILLAGE COUNCIL COMMENTS

13. ADJOURNMENT

NEXT MEETING

THURSDAY, JUNE 11, 2020 AT 6:30 PM

If a person decides to appeal any decision made by this Council with respect to any matter considered at this meeting, he will need a record of the proceeding, and that for such purpose he may need to ensure that verbatim record of the proceedings is made, which record includes the testimony and evidence upon which the appeal is to be based.



**VIRTUAL PUBLIC MEETING
VILLAGE COUNCIL
VIRTUAL MEETING
Village Hall – Council Chambers
226 Cypress Lane • Palm Springs, FL • 33461**

Under Executive Order No. 20-69, issued by the Office of Governor Ron Desantis on March 20, 2020, municipalities may conduct meetings of their governing boards without having a quorum of its members present physically or at any specific location, and utilizing communications media technology such as telephonic or video conferencing, as provided by Section 120.54(5)(b)2, Florida Statutes.

The meeting will be held at the Village of Palm Springs - Village Hall located at 226 Cypress Lane, Palm Springs, Florida. A physical access point open to the public will be made available. In keeping with the Centers for Disease (CDC) and the Florida Department of Health guidelines on social distancing, and limiting public gatherings to less than ten (10) persons, once a physical access point reaches capacity, another physical access point will be opened to the public. Please note, face coverings must be worn when you enter the building

The Village of Palm Springs will provide for public participation through the gotowebinar.com, a communication media technology (teleconference) system. Interested persons may attend by joining the meeting from their computer, tablet or smartphone.

The agenda packet that is posted on the website at www.vpsfl.org Friday evening, one week before the Council meeting will include a weblink and the phone number to join the Council virtual meeting.

First-time users will have to download the Gotowebinar application (App) by using the following link:

<https://support.goto.com/webinar/help/download>

After the meeting, the audio recording will be available by contacting the Village Clerk.

If any person has technical difficulties using Gotowebinar before or during the meeting, please call the Village Clerk immediately at (561) 434-5084 to report the issue.

The Village has developed new methods of ensuring public comment(s) for a virtual meeting.

- a. Email the Village Clerk, Kimberly Wynn at kwynn@vpsfl.org. The Village Clerk will present public comments into the record at the meeting. If you do not receive a response email from the Village Clerk, assume that it was not received and follow up with a phone call to Village Hall at (561) 434-5084.
- b. Persons may go to Village Hall to an available Physical Access Point and make a public comment when the item is announced.
- c. If interested persons require more information, they may visit the website at www.vpsfl.org and contact the Village Clerk at 226 Cypress Lane, Palm Springs, FL; Email: kwynn@vpsfl.org or call the Village Clerk at (561) 434-5084.

Agenda items that are quasi-judicial hearings for a virtual meeting may use the following procedure:

- a. Interested persons that sign into the gotowebinar virtual meeting will be in “listen-only” mode; however, they may send an email to the Village Clerk, Kimberly Wynn at kwynn@vpsfl.org on quasi-judicial items when the item is announced.
- b. Interested persons that wish to present additional information to the Village Council on quasi-judicial items may send an email to kwynn@vpsfl.org or call the Village Clerk, Kimberly Wynn at (561) 434-5084.

Consistent with Section 286.0105, Florida Statutes, if a person decides to appeal any decision made by the Village Council with respect to any matter considered at such meeting or hearing, he or she will need a record of the proceedings, and that, for such purpose, he or she may need to ensure that a verbatim record of the proceedings is made, which record includes the testimony and evidence upon which the appeal is to be based.

Persons who need an accommodation in order to attend or participate in this meeting should contact the Village Clerk at (561) 965-4010 at least three (3) business days prior to the meeting in order to request such assistance.



Village of Palm Springs

Executive Brief

AGENDA DATE: May 14, 2020

DEPARTMENT: Administration

ITEM 6.1: Approval of Meeting Minutes

SUMMARY:

FISCAL IMPACT:

ATTACHMENTS:

02-13-2020 Village Council Regular Meeting Minutes

March 12, 2020 - Village Council Meeting Minutes



AGENDA

VILLAGE COUNCIL MEETING

VILLAGE HALL – COUNCIL CHAMBERS

226 CYPRESS LANE, PALM SPRINGS, FLORIDA 33461

FEBRUARY 13, 2020 at 6:30 PM

COUNCIL

- Mayor Beverly Smith
- Vice Mayor Joni Brinkman
- Mayor Pro Tem Patricia Waller
- Council Member Douglas Gunther
- Council Member Gary Ready

ADMINISTRATION

- Village Manager Richard Reade
- Village Attorney Glen Torcivia
- Village Clerk Kimberly Wynn

1. CALL TO ORDER

Mayor Smith called the meeting to order at 6:35 PM

2. ROLL CALL

Mayor Bev Smith, Vice Mayor Joni Brinkman, Mayor Pro Tem Patti Waller, Council Member Doug Gunther, Council Member Gary Ready, Village Attorney Glen Torcivia, Village Manager Richard Reade and Village Clerk Kimberly Wynn

Absent: None

Staff Present: Sergeant-at-Arms Tom Ceccarelli Police Chief, Ronald Eyma Public Service Director, Chad Girard Assistant Public Service Director, Justin Lucas, Parks,

and Recreation Director, Suvi Manner Library Director, Kim Glas-Castro Planning, Zoning, and Building Director, and Thomas Cook IT Director

3. INVOCATION

Village Manager Reade led the invocation.

4. PLEDGE OF ALLEGIANCE

Vice Mayor Brinkman led the Pledge of Allegiance.

5. ADDITIONS, DELETIONS, OR MODIFICATIONS, AND APPROVAL OF AGENDA

Village Manager Reade noted that Item 6.10., Approval of Employee Medical, Dental & Other Benefits (FY 2020 Budget-Funded), additional information was provided before the meeting. He explained that it provided no cost increase for employees and only a 1% cost increase for the Village's health benefit plan. Item 6.13., Approve Generator Repair and Maintenance Service Agreement - Two (2) - One (1) Year Extension - Public Service Department (FY 2020) Budget Funded - Megawattage, the first approval would be retroactive from March 10, 2019 - March 10, 2020. The second agreement was for a new term from March 10, 2020, through March 10, 2021. This item is an addendum to the Consent Agenda.

Council Member Gunther made a motion to approve the Consent Agenda as amended. Seconded by Council Member Ready. The motion carried 5-0.

6. CONSENT AGENDA *(Public Comment on Consent Agenda Items is permissible prior to voting)*

6.1 Approval of Minutes - January 9, 2020 Village Council Regular Meeting

DRAFT January 9, 2020 Meeting Minutes

6.2 Approve Property Improvement Program (PIP) Matching Grant Award 433 Los Altos Road

Property Improvement Grant Agreement - 433 Los Altos Road

433 Los Altos Road - Before & After Photos

6.3 Approve VFW Roof Replacement Project Award (Task Order No. 282) - Invitation to Bid (ITB) - Public Service Department (FY 2020 Budget Funded – General Fund) – Guin Construction d/b/a J&E Construction

Proposed Agreement for Construction Services - Guin Construction

Bid Proposal - Guin Construction dba J&E Construction

Bid Tabulation Form

Invitation to Bid - ITB #2020B-001

Invitation to Bid - ITB #2020B-001 - Addendum 1 VFW CIP Project Detail Form

6.4 Approve Light-Emitting Diode (LED) Street Lighting Agreement - Florida Power and Light (FPL)

Proposed LED Lighting Agreement - Florida Power & Light

Proposed LED Light Selection Sheet - Florida Power & Light

Proposed Village Lighting Plan - Florida Power & Light

6.5 Resolution No. 2020-05 - Dissolve/Revoke Resolution No. 2017-12 - Abandon Approved Special Exception Use (PSSE17-01) and Site Plan (SPR17-01) - True Tabernacle of Jesus Christ, Inc.

Proposed Resolution No. 2020-05

Applicant's Request for Abandonment

Resolution No. 2017-12 - PSSE17-01 & SPR17-01 - True Tabernacle Approved Site Plan SPR17-01 - True Tabernacle

6.6 Approve Sodium Hypochlorite Contract - Piggyback - Public Service Department - Utilities (FY 2020 Budget Funded) - Allied Universal Corporation

Proposed Agreement - Allied Universal Corporation

Approval to Piggyback - Allied Universal Corporation Charlotte County - Bid Tabulation

Charlotte County - Invitation to Bid

Charlotte County - Contract Award

Charlotte County - Allied Universal Bid Submittal

6.7 Approve Contract Award - Minor Repairs & Lift Station Rehabilitation Services - Public Service Department - Utilities (FY 2020 Budget Funded - Water & Sewer Enterprise Fund) - Hinterland Group, Inc.

Proposed Agreement - Hinterland Group

Approval to Piggyback - Hinterland Group

Indian River County Lift Station Rehabilitation - Executed Contract

Indian River County Lift Station Rehabilitation - Hinterland Group Inc. - Price List

Invitation to Bid Documents - Indian River County Lift Station Rehabilitation

Award of Bid - Indian River County Lift Station Rehabilitation

Indian River County Lift Station Rehabilitation - 1st Amendment

6.8 Approve Change Order #1 (Task Order #240 - Work Authorization EE-U01) and Task Orders No. 266 and 278 (Work Authorization EE-U05) - Professional Engineering Services - Vacuum Station No. 1 Safety Improvements & Upgrades - Public Service Department (FY 2020 Budget - Water & Sewer Enterprise Fund) - Eckler Engineering, Inc.

Proposed Work Authorization & Change Order Task Order Nos. 240, 266 & 278 - Eckler

Capital Improvement Form - Vacuum 1 Emergency Generator Task Order #266

Capital Improvement Form - Vac 1 Vacuum Pump Upgrade Task Order #278

6.9 Approve Roadway Repair (Work Authorization No. 5) - Sussex Avenue - Public Service Department (FY 2020 Budget) - Wynn & Sons Environmental Construction Company

Proposed Work Authorization #5 - Sussex Ave Repair - Wynn and Sons

Sussex Ave Roadway Repair Proposal - Wynn and Sons

6.10 Approval of Employee Medical, Dental & Other Benefits (FY 2020 Budget Funded) Employee Benefit Plans - Health & Dental Insurance - Renewal Recommendation - Gehring Group

Employee Benefit Plans - Health and Dental Insurance - Timeline Gehring Group

Employee Benefit Plans - Health & Dental Insurance - Notice to Unions of Proposed

Employee Benefits - PBA

Employee Benefit Plans - Health & Dental Insurance - Notice to Unions of Proposed Employee Benefits - SEIU

6.11 Approve Insurance Broker/Consultant Services - Employee Benefits & Insurance – 2nd Addendum (Renewal) – Gehring Group

Second Addendum to Agent of Record Agreement

Gehring Group, Inc Letter Request for Renewal (2nd Addendum)

1st Addendum to Agreement - Gehring Group

Current Agent of Record Agreement - Gehring Group

6.12 Approve Cross-Connection Control Program Management Services Renewal - Public Service Department (FY 2020 Budget Funded) – HydroCorp, Inc.

Proposed Second Amendment - Hydro-Corp, Inc

Original Agreement with Hydro-Corp, Inc.

First Amendment - Hydro-Corp, Inc.

6.13 Approve Generator Repair and Maintenance Services Agreement - Two (2) - One (1) Year Extensions - Public Service Department (FY 2020) Budget Funded - Megawattage **(Addendum)**

Proposed 1st Amendment (Retroactive) Generator Repair and Maintenance Services Agreement - Megawattage, LLC

Proposed 2nd Amendment - Generator Repair and Maintenance Services Agreement - Megawattage, LLC

Approved Village Council Meeting Agenda Item - Megawattage, LLC

END OF CONSENT AGENDA...

Mayor Smith complimented the Village Manager for keeping the insurance rates, doctors, and benefits services the same. Village Manager Reade thanked the Gehring Group, Janette Piedra, and Ashley Saingilus from Administration for their hard work and efforts. Mayor Smith commented on the LED street lighting.

Mayor Smith talked about the VFW Roofing project that was approved by Council on the Consent agenda earlier in the evening. She stated that she was pleased with the fair cost and asked what the timeline was to complete the project.

At this time the Village Manager introduced Ronald Eyma, the new Director of Public Service, and asked that he provide an update to the Village Council. Mr. Eyma estimated 2-3 months before the project started. Mr. Eyma discussed the next steps to move the project forward. The Village Manager added that money was budgeted for an air-conditioner unit.

7. PRESENTATION

7.1 Black History Month Proclamation - February 2020

Proclamation for Black History Month

Mayor Smith read the proclamation into the record. Suvi Manner gave comments.

7.2 Proclamation Crossing Guard Appreciation Day in Palm Springs - February 7, 2020

Crossing Guard Week Proclamation

Mayor Smith read the proclamation into the record. Chief Ceccarelli and Olga Sanchez gave comments

7.3 Proclamation Library Week in Palm Springs - February 23 - 29, 2020

Proclamation - Library Services

Mayor Smith read the proclamation into the record. Suvi Manner gave comments

7.4 Presentation - Property Improvement Program (PIP)

Matching Grant Award - 433 Los Altos Road

433 Los Altos Road - Before & After Photos

Village Manager Reade introduced this item. Mayor Smith presented a grant check to the property owner, Ms. Rebecah Molina. Mrs. Glas-Castro advised that the deadline to submit a grant application with the Village is May 1, 2020.

Mayor Smith offered the public an opportunity to speak on agenda and non-agenda items; there were no public comments.

Mayor Pro Tem Waller made a motion to approve the Consent Agenda as presented. Seconded by Council Member Ready. The motion carries 5-0.

8. PUBLIC COMMENT *The public shall be limited to three (3) minutes to speak on agenda or non-agenda item(s)*

Mayor Smith offered the public an opportunity to speak on agenda and non-agenda items.

Public Comments:

a. Johnnie Tieche – 305 Winged Foot - Mr. Tieche commented on the positive effect since the LED signs were placed on Winged Foot to help with speeding. Discussed the activities that took place at Walmart. Mr. Tieche talked about a problem with bulk pick up in his area. Lastly, he commented on the inability to sort in Request Tracker.

b. Brian, the Commander from VFW thanked the Village for helping them with their VFW building.

9. PUBLIC HEARINGS

9.1 Ordinance No. 2020-01 - Village Code Amendment - Chapter 34 - Special Exception Uses (*SECOND READING*)

Proposed Ordinance No. 2020-01 Chapter 34 - Special Exception Criterion

Village Clerk Wynn read the statement of the advertisement. Village Attorney Torcivia read the title of the caption into the record. Village Manager Reade stated that the staff's presentation was presented on First Reading. Vice Mayor Brinkman questioned if retail and medical was included as a special exception. Mrs. Glas-Castro explained that retail was not generally considered a special exception. Medical was considered a permitted use and commercial so it would not be considered a special use.

Council Member Ready made a motion to approve Ordinance No. 2020-01, seconded by Mayor Pro Tem Waller. There was a roll call vote. The motion carried 5-0.

9.2 Ordinance No. 2020-02 - Voluntary Annexation - 2623 10th Avenue North and 900 Lynnwood Drive (*FIRST READING*)

Proposed Ordinance No. 2020-02 - Voluntary Annexation - 2623 10th Avenue North and 900 Lynnwood Drive

Exhibit A - Parcel Spreadsheet Voluntary Annexation Applications

Palm Beach County Annexation Information Sheet

Palm Beach County Letter Confirming County's Annexation Review Process

Aerial and Location Maps

Village Manager Reade presented the staff's presentation. Mayor Smith offered the public and Council an opportunity to speak on this item. There were no comments. Village Attorney Torcivia read the title of the caption into the record.

Vice Mayor Brinkman made a motion to approve Ordinance No. 2020-02 on First Reading. Seconded by Council Member Gunther. The motion carries 5-0.

9.3 Ordinance No. 2020-03 - Land Use and Rezoning (Small-Scale) - 2623 10th Avenue North and 900 Lynnwood Drive (FIRST READING)

Proposed Ordinance No. 2020-03 Land Use Amendment and Rezoning - 2623 10th Avenue North and 900 Lynnwood Drive

Exhibit A - Parcel Spreadsheet

Proposed Annexation Letter from Palm Beach County - 2623 10th Avenue North and 900 Lynnwood Drive

Aerial, Location, Future Land Use and Zoning Maps

Village Manager Reade presented staff's presentation. Mayor Smith offered the public and Council an opportunity to speak on this item.

Vice Mayor Brinkman asked the maximum density on .06 land use? Mrs. Glas-Castro responded that the property owner had not shown any concept plans. He was generally talking townhouses. Council Member Ready discussed his concerns with drivers that made turns into traffic on 10th Avenue. Village Attorney Torcivia read the title of the caption into the record.

Council Member Ready made a motion to approve Ordinance No. 2020-03. Seconded by Mayor Pro Tem Waller. Motion carries 5-0

10. ACTIONS AND REPORTS

10.1 Discussion - Village Code Amendment - Chapter 34 - Supplemental Regulations - Vehicle-Oriented Uses (i.e., Car Washes, Gas Stations, etc.)

Previously Proposed Ordinance No. 2019-24 - Supplemental Regulations - Vehicle Oriented Uses

Map of Existing Gas Stations and Car Washes Gas Stations 250 Foot Buffer

Gas Stations 500 Foot Buffer Gas Stations 1000 Foot Buffer Gas Stations 1500 Foot Buffer

Mrs. Glas-Castro introduced this item. She stated the Planning, Zoning Board discussed the proposed Ordinance at their workshop meeting on July 31, 2018, and recommended it be approved by the Village Council. At the Village Council meeting on October 10, 2019, (after the Express Car Wash project was proposed), it was requested that this ordinance be reconsidered with some additional changes. A proposed change included required distance separation of 1,500' between similar uses. Mrs. Glas-Castro mentioned the recommended change did not include vehicular repair facilities, as suggested by the Planning and Zoning Board.

Mrs. Glas-Castro explained a location may be full of cars waiting to be repaired. Council asked if restrictions on the number of cars allowed to be parked overnight at repair shops could be implemented Mrs. Glas-Castro stated the problem was cars were waiting to get repaired and then there were the people that dropped their cars off. Discussion ensued between staff and Council. Council agreed to limit the number of vehicles stored on the property and vehicular repair facilities.

VILLAGE MANAGER COMMENTS

Village Manager Reade gave updates on projects around the Village.

VILLAGE COUNCIL COMMENTS

The Village Council gave updates on their activities.

ADJOURNMENT

Hearing no further business, Mayor Smith adjourned the meeting at 8:00 PM

ATTEST:

Beverly Smith, Mayor

The undersigned is the Village Clerk of Palm Springs, Florida, and the information provided herein is the Minutes of the Regular Council Meeting held on **February 13, 2020**. Which minutes were formally approved and adopted by the Village Council on **May 14, 2020**.

Kimberly M. Wynn, Village Clerk

NEXT MEETING ON THURSDAY

MARCH 12, 2020 AT 6:30 PM

If a person decides to appeal any decision made by this Council concerning any matter considered at this meeting, he will need a record of the proceeding, and that for such purpose he may need to ensure that a verbatim record of the proceedings is made, which record includes the testimony and evidence upon which the appeal is to be based. Persons who need an accommodation to attend or participate in this meeting should contact the Village Clerk at (561) 965-4010 at least three (3) business days before to the meeting to request such assistance



AGENDA
VILLAGE COUNCIL MEETING
226 CYPRESS LANE, PALM SPRINGS, FLORIDA 33461
MARCH 12, 2020 at 6:30 PM

COUNCIL

Mayor Beverly Smith
Vice Mayor Joni Brinkman
Mayor Pro Tem Patricia Waller
Council Member Douglas Gunther

ADMINISTRATION

Village Manager Richard Reade
Village Attorney Glen Torcivia
Village Clerk Kimberly Wynn

1. CALL TO ORDER

Mayor Smith called the meeting to order at 6:37 PM

2. ROLL CALL

Present: Mayor Bev Smith, Vice Mayor Joni Brinkman, Mayor Pro Tem Patti Waller, Council Member Doug Gunther, Council Member Gary Ready, Village Attorney Glen Torcivia, Village Manager Richard Reade and Village Clerk Kimberly Wynn

Absent: None

Staff Present: Sergeant-at-Arms Tom Ceccarelli Police Chief, Ronald Eyma Public Service Director, Chad Girard Assistant, Suvi Manner Library Director, Kim Glas-Castro Planning, Zoning and Building Director, and Thomas Cook IT Director

3. INVOCATION

Village Manager Reade led the invocation.

4. PLEDGE OF ALLEGIANCE

Council Member Ready led the Pledge of Allegiance

5. ADDITIONS, DELETIONS, OR MODIFICATIONS, AND APPROVAL OF AGENDA

The Village Manager announced that the Applicant made a request Item 9.1., to a date certain of April 9, 2020 - Ordinance No. 2020-04 – Land Use Plan Amendment (Large-Scale) – 2085 South Congress Avenue and 3243 Lillian Road (Proposed Palm Springs Residences Residential Planned Development) (Quasi-Judicial Hearing). Also, Item 6.10., Approval of 2019 Infrastructure Surtax Projects Annual Report - Village of Palm Springs, the Executive Brief had a scrivener error under the subheading Parks and Recreation. The correct number of buses purchased was three (3)

Vice Mayor Brinkman made a motion to approve the agenda as amended. Seconded by Council Member Gunther. The motion carries 5-0.

6. CONSENT AGENDA *(Public Comment on Consent Agenda Items is permissible prior to Voting)*

6.1 Approve Property Improvement Program (PIP) Matching Grant Award - 1896 Richard Lane

[Property Improvement Grant Agreement - 1896 Richard Lane 1896 Richard Lane - Before & After Photos](#)

6.2 Resolution No. 2020-09 - Community Development Block Grant (CDBG) - FY 2021 Annual Project - Park Connector Pathway Project - Phase II (Sub-Phase II)

[Resolution No. 2020-09 CDBG Grant Application](#)
[FY 2021 CDBG Allocation Funding](#)
[Notification Letter Stating FY 2021](#)
[Estimated Allocation Park Connector](#)
[Pathway Map CDBG Target Area](#)
[FY 2021 CDBG Funding Application \(2\).pdf](#)

6.3 Approve Surficial Well Rehabilitation Agreement - 2nd Amendment (Renewal) Piggyback - Public Service Department (FY 2020 Budget Funded) – Centerline Drilling, Inc.

[Proposed 2nd Amendment to Agreement - Centerline Drilling, Inc.](#)
[Approval to Piggyback - Centerline Drilling, Inc.](#)
[Town of Jupiter Surficial Aquifer Rehabilitation Program - Change Order No. 2 \(Renewal\)](#)

[Town of Jupiter Surficial Aquifer Rehabilitation Program - Change Order
No. 1 \(Renewal\)
Town of Jupiter Surficial Aquifer Rehabilitation Program - Executed Contract](#)

6.4 Approve Lift Station Supervisory Control and Data Acquisition (SCADA) Upgrades (Task Order No. 284) - Work Authorization EE-U07 - Professional Engineering Services - Public Service Department (FY 2020 Budget - Water & Sewer Enterprise Fund) - Eckler Engineering, Inc.

[Work Authorization No. EE-U07 - Eckler Engineering
Capital Improvement Project Form - Lift Station SCADA Upgrade TO#284](#)

6.5 Approve Water Well #15 Rehabilitation (Task Order No. 263) - Work Authorization No. CD -U02 - Public Service Department (FY 2020 Budget Funded) - Centerline Drilling, Inc.

[Village of Palm Springs - Work Authorization Number CD-U02 - Well 15](#)

6.6 Authorize Vacuum Sewer System (AIRVAC) Parts & Supplies Purchase Agreement Single Source Purchase - Public Service Department (FY 2020 Budget Funded - Water & Sewer Enterprise Fund)

[Proposed Agreement - Aqseptence Group
Sole Source Letter and List of Components & Prices - Aqseptence Group
Terms and Conditions - Aqseptence Group
Certificate of Liability Insurance - Aqseptence Group
Village Code - Sec. 58.7. Single Source](#)

6.7 Authorize Vacuum Controller & Valve Purchase - Single Source Purchase – Public Service Department (FY 2020 Budget Funded - Water & Sewer Fund) - Aqseptence Group, Inc. (AIRVAC)

[Quote - Aqseptence Group, Inc.
Agreement Proposed March 2020 - Aqseptence Group, Inc.](#)

6.8 Approve RL Pratt WTP Spiractor Replacement Reconciliation (Close Out & Change Order #2) (Task Order # 216) - Public Service Department (FY 2020 Budget Funded– Water & Sewer Enterprise Fund) – Florida Design Drilling Corporation

[Proposed Change Order No. 2 - RL Pratt WTP Spiractor Replacement \(TO #216\)
- Florida Design
Executed Agreement - RL Pratt WTP Spiractor Replacement \(TO #216\) - Florida Design](#)

6.9 Approve Gasoline and Diesel Fuel Agreement - 1st Amendment (Renewal) - Piggyback - Public Service Department (FY 2020 Budget Funded) - Port Consolidated, Inc.

[Proposed 1st Amendment to Agreement - Port Consolidated Approval to
Piggyback - Port Consolidated](#)

[City of Pompano Beach - Unleaded & Diesel Fuel \(Renewal\) Agreement - Southeastern Florida Governmental Purchasing Cooperative Group - Port Consolidated](#)

[Port Consolidated - Original Agreement - Village of Palm Springs](#)

6.10 Approval of 2019 Infrastructure Surtax Projects Annual Report - Village of Palm Springs

[Approve Sales Tax Projects Annual Report \(Final Report\) - FY 2019](#)

END OF CONSENT AGENDA...

Council Member Gunther made a motion to approve the Consent agenda. Seconded by Council Member Ready. The motion carries 5-0

7. PRESENTATIONS

7.1 Presentation - Property Improvement Program (PIP) Matching Grant Award - 1896 Richard Lane

[1896 Richard Lane - Before & After Photos](#)

The Village Manager introduced this item and Mayor Smith presented the grant check to the property owner.

7.2 Florida Bicycle Month/Bike Rodeo Proclamation - March 2020

[Florida Bicycle Month/Bike Rodeo Proclamation](#)

Mayor Smith read the proclamation into the record and presented it to Vice Mayor Brinkman. Vice Mayor Brinkman gave comments.

8. PUBLIC COMMENT *The public shall be limited to three (3) minutes to speak on agenda or non-agenda item(s)*

Mayor Smith offered the public an opportunity to speak on agenda and non-agenda items.

- a.** Matthew DeJoy, PBA Representative – Mr. DeJoy commented on the proposed Charter Amendment (Preservation of the Village of Palm Springs Police Department) being considered for the upcoming Municipal Election.
- b.** Father Andrew Brierley, 2892 S. Congress Avenue, Palm Springs, FL – Father Brierley asked that the Council consider an amendment to Code be considered to permit an exemption for nonprofits (i.e. churches) for water service. He talked about the demographics of St. Luke Catholic Church / School and the unaffordable cost of utility service.
- c.** Judith Allen – 3170 Dolan Road, Dolan Road, Palm Springs, FL – Ms. Allen talked about an accident that happened near her home a few weeks earlier. She stated that most of the accidents that took place involved in drunk driving. She

also commented on the lack of lighting in the area. The Village Manager advised that there were no immediate plans to install traffic calming measures in her area; however, this could be looked into in the future. Vice Mayor Brinkman commented on the lighting on Congress and Dolan. The Village Manager said staff will look into it.

- d. Several business owners located at 4481 Lake Worth Road, Lake Worth, FL spoke on the proposed Charter Amendment (Preservation of the Village of Palm Springs Police Department) that was being considered for the upcoming Municipal Election. Further, it was explained that police officers lacked the necessary resources to do their job.
- e. Rubin F. is concerned that police officers lack resources; however, he does not support a merger with another agency. At this point, Chief Cekarrelli addressed the concerns of the business owners. He discussed the brochure that was mailed out to residents that explained the proposed Charter Amendment (Preservation of the Police Department). He explained that turnover at the Village was not unique to other agencies. He discussed the factors that contributed to the turnover which included retirement and better opportunities. He clarified that the Village had four (4) not eleven (11) open positions. Those positions remained open because of the selection process. Chief Ceccarelli discussed the reasons that many of the officers left. He also discussed the brochure that was distributed to residents about the Charter. Village Manager Reade talked about the capital invested in the department. The police department received a new fleet, new personnel and the police building is being expanded.
- f. Johnnie Tieche, 305 Winged Foot Drive, Palm Springs, FL – Mr. Tieche commented on the family-oriented feel of the police department.

Hearing nothing further, Mayor Smith closed public comment.

9. PUBLIC HEARINGS

9.1 Ordinance No. 2020-04 - Land Use Plan Amendment (Large Scale) - 2085 South Congress Avenue and 3243 Lillian Road (Proposed Palm Springs Residences Residential Planned Development) ***(THE APPLICANT REQUEST TO MOVE THIS ITEM UNDER ACTIONS AND REPORTS FOR WORKSHOP DISCUSSION. A PUBLIC HEARING POSTPONED TO A DATE CERTAIN OF APRIL 9, 2020)***

9.2 Ordinance No. 2020-03 - Land Use and Rezoning (Small-Scale) - 2623 10th Avenue North and 900 Lynnwood Drive (SECOND READING) (*Quasi-Judicial Hearing*)

[Proposed Ordinance No. 2020-03 Land Use Amendment and Rezoning - 2623 10th Avenue North and 900 Lynnwood Drive](#)
[Exhibit A - Parcel Spreadsheet](#)

[Proposed Annexation Letter from Palm Beach County - 2623 10th Avenue North and 900 Lynnwood Drive](#)
[Aerial, Location, Future Land Use and Zoning Maps](#)

At this point, Mayor Smith noted that Item 9.3. Ordinance No. 2020-02 - Voluntary Annexation for 2623 10th Avenue North and 900 Lynnwood Drive must be considered before Item 9.2. Land- Use and Rezoning (Small Scale-2623 10th Avenue North and 900 Lynnwood Drive).

Village Clerk Wynn stated that Ordinance No. 2020-03 was advertised in the Lake Worth Herald. Village Manager Reade stated that the staff's presentation was given on First Reading at the meeting on February 12, 2020. Village Attorney Torcivia read the title of the caption into the record. Mayor Smith offered the public an opportunity to speak on this item - there were no further comments.

Council Member Ready made a motion to approve Resolution No. 2020-03, seconded by Mayor Pro Tem Waller. There was a roll call vote. The motion carries 5-0.

9.3 Ordinance No. 2020-02 - Voluntary Annexation - 2623 10th Avenue North and 900 Lynnwood Drive (SECOND READING)

[Proposed Ordinance No. 2020-02 - Voluntary Annexation - 2623 10th Avenue North and 900 Lynnwood Drive](#)
[Exhibit A - Parcel Spreadsheet](#)
[Voluntary Annexation Applications](#)
[Palm Beach County Annexation Information Sheet](#)
[Palm Beach County Letter Confirming County's Annexation Review Process](#)
[Aerial, and Location Maps](#)

Village Clerk Wynn stated that Ordinance No. 2020-02 was advertised in the Lake Worth Herald. Village Manager Reade confirmed the staff's presentation was given on First Reading. Village Attorney Torcivia read the title of the caption into the record. Mayor Smith offered the public an opportunity to speak on this item - there were no further comments.

Council Member Ready made a motion to approve Ordinance No. 2020-02, seconded by Vice Mayor Brinkman. There was a roll call vote. The motion carries 5-0.

9.4 Resolution No. 2020-07 - Preliminary Plat (Re-Plat) - RaceTrac, Tire Kingdom & Vacant Property - 2601 10th Avenue North (*Quasi-Judicial Hearing*)

[Resolution No. 2020-07- Preliminary Plat Replat - 2601 10th Avenue North Proposed Preliminary Plat](#)
[Letter of Compliance Florida Statutes - Engenuity Group](#)
[Boundary Survey](#)
[Colored Master Plan](#)

[Property Information Report](#)
[Aerial and Location Maps](#)

Mayor Smith asked if there was any ex-parte communication - there was none. There were no applicants present to be sworn in to give testimony on this item. Village Manager Reade read the staff's report into the record. Village Attorney Torcivia read the title of the caption into the record. Mayor Smith offered the public and Council an opportunity to comment. The Council ensued in a discussion.

Council Member Gunther made a motion to approve Resolution No. 2020-07, seconded by Vice Mayor Brinkman. The motion carries 5-0.

9.5 Ordinance No. 2020-06 - Village Code Amendment - Chapter 34 - Supplemental Regulations - Vehicle-Oriented Uses (FIRST READING)

[Proposed Ordinance No. 2020-06 - Supplemental Regulations for Vehicle Oriented Uses](#)
[Map of Existing Gas Stations, Car Washes and Auto Repair Facilities 250-Foot Radius Map \(Gas Stations\)](#)
[1000-Foot Radius Map \(Gas Stations\)](#)

Village Attorney Torcivia read the title of the caption into the record. Mayor Smith offered the public and Council the opportunity to comment on Ordinance No. 2020-06. There was none.

Council Member Ready made a motion to approve Ordinance No. 2020-06, seconded by Council Member Gunther. The motion carries 4-1 (Mayor Smith dissenting).

10. ACTIONS AND REPORTS

10.1 Discussion - Proposed Land Use Plan Amendment (Large Scale) and Proposed Residential Planned Development Site Plan, Waivers and Sign Variance - 2085 South Congress Avenue and 3243 Lillian Road (Proposed Palm Springs Residences Residential Planned Development)

[PZB Staff Report \(combined for both applications\)](#)
[Applicant's Future Land Use Map Amendment Analysis and Justification Project Narrative, Justification Statement and Application](#)
[Police Chief Comments on Proposed Palm Springs Residences School Capacity Availability Determination](#)
[Chapter 163.3177 F.S. - Required and Optional Elements of Comprehensive Plan; Studies and Surveys \(SEE PAGE 3-4\)](#)
[Colored Site Plan \(for informational purposes only\)](#)

Site Plan, Civil Plan, Landscape Plans, Architectural Plans and
Survey (for informational purposes only)
Architectural Plan Set
Parking Study, Parking Management Plan and Parking Supply
Exhibits Median Improvements and Turn Lane Improvements
TPS Approval Letter - Palm Springs Residences
Economic & Fiscal Impacts - Palm Springs Apartment Project - PFM Group
Letters of Support
Aerial, Location and Future Land Use Maps

The applicant for the project Ms. Bonnie Miskal discussed the property on Congress Avenue (the old YMCA Building). She talked about the surrounding properties on Lillian Road. She presented a PowerPoint presentation (Residential Planned Development). Ms. Miskal talked about the amenities Generation Xer's look for in residential areas include fitness areas, meditation gardens, and dog parks. The proposed complex will have more amenities than most in the area. The number of units was reduced from the original plans submitted. The original plan requested 328 units with additional parking. However, the newly submitted plan removed two (2) buildings and provided additional space and away two buildings with 300 units and spaces giving them more green space.

Mr. Brian Kelly gave an overview of the traffic study. He gave an estimate of the daily trips on 10th Avenue North and Florida Mango Area.

Ms. Miskal expressed her concern with the buffer detail. Council Member Ready asked if commercial vehicles would be banned. Mr. Matthew Randler – provided a brief overview of the parking management study.

Mrs. Glas-Castro discussed the Findings of Necessities (FON) and stated that she requested for the Developers to explore a mixed-use alternative – it could help promote job opportunities. Furthermore, only a few properties were given parking waivers.

Mrs. Glas-Castro stated that the plans presented to the Council were not reviewed by staff. Council Member Gunther asked if the problems with parking had been addressed. He supported this project as a mixed-use instead of another residential. Mayor Pro Tem Waller asked how the traffic in that area would be handled. She complimented the Developer on the aesthetics of the building, but she doubted there was sufficient parking.

Ms. Miskel state that the project had to be financially feasible for the Developer. Site management is going to be available 24/7 on the property to handle problems. Ms. Miskel advised the proposed rent range is \$1,500 for a one (1) bedroom unit to \$2,000 for a three (3) bedroom unit. Council questioned if rents would be lowered if the market is not there and the units are not affordable. There was a discussion regarding the screening process for tenants. There was more discussion on the rules. The Council stated that they want to allow commercial trucks in the development. Mr. Kelly and Mr. Randler continued to discuss the traffic performance standards.

Mayor Smith offered the public an opportunity to speak on this item.

Timothy Devlin, a Member of the YMCA Executive Board, stated that the YMCA Executive Board of Directors favored their project.

Scott Greynolds, a member of the YMCA Executive Board of Directors, is an orthodontist in the community. He supported the opportunity to have the rentals to build a better community.

Johnnie Tieche, 305 Winged Foot Drive – Mr. Tieche spoke about the current plan. Also, he talked about eastbound traffic on Forest Hill Boulevard and discussed the 6-foot wall.

Hearing no further questions, Mayor Smith closed public comment.

VILLAGE MANAGER COMMENTS

Village Manager Reade announced a Ribbon Cutting Ceremony for Canal Road 11. He talked about the Coronavirus and the preventative measures discussed by staffed. Due to COVID-19, the Census Day event was tentatively canceled. IT was in the process of migrating files to One Drive, in the event staff has to work remotely.

To address the salaries for police officers, the Village Manage stated that career officers made more at the Village than a Palm Beach Sheriff Office. He discussed the starting salary for an officer at the Village.

As a courtesy, Mayor Smith permitted public comment from resident Ms. Audrey Bloodworth of 709 Florida Dr. Lakeside Village. Ms. Bloodworth commented on the YMCA project (Item 10.1.). She said the number of snowbirds in the area will soon increase. The high price and lack of parking in the new community will present a challenge.

VILLAGE COUNCIL COMMENTS

Mayor Pro Tem Waller commented on staff's participation at local elementary and pre-schools in Dr. Seuss Day. Vice Mayor Brinkman talked about the Community Redevelopment Agency (CRA) and the hope of redevelopment in the area. She wanted an update. Village Manager Reade talked about the CRA and proposed funding. He addressed a concern about parking built alongside Lakeside Village. For the record, Council Member Gunther noted the police department received an increase of 24% over the past six (6) years. He also talked about the Police Department's proposed capital projects. Council Member Ready announced that several events that he attended on behalf of the Village.

11. ADJOURNMENT

Hearing no further business, Mayor Smith adjourned the meeting at 8:50 PM.

ATTEST:

Bev Smith, Mayor

The undersigned is the Village Clerk of Palm Springs, Florida, and the information provided herein is the Minutes of the Regular Council Meeting held on **March 12, 2020**. Which minutes were formally approved and adopted by the Village Council on **May 14, 2020**.

Kimberly M. Wynn, Village Clerk

NEXT MEETING

THURSDAY, APRIL 9, 2020 at 6:30 PM

If a person decides to appeal any decision made by this Council concerning any matter considered at this meeting, he will need a record of the proceeding, and that for such purpose he may need to ensure that a verbatim record of the proceedings is made, which record includes the testimony and evidence upon which the appeal is to be based. Persons who need an accommodation to attend or participate in this meeting should contact the Village Clerk at (561) 965-4010 at least three (3) business days before to the meeting to request such assistance.



Village of Palm Springs

Executive Brief

AGENDA DATE: May 14, 2020

DEPARTMENT: Administration

ITEM 6.2: Appointments to the Construction Board of Adjustment and Appeals

SUMMARY:

Currently, there are six (6) Regular Member vacancies and two (2) Alternate Member vacancies on the Construction Board of Adjustment and Appeals due to the resignation of Mr. Eugene Garrison (appointed as a Regular Member on April 9, 2015) and the expiration of Mr. Joseph Kajak's term (appointed as a Regular Member on November 14, 2019) and Mr. Larry Cellon's term (appointed as a Regular Member on November 14, 2019).

Mr. Joseph Kajak has expressed an interest in continuing to serve as a Regular Member and has been a valuable asset to this Board. If appointed, he would serve a three (3) year term ending on May 14, 2023.

Note: Mr. Kajak is being requested to be reappointed with a term that is retroactive to the expiration of his previous term (April 27, 2020) as a Regular Member and, if approved, would begin a new, three (3) year term beginning on May 15, 2020 and ending on May 14, 2023.

Mr. Larry Cellon has expressed an interest in continuing to serve as a Regular Member and has been a valuable asset to this Board. If appointed, he would serve a three (3) year term ending on May 14, 2023.

Note: Mr. Cellon is being requested to be reappointed with a term that is retroactive to the expiration of his previous term (November 14, 2019) as a Regular Member and, if approved, would begin a new, three (3) year term beginning on May 15, 2020 and ending on May 14, 2023.

If the appointments are approved, there would be four (4) Regular Member and two (2) Alternate member vacancies.

FISCAL IMPACT:

The proposed appointments do not have a fiscal impact to the Village.

ATTACHMENTS:

Joseph Kajak - Board Application is Available Upon Request

Larry Cellon - Board Application is Available Upon Request

BOARD APPLICATION IS AVAILABLE UPON REQUEST

BOARD APPLICATION IS AVAILABLE UPON REQUEST



Village of Palm Springs

Executive Brief

AGENDA DATE: May 14, 2020

DEPARTMENT: Administration

ITEM 6.3: Resolution No. 2020-08 - Establish Consistent Boards & Committees Expiration Dates - Village of Palm Springs

SUMMARY:

The Village Clerk is requesting to modify the terms for all Village of Palm Springs Board and Committee Regular and Alternate members to create uniformity in member appointment and term expiration. Several of the Village's Boards and Committees currently have different expiration dates; thus, resulting in varied appointment and re-appointment dates.

As a result, staff and the Village Attorney are recommending a proposed change to the following Boards and Committees (See below) to ensure that all appointments are completed one (1) time a year rather than the current practice of having various appointments throughout the year due to various expiration dates:

- Construction Board of Adjustment and Appeals
- Infrastructure Surtax Citizens' Oversight Committee
- Library Board
- Parks and Recreation Board
- Planning and Zoning Board

If approved, the appointment and re-appointment dates for all Board and Committee members shall become effective on May 15th of the year in which their appointment or re-appointment is scheduled.

Note: Current board and committee member terms (regardless of their previously approved expiration date) shall be extended to May 14th of the year in which the appointment is set to expire.

If approved by the Village Council, the proposed changes to Village Board and Committee

members will take effect immediately.

FISCAL IMPACT:

There is no direct fiscal impact to the Village.

ATTACHMENTS:

Proposed Resolution No. 2020-08

RESOLUTION 2020-08

A RESOLUTION OF THE VILLAGE OF PALM SPRINGS, FLORIDA, PROVIDING THAT ALL BOARD AND COMMITTEE MEMBERS SHALL BE APPOINTED ON THE SAME DATE OF EACH YEAR AND PROVIDING FOR THE EXTENSION OF TERMS; PROVIDING A SEVERABILITY CLAUSE, AN INVALIDITY CLAUSE AND AN EFFECTIVE DATE.

WHEREAS, the Village of Palm Springs, Florida has numerous boards and committees with varying dates for appointment and re-appointment of board members which creates situations of where there is no uniformity in the appointment of board members; and

WHEREAS, it would be in the best interest of the Village to have the same expiration date for all board and committee members and to make appointments one time a year rather than the current practice of having expiration dates at various times throughout the year; and

WHEREAS, the appointment and re-appointment of board members shall become effective on May 15th of the year in which their appointment or re-appointment is scheduled; and

WHEREAS, current board and committee member terms (regardless of their previously approved expiration date) shall be extended to May 14th of the year in which the appointment is set to expire.

NOW THEREFORE BE IT RESOLVED BY THE VILLAGE COUNCIL OF THE VILLAGE OF PALM SPRINGS, FLORIDA, that:

Section 1. The foregoing recitals are hereby ratified and confirmed as being

true and correct and are hereby made a specific part of this Resolution.

Section 2. The appointment and re-appointment of members of the following boards and committees shall expire on May 14th at 11:59 p.m. of the year in which the board or committee members term is due to expire:

- Planning and Zoning Board
- Construction Board of Adjustment and Appeals
- Parks and Recreation Board
- Library Board
- Infrastructure Surtax Citizens' Oversight Committee

The appointment and re-appointment of members of the above referenced boards and committees shall become effective upon May 15th at 12:01 a.m.

Section 3. As most of the board member appointments currently expire at times prior to May 14th of each year, it is hereby provided that all board and committee member terms, for those boards and committees set forth in Section 2, shall be extended to May 14th of the year in which their term will end even though this will extend their term beyond the original appointment term.

Section 4. All Resolutions or parts of Resolutions in conflict herewith are hereby repealed.

Section 5. If any provision of this resolution or the application thereof to any person or circumstances is held invalid, the invalidity shall not affect other provisions or applications of this Resolution which can be given effect without the invalid provision or application and to this end the provisions of this Resolution are declared severable.

Section 6. This Resolution shall take effect upon adoption.

Council Member _____ offered the foregoing resolution.
Council Member _____ seconded the motion, and upon being put to a
vote, the vote was as follows:

	<u>Aye</u>	<u>Nay</u>	<u>Absent</u>
BEV SMITH, MAYOR	☐	☐	☐
PATTI WALLER, VICE MAYOR	☐	☐	☐
GARY M. READY, MAYOR PRO TEM	☐	☐	☐
DOUG GUNTHER, COUNCIL MEMBER	☐	☐	☐
JONI BRINKMAN, COUNCIL MEMBER	☐	☐	☐

The Mayor thereupon declared the Resolution duly passed and adopted this
_____ day of _____, 2020.

VILLAGE OF PALM SPRINGS, FLORIDA

BY: _____

BEV SMITH, MAYOR

ATTEST:

BY: _____

KIMBERLY WYNN, VILLAGE CLERK

REVIEWED FOR FORM AND LEGAL SUFFICIENCY

BY: _____

GLEN J. TORCIVIA, VILLAGE ATTORNEY



Village of Palm Springs

Executive Brief

AGENDA DATE: May 14, 2020

DEPARTMENT: Public Service

ITEM 6.4: Approve Solar Chloride (Solar Salt) Purchase Agreement - 3rd Amendment - Cooperative Purchasing (Piggyback - Renewal) - Public Service Department (FY 2020 Budget Funded) - Morton Salt, Inc.

SUMMARY:

The Public Service Department has a need throughout the year to purchase solar chloride (solar salt), which is a critical chemical component in the water treatment process for the Village's MIEX water treatment process and assists in the pre-treatment of water by removing organic contaminants; thus, enabling the Village to provide a higher quality of water to our customers. Currently, the Village utilizes Morton Salt to assist with these types of projects/services and the existing piggyback contract (City of Boca Raton) is expected to expire on May 30, 2020.

To ensure the lowest possible price, staff is recommending that the Village renew our ability to purchase Sodium Chloride (Sodium Salt) from Morton Salt, Inc. by continuing to piggyback the City of Boca Raton as the Lead Agency for the Southeast Florida Governmental Purchasing Cooperative Group (Co-Op), which was recently extended automatically for an additional one year period (Notification of automatic extension provided on March 31, 2020). This selection by the City of Boca Raton as Lead Agency for the Co-Op was completed through a competitive selection process - Solar Salt (Bulk), Delivery & Supply (Bid No. 2017-024 – March 7, 2017).

The extended piggyback contract amendment (renewal) would provide the same pricing that the Village is currently receiving {All original bid documents provided during the May 11, 2017, Council Meeting authorizing the initial piggyback purchase with Morton Salt [City of Boca Raton Solar Salt (Bulk) Delivery & Supply (Bid No. 2017-024 - March 7, 2017)] are available in the Village Clerk's Office}.

Note: The proposed piggyback contract was completed as part of The Southeast Florida Governmental Purchasing Cooperative (Co-Op). The intent is to bring member cities together and combine their purchasing needs within the Co-Op (of which the Village is a member) to generally receive the best (lowest) price possible. Approximately fifty-six (56) government entities, including the Village of Palm Springs, participate within the Southeast Florida Governmental Purchasing Cooperative.

If approved, the Village would accept/renew Morton Salt, Inc.'s pricing by amending (renewing) our existing agreement and continuing to piggyback the City of Boca Raton's contract including all terms, conditions and pricing therein. The term of the proposed amended agreement, if approved, would expire on May 30, 2021, and this is the third and final [of three (3) additional one (1) year] renewal options. The Village will not expend more than the amount within the approved budget as it may be adopted/amended each year for these goods and services over the term of this contract.

The Village's Purchasing Code, Section 58-9. Accessing contracts of other government agencies; provides that the Village may award a contract by piggy-backing or accessing the goods and/or services from any State of Florida contract; contracts of any Florida political subdivision; or from any other governmental entity (other than the Federal government); provided that the same or substantially similar goods and/or services were competitively solicited.

The proposed 3rd amendment to the existing agreement has been prepared by the Village Attorney and reviewed by the Public Service Director/Engineer, Assistant Public Service Director, Utilities Superintendent and the Finance Director.

The Village has worked with the proposed vendor and has generally received excellent service and a quality product.

FISCAL IMPACT:

Funding to support purchases under this proposed agreement is available within the FY 2020 Budget - Water & Sewer Enterprise Fund.

The Village will not expend more than the amount within the approved budget as it may be adopted/amended each year for these goods and services over the term of this contract.

ATTACHMENTS:

Proposed Amendment No. 3 to Agreement - Morton Salt, Inc.
Amendment No. 2 to Agreement - Morton Salt, Inc.
Amendment No. 1 to Agreement - Morton Salt, Inc.
Approval to Piggyback - Morton Salt, Inc.
City of Boca Raton - Change Order No. 3 (Renewal)
City of Boca Raton - Executed Contract

**THIRD AMENDMENT TO THE AGREEMENT FOR THE DELIVERY OF
SOLAR SALT**

This Third Amendment to the Agreement for the Delivery of Solar Salt ("Agreement" hereafter) is made as of the _____ day of _____, 2020, by and between the **Village of Palm Springs**, 226 Cypress Lane, Palm Springs, Florida 33461-1699, a municipal corporation organized and existing under the laws of the State of Florida, hereinafter referred to as the VILLAGE, and **Morton Salt Inc.**, 444 West Lake St., Chicago, IL 60606 a corporation authorized to do business in the State of Florida, hereinafter referred to as the VENDOR.

RECITALS

WHEREAS, the VILLAGE is in need of a VENDOR to provide the VILLAGE with solar salt; and,

WHEREAS, the Southeast Florida Governmental Purchasing Cooperative Group through its competitive selection process awarded the Contract for delivery of solar salt (Bid # 2017-024 ("Co-op Contract" hereafter) to the VENDOR for substantially the same services sought by the VILLAGE; and,

WHEREAS, the term of this Agreement started on May 30, 2017, for a one year period, which may be renewed for three one year periods, upon the approval of the Village Manager; and,

WHEREAS, the Agreement was previously renewed for a one year term to May 30, 2019, and for another one year term to May 30, 2020; and,

WHEREAS, the VILLAGE and VENDOR desire to renew the term of the Agreement for a one year term through May 30, 2021, under the same terms and conditions and pricing set forth in the Agreement.

NOW THEREFORE, in consideration of the mutual promises set forth herein, the receipt and sufficiency of which are hereby acknowledged, the parties hereto agree as follows:

1. Recitals. The parties agree that the recitals set forth above are true and correct and are fully incorporated herein by reference.
2. Term. The parties agree that the term of the Agreement is hereby extended through May 30, 2021, under the same terms and conditions as the base Agreement.
3. Entire Agreement. The VILLAGE and the VENDOR agree that this Amendment and the Agreement set forth the entire agreement between the parties, and that there are no promises or understandings other than those stated herein. None of the provisions, terms and conditions contained in the Agreement including this Amendment may be added to,

modified, superseded or otherwise altered, except by written instrument executed by the parties hereto.

4. Legal Effect. This Amendment shall not become binding and effective until approved by the Village Manager. The Effective Date is the date this Amendment is executed by the Village Manager.

5. Counterparts. This Amendment may be executed in one or more counterparts, each of which shall be deemed an original, and will become effective and binding upon the parties as of the effective date at such time as all the signatories hereto have signed a counterpart of this Amendment.

6. Amendment. Except for the provisions of the Agreement specifically modified by this Amendment and the first amendment, all other terms and conditions of the Agreement shall remain in full force and effect.

IN WITNESS WHEREOF, the VILLAGE and VENDOR have caused this Agreement to be executed the day and year shown above.

VILLAGE OF PALM SPRINGS, FLORIDA

By: _____
Beverly Smith, Mayor

ATTEST

Kimberly Wynn, Village Clerk

Approved as to form and legal sufficiency:

Glen J. Torcivia, Village Attorney

VENDOR: **MORTON SALT, INC.**

By: _____

Print Name: _____

Title: _____

[Corporate Seal]

STATE OF _____)

COUNTY OF _____)

Sworn to (or affirmed) and subscribed before me by means of [] physical presence or []
online notarization, this _____ this _____ day of _____, 2020, by

_____.

(Signature of Notary Public-State of Florida)

(Print, type, or stamp commissioned name of Notary public)

Personally Known ____ OR Produced Identification ____

Type of Identification Produced: _____

**SECOND AMENDMENT TO THE AGREEMENT FOR THE DELIVERY OF
SOLAR SALT**

This Second Amendment to the Agreement for the Delivery of Solar Salt ("Agreement" hereafter) is made as of the 4th day of May, 2019, by and between the **Village of Palm Springs**, 226 Cypress Lane, Palm Springs, Florida 33461-1699, a municipal corporation organized and existing under the laws of the State of Florida, hereinafter referred to as the VILLAGE, and **Morton Salt Inc.**, 444 West Lake St., Chicago IL 60606 a corporation authorized to do business in the State of Florida, hereinafter referred to as the VENDOR.

RECITALS

WHEREAS, the VILLAGE is in need of a VENDOR to provide the VILLAGE with solar salt; and,

WHEREAS, the Southeast Florida Governmental Purchasing Cooperative Group through its competitive selection process awarded the Contract for delivery of solar salt (Bid # 2017-024 ("Co-op Contract" hereafter) to the VENDOR for substantially the same services sought by the VILLAGE; and,

WHEREAS, the term of this Agreement started on May 30, 2017 for a one year period, which may be renewed for three one year periods, upon the approval of the Village Manager; and,

WHEREAS, the Agreement was previously renewed for a one year term to May 30, 2019; and,

WHEREAS, the VILLAGE and VENDOR desire to renew the term of the Agreement for a one year term through May 30, 2020 under the same terms and conditions and pricing set forth in the Agreement.

NOW THEREFORE, in consideration of the mutual promises set forth herein, the receipt and sufficiency of which are hereby acknowledged, the parties hereto agree as follows:

1. Recitals. The parties agree that the recitals set forth above are true and correct and are fully incorporated herein by reference.
2. Term. The parties agree that the term of the Agreement is hereby extended through May 30, 2020, under the same terms and conditions as the base Agreement.
3. Entire Agreement. The VILLAGE and the VENDOR agree that this Amendment and the Agreement set forth the entire agreement between the parties, and that there are no promises or understandings other than those stated herein. None of the provisions, terms and conditions contained in the Agreement including this Amendment may be added to,

modified, superseded or otherwise altered, except by written instrument executed by the parties hereto.

4. Legal Effect. This Amendment shall not become binding and effective until approved by the Village Manager. The Effective Date is the date this Amendment is executed by the Village Manager.

5. Counterparts. This Amendment may be executed in one or more counterparts, each of which shall be deemed an original, and will become effective and binding upon the parties as of the effective date at such time as all the signatories hereto have signed a counterpart of this Amendment.

6. Amendment. Except for the provisions of the Agreement specifically modified by this Amendment and the first amendment, all other terms and conditions of the Agreement shall remain in full force and effect.

IN WITNESS WHEREOF, the VILLAGE and VENDOR have caused this Agreement to be executed the day and year shown above.

VILLAGE OF PALM SPRINGS, FLORIDA

By: [Signature]
Richard Reade, Village Manager

ATTEST

[Signature]
Kim Wynn, Village Clerk

Approved as to form and legal sufficiency:

[Signature]
Glen J. Torcivia, Village Attorney



VENDOR: MORTON SALT, INC.

By: [Signature]

Print Name: Carrie Koch

Title: Sales Representative

[Corporate Seal]

STATE OF FLORIDA

)

COUNTY OF _____)

The foregoing instrument was acknowledged before me this _____ day of _____, 2019 by _____, as _____ of Morton Salt, Inc., a company authorized to do business in the State of Florida, and who is personally known to me or who has produced the following _____ as identification.

Notary Public

Print Name: _____

My commission expires: _____

**FIRST AMENDMENT TO THE AGREEMENT FOR THE DELIVERY OF
SOLAR SALT**

This First Amendment to the Agreement for the Delivery of Solar Salt ("Agreement" hereafter) is made as of the 31st day of May, 2018, by and between the **Village of Palm Springs**, 226 Cypress Lane, Palm Springs, Florida 33461-1699, a municipal corporation organized and existing under the laws of the State of Florida, hereinafter referred to as the VILLAGE, and **Morton Salt Inc.**, 444 West Lake St., Chicago IL 60606 a corporation authorized to do business in the State of Florida, hereinafter referred to as the VENDOR.

RECITALS

WHEREAS, the VILLAGE is in need of a VENDOR to provide the VILLAGE with solar salt; and,

WHEREAS, the Southeast Florida Governmental Purchasing Cooperative Group through its competitive selection process awarded the Contract for delivery of solar salt (Bid # 2017-024 ("Co-op Contract" hereafter) to the VENDOR for substantially the same services sought by the VILLAGE; and,

WHEREAS, the term of this Agreement started on May 30, 2017 for a one year period, which may be renewed for three one year periods, upon the approval of the Village Manager; and,

WHEREAS, the VILLAGE and VENDOR desire to renew the term of the Agreement for a one year term through May 30, 2019 under the same terms and conditions and pricing set forth in the Agreement.

NOW THEREFORE, in consideration of the mutual promises set forth herein, the receipt and sufficiency of which are hereby acknowledged, the parties hereto agree as follows:

1. Recitals. The parties agree that the recitals set forth above are true and correct and are fully incorporated herein by reference.
2. Term. The parties agree that the term of the Agreement is hereby extended through May 30, 2019, under the same terms and conditions as the base Agreement.
3. Entire Agreement. The VILLAGE and the VENDOR agree that this Amendment and the Agreement set forth the entire agreement between the parties, and that there are no promises or understandings other than those stated herein. None of the provisions, terms and conditions contained in the Agreement including this Amendment may be added to, modified, superseded or otherwise altered, except by written instrument executed by the parties hereto.

4. Legal Effect. This Amendment shall not become binding and effective until approved by the Village Council. The Effective Date is the date this Amendment is executed by the Mayor.

5. Counterparts. This Amendment may be executed in one or more counterparts, each of which shall be deemed an original, and will become effective and binding upon the parties as of the effective date at such time as all the signatories hereto have signed a counterpart of this Amendment.

6. Amendment. Except for the provisions of the Agreement specifically modified by this Amendment, all other terms and conditions of the Agreement shall remain in full force and effect.


IN WITNESS WHEREOF, the VILLAGE and VENDOR have caused this Agreement to be executed the day and year shown above.

VILLAGE OF PALM SPRINGS, FLORIDA

By: Richard Reade
Richard Reade, Village Manager

ATTEST

Kimberly Wynn
Kim Wynn, Village Clerk

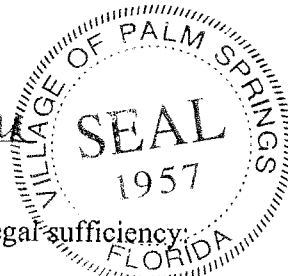

Approved as to form and legal sufficiency:

Glen J. Torcivia
Glen J. Torcivia, Village Attorney

VENDOR: **MORTON SALT, INC.**

By: Charles Cassell

Print Name: Charles Cassell

Title: Director of Sales

[Corporate Seal]

STATE OF FLORIDA)
COUNTY OF _____)

The foregoing instrument was acknowledged before me this _____ day of _____, 2018 by _____, as _____ of Morton Salt, Inc., a company authorized to do business in the State of Florida, and who is personally known to me or who has produced the following _____ as identification.

Notary Public

Print Name: _____
My commission expires: _____

Paul H. Ward

From: Petramala, Lisa <lpetramala@mortonsalt.com>
Sent: Monday, April 27, 2020 2:58 PM
To: Paul H. Ward
Cc: Di Cosola, Anna
Subject: RE: Morton Salt Purchasing Agreement Renewal

CAUTION: This email originated from outside of the organization. Do not click links or open attachments unless you recognize the sender and are confident the content is safe.

Hi Paul,

The Village of Palm Springs can continue to piggyback of the City of Boca Raton contract that was recently renewed through 05/21 for our F132990000Z-Bulk Solar Industrial Crude Salt from plant 2023.

Thank You,



Lisa Petramala


Sales Manager

Morton Salt, Inc. | A K+S Group Company

P: +1 312.807.2887 | W: MortonSalt.com



From: Paul H. Ward [mailto:pward@vpsfl.org]
Sent: Monday, April 27, 2020 8:20 AM
To: Petramala, Lisa <lpetramala@mortonsalt.com>; Di Cosola, Anna <ADiCosola@mortonsalt.com>
Subject: Morton Salt Purchasing Agreement Renewal

 

([CLICK HERE](#)) to find out why your participation matters in the upcoming April 2020 Census.

Good morning,

The Village of Palm Springs has been piggybacking a purchasing contract through the City of Boca Raton that was recently renewed through 05/21. I was hoping to get a letter from Morton Salt to continue piggyback that purchasing contract.

Thank you,



Paul Ward

Utilities Superintendent

360 Davis Road | Palm Springs, Florida 33461

Cell: 561.601.5780 Office: 561.434.5877

Email: Pward@vpsfl.org

PLEASE NOTE: Florida has a very broad public records law. E-mail communications to or from the Village of Palm Springs officials and employees are public records and are available upon request. Transmission of sensitive information such as but not limited to social security numbers, credit card information, medical records and criminal justice information (outlined in the [FBI CJIS Policy](#)) via email is prohibited. If this message is unexpected or appears suspicious, please notify us immediately by replying to the message.

** Please consider the negative environmental impacts associated with printing email **

VISIT OUR WEBSITE FOR MORE INFORMATION ABOUT THE VILLAGE OF PALM SPRINGS FLORIDA
www.vpsfl.org



CITY OF Boca Raton

PURCHASING DIVISION
201 WEST PALMETTO PARK ROAD • BOCA RATON, FL 33432
PHONE (561) 393-7871
(FOR HEARING IMPAIRED) TDD (561) 367-7043
www.myboca.us

March 31, 2020

Morton Salt, Inc.
Lisa Petramala, Sales Manager
444 West Lake Street
Chicago, IL 60606
Tel: 312.807.2887
Email: lpetramala@mortonsalt.com

SUBJECT: Bid No. 2017-024, Solar Salt (Bulk) Delivery & Supply
RE: Automatic Renewal Number 3

Dear Lisa,

The above referenced contract expires on May 30, 2020. This letter is being sent as a courtesy reminding you that pursuant to item 5.01 "Contract Period and Renewal" of the above subject bid, this contract will automatically renew for the third (3rd) renewal period of bid 2017-024 from 5/31/2020 through 5/30/2021 at the same terms, conditions, pricing and specifications currently in place.

Please do not hesitate to contact me should you have any questions. I can be reached via email at nphillips@myboca.us.

Sincerely,


A handwritten signature in black ink, appearing to read "Neil Phillips".

Neil Phillips
Buyer

c: Bid No. 2017-024

STAY CONNECTED   

- AN EQUAL OPPORTUNITY EMPLOYER -

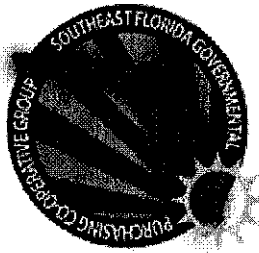

**Southeast Florida Governmental Purchasing
Cooperative Group**

CONTRACT AWARD

Please complete each of the applicable boxes and submit with bid documents, award notices and tabulations to lpiper@myboca.us for placement on the NIGP SEFL website Cooperative contract page.

BID/RFP No. ITB 2017-024

Description/Title: Solar Salt (Bulk) Delivery and Supply

Initial Contract Term: Start Date: 5/31/2017

End Date: 5/30/2018

Renewal Terms of the Contract: 3 (Three)

Renewal Options for 1 Year

(No. of Renewals)

(Period of Time)

Renewal No. 1 Start Date: 5/31/2018

End Date: 5/30/2019

Renewal No. 2 Start Date: 5/31/2019

End Date: 5/30/2020

Renewal No. 3 Start Date: 5/31/2020

End Date: 5/30/2021

Renewal No. Start Date:

End Date:

Extension / Renewal Note: one year automatically renewed thereafter: three, one year renewal periods

SECTION #1 VENDOR AWARD

Vendor Name: Morton Salt Inc.

Vendor Address: 444 West Lake Street, Chicago, IL 60606

Contact: Carrie Koch

Phone: 312.807.2780

Fax:

Cell/Pager: 312.623.7047

Email Address: CKoch@mortonsalt.com

Website:

FEIN: 27-3146174

SECTION #2 AWARD/BACKGROUND INFORMATION

Award Date: 3/28/2017

Resolution/Agenda Item No.: 9-A-2

Insurance Required: Yes X

No

Performance Bond Required: Yes

No X

SECTION #3 LEAD AGENCY

Agency Name: The City of Boca Raton

Agency Address: 201 West Palmetto Park Road, Boca Raton, FL 33432

Agency Contact: Neil Phillips

Email nphillips@myboca.us

Telephone: 561.393.7876

Fax: 561.393.7983

City of Boca Raton

CITY HALL • 201 WEST PALMETTO PARK ROAD • BOCA RATON, FLORIDA 33432-3795 • PHONE: (561) 393-7700
(FOR HEARING IMPAIRED) TDD: (561) 367-7046
SUNCOM: (561) 922-7700
INTERNET: www.ci.boca-raton.fl.us



April 3, 2017

Morton Salt, Inc.
Att: Kelly Kus
444 West Lake Street
Chicago, IL 60606
Tel: 855-665-4540
Email: kkus@mortonsalt.com

Subject: Bid No. 2017-024, Solar Salt (Bulk) Delivery and Supply
Re: Award Notification

Dear Kelly Kus:

You are hereby notified that "Morton Salt, Inc." is awarded the above subject Bid.

The initial contract period will be from 5/31/17 – 5/30/18. The City reserves the right to renew thereafter for three, one year renewal periods as per Special Condition No. 5.01 "Contract Period and Renewal".

Services for the City of Boca Raton will be placed throughout the contract period via blanket purchase orders. All terms, conditions, specifications and prices for the above subject bid shall apply.

Thank you for your cooperation. If you should have any questions, please contact me by email at nphillips@myboca.us.

Sincerely,

A handwritten signature in black ink, appearing to read "Neil Phillips", is written over a horizontal line.

Neil Phillips, Buyer

9-A-2

COUNCIL APPROVAL PROCUREMENT RECOMMENDATION
TARGET AGENDA DATE: March 28, 2017

Subject: Solar Salt (Bulk) Delivery & Supply

Bid Number: 2017-024

Department: Utility Services

Procurement Method: Sealed Bid

Bid Opening Date: March 7, 2017
145 Bids Solicited
0 No-Bid
1 Response

Award Amount: \$143,400 (Estimated Annual Usage)

Contract Period: This is the first year of the contract award period. The City reserves the option to renew annually subject to appropriation of funds not to exceed a maximum of three (3) one year renewals.

Award to: Low Responsive Responsible Bidder, Morton Salt, Inc., Chicago, IL

Scope: This procurement provides for the purchase of sodium chloride solar salt which will be used to make a brine solution for the onsite production of sodium hypochlorite. Sodium hypochlorite is the disinfectant used for wastewater treatment. The solar salt will be purchased on an as needed basis. This bid is for the Southeast Florida Governmental Purchasing Cooperative with the City of Boca Raton acting as the lead agency.

Vendor	Unit Price per Ton / Delivered
Morton Salt, Inc.	\$119.50

Approvals:

Buyer: [Signature] Sr. Buyer: _____

Purchasing Manager: [Signature]

Financial Services Director: [Signature] for LCO

OMB Director: [Signature]

Deputy/Assistant City Manager: [Signature]

Funding Sources:

Other Operating & Supply Accounts
(Future Fiscal Years contingent upon budget approval)

City of Boca Raton

Bid No. 2017-024 Solar Salt (Bulk) Delivery and Supply

March 7th, 2017 @ 2:45 PM EST

				Morton Salt, Inc.			
Item No.	Description	Estimated Annual Usage	Unit of Measure	Freight Charge Per Location (F)	(product only) (P)	Freight plus Product	Extended Price (F + P x E)
1	City of Boca Raton, WWTP	1,200	TONS	\$38.50 / per ton	\$81.00 / per ton	\$119.50	\$143,400.00
2	Town of Davie WTP	600	TONS	\$38.50 / per ton	\$81.00 / per ton	\$119.50	\$71,700.00
3	City of Hollywood , WTP	900	TONS	\$38.50 / per ton	\$81.00 / per ton	\$119.50	\$107,550.00
4	City of Lantana, WTP	750	TONS	\$38.50 / per ton	\$81.00 / per ton	\$119.50	\$89,625.00
5	City of Margate WTP, WWTP	900	TONS	\$38.50 / per ton	\$81.00 / per ton	\$119.50	\$107,550.00
6	City of Pembroke Pines	600	TONS	\$38.50 / per ton	\$81.00 / per ton	\$119.50	\$71,700.00
7	City of Tamarac, WTP	450	TONS	\$38.50 / per ton	\$81.00 / per ton	\$119.50	\$53,775.00
8	Village of Palm Springs	1,200	TONS	\$38.50 / per ton	\$81.00 / per ton	\$119.50	\$143,400.00

Grand Total Bid Items (Sum of Extended Prices 1 - 8)

\$788,700.00

BIDDERS CERTIFICATION

(This form must be signed in the presence of a Notary Public or other officer authorized to administer oaths).

Provide Manual Signature

I certify that I am authorized to bind performance of this bid for the above bidder. I certify that this bid is made without collusion or fraud. I certify acceptance of the terms, conditions and specifications of this Invitation to Bid. I certify that this bid submittal is in accordance with the specifications in its entirety and with full understanding of the conditions governing this bid.

*Bidder must submit proof that their firm name is registered with their State of origin.

Morton Salt, Inc.

*Name of Bidder (Firm Name as Registered with their State of origin)

Business Address:

444 West Lake Street, Suite 3000

Street Address (P.O. Box Address is not permitted)

Chicago, IL 60606

City, State, Zip

Mailing Address: ☒ Check if Same as Business Address above

Street Address

City, State, Zip

Kelly Kus 3/2/17 Jennifer Kelly 3/3/17
Authorized Signature (Written)

Kelly Kus, Pricing Manager

/ Jennifer Kelly, Director, Product Management

Print Name and Title of Person Signing this Form

03/02/2017

Date

For Ordering: 855-665-4540

Telephone

Fax No.

Email Address of Person Signing this Form: kkus@mortonsalt.com

Federal I.D. No.: 27-3146174

STATE OF: Illinois

COUNTY OF: Cook

The foregoing instrument was acknowledged before me this 2nd day of March

2017, by Kelly Kus who is (who are) personally known to me or who has
produced Il issued Driver's License as identification.

NOTARY PUBLIC SIGNATURE: Andrew Lorenzini

NOTARY NAME, PRINTED, TYPED OR STAMPED: Andrew Lorenzini

Commission Number: _____

My Commission Expires: 3/10/2019



BID FORM

The City reserves the right to award this bid to the lowest responsive, responsible bidder on a grand total or on an entity by entity basis as further detailed in item 3.07 of the Special Conditions. Prices quoted shall be firm and fixed for the initial contract period; product shall be in accordance with specifications noted herein.

ITEM #	ENTITY NAME	ESTIMATED ANNUAL USAGE (E)	Freight Charge Per Location (F)	Unit Price (product only) (P)	Extended Price (F + P x E)
1	City of Boca Raton, WWTP	1,200 tons	\$ 38.50 / Per Ton	\$ 81.00 / Per Ton	\$ 143,400.00
2	Town of Davie WTP	600 tons	\$ 38.50 / Per Ton	\$ 81.00 / Per Ton	\$ 71,700.00
3	City of Hollywood, WTP	900 tons	\$ 38.50 / Per Ton	\$ 81.00 / Per Ton	\$ 107,550.00
4	City of Lantana, WTP	750 tons	\$ 38.50 / Per Ton	\$ 81.00 / Per Ton	\$ 89,625.00
5	City of Margate WTP, WWTP	900 tons	\$ 38.50 / Per Ton	\$ 81.00 / Per Ton	\$ 107,550.00
6	City of Pembroke Pines	600 tons	\$ 38.50 / Per Ton	\$ 81.00 / Per Ton	\$ 71,700.00
7	City of Tamarac, WTP	450 tons	\$ 38.50 / Per Ton	\$ 81.00 / Per Ton	\$ 53,775.00
8	Village of Palm Springs	1200 tons	\$ 38.50 / Per Ton	\$ 81.00 / Per Ton	\$ 143,400.00

Grand Total (Sum of Extended Prices for Lines 1 - 8)

\$ 788,700.00

Specify Mfg /Name of Product being bid: Morton Solar Salt Bulk load Truck Delivery Is: 25 tons
Water Softening Crystals

Name of Bidder: Morton Salt, Inc.

QUALIFICATION OF BIDDERS INFORMATION

This bid shall be awarded only to a responsive and responsible bidder, qualified to provide the product specified and meets or exceeds the qualification requirements listed below. The bidder should submit the following information with their bid package to be considered responsive in order for the City to fully evaluate the firm's qualifications.

1. Bidder shall have a minimum of three (3) satisfactory references for similar accounts supplied with the product bid within the time range of 2/1/13 and 2/1/17.

REFERENCE #1

Company/Entity Name:	New Philadelphia City, OH
Address:	
City, State, Zip:	
Contact Name:	Ron McAbler
Title:	
Phone:	330-364-4491
Fax:	
Email:	
Date of Service or Contract Period:	04/2016-04/2017
Mfg and Name of Product Supplied:	Water Softening
Estimated Annual Quantity Supplied:	\$263,100.00

REFERENCE #2

Company/Entity Name:	City fo Washington, NC
Address:	
City, State, Zip:	
Contact Name:	Michael Whaley
Title:	
Phone:	252-975-9300
Fax:	
Email:	
Date of Service or Contract Period:	04/2016-04/2017
Mfg and Name of Product Supplied:	Water Softening
Estimated Annual Quantity Supplied:	\$221,850.00

Name of Bidder: Morton Salt, Inc.

REFERENCE #3

Company/Entity Name: <u>Port Washington Water District, NY</u>	
Address: _____	
City, State, Zip: <u>Port Washington, NY 11050</u>	
Contact Name: <u>Italo Vacchio</u>	Title: _____
Phone: <u>516-767-0171</u>	Fax: _____ Email: _____
Date of Service or Contract Period: <u>04/2016-04/2017</u>	
Mfg and Name of Product Supplied: <u>Water Softening</u>	

Estimated Annual Quantity Supplied: <u>\$33,858.00</u>	

2. The City will not award a bid to any bidder who cannot provide evidence that their Firm Name identified on the "Signature of Bidder" form has been in business for a minimum of one (1) year, excluding any affiliate or parent companies. Evidence of a minimum of one (1) year shall be verified in accordance with filing date by the State of Florida or the Firm's State of Origin of Bidder's firm.

Bidder to indicate number of years their firm has been in business, 160

Proof submitted as attachment: Yes _____ No x

Name of Bidder: Morton Salt, Inc.

Questionnaire

1. Description of the physical plant and facilities to adequately supply the City.

Brick, wood, steel, concrete construction with fiberglass, plastic, and wood walls and roofs. 50,000 square feet

2. Details of shipping method to be used via truck

3. Listing of office hours and Office personnel during these hours for coordination of service.

Office Hours: 3 shifts day/ 7 days a week; 2 shifts/day-weekends

A. Contact Information for order placement/delivery inquiries:

Name (s) Carrie Koch

Phone / Email address: ckoch@mortonsalt.com

B. Contact Information for billing questions:

Name (s) Brenda Golletz

Phone / Email address: bgrolletz@mortonsalt.com

C. Contact Information for Insurance questions:

Name (s) Marcia Paulsen

Phone / Email address: mpaulsen@mortonsalt.com

4. Bidder and or the manufacturer of the product shall have a Quality Control Program in place at the plant location manufacturing the product bid.

Detail the Quality Control Program in place or ☒ submit as an attachment.

We deliver high quality products by excelling at continuous improvement and ensuring safe and legal complaint products that meet or exceed customer expectations

Quality Control program is in place at Port Canaveral plant location.

Provide the name and contact phone number of the person who is responsible for the Quality Control/Assurance program:

Sandy Knox Ph: 321-868-7136

5. Awarded Vendor shall submit usage report to Lead Agency of shipments to individual entities in accordance with NIGP SE Chapter as detailed in applicable Co-Op Cover Sheet.

Contact Person who will submit Co-op Usage reports to Lead Agency: _____

Email: sknox@mortonsalt.com Telephone Number: 321-868-7136

Name of Bidder: Morton Salt, Inc.

DRUG-FREE WORKPLACE FORM

The undersigned vendor in accordance with Florida Statute 287.087 hereby certifies

Morton Salt, Inc. does:
(Name of Business)

1. Publish a statement notifying employees that the unlawful manufacture, distribution, dispensing, possession, or use of a controlled substance is prohibited in the workplace and specifying the actions that will be taken against employees for violations of such prohibition.
2. Inform employees about the dangers of drug abuse in the workplace, the business's policy of maintaining a drug-free workplace, any available drug counseling, rehabilitation, and employee assistance programs, and the penalties that may be imposed upon employees for drug abuse violations.
3. Give each employee engaged in providing the commodities or contractual services that are under bid a copy of the statement specified in subsection (1).
4. In the statement specified in subsection (1), notify the employees that, as a condition of working on the commodities or contractual services that are under bid, the employee will abide by the terms of the statement and will notify the employer of any conviction of, or plea of guilty or nolo contendere to, any violation of Chapter 893 or of any controlled substance law of the United States or any state, for a violation occurring in the workplace no later than five (5) days after such conviction.
5. Impose a sanction on, or require the satisfactory participation in a drug abuse assistance or rehabilitation program if such is available in the employee's community by, any employee who is so convicted.
6. Make a good faith effort to continue to maintain a drug-free workplace through implementation of this section.

As the person authorized to sign the statement, I certify that this firm complies fully with the above requirements.


Signature of Bidder Kelly Kus, Pricing, Manager

03/02/2017
Date

STATEMENT OF NO BID

(No Bid may be submitted electronically within the electronic bidding system.)

If you are not bidding on this service/commodity, please complete and return this form to: City of Boca Raton
Purchasing Department, 201, W. Palmetto Park Road, Boca Raton, Florida 33432.

COMPANY NAME: _____

ADDRESS: _____

TELEPHONE: _____

SIGNATURE: _____

DATE: _____

We, the undersigned have declined to bid on _____
service/commodity

because of the following reasons:

_____ Insufficient time to respond to the Invitation to Bid

_____ We do not offer this product or an equivalent

_____ Our product schedule would not permit us to perform

_____ Unable to meet specifications


_____ Other (specify below)

REMARKS: _____

CERTIFICATION

I, Chad E. Walker, Secretary of Morton Salt, Inc., a Delaware corporation (the "Company") hereby certify that:

1. Attached hereto is a true and correct copy of a resolution duly adopted effective October 1, 2012 by the Board of Directors of the Company; said resolutions not having been amended or revised in any manner and being in full force and effect as of the date hereof.
2. Christian H. Herrmann is a duly elected and acting Chief Executive Officer and President of Morton Salt, Inc. and Timothy McKean is a duly elected and acting Chief Financial Officer, Vice President and Treasurer of Morton Salt, Inc. as of the date hereof and as such are duly authorized signatories in accordance with the resolution described in 1. above.
3. Attached hereto is a true and correct copy of a delegation of signature authorization signed by Christian H. Herrmann and Timothy McKean.

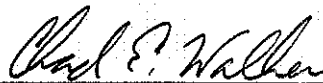

Chad E. Walker
Secretary
Morton Salt, Inc.

Dated: **MAR 03 2017**

CERTIFICATION

I, Chad E. Walker, Secretary of Morton Salt, Inc., a Delaware corporation (the "Company") hereby certify that:

1. Attached hereto is a true and correct copy of a resolution duly adopted effective October 1, 2012 by the Board of Directors of the Company; said resolutions not having been amended or revised in any manner and being in full force and effect as of the date hereof.
2. Christian H. Herrmann is a duly elected and acting Chief Executive Officer and President of Morton Salt, Inc. and Timothy McKean is a duly elected and acting Chief Financial Officer, Vice President and Treasurer of Morton Salt, Inc. as of the date hereof and as such are duly authorized signatories in accordance with the resolution described in 1. above.
3. Attached hereto is a true and correct copy of a delegation of signature authorization signed by Christian H. Herrmann and Timothy McKean.



Chad E. Walker
Secretary
Morton Salt, Inc.

Dated:

Morton Salt, Inc.
Excerpt from Board of Directors' Meeting
October 1, 2012

RESOLVED, that effective October 1, 2012, any two of the officers of the Corporation holding the positions listed below:

Chief Executive Officer and President;
Chief Financial Officer, Vice President and Treasurer; and,
Vice President, General Counsel and Secretary,

and to the extent delegated in writing, their designees, are hereby authorized, for and in the name and on behalf of the Corporation, and any subsidiary, affiliate or business unit thereof, to execute and deliver any and all applications, agreements, bids, bonds, certifications, notices, proxies, real estate conveyances, reports, stock certificates and other documents which they may deem necessary or advisable in furtherance of the business of the Corporation, subsidiary, affiliate or business unit, as the case may be, provided that two signatures be required on any document executed on behalf of the Corporation: such authorizations to be (i) subject to the limitations set forth in any applicable Board of Directors' resolution or published policy of the Corporation, and (ii) subject to the limitations set forth in any K+S AG policy or procedure; and


FURTHER RESOLVED, that the signatures of any two persons designated pursuant to the above resolution affixed to any document described therein shall constitute certification of his or her authority to execute said document on behalf of the Corporation.

**DELEGATION OF AUTHORITY AND POWER OF ATTORNEY
UNDER THE RESOLUTIONS
ADOPTED BY THE BOARD OF DIRECTORS ON OCTOBER 1, 2012
For
Morton Salt, Inc.**


Pursuant to the authority granted by the Resolutions adopted by the Board of Directors of Morton Salt, Inc. on October 1, 2012, any two of the following persons, signing together, are designated as persons authorized to execute and deliver certain documents on behalf of Morton Salt, Inc. (the "Company") and each one of its subsidiaries (together the "Companies"), provided that (i) the second authorized signatory be either a higher ranking employee or a supervisor, or an employee at the same level, (ii) the second authorized signatory is involved in the same or similar transactional work matters and responsibilities as the first signatory, (iii) the Directive of Business Transactions and Measures of the Executive Board of K+S Aktiengesellschaft, attached herein and made a part hereof, is followed. This delegation of authority and power of attorney supersedes any earlier delegations for the Companies and remains in effect until the person no longer holds the position listed, or this delegation of authority is superseded, amended or terminated.¹

Effective Date: May 29, 2015

Morton Salt, Inc.

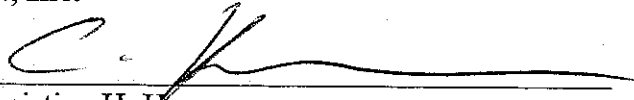By: 
Name: Christian H. Herrmann
Title: Chief Executive Officer and President

Morton Salt, Inc.

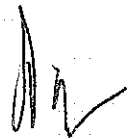By: 
Name: Timothy McKean
Title: Chief Financial Officer, Vice President and Treasurer

¹ **eCommerce Solutions**

Specific to eSolutions provided by Procurement to simplify the purchasing process out of finally negotiated electronic Catalogs for items and services, the employees with access to the eSolutions ("users") are authorized with a single (electronic) signatory when utilizing these systems for purchases:

- *All users are authorized to order up to a value of \$1,000 (USD and CDN), and*
- *Users in the functions Supervisor, Superintendent, as well as all other supervisory functions, are authorized to order and approve orders up to a value of \$7,500.00 (USD and CDN), and*
- *Users listed in this Delegation of Authority are authorized to order up to a value of \$7,500.00 (USD and CDN), and are authorized to approve orders up to the value specified in this document. Approval authorizations will follow predefined value limits set forth in the eCommerce Solutions.*
- *Exception: Users with system receiving authority are authorized to order through eSolutions, but all orders are subject to approval (order value is set at \$0 USD and CDN).*

18. Quality Management Systems

Morton Salt, Inc. has developed and implemented a formal Quality Program for its food grade products. The Morton Quality Policy is as follows;

"We deliver high quality products by excelling at continuous improvement and ensuring safe and legally-complaint products that meet or exceed customer expectations."

Programs, policies, and implemented procedures

All documentation is considered proprietary and may be reviewed onsite.

A. Organization/Personnel

Is an Organizational Chart available?	Yes	Available on site during a plant tour.
Are written job descriptions describing job task and training documented and available to staff?	Yes	Available on site during a plant tour.
Is training conducted to ensure compliance with Good Manufacturing Practices?	Yes	<i>Frequency:</i> Employees are trained upon hire and at least annually.
Are training, experience, and education adequate to perform job?	Yes	
Is training documented?	Yes	
Are personnel in manufacturing complaint with the following: - Eating, drinking, and smoking in designated areas only - Wearing hair or beard restraints - Wearing clean garments in a manner that protects against contamination - No jewelry other than a plain metal band - Washing hands upon returning to manufacturing areas	Yes	
Are personnel with illness and/or open wounds required to report such illness to management and be removed from manufacturing?	Yes	
Are personnel with wounds required to cover them?	Yes	
Are metal detectable bandages	Yes	

used?		
Are Contract or Temporary employees qualified, approved, and trained?	Yes	
Are visitors required to comply with personal hygiene requirements?	Yes	
Does the company have a business contingency and/or emergency plan?	Yes	

B. Building/Facilities/Warehouse/Pest Control

Is the establishment located in an area that is free from environmental contaminants?	Yes	
Is the outside area maintained in good repair?	Yes	
Is the facility of suitable size and construction for operations being performed and not to contaminate the product?	Yes	
Is the facility maintained in a clean and good state of repair?	Yes	
Are storage conditions appropriate to protect against contamination?	Yes	
Are storage areas dry?	Yes	
Are materials stored off the floor and 18 inches from the wall?	Yes	
Is sufficient illumination available for personnel to perform tasks?	Yes	
Is lighting protected or shatter proof?	Yes	
Are floors and walls are intact?	Yes	
Are restrooms maintained and in good repair?	Yes	
Do restrooms open directly to production or storage?	No	
Are Handwashing stations properly stocked and located throughout the facility?	Yes	
Are there adequate changing facilities for employees?	Yes	
Is water from a potable source?	Yes	City and well water sources
Is water quality monitored?	Yes	
Are backflow preventative devices fitted?	Yes	

Are temperature and humidity controlled?	N/A	Temperature control is not applicable to sodium chloride.
Is ventilation provided to remove dust and condensation?	Yes	
Are drains constructed and located not to contaminate materials?	Yes	
Is waste removed by a licensed contractor?	Yes	
Are waste containers constructed of impermeable materials, closed when not in use, and located in a designated area not to contaminate materials?	Yes	
Maintenance of grounds to prevent harborage of pests?	Yes	
Are external doors and windows screened to prevent the entry of insects?	Yes	
Is there a Third Party Pest Control Program in place?	Yes	<i>Frequency of visit:</i> Weekly site visits for interior and exterior bait stations and traps as well as insect light traps.
Are operators trained and have valid applicator licenses?	Yes	
Is a map of all bait and trap stations maintained?	Yes	
Are traps located at key entry points?	Yes	
Are potential pest harborage removed?	Yes	
Are results of the inspections kept on file?	Yes	
Are pesticides stored on site?	No	
Is fumigation performed?	No	
Is warehouse clean, dry, and well maintained?	Yes	
Are products stacked in a way to prevent damage?	Yes	

C. Equipment/Calibration/Maintenance

Is equipment of suitable size and construction material not to contaminate product?	Yes	
Are food contact surfaces smooth, non-corrosive, and can withstand cleaning?	Yes	
Are equipment lines dedicated?	Yes	Food grade products are manufactured on food grade lines.

Are equipment and scales routinely calibrated and comply with NIST Standards?	Yes	<i>Frequency:</i> Magnets are tested annually, scales quarterly (external) and daily (internal), metal detectors once a year (external) and daily (internal). Optical sorter tested daily, and calibrated annually.
Are records of calibration maintained?	Yes	
Is a Preventative Maintenance Program in place to ensure equipment used for manufacturing product performs as designed?	Yes	
Is a master list of equipment maintained specifying the type of maintenance?	Yes	A preventative maintenance program for processing equipment as well as a work order system that documents work done on all equipment producing food grade products.
Are Pre-Operational Inspections conducted prior to start up to ensure equipment is accounted for?	Yes	

D. Chemical Control Program

Is a Chemical Control Program implemented?	Yes	Chemicals, not intended as an ingredient, are used and stored in a manner not to contaminate the product.
Are chemicals and lubricants that have the potential for food contact of food grade quality?	Yes	
Are chemicals properly labeled and stored?	Yes	
Is a master list maintained and reviewed?	Yes	

E. Cleaning

Is a cleaning program in place to ensure the cleanliness of the facility to food grade standards?	Yes	
Has a Master Cleaning Schedule been implemented, followed, monitored, and documented?	Yes	Reviewed by area supervisors.
Are chemical sanitizers used?	N/A	Dry Cleaning and/or water for food grade equipment.
Is Environmental Monitoring conducted?	No	Salt does not support microbial growth.
Are Micro Swabs/ATP Swab test conducted?	N/A	
Is Clean In Place equipment	N/A	Not used.

adequately cleaned?		
Is compressed air used for cleaning?	No	Compressed air is not used on food contact surfaces.

F. Supplier Approval Program

Is there a Supplier Approval Program in place?	Yes	<i>Describe:</i> Suppliers must meet the requirements of Morton Salt's Supplier Quality Program Requirements, Supplier Site Capability Assessment and Material Capability Assessment. Suppliers are to provide Specifications, Letter of Guaranty, Quality Documents, etc.
Are specifications in place with approved suppliers?	Yes	
Are suppliers monitored to ensure compliance?	Yes	

G. Receiving

Are SOPs in place for receiving incoming materials?	Yes	
Are all containers inspected for cleanliness, odor, contamination, pest, etc.?	Yes	
Are incoming materials verified against product ordered, quantity, lot code, and seal numbers?	Yes	
Are raw materials tested for identity and purity or covered by the COA?	Yes	
Are raw materials assigned a lot code to ensure traceability?	Yes	
Are non-conforming materials labeled, quarantined, and rejected back to the vendor?	Yes	
Are records maintained of all incoming materials?	Yes	

H. Manufacturing/Control of Foreign Material

Is manufacturing a batch or continuous process?		Continuous.
How is a lot size defined?		Lots are defined by process order.
Is the manufacturing process enclosed?	Yes	
Are complete manufacturing SOPs specifying formula, name of material used, equipment, sampling, and documentation available to appropriate staff?	Yes	

Is in-process testing conducted?	Yes	Weights, screens, additives, impurities.
Is product protected against foreign material?	Yes	Manufacturing lines are equipped with Rare Earth Magnets and Scalping Screens. Magnets and screens are monitored per shift and findings are documented.
Are Metal Detectors used? If so, what sensitivity?		Metal detectors are in use on all finished product packaging lines (Food Grade Sea Salt and Food Grade Semi-Bulk). Flow-through metal detectors are calibrated at 1.5mm Ferrous, 2.0mm Non-Ferrous and 2.0mm Stainless Steel.
What action is taken in metal detection fails?		All products are quarantined till last satisfactory check. Rework is prohibited.
Is a Glass and Brittle Plastics policy in place?	Yes	Anywhere a see-through material is needed in processing equipment, plastic is preferred over glass where possible. A master list of glass installations in production areas shall be maintained and inspected once a month. A glass or brittle plastic breakage plan has been written to provide cleanup and product protection.
Are Food Grade Products manufactured under Good Manufacturing Practices (GMPs)?	Yes	Food grade products manufactured comply with 21 CFR 110 Current Good Manufacturing Practice in Manufacturing, Packaging, or Holding Human Food.
Is packaging material approved for food use?	Yes	
Are tamper-evident seals used on packaging?	Yes	Multiwall bags are sewn shut. Totes are closed and zip tied. Bulk trucks are sealed with seal numbers.

I. HACCP

Are Food Grade Products manufactured under a Hazard Analysis Critical Control Point (HACCP) Plan?	Yes	The full HACCP Plan with CCP Flow Charts is available at the plant site.
Are applicable food safety hazards identified?	Yes	
Does the plan include biological, chemical, and physical hazards?	Yes	
Does the plan include allergens?	Yes	
Is the HACCP Plan validated,	Yes	

monitored, and updated on a regular basis?		
Does the HACCP Program have a HACCP Team?	Yes	
Does the HACCP Team meet on a regular basis and conduct internal audits?	Yes	Quality Conducts Monthly Internal GMP Audits, HACCP meets at a minimum annually.
Is a member of the HACCP Team certified?	Yes	Quality Control Supervisor is certified and on-site.

J. Allergen Control

Does the facility have an Allergen Control Program?	Yes	
Does the facility use any of the major food allergens in salt products?	No	
Are all raw materials reviewed for the presence of allergens?	Yes	

K. Finished Product Control

How are finished products tested to meet chemical purity?		Food grade products are tested using ASTM E 534 Standard Test Methods for Chemical Analysis of Sodium Chloride. ASTM E 534 is conducted internally on weekly composite samples. Results are reported on the Certificate of Analysis. Other chemical and physical test are performed using Morton internal methods.
Does the final product meet a compendial grade?	Yes	Food Chemicals Codex (FCC)
Does Quality assure all testing and manufacturing records are reviewed before release?	Yes	
Are non-conforming materials quarantined?	Yes	Non-conforming products are quarantined and labeled as to their status. Rework is prohibited. Disposition of non-conforming product must occur in a timely manner and follow all company procedures. If applicable, corrective actions are implemented.
Is rework used?	No	
Is there an SOP for the investigation and corrective action of all non-conformances?	Yes	
Are records maintained?	Yes	Records pertaining to Quality, Production, and Distribution are retained. Records are maintained for 2 years.
Is an expiration date assigned	N/A	Salt is chemically stable, will not support

to finished material?		microbial growth and considered to have an indefinite shelf life. Exception: Iodized Salt is should be used within 5 years.
Is First-In First Out (FIFO) practiced?	Yes	
Are retention samples maintained for the shelf life of the product?	No	
Is a Certificate of Analysis provided with each lot?	Yes	Upon request. Fax or Email.
What physical or chemical testing is included?		ASTME 534, Additives (if applicable), Free Iron, Copper, Heavy Metal as Lead, Arsenic, Bulk Density, Sieve Analysis.
Is Microbiological Testing conducted?	N/A	Salt does not support microbial growth.
Is there a continuous improvement program?	Yes	Lean-Six Sigma
Are shipping vehicles in a good state of repair and clean?	Yes	
Do shipping vehicles have a documented inspection prior to loading?	Yes	
Do food grade bulk vehicles require a wash certificate?	Yes	

L. Recall/Traceability Program

Can finished product be traced back to date & time of production and supplier?	Yes	
Can finished product be traced to the direct customer?	Yes	Direct customers only.
Are mock recalls conducted?	Yes	Twice a year at 100% +/- 2% <4hrs.
Has the facility had a Reportable FDA recall in the past 5 years?	No	
Is a list of key contacts for the recall team maintained?	Yes	
Are records maintained?	Yes	

M. Laboratory

Is routine product testing conducted internal or external?		Internal
If internal, does the lab have adequate space and equipment for required test?	Yes	
Is equipment calibrated?	Yes	
Are calibrations documented?	Yes	
Are containers adequately	Yes	

labeled to determine identity, dates, and expiration?		
---	--	--

N. Change Control

Is there an adequate system for controlling changes within processing, documents, and equipment?	Yes	
Do changes receive the proper review and approval with regards to potential effects?	Yes	
Are changes communicated internally and are personnel trained?	Yes	

O. Customer Complaints

Is a program implemented to investigate customer complaints, determine causes, corrective actions, trend analyses, and notification to customer?	Yes	Complaints are thoroughly investigated, root cause determined, and if applicable, corrective/preventative action is implemented.
Are customer complaints maintained on file?	Yes	

P. Audit



Are internal audits conducted covering all areas of operation and verify SOPs, policies, and procedures are being followed?	Yes	<i>Frequency:</i> Facility monthly GMP and corporate annual BRC.
Are third party audits conducted? If so, to which standard/certification body?	Yes	Current BRC Global Standard to Food Safety Certificate is available upon request. Full audit is available upon receipt of Morton's signed Quality NDA.

Q. Food Security

Does the facility have a Food Security Program?	Yes	
Is the manufacturing site secured to prevent unauthorized entry?	Yes	
Are visitors and guest restricted to areas and accompanied by authorized employees?	Yes	
Are ingredient and finished products stored to prevent tampering?	Yes	
Do all incoming and outbound shipments require seal and seal numbers?	Yes	

19. Basic Flow Chart for Food Grade Sea Salt

Salt harvested from Great Inagua Island, Bahamas, or Mexico using solar evaporation.

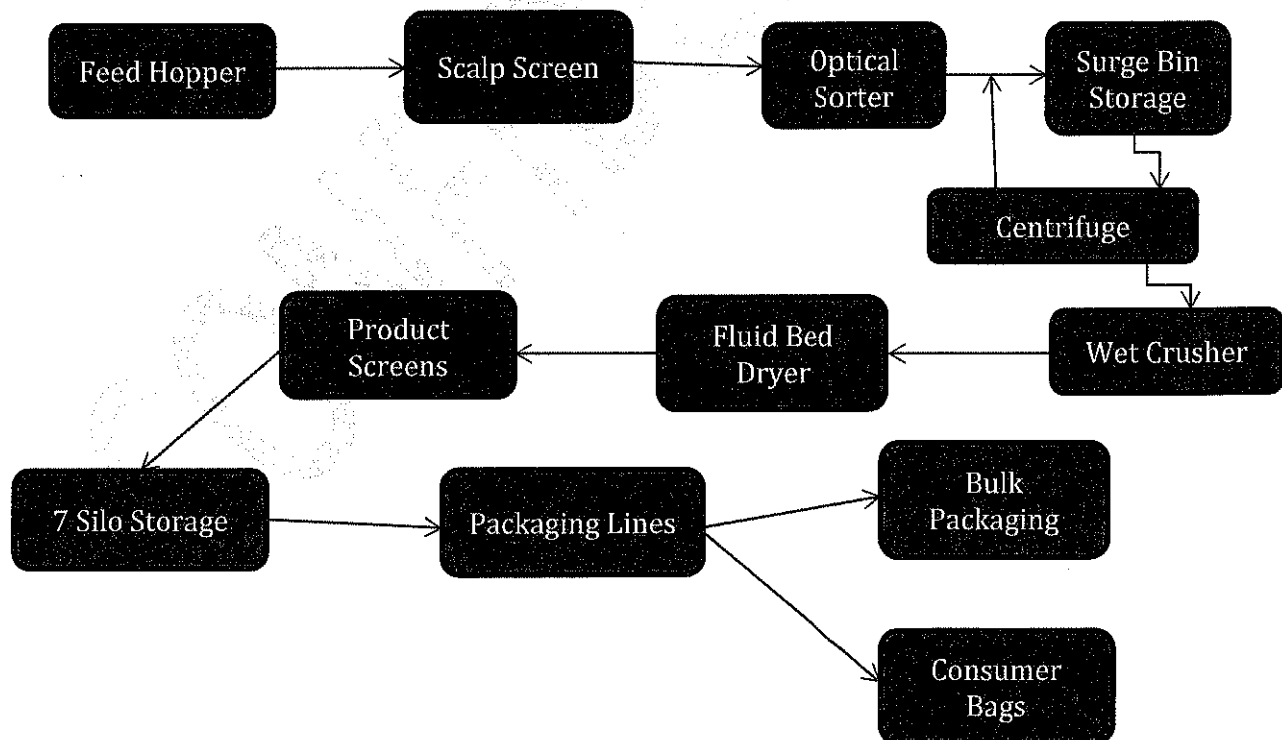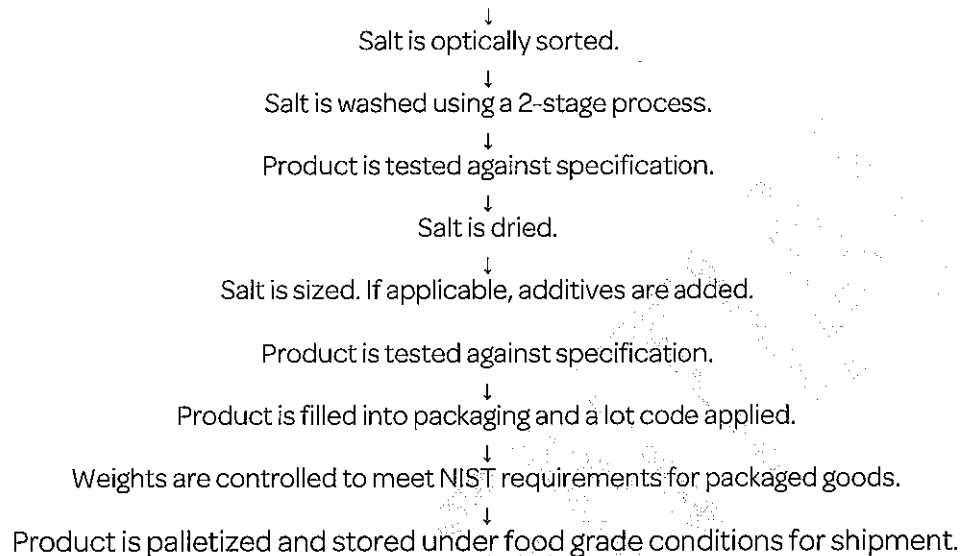



CERTIFICATE OF LIABILITY INSURANCE

DATE (MM/DD/YYYY)
02/23/2017

THIS CERTIFICATE IS ISSUED AS A MATTER OF INFORMATION ONLY AND CONFERS NO RIGHTS UPON THE CERTIFICATE HOLDER. THIS CERTIFICATE DOES NOT AFFIRMATIVELY OR NEGATIVELY AMEND, EXTEND OR ALTER THE COVERAGE AFFORDED BY THE POLICIES BELOW. THIS CERTIFICATE OF INSURANCE DOES NOT CONSTITUTE A CONTRACT BETWEEN THE ISSUING INSURER(S), AUTHORIZED REPRESENTATIVE OR PRODUCER, AND THE CERTIFICATE HOLDER.

IMPORTANT: If the certificate holder is an ADDITIONAL INSURED, the policy(ies) must have ADDITIONAL INSURED provisions or be endorsed. If SUBROGATION IS WAIVED, subject to the terms and conditions of the policy, certain policies may require an endorsement. A statement on this certificate does not confer rights to the certificate holder in lieu of such endorsement(s).

PRODUCER Willis of Illinois, Inc. c/o 26 Century Blvd. P. O. Box 305191 Nashville, TN 37230-5191	CONTACT NAME:	
	PHONE (A/C, NO, EXT): 877-945-7378	FAX (A/C, NO): 888-467-2378
	E-MAIL ADDRESS: certificates@willis.com	
	INSURER(S) AFFORDING COVERAGE	
	INSURER A: HDI-Gerling America Insurance Company	NAIC# 41343-001
INSURED Morton Salt, Inc. Attn: Marcia Paulsen 444 West Lake Street Suite 3000 Chicago, IL 60606	INSURER B: Zurich American Insurance Company	
	INSURER C: American Zurich Insurance Company	
	INSURER D: Zurich American Insurance Company	
	INSURER E:	
	INSURER F:	

COVERAGES**CERTIFICATE NUMBER:** 25225728**REVISION NUMBER:**

THIS IS TO CERTIFY THAT THE POLICIES OF INSURANCE LISTED BELOW HAVE BEEN ISSUED TO THE INSURED NAMED ABOVE FOR THE POLICY PERIOD INDICATED. NOTWITHSTANDING ANY REQUIREMENT, TERM OR CONDITION OF ANY CONTRACT OR OTHER DOCUMENT WITH RESPECT TO WHICH THIS CERTIFICATE MAY BE ISSUED OR MAY PERTAIN. THE INSURANCE AFFORDED BY THE POLICIES DESCRIBED HEREIN IS SUBJECT TO ALL THE TERMS, EXCLUSIONS AND CONDITIONS OF SUCH POLICIES. LIMITS SHOWN MAY HAVE BEEN REDUCED BY PAID CLAIMS.

INSR LTR	TYPE OF INSURANCE	ADDL INSD	SUBR WVD	POLICY NUMBER	POLICY EFF (MM/DD/YYYY)	POLICY EXP (MM/DD/YYYY)	LIMITS
A	☒ COMMERCIAL GENERAL LIABILITY ☐ CLAIMS-MADE ☒ OCCUR GEN'L AGGREGATE LIMIT APPLIES PER: ☒ POLICY ☐ PROJECT ☐ LOC OTHER:			GLD11429-07	1/1/2017	1/1/2018	EACH OCCURRENCE \$ 1,000,000 DAMAGE TO RENTED PREMISES (Ea occurrence) \$ 500,000 MED EXP (Any one person) \$ 10,000 PERSONAL & ADV INJURY \$ 1,000,000 GENERAL AGGREGATE \$ 2,000,000 PRODUCTS - COMP/OP AGG \$ 2,000,000
B	☒ AUTOMOBILE LIABILITY ☒ ANY AUTO ☐ OWNED AUTOS ONLY ☐ SCHEDULED AUTOS ☐ HIRED AUTOS ONLY ☐ NON-OWNED AUTOS ONLY			BAP622120903	1/1/2017	1/1/2018	COMBINED SINGLE LIMIT (Ea accident) \$ 1,000,000 BODILY INJURY (Per person) \$ BODILY INJURY (Per accident) \$ PROPERTY DAMAGE (Per accident) \$
A	☒ UMBRELLA LIAB ☒ OCCUR ☐ EXCESS LIAB ☐ CLAIMS-MADE DED ☒ RETENTION \$ 100,000			CUD11430-07	1/1/2017	1/1/2018	EACH OCCURRENCE \$ 1,000,000 AGGREGATE \$ 1,000,000
C	WORKERS COMPENSATION AND EMPLOYERS' LIABILITY			WC622121203	1/1/2017	1/1/2018	☒ PER STATUTE ☐ OTHER
D	ANY PROPRIETOR/PARTNER/EXECUTIVE OFFICER/MEMBER EXCLUDED? (Mandatory in NH)			WC622121303	1/1/2017	1/1/2018	E.L. EACH ACCIDENT \$ 1,000,000
D	If yes, describe under DESCRIPTION OF OPERATIONS below			EWS622121403	1/1/2017	1/1/2018	E.L. DISEASE - EA EMPLOYEE \$ 1,000,000 E.L. DISEASE - POLICY LIMIT \$ 1,000,000

DESCRIPTION OF OPERATIONS / LOCATIONS / VEHICLES (ACORD 101, Additional Remarks Schedule, may be attached if more space is required)
OH WC Policy #EWS622121403: OH-SIR \$500,000.

CERTIFICATE HOLDER**CANCELLATION**

SHOULD ANY OF THE ABOVE DESCRIBED POLICIES BE CANCELLED BEFORE THE EXPIRATION DATE THEREOF, NOTICE WILL BE DELIVERED IN ACCORDANCE WITH THE POLICY PROVISIONS.

AUTHORIZED REPRESENTATIVE

City of Boca Raton
1201 W Palmetto Park Road
Boca Raton, FL 33432

☒ ☒ Named Insured: Morton Salt, Inc.

Product Data Sheet

Morton® Solar Salt Water Softening Crystals



PDS 3370
2/14
Rev 1

Description

Morton® Solar Salt Water Softening Crystals are produced from solar evaporated salt at several sites. Salt brine is impounded in shallow ponds where moisture is slowly evaporated by the action of solar heat absorption and wind. The wet harvested salt is then dried and screened. Fractional crystallization and washing voids much of the inorganic contributed by the salt brine. There are no additives.

Solar salt tends to crystallize in a pyramidal aggregate which breaks up in milling to irregular, somewhat rectangular particles, white to crystalline in appearance. Some production may contain traces of off-colored insolubles.

This product meets the specifications of ANSI/AWWA Standard B200 and is certified to ANSI/NSF Standard 60.

Use

Solar Salt Water Softening Crystals can be employed in any type of home or light commercial softener brine tank properly equipped to filter fine insolubles to avoid valve clogging. It should not be used in touch grid plate, hydrosyphon systems designed for pelletized vacuum salt as fine insolubles and undissolved salt will accumulate in the reservoir below the grid, gradually reducing brine volume for resin regeneration.

Chemical Properties

The primary impurity is the completely-soluble gypsum form of calcium sulfate. Other salt impurities consist of traces of calcium chloride, magnesium chloride and sulfate.

Analysis Range

*Sodium Chloride (%)	99.5 Minimum
Other Salts (%)	0.5 Maximum
Water Insolubles (%)	0.1 Maximum
Moisture (Surface) (%)	0.15 Maximum

**By differences of impurities, moisture-free basis (ASTM procedures).*

Particle Size

Solar Salt Water Softening Crystals have a screen tolerance for excessive fines, 5% passing a U.S.S. 12 Mesh sieve, to avoid a tendency to bridge in softener brine tanks.

U.S.S. Mesh	Opening Millimeters*	Percent Retained**
12	1.7	95 Minimum
pan	-	5 Maximum

** On individual screens*

*** 10 millimeters (mm) per centimeter; 25.4 millimeters per inch*

Voids

Initial voids immersed in water are 44 - 52%. Void capacity does not vary significantly over several regeneration cycles in a softener brine tank.

Storage/Coding

Solar Salt Water Softening Crystals are chemically stable and will not support microbial growth. To reduce the incidence of caking, store in a cool, dry area, relatively free of drafts, where the humidity does not regularly cycle through 75% rh. Under these conditions, the shelf life is indefinite. Store indoors or cover with black plastic to protect from wetting or direct sunlight. Packaging can disintegrate upon prolonged exposure to UV radiation. A manufacturing lot code is found on the package.

Producing Plants

Port Canaveral, FL; Perth Amboy, NJ; Glendale, AZ; Grantsville, UT; Long Beach, CA; Newark, CA.

These data are based on information we believe to be reliable. They are offered in good faith, but without guarantee, as conditions and methods of use of our products are beyond our control. We recommend that the prospective user determines the suitability of our material and suggestions before adopting them on a commercial scale.

Form 284-11



MORTON SALT, INC.

123 North Wacker Drive, Chicago, IL 60606-1743 www.mortonsalt.com

Water Conditioning

Pack Size	40 lb. bag	50 lb. bag	60 lb. bag
Contents	Salt		
Packaging	Printed white polyethylene bag		
Commodity Code	F139830000	F139800000	F139880000
UPC Item Code	0 24600 03983 3	0 24600 03980 2	0 24600 03988 8
Net Weight (lb.)	40	50	60
Gross Weight (lb.)	40.3	50.5	60.4
Bag Cube (ft ³)	0.6	0.71	1.0
Bag Dimensions L x W x H (in.)	20.25 x 13.75 x 3.75	21.5 x 14.25 x 4	24 x 17 x 4.25
Pallet Count	63	49	40
Pallet Pattern	9 tiers of 7	7 tiers of 7	8 tiers of 5
Pallet Weight* (lb.)	2606	2545	2486
Pallet Cube (ft ³)	46	42.5	44.4

* includes 48" x 40" standard wood pallet@ 70 lbs.

State of Florida

Department of State

I certify from the records of this office that MORTON SALT, INC. is a Delaware corporation authorized to transact business in the State of Florida, qualified on August 4, 2010.

The document number of this corporation is F10000003525.

I further certify that said corporation has paid all fees due this office through December 31, 2016, that its most recent annual report/uniform business report was filed on March 9, 2016, and that its status is active.

I further certify that said corporation has not filed a Certificate of Withdrawal.

*Given under my hand and the
Great Seal of the State of Florida
at Tallahassee, the Capital, this
the Fifteenth day of June, 2016*



Ken Peltner
Secretary of State

Tracking Number: CU8585647912

To authenticate this certificate, visit the following site, enter this number, and then follow the instructions displayed.

<https://services.sunbiz.org/Filings/CertificateOfStatus/CertificateAuthentication>

Delaware

The First State

Page 1

I, JEFFREY W. BULLOCK, SECRETARY OF STATE OF THE STATE OF DELAWARE, DO HEREBY CERTIFY "MORTON SALT, INC." IS DULY INCORPORATED UNDER THE LAWS OF THE STATE OF DELAWARE AND IS IN GOOD STANDING AND HAS A LEGAL CORPORATE EXISTENCE SO FAR AS THE RECORDS OF THIS OFFICE SHOW, AS OF THE FIFTEENTH DAY OF JUNE, A.D. 2016.

AND I DO HEREBY FURTHER CERTIFY THAT THE ANNUAL REPORTS HAVE BEEN FILED TO DATE.

AND I DO HEREBY FURTHER CERTIFY THAT THE SAID "MORTON SALT, INC." WAS INCORPORATED ON THE THIRTIETH DAY OF JULY, A.D. 2010.

AND I DO HEREBY FURTHER CERTIFY THAT THE FRANCHISE TAXES HAVE BEEN PAID TO DATE.



4843561 8300

SR# 20164472676

You may verify this certificate online at corp.delaware.gov/authver.shtml

A handwritten signature in black ink, appearing to read "JBULLOCK", is written over a horizontal line. Below the line, the text "Jeffrey W. Bullock, Secretary of State" is printed.


Jeffrey W. Bullock, Secretary of State

Authentication: 202495881

Date: 06-15-16

File Number

6724-732-9

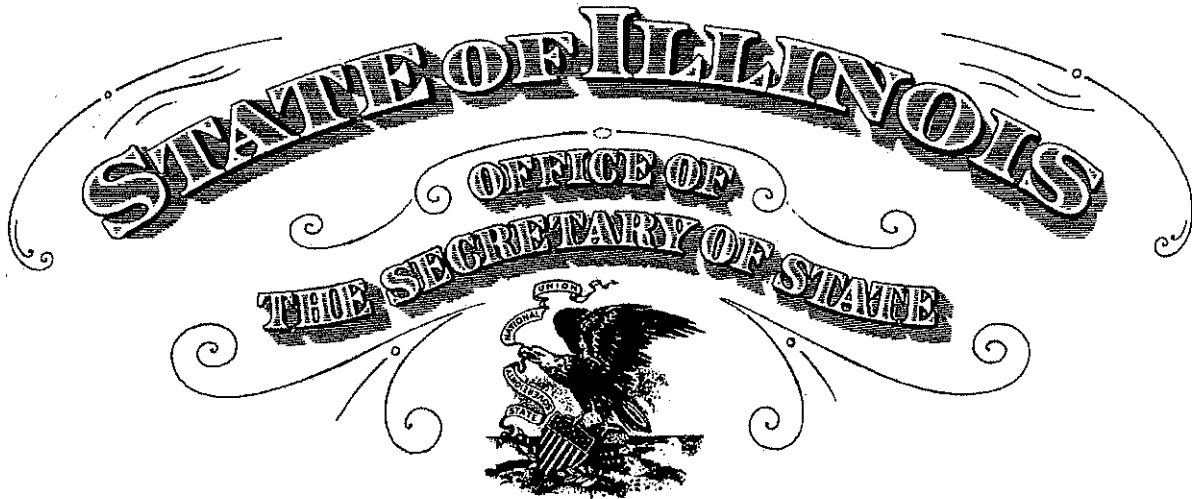

To all to whom these Presents Shall Come, Greeting:

I, Jesse White, Secretary of State of the State of Illinois, do hereby certify that I am the keeper of the records of the Department of Business Services. I certify that

MORTON SALT, INC., INCORPORATED IN DELAWARE AND LICENSED TO TRANSACT BUSINESS IN THIS STATE ON AUGUST 25, 2010, APPEARS TO HAVE COMPLIED WITH ALL THE PROVISIONS OF THE BUSINESS CORPORATION ACT OF THIS STATE RELATING TO THE PAYMENT OF FRANCHISE TAXES, AND AS OF THIS DATE, IS A FOREIGN CORPORATION IN GOOD STANDING AND AUTHORIZED TO TRANSACT BUSINESS IN THE STATE OF ILLINOIS.



***In Testimony Whereof, I hereto set
my hand and cause to be affixed the Great Seal of
the State of Illinois, this 15TH
day of JUNE A.D. 2016 .***

Jesse White

SECRETARY OF STATE

Authentication #: 1616702028 verifiable until 06/15/2017

Authenticate at: <http://www.cyberdriveillinois.com>

MORTON SALT, INC.

Safety Data Sheet

Section 1: Identification of the Substance/Mixture and of the Company/Undertaking

1.1 Product identifier

Product Name

• Common Salt without Additives

Synonyms

- All Purpose Natural Sea Salt
- All Purpose Purex Salt
- Bunny Spool (Plain Salt)
- California Pure Coarse Sea Salt
- California Pure Fine Sea Salt
- California Pure Medium Sea Salt
- Canning & Pickling Salt
- Commercial Grade, Water Softening Pellets
- Culinox 999 Chemical Grade Salt
- Culinox 999 Fine Salt
- Culinox 999 Food Grade Salt;
- Evaporated Granulated Salt
- Evaporated Salt Pellets
- Feed Mixing Salt
- Northern Rock, F & R
- Fine Mixing Salt
- Hi-Purity Super Soft Salt Extra Coarse Crystals
- H.G. Blending Salt
- Hay & Stock Salt, F&R
- Industrial Crude Solar Salt
- ISCO Crystals, Bulk
- ISCO Medium, Bulk
- ISCO Water Conditioning, Bulk
- KD Crude Solar Salt
- KD Industrial Salt
- Kleeer Fine Salt
- Kleeer Granulated Salt
- Mill Run Salt
- Natural Coarse Sea Salt
- Northern Fine +20 Rock Salt
- Plain Salt Block
- Plain Salt Brick
- Pool Salt
- Premium Salt Pellets
- Professional's Choice Pool Salt
- PureSun Culinary Crystals
- Purex Salt
- Purex Select Salt
- Reagent Grade Sodium Chloride
- Refined Sea Salt
- Rock Pretzel Salt
- Rock Salt for Making Ice Cream
- Safe-T-Salt (bagged w/o YPS)
- Sea Salt Grinder
- Sea Salt Grinder Refill
- Select Extra Coarse Rock Salt
- Service Pack Salt (all)
- Ship n' Shore Rock Salt
- Solar Salt Water Softening Crystals
- Stock Salt
- USP Sodium Chloride
- Valu-Soft Solar Salt
- Water Softening Salt (Undried) Coarse
- Water Softening Salt (Undried) Extra Coarse
- White Crystal Brine Block (50 lb.)
- White Crystal Rock Salt (all)
- White Crystal Solar Salt (all)
- White Crystal Water Softening Solar Salt (all)

CAS Number • 7647-14-5

Product Code • MSDS Code: 100

1.2 Relevant identified uses of the substance or mixture and uses advised against

Relevant identified use(s) • Food, Chemical and Drug Processing; Pharmaceuticals; Water Conditioning; Ice Control; Chemical Feedstock
– see product data sheets for more information

1.3 Details of the supplier of the safety data sheet

Manufacturer • Morton Salt, Inc.
123 N. Wacker Drive
Chicago, IL 60606
United States

saltinfo@mortonsalt.com

Telephone • 312-807-2000
(General)

1.4 Emergency telephone number

Manufacturer • 312-807-2000

Section 2: Hazards Identification

EU/EEC

According to EU Directive 1272/2008 (CLP)/REACH 1907/2006 [amended by 453/2010]

According to EU Directive 67/548/EEC (DSD) or 1999/45/EC (DPD)

2.1 Classification of the substance or mixture

CLP • Classification criteria not met

DSD/DPD • Classification criteria not met

2.2 Label Elements

CLP

Hazard statements • No label element(s) specifically required

DSD/DPD

Risk phrases • No label element(s) specifically required

2.3 Other Hazards

CLP • According to Regulation (EC) No. 1272/2008 (CLP) this material is not considered hazardous.

DSD/DPD • This product is not considered dangerous under the European Directive 67/548/EEC

United States (US)

According to OSHA 29 CFR 1910.1200 HCS

2.1 Classification of the substance or mixture

OSHA HCS 2012 • Classification criteria not met

2.2 Label elements

OSHA HCS 2012

Hazard statements • No label element(s) specifically required

2.3 Other hazards

OSHA HCS 2012 • This product is not considered hazardous under the U.S. OSHA 29 CFR 1910.1200 Hazard Communication Standard.

Canada

According to WHMIS

2.1 Classification of the substance or mixture

WHMIS • Classification criteria not met


2.2 Label elements

WHMIS • No label element(s) specifically required

2.3 Other hazards

WHMIS • In Canada, the product mentioned above is not considered hazardous under the Workplace Hazardous Materials Information System (WHMIS).

2.4 Other information

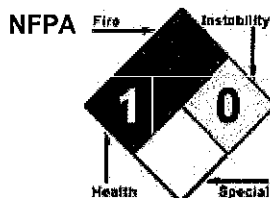

See Section 12 for Ecological Information.

Section 3 - Composition/Information on Ingredients

3.1 Substances

Non-Hazardous Components					
Chemical Name	Identifiers	%(weight)	LD50/LC50	Classifications According to Regulation/Directive	Comments
Sodium chloride	CAS:7647-14-5 EC Number:231-598-3	> 99%	Ingestion/Oral-Rat LD50 • 3000 mg/kg	EU DSD/DPD: Not Classified - Criteria not met EU CLP: Not Classified - Criteria not met OSHA HCS 2012: Not Classified - Criteria not met	May contain small quantities of naturally occurring calcium and magnesium salts

3.2 Mixtures

- Material does not meet the criteria of a mixture in accordance with Regulation (EC) No 1272/2008.

See Section 11 for Toxicological Information.

Section 4 - First Aid Measures

4.1 Description of first aid measures

- Inhalation** • Move victim to fresh air. Administer oxygen if breathing is difficult. Give artificial respiration if victim is not breathing.
- Skin** • IF ON SKIN: Wash with plenty of soap and water. If skin irritation occurs: Get medical advice/attention.
- Eye** • In case of contact with substance, immediately flush eyes with running water for at least 20 minutes. If eye irritation persists: Get medical advice/attention.
- Ingestion** • If large quantities are swallowed, call a physician immediately.

4.2 Most important symptoms and effects, both acute and delayed

- Refer to Section 11 - Toxicological Information.

4.3 Indication of any immediate medical attention and special treatment needed

- Notes to Physician** • All treatments should be based on observed signs and symptoms of distress in the patient. Consideration should be given to the possibility that overexposure to materials other than this product may have occurred.

Section 5 - Firefighting Measures

5.1 Extinguishing media

Suitable Extinguishing Media

- Material is non-combustible. In case of fire use media as appropriate for surrounding fire.

Unsuitable Extinguishing Media

- No data available.

5.2 Special hazards arising from the substance or mixture

Unusual Fire and Explosion Hazards

- No unusual fire or explosion hazards known.

Hazardous Combustion Products

- No data available

5.3 Advice for firefighters

- Structural firefighters' protective clothing will only provide limited protection. Wear positive pressure self-contained breathing apparatus (SCBA).

Section 6 - Accidental Release Measures

6.1 Personal precautions, protective equipment and emergency procedures

Personal Precautions

- Wear suitable protective clothing, gloves, and eye/face protection.

Emergency Procedures

- Stop leak if you can do it without risk. Keep unauthorized personnel away. Use normal clean up procedures.

6.2 Environmental precautions

- None expected to be necessary if material is used under ordinary conditions and as recommended.

6.3 Methods and material for containment and cleaning up

Containment/Clean-up Measures

- Carefully shovel or sweep up spilled material and place in suitable container.

6.4 Reference to other sections

- Refer to Section 8 - Exposure Controls/Personal Protection and Section 13 - Disposal Considerations.

Section 7 - Handling and Storage

7.1 Precautions for safe handling

Handling

- Use good safety and industrial hygiene practices. Wash thoroughly after handling. Keep out of reach of children.

7.2 Conditions for safe storage, including any incompatibilities

Storage

- Avoid storage with strong acids and strong oxidizing agents.

Incompatible Materials or Ignition Sources

- Strong oxidizing agents, strong acids.

7.3 Specific end use(s)

- Refer to Section 1.2 - Relevant identified uses.

Section 8 - Exposure Controls/Personal Protection

8.1 Control parameters

Exposure Limits/Guidelines • No applicable exposure limits available for product or components.

8.2 Exposure controls

Engineering Measures/Controls

- Adequate ventilation systems as needed to control concentrations of airborne contaminants below applicable threshold limit values.

Personal Protective Equipment

Pictograms



Respiratory

- In case of insufficient ventilation, wear suitable respiratory equipment.

Eye/Face

- Wear safety glasses.

Skin/Body

- Wear appropriate gloves.

General Industrial Hygiene Considerations

- Do not get in eyes or on skin or clothing. Handle in accordance with good industrial hygiene and safety practice.

Environmental Exposure Controls

- Follow best practice for site management and disposal of waste.

Section 9 - Physical and Chemical Properties

9.1 Information on Physical and Chemical Properties

Material Description			
Physical Form	Solid	Appearance/Description	Colorless to white crystalline or compressed block/pellet.
Color	Colorless to White.	Odor	Odorless
Particulate Type	Dust Crystalline	Particulate Size	Variable
Odor Threshold	Data lacking		
General Properties			
Boiling Point	1413 to 1461 C(2575.4 to 2661.8 F)	Melting Point	801 C(1473.8 F)
Decomposition Temperature	Data lacking	pH	7 Approximately
Specific Gravity/Relative Density	2.165 Water=1	Bulk Density	Variable
Water Solubility	Soluble 0.36 g/cc @ 20 C(68 F)	Viscosity	Not relevant
Explosive Properties	Not relevant.	Oxidizing Properties:	Not relevant.
Volatility			
Vapor Pressure	Not relevant	Vapor Density	Not relevant
Evaporation Rate	Not relevant		
Flammability			
Flash Point	Not relevant	UEL	Not relevant
LEL	Not relevant	Autoignition	Not relevant
Flammability (solid, gas)	Not flammable.		
Environmental			
Octanol/Water Partition coefficient	Not relevant		

9.2 Other Information

- No additional physical and chemical parameters noted.

Section 10: Stability and Reactivity

10.1 Reactivity

- No dangerous reaction known under conditions of normal use.

10.2 Chemical stability

- Stable

10.3 Possibility of hazardous reactions

- Hazardous polymerization will not occur.

10.4 Conditions to avoid

- Incompatible materials.

10.5 Incompatible materials

- Strong oxidizing agents, strong acids.

10.6 Hazardous decomposition products

- Will react with strong acids to generate hydrogen chloride and with strong oxidizing agents to generate chlorine gas.

Section 11 - Toxicological Information

11.1 Information on toxicological effects

Component Name	CAS	Data
Sodium chloride (> 99%)	7647-14-5	Acute Toxicity: orl-rat LD50:3000 mg/kg
GHS Properties		Classification
Acute toxicity		EU/CLP•Classification criteria not met OSHA HCS 2012•Classification criteria not met
Aspiration Hazard		EU/CLP•Classification criteria not met OSHA HCS 2012•Classification criteria not met
Carcinogenicity		EU/CLP•Classification criteria not met OSHA HCS 2012•Classification criteria not met
Germ Cell Mutagenicity		EU/CLP•Classification criteria not met OSHA HCS 2012•Classification criteria not met
Skin corrosion/Irritation		EU/CLP•Classification criteria not met OSHA HCS 2012•Classification criteria not met
Skin sensitization		EU/CLP•Classification criteria not met OSHA HCS 2012•Classification criteria not met
STOT-RE		EU/CLP•Classification criteria not met OSHA HCS 2012•Classification criteria not met
STOT-SE		EU/CLP•Classification criteria not met OSHA HCS 2012•Classification criteria not met
Toxicity for Reproduction		EU/CLP•Classification criteria not met OSHA HCS 2012•Classification criteria not met
Respiratory sensitization		EU/CLP•Classification criteria not met OSHA HCS 2012•Classification criteria not met
Serious eye damage/Irritation		EU/CLP•Classification criteria not met OSHA HCS 2012•Classification criteria not met

Potential Health Effects

Inhalation

Acute (Immediate)

- Under normal conditions of use, no health effects are expected. Inhalation of dust may cause mild irritation to mucous membranes, nose and throat. Symptoms may include coughing, dryness and sore throat.

Chronic (Delayed)

- No data available.

Skin

Acute

- Under normal conditions of use, no health effects are expected.

(Immediate)

Chronic • No data available.

(Delayed)

Eye

Acute • Based upon practical use and experience using this product eye irritation is not expected to occur.

(Immediate)

Chronic • No data available.

(Delayed)

Ingestion

Acute • Ingestion may cause the following symptoms - diarrhea.

(Immediate)

Chronic • No data available.

(Delayed)

Key to abbreviations

LD = Lethal Dose

Section 12 - Ecological Information

12.1 Toxicity

- Material data lacking.

12.2 Persistence and degradability

- Material data lacking.

12.3 Bioaccumulative potential

- Material data lacking.

12.4 Mobility in Soil

- Material data lacking.

12.5 Results of PBT and vPvB assessment

- No PBT and vPvB assessment has been conducted.

12.6 Other adverse effects

- No studies have been found.

Section 13 - Disposal Considerations

13.1 Waste treatment methods

Product waste • Dispose of content and/or container in accordance with local, regional, national, and/or international regulations.

Packaging waste • Dispose of content and/or container in accordance with local, regional, national, and/or international regulations.

Section 14 - Transport Information

	14.1 UN number	14.2 UN proper shipping name	14.3 Transport hazard class(es)	14.4 Packing group	14.5 Environmental hazards
DOT	NDA	Not regulated	NDA	NDA	NDA
TDG	NDA	Not regulated	NDA	NDA	NDA
IMO/IMDG	NDA	Not regulated	NDA	NDA	NDA

IATA/ICAO	NDA	Not regulated	NDA	NDA	NDA
-----------	-----	---------------	-----	-----	-----

14.6 Special precautions for user

• None known.

14.7 Transport in bulk according to Annex II of MARPOL 73/78 and the IBC Code

• Not relevant.

Section 15 - Regulatory Information

15.1 Safety, health and environmental regulations/legislation specific for the substance or mixture

SARA Hazard Classifications

• None

State Right To Know				
Component	CAS	MA	NJ	PA
Sodium chloride	7647-14-5	No	No	No

Inventory						
Component	CAS	Canada DSL	Canada NDSL	China	EU EINECS	EU ELNICS
Sodium chloride	7647-14-5	Yes	No	Yes	Yes	No

Inventory (Con't.)				
Component	CAS	Japan ENCS	Korea KECL	TSCA
Sodium chloride	7647-14-5	Yes	Yes	Yes

Canada

Labor

Canada - WHMIS - Classifications of Substances

• Sodium chloride 7647-14-5 > 99% Uncontrolled product according to WHMIS classification criteria

Canada - WHMIS - Ingredient Disclosure List

• Sodium chloride 7647-14-5 > 99% Not Listed

Environment

Canada - CEPA - Priority Substances List

• Sodium chloride 7647-14-5 > 99% Not Listed

Europe

Other

EU - CLP (1272/2008) - Annex VI - Table 3.2 - Classification

• Sodium chloride 7647-14-5 > 99% Not Listed

EU - CLP (1272/2008) - Annex VI - Table 3.2 - Concentration Limits

• Sodium chloride 7647-14-5 > 99% Not Listed

EU - CLP (1272/2008) - Annex VI - Table 3.2 - Labelling

• Sodium chloride 7647-14-5 > 99% Not Listed

EU - CLP (1272/2008) - Annex VI - Table 3.2 - Notes - Substances and Preparations

• Sodium chloride 7647-14-5 > 99% Not Listed

EU - CLP (1272/2008) - Annex VI - Table 3.2 - Safety Phrases

• Sodium chloride 7647-14-5 > 99% Not Listed

Mexico

Other

Mexico - Hazard Classifications

• Sodium chloride 7647-14-5 > 99% Not Listed

Mexico - Regulated Substances

• Sodium chloride 7647-14-5 > 99% Not Listed

United States

Labor

U.S. - OSHA - Process Safety Management - Highly Hazardous Chemicals

- Sodium chloride 7647-14-5 > 99% Not Listed
- U.S. - OSHA - Specifically Regulated Chemicals**
- Sodium chloride 7647-14-5 > 99% Not Listed

Environment

- U.S. - CAA (Clean Air Act) - 1990 Hazardous Air Pollutants**
- Sodium chloride 7647-14-5 > 99% Not Listed
- U.S. - CERCLA/SARA - Hazardous Substances and their Reportable Quantities**
- Sodium chloride 7647-14-5 > 99% Not Listed
- U.S. - CERCLA/SARA - Radionuclides and Their Reportable Quantities**
- Sodium chloride 7647-14-5 > 99% Not Listed
- U.S. - CERCLA/SARA - Section 302 Extremely Hazardous Substances EPCRA RQs**
- Sodium chloride 7647-14-5 > 99% Not Listed
- U.S. - CERCLA/SARA - Section 302 Extremely Hazardous Substances TPQs**
- Sodium chloride 7647-14-5 > 99% Not Listed
- U.S. - CERCLA/SARA - Section 313 - Emission Reporting**
- Sodium chloride 7647-14-5 > 99% Not Listed
- U.S. - CERCLA/SARA - Section 313 - PBT Chemical Listing**
- Sodium chloride 7647-14-5 > 99% Not Listed

United States - California

Environment

- U.S. - California - Proposition 65 - Carcinogens List**
- Sodium chloride 7647-14-5 > 99% Not Listed
- U.S. - California - Proposition 65 - Developmental Toxicity**
- Sodium chloride 7647-14-5 > 99% Not Listed
- U.S. - California - Proposition 65 - Maximum Allowable Dose Levels (MADL)**
- Sodium chloride 7647-14-5 > 99% Not Listed
- U.S. - California - Proposition 65 - No Significant Risk Levels (NSRL)**
- Sodium chloride 7647-14-5 > 99% Not Listed
- U.S. - California - Proposition 65 - Reproductive Toxicity - Female**
- Sodium chloride 7647-14-5 > 99% Not Listed
- U.S. - California - Proposition 65 - Reproductive Toxicity - Male**
- Sodium chloride 7647-14-5 > 99% Not Listed

United States - Pennsylvania

Labor

- U.S. - Pennsylvania - RTK (Right to Know) - Environmental Hazard List**
- Sodium chloride 7647-14-5 > 99% Not Listed
- U.S. - Pennsylvania - RTK (Right to Know) - Special Hazardous Substances**
- Sodium chloride 7647-14-5 > 99% Not Listed

United States - Rhode Island

Labor

- U.S. - Rhode Island - Hazardous Substance List**
- Sodium chloride 7647-14-5 > 99% Not Listed

15.2 Chemical Safety Assessment

- No Chemical Safety Assessment has been carried out.

Section 16 - Other Information

Last Revision Date • 17/November/2015

Preparation Date • 17/November/2015

Disclaimer/Statement of Liability • The responsibility to provide a safe workplace remains with the user. The user should consider the health hazards and safety information contained herein as a guide and should take those precautions required in an individual operation to instruct employees and develop work practice

procedures for a safe work environment. The information contained herein is, to the best of our knowledge and belief, accurate. However, since the conditions of handling and use are beyond our control, we make no guarantee of results, and assume no liability for damages incurred by use of this material. It is the responsibility of the user to comply with all applicable federal, state, and local laws and regulations. Nothing contained herein is to be construed as a recommendation for use in violation of any patents or of applicable laws or regulations.

Key to abbreviations

NDA = No data available



The Public Health and Safety Organization

NSF Product and Service Listings

These NSF Official Listings are current as of **Thursday, March 02, 2017** at 12:15 a.m. Eastern Time. Please [contact NSF International](#) to confirm the status of any Listing, report errors, or make suggestions.

Alert: NSF is concerned about fraudulent downloading and manipulation of website text. Always confirm this information by clicking on the below link for the most accurate information: <http://info.nsf.org/Certified/PwsChemicals/Listings.asp?Company=0D950&Standard=060&>

NSF/ANSI 60 Drinking Water Treatment Chemicals - Health Effects

Morton Salt, Inc.

123 North Wacker Drive
Chicago, IL 60606-1743
United States
312-807-2000

Facility : 0111 Glendale, AZ

Sodium Chloride[1]

Trade Designation

Bulk White Crystal Solar Salt[2]

Bulk w/Crystal Crse. Sol. Salt[2]

Commercial Grade Pool Salt[2]

Fine Solar Salt[2]

Morton® Clean And Protect Water Softener Pellet[2]

Morton® Clean and Protect + Rust Defense

Morton® Commercial Grade Water Softening Pellets[2]

Morton® Patented Formula System Saver® II Water Softening Pellets[2]

Morton® Pure and Natural Water Softener Crystals[2]

Morton® Rust Remover Water Softening Pellets[2]

Morton® System Saver® II Patented Water Softening Pellets[2]

Packaged Solar Salt Water Softening Crystals[2]

Pool Salt[2]

Professional's Choice Pool Salt[2]

White Crystal Solar Salt[2]

White Crystal Water Softening Solar Salt[2]

Product Function

Max Use

Other

NA

Other

NA

Other

NA

Other

NA

Other

NA

Other

NA

Other

NA

Other

NA

Other

NA

Other

NA

Other

NA

Other

NA

Other

NA

Other

NA

Other

NA

Other

NA

[1] Certified for use in softener resin regeneration.

[2] For electrolytic sodium hypochlorite generator use of this product, the maximum

disinfectant feed concentration shall not exceed 10 mg Cl₂/L. This requirement limits bromate production in the effluent sodium hypochlorite and is based on the bromide concentration in the salt.

Facility : 0105 Newark, CA

Sodium Chloride[1] [2] [CL]

<i>Trade Designation</i>	<i>Product Function</i>	<i>Max Use</i>
Bulk Culinox® 999 Food Grade Salt	Other	NA
Morton® Bulk Industrial Crude Solar Salt	Other	NA
Morton® Clean And Protect Water Softener Pellet	Other	NA
Morton® Commercial Grade Water Softening Pellets	Other	NA
Morton® Culinox® 999® Food Grade Salt	Other	NA
Morton® Patented Formula System Saver® II Water Softening Pellets	Other	NA
Morton® Pure and Natural Water Softener Crystals	Other	NA
Morton® Rust Remover Water Softening Pellets	Other	NA
Morton® System Saver® II Patented Water Softening Pellets	Other	NA
Morton® White Crystal® Solar Salt	Other	NA
Morton® White Crystal® Water Conditioning Solar Salt	Other	NA

[1] Certified for use in softener resin regeneration.

[2] For electrolytic sodium hypochlorite generator use of this product, the maximum disinfectant feed concentration shall not exceed 10 mg Cl₂/L. This requirement limits bromate production in the effluent sodium hypochlorite and is based on the bromide concentration in the salt.

[CL] The residual levels of chlorine (hypochlorite ion and hypochlorous acid), chlorine dioxide, chlorate ion, chloramine and disinfection by-products shall be monitored in the finished drinking water to ensure compliance to all applicable regulations.

Facility : Long Beach, CA

Sodium Chloride[1] [2] [CL]

<i>Trade Designation</i>	<i>Product Function</i>	<i>Max Use</i>
Bulk KD Industrial Salt	Other	NA
Bulk Solar Industrial Crude Salt	Other	NA
Bulk Solar Kiln Dried Mill Run Salt	Other	NA
Bulk Solar Undried Salt	Other	NA
Bulk Solar White Crystal Salt	Other	NA
Commercial Grade Pool Salt	Other	NA
Morton® Pure and Natural Water Softener Crystals	Other	NA
Packaged KD Dried Mill Salt	Other	NA
Packaged Pool Salt	Other	NA
Packaged Professional Choice Pool Salt	Other	NA
Packaged Solar Salt Water Softening Crystals	Other	NA
Packaged Solar Water Softening Salt	Other	NA

Packaged Solar White Crystal Coarse Salt	Other	NA
Packaged Solar White Crystal Extra Coarse Salt	Other	NA
Packaged Water Softening Salt Coarse	Other	NA
Packaged Water Softening Salt Extra Coarse	Other	NA
Tote KD Mill Run Salt	Other	NA
Tote Solar WC Salt	Other	NA
Tote Solar Water Softening Coarse	Other	NA

[1] Certified for use in the electrochlorination process for on-site disinfectant generators as well as softener resin regeneration.

[2] For electrolytic sodium hypochlorite generator use of this product, the maximum disinfectant feed concentration shall not exceed 4.5 mg Cl₂/L. This requirement limits bromate production in the effluent sodium hypochlorite and is based on the bromide concentration in the salt.

[CL] The residual levels of chlorine (hypochlorite ion and hypochlorous acid), chlorine dioxide, chlorate ion, chloramine and disinfection by-products shall be monitored in the finished drinking water to ensure compliance to all applicable regulations.

Facility : Cape Canaveral, FL

Sodium Chloride[1]

<i>Trade Designation</i>	<i>Product Function</i>	<i>Max Use</i>
Bulk Industrial Crude Solar Salt[2]	Other	NA
Commercial Grade Pool Salt[2]	Other	NA
Morton® Clean And Protect Water Softener Pellet[2]	Other	NA
Morton® Clean and Protect + Rust Defense	Other	NA
Morton® Commercial Grade Water Softening Pellets[2]	Other	NA
Morton® Patented Formula System Saver® II Water Softening Pellets[2]	Other	NA
Morton® Pure and Natural Water Softener Crystals[2]	Other	NA
Morton® Rust Remover Pellets®[2]	Other	NA
Morton® Rust Remover Water Softening Pellets[2]	Other	NA
Morton® System Saver® II Patented Water Softening Pellets[2]	Other	NA
Packaged Solar Salt Water Softening Crystals[2]	Other	NA
Pool Salt[2]	Other	NA
Professional's Choice Pool Salt[2]	Other	NA
White Crystal® Coarse Solar Salt[2]	Other	NA
White Crystal® Water Softener Salt[2]	Other	NA

[1] Certified for use in the electrochlorination process for on-site disinfectant generators as well as softener resin regeneration.

[2] For electrolytic sodium hypochlorite generator use of this product, the maximum disinfectant feed concentration shall not exceed 2.8 mg Cl₂/L. This requirement limits bromate production in the effluent sodium hypochlorite and is based on the bromide concentration in the salt.

Facility : Distribution Center - Jacksonville, FL**Sodium Chloride[1] [2]**

<i>Trade Designation</i>	<i>Product Function</i>	<i>Max Use</i>
Bulk Rock Salt NOC 17F	Softener	NA
	Other	

- [1] Certified for use in the electrochlorination process for on-site disinfection generators as well as softener resin regeneration.
- [2] For electrolytic sodium hypochlorite generator use of this product, the maximum disinfectant feed concentration shall not exceed 10 mg Cl₂/L. This requirement limits bromate production in the effluent sodium hypochlorite and is based on the bromide concentration in the salt.

Facility : Distribution Center - Brunswick, GA**Sodium Chloride[1] [2]**

<i>Trade Designation</i>	<i>Product Function</i>	<i>Max Use</i>
Morton® Bulk Industrial Crude Solar Salt	Coagulation & Flocculation	NA

- [1] Certified for use in the electrochlorination for on-site disinfectant generators as well as softener resin regeneration.
- [2] For electrolytic sodium hypochlorite generator use of this product, the maximum disinfectant feed concentration shall not exceed 3.5 mg Cl₂/L. This requirement limits bromate production in the effluent sodium hypochlorite and is based on the bromide concentration in the salt.

Facility : Distribution Center - Peoria, IL**Sodium Chloride[1] [2]**

<i>Trade Designation</i>	<i>Product Function</i>	<i>Max Use</i>
Bulk White Crys Extra Coarse Sou Salt	Other	NA
Bulk Wht Crystal Coarse Salt	Other	NA
Morton® Bulk White Crystal Coarse Rock Salt	Other	NA
Morton® Bulk White Crystal Extra Coarse Rock Salt	Other	NA

- [1] Certified for use in the electrochlorination process for on-site disinfectant generators as well as softener resin regeneration.
- [2] For electrolytic sodium hypochlorite generator use of this product, the maximum disinfectant feed concentration shall not exceed 6.6 mg Cl₂/L. This requirement limits bromate production in the effluent sodium hypochlorite and is based on the bromide concentration in the salt.

Facility : 0102 Hutchinson, KS**Sodium Chloride[1]**

<i>Trade Designation</i>	<i>Product Function</i>	<i>Max Use</i>
Bulk Culinox® 999 Food Grade Salt[2]	Other	NA
Morton® Clean And Protect Water Softener Pellet[2]	Other	NA
Morton® Clean and Protect + Rust Defense	Other	NA
Morton® Commercial Grade Water Softening Pellets[2]	Other	NA
Morton® Culinox® 999® Food Grade Salt[2]	Other	NA
Morton® Patented Formula System Saver® II Water Softening Pellets[2]	Other	NA
Morton® Pure and Natural Water Softener Crystals[2]	Other	NA
Morton® Rust Remover Pellets®[2]	Other	NA
Morton® Rust Remover Water Softening Pellets[2]	Other	NA
Morton® System Saver® II Patented Water Softening Pellets[2]	Other	NA

[1] Certified for water softener resin regeneration.

[2] For electrolytic sodium hypochlorite generator use of this product, the maximum disinfectant feed concentration shall not exceed 10 mg Cl₂/L. This requirement limits bromate production in the effluent sodium hypochlorite and is based on the bromide concentration in the salt.

Facility : Weeks Island, LA**Sodium Chloride[1] [2]**

<i>Trade Designation</i>	<i>Product Function</i>	<i>Max Use</i>
Bulk Rock WC Extra Coarse Southern	Other	NA
Bulk Rock White Crystal Coarse Southern	Other	NA

[1] Certified for use in the electrochlorination process for on-site disinfectant generators as well as softener resin regeneration.

[2] For electrolytic sodium hypochlorite generator use of this product, the maximum disinfectant feed concentration shall not exceed 8.2 mg Cl₂/L. This requirement limits bromate production in the effluent sodium hypochlorite and is based on the bromide concentration in the salt.

NOTE: Only Listed products bearing the NSF Mark are NSF Certified.

Facility : Manistee, MI**Sodium Chloride[1] NOTE:**

<i>Trade Designation</i>	<i>Product Function</i>	<i>Max Use</i>
--------------------------	-------------------------	----------------

Commercial Grade Pool Salt[2]	Other	NA
Morton® All Purpose Purex® Salt[2]	Other	NA
Morton® Clean And Protect Water Softener Pellet[2]	Other	NA
Morton® Clean and Protect + Rust Defense	Other	NA
Morton® Commercial Grade Water Softening Pellets[2]	Other	NA
Morton® Patented Formula System Saver® II Water Softening Pellets[2]	Other	NA
Morton® Purex® Salt[2]	Other	NA
Morton® Rust Remover Water Softening Pellets[2]	Other	NA
Morton® Rust Remover® Pellets[2]	Other	NA
Morton® System Saver® II Patented Water Softening Pellets[2]	Other	NA
Professional's Choice Pool Salt[2]	Other	NA
Windsor® System Saver® II Pellets[2]	Other	NA

[1] Certified for water softener resin generation.

[2] For electrolytic sodium hypochlorite generator use of this product, the maximum disinfectant feed concentration shall not exceed 8.1 mg Cl₂/L. This requirement limits bromate production in the effluent sodium hypochlorite and is based on the bromide concentration in the salt.

NOTE: All Listed products from this facility are NSF Certified, whether or not they bear the NSF Mark.

Facility : St. Paul, MN

Sodium Chloride[1] [2]

<i>Trade Designation</i>	<i>Product Function</i>	<i>Max Use</i>
Bulk White Crystal Coarse Southern Rock Salt	Other	NA
Bulk White Crystal Extra Coarse Southern Rock Salt	Other	NA
Bulk White Crystal Southern Rock Salt	Other	NA
Bulk Wht Crys Extra Coarse Sou	Other	NA
Bulk Wht Crystal Coarse Salt-Sou	Other	NA

[1] Certified for use in the electrochlorination process for on-site disinfectant generators as well as softener resin regeneration.

[2] For electrolytic sodium hypochlorite generator use of this product, the maximum disinfectant feed concentration shall not exceed 7.1 mg Cl₂/L. This requirement limits bromate production in the effluent sodium hypochlorite and is based on the bromide concentration in the salt.

Facility : Silver Springs, NY

Sodium Chloride[1]

<i>Trade Designation</i>	<i>Product Function</i>	<i>Max Use</i>
Commercial Grade Pool Salt[2]	Other	NA
Morton® 999 Salt[2]	Other	NA

Morton® All Purpose Purex® Salt[2]	Other	NA
Morton® Clean And Protect Water Softener Pellet[2]	Other	NA
Morton® Clean and Protect + Rust Defense	Other	NA
Morton® Commercial Grade Water Softening Pellets[2]	Other	NA
Morton® Culinox® 999® Food Grade Salt[2]	Other	NA
Morton® Patented Formula System Saver® II Water Softening Pellets[2]	Other	NA
Morton® Purex® Salt[2]	Other	NA
Morton® Rust Remover Water Softening Pellets[2]	Other	NA
Morton® Rust Remover® Pellets[2]	Other	NA
Morton® System Saver® II Patented Water Softening Pellets[2]	Other	NA
Professional's Choice Pool Salt[2]	Other	NA

[1] Certified for use in softener resin regeneration.

[2] For electrolytic sodium hypochlorite generator use of this product, the maximum disinfectant feed concentration shall not exceed 2.3 mg Cl₂/L. This requirement limits bromate production in the effluent sodium hypochlorite and is based on the bromide concentration in the salt.

Facility : Distribution Center - Cincinnati, OH

Sodium Chloride[1] [2]

<i>Trade Designation</i>	<i>Product Function</i>	<i>Max Use</i>
Bulk Screen Medium Sou	Other	NA
Bulk Screened Medium Southern Rock Salt	Other	NA
Bulk White Crys Medium Sou	Other	NA
Bulk White Crystal Coarse Southern Rock Salt	Other	NA
Bulk White Crystal Extra Coarse Southern Rock Salt	Other	NA
Bulk White Crystal Medium Southern Rock Salt	Other	NA
Bulk White Crystal Southern Rock Salt	Other	NA
Bulk Wht Crys Extra Coarse Sou	Other	NA
Bulk Wht Crystal Coarse Salt-Sou	Other	NA

[1] Certified for use in the electrochlorination process for on-site disinfectant generators as well as softener resin regeneration.

[2] For electrolytic sodium hypochlorite generator use of this product, the maximum disinfectant feed concentration shall not exceed 8.2 mg Cl₂/L. This requirement limits bromate production in the effluent sodium hypochlorite and is based on the bromide concentration in the salt.

Facility : Rittman, OH

Sodium Chloride[1]

<i>Trade Designation</i>	<i>Product Function</i>	<i>Max Use</i>
All Purpose Purex® Salt[2]	Other	NA

Commercial Grade Pool Salt[2]	Other	NA
Culinox® 999® Food Grade Salt[2]	Other	NA
Morton® Clean And Protect Water Softener Pellet[2]	Other	NA
Morton® Clean and Protect + Rust Defense	Other	NA
Morton® Commercial Grade Water Softening Pellets[2]	Other	NA
Morton® Patented Formula System Saver® II Water Softening Pellets[2]	Other	NA
Morton® Rust Remover Pellets®[2]	Other	NA
Morton® Rust Remover Water Softening Pellets[2]	Other	NA
Morton® System Saver® II Patented Water Softening Pellets[2]	Other	NA
Professional's Choice Pool Salt[2]	Other	NA
Purex® Salt[2]	Other	NA

[1] Certified for use in softener resin regeneration.

[2] For electrolytic sodium hypochlorite generator use of this product, the maximum disinfectant feed concentration shall not exceed 3.1 mg Cl₂/L. This requirement limits bromate production in the effluent sodium hypochlorite and is based on the bromide concentration in the salt.

Facility : Distribution Center - Monaca, PA

Sodium Chloride[1] [2]

<i>Trade Designation</i>	<i>Product Function</i>	<i>Max Use</i>
Bulk White Crystal Course Southern Rock Salt	Other	NA
Bulk White Crystal Southern Rock Salt	Other	NA
Bulk Wht Crystal Coarse Salt-Sou	Other	NA

[1] Certified for use in the electrochlorination process for on-site disinfectant generators as well as softener resin regeneration.

[2] For electrolytic sodium hypochlorite generator use of this product, the maximum disinfectant feed concentration shall not exceed 8.2 mg Cl₂/L. This requirement limits bromate production in the effluent sodium hypochlorite and is based on the bromide concentration in the salt.

Facility : Fairless Hills, PA

Sodium Chloride[1] [2]

<i>Trade Designation</i>	<i>Product Function</i>	<i>Max Use</i>
Bulk Solar Industrial Crude Salt	Other	NA
	Softener	
Bulk Solar White Crystal Coarse	Other	NA
	Softener	
Morton® Commercial Grade Pool Salt	Other	NA
	Softener	
Morton® Pool Salt		NA

	Other	
	Softener	
Morton® Professional's Choice Pool Salt	Other	NA
	Softener	
Morton® Pure and Natural Water Softener Crystals	Other	NA
	Softener	

- [1] Certified for use in electrochlorination process for on-site disinfectant generators as well as softener resin regeneration.
- [2] For electrolytic sodium hypochlorite generator use of this product, the maximum disinfectant feed concentration shall not exceed 2.8 mg Cl₂/L. This requirement limits bromate production in the effluent sodium hypochlorite and is based on the bromide concentration in the salt.

Facility : Grand Saline, TX

Sodium Chloride[1]

Trade Designation

	Product Function	Max Use
Culinox® 999 Food Grade Salt[2]	Other	NA
Morton® Bulk Purex Salt[2]	Other	NA
Morton® Clean And Protect Water Softener Pellet[2]	Other	NA
Morton® Clean and Protect + Rust Defense	Other	NA
Morton® Commercial Grade Water Softening Pellets[2]	Other	NA
Morton® Patented Formula System Saver® II Water Softening Pellets[2]	Other	NA
Morton® Pure and Natural Water Softener Crystals[2]	Other	NA
Morton® Rust Remover Pellets®[2]	Other	NA
Morton® Rust Remover Water Softening Pellets[2]	Other	NA
Morton® System Saver® II Patented Water Softening Pellets[2]	Other	NA
White Crystal Coarse Rock Salt[2]	Other	NA

- [1] Certified for use in softener resin regeneration.
- [2] For electrolytic sodium hypochlorite generator use of this product, the maximum disinfectant feed concentration shall not exceed 10 mg Cl₂/L. This requirement limits bromate production in the effluent sodium hypochlorite and is based on the bromide concentration in the salt.

Facility : Grantsville, UT

Sodium Chloride[1]

Trade Designation

	Product Function	Max Use
Bulk Industrial Crude Salt[2]	Other	NAmg/L
Commercial Grade Pool Salt[2]	Other	NA
Fine Solar Salt[2]	Other	NAmg/L
Morton® Clean And Protect Water Softener Pellet[2]	Other	NA

Morton® Clean and Protect + Rust Defense	Other	NA
Morton® Commercial Grade Water Softening Pellets[2]	Other	NA
Morton® Patented Formula System Saver® II Water Softening Pellets[2]	Other	NA
Morton® Pure and Natural Water Softener Crystals[2]	Other	NA
Morton® Rust Remover Pellets®[2]	Other	NA
Morton® Rust Remover Water Softening Pellets[2]	Other	NA
Morton® System Saver® II Patented Water Softening Pellets[2]	Other	NA
Packaged Solar Salt Water Softening Crystals[2]	Other	NA
Pool Salt[2]	Other	NA
Professional's Choice Pool Salt[2]	Other	NA
White Crystal Solar Salt[2]	Other	NA

[1] Certified for use in softener resin regeneration.

[2] For electrolytic sodium hypochlorite generator use of this product, the maximum disinfectant feed concentration shall not exceed 10 mg Cl₂/L. This requirement limits bromate production in the effluent sodium hypochlorite and is based on the bromide concentration in the salt.

Number of matching Manufacturers is 1

Number of matching Products is 165

Processing time was 0 seconds



Village of Palm Springs

Executive Brief

AGENDA DATE: May 14, 2020

DEPARTMENT: Public Service

ITEM 6.5:

Approve Frost Lake Stormwater Outfall Project Reconciliation (Close Out & Change Order #1) (Task Order #248) – Public Service Department (FY 2020 Budget Funded – Stormwater Enterprise Fund) – TCLM Enterprises, Inc.

SUMMARY:

On January 9, 2020, the Village Council approved the award for the Frost Lake Outfall Improvements project (Task Order #248) to TCLM Enterprises, Inc. in the amount of \$79,562.65. The project involved the replacement of the existing culvert with a new outfall to restore the historical outflow capacity as well as the installation of a culvert to pass flow from Frost Lake north to an existing drainage ditch which outfalls to the L-8 Canal.

Following the Notice to Proceed by the Village, and during the initial site excavation, the contractor notified the Village that they encountered underground utilities within different locations and depths than what was indicated on the engineering drawings. Thus, the Village approved field adjustments to complete the installation of the storm pipe across Lillian Road and minimize impacting local traffic flow. The changes included the removal of additional trees to perform the work, rerouting a water main on Lillian Road that was found to be at a different elevation than indicated on the drawings, extended a previously undiscovered yard drain pipe from the adjacent property to the new storm catch basin on the south side of the road and shortened the outfall pipe that was estimated to be more than what was required in the field (which resulted in a credit).

The project has been completed and inspected on March 26, 2020 (66 days ahead of schedule) and, as a result, the Village's contracted engineer, Engenuity Group, and the Public Service Department are requesting approval of a final reconciliation and change order

(Change Order #1) in the amount of \$7,572.81 and an additional time extension of 2 calendar days.

Note: The awarded original contract provided a \$5,000 Miscellaneous Work Allowance that was utilized for additional sod and pavement due to site constraints that required additional excavating than originally anticipated.

The final reconciliation (close out) amount for the Frost Lake Outfall Improvements project would be as follows:

	Contract Amount	Contract Time
Original Contract Amount	\$79,562.65	150
Add: Change Order No. 1	\$7,572.81	2
Final Revised Contract Amount	\$87,135.46	152

If approved, the revised total cost of the Frost Lake Outfall Improvements project within Task Order #248 will be \$87,135.46 and the total contract time will be 152 days. No additional change orders are anticipated for this project. Construction work is complete and, if approved, the contract will be closed out.

The proposed reconciliation Change Order #1 was prepared by TCLM Enterprises, Inc. and reviewed by the Village's Contracted Engineer, the Public Service Director/Engineer, the Assistant Public Service Director, Public Service Project Manager and the Finance Director.

FISCAL IMPACT:

Funding to support Frost Lake Outfall Improvements project (Task Order No. 248) was provided within the Stormwater Enterprise Fund:

Allocated/Estimated Project Funding

FY 2019 Budget - Stormwater Enterprise Fund:	\$ 80,000.00
FY 2020 Budget - Stormwater Enterprise Fund:	\$ 45,000.00
TOTAL PROJECT FUNDING:	\$125,000.00

Actual Project Costs:

Project Cost - Engineering & Design - Stormwater Fund (TO #248):	\$ 21,960.00
Change Order #1 - Engineering & Design - Stormwater Fund (TO #248)	\$ 1,200.00
Change Order #2 - Engineering & Design - Stormwater Fund (TO #248)	\$ 600.00
Project Cost - Title Search - Stormwater Fund (TO #248)	\$ 880.00
Project Cost - Construction - Stormwater Fund (TO #248):	\$ 79,562.65

Change Order #1 - Construction - Stormwater Fund (TO #248):	\$ 7,572.81
TOTAL REVISED PROJECT COST:	\$111,775.46

Funding to support the final reconciliation cost is/was provided within the Stormwater Enterprise Fund.

Note: Due to a significantly higher project cost and additional engineering costs, this project exceeded the initial budgeted amount. However, if the final reconciliation and close out amount is approved, an internal transfer to support the proposed cost above the budgeted amount.

An internal budget transfer or amendment to support this proposed cost will be completed within the Stormwater Enterprise Fund at a later date, if necessary.

ATTACHMENTS:

Proposed Change Order No. 1 - TCLM Enterprises, Inc.
Allowance Authorization No. 1 - TCLM Enterprises, Inc.
Agreement - TCLM Enterprises, Inc.

Change Order No. 1

Date of Issuance: March 17, 2020

Effective Date:

Owner: Village of Palm Springs

Owner's Task Order No.: 248

Contractor: TCLM Enterprise, Inc.

Contractor's Project No.:

Engineer: Engenuity Group, Inc.

Engineer's Project No.: 6001.67

Project: Frost Lake Outfall Improvements



Contract Name: Frost Lake Outfall Imp.

The Contract is modified as follows upon execution of this Change Order:

Description: 1. Add tree removal	5 EA	250.00	1250.00
2. Adjust Water Main	1 EA	4145.76	4145.76
3. Extend Yard Drain Pipe	1 EA	3339.05	3339.05
4. Relocate Catch Basin	1 EA	0.00	0.00
5. Shorten Outfall Pipe	(83) LF	83.00	(1162.00)

Attachments: [List documents supporting change] 8 pages attached

CHANGE IN CONTRACT PRICE	CHANGE IN CONTRACT TIMES [note changes in Milestones if applicable]
Original Contract Price: \$ 79,562.65	Original Contract Times: Substantial Completion: 5/29/2020 Ready for Final Payment: 6/28/2020 days or dates
[Increase] [Decrease] from previously approved Change Orders No. 0 to No. 0: \$ 0.00	[Increase] [Decrease] from previously approved Change Orders No. 0 to No. 0: Substantial Completion: Ready for Final Payment: days
Contract Price prior to this Change Order: \$ 79,562.65	Contract Times prior to this Change Order: Substantial Completion: Ready for Final Payment: days or dates
[Increase] [Decrease] of this Change Order: \$ 7,572.81	[Increase] [Decrease] of this Change Order: Substantial Completion: 2 days Ready for Final Payment: 2 days days or dates
Contract Price incorporating this Change Order: \$ 87,135.46	Contract Times with all approved Change Orders: Substantial Completion: 5/31/2020 Ready for Final Payment: 6/30/2020 days or dates

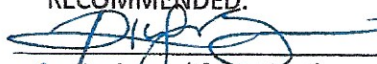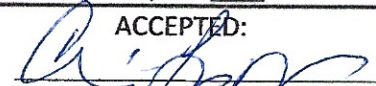RECOMMENDED:	ACCEPTED:	ACCEPTED:
By: 	By: _____	By: 
Engineer (if required)	Owner (Authorized Signature)	Contractor (Authorized Signature)
Title: Project Manager	Title: _____	Title: President
Date: 04/14/20	Date: _____	Date: 3/17/2020

Approved by Funding Agency (if applicable)

By: _____ Date: _____
Title: _____

DESCRIPTION:

CO Request No. 1 - Adjust 6" Water Main

Item Description	Quantity	Labor	Equipment	Materials	Subcontract Work	Total
This Claim	1 Is	1,094.40	\$ 1,342.40	\$ 1,097.52	\$ -	\$ 3,534.32
	Totals	\$ 1,094.40	\$ 1,342.40	\$ 1,097.52	\$ -	\$ 3,534.32

Total Work TCLM Ent., Inc.	\$ 3,534.32
Contractor's Fee Per Contract Section - 15%	\$ 530.15
Subtotal "A"	\$ 4,064.47

Total Work Subcontractors	\$ -
Contractor's Fee Per Contract Section - 0.0%	\$ -
Subtotal "B"	\$ -

Total Cost A+B	\$ 4,064.47
Bond Cost 2.00%	\$ 81.29

Total Change Order Amount \$ 4,145.76

Total Change Order Day(s) 1

DESCRIPTION:**CO Request No. 1 - Adjust 6" Water Main****Labor**

Description	Quantity	Hourly Rate	Extension
Superintendant	5 hr @ \$	70.00	\$ 350.00
Foreman	0 hr @ \$	45.00	\$ -
Operator	5 hr @ \$	24.00	\$ 120.00
Driver/Dump	0 hr @ \$	20.00	\$ -
Driver/Lowboy	0 hr @ \$	23.00	\$ -
Pipelayer	5 hr @ \$	25.00	\$ 125.00
Tailman	5 hr @ \$	21.00	\$ 105.00
Hillman	5 hr @ \$	20.00	\$ 100.00
Laborer	0 hr @ \$	19.00	\$ -
Subtotal			\$ 800.00
Labor Burden @ 36.80%			\$ 294.40
Total Labor			\$ 1,094.40

Equipment

Description	Quantity	Hourly Rate	Operating	Extension
Pick-up - Superint.	5 hr @ \$	6.50	\$ 4.04	\$ 52.70
Pick-up - Foreman	0 hr @ \$	6.50	\$ 4.04	\$ -
Dump - 18 CY	0 hr @ \$	40.00	\$ 25.00	\$ -
Lowboy	0 hr @ \$	68.00	\$ 22.32	\$ -
PC 35 MR3 Mini excavator	0 hr @ \$	22.32	\$ 8.17	\$ -
CX 50B Mini Excavator	0 hr @ \$	23.25	\$ 8.17	\$ -
Linkbelt Spin Ace	0 hr @ \$	39.40	\$ 11.00	\$ -
Komatsu PC300 HD-6 Track Hoe	0 hr @ \$	108.00	\$ 29.87	\$ -
Komatsu PC228 Track Hoe	5 hr @ \$	48.00	\$ 28.50	\$ 382.50
Komatsu PC138 Track Hoe	0 hr @ \$	46.50	\$ 27.00	\$ -
WB 140 RT Backhoe Combo	0 hr @ \$	29.00	\$ 7.17	\$ -
Volvo L90G - Loader	0 hr @ \$	77.50	\$ 19.85	\$ -
Volvo L70G - Loader	0 hr @ \$	54.40	\$ 12.45	\$ -
Komatsu WA95-Loader	0 hr @ \$	36.00	\$ 9.77	\$ -
Komatsu WA250 Loader	5 hr @ \$	54.40	\$ 12.45	\$ 334.25
Case loader 321-E	0 hr @ \$	37.80	\$ 16.45	\$ -
Case Mini track loader	0 hr @ \$	31.90	\$ 6.00	\$ -
Komatsu mini track loader	0 hr @ \$	32.00	\$ 6.00	\$ -
Cat D-3 -III Dozer	0 hr @ \$	18.00	\$ 9.77	\$ -
Cat D-5 -II Dozer	0 hr @ \$	43.00	\$ 11.45	\$ -
SV 210 Roller	0 hr @ \$	62.00	\$ 8.82	\$ -
SD 40D Roller	0 hr @ \$	40.00	\$ 9.00	\$ -
DD 22 Roller	0 hr @ \$	23.50	\$ 7.17	\$ -

Wacker Compactor	0	hr @ \$	12.00	\$	0.95	\$	-
Sweeper	0	hr @ \$	25.00	\$	11.18	\$	-
Asphalt Zipper	0	hr @ \$	40.00	\$	13.18	\$	-
Jet Pump	0	hr @ \$	25.00	\$	14.44	\$	-
Wellpoint Pump & System	5	hr @ \$	85.00	\$	14.44	\$	497.20
6" Hyd. Pump & Hose	0	hr @ \$	25.00	\$	13.44	\$	-
3" Diaph. Pump & Hoses	0	hr @ \$	7.25	\$	1.25	\$	-
14" Cut-off Saw	5	hr @ \$	4.15	\$	1.00	\$	25.75
Light Tower 20'	0	hr @ \$	5.85	\$	1.05	\$	-
Road Plates	0	hr @ \$	2.60	\$	-	\$	-
Small/Misc. Tools	5	hr @ \$	10.00	\$	-	\$	50.00
Misc.	0	hr @ \$	-	\$	-	\$	-
Total Equipment							\$ 1,342.40

Material

Description	Quantity	Unit Cost	Extension
6" CL350 DIP	40 LF @	\$ 18.00	\$ 720.00
6" Split Harness Bell Restraint	1 EA @	\$ 85.50	\$ 85.50
6" x 12" MJ Long Sleeve	1 EA @	\$ 73.50	\$ 73.50
6" MJ restraint	4 EA @	\$ 39.10	\$ 156.40
	@	\$ -	\$ -
	@	\$ -	\$ -
	@	\$ -	\$ -
Subtotal			\$ 1,035.40
6% Sales Tax			\$ 62.12
Total Material			\$ 1,097.52

Subcontract Work

Description	Quantity	Unit Cost	Extension
	0 ea @	\$ -	\$ -
Total Subcontract Work			\$ -

DESCRIPTION:

CO Request No. 2 - Extend Yard Drain Pipe to Control Structure

Item Description	Quantity	Labor	Equipment	Materials	Subcontract Work	Total
This Claim	1 ls	1,094.40	\$ 845.20	\$ 441.48	\$ 509.85	\$ 2,890.93
Totals		\$ 1,094.40	\$ 845.20	\$ 441.48	\$ 509.85	\$ 2,890.93
Total Work TCLM Ent., Inc.						\$ 2,381.08
Contractor's Fee Per Contract Section - 15%						\$ 357.16
Subtotal "A"						\$ 2,738.24
Total Work Subcontractors						\$ 509.85
Contractor's Fee Per Contract Section - 5.0%						\$ 25.49
Subtotal "B"						\$ 535.34
Total Cost A+B						\$ 3,273.58
Bond Cost 2.00%						\$ 65.47
Total Change Order Amount						\$ 3,339.05
Total Change Order Day(s)						1

DESCRIPTION:**CO Request No. 2 - Extend Yard Drain Pipe to CS****Labor**

Description	Quantity		Hourly Rate	Extension
Superintendent	5	hr @	\$ 70.00	\$ 350.00
Foreman	0	hr @	\$ 45.00	\$ -
Operator	5	hr @	\$ 24.00	\$ 120.00
Driver/Dump	0	hr @	\$ 20.00	\$ -
Driver/Lowboy	0	hr @	\$ 23.00	\$ -
Pipelayer	5	hr @	\$ 25.00	\$ 125.00
Tailman	5	hr @	\$ 21.00	\$ 105.00
Hillman	5	hr @	\$ 20.00	\$ 100.00
Laborer	0	hr @	\$ 19.00	\$ -

Subtotal \$ 800.00

Labor Burden @ 36.80% \$ 294.40

Total Labor \$ 1,094.40

Equipment

Description	Quantity		Hourly Rate	Operating	Extension
Pick-up - Superint.	5	hr @	\$ 6.50	\$ 4.04	\$ 52.70
Pick-up - Foreman	0	hr @	\$ 6.50	\$ 4.04	\$ -
Dump - 18 CY	0	hr @	\$ 40.00	\$ 25.00	\$ -
Lowboy	0	hr @	\$ 68.00	\$ 22.32	\$ -
PC 35 MR3 Mini excavator	0	hr @	\$ 22.32	\$ 8.17	\$ -
CX 50B Mini Excavator	0	hr @	\$ 23.25	\$ 8.17	\$ -
Linkbelt Spin Ace	0	hr @	\$ 39.40	\$ 11.00	\$ -
Komatsu PC300 HD-6 Track Hoe	0	hr @	\$ 108.00	\$ 29.87	\$ -
Komatsu PC228 Track Hoe	5	hr @	\$ 48.00	\$ 28.50	\$ 382.50
Komatsu PC138 Track Hoe	0	hr @	\$ 46.50	\$ 27.00	\$ -
WB 140 RT Backhoe Combo	0	hr @	\$ 29.00	\$ 7.17	\$ -
Volvo L90G - Loader	0	hr @	\$ 77.50	\$ 19.85	\$ -
Volvo L70G - Loader	0	hr @	\$ 54.40	\$ 12.45	\$ -
Komatsu WA95-Loader	0	hr @	\$ 36.00	\$ 9.77	\$ -
Komatsu WA250 Loader	5	hr @	\$ 54.40	\$ 12.45	\$ 334.25
Case loader 321-E	0	hr @	\$ 37.80	\$ 16.45	\$ -
Case Mini track loader	0	hr @	\$ 31.90	\$ 6.00	\$ -
Komatsu mini track loader	0	hr @	\$ 32.00	\$ 6.00	\$ -
Cat D-3 -III Dozer	0	hr @	\$ 18.00	\$ 9.77	\$ -
Cat D-5 -II Dozer	0	hr @	\$ 43.00	\$ 11.45	\$ -
SV 210 Roller	0	hr @	\$ 62.00	\$ 8.82	\$ -
SD 40D Roller	0	hr @	\$ 40.00	\$ 9.00	\$ -
DD 22 Roller	0	hr @	\$ 23.50	\$ 7.17	\$ -

Wacker Compactor	0	hr @	\$ 12.00	\$ 0.95	\$ -
Sweeper	0	hr @	\$ 25.00	\$ 11.18	\$ -
Asphalt Zipper	0	hr @	\$ 40.00	\$ 13.18	\$ -
Jet Pump	0	hr @	\$ 25.00	\$ 14.44	\$ -
Wellpoint Pump	0	hr @	\$ 35.00	\$ 14.44	\$ -
6" Hyd. Pump & Hose	0	hr @	\$ 25.00	\$ 13.44	\$ -
3" Diaph. Pump & Hoses	0	hr @	\$ 7.25	\$ 1.25	\$ -
14" Cut-off Saw	5	hr @	\$ 4.15	\$ 1.00	\$ 25.75
Light Tower 20'	0	hr @	\$ 5.85	\$ 1.05	\$ -
Road Plates	0	hr @	\$ 2.60	\$ -	\$ -
Small/Misc. Tools	5	hr @	\$ 10.00	\$ -	\$ 50.00
Misc	0	hr @	\$ -	\$ -	\$ -
Total Equipment					\$ 845.20

Material

Description	Quantity	Unit Cost	Extension
15" HDPE Pipe	10 LF @	\$ 10.70	\$ 107.00
15" HDPE 22.5 Bend	2 EA @	\$ 110.80	\$ 221.60
15" HDPE Split Cplg	4 EA @	\$ 21.00	\$ 84.00
	@	\$ -	\$ -
	@	\$ -	\$ -
	@	\$ -	\$ -
	@	\$ -	\$ -
Subtotal			\$ 412.60
7% Sales Tax			\$ 28.88
Total Material			\$ 441.48

Subcontract Work

Description	Quantity	Unit Cost	Extension
ABC Conc Cutting	1 LS @	\$ 509.85	\$ 509.85
Total Subcontract Work			\$ 509.85

Allowance Release No. 1

Date of Issuance: 3/23/2020

Owner: Village of Palm Springs

Contractor: TCLM Enterprise, Inc.

Engineer: Enginuity Group, Inc.

Project: Frost Lake Outfall Improvements

Effective Date: 3/23/2020

Owner's Task Order No.: 248

Contractor's Project No.:

Engineer's Project No.: 6001.67

Contract Name: Frost Lake Outfall Imp.

The approved Construction Allowance is modified as follows upon execution of this Allowance Release:

Description: Overages:

13. Pavement Restoration	20 SY 91.00 = 1820.00
16. Sod	265 SY 12.00 = 3180.00
TOTAL	\$5,000.00

Attachments: [List documents supporting change]

CHANGE IN APPROVED CONSTRUCTION ALLOWANCE

Original Construction Allowance:

\$ 5000.00

[Increase] [Decrease] from previously approved Allowance Release No. 0 to No. 0 :

\$ 0.00

Construction Allowance prior to this Allowance Release:

\$ 5000.00

[Increase] [Decrease] of this Allowance Release:

\$ 5000.00

Construction Allowance incorporating this Allowance Release:

\$ 0.00

RECOMMENDED:		ACCEPTED:		ACCEPTED:	
By: <u>[Signature]</u>	By: <u>[Signature]</u>	By: <u>[Signature]</u>			
Engineer (if required)	Owner (Authorized Signature)	Contractor (Authorized Signature)			
Title: <u>Project Manager</u>	Title: <u>DIRECTOR</u>	Title: <u>Pres.</u>			
Date: <u>03/24/2020</u>	Date: <u>4/13/2020</u>	Date: <u>3/23/2020</u>			

Lump Sum Contingency Allowance	\$ 5,000.00
--------------------------------	-------------

Total of All Lump Sums

\$ 5,000.00

Unit Price Work					
Item No.	Description	Unit	Estimated Quantity	Unit Price	Extended Price
1	Mobilization/Demobilization and General Conditions	LS	1	10,000.-	10,000.-
2	Maintenance of Traffic	LS	1	5,000.-	5,000.-
3	NPDES Compliance	LS	1	2,000.-	2,000.-
4	Clearing & Grubbing	LS	1	1,250.-	1,250.-
5	5' Concrete Sidewalk	SY	121	65.-	7,865.-
6	Type "C" Inlet	EA	2	3,420.-	6,840.-
7	Control Structure	EA	1	8,000.-	8,000.-
8	24" RCP Drainage	LF	77	70.-	5,390.-
9	24" CMP Drainage	LF	74	83.-	6,142.-
10	18" CMP Drainage	LF	21	65.-	1,365.-
11	Drainage Pipe Removal (12"-48")	LF	77	15.35	1,181.95
12	Concrete Headwall	EA	1	3,000.-	3,000.-
13	Pavement Restoration	SY	21	91.-	1,911.-
14	2' Wide Detectable Warning	EA	3	775.-	2,325.-
15	Striping and Sign	LS	1	2,950.-	2,950.-
16	Sod/Grass	SY	91	12.-	1,092.-
17	Remove Existing Trees	EA	3	250.-	750.-
18	Remove Guard Rail	EA	2	1065.-	2,130.-
19	Remove 5' Concrete Sidewalk	SY	41	14.20	582.20
20	Remove Existing Sign	EA	1	28.50	28.50
21	Remove Existing Yard Drain	EA	1	60.00	60.00
22	Turbidity Barrier	EA	2	1,000.-	2,000.-
23	Guard Rail	LF	30	90.-	2,700.-
Total of all Extended Prices for Unit Price Work (subject to final adjustment based on actual quantities)					\$ 74,562.65

The extended prices for Unit Price Work set forth as of the Effective Date of the Contract are based on estimated quantities. As provided in Paragraph 13.03 of the General

AGREEMENT
BETWEEN OWNER AND CONTRACTOR
FOR CONSTRUCTION CONTRACT (STIPULATED PRICE)

THIS AGREEMENT is by and between Village of Palm Springs ("Owner") and
TCLM Enterprises, Inc. ("Contractor").

Owner and Contractor hereby agree as follows:

ARTICLE 1 – WORK

- 1.01 Contractor shall complete all Work as specified or indicated in the Contract Documents. The Work is generally described as follows:

ARTICLE 2 – THE PROJECT

- 2.01 The Project, of which the Work under the Contract Documents is a part, is generally described as follows: Frost Lake Outfall Improvements

ARTICLE 3 – ENGINEER

- 3.01 The part of the Project that pertains to the Work has been designed by Engenuity Group, Inc (EGI).
- 3.02 The Owner has retained Engenuity Group, Inc (EGI) ("Engineer") to act as Owner's representative, assume all duties and responsibilities, and have the rights and authority assigned to Engineer in the Contract Documents in connection with the completion of the Work in accordance with the Contract Documents.

ARTICLE 4 – CONTRACT TIMES

- 4.01 *Time of the Essence*
- A. All time limits for Milestones, if any, Substantial Completion, and completion and readiness for final payment as stated in the Contract Documents are of the essence of the Contract.
- 4.02 *Contract Times: Days*
- A. The Work will be substantially completed within 120 days after the date when the Contract Times commence to run as provided in Paragraph 4.01 of the General Conditions, and completed and ready for final payment in accordance with Paragraph 15.06 of the General Conditions within 150 days after the date when the Contract Times commence to run.
- 4.03 *Liquidated Damages*
- A. Contractor and Owner recognize that time is of the essence as stated in Paragraph 4.01 above and that Owner will suffer financial and other losses if the Work is not completed and Milestones not achieved within the times specified in Paragraph 4.02 above, plus any extensions thereof allowed in accordance with the Contract. The parties also recognize the delays, expense, and difficulties involved in proving in a legal or arbitration proceeding the actual loss suffered by Owner if the Work is not completed on time. Accordingly, instead of

requiring any such proof, Owner and Contractor agree that as liquidated damages for delay (but not as a penalty):

1. Substantial Completion: Contractor shall pay Owner \$500 for each day that expires after the time (as duly adjusted pursuant to the Contract) specified in Paragraph 4.02.A above for Substantial Completion until the Work is substantially complete.
2. Completion of Remaining Work: After Substantial Completion, if Contractor shall neglect, refuse, or fail to complete the remaining Work within the Contract Times (as duly adjusted pursuant to the Contract) for completion and readiness for final payment, Contractor shall pay Owner \$200 for each day that expires after such time until the Work is completed and ready for final payment.
3. Liquidated damages for failing to timely attain Substantial Completion and final completion are not additive and will not be imposed concurrently.

4.04 Special Damages

- A. In addition to the amount provided for liquidated damages, Contractor shall reimburse Owner (1) for any fines or penalties imposed on Owner as a direct result of the Contractor's failure to attain Substantial Completion according to the Contract Times.

ARTICLE 5 – CONTRACT PRICE

- 5.01 Owner shall pay Contractor for completion of the Work in accordance with the Contract Documents the amounts that follow, subject to adjustment under the Contract:

- A. For all Work other than Unit Price Work, a lump sum of: \$ 5,000.00.

All specific cash allowances are included in the above price in accordance with Paragraph 13.02 of the General Conditions.

- B. For all Unit Price Work, an amount equal to the sum of the extended prices (established for each separately identified item of Unit Price Work by multiplying the unit price times the actual quantity of that item):

Unit Price Work

Item No.	Description	Unit	Estimated Quantity	Unit Price	Extended Price
1	Mobilization/Demobilization and General Conditions	LS	1		
2	Maintenance of Traffic	LS	1		
3	NPDES Compliance	LS	1		
4	Clearing & Grubbing	LS	1		
5	5' Concrete Sidewalk	SY	121		
6	Type "C" Inlet	EA	2		
7	Control Structure	EA	1		
8	24" RCP Drainage	LF	77		
9	24" CMP Drainage	LF	74		

Unit Price Work					
Item No.	Description	Unit	Estimated Quantity	Unit Price	Extended Price
10	18" CMP Drainage	LF	21		
11	Drainage Pipe Removal (12"-48")	LF	77		
12	Concrete Headwall	EA	1		
13	Pavement Restoration	SY	21		
14	2' Wide Detectable Warning	EA	3		
15	Striping and Sign	LS	1		
16	Sod/Grass	SY	91		
17	Remove Existing Trees	EA	3		
18	Remove Guard Rail	EA	2		
19	Remove 5' Concrete Sidewalk	SY	41		
20	Remove Existing Sign	EA	1		
21	Remove Existing Yard Drain	EA	1		
22	Turbidity Barrier	EA	2		
23	Guard Rail	LF	30		
Total of all Extended Prices for Unit Price Work (subject to final adjustment based on actual quantities)					\$

The extended prices for Unit Price Work set forth as of the Effective Date of the Contract are based on estimated quantities. As provided in Paragraph 13.03 of the General Conditions, estimated quantities are not guaranteed, and determinations of actual quantities and classifications are to be made by Engineer.

- C. Total of Lump Sum Amount and Unit Price Work (subject to final Unit Price adjustment) \$ 79,562.65.

ARTICLE 6 – PAYMENT PROCEDURES

6.01 Submittal and Processing of Payments

- A. Contractor shall submit Applications for Payment in accordance with Article 15 of the General Conditions. Applications for Payment will be processed by Engineer as provided in the General Conditions.

6.02 Progress Payments; Retainage

- A. Owner shall make progress payments on account of the Contract Price on the basis of Contractor's Applications for Payment on or about the 20th day of each month during performance of the Work as provided in Paragraph 6.02.A.1 below, provided that such Applications for Payment have been submitted in a timely manner and otherwise meet the requirements of the Contract. All such payments will be measured by the Schedule of Values established as provided in the General Conditions (and in the case of Unit Price Work based on the number of units completed) or, in the event there is no Schedule of Values, as provided elsewhere in the Contract.

1. Prior to Substantial Completion, progress payments will be made in an amount equal to the percentage indicated below but, in each case, less the aggregate of payments previously made and less such amounts as Owner may withhold, including but not limited to liquidated damages, in accordance with the Contract
 - a. 90 percent of Work completed (with the balance being retainage). If the Work has been 50 percent completed as determined by Engineer, and if the character and progress of the Work have been satisfactory to Owner and Engineer, then as long as the character and progress of the Work remain satisfactory to Owner and Engineer, the retainage will be reduced in accordance with Florida Statute 218.735; and
 - b. 90 percent of cost of materials and equipment not incorporated in the Work (with the balance being retainage).
- B. Upon Substantial Completion, Owner shall pay an amount sufficient to increase total payments to Contractor to 100 percent of the Work completed, less such amounts set off by Owner pursuant to Paragraph 15.01.E of the General Conditions, and less 200 percent of Engineer's estimate of the value of Work to be completed or corrected as shown on the punch list of items to be completed or corrected prior to final payment.

6.03 *Final Payment*

- A. Upon final completion and acceptance of the Work in accordance with Paragraph 15.06 of the General Conditions, Owner shall pay the remainder of the Contract Price as recommended by Engineer as provided in said Paragraph 15.06.

ARTICLE 7 – INTEREST

- 7.01 All amounts not paid when due shall bear interest at the rate of 1 percent per annum.

ARTICLE 8 – CONTRACTOR'S REPRESENTATIONS

- 8.01 In order to induce Owner to enter into this Contract, Contractor makes the following representations:
- A. Contractor has examined and carefully studied the Contract Documents, and any data and reference items identified in the Contract Documents.
 - B. Contractor has visited the Site, conducted a thorough, alert visual examination of the Site and adjacent areas, and become familiar with and is satisfied as to the general, local, and Site conditions that may affect cost, progress, and performance of the Work.
 - C. Contractor is familiar with and is satisfied as to all Laws and Regulations that may affect cost, progress, and performance of the Work.
 - D. Contractor has considered the information known to Contractor itself; information commonly known to contractors doing business in the locality of the Site; information and observations obtained from visits to the Site; the Contract Documents; and the Site-related drawings identified in the Contract Documents, with respect to the effect of such information, observations, and documents on (1) the cost, progress, and performance of the Work; (2) the means, methods, techniques, sequences, and procedures of construction to be employed by Contractor; and (3) Contractor's safety precautions and programs.
 - E. Based on the information and observations referred to in the preceding paragraph, Contractor agrees that no further examinations, investigations, explorations, tests, studies,

or data are necessary for the performance of the Work at the Contract Price, within the Contract Times, and in accordance with the other terms and conditions of the Contract.

- F. Contractor is aware of the general nature of work to be performed by Owner and others at the Site that relates to the Work as indicated in the Contract Documents.
- G. Contractor has given Engineer written notice of all conflicts, errors, ambiguities, or discrepancies that Contractor has discovered in the Contract Documents, and the written resolution thereof by Engineer is acceptable to Contractor.
- H. The Contract Documents are generally sufficient to indicate and convey understanding of all terms and conditions for performance and furnishing of the Work.
- I. Contractor's entry into this Contract constitutes an incontrovertible representation by Contractor that without exception all prices in the Agreement are premised upon performing and furnishing the Work required by the Contract Documents.

ARTICLE 9 – CONTRACT DOCUMENTS

9.01 Contents

- A. The Contract Documents consist of the following:
 - 1. This Agreement (pages 1 to 12, inclusive).
 - 2. Performance bond (pages 1 to 3, inclusive).
 - 3. Payment bond (pages 1 to 3, inclusive).
 - 4. Other bonds.
 - a. Bid bond (pages 1 to 2, inclusive).
 - b. (pages to , inclusive).
 - c. (pages to , inclusive).
 - 5. General Conditions (pages 1 to 72, inclusive).
 - 6. Supplementary Conditions (pages 1 to 10, inclusive).
 - 7. Specifications as listed in the table of contents of the Project Manual.
 - 8. Drawings (not attached but incorporated by reference) consisting of sheets with each sheet bearing the following general title: Frost Lake Outfall Improvements [or] the Drawings listed on the attached sheet index.
 - 9. Addenda (numbers 1 to 3, inclusive).
 - 10. Exhibits to this Agreement (enumerated as follows):
 - a. Contractor's Bid (pages 1 to 63, inclusive).
 - 11. The following which may be delivered or issued on or after the Effective Date of the Contract and are not attached hereto:
 - a. Notice to Proceed.
 - b. Work Change Directives.
 - c. Change Orders.
 - d. Field Orders.

- B. The documents listed in Paragraph 9.01.A are attached to this Agreement (except as expressly noted otherwise above).
- C. There are no Contract Documents other than those listed above in this Article 9.
- D. The Contract Documents may only be amended, modified, or supplemented as provided in the General Conditions.

ARTICLE 10 – MISCELLANEOUS

10.01 Terms

- A. Terms used in this Agreement will have the meanings stated in the General Conditions and the Supplementary Conditions.

10.02 Assignment of Contract

- A. Unless expressly agreed to elsewhere in the Contract, no assignment by a party hereto of any rights under or interests in the Contract will be binding on another party hereto without the written consent of the party sought to be bound; and, specifically but without limitation, money that may become due and money that is due may not be assigned without such consent (except to the extent that the effect of this restriction may be limited by law), and unless specifically stated to the contrary in any written consent to an assignment, no assignment will release or discharge the assignor from any duty or responsibility under the Contract Documents.

10.03 Successors and Assigns

- A. Owner and Contractor each binds itself, its successors, assigns, and legal representatives to the other party hereto, its successors, assigns, and legal representatives in respect to all covenants, agreements, and obligations contained in the Contract Documents.

10.04 Severability

- A. Any provision or part of the Contract Documents held to be void or unenforceable under any Law or Regulation shall be deemed stricken, and all remaining provisions shall continue to be valid and binding upon Owner and Contractor, who agree that the Contract Documents shall be reformed to replace such stricken provision or part thereof with a valid and enforceable provision that comes as close as possible to expressing the intention of the stricken provision.

10.05 Contractor's Certifications

- A. Contractor certifies that it has not engaged in corrupt, fraudulent, collusive, or coercive practices in competing for or in executing the Contract. For the purposes of this Paragraph 10.05:
 - 1. "corrupt practice" means the offering, giving, receiving, or soliciting of anything of value likely to influence the action of a public official in the bidding process or in the Contract execution;
 - 2. "fraudulent practice" means an intentional misrepresentation of facts made (a) to influence the bidding process or the execution of the Contract to the detriment of Owner, (b) to establish Bid or Contract prices at artificial non-competitive levels, or (c) to deprive Owner of the benefits of free and open competition;

3. "collusive practice" means a scheme or arrangement between two or more Bidders, with or without the knowledge of Owner, a purpose of which is to establish Bid prices at artificial, non-competitive levels; and
4. "coercive practice" means harming or threatening to harm, directly or indirectly, persons or their property to influence their participation in the bidding process or affect the execution of the Contract.

10.06 Indemnity

- A. The parties recognize that the CONTRACTOR is an independent contractor. The CONTRACTOR agrees to assume liability for and indemnify, hold harmless, and defend the VILLAGE, its council members, mayor, officers, employees, agents, and attorneys of, from, and against all liability and expense, including reasonable attorney's fees, in connection with any and all claims, demands, damages, actions, causes of action, and suits in equity of whatever kind or nature, including claims for personal injury, property damage, equitable relief, or loss of use, to the extent caused by the negligence, recklessness, or intentionally wrongful conduct of the CONTRACTOR, its agents, officers, Contractors, subcontractors, employees, or anyone else utilized by the CONTRACTOR in the performance of this Contract. The CONTRACTOR's liability hereunder shall include all attorney's fees and costs incurred by the VILLAGE in the enforcement of this indemnification provision. This includes claims made by the employees of the CONTRACTOR against the VILLAGE and the CONTRACTOR hereby waives its entitlement, if any, to immunity under Section 440.11, Florida Statutes. The obligations contained in this provision shall survive termination of this Contract and shall not be limited by the amount of any insurance required to be obtained or maintained under this Contract.
- B. Subject to the limitations set forth in this Section, CONTRACTOR shall assume control of the defense of any claim asserted by a third party against the VILLAGE and, in connection with such defense, shall appoint lead counsel, in each case at the CONTRACTOR's expense. The VILLAGE shall have the right, at its option, to participate in the defense of any third-party claim, without relieving CONTRACTOR of any of its obligations hereunder. If the CONTRACTOR assumes control of the defense of any third-party claim in accordance with this paragraph, the CONTRACTOR shall obtain the prior written consent of the VILLAGE before entering into any settlement of such claim. Notwithstanding anything to the contrary in this Section, the CONTRACTOR shall not assume or maintain control of the defense of any third party claim, but shall pay the fees of counsel retained by the VILLAGE and all expenses, including experts' fees, if (i) an adverse determination with respect to the third party claim would, in the good faith judgment of the VILLAGE, be detrimental in any material respect to the VILLAGE's reputation; (ii) the third party claim seeks an injunction or equitable relief against the VILLAGE; or (iii) the CONTRACTOR has failed or is failing to prosecute or defend vigorously the third party claim. Each party shall cooperate, and cause its agents to cooperate, in the defense or prosecution of any third-party claim and shall furnish or cause to be furnished such records and information, and attend such conferences, discovery proceedings, hearings, trials, or appeals, as may be reasonably requested in connection therewith.
- C. It is the specific intent of the parties hereto that the foregoing indemnification complies with Section 725.06, Florida Statutes, as amended. CONTRACTOR expressly agrees that it will not claim, and waives any claim, that this indemnification violates Section 725.06, Florida Statutes. Nothing contained in the foregoing indemnification shall be construed as a waiver of any immunity or limitation of liability the VILLAGE may have under the doctrine of sovereign immunity or Section 768.28, Florida Statutes.

10.07 *Governing Law and Remedies*

- A. The validity of this Agreement and of any of its terms or provisions, as well as the rights and duties of the parties hereunder, shall be governed by the laws of the State of Florida and venue for any and all disputes related to or arising from this Agreement shall be in Palm Beach County, Florida.
- B. No remedy herein conferred upon any party is intended to be exclusive of any other remedy, and each and every such remedy shall be cumulative and shall be in addition to every other remedy given hereunder or now or hereafter existing at law or in equity or by statute or otherwise. No single or partial exercise by any party of any right, power, or remedy hereunder shall preclude any other or further exercise thereof.

10.08 *Office of the Inspector General*

- A. Palm Beach County has established the Office of the Inspector General, which is authorized and empowered to review past, present, and proposed County programs, contracts, transactions, accounts and records. The Inspector General (IG) has the power to subpoena witnesses, administer oaths, require the production of records, and monitor existing projects and programs. The Inspector General may, on a random basis, perform audits on all Village contracts.

10.09 *Public Records*

Contractor shall comply with Florida's Public Records Act, Chapter 119, Florida Statutes, and, if determined to be acting on behalf of the Village as provided under section 119.011(2), Florida Statutes, specifically agrees to:

- (a) Keep and maintain public records required by the Village to perform the service.
- (b) Upon request from the Village's custodian of public records or designee, provide the Village with a copy of the requested records or allow the records to be inspected or copied within a reasonable time at a cost that does not exceed the cost provided in Chapter 119, Florida Statutes, or as otherwise provided by law.
- (c) Ensure that public records that are exempt or confidential and exempt from public records disclosure requirements are not disclosed except as authorized by law for the duration of this Contract and following completion of this Contract if the Contractor does not transfer the records to the Village.
- (d) Upon completion of this Contract, transfer, at no cost, to the Village all public records in possession of the Contractor or keep and maintain public records required by the Village to perform the service. If the Contractor transfers all public records to the Village upon completion of the Contract, the Contractor shall destroy any duplicate public records that are exempt or confidential and exempt from public records disclosure requirements. If the Contractor keeps and maintains public records upon completion of the Contract, the Contractor shall meet all applicable requirements for retaining public records. All records stored electronically must be provided to the Village, upon request from the Village's custodian of public records or designee, in a format that is compatible with the information technology systems of the Village.

**IF THE CONTRACTOR HAS QUESTIONS REGARDING THE APPLICATION OF
CHAPTER 119, FLORIDA STATUTES, TO THE CONSULTANT'S DUTY TO**

PROVIDE PUBLIC RECORDS RELATING TO THIS CONTRACT, CONTACT THE CUSTODIAN OF PUBLIC RECORDS OR DESIGNEE AT 561-434-5084, kwynn@vpsfl.org, OR BY MAIL AT VILLAGE OF PALM SPRINGS, 226 CYPRESS LANE, PALM SPRINGS, FL 33461.

10.10 Insurance

A. The limits of liability for insurance required by Paragraph 6.03 of the General Conditions shall provide coverage for not less than the following amounts or greater where required by Law and Regulations:

1. Workers' Compensation, and related coverages under Paragraphs 6.03.A.1 and A.2 of the General Conditions:

a. State	Statutory
b. Applicable Federal	Statutory
c. Employer Liability:	
Bodily injury, each accident	\$1,000,000
Bodily injury by disease, each employee	\$500,000
Bodily injury/disease aggregate	\$1,000,000
d. Foreign voluntary worker compensation	Statutory

2. Contractor's Commercial General Liability under Paragraphs 6.03.B and 6.03.C of the General Conditions:

a. General Aggregate	\$2,000,000
b. Products – Completed Operations Aggregate	\$2,000,000
c. Personal and Advertising Injury	\$1,000,000
d. Each Occurrence (Bodily Injury and Property Damage)	\$1,000,000

3. Automobile Liability under paragraph 6.03.D of the General Conditions:

a. Bodily Injury:	
Each Person	\$500,000
Each Accident	\$1,000,000
b. Property Damage:	
Each Incident	\$1,000,000

4. Umbrella of Excess Liability under paragraph 6.03.E of the General Conditions:

a. Excess or Umbrella Liability	
1) General Aggregate	\$5,000,000
2) Each Occurrence	\$1,000,000

5. Contractor's Pollution Liability under paragraph 6.03.F of the General Conditions:

a. Contractor's Pollution Liability	
1) General Aggregate	\$2,000,000
2) Each Occurrence	\$1,000,000

6. Additional Insureds include the respective officers, partners, directors, employees, agents, consultants, and subconsultants of the following firms and municipal government(s):

a. Village of Palm Springs

10.11 *Audit By Village*

- A. The CONTRACTOR shall permit the VILLAGE, or any authorized representatives of the VILLAGE, at all reasonable times, access to and the right to examine all records, books, papers or documents related to the CONTRACTOR's performance under this Agreement including, but not limited to, expenses for sub-contractors, agents or assistants, direct and indirect charges for work performed and detailed documentation for all such work performed or to be performed under this Agreement.

10.12 *Copies of Data/Documents*

- A. Copies or original documents prepared by the CONTRACTOR in relation to work associated with this Agreement shall be provided to the VILLAGE. Data collected, stored, and/or provided shall be in a form acceptable to the VILLAGE and agreed upon by the VILLAGE.

10.13 *Ownership*

- A. Each and every report, draft, work product, map, record, and other document reproduced, prepared, or caused to be prepared by the CONTRACTOR pursuant to or in connection with this Agreement shall be the exclusive property of the VILLAGE.

10.14 *Limitations of Liability*

- A. Under no circumstances shall either party be liable to the other for any consequential, incidental, special, punitive, or any other form of indirect or non-compensatory damages.

10.15 *Enforcement Costs*

- A. All parties shall be responsible for their own attorneys' fees, court costs and expenses if any legal action or other proceeding is brought for any dispute, disagreement, or issue of construction or interpretation arising hereunder whether relating to the Agreement's execution, validity, the obligations provided therein, or performance of this Agreement, or because of an alleged breach, default or misrepresentation in connection with any provisions of this Agreement.

10.16 *Copyrights and/or Patent Rights*

- A. CONTRACTOR warrants that there has been no violation of copyrights and/or patent rights in the manufacturing, producing or selling of the goods, shipped or ordered, as a result of this Agreement and the CONTRACTOR agrees to hold the Village harmless from any and all liability, loss, or expense occasioned by any such violation.

10.17 *Protection of Property*

- A. The CONTRACTOR shall at all times guard against damage or loss to the property of the VILLAGE or of other vendors or contractors and shall be held responsible for replacing or repairing any such loss or damage. The VILLAGE may withhold payment or make such deductions as deemed necessary to insure reimbursement or replacement for loss or damage to property through negligence of the successful CONTRACTOR or its agents. The CONTRACTOR shall be responsible to safeguard all of their property such as tools and equipment while on site. The VILLAGE will not be held responsible for any loss of CONTRACTOR property due to theft or vandalism.

10.18 *Damage to Persons or Property*

- A. The responsibility for all damage to person or property arising out of or on account of Scope of Work done under this Contract shall rest upon the CONTRACTOR.

10.19 *Discrimination*

- A. The CONTRACTOR warrants and represents that all of its employees are treated equally during employment without regard to race, color, religion, disability, sex, age, national origin, ancestry, political affiliation, marital status, handicap, or sexual orientation. Further, CONTRACTOR shall not discriminate or permit discrimination against any employee or an applicant for employment on the basis of race, color, sex, religion, political affiliation, natural origin, ancestry, marital status, sexual orientation or handicap.

10.20 *Construction Defects*

- A. PURSUANT TO SECTION 558.005, FLORIDA STATUTES, ANY CLAIMS FOR CONSTRUCTION DEFECTS ARE NOT SUBJECT TO THE NOTICE AND CURE PROVISIONS OF CHAPTER 558, FLORIDA STATUTES.

10.21 *Public Entity Crimes*

Contractor acknowledges and agrees that a person or affiliate who has been placed on the convicted vendor list following a conviction for a public entity crime may not submit a bid, proposal, or reply on a contract to provide any goods or services to a public entity; may not submit a bid, proposal, or reply on a contract with a public entity for the construction or repair of a public building or public work; may not submit bids, proposals, or replies on leases of real property to a public entity; may not be awarded or perform work as a contractor, supplier or sub-contractor under a contract with any public entity; and may not transact business with any public entity in excess of the threshold amount provided in Section 287.017, Florida Statutes, for CATEGORY TWO for a period of 36 months following the date of being placed on the convicted vendor list. The Contractor will advise the Village immediately if it becomes aware of any violation of this statute.

10.22 *Scrutinized Companies*

- A. Contractor certifies that it and its subcontractors are not on the Scrutinized Companies that Boycott Israel List and are not engaged in the boycott of Israel. Pursuant to section 287.135, Florida Statutes, the City may immediately terminate this Agreement at its sole option if the Contractor or any of its subcontractors are found to have submitted a false certification; or if the Contractor or any of its subcontractors, are placed on the Scrutinized Companies that Boycott Israel List or is engaged in the boycott of Israel during the term of this Agreement.
- B. If this Agreement is for one million dollars or more, the Contractor certifies that it and its subcontractors are also not on the Scrutinized Companies with Activities in Sudan List, Scrutinized Companies with Activities in the Iran Petroleum Energy Sector List, or engaged in business operations in Cuba or Syria as identified in Section 287.135, Florida Statutes. Pursuant to Section 287.135, the City may immediately terminate this Agreement at its sole option if the Contractor, or any of its subcontractors are found to have submitted a false certification; or if the Contractor or any of its subcontractors are placed on the Scrutinized Companies with Activities in Sudan List, or Scrutinized Companies with Activities in the Iran Petroleum Energy Sector List, or are or have been engaged with business operations in Cuba or Syria during the term of this Agreement.
- C. The Contractor agrees to observe the above requirements for applicable subcontracts entered into for the performance of work under this Agreement.
- D. The Contractor agrees that the certifications in this section shall be effective and relied upon by the City for the term of this Agreement, including any and all renewals.
- E. The Contractor agrees that if it or any of its subcontractors' status changes in regards to any certification herein, the Contractor shall immediately notify the City of the same.

F. As provided in Subsection 287.135(8), Florida Statutes, if federal law ceases to authorize the above-stated contracting prohibitions then they shall become inoperative.

IN WITNESS WHEREOF, Owner and Contractor have signed this Agreement.

This Agreement will be effective on 1-9-2020 (which is the Effective Date of the Contract).

VILLAGE:

By:

Title: Mayor

CONTRACTOR:

By:

Title: President

Attest:

Title: Village Clerk

Attest:

Title: Notary Public

Approved
as to
Form:

Title: Village Attorney

Address for giving notices:


226 Cypress Lane

Palm Springs FL, 33461

Address for giving notices:

License No.:

(where applicable)

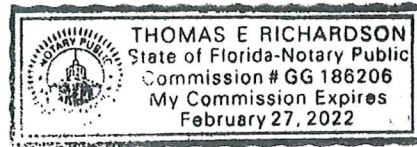



Village of Palm Springs

Executive Brief

AGENDA DATE: May 14, 2020

DEPARTMENT: Planning, Zoning & Building

ITEM 6.6: Approve Modification No. 2 - Hazard Mitigation Grant Agreement - Florida Division of Emergency Management (FEMA) - Miller Road Stormwater Improvements

SUMMARY:

On May 10, 2018, the Village entered into a Grant Agreement with the Florida Division of Emergency Management for the Miller Road Stormwater Hazard Mitigation Grant Program (HMGP) funding to support the stormwater improvements at Miller Road and 2nd Avenue North. This public assistance grant is a result of Hurricane Matthew relief (October 2016) and was only available to projects prioritized on the countywide Local Mitigation Strategy (LMS) list.

On November 14, 2019, the Village Council approved Contract Modification #1, which provided a budget modification due to the lowest bid amount being \$16,031 higher than the original Engineer's Probable Construction Cost of \$54,759 (not including engineering and design costs). This amount was also the basis of the grant award amount issued to the Village.

Note: To ensure the lowest possible price for this project, the Village issued an Invitation to Bid (ITB) on April 11, 2019 for the construction of the Alameda Drive Drainage Improvements/Miller Road Drainage Improvements project. This process was completed through a competitive selection process - Alameda Drive Drainage Improvements/Miller Road Drainage Improvements (ITB #2019B-012 - April 11, 2019).

Since initial modification approval, Village staff was notified by our consulting engineer, Keshavarz & Associates, Inc., that a water line and a fiber optic line within the proposed project area was not accounted for within the design and engineering for this project. Thus, there was a need to revise the original construction plans to move the proposed drainage pipe further to the north to avoid potential utility conflicts. Additionally, an easement was required from an abutting property owner to ensure the proper design and construction of this project.

As a result, the Village submitted a request to modify the project budget, which has been evaluated and approved by the State. Thus, the revised, new total project cost (including pre-award design and engineering service fees) is \$111,152 with a federal award of 75% or \$83,364. The Village's responsibility for this project would be \$27,788 or 25% of the project cost.

Note: The original Mitigation Grant Agreement provided an award of \$50,646 or 75% of the project cost (\$67,528). Thus, the Village's responsibility for this project originally was expected to be \$16,882 or 25% of the project cost.

If approved, hazard mitigation grant funding would be provided to the Village on a reimbursement basis and the project would be required to be completed by September 2020.

Note: The Village's Miller Road Stormwater Improvement Project was ranked 3rd on the LMS project priority list (PPL) in April 2016. The project was first included in the Village's 5-Year Capital Budget Plan in Fiscal Year 2016 and has been included in subsequent capital budgets. This drainage project is identified in the "Stormwater Study for Justification of Interim Fees" that was adopted by the Village Council in July 2015 (Ordinance No. 2015-27).

Support for the project was unanimously provided by the Planning & Zoning Board (previously known as the Land Development Board) during its February 9, 2016 meeting as a component of the public notice and support for the LMS PPL application that was previously submitted.

FISCAL IMPACT:

Funding to support this project is include in the Village's approved FY2020 Budget - Stormwater Fund.

If approved, the Village would be reimbursed 75% (\$83,364) of the total cost (\$111,152.00), with the Village being responsible for the remaining 25% (\$27,788) of the project cost.

ATTACHMENTS:

DRAFT Modification #2 - FEMA (UPDATED)

Modification #2 - FEMA Approval of Proposed Revised Budget

Hazard Mitigation Grant Agreement

Modification No. 1 - Hazard Mitigation Grant Agreement

Contract Number: H0051
Project Number: 4283-28-R

**MODIFICATION TO SUBGRANT AGREEMENT BETWEEN
THE DIVISION OF EMERGENCY MANAGEMENT AND
VILLAGE OF PALM SPRINGS**

This Modification Number Two is made and entered into by and between the State of Florida, Division of Emergency Management ("the Division"), and the Village of Palm Springs ("the Sub-Recipient") to modify Contract Number: H0051, dated June 15, 2018 ("the Agreement").

WHEREAS, the Division and the Sub-Recipient have entered into the Agreement, pursuant to which the Division has provided a subgrant to the Sub-Recipient under the Hazard Mitigation Grant Program of \$62,669.25, in Federal Funds; and

WHEREAS, the Division and the Sub-Recipient desire to modify the Agreement; and

WHEREAS, the Division and the Sub-Recipient desire to reinstate and extend and modify the Budget and Scope of Work by increasing the Federal funding by \$20,694.75 under the Agreement.

NOW, THEREFORE, in consideration of the mutual promises of the parties contained herein, the parties agree as follows:

1. The Agreement is hereby reinstated and extended as though it had never expired.
2. Paragraph 8 of the Agreement is hereby amended to read as follows:

(8) PERIOD OF AGREEMENT

This Agreement shall begin June 15, 2018 and shall end December 31, 2020, unless terminated earlier in accordance with the provisions of Paragraph (17) of this Agreement.

3. The Agreement is amended to increase the Federal Funding by \$20,694.75, for the maximum amount payable under the Agreement to \$83,364.00, (Eighty-three Thousand, Three Hundred Sixty-four Dollars and no Cents).
4. The Budget and Scope of Work, Attachment A to the Agreement, are hereby modified as set forth in 2nd Revision Attachment A to this Modification, a copy of which is attached hereto and incorporated herein by reference.
5. All provisions of the Agreement being modified and any attachments in conflict with this Modification shall be and are hereby changed to conform with this Modification, effective on the date of execution of this Modification by both parties.
6. All provisions not in conflict with this Modification remain in full force and effect, and are to be performed at the level specified in the Agreement.

7. Quarterly Reports are due to the Division no later than 15 days after the end of each quarter of the program year and shall be sent each quarter until submission of the administrative closeout report. The ending dates for each quarter of the program year are March 31, June 30, September 30 and December 31.

IN WITNESS WHEREOF, the parties hereto have executed this Modification as of the dates set out below.

SUB-RECIPIENT: VILLAGE OF PALM SPRINGS

By: _____

Name and Title: _____

Date: _____

**STATE OF FLORIDA
DIVISION OF EMERGENCY MANAGEMENT**

By: _____

Name and Title: Jared Moskowitz, Director

Date: _____

Attachment A
(2nd Revision)
Budget and Scope of Work

STATEMENT OF PURPOSE:

The purpose of this Scope of Work is to improve drainage of Miller Road, Village of Palm Springs, Palm Beach County, Florida, funded through the Hazard Mitigation Grant Program (HMGP) **DR-4283-28-R**, as approved by the Florida Division of Emergency Management (Division) and the Federal Emergency Management Agency (FEMA).

The Sub-Recipient, Village of Palm Springs, agrees to administer and complete the project per sealed engineering designs and construction plans as submitted by the Sub-Recipient and subsequently approved by the Division and FEMA. The Sub-Recipient shall complete the work in accordance with all applicable Federal, State and Local Laws, Regulations and Codes.

PROJECT OVERVIEW:

As a Hazard Mitigation Grant Program project, the Sub-Recipient proposes drainage improvements at the intersection of Miller Road & 2nd Avenue North in the Village of Palm Springs, Florida 33461. (Coordinates) Beginning (26.619667, -80.095146), Ending (26.619612, -80.096191).

The HMGP Construction scope of work proposes drainage improvements to provide positive outfall to an existing lake to the northwest of the intersection. Specifically, the project area is approximately 350 linear feet along 2nd Avenue North and includes 150 linear feet of exfiltration trench with 2 new inlets connected (piped) to a control structure with outfall to the nearby lake and ditch. This outfall will significantly reduce, and in most rain events, eliminate flooding in this area.

The project shall provide protection against a 25-year storm event. Activities shall be completed in strict compliance with Federal, State and Local applicable Rules and Regulations.

TASKS & DELIVERABLES:

A) Tasks:

- 1) The Sub-Recipient shall procure the services of a qualified and licensed Florida contractor and execute a contract with the selected bidder to complete the scope of work as approved by the Division and FEMA. The Sub-Recipient shall select the qualified, licensed Florida contractor in accordance with the Sub-Recipient's procurement policy as well as all federal and state laws and regulations. All procurement activities shall contain sufficient source documentation and be in accordance with all applicable regulations.

The Sub-Recipient shall be responsible for furnishing or contracting all labor, materials, equipment, tools, transportation and supervision and for performing all work per sealed engineering designs and construction plans presented to the Division by the Sub-Recipient and subsequently approved by the Division and FEMA.

The Sub-Recipient and contractor shall be responsible for maintaining a safe and secure worksite for the duration of the work. The contractor shall maintain all work staging areas in a neat and presentable condition.

The Sub-Recipient shall ensure that no contractors or subcontractors are debarred or suspended from participating in federally funded projects.

The selected contractor shall have a current and valid occupational license/business tax receipt issued for the type of services being performed.

The Sub-Recipient shall provide documentation demonstrating the results of the procurement process. This shall include a rationale for the method of procurement and selection of contract type, contractor selection and/or rejection and bid tabulation and listing, and the basis of contract price.

The Sub-Recipient shall provide an executed "Debarment, Suspension, Ineligibility, Voluntary Exclusion Form" for each contractor and/or subcontractor performing services under this agreement.

Executed contracts with contractors and/or subcontractors shall be provided to the Division by the Sub-Recipient.

The Sub-Recipient shall provide copies of professional licenses for contractors selected to perform services. The Sub-Recipient shall provide a copy of a current and valid occupational license or business tax receipt issued for the type of services to be performed by the selected contractor.

- 2) The Sub-Recipient shall monitor and manage the installation to improve the drainage and provide flood protection.

The project shall be implemented in accordance with sealed engineering designs and construction plans previously presented to the Division by the Sub-Recipient and subsequently approved by the Division and FEMA. The Sub-Recipient shall ensure that all applicable state, local and federal laws and regulations are followed and documented, as appropriate.

The project consists of the general construction and furnishing of all materials, equipment, labor and fees to minimize recurring flooding and reduce repetitive flood loss to structures and roadways.

The Sub-Recipient shall fully perform the approved project, as described in the submitted documents, in accordance with the approved scope of work, budget line item, allocation of funds and applicable terms and conditions indicated herein. The Sub-Recipient shall not deviate from the approved project terms and conditions.

Construction activities shall be completed by a qualified and licensed Florida contractor. All construction activities shall be monitored by the professional of record. The Sub-Recipient shall complete the project in accordance with all required permits. All work shall be completed in accordance with applicable codes and standards.

Upon completion of the work, the Sub-Recipient shall schedule and participate in a final inspection of the completed project by the local municipal or county official, or other approving official, as applicable. The official shall inspect and certify that all installation was in accordance with the manufacturer's specifications. Any deficiencies found during this final inspection shall be corrected by the Sub-Recipient prior to Sub-Recipient's submittal of the final inspection request to the Division.

Upon completion of Task 2, the Sub-Recipient shall submit the following documents with sufficient supporting documentation, and provide a summary of all contract scope of work and scope of work changes, if any. Additional documentation for closeout shall include:

- a) Signed and Sealed As-built project plans (drawings) by the Professional of Record, two hard copies and an electronic version (via email or CD).
 - b) Letter of Completion:
 - 1. Affirming that the project was completed in conformance with the approved project drawings, specifications and scope; and
 - 2. Certifying Compliance with all applicable codes.
 - c) National Historic Preservation Act Compliance - Archeological Materials – Project affects undisturbed ground – potential for presence of archeological resources. Projects that involve groundbreaking shall need written verification from the Sub-Recipient that no archeological materials were discovered during project construction.
 - 1. A letter stating no archeological materials were discovered during project construction.
 - d) Permit(s) and verification of compliance:
 - 1. Water Management Districts.
 - 2. United States Army Corps of Engineers (USACE).
 - 3. Department of Environmental Protection (DEP).
 - 4. Department of Transportation (DOT).
 - 5. Local jurisdiction(s).

NOTE: If no permit was needed – a letter stating “no permit required”.
 - e) Best Management Practices were utilized – Submit letter at closeout.
 - f) National Pollutant Discharge Elimination System (NPDES) storm water permit – Required for any drainage **over one acre**. Include
 - 1. Storm Water Pollution Prevention Plan (SWPPP);
 - 2. Notice of Intent (NOI), awarded by the Florida Department of Environmental Protection (FDEP);
 - 3. Notice of Termination (NOT); terminates the NOI (from FDEP);

OR If the area of disturbance was **less than one** acre, a letter stating the extent of the ground disturbance (by site).
 - g) Ground Dewatering Activities at the construction site:
 - 1. Provide documentation of coverage under FDEP “Generic Permit for the Discharge of Produced Ground Water from any Non-Contaminated Site Activity”;
 - 2. **OR** Letter stating that “No ground dewatering activities took place at this project’s site”.
 - h) Proof of compliance with Project Conditions and Requirements contained herein.
- 3) During the course of this agreement the Sub-Recipient shall submit requests for reimbursement. Adequate and complete source documentation shall be submitted to

support all costs (federal share and local share) related to the project. In some cases, all project activities may not be fully complete prior to requesting reimbursement of costs incurred in completion of this scope of work; however, a partial reimbursement may be requested.

The Sub-Recipient shall submit an Affidavit signed by the Sub-Recipient's project personnel with each reimbursement request attesting to the completion of the work, that disbursements or payments were made in accordance with all agreement and regulatory conditions, and that reimbursement is due and has not been previously requested.

The Sub-Recipient shall maintain accurate time records. The Sub-Recipient shall ensure invoices are accurate and any contracted services were rendered within the terms and timelines of this agreement. All supporting documentation shall agree with the requested billing period. All costs submitted for reimbursement shall contain adequate source documentation which may include but not be limited to: cancelled checks, bank statements, Electronic Funds Transfer, paid bills and invoices, payrolls, time and attendance records, contract and subcontract award documents.

Construction Expense: The Sub-Recipient shall pre-audit bills, invoices, and/or charges submitted by the contractors and subcontractors and pay the contractors and subcontractors for approved bills, invoices, and/or charges. Sub-Recipient shall ensure that all contractor/subcontractor bills, invoices, and/or charges are legitimate and clearly identify the activities being performed and associated costs.

Project Management Expenses: The Sub-Recipient shall pre-audit source documentation such as payroll records, project time sheets, attendance logs, etc. Documentation shall be detailed information describing tasks performed, hours devoted to each task, and the hourly rate charged for each hour including enough information to calculate the hourly rates based on payroll records. Employee benefits shall be clearly shown.

The Division shall review all submitted requests for reimbursement for basic accuracy of information. Further, the Division shall ensure that no unauthorized work was completed prior to the approved project start date by verifying vendor and contractor invoices. The Division shall verify that reported costs were incurred in the performance of eligible work, that the approved work was completed, and that the mitigation measures are in compliance with the approved scope of work prior to processing any requests for reimbursement.

Review and approval of any third party in-kind services, if applicable, shall be conducted by the Division in coordination with the Sub-Recipient. Quarterly reports shall be submitted by the Sub-Recipient and received by the Division at the times provided in this agreement prior to the processing of any reimbursement.

The Sub-Recipient shall submit to the Division requests for reimbursement of actual construction and managerial costs related to the project as identified in the project application, sealed engineering designs, and construction plans. The requests for reimbursement shall include:

- a) Contractor, subcontractor, and/or vendor invoices which clearly display dates of services performed, description of services performed, location of services performed,

cost of services performed, name of service provider and any other pertinent information;

- b) Proof of payment from the Sub-Recipient to the contractor, subcontractor, and/or vendor for invoiced services;
- c) Clear identification of amount of costs being requested for reimbursement as well as costs being applied against the local match amount.

The Sub-Recipient's final request for reimbursement shall include the final construction project cost. Supporting documentation shall show that all contractors and subcontractors have been paid.

B) Deliverables:

Mitigation Activities consist of drainage improvements at the intersection of Miller Road & 2nd Avenue North in the Village of Palm Springs, Florida 33461..

The completed project shall provide protection against a 25-year storm event.

Provided the Sub-Recipient performs in accordance with the Scope of Work outlined in this Agreement, the Division shall reimburse the Sub-Recipient based on the percentage of overall project completion.

PROJECT CONDITIONS AND REQUIREMENTS:

C) Engineering:

- 1) The Sub-Recipient shall submit to the Division an official letter stating that the project is 100% complete and ready for the Division's Final Inspection of the project.
- 2) The Sub-Recipient shall submit a signed and sealed final copy of the completed project's As-built drawings and all necessary supporting documentation, and provide a summary of all contract scope of work changes, if any.
- 3) The Sub-Recipient shall provide a copy of the Notice of Commencement, and any local official Inspection Report and/or Final Approval, as applicable.
- 4) The Sub-Recipient shall submit a certified letter of completion from Engineer of Record. The Sub-Recipient's Engineer of Record shall provide a formal certificate or letter affirming that the project has been completed in conformance with the approved project drawings, specifications, scope, and applicable codes.
- 5) All installations shall be done in strict compliance with the Florida Building Code or any local codes and ordinances. All materials shall be certified to exceed the wind and impact standards of the current local codes.
- 6) The Sub-Recipient shall follow all applicable State, Local and Federal Laws, Regulations and requirements, and obtain (before starting project work) and comply with all required permits and approvals. Failure to obtain all appropriate Federal, State, and Local permits and clearances may jeopardize federal funding.
- 7) The Sub-Recipient shall submit a certified letter of completion from Engineer of Record. The Sub-Recipient's Engineer of Record shall provide a formal certificate or letter affirming that the project has been completed in conformance with the approved project drawings, specifications, scope, and applicable codes.

D) Environmental:

- 1) Sub-Recipient shall follow all applicable state, local and federal laws, regulations and requirements, and obtain (before starting project work) and comply with all required permits and approvals. Failure to obtain all appropriate federal, state, and local environmental permits and clearances may jeopardize federal funding. If project work is delayed for a year or more after the date of the categorical exclusion (CATEX), then coordination with and project review by regulatory agencies shall be redone.
- 2) Any change, addition or supplement to the approved Scope of Work that alters the project (including other work not funded by FEMA, but done substantially at the same time), regardless of the budget implications, shall require re-submission of the application to FEMA through the Division for National Environmental Policy Act (NEPA) re-evaluation before starting project work.
- 3) Per the Endangered Species Act (ESA): if modifications are made to the Project, if additional information involving potential effects to listed species becomes available, or if a new species is listed, reinitiation of consultation may be necessary.
- 4) If prehistoric or historic artifacts, such as pottery or ceramics, projectile points, dugout canoes, metal implements, historic building materials, or any other physical remains that could be associated with Native American, early European, or American settlement are encountered at any time within the project site area, the permitted project shall cease all activities involving subsurface disturbance in the immediate vicinity of the discovery, and all reasonable measures to avoid or minimize harm to the finds will be taken. The applicant will ensure that archaeological discoveries are secured in place, that access to the sensitive area is restricted, and that all reasonable measures are taken to avoid further disturbance of the discoveries. The applicant's contractor will provide immediate notice of such discoveries to the applicant. The applicant shall contact the Florida Department of State, Division of Historical Resources, Compliance Review Section at (850) 245-6333 and FEMA within 24 hours of the discovery. Work in the vicinity of the discovery may not resume until FEMA has completed consultation with SHPO, Tribes, and other consulting parties as necessary.

In the event that unmarked human remains are encountered during permitted activities, all work shall stop immediately and the proper authorities notified in accordance with ***Florida Statutes, Section 872.05***.

- 5) Construction vehicles and equipment used for this project shall be maintained in good working order to minimize pollutant emissions.
- 6) If modifications are made to the Project, if additional information involving potential effects to listed species becomes available, or if a new species is listed, re-initiation of consultation may be necessary.
- 7) Verification of compliance and copies of all permits shall be provided at project closeout.

E) Programmatic:

- 1) A change in the scope of work *must* be approved by the Division and FEMA in advance regardless of the budget implications.
- 2) The Sub-Recipient must notify the Division as soon as significant developments become known, such as delays or adverse conditions that might raise costs or delay completion, or favorable conditions allowing lower costs or earlier completion.

- 3) The Sub-Recipient must “obtain prior written approval for any budget revision which would result in a need for additional funds” [44 CFR 13(c)], from the Division and FEMA.
- 4) Project is approved with the condition that the enclosed list of deliverables shall be submitted, 30 days prior to the Period of Performance date, for review and approval by the Division, for submittal to FEMA for closeout.
- 5) Any extension of the Period of Performance shall be submitted to FEMA 60 days prior to the expiration date. Therefore, any request for a Period of Performance Extension shall be in writing and submitted, along with substantiation of the new expiration date and a new schedule of work, to the Division a minimum of seventy (70) days prior to the expiration date, for Division processing to FEMA.
- 6) The Sub-Recipient must avoid duplication of benefits between the HMGP and any other form of assistance, as required by Section 312 of the Stafford Act, and further clarification in 44 CFR 206.191.
- 7) A copy of the executed subcontract agreement must be forwarded to the Division within 10 days of execution.
- 8) If the Sub-Recipient is not the current title holder of the affected properties, the Sub-Recipient shall provide documentation confirming the property acquisition and easement rights were obtained voluntarily. If condemnation or eminent domain is used to obtain easement rights, FEMA shall not pay for any associated costs or payments to the property owner. Furthermore, FEMA shall not consider it an eligible contribution to the non-Federal cost share requirement and shall not financially participate in that component of a project if land or easements are obtained involuntarily.
- 9) Per FEMA Hazard Mitigation Assistance Guidance Part VI, D.3.4 – Contingency funds are not automatically available for use. Prior to their release, contingency funds must be re-budgeted to another direct cost category and identified. Post-award changes to the budget require prior written approval from the Division (FDEM). The written request should demonstrate what unforeseen condition related to the project arose that required the use of contingency funds.

This is FEMA project number **4283-28-R**. It is funded under HMGP, FEMA-4283-DR-FL and must adhere to all program guidelines established for the HMGP in accordance with the PAS Operational Agreement for Disaster 4283.

FEMA awarded this project on February 13, 2018; with a Pre-Award date of December 8, 2016; this Agreement was executed on June 15, 2018, and the Period of Performance for this project shall end on **December 31, 2020**.

F) FINANCIAL CONSEQUENCES:

If the Sub-Recipient fails to comply with any term of the award, the Division shall take one or more of the following actions, as appropriate in the circumstances:

- 1) Temporarily withhold cash payments pending correction of the deficiency by the Sub-Recipient;
- 2) Disallow all or part of the cost of the activity or action not in compliance;
- 3) Wholly or partly suspend or terminate the current award for the Sub-Recipient's program;

- 4) Withhold further awards for the program; or
- 5) Take other remedies that may be legally available.

SCHEDULE OF WORK

State and Local Contracting:	3 Months
Construction Plan/Technical Specifications:	3 Months
Bidding:	3 Months
Permitting:	3 Months
Construction:	14 Months
State and Local Inspections:	4 Months
Closeout Compliance:	4 Months
Total Period of Performance:	34 Months

BUDGET

Line Item Budget*

	Project Cost	Federal Share	Non-Federal Share
Materials:	\$69,271.00	\$51,953.25	\$17,317.75
Labor:	\$17,450.00	\$13,087.50	\$4,362.50
Fees:	\$16,831.00	\$12,623.25	\$4,207.75
Pre-Award:	\$7,600.00	\$5,700.00	\$1,900.00
Initial Agreement Amount:	\$111,152.00	\$83,364.00	\$27,788.00
***Contingency Funds:	\$0.00	\$0.00	\$0.00
Project Total:	\$111,152.00	\$83,364.00	\$27,788.00

**Any line item amount in this Budget may be increased or decreased 10% or less, with the Division's approval, without an amendment to this Agreement being required, so long as the overall amount of the funds obligated under this Agreement is not increased.*

*This project has a Pre-Award, approved by FEMA in the amount of \$7,600.00 project costs with a start date of **December 8, 2016**.*

***** This project has an estimated \$669.00 in contingency funds.** *Per FEMA Hazard Mitigation Assistance Guidance Part VI, D.3.4 – Contingency funds are not automatically available for use. Prior to their release, contingency funds must be re-budgeted to another direct cost category and identified. Post-award changes to the budget require prior written approval from the Division (FDEM). The written request should demonstrate what unforeseen condition related to the project arose that required the use of contingency funds.*

Project Management costs are included for this project in the amount of \$1,500.00

Funding Summary

Federal Share:	\$83,364.00	(75.00%)
Non-Federal Share:	\$27,788.00	(25.00%)
Total Project Cost:	\$111,152.00	(100%)

DRAFT



April 22, 2020

Mr. Jared Moskowitz, Director
Florida Division of Emergency Management
2555 Shumard Oak Boulevard
Tallahassee, Florida 32399-2100

Attention: Mr. Miles Anderson

Reference: Hazard Mitigation Grant Program (HMGP) # 4283-28-R Village of Palm Springs, Miller
Road Stormwater Improvement Project – 2nd Budget Modification Approval

Dear Mr. Moskowitz:

Your request dated March 25, 2020, to revise the budget for the project referenced above was received April 21, 2020. The justification to increase the budget was deemed reasonable and the project remains feasible and cost effective. There is no change to the approved Scope of Work as a result of this cost increase. The budget for your project has been approved as noted in the table below:

	Federal Share	Non-Federal Share	Total Project Cost
02/13/18 Approved Budget	\$ 50,646.00	\$ 16,882.00	\$ 67,528.00
08/13/19 Approved Modification	\$ 12,023.25	\$ 4,007.75	\$ 16,031.00
2 nd Modification	\$ 20,694.75	\$ 6,898.25	\$ 27,593.00
Total	\$ 83,364.00	\$ 27,788.00	\$ 111,152.00

The obligation report is enclosed for your records. The Management report is available in NEMIS. The obligated funds are available for withdrawal from the Payment Management System on sub-account number 4283DRFLP00000285.

If you have questions or need any further information, please do not hesitate to contact Gabriela Vigo of my staff at (229) 225-4546.

Sincerely,

Richard S. Flood, CFM
Chief
Hazard Mitigation Assistance Branch
Mitigation Division

Enclosure:
Obligation Report

HAZARD MITIGATION GRANT PROGRAM

Obligation

Disaster No	FEMA Project No	Amendment No	State Application ID	Action No	Supplemental No	State	Recipient
4283	28 -R	2	79	3	128	FL	Statewide

Subrecipient: Palm Springs

Project Title : Village of Palm Springs, Miller Road Stormwater Improvement

Subrecipient FIPS Code: 099-54450

Total Amount Previously Allocated	Total Amount Previously Obligated	Total Amount Pending Obligation	Total Amount Available for New Obligation
\$83,364.00	\$83,364.00	\$0.00	\$0.00

Project Amount	Recipient Admin Est	Subrecipient Admin Est	Total Obligation	IFMIS Date	IFMIS Status	FY
\$20,694.75	\$0.00	\$0.00	\$20,694.75	04/22/2020	Accept	2020

Comments

Date: 04/22/2020 User Id: DBURKETT

Comment: 4283-0028-R-DR-FL-HM Palm Springs Grant POP 4/6/2021 Application 79 Village of Palm Springs, Miller Road Stormwater Improve Allocation 47 included in the April Spend Plan Federal share \$20,694.75 2nd budget modification Supplement 128 approved HMO

Date: 04/22/2020 User Id: GVIGO

Comment: 4283-28-R Village of Palm Springs, Miller Road Stormwater Improvement Project 2 Budget Modification

Authorization

Preparer Name: GABRIELA VIGO

Preparation Date: 04/22/2020

HMO Authorization Name: DEBORAH BURKETT

HMO Authorization Date: 04/22/2020



STATE OF FLORIDA

DIVISION OF EMERGENCY MANAGEMENT

RICK SCOTT
Governor

WESLEY MAUL
Director

June 14, 2018

Ms. Kim Glas-Castro
Land Development Director
Village of Palm Springs
226 Cypress Lane
Palm Springs, Florida 33461

Re: Project #4283-28-R, Village of Palm Springs

Dear Ms. Castro:

Enclosed is the executed Hazard Mitigation Grant Program (HMGP) contract number H0051 between the Village of Palm Springs and the Division of Emergency Management. Additional assistance is available regarding your Project on the Florida Division of Emergency Management Website:
<http://www.floridadisaster.org/Mitigation/Hazard/index.htm>. Please reference the heading: "Grant Management Tools Listed Below" which contains sample documents that will provide guidance for completing requests for reimbursement, reporting requirements and supporting documents containing important points, and subgrantee close-out checklists.

Please forward all Requests for Reimbursement (Attachment D) to the Division of Emergency Management at the following address:

Holly Swift, Project Manager
Florida Division of Emergency Management
2702 Directors Row
Orlando, Florida 32809-5631

If you have any specific questions regarding the contract or the Request for Reimbursement form, please contact Holly Swift at (850) 815-4570.

Respectfully,

Miles E. Anderson
Bureau Chief, Mitigation
State Hazard Mitigation Officer

MEA:vsa
Enclosure

Agreement Number: H0051

Project Number: 4283-28-R

FEDERALLY-FUNDED SUBAWARD AND GRANT AGREEMENT

2 C.F.R. §200.92 states that a "subaward may be provided through any form of legal agreement, including an agreement that the pass-through entity considers a contract."

As defined by 2 C.F.R. §200.74, "pass-through entity" means "a non-Federal entity that provides a subaward to a Sub-Recipient to carry out part of a Federal program."

As defined by 2 C.F.R. §200.93, "Sub-Recipient" means "a non-Federal entity that receives a subaward from a pass-through entity to carry out part of a Federal program."

As defined by 2 C.F.R. §200.38, "Federal award" means "Federal financial assistance that a non-Federal entity receives directly from a Federal awarding agency or indirectly from a pass-through entity."

As defined by 2 C.F.R. §200.92, "subaward" means "an award provided by a pass-through entity to a Sub-Recipient for the Sub-Recipient to carry out part of a Federal award received by the pass-through entity."

The following information is provided pursuant to 2 C.F.R. §200.331(a)(1):

Sub-Recipient's name:	<u>Village of Palm Springs</u>
Sub-Recipient's unique entity identifier:	<u>59-6020405</u>
Federal Award Identification Number (FAIN):	<u>FEMA-DR-4283-FL</u>
Federal Award Date:	<u>February 13, 2018</u>
Subaward Period of Performance Start and End Date:	<u>Upon Execution thru March 31, 2020</u>
Amount of Federal Funds Obligated by this Agreement:	<u>\$50,646.00</u>
Total Amount of Federal Funds Obligated to the Sub-Recipient by the pass-through entity to include this Agreement:	<u>\$50,646.00</u>
Total Amount of the Federal Award committed to the Sub-Recipient by the pass-through entity	<u>\$50,646.00</u>
Federal award project description (see FFATA):	<u>Village of Palm Springs – Drainage Project</u>
Name of Federal awarding agency:	<u>Federal Emergency Management Agency</u>
Name of pass-through entity:	<u>FL Division of Emergency Management</u>
Contact information for the pass-through entity:	<u>Holly.swift@em.myflorida.com</u>
Catalog of Federal Domestic Assistance (CFDA) Number and Name:	<u>97.039 Hazard Mitigation Grant Program</u>
Whether the award is R&D:	<u>N/A</u>
Indirect cost rate for the Federal award:	<u>N/A</u>

THIS AGREEMENT is entered into by the State of Florida, Division of Emergency Management, with headquarters in Tallahassee, Florida (hereinafter referred to as the "Division"), and Village of Palm Springs, (hereinafter referred to as the "Sub-Recipient").

For the purposes of this Agreement, the Division serves as the pass-through entity for a Federal award, and the Sub-Recipient serves as the recipient of a subaward.

THIS AGREEMENT IS ENTERED INTO BASED ON THE FOLLOWING REPRESENTATIONS:

A. The Sub-Recipient represents that it is fully qualified and eligible to receive these grant funds to provide the services identified herein;

B. The State of Florida received these grant funds from the Federal government, and the Division has the authority to subgrant these funds to the Sub-Recipient upon the terms and conditions outlined below; and,

C. The Division has statutory authority to disburse the funds under this Agreement.

THEREFORE, the Division and the Sub-Recipient agree to the following:

(1) APPLICATION OF STATE LAW TO THIS AGREEMENT

2 C.F.R. §200.302 provides: "Each state must expend and account for the Federal award in accordance with state laws and procedures for expending and accounting for the state's own funds." Therefore, section 215.971, Florida Statutes, entitled "Agreements funded with federal or state assistance", applies to this Agreement.

(2) LAWS, RULES, REGULATIONS AND POLICIES

a. The Sub-Recipient's performance under this Agreement is subject to 2 C.F.R. Part 200, entitled "Uniform Administrative Requirements, Cost Principles, and Audit Requirements for Federal Awards."

b. As required by Section 215.971(1), Florida Statutes, this Agreement includes:

i. A provision specifying a scope of work that clearly establishes the tasks that the Sub-Recipient is required to perform.

ii. A provision dividing the agreement into quantifiable units of deliverables that must be received and accepted in writing by the Division before payment. Each deliverable must be directly related to the scope of work and specify the required minimum level of service to be performed and the criteria for evaluating the successful completion of each deliverable.

iii. A provision specifying the financial consequences that apply if the Sub-Recipient fails to perform the minimum level of service required by the agreement.

iv. A provision specifying that the Sub-Recipient may expend funds only for allowable costs resulting from obligations incurred during the specified agreement period.

v. A provision specifying that any balance of unobligated funds which has been advanced or paid must be refunded to the Division.

vi. A provision specifying that any funds paid in excess of the amount to which the Sub-Recipient is entitled under the terms and conditions of the agreement must be refunded to the Division.

c. In addition to the foregoing, the Sub-Recipient and the Division shall be governed by all applicable State and Federal laws, rules and regulations, including those identified in Attachment B. Any express reference in this Agreement to a particular statute, rule, or regulation in no way implies that no other statute, rule, or regulation applies.

(3) CONTACT

a. In accordance with section 215.971(2), Florida Statutes, the Division's Grant Manager shall be responsible for enforcing performance of this Agreement's terms and conditions and shall serve as the Division's liaison with the Sub-Recipient. As part of his/her duties, the Grant Manager for the Division shall:

- i. Monitor and document Sub-Recipient performance; and,
- ii. Review and document all deliverables for which the Sub-Recipient requests payment.

b. The Division's Grant Manager for this Agreement is:

Holly Swift, Project Manager
Bureau of Mitigation
Division of Emergency Management
2702 Directors Row
Orlando, Florida 32809-5631
Telephone: (850) 815-4570
Email: Holly.swift@em.myflorida.com

c. The name and address of the Representative of the Sub-Recipient responsible for the administration of this Agreement is:

Kim Glas-Castro, Land Development Director
Village of Palm Springs
226 Cypress Lane
Palm Springs, Florida 33461
Telephone: (561) 965-4016
Email: Kglas-castro@vpsfl.org

d. In the event that different representatives or addresses are designated by either party after execution of this Agreement, notice of the name, title and address of the new representative will be provided to the other party.

(4) TERMS AND CONDITIONS

This Agreement contains all the terms and conditions agreed upon by the parties.

(5) EXECUTION

This Agreement may be executed in any number of counterparts, any one of which may be taken as an original.

(6) MODIFICATION

Either party may request modification of the provisions of this Agreement. Changes which are agreed upon shall be valid only when in writing, signed by each of the parties, and attached to the original of this Agreement.

(7) SCOPE OF WORK.

The Sub-Recipient shall perform the work in accordance with the Budget and Scope of Work, Attachment A of this Agreement.

(8) PERIOD OF AGREEMENT.

This Agreement shall begin upon execution by both parties and shall end on March 31, 2020, unless terminated earlier in accordance with the provisions of Paragraph (17) of this Agreement. Consistent with the definition of "period of performance" contained in 2 C.F.R. §200.77, the term "period of agreement" refers to the time during which the Sub-Recipient "may incur new obligations to carry out the work authorized under" this Agreement. In accordance with 2 C.F.R. §200.309, the Sub-Recipient may receive reimbursement under this Agreement only for "allowable costs incurred during the period of performance." In accordance with section 215.971(1)(d), Florida Statutes, the Sub-Recipient may expend funds authorized by this Agreement "only for allowable costs resulting from obligations incurred during" the period of agreement.

(9) FUNDING

a. This is a cost-reimbursement Agreement, subject to the availability of funds.

b. The State of Florida's performance and obligation to pay under this Agreement is contingent upon an annual appropriation by the Legislature, and subject to any modification in accordance with either Chapter 216, Florida Statutes, or the Florida Constitution.

c. The Division will reimburse the Sub-Recipient only for allowable costs incurred by the Sub-Recipient in the successful completion of each deliverable. The maximum reimbursement amount for each deliverable is outlined in Attachment A of this Agreement ("Budget and Scope of Work"). The maximum reimbursement amount for the entirety of this Agreement is \$50,646.00.

d. As required by 2 C.F.R. §200.415(a), any request for payment under this Agreement must include a certification, signed by an official who is authorized to legally bind the Sub-Recipient, which reads as follows: "By signing this report, I certify to the best of my knowledge and belief that the report is true, complete, and accurate, and the expenditures, disbursements and cash receipts are for the purposes and objectives set forth in the terms and conditions of the Federal award. I am aware that any

false, fictitious, or fraudulent information, or the omission of any material fact, may subject me to criminal, civil or administrative penalties for fraud, false statements, false claims or otherwise. (U.S. Code Title 18, Section 1001 and Title 31, Sections 3729-3730 and 3801-3812).”

e. The Division will review any request for reimbursement by comparing the documentation provided by the Sub-Recipient against a performance measure, outlined in Attachment A, that clearly delineates:

- i. The required minimum acceptable level of service to be performed; and,
- ii. The criteria for evaluating the successful completion of each deliverable.

f. The performance measure required by section 215.971(1)(b), Florida Statutes, remains consistent with the requirement for a “performance goal”, which is defined in 2 C.F.R. §200.76 as “a target level of performance expressed as a tangible, measurable objective, against which actual achievement can be compared.” It also remains consistent with the requirement, contained in 2 C.F.R. §200.301, that the Division and the Sub-Recipient “relate financial data to performance accomplishments of the Federal award.”

g. If authorized by the Federal Awarding Agency, then the Division will reimburse the Sub-Recipient for overtime expenses in accordance with 2 C.F.R. §200.430 (“Compensation—personal services”) and 2 C.F.R. §200.431 (“Compensation—fringe benefits”). If the Sub-Recipient seeks reimbursement for overtime expenses for periods when no work is performed due to vacation, holiday, illness, failure of the employer to provide sufficient work, or other similar cause (see 29 U.S.C. §207(e)(2)), then the Division will treat the expense as a fringe benefit. 2 C.F.R. §200.431(a) defines fringe benefits as “allowances and services provided by employers to their employees as compensation in addition to regular salaries and wages.” Fringe benefits are allowable under this Agreement as long as the benefits are reasonable and are required by law, Sub-Recipient-employee agreement, or an established policy of the Sub-Recipient. 2 C.F.R. §200.431(b) provides that the cost of fringe benefits in the form of regular compensation paid to employees during periods of authorized absences from the job, such as for annual leave, family-related leave, sick leave, holidays, court leave, military leave, administrative leave, and other similar benefits, are allowable if all of the following criteria are met:

- i. They are provided under established written leave policies;
- ii. The costs are equitably allocated to all related activities, including Federal awards; and,
- iii. The accounting basis (cash or accrual) selected for costing each type of leave is consistently followed by the non-Federal entity or specified grouping of employees.

h. If authorized by the Federal Awarding Agency, then the Division will reimburse the Sub-Recipient for travel expenses in accordance with 2 C.F.R. §200.474. As required by the Reference Guide for State Expenditures, reimbursement for travel must be in accordance with section 112.061, Florida Statutes, which includes submission of the claim on the approved state travel voucher. If the Sub-Recipient seeks reimbursement for travel costs that exceed the amounts stated in section 112.061(6)(b),

Florida Statutes (\$6 for breakfast, \$11 for lunch, and \$19 for dinner), then the Sub-Recipient must provide documentation that:

- i. The costs are reasonable and do not exceed charges normally allowed by the Sub-Recipient in its regular operations as a result of the Sub-Recipient's written travel policy; and,
- ii. Participation of the individual in the travel is necessary to the Federal award.
- i. The Division's grant manager, as required by section 215.971(2)(c), Florida Statutes, shall reconcile and verify all funds received against all funds expended during the grant agreement period and produce a final reconciliation report. The final report must identify any funds paid in excess of the expenditures incurred by the Sub-Recipient.
- j. As defined by 2 C.F.R. §200.53, the term "improper payment" means or includes:
 - i. Any payment that should not have been made or that was made in an incorrect amount (including overpayments and underpayments) under statutory, contractual, administrative, or other legally applicable requirements; and,
 - ii. Any payment to an ineligible party, any payment for an ineligible good or service, any duplicate payment, any payment for a good or service not received (except for such payments where authorized by law), any payment that does not account for credit for applicable discounts, and any payment where insufficient or lack of documentation prevents a reviewer from discerning whether a payment was proper.

(10)RECORDS

a. As required by 2 C.F.R. §200.336, the Federal awarding agency, Inspectors General, the Comptroller General of the United States, and the Division, or any of their authorized representatives, shall enjoy the right of access to any documents, papers, or other records of the Sub-Recipient which are pertinent to the Federal award, in order to make audits, examinations, excerpts, and transcripts. The right of access also includes timely and reasonable access to the Sub-Recipient's personnel for the purpose of interview and discussion related to such documents. Finally, the right of access is not limited to the required retention period but lasts as long as the records are retained.

b. As required by 2 C.F.R. §200.331(a)(5), the Division, the Chief Inspector General of the State of Florida, the Florida Auditor General, or any of their authorized representatives, shall enjoy the right of access to any documents, financial statements, papers, or other records of the Sub-Recipient which are pertinent to this Agreement, in order to make audits, examinations, excerpts, and transcripts. The right of access also includes timely and reasonable access to the Sub-Recipient's personnel for the purpose of interview and discussion related to such documents.

c. As required by Florida Department of State's record retention requirements (Chapter 119, Florida Statutes) and by 2 C.F.R. §200.333, the Sub-Recipient shall retain sufficient records to show its compliance with the terms of this Agreement, as well as the compliance of all subcontractors or consultants paid from funds under this Agreement, for a period of five (5) fiscal years from the date of

completion of grant cycle or project. The following are the only exceptions to the five (5) year requirement:

- i. If any litigation, claim, or audit is started before the expiration of the 5-year period, then the records must be retained until all litigation, claims, or audit findings involving the records have been resolved and final action taken.
 - ii. When the Division or the Sub-Recipient is notified in writing by the Federal awarding agency, cognizant agency for audit, oversight agency for audit, cognizant agency for indirect costs, or pass-through entity to extend the retention period.
 - iii. Records for real property and equipment acquired with Federal funds must be retained for 5 years after final disposition.
 - iv. When records are transferred to or maintained by the Federal awarding agency or pass-through entity, the 5-year retention requirement is not applicable to the Sub-Recipient.
 - v. Records for program income transactions after the period of performance. In some cases recipients must report program income after the period of performance. Where there is such a requirement, the retention period for the records pertaining to the earning of the program income starts from the end of the non-Federal entity's fiscal year in which the program income is earned.
 - vi. Indirect cost rate proposals and cost allocations plans. This paragraph applies to the following types of documents and their supporting records: indirect cost rate computations or proposals, cost allocation plans, and any similar accounting computations of the rate at which a particular group of costs is chargeable (such as computer usage chargeback rates or composite fringe benefit rates).
- d. In accordance with 2 C.F.R. §200.334, the Federal awarding agency must request transfer of certain records to its custody from the Division or the Sub-Recipient when it determines that the records possess long-term retention value.
- e. In accordance with 2 C.F.R. §200.335, the Division must always provide or accept paper versions of Agreement information to and from the Sub-Recipient upon request. If paper copies are submitted, then the Division must not require more than an original and two copies. When original records are electronic and cannot be altered, there is no need to create and retain paper copies. When original records are paper, electronic versions may be substituted through the use of duplication or other forms of electronic media provided that they are subject to periodic quality control reviews, provide reasonable safeguards against alteration, and remain readable.
- f. As required by 2 C.F.R. §200.303, the Sub-Recipient shall take reasonable measures to safeguard protected personally identifiable information and other information the Federal awarding agency or the Division designates as sensitive or the Sub-Recipient considers sensitive consistent with applicable Federal, state, local, and tribal laws regarding privacy and obligations of confidentiality.
- g. Florida's Government in the Sunshine Law (Section 286.011, Florida Statutes) provides the citizens of Florida with a right of access to governmental proceedings and mandates three,

basic requirements: (1) meetings of public boards or commissions must be open to the public; (2) reasonable notice of such meetings must be given; and, (3) minutes of the meetings must be taken and promptly recorded. The mere receipt of public funds by a private entity, standing alone, is insufficient to bring that entity within the ambit of the open government requirements. However, the Government in the Sunshine Law applies to private entities that provide services to governmental agencies and that act on behalf of those agencies in the agencies' performance of their public duties. If a public agency delegates the performance of its public purpose to a private entity, then, to the extent that private entity is performing that public purpose, the Government in the Sunshine Law applies. For example, if a volunteer fire department provides firefighting services to a governmental entity and uses facilities and equipment purchased with public funds, then the Government in the Sunshine Law applies to board of directors for that volunteer fire department. Thus, to the extent that the Government in the Sunshine Law applies to the Sub-Recipient based upon the funds provided under this Agreement, the meetings of the Sub-Recipient's governing board or the meetings of any subcommittee making recommendations to the governing board may be subject to open government requirements. These meetings shall be publicly noticed, open to the public, and the minutes of all the meetings shall be public records, available to the public in accordance with Chapter 119, Florida Statutes.

h. Florida's Public Records Law provides a right of access to the records of the state and local governments as well as to private entities acting on their behalf. Unless specifically exempted from disclosure by the Legislature, all materials made or received by a governmental agency (or a private entity acting on behalf of such an agency) in conjunction with official business which are used to perpetuate, communicate, or formalize knowledge qualify as public records subject to public inspection. The mere receipt of public funds by a private entity, standing alone, is insufficient to bring that entity within the ambit of the public record requirements. However, when a public entity delegates a public function to a private entity, the records generated by the private entity's performance of that duty become public records. Thus, the nature and scope of the services provided by a private entity determine whether that entity is acting on behalf of a public agency and is therefore subject to the requirements of Florida's Public Records Law.

i. The Sub-Recipient shall maintain all records for the Sub-Recipient and for all subcontractors or consultants to be paid from funds provided under this Agreement, including documentation of all program costs, in a form sufficient to determine compliance with the requirements and objectives of the Budget and Scope of Work - Attachment A - and all other applicable laws and regulations.

(11)AUDITS

a. The Sub-Recipient shall comply with the audit requirements contained in 2 C.F.R. Part 200, Subpart F.

b. In accounting for the receipt and expenditure of funds under this Agreement, the Sub-Recipient shall follow Generally Accepted Accounting Principles ("GAAP"). As defined by 2 C.F.R.

§200.49, GAAP “has the meaning specified in accounting standards issued by the Government Accounting Standards Board (GASB) and the Financial Accounting Standards Board (FASB).”

c. When conducting an audit of the Sub-Recipient’s performance under this Agreement, the Division shall use Generally Accepted Government Auditing Standards (“GAGAS”). As defined by 2 C.F.R. §200.50, GAGAS, “also known as the Yellow Book, means generally accepted government auditing standards issued by the Comptroller General of the United States, which are applicable to financial audits.”

d. If an audit shows that all or any portion of the funds disbursed were not spent in accordance with the conditions of this Agreement, the Sub-Recipient shall be held liable for reimbursement to the Division of all funds not spent in accordance with these applicable regulations and Agreement provisions within thirty days after the Division has notified the Sub-Recipient of such non-compliance.

e. The Sub-Recipient shall have all audits completed by an independent auditor, which is defined in section 215.97(2)(h), Florida Statutes, as “an independent certified public accountant licensed under chapter 473.” The independent auditor shall state that the audit complied with the applicable provisions noted above. The audit must be received by the Division no later than nine months from the end of the Sub-Recipient’s fiscal year.

f. The Sub-Recipient shall send copies of reporting packages for audits conducted in accordance with 2 C.F.R. Part 200, by or on behalf of the Sub-Recipient, to the Division at the following address:

DEMSingle_Audit@em.myflorida.com

OR

Office of the Inspector General
2555 Shumard Oak Boulevard
Tallahassee, Florida 32399-2100

g. The Sub-Recipient shall send the Single Audit reporting package and Form SF-SAC to the Federal Audit Clearinghouse by submission online at:

<http://harvester.census.gov/fac/collect/ddeindex.html>

h. The Sub-Recipient shall send any management letter issued by the auditor to the Division at the following address:

DEMSingle_Audit@em.myflorida.com

OR

Office of the Inspector General
2555 Shumard Oak Boulevard
Tallahassee, Florida 32399-2100

(12)REPORTS

a. Consistent with 2 C.F.R. §200.328, the Sub-Recipient shall provide the Division with quarterly reports and a close-out report. These reports shall include the current status and progress by the Sub-Recipient and all subcontractors in completing the work described in the Scope of Work and the expenditure of funds under this Agreement, in addition to any other information requested by the Division.

b. Quarterly reports are due to the Division no later than 15 days after the end of each quarter of the program year and shall be sent each quarter until submission of the administrative close-out report. The ending dates for each quarter of the program year are March 31, June 30, September 30 and December 31.

c. The close-out report is due 60 days after termination of this Agreement or 60 days after completion of the activities contained in this Agreement, whichever first occurs.

d. If all required reports and copies are not sent to the Division or are not completed in a manner acceptable to the Division, then the Division may withhold further payments until they are completed or may take other action as stated in Paragraph (16) REMEDIES. "Acceptable to the Division" means that the work product was completed in accordance with the Budget and Scope of Work.

e. The Sub-Recipient shall provide additional program updates or information that may be required by the Division.

f. The Sub-Recipient shall provide additional reports and information identified in Attachment F.

(13)MONITORING.

a. The Sub-Recipient shall monitor its performance under this Agreement, as well as that of its subcontractors and/or consultants who are paid from funds provided under this Agreement, to ensure that time schedules are being met, the Schedule of Deliverables and Scope of Work are being accomplished within the specified time periods, and other performance goals are being achieved. A review shall be done for each function or activity in Attachment A to this Agreement, and reported in the quarterly report.

b. In addition to reviews of audits, monitoring procedures may include, but not be limited to, on-site visits by Division staff, limited scope audits, and/or other procedures. The Sub-Recipient agrees to comply and cooperate with any monitoring procedures/processes deemed appropriate by the Division. In the event that the Division determines that a limited scope audit of the Sub-Recipient is appropriate, the Sub-Recipient agrees to comply with any additional instructions provided by the Division to the Sub-Recipient regarding such audit. The Sub-Recipient further agrees to comply and cooperate with any inspections, reviews, investigations or audits deemed necessary by the Florida Chief Financial Officer or Auditor General. In addition, the Division will monitor the performance and financial management by the Sub-Recipient throughout the contract term to ensure timely completion of all tasks.

(14)LIABILITY

a. Unless Sub-Recipient is a State agency or subdivision, as defined in section 768.28(2), Florida Statutes, the Sub-Recipient is solely responsible to parties it deals with in carrying out the terms of this Agreement; as authorized by section 768.28(19), Florida Statutes, Sub-Recipient shall hold the Division harmless against all claims of whatever nature by third parties arising from the work performance under this Agreement. For purposes of this Agreement, Sub-Recipient agrees that it is not an employee or agent of the Division, but is an independent contractor.

b. As required by section 768.28(19), Florida Statutes, any Sub-Recipient which is a state agency or subdivision, as defined in section 768.28(2), Florida Statutes, agrees to be fully responsible for its negligent or tortious acts or omissions which result in claims or suits against the Division, and agrees to be liable for any damages proximately caused by the acts or omissions to the extent set forth in Section 768.28, Florida Statutes. Nothing herein is intended to serve as a waiver of sovereign immunity by any Sub-Recipient to which sovereign immunity applies. Nothing herein shall be construed as consent by a state agency or subdivision of the State of Florida to be sued by third parties in any matter arising out of any contract.

(15)DEFAULT.

If any of the following events occur ("Events of Default"), all obligations on the part of the Division to make further payment of funds shall terminate and the Division has the option to exercise any of its remedies set forth in Paragraph (16); however, the Division may make payments or partial payments after any Events of Default without waiving the right to exercise such remedies, and without becoming liable to make any further payment if:

a. Any warranty or representation made by the Sub-Recipient in this Agreement or any previous agreement with the Division is or becomes false or misleading in any respect, or if the Sub-Recipient fails to keep or perform any of the obligations, terms or covenants in this Agreement or any previous agreement with the Division and has not cured them in timely fashion, or is unable or unwilling to meet its obligations under this Agreement;

b. Material adverse changes occur in the financial condition of the Sub-Recipient at any time during the term of this Agreement, and the Sub-Recipient fails to cure this adverse change within thirty days from the date written notice is sent by the Division;

c. Any reports required by this Agreement have not been submitted to the Division or have been submitted with incorrect, incomplete or insufficient information; or,

d. The Sub-Recipient has failed to perform and complete on time any of its obligations under this Agreement.

(16)REMEDIES.

If an Event of Default occurs, then the Division shall, after thirty calendar days written notice to the Sub-Recipient and upon the Sub-Recipient's failure to cure within those thirty days, exercise any one or more of the following remedies, either concurrently or consecutively:

a. Terminate this Agreement, provided that the Sub-Recipient is given at least thirty days prior written notice of the termination. The notice shall be effective when placed in the United States, first class mail, postage prepaid, by registered or certified mail-return receipt requested, to the address in paragraph (3) herein;

b. Begin an appropriate legal or equitable action to enforce performance of this Agreement;

c. Withhold or suspend payment of all or any part of a request for payment;

d. Require that the Sub-Recipient refund to the Division any monies used for ineligible purposes under the laws, rules and regulations governing the use of these funds.

e. Exercise any corrective or remedial actions, to include but not be limited to:

i. Request additional information from the Sub-Recipient to determine the reasons for or the extent of non-compliance or lack of performance,

ii. Issue a written warning to advise that more serious measures may be taken if the situation is not corrected,

iii. Advise the Sub-Recipient to suspend, discontinue or refrain from incurring costs for any activities in question or

iv. Require the Sub-Recipient to reimburse the Division for the amount of costs incurred for any items determined to be ineligible;

f. Exercise any other rights or remedies which may be available under law.

Pursuing any of the above remedies will not stop the Division from pursuing any other remedies in this Agreement or provided at law or in equity. If the Division waives any right or remedy in this Agreement or fails to insist on strict performance by the Sub-Recipient, it will not affect, extend or waive any other right or remedy of the Division, or affect the later exercise of the same right or remedy by the Division for any other default by the Sub-Recipient.

(17)TERMINATION.

a. The Division may terminate this Agreement for cause after thirty days written notice. Cause can include misuse of funds, fraud, lack of compliance with applicable rules, laws and regulations, failure to perform on time, and refusal by the Sub-Recipient to permit public access to any document, paper, letter, or other material subject to disclosure under Chapter 119, Florida Statutes, as amended.

b. The Division may terminate this Agreement for convenience or when it determines, in its sole discretion that continuing the Agreement would not produce beneficial results in line with the further expenditure of funds, by providing the Sub-Recipient with thirty calendar day's prior written notice.

c. The parties may agree to terminate this Agreement for their mutual convenience through a written amendment of this Agreement. The amendment will state the effective date of the termination and the procedures for proper closeout of the Agreement.

d. In the event that this Agreement is terminated, the Sub-Recipient will not incur new obligations for the terminated portion of the Agreement after the Sub-Recipient has received the

notification of termination. The Sub-Recipient will cancel as many outstanding obligations as possible. Costs incurred after receipt of the termination notice will be disallowed. The Sub-Recipient shall not be relieved of liability to the Division because of any breach of Agreement by the Sub-Recipient. The Division may, to the extent authorized by law, withhold payments to the Sub-Recipient for the purpose of set-off until the exact amount of damages due the Division from the Sub-Recipient is determined.

(18)PROCUREMENT

a. The Sub-Recipient shall ensure that any procurement involving funds authorized by the Agreement complies with all applicable federal and state laws and regulations, to include 2 C.F.R. §§200.318 through 200.326 as well as Appendix II to 2 C.F.R. Part 200 (entitled "Contract Provisions for Non-Federal Entity Contracts Under Federal Awards").

b. As required by 2 C.F.R. §200.318(b), the Sub-Recipient shall "maintain records sufficient to detail the history of procurement. These records will include, but are not necessarily limited to the following: rationale for the method of procurement, selection of contract type, contractor selection or rejection, and the basis for the contract price."

c. As required by 2 C.F.R. §200.318(i), the Sub-Recipient shall "maintain oversight to ensure that contractors perform in accordance with the terms, conditions, and specifications of their contracts or purchase orders." In order to demonstrate compliance with this requirement, the Sub-Recipient shall document, in its quarterly report to the Division, the progress of any and all subcontractors performing work under this Agreement.

d. Except for procurements by micro-purchases pursuant to 2 C.F.R. §200.320(a) or procurements by small purchase procedures pursuant to 2 C.F.R. §200.320(b), if the Sub-Recipient chooses to subcontract any of the work required under this Agreement, then the Sub-Recipient shall forward to the Division a copy of any solicitation (whether competitive or non-competitive) at least fifteen (15) days prior to the publication or communication of the solicitation. The Division shall review the solicitation and provide comments, if any, to the Sub-Recipient within three (3) business days. Consistent with 2 C.F.R. §200.324, the Division will review the solicitation for compliance with the procurement standards outlined in 2 C.F.R. §§200.318 through 200.326 as well as Appendix II to 2 C.F.R. Part 200. Consistent with 2 C.F.R. §200.318(k), the Division will not substitute its judgment for that of the Sub-Recipient. While the Sub-Recipient does not need the approval of the Division in order to publish a competitive solicitation, this review may allow the Division to identify deficiencies in the vendor requirements or in the commodity or service specifications. The Division's review and comments shall not constitute an approval of the solicitation. Regardless of the Division's review, the Sub-Recipient remains bound by all applicable laws, regulations, and agreement terms. If during its review the Division identifies any deficiencies, then the Division shall communicate those deficiencies to the Sub-Recipient as quickly as possible within the three (3) business day window outlined above. If the Sub-Recipient publishes a competitive solicitation after receiving comments from the Division that the solicitation is deficient, then the Division may:

i. Terminate this Agreement in accordance with the provisions outlined in paragraph (17) above; and,

ii. Refuse to reimburse the Sub-Recipient for any costs associated with that solicitation.

e. Except for procurements by micro-purchases pursuant to 2 C.F.R. §200.320(a) or procurements by small purchase procedures pursuant to 2 C.F.R. §200.320(b), if the Sub-Recipient chooses to subcontract any of the work required under this Agreement, then the Sub-Recipient shall forward to the Division a copy of any contemplated contract prior to contract execution. The Division shall review the unexecuted contract and provide comments, if any, to the Sub-Recipient within three (3) business days. Consistent with 2 C.F.R. §200.324, the Division will review the unexecuted contract for compliance with the procurement standards outlined in 2 C.F.R. §§200.318 through 200.326 as well as Appendix II to 2 C.F.R. Part 200. Consistent with 2 C.F.R. §200.318(k), the Division will not substitute its judgment for that of the Sub-Recipient. While the Sub-Recipient does not need the approval of the Division in order to execute a subcontract, this review may allow the Division to identify deficiencies in the terms and conditions of the subcontract as well as deficiencies in the procurement process that led to the subcontract. The Division's review and comments shall not constitute an approval of the subcontract. Regardless of the Division's review, the Sub-Recipient remains bound by all applicable laws, regulations, and agreement terms. If during its review the Division identifies any deficiencies, then the Division shall communicate those deficiencies to the Sub-Recipient as quickly as possible within the three (3) business day window outlined above. If the Sub-Recipient executes a subcontract after receiving a communication from the Division that the subcontract is non-compliant, then the Division may:

i. Terminate this Agreement in accordance with the provisions outlined in paragraph (17) above; and,

ii. Refuse to reimburse the Sub-Recipient for any costs associated with that subcontract.

f. The Sub-Recipient agrees to include in the subcontract that (i) the subcontractor is bound by the terms of this Agreement, (ii) the subcontractor is bound by all applicable state and federal laws and regulations, and (iii) the subcontractor shall hold the Division and Sub-Recipient harmless against all claims of whatever nature arising out of the subcontractor's performance of work under this Agreement, to the extent allowed and required by law.

g. As required by 2 C.F.R. §200.318(c)(1), the Sub-Recipient shall "maintain written standards of conduct covering conflicts of interest and governing the actions of its employees engaged in the selection, award and administration of contracts."

h. As required by 2 C.F.R. §200.319(a), the Sub-Recipient shall conduct any procurement under this agreement "in a manner providing full and open competition." Accordingly, the Sub-Recipient shall not:

business;

- i. Place unreasonable requirements on firms in order for them to qualify to do business;
- ii. Require unnecessary experience or excessive bonding;
- iii. Use noncompetitive pricing practices between firms or between affiliated companies;
- iv. Execute noncompetitive contracts to consultants that are on retainer contracts;
- v. Authorize, condone, or ignore organizational conflicts of interest;
- vi. Specify only a brand name product without allowing vendors to offer an equivalent;
- vii. Specify a brand name product instead of describing the performance, specifications, or other relevant requirements that pertain to the commodity or service solicited by the procurement;
- viii. Engage in any arbitrary action during the procurement process; or,
- ix. Allow a vendor to bid on a contract if that bidder was involved with developing or drafting the specifications, requirements, statement of work, invitation to bid, or request for proposals.

i. "[E]xcept in those cases where applicable Federal statutes expressly mandate or encourage" otherwise, the Sub-Recipient, as required by 2 C.F.R. §200.319(b), shall not use a geographic preference when procuring commodities or services under this Agreement.

j. The Sub-Recipient shall conduct any procurement involving invitations to bid (i.e. sealed bids) in accordance with 2 C.F.R. §200.320(c) as well as section 287.057(1)(a), Florida Statutes.

k. The Sub-Recipient shall conduct any procurement involving requests for proposals (i.e. competitive proposals) in accordance with 2 C.F.R. §200.320(d) as well as section 287.057(1)(b), Florida Statutes.

l. For each subcontract, the Sub-Recipient shall provide a written statement to the Division as to whether that subcontractor is a minority business enterprise, as defined in Section 288.703, Florida Statutes. Additionally, the Sub-Recipient shall comply with the requirements of 2 C.F.R. §200.321 ("Contracting with small and minority businesses, women's business enterprises, and labor surplus area firms").

(19) ATTACHMENTS

- a. All attachments to this Agreement are incorporated as if set out fully.
- b. In the event of any inconsistencies or conflict between the language of this Agreement and the attachments, the language of the attachments shall control, but only to the extent of the conflict or inconsistency.

- c. This Agreement has the following attachments:
- i. Exhibit 1 - Funding Sources
 - ii. Attachment A – Budget and Scope of Work
 - iii. Attachment B – Program Statutes and Regulations
 - iv. Attachment C – Statement of Assurances
 - v. Attachment D – Request for Advance or Reimbursement
 - vi. Attachment E – Justification of Advance Payment
 - vii. Attachment F – Quarterly Report Form
 - viii. Attachment G – Warranties and Representations
 - ix. Attachment H – Certification Regarding Debarment
 - x. Attachment I – Federal Funding Accountability and Transparency Act
 - xi. Attachment J – Mandatory Contract Provisions

(20)PAYMENTS

a. Any advance payment under this Agreement is subject to 2 C.F.R. §200.305 and, as applicable, section 216.181(16), Florida Statutes. All advances are required to be held in an interest-bearing account. If an advance payment is requested, the budget data on which the request is based and a justification statement shall be included in this Agreement as Attachment E. Attachment E will specify the amount of advance payment needed and provide an explanation of the necessity for and proposed use of these funds. No advance shall be accepted for processing if a reimbursement has been paid prior to the submittal of a request for advanced payment. After the initial advance, if any, payment shall be made on a reimbursement basis as needed.

b. Invoices shall be submitted at least quarterly and shall include the supporting documentation for all costs of the project or services. The final invoice shall be submitted within sixty (60) days after the expiration date of the agreement. An explanation of any circumstances prohibiting the submittal of quarterly invoices shall be submitted to the Division grant manager as part of the Sub-Recipient's quarterly reporting as referenced in Paragraph (12) of this Agreement.

c. If the necessary funds are not available to fund this Agreement as a result of action by the United States Congress, the federal Office of Management and Budgeting, the State Chief Financial Officer or under subparagraph (9)b. of this Agreement, all obligations on the part of the Division to make any further payment of funds shall terminate, and the Sub-Recipient shall submit its closeout report within thirty days of receiving notice from the Division.

(21) REPAYMENTS

a. All refunds or repayments due to the Division under this Agreement are to be made payable to the order of "Division of Emergency Management", and mailed directly to the following address:

Division of Emergency Management
Cashier
2555 Shumard Oak Boulevard
Tallahassee FL 32399-2100

b. In accordance with Section 215.34(2), Florida Statutes, if a check or other draft is returned to the Division for collection, Sub-Recipient shall pay the Division a service fee of \$15.00 or 5% of the face amount of the returned check or draft, whichever is greater.

(22) MANDATED CONDITIONS

a. The validity of this Agreement is subject to the truth and accuracy of all the information, representations, and materials submitted or provided by the Sub-Recipient in this Agreement, in any later submission or response to a Division request, or in any submission or response to fulfill the requirements of this Agreement. All of said information, representations, and materials are incorporated by reference. The inaccuracy of the submissions or any material changes shall, at the option of the Division and with thirty days written notice to the Sub-Recipient, cause the termination of this Agreement and the release of the Division from all its obligations to the Sub-Recipient.

b. This Agreement shall be construed under the laws of the State of Florida, and venue for any actions arising out of this Agreement shall be in the Circuit Court of Leon County. If any provision of this Agreement is in conflict with any applicable statute or rule, or is unenforceable, then the provision shall be null and void to the extent of the conflict, and shall be severable, but shall not invalidate any other provision of this Agreement.

c. Any power of approval or disapproval granted to the Division under the terms of this Agreement shall survive the term of this Agreement.

d. The Sub-Recipient agrees to comply with the Americans With Disabilities Act (Public Law 101-336, 42 U.S.C. Section 12101 et seq.), which prohibits discrimination by public and private entities on the basis of disability in employment, public accommodations, transportation, State and local government services, and telecommunications.

e. Those who have been placed on the convicted vendor list following a conviction for a public entity crime or on the discriminatory vendor list may not submit a bid on a contract to provide any goods or services to a public entity, may not submit a bid on a contract with a public entity for the construction or repair of a public building or public work, may not submit bids on leases of real property to a public entity, may not be awarded or perform work as a contractor, supplier, subcontractor, or consultant under a contract with a public entity, and may not transact business with any public entity in

excess of \$25,000.00 for a period of 36 months from the date of being placed on the convicted vendor list or on the discriminatory vendor list.

f. Any Sub-Recipient which is not a local government or state agency, and which receives funds under this Agreement from the federal government, certifies, to the best of its knowledge and belief, that it and its principals:

i. Are not presently debarred, suspended, proposed for debarment, declared ineligible, or voluntarily excluded from covered transactions by a federal department or agency;

ii. Have not, within a five-year period preceding this proposal been convicted of or had a civil judgment rendered against them for fraud or a criminal offense in connection with obtaining, attempting to obtain, or performing a public (federal, state or local) transaction or contract under public transaction; violation of federal or state antitrust statutes or commission of embezzlement, theft, forgery, bribery, falsification or destruction of records, making false statements, or receiving stolen property;

iii. Are not presently indicted or otherwise criminally or civilly charged by a governmental entity (federal, state or local) with commission of any offenses enumerated in paragraph (22) f. ii. of this certification; and,

iv. Have not within a five-year period preceding this Agreement had one or more public transactions (federal, state or local) terminated for cause or default.

g. If the Sub-Recipient is unable to certify to any of the statements in this certification, then the Sub-Recipient shall attach an explanation to this Agreement.

h. In addition, the Sub-Recipient shall send to the Division (by email or by facsimile transmission) the completed "Certification Regarding Debarment, Suspension, Ineligibility And Voluntary Exclusion" (Attachment H) for each intended subcontractor which Sub-Recipient plans to fund under this Agreement. The form must be received by the Division before the Sub-Recipient enters into a contract with any subcontractor.

i. The Division reserves the right to unilaterally cancel this Agreement if the Sub-Recipient refuses to allow public access to all documents, papers, letters or other material subject to the provisions of Chapter 119, Florida Statutes, which the Sub-Recipient created or received under this Agreement.

j. If the Sub-Recipient is allowed to temporarily invest any advances of funds under this Agreement, any interest income shall either be returned to the Division or be applied against the Division's obligation to pay the contract amount.

k. The State of Florida will not intentionally award publicly-funded contracts to any contractor who knowingly employs unauthorized alien workers, constituting a violation of the employment provisions contained in 8 U.S.C. Section 1324a(e) [Section 274A(e) of the Immigration and Nationality Act ("INA")]. The Division shall consider the employment by any contractor of unauthorized aliens a violation of Section 274A(e) of the INA. Such violation by the Sub-Recipient of the employment provisions

contained in Section 274A(e) of the INA shall be grounds for unilateral cancellation of this Agreement by the Division.

I. All unmanufactured and manufactured articles, materials and supplies which are acquired for public use under this Agreement must have been produced in the United States as required under 41 U.S.C. 10a, unless it would not be in the public interest or unreasonable in cost.

(23) LOBBYING PROHIBITION

a. 2 C.F.R. §200.450 prohibits reimbursement for costs associated with certain lobbying activities.

b. Section 216.347, Florida Statutes, prohibits "any disbursement of grants and aids appropriations pursuant to a contract or grant to any person or organization unless the terms of the grant or contract prohibit the expenditure of funds for the purpose of lobbying the Legislature, the judicial branch, or a state agency."

c. No funds or other resources received from the Division under this Agreement may be used directly or indirectly to influence legislation or any other official action by the Florida Legislature or any state agency.

d. The Sub-Recipient certifies, by its signature to this Agreement, that to the best of his or her knowledge and belief:

i. No Federal appropriated funds have been paid or will be paid, by or on behalf of the Sub-Recipient, to any person for influencing or attempting to influence an officer or employee of any agency, a Member of Congress, an officer or employee of Congress, or an employee of a Member of Congress in connection with the awarding of any Federal contract, the making of any Federal grant, the making of any Federal loan, the entering into of any cooperative agreement, and the extension, continuation, renewal, amendment or modification of any Federal contract, grant, loan or cooperative agreement.

ii. If any funds other than Federal appropriated funds have been paid or will be paid to any person for influencing or attempting to influence an officer or employee of any agency, a Member of Congress, an officer or employee of Congress, or an employee of a Member of Congress in connection with this Federal contract, grant, loan or cooperative agreement, the Sub-Recipient shall complete and submit Standard Form-LLL, "Disclosure of Lobbying Activities."

iii. The Sub-Recipient shall require that this certification be included in the award documents for all subawards (including subcontracts, subgrants, and contracts under grants, loans, and cooperative agreements) and that all Sub-Recipients shall certify and disclose.

iv. This certification is a material representation of fact upon which reliance was placed when this transaction was made or entered into. Submission of this certification is a prerequisite for making or entering into this transaction imposed by Section 1352, Title 31, U.S. Code. Any person who fails to file the required certification shall be subject to a civil penalty of not less than \$10,000 and not more than \$100,000 for each such failure.

(24) COPYRIGHT, PATENT AND TRADEMARK

EXCEPT AS PROVIDED BELOW, ANY AND ALL PATENT RIGHTS ACCRUING UNDER OR IN CONNECTION WITH THE PERFORMANCE OF THIS AGREEMENT ARE HEREBY RESERVED TO THE STATE OF FLORIDA; AND, ANY AND ALL COPYRIGHTS ACCRUING UNDER OR IN CONNECTION WITH THE PERFORMANCE OF THIS AGREEMENT ARE HEREBY TRANSFERRED BY THE SUB-RECIPIENT TO THE STATE OF FLORIDA.

a. If the Sub-Recipient has a pre-existing patent or copyright, the Sub-Recipient shall retain all rights and entitlements to that pre-existing patent or copyright unless the Agreement provides otherwise.

b. If any discovery or invention is developed in the course of or as a result of work or services performed under this Agreement, or in any way connected with it, the Sub-Recipient shall refer the discovery or invention to the Division for a determination whether the State of Florida will seek patent protection in its name. Any patent rights accruing under or in connection with the performance of this Agreement are reserved to the State of Florida. If any books, manuals, films, or other copyrightable material are produced, the Sub-Recipient shall notify the Division. Any copyrights accruing under or in connection with the performance under this Agreement are transferred by the Sub-Recipient to the State of Florida.

c. Within thirty days of execution of this Agreement, the Sub-Recipient shall disclose all intellectual properties relating to the performance of this Agreement which he or she knows or should know could give rise to a patent or copyright. The Sub-Recipient shall retain all rights and entitlements to any pre-existing intellectual property which is disclosed. Failure to disclose will indicate that no such property exists. The Division shall then, under Paragraph (24) b., have the right to all patents and copyrights which accrue during performance of the Agreement.

d. If the Sub-Recipient qualifies as a state university under Florida law, then, pursuant to section 1004.23, Florida Statutes, any invention conceived exclusively by the employees of the Sub-Recipient shall become the sole property of the Sub-Recipient. In the case of joint inventions, that is inventions made jointly by one or more employees of both parties hereto, each party shall have an equal, undivided interest in and to such joint inventions. The Division shall retain a perpetual, irrevocable, fully-paid, nonexclusive license, for its use and the use of its contractors of any resulting patented, copyrighted or trademarked work products, developed solely by the Sub-Recipient, under this Agreement, for Florida government purposes.

(25) LEGAL AUTHORIZATION.

The Sub-Recipient certifies that it has the legal authority to receive the funds under this Agreement and that its governing body has authorized the execution and acceptance of this Agreement. The Sub-Recipient also certifies that the undersigned person has the authority to legally execute and bind Sub-Recipient to the terms of this Agreement.

(26)EQUAL OPPORTUNITY EMPLOYMENT

a. In accordance with 41 C.F.R. §60-1.4(b), the Sub-Recipient hereby agrees that it will incorporate or cause to be incorporated into any contract for construction work, or modification thereof, as defined in the regulations of the Secretary of Labor at 41 CFR Chapter 60, which is paid for in whole or in part with funds obtained from the Federal Government or borrowed on the credit of the Federal Government pursuant to a grant, contract, loan insurance, or guarantee, or undertaken pursuant to any Federal program involving such grant, contract, loan, insurance, or guarantee, the following equal opportunity clause:

During the performance of this contract, the contractor agrees as follows:

i. The contractor will not discriminate against any employee or applicant for employment because of race, color, religion, sex, or national origin. The contractor will take affirmative action to ensure that applicants are employed, and that employees are treated during employment without regard to their race, color, religion, sex, or national origin. Such action shall include, but not be limited to the following: employment, upgrading, demotion, or transfer; recruitment or recruitment advertising; layoff or termination; rates of pay or other forms of compensation; and selection for training, including apprenticeship. The contractor agrees to post in conspicuous places, available to employees and applicants for employment, notices to be provided setting forth the provisions of this nondiscrimination clause.

ii. The contractor will, in all solicitations or advertisements for employees placed by or on behalf of the contractor, state that all qualified applicants will receive considerations for employment without regard to race, color, religion, sex, or national origin.

iii. The contractor will send to each labor union or representative of workers with which he has a collective bargaining agreement or other contract or understanding, a notice to be provided advising the said labor union or workers' representatives of the contractor's commitments under this section, and shall post copies of the notice in conspicuous places available to employees and applicants for employment.

iv. The contractor will comply with all provisions of Executive Order 11246 of September 24, 1965, and of the rules, regulations, and relevant orders of the Secretary of Labor.

v. The contractor will furnish all information and reports required by Executive Order 11246 of September 24, 1965, and by rules, regulations, and orders of the Secretary of Labor, or pursuant thereto, and will permit access to his books, records, and accounts by the administering agency and the Secretary of Labor for purposes of investigation to ascertain compliance with such rules, regulations, and orders.

vi. In the event of the contractor's noncompliance with the nondiscrimination clauses of this contract or with any of the said rules, regulations, or orders, this contract may be canceled, terminated, or suspended in whole or in part and the contractor may be declared

ineligible for further Government contracts or federally assisted construction contracts in accordance with procedures authorized in Executive Order 11246 of September 24, 1965, and such other sanctions may be imposed and remedies invoked as provided in Executive Order 11246 of September 24, 1965, or by rule, regulation, or order of the Secretary of Labor, or as otherwise provided by law.

vii. The contractor will include the portion of the sentence immediately preceding paragraph (1) and the provisions of paragraphs (1) through (7) in every subcontract or purchase order unless exempted by rules, regulations, or orders of the Secretary of Labor issued pursuant to section 204 of Executive Order 11246 of September 24, 1965, so that such provisions will be binding upon each subcontractor or vendor. The contractor will take such action with respect to any subcontract or purchase order as the administering agency may direct as a means of enforcing such provisions, including sanctions for noncompliance: provided, however, that in the event a contractor becomes involved in, or is threatened with, litigation with a subcontractor or vendor as a result of such direction by the administering agency the contractor may request the United States to enter into such litigation to protect the interests of the United States.

b. The Sub-Recipient further agrees that it will be bound by the above equal opportunity clause with respect to its own employment practices when it participates in federally assisted construction work: provided, that if the applicant so participating is a State or local government, the above equal opportunity clause is not applicable to any agency, instrumentality or subdivision of such government which does not participate in work on or under the contract.

c. The Sub-Recipient agrees that it will assist and cooperate actively with the administering agency and the Secretary of Labor in obtaining the compliance of contractors and subcontractors with the equal opportunity clause and the rules, regulations, and relevant orders of the Secretary of Labor, that it will furnish the administering agency and the Secretary of Labor such information as they may require for the supervision of such compliance, and that it will otherwise assist the administering agency in the discharge of the agency's primary responsibility for securing compliance.

d. The Sub-Recipient further agrees that it will refrain from entering into any contract or contract modification subject to Executive Order 11246 of September 24, 1965, with a contractor debarred from, or who has not demonstrated eligibility for, Government contracts and federally assisted construction contracts pursuant to the Executive order and will carry out such sanctions and penalties for violation of the equal opportunity clause as may be imposed upon contractors and subcontractors by the administering agency or the Secretary of Labor pursuant to Part II, Subpart D of the Executive order. In addition, the Sub-Recipient agrees that if it fails or refuses to comply with these undertakings, the administering agency may take any or all of the following actions: cancel, terminate, or suspend in whole or in part this grant (contract, loan, insurance, guarantee); refrain from extending any further assistance to the Sub-Recipient under the program with respect to which the failure or refund occurred until satisfactory

assurance of future compliance has been received from such Sub-Recipient; and refer the case to the Department of Justice for appropriate legal proceedings.

(27) COPELAND ANTI-KICKBACK ACT

The Sub-Recipient hereby agrees that, unless exempt under Federal law, it will incorporate or cause to be incorporated into any contract for construction work, or modification thereof, the following clause:

- i. Contractor. The contractor shall comply with 18 U.S.C. § 874, 40 U.S.C. § 3145, and the requirements of 29 C.F.R. pt. 3 as may be applicable, which are incorporated by reference into this contract.
- ii. Subcontracts. The contractor or subcontractor shall insert in any subcontracts the clause above and such other clauses as the FEMA may by appropriate instructions require, and also a clause requiring the subcontractors to include these clauses in any lower tier subcontracts. The prime contractor shall be responsible for the compliance by any subcontractor or lower tier subcontractor with all of these contract clauses.
- iii. Breach. A breach of the contract clauses above may be grounds for termination of the contract, and for debarment as a contractor and subcontractor as provided in 29 C.F.R. § 5.12.

(28) CONTRACT WORK HOURS AND SAFETY STANDARDS

If the Sub-Recipient, with the funds authorized by this Agreement, enters into a contract that exceeds \$100,000 and involves the employment of mechanics or laborers, then any such contract must include a provision for compliance with 40 U.S.C. 3702 and 3704, as supplemented by Department of Labor regulations (29 CFR Part 5). Under 40 U.S.C. 3702 of the Act, each contractor must be required to compute the wages of every mechanic and laborer on the basis of a standard work week of 40 hours. Work in excess of the standard work week is permissible provided that the worker is compensated at a rate of not less than one and a half times the basic rate of pay for all hours worked in excess of 40 hours in the work week. The requirements of 40 U.S.C. 3704 are applicable to construction work and provide that no laborer or mechanic must be required to work in surroundings or under working conditions which are unsanitary, hazardous or dangerous. These requirements do not apply to the purchases of supplies or materials or articles ordinarily available on the open market, or contracts for transportation.

(29) CLEAN AIR ACT AND THE FEDERAL WATER POLLUTION CONTROL ACT

If the Sub-Recipient, with the funds authorized by this Agreement, enters into a contract that exceeds \$150,000, then any such contract must include the following provision:

Contractor agrees to comply with all applicable standards, orders or regulations issued pursuant to the Clean Air Act (42 U.S.C. 7401-7671q) and the Federal Water Pollution Control Act as amended (33 U.S.C. 1251-1387), and will report violations to FEMA and the Regional Office of the Environmental Protection Agency (EPA).

(30)SUSPENSION AND DEBARMENT

If the Sub-Recipient, with the funds authorized by this Agreement, enters into a contract, then any such contract must include the following provisions:

- i. This contract is a covered transaction for purposes of 2 C.F.R. pt. 180 and 2 C.F.R. pt. 3000. As such the contractor is required to verify that none of the contractor, its principals (defined at 2 C.F.R. § 180.995), or its affiliates (defined at 2 C.F.R. § 180.905) are excluded (defined at 2 C.F.R. § 180.940) or disqualified (defined at 2 C.F.R. § 180.935).
- ii. The contractor must comply with 2 C.F.R. pt. 180, subpart C and 2 C.F.R. pt. 3000, subpart C and must include a requirement to comply with these regulations in any lower tier covered transaction it enters into.
- iii. This certification is a material representation of fact relied upon by the Division. If it is later determined that the contractor did not comply with 2 C.F.R. pt. 180, subpart C and 2 C.F.R. pt. 3000, subpart C, in addition to remedies available to the Division, the Federal Government may pursue available remedies, including but not limited to suspension and/or debarment.
- iv. The bidder or proposer agrees to comply with the requirements of 2 C.F.R. pt. 180, subpart C and 2 C.F.R. pt. 3000, subpart C while this offer is valid and throughout the period of any contract that may arise from this offer. The bidder or proposer further agrees to include a provision requiring such compliance in its lower tier covered transactions.

(31)BYRD ANTI-LOBBYING AMENDMENT

If the Sub-Recipient, with the funds authorized by this Agreement, enters into a contract, then any such contract must include the following clause:

Byrd Anti-Lobbying Amendment, 31 U.S.C. § 1352 (as amended). Contractors who apply or bid for an award of \$100,000 or more shall file the required certification. Each tier certifies to the tier above that it will not and has not used Federal appropriated funds to pay any person or organization for influencing or attempting to influence an officer or employee of any agency, a member of Congress, officer or employee of Congress, or an employee of a member of Congress in connection with obtaining any Federal contract, grant, or any other award covered by 31 U.S.C. § 1352. Each tier shall also disclose any lobbying with non-Federal funds that takes place in connection with obtaining any Federal award. Such disclosures are forwarded from tier to tier up to the recipient.

(32)CONTRACTING WITH SMALL AND MINORITY BUSINESSES, WOMEN'S BUSINESS ENTERPRISES, AND LABOR SURPLUS AREA FIRMS

a. If the Sub-Recipient, with the funds authorized by this Agreement, seeks to procure goods or services, then, in accordance with 2 C.F.R. §200.321, the Sub-Recipient shall take the following affirmative steps to assure that minority businesses, women's business enterprises, and labor surplus area firms are used whenever possible:

- i. Placing qualified small and minority businesses and women's business enterprises on solicitation lists;
- ii. Assuring that small and minority businesses, and women's business enterprises are solicited whenever they are potential sources;
- iii. Dividing total requirements, when economically feasible, into smaller tasks or quantities to permit maximum participation by small and minority businesses, and women's business enterprises;
- iv. Establishing delivery schedules, where the requirement permits, which encourage participation by small and minority businesses, and women's business enterprises;
- v. Using the services and assistance, as appropriate, of such organizations as the Small Business Administration and the Minority Business Development Agency of the Department of Commerce; and
- vi. Requiring the prime contractor, if subcontracts are to be let, to take the affirmative steps listed in paragraphs i. through v. of this subparagraph.

b. The requirement outlined in subparagraph a. above, sometimes referred to as "socioeconomic contracting," does not impose an obligation to set aside either the solicitation or award of a contract to these types of firms. Rather, the requirement only imposes an obligation to carry out and document the six affirmative steps identified above.

c. The "socioeconomic contracting" requirement outlines the affirmative steps that the Sub-Recipient must take; the requirements do not preclude the Sub-Recipient from undertaking additional steps to involve small and minority businesses and women's business enterprises.

d. The requirement to divide total requirements, when economically feasible, into smaller tasks or quantities to permit maximum participation by small and minority businesses, and women's business enterprises, does not authorize the Sub-Recipient to break a single project down into smaller components in order to circumvent the micro-purchase or small purchase thresholds so as to utilize streamlined acquisition procedures (e.g. "project splitting").

(33)ASSURANCES.

The Sub-Recipient shall comply with any Statement of Assurances incorporated as Attachment C.

IN WITNESS WHEREOF, the parties hereto have executed this Agreement.

SUB-RECIPIENT: Village of Palm Springs


By: _____

Name and Title: Bev Smith, Mayor

Date: May 10, 2018

FID#: 59-6020405

Kimberly M. Gynn
Village Clerk

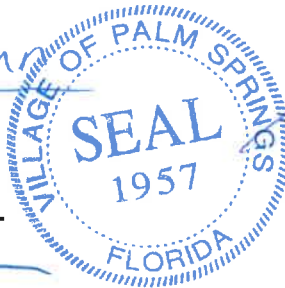

*Approved For
Legal Sufficiency*

SIGN HERE

STATE OF FLORIDA

DIVISION OF EMERGENCY MANAGEMENT

By: _____

Miles E. Anderson, for

Name and Title: Michael Kennett, Deputy Director

Date: 6-15-2018

EXHIBIT – 1

THE FOLLOWING FEDERAL RESOURCES ARE AWARDED TO THE SUB-RECIPIENT UNDER THIS AGREEMENT:

Federal Program

Federal agency: Federal Emergency Management Agency: Hazard Mitigation Grant

Catalog of Federal Domestic Assistance title and number: 97.039

Award amount: \$ 50,646.00

THE FOLLOWING COMPLIANCE REQUIREMENTS APPLY TO THE FEDERAL RESOURCES AWARDED UNDER THIS AGREEMENT:

- 2 CFR Part 200 Uniform Administrative Requirements, Cost Principles, and Audit Requirements for Federal Awards
- The Robert T. Stafford Disaster Relief and Emergency Assistance Act, Public Law 93-288, as amended, 42 U.S.C. 5121 et seq., and Related Authorities
- Sections 1361(A) of the National Flood Insurance Act of 1968, 42 U.S.C. 4104c, as amended by the National Flood Insurance Reform Act of 1994, Public Law 103-325 and the Bunning-Bereuter-Blumenauer Flood Insurance Reform Act of 2004, Public Law 108-264
- 31 CFR Part 205 Rules and Procedures for Funds Transfers

Federal Program:

1. Sub-Recipient is to use funding to perform the following eligible activities:

- Localized Minor Drainage Improvement

2. Sub-Recipient is subject to all administrative and financial requirements as set forth in this Agreement, or will be in violation of the terms of the Agreement.

NOTE: Section 200.331(a)(1) of 2 C.F.R., as revised, and Section 215.97(5)(a), Florida Statutes, require that the information about Federal Programs and State Projects be included on pg. 1 of this sub-grant agreement and in Exhibit 1 be provided to the Sub-Recipient.

Attachment A
Budget and Scope of Work

STATEMENT OF PURPOSE:

The purpose of this Scope of Work (SOW) is to improve drainage of Miller Road, Village of Palm Springs, Florida; funded through the Hazard Mitigation Grant Program (HMGP) **DR-4283-28-R**, as approved by the Florida Division of Emergency Management (Division) and the Federal Emergency Management Agency (FEMA).

The Sub-Recipient, Village of Palm Springs, agrees to administer and complete the project per sealed engineering designs and construction plans as submitted by the Sub-Recipient and subsequently approved by the Division and FEMA. The Sub-Recipient shall complete the work in accordance with all applicable Federal, State and Local Laws, Regulations and Codes.

PROJECT OVERVIEW:

As a Hazard Mitigation Grant Program project, the Sub-Recipient proposes to construct a drainage system for drainage improvements in Village of Palm Springs, Florida, 33461. Specifically, from the intersection of Miller Road along the north side of 2nd Avenue North to improve the outfall at the existing lake northwest of Miller Road and 2nd Avenue North, (Location beginning at Latitude 26.619667, Longitude -80.095146; ending at Latitude 26.619612, Longitude -80.096191).

The scope of work consists of drainage improvements to provide positive outfall to an existing lake, drainage system/ditch owned and operated by the Village of Palm Springs, extending 350 linear feet along 2nd Avenue North, and including 150 linear feet of exfiltration trench with 2 new inlets connected (piped) to a control structure with outfall to the nearby lake and ditch.

Activities will be completed in strict compliance with Federal, State and Local Rules and regulations.

The project shall provide protection against a 25-year storm event.

TASKS & DELIVERABLES:

A) Tasks:

- 1) The Sub-Recipient shall procure the services of a qualified and licensed Florida contractor and execute a contract with the selected bidder to complete the scope of work as approved by the Division and FEMA. The Sub-Recipient shall select the qualified, licensed Florida contractor in accordance with the Sub-Recipient's procurement policy as well as all federal and state laws and regulations. All procurement activities shall contain sufficient source documentation and be in accordance with all applicable regulations.

The Sub-Recipient shall be responsible for furnishing or contracting all labor, materials, equipment, tools, transportation and supervision and for performing all work per sealed engineering designs and construction plans presented to the Division by the Sub-Recipient and subsequently approved by the Division and FEMA.

The Sub-Recipient and contractor shall be responsible for maintaining a safe and secure worksite for the duration of the work. The contractor shall maintain all work staging areas in a neat and presentable condition.

The Sub-Recipient shall ensure that no contractors or subcontractors are debarred or suspended from participating in federally funded projects.

The selected contractor shall have a current and valid occupational license/business tax receipt issued for the type of services being performed.

The Sub-Recipient shall provide documentation demonstrating the results of the procurement process. This shall include a rationale for the method of procurement and selection of contract type, contractor selection and/or rejection and bid tabulation and listing, and the basis of contract price.

The Sub-Recipient shall provide an executed "Debarment, Suspension, Ineligibility, Voluntary Exclusion Form" for each contractor and/or subcontractor performing services under this agreement.

Executed contracts with contractors and/or subcontractors shall be provided to the Division by the Sub-Recipient.

The Sub-Recipient shall provide copies of professional licenses for contractors selected to perform services. The Sub-Recipient shall provide a copy of a current and valid occupational license or business tax receipt issued for the type of services to be performed by selected contractor.

- 2) The Sub-Recipient shall monitor and manage the installation to improve the drainage and provide flood protection

The project shall be implemented in accordance with sealed engineering designs and construction plans previously presented to the Division by the Sub-Recipient and subsequently approved by the Division and FEMA. The Sub-Recipient shall ensure that all applicable state, local and federal laws and regulations are followed and documented, as appropriate.

The project consists of the general construction and furnishing of all materials, equipment, labor and fees to minimize recurring flooding and reduce repetitive flood loss to structures and roadways.

The Sub-Recipient shall fully perform the approved project, as described in the submitted documents, in accordance with the approved scope of work, budget line item, allocation of funds and applicable terms and conditions indicated herein. The Sub-Recipient shall not deviate from the approved project terms and conditions.

Construction activities shall be completed by a qualified and licensed Florida contractor. All construction activities shall be monitored by the professional of record. The Sub-Recipient shall complete the project in accordance with all required permits. All work shall be completed in accordance with applicable codes and standards.

Upon completion of the work, the Sub-Recipient shall schedule and participate in a final inspection of the completed project by the local municipal or county official, or other approving official, as applicable. The official shall inspect and certify that all installation was in accordance with the manufacturer's specifications. Any deficiencies found during this final inspection shall be corrected by the Sub-Recipient prior to Sub-Recipient's submittal of the final inspection request to the Division.

Upon completion of Task 2, the Sub-Recipient shall submit the following documents with sufficient supporting documentation, and provide a summary of all contract scope of work and scope of work changes, if any. Additional documentation for closeout shall include:

- a) Signed and Sealed As-built project plans (drawings) by the Professional of Record, two hard copies and electronic version (via email or CD); and
 - b) Letter of Completion:
 - 1. Affirming that the project was completed in conformance with the approved project drawings, specifications and scope; and
 - 2. Certifying Compliance with all applicable codes;
 - c) Letter verifying compliance with the National Historic Preservation Act, to include if archaeological materials or human remains were encountered during project activities, if so, how they were handled.
 - d) Proof of compliance with Project Requirements and Conditions contained herein.
- 3) During the course of this agreement the Sub-Recipient shall submit requests for reimbursement. Adequate and complete source documentation shall be submitted to support all costs (federal share and local share) related to the project. In some cases, all project activities may not be fully complete

prior to requesting reimbursement of costs incurred in completion of this scope of work; however, a partial reimbursement may be requested.

The Sub-Recipient shall submit an Affidavit signed by the Sub-Recipient's project personnel with each reimbursement request attesting to the completion of the work, disbursements or payments were made in accordance with all agreement and regulatory conditions, and that reimbursement is due and has not been previously requested.

The Sub-Recipient shall maintain accurate time records. The Sub-Recipient shall ensure invoices are accurate and any contracted services were rendered within the terms and timelines of this agreement. All supporting documentation shall agree with the requested billing period. All costs submitted for reimbursement shall contain adequate source documentation which may include but not be limited to: cancelled checks, bank statements, Electronic Funds Transfer, paid bills and invoices, payrolls, time and attendance records, contract and subcontract award documents.

Construction Expense: The Sub-Recipient shall pre-audit bills, invoices, and/or charges submitted by the contractors and subcontractors and pay the contractors and subcontractors for approved bills, invoices, and/or charges. Sub-Recipient shall ensure that all contractor/subcontractor bills, invoices, and/or charges are legitimate and clearly identify the activities being performed and associated costs.

Project Management Expenses: The Sub-Recipient shall pre-audit source documentation such as payroll records, project time sheets, attendance logs, etc. Documentation shall be detailed information describing tasks performed, hours devoted to each task, and the hourly rate charged for each hour including enough information to calculate the hourly rates based on payroll records. Employee benefits shall be clearly shown.

The Division shall review all submitted requests for reimbursement for basic accuracy of information. Further, the Division shall ensure that no unauthorized work was completed prior to the approved project start date by verifying vendor and contractor invoices. The Division shall verify that reported costs were incurred in the performance of eligible work, that the approved work was completed, and that the mitigation measures are in compliance with the approved scope of work prior to processing any requests for reimbursement.

Review and approval of any third party in-kind services, if applicable, shall be conducted by the Division in coordination with the Sub-Recipient. Quarterly reports shall be submitted by the Sub-Recipient and received by the Division at the times provided in this agreement prior to the processing of any reimbursement.

The Sub-Recipient shall submit to the Division requests for reimbursement of actual construction and managerial costs related to the project as identified in the project application, sealed engineering designs, and construction plans. The requests for reimbursement shall include:

- a) Contractor, subcontractor, and/or vendor invoices which clearly display dates of services performed, description of services performed, location of services performed, cost of services performed, name of service provider and any other pertinent information;
- b) Proof of payment from the Sub-Recipient to the contractor, subcontractor, and/or vendor for invoiced services;
- c) Clear identification of amount of costs being requested for reimbursement as well as costs being applied against the local match amount;

The Sub-Recipient's final request for reimbursement shall include the final construction project cost. Supporting documentation shall show that all contractors and subcontractors have been paid.

B) Deliverables:

Mitigation Activities consist of constructing a drainage system for drainage improvements in Village of Palm Springs, Florida, 33461.

The completed project shall provide protection against a 25-year storm event.

Provided the Sub-Recipient performs in accordance with the Scope of Work outlined in this Agreement, the Division shall reimburse the Sub-Recipient based on the percentage of overall project completion.

PROJECT CONDITIONS AND REQUIREMENTS:

C) Engineering:

- 1) The Sub-Recipient shall submit to the Division an official letter stating that the project is 100% complete and ready for the Division's Final Inspection of the project.
- 2) The Sub-Recipient shall submit a signed and sealed final copy of the completed project's As-built drawings and all necessary supporting documentation, and provide a summary of all contract scope of work changes, if any.
- 3) The Sub-Recipient shall provide a copy of the Notice of commencement, and any local official Inspection Report and/or Final approval, as applicable.
- 4) The Sub-Recipient shall submit a certified letter of completion from Engineer of Record. The Sub-Recipient's Engineer of Record shall provide a formal certificate or letter affirming that the project has been completed in conformance with the approved project drawings, specifications, scope, and applicable codes.

D) Environmental:

- 1) Sub-Recipient shall follow all applicable state, local and federal laws regulations and requirements, and obtain (before starting project work) and comply with all required permits and approvals. Failure to obtain all appropriate federal, state, and local environmental permits and clearances may jeopardize federal funding. If project work is delayed for a year or more after the date of the categorical exclusion (CATEX), then coordination with and project review by regulatory agencies shall be redone.
- 2) Any change, addition or supplement to the approved Scope of Work that alters the project (including other work not funded by FEMA, but done substantially at the same time), regardless of the budget implications, shall require re-submission of the application to FEMA through the Division for National Environmental Policy Act (NEPA) re-evaluation before starting project work.
- 3) The Sub-Recipient shall monitor ground disturbing activities during construction, and if any potential archeological resources are discovered, shall immediately cease construction in that area and notify the Division and FEMA.

If prehistoric or historic artifacts, such as pottery or ceramics, projectile points, dugout canoes, metal implements, historic building materials, or any other physical remains that could be associated with Native American, early European, or American settlement are encountered at any time within the project site area, the permitted project shall cease all activities involving subsurface disturbance in the immediate vicinity of the discovery, and all reasonable measures to avoid or minimize harm to the finds will be taken. The Sub-Recipient will ensure that archeological discoveries are secured in place, that access to the sensitive area is restricted, and that all reasonable measures are taken to avoid further disturbance of the discoveries.

The Sub-Recipient's contractor shall provide immediate notice of such discoveries to the Sub-Recipient. The Sub-Recipient shall notify the Florida Division of Historic Resources, the Division's State Environmental Liaison Officer and FEMA within 24 hours of the discovery. Work in the vicinity of the discovery may not resume until FEMA and the Division has completed consultation with SHPO, Tribes, and other consulting parties as necessary.

In the event that unmarked human remains are encountered during permitted activities, all work shall stop immediately and the proper authorities notified in accordance with ***Florida Statutes, Section 872.05***.

- 4) If modifications are made to the Project, if additional information involving potential effects to listed species becomes available, or if a new species is listed, reinitiation of consultation may be necessary.
- 5) Construction vehicles and equipment used for this project shall be maintained in good working order to minimize pollutant emissions.

E) Programmatic:

- 1) A change in the scope of work *must* be approved by the Division and FEMA in advance regardless of the budget implications.
- 2) The Sub-Recipient must notify the Division as soon as significant developments becomes known, such as delays or adverse conditions that might raise costs or delay completion, or favorable conditions allowing lower costs or earlier completion.
- 3) The Sub-Recipient must "obtain prior written approval for any budget revision which would result in a need for additional funds" [44 CFR 13(c)], from the Division and FEMA.
- 4) Project is approved with the condition that the enclosed list of deliverables shall be submitted, 30-days prior to the Period of Performance date, for review and approval by the Division; for submittal to FEMA for closeout.
- 5) Any extension of the Period of Performance shall be submitted to FEMA, 60 days prior to the expiration date. Therefore, any request for a Period of Performance Extension shall be in writing and submitted along with substantiation of new expiration date, and a new schedule of work, to the Division a minimum of seventy (70) days prior to the expiration date, for Division processing to FEMA.
- 6) The Sub-Recipient must avoid duplication of benefits between the HMGP and any other form of assistance, as required by Section 312 of the Stafford Act, and further clarification in 44 CFR 206.191.
- 7) Copies of any executed subcontract agreement must be forwarded to the Division within 10 days of execution.
- 8) If the Sub-Recipient is not the current title holder of the affected properties, the Sub-Recipients shall provide documentation confirming the property acquisition and easement rights were obtained voluntarily. If condemnation or eminent domain is used to obtain easement rights, FEMA shall not pay for any associated costs or payments to the property owner. Furthermore, FEMA shall not consider it an eligible contribution to the non-Federal cost share requirement and shall not financially participate in that component of a project if land or easements are obtained involuntarily.

This is FEMA Project Number **4283-28-R**, and must adhere to all program guidelines established for the HMGP in accordance with the PAS Operational Agreement for Disaster 4283.

FEMA awarded this project on February 13, 2018; this Agreement shall begin upon execution by both parties, and the Period of Performance for this project shall end on **March 31, 2020**.

FINANCIAL CONSEQUENCES:

If the Sub-Recipient fails to comply with any term of the award, the Division shall take one or more of the following actions, as appropriate in the circumstances:

- 1) Temporarily withhold cash payments pending correction of the deficiency by the Sub-Recipient;
- 2) Disallow all or part of the cost of the activity or action not in compliance;
- 3) Wholly or partly suspend or terminate the current award for the Sub-Recipient's program;
- 4) Withhold further awards for the program; or
- 5) Take other remedies that may be legally available.

SCHEDULE OF WORK

State and Local Contracting	3 Months
Construction Plan/Technical Specifications:	3 Months
Bidding:	3 Months
Construction:	12 Months
Final Inspection/Closeout:	3 Months
Total Period of Performance:	24 Months

BUDGET**Line Item Budget***

	<u>Project Costs</u>	<u>Federal Share</u>	<u>Local Share</u>
Materials:	\$40,509.00	\$30,382.00	\$10,127.00
Labor:	\$14,250.00	\$10,687.00	\$3,563.00
Fees: Pre-Award	\$7,600.00	\$5,700.00	\$1,900.00
Fees:	\$5,169.00	\$3,877.00	\$1,292.00
Total Project Costs:	\$67,528.00	\$50,646.00	\$16,882.00

**Any line item amount in this Budget may be increased or decreased 10% or less without an amendment to this Agreement being required, so long as the overall amount of the funds obligated under this Agreement is not increased.*

This project has a Pre-Award, approved by FEMA in the amount of \$7,600.00 project costs with a start date of January 17, 2018.

Funding Summary

Federal Share:	\$50,646.00	(75.0%)
Local Share:	\$16,882.00	(25.0%)
Total Project Cost:	\$67,528.00	(100.0%)

Attachment B
Program Statutes and Regulations

The parties to this Agreement and the Hazard Mitigation Grant Program (HMGP) are generally governed by the following statutes and regulations:

- (1) The Robert T. Stafford Disaster Relief and Emergency Assistance Act;
- (2) 44 CFR Parts 7, 9, 10, 13, 14, 17, 18, 25, 206, 220, and 221, and any other applicable FEMA policy memoranda and guidance documents;
- (3) State of Florida Administrative Plan for the Hazard Mitigation Grant Program;
- (4) Hazard Mitigation Assistance Guidance- February 27, 2015 Update; and
- (5) All applicable laws and regulations delineated in Attachment C of this Agreement.

In addition to the above statutes and regulations, the Sub-recipient must comply with the following:

The Sub-recipient shall fully perform the approved hazard mitigation project, as described in the Application and Attachment A (Budget and Scope of Work) attached to this Agreement, in accordance with approved scope of work indicated therein, the estimate of costs indicated therein, the allocation of funds indicated therein, and the terms and conditions of this Agreement. The Sub-recipient shall not deviate from the approved project and the terms and conditions of this Agreement. The Sub-recipient shall comply with any and all applicable codes and standards in performing work funded under this Agreement, and shall provide any appropriate maintenance and security for the project.

Any development permit issued by, or development activity undertaken by, the Sub-recipient and any land use permitted by or engaged in by the Sub-recipient, shall be consistent with the local comprehensive plan and land development regulations prepared and adopted pursuant to Chapter 163, Part II, Florida Statutes. Funds shall be expended for, and development activities and land uses authorized for, only those uses which are permitted under the comprehensive plan and land development regulations. The Sub-recipient shall be responsible for ensuring that any development permit issued and any development activity or land use undertaken is, where applicable, also authorized by the Water Management District, the Florida Department of Environmental Protection, the Florida Department of Health, the Florida Game and Fish Commission, and any Federal, State, or local environmental or land use permitting authority, where required. The Sub-recipient agrees that any repair or construction shall be in accordance with applicable standards of safety, decency, and sanitation, and in conformity with applicable codes, specifications and standards.

The Sub-recipient will provide and maintain competent and adequate engineering supervision at the construction site to ensure that the completed work conforms with the approved plans and specifications and will furnish progress reports and such other information to HMGP as may be required.

If the hazard mitigation project described in Attachment A includes an acquisition or relocation project, then the Sub-recipient shall ensure that, as a condition of funding under this Agreement, the owner of the affected real property shall record in the public records of the county where it is located the following covenants and restrictions, which shall run with and apply to any property acquired, accepted, or from which a structure will be removed pursuant to the project.

- (1) The property will be dedicated and maintained in perpetuity for a use that is compatible with open space, recreational, or wetlands management practices;

- (2) No new structure will be erected on property other than:
 - a. a public facility that is open on all sides and functionally related to a designed open space;
 - b. a restroom; or
- (3) A structure that the Director of the Federal Emergency Management Agency approves in writing before the commencement of the construction of the structure;
- (4) After the date of the acquisition or relocation no application for disaster assistance for any purpose will be made to any Federal entity and no disaster assistance will be provided for the property by any Federal source; and
- (5) If any of these covenants and restrictions is violated by the owner or by some third party with the knowledge of the owner, fee simple title to the Property described herein shall be conveyed to the Board of Trustees of the Internal Improvement Trust Fund of the State of Florida without further notice to the owner, its successors and assigns, and the owner, its successors and assigns shall forfeit all right, title and interest in and to the property.

HMGP Contract Manager will evaluate requests for cost overruns and submit to the regional Director written determination of cost overrun eligibility. Cost overruns shall meet Federal regulations set forth in 44 CFR 206.438(b).

The National Environmental Policy Act (NEPA) stipulates that additions or amendments to a HMGP Sub-Recipient Scope of Work (SOW) shall be reviewed by all State and Federal agencies participating in the NEPA process.

As a reminder, the Sub-recipient must obtain prior approval from the State, before implementing changes to the approved project Scope of Work (SOW). Per the Uniform Administrative Requirements for Grants and Cooperative Agreements to State and Local Governments:

- (1) For Construction projects, the grantee must "obtain prior written approval for any budget revision which result in a need for additional funds" (44 CFR 13(c));
- (2) A change in the Scope of Work must be approved by FEMA in advance regardless of the budget implications; and
- (3) The Sub-recipient must notify the State as soon as significant developments become known, such as delays or adverse conditions that might raise costs or delay completion, or favorable conditions allowing lower cost or earlier completion. Any extensions of the period of performance must be submitted to FEMA sixty days prior to the project expiration date.

The Sub-recipient assures that it will comply with the following statutes and regulations to the extent applicable:

- (1) 53 Federal Register 8034
- (2) Federal Acquisition Regulations 31.2
- (3) Section 1352, Title 31, US Code
- (4) Chapter 473, Florida Statutes
- (5) Chapter 215, Florida Statutes
- (6) Section 768.28, Florida Statutes
- (7) Chapter 119, Florida Statutes
- (8) Section 216.181(6), Florida Statutes
- (9) Cash Management Improvement Act of 1990
- (10) American with Disabilities Act
- (11) Section 112.061, Florida Statutes
- (12) Immigration and Nationality Act
- (13) Section 286.011, Florida Statutes

- (14) 2 CFR, Part 200 – Uniform Administrative Requirements, Cost Principles, and Audit Requirements for Federal Awards
- (15) Uniform Relocation Assistance and Real Property Acquisitions Act of 1970
- (16) Title I of the Omnibus Crime Control and Safe Streets Act of 1968
- (17) Juvenile Justice and Delinquency Prevention Act, or the Victims of Crime Act
- (18) Omnibus Crime Control and Safe Streets Act of 1968, as amended
- (19) Victims of Crime Act (as appropriate)
- (20) Section 504 of the Rehabilitation Act of 1973, as amended
- (21) Subtitle A, Title II of the Americans with Disabilities Act (ADA) (1990)
- (22) Department of Justice regulations on disability discrimination, 28 CFR, Part 35 and Part 39
- (23) 42 U.S.C. 5154a

Attachment C

Statement of Assurances

To the extent the following provisions apply to this Agreement, the Sub-recipient certifies that:

- (a) It possesses legal authority to enter into this Agreement and to carry out the proposed program;
- (b) Its governing body has duly adopted or passed as an official act of resolution, motion or similar action authorizing the execution of the hazard mitigation agreement with the Division of Emergency Management (DEM), including all understandings and assurances contained in it, and directing and authorizing the Sub-recipient's chief administrative officer or designee to act in connection with the application and to provide such additional information as may be required;
- (c) No member of or delegate to the Congress of the United States, and no Resident Commissioner, shall receive any share or part of this Agreement or any benefit. No member, officer, or employee of the Sub-recipient or its designees or agents, no member of the governing body of the locality in which this program is situated, and no other public official of the locality or localities who exercises any functions or responsibilities with respect to the program during his tenure or for one year after, shall have any interest, direct or indirect, in any contract or subcontract, or the proceeds, for work to be performed in connection with the program assisted under this Agreement. The Sub-recipient shall incorporate, in all contracts or subcontracts a provision prohibiting any interest pursuant to the purpose stated above;
- (d) All Sub-recipient contracts for which the State Legislature is in any part a funding source, shall contain language to provide for termination with reasonable costs to be paid by the Sub-recipient for eligible contract work completed prior to the date the notice of suspension of funding was received by the Sub-recipient. Any cost incurred after a notice of suspension or termination is received by the Sub-recipient may not be funded with funds provided under this Agreement unless previously approved in writing by the Division. All Sub-recipient contracts shall contain provisions for termination for cause or convenience and shall provide for the method of payment in such event;
- (e) It will comply with:
 - (1) Contract Work Hours and Safety Standards Act of 1962, 40 U.S.C. 327 et seq., requiring that mechanics and laborers (including watchmen and guards) employed on federally assisted contracts be paid wages of not less than one and one-half times their basic wage rates for all hours worked in excess of forty hours in a work week; and
 - (2) Federal Fair Labor Standards Act, 29 U.S.C. Section 201 et seq., requiring that covered employees be paid at least minimum prescribed wage, and also that they be paid one and one-half times their basic wage rates for all hours worked in excess of the prescribed work-week.
- (f) It will comply with
 - (1) Title VI of the Civil Rights Act of 1964 (P.L. 88-352), and the regulations issued pursuant thereto, which provides that no person in the United States shall on the grounds of race, color, or national origin, be excluded from participation in, be denied the benefits of, or be otherwise subjected to discrimination under any program or activity for which the Sub-recipient received Federal financial assistance and will immediately take any measures necessary to effectuate this assurance. If any real property or structure thereon is provided or improved with the aid of Federal financial assistance extended to the Sub-recipient, this assurance shall obligate the Sub-recipient, or in the case of any transfer of such property, any transferee, for the period during which the real property or structure is

used for a purpose for which the Federal financial assistance is extended, or for another purpose involving the provision of similar services or benefits;

- (2) Any prohibition against discrimination on the basis of age under the Age Discrimination Act of 1975, as amended (42 U.S.C. 6101-6107) which prohibits discrimination on the basis of age or with respect to otherwise qualifies handicapped individuals as provided in Section 504 of the Rehabilitation Act of 1973;
 - (3) Executive Order 11246, as amended by Executive Orders 11375 and 12086, and the regulations issued pursuant thereto, which provide that no person shall be discriminated against on the basis of race, color, religion, sex or national origin in all phases of employment during the performance of federal or federally assisted construction contracts; affirmative action to insure fair treatment in employment, upgrading, demotion, or transfer; recruitment or recruitment advertising; layoff/termination, rates of pay or other forms of compensation; and election for training and apprenticeship;
- (g) It will establish safeguards to prohibit employees from using positions for a purpose that is or gives the appearance of being motivated by a desire for private gain for themselves or others, particularly those with whom they have family, business, or other ties pursuant to Section 112.313 and Section 112.3135, Florida Statutes;
 - (h) It will comply with the Anti-Kickback Act of 1986, 41 U.S.C. Section 51 which outlaws and prescribes penalties for "kickbacks" of wages in federally financed or assisted construction activities;
 - (i) It will comply with the provisions of 18 U.S.C. 594, 598, 600-605 (further known as the Hatch Act) which limits the political activities of employees;
 - (j) It will comply with the flood insurance purchase and other requirements of the Flood Disaster Protection Act of 1973, as amended, 42 U.S.C. 4002-4107, including requirements regarding the purchase of flood insurance in communities where such insurance is available as a condition for the receipt of any Federal financial assistance for construction or acquisition purposes for use in any area having special flood hazards. The phrase "Federal financial assistance" includes any form of loan, grant, guaranty, insurance payment, rebate, subsidy, disaster assistance loan or grant, or any other form of direct or indirect Federal assistance;

For sites located within Special Flood Hazard Areas (SFHA), the Sub-recipient must include a FEMA Model Acknowledgement of Conditions of Mitigation of Property in a Special Flood Hazard Area with FEMA Grant Funds executed by the title holder with the closeout request verifying that certain SFHA requirements were satisfied on each of the properties. The Model Acknowledgement can be found at www.fema.gov/government/grant/sfha_conditions.shtml

- (k) It will require every building or facility (other than a privately owned residential structure) designed, constructed, or altered with funds provided under this Agreement to comply with the "Uniform Federal Accessibility Standards," (AS) which is Appendix A to 41 CFR Section 101-19.6 for general type buildings and Appendix A to 24 CFR, Part 40 for residential structures. The Sub-recipient will be responsible for conducting inspections to ensure compliance with these specifications by the contractor;
- (l) It will, in connection with its performance of environmental assessments under the National Environmental Policy Act of 1969, comply with Section 106 of the National Historic Preservation Act of 1966 (U.S.C. 470), Executive Order 11593, 24 CFR, Part 800, and the Preservation of Archaeological and Historical Data Act of 1966 (16 U.S.C. 469a-1, et seq.) by:
 - (1) Consulting with the State Historic Preservation Office to identify properties listed in or eligible for inclusion in the National Register of Historic Places that are subject to adverse effects (see 36 CFR, Section 800.8) by the proposed activity; and

- (2) Complying with all requirements established by the State to avoid or mitigate adverse effects upon such properties.
- (3) Abiding by the terms and conditions of the **“Programmatic Agreement Among the Federal Emergency Management Agency, the Florida State Historic Preservation Office, the Florida Division of Emergency Management and the Advisory Council on Historic Preservation, (PA)”** which addresses roles and responsibilities of Federal and State entities in implementing Section 106 of the National Historic Preservation Act (NHPA), 16 U.S.C. 470(f), and implementing regulations in 36 CFR, Part 800.
- (4) When any of the Sub-recipient's projects funded under this Agreement may affect a historic property, as defined in 36 CFR, Part 800 (2)(e), the Federal Emergency Management Agency (FEMA) may require the Sub-recipient to review the eligible scope of work in consultation with the State Historic Preservation Office (SHPO) and suggest methods of repair or construction that will conform with the recommended approaches set out in the **Secretary of Interior's Standards for Rehabilitation and Guidelines for Rehabilitating Historic Buildings 1992 (Standards)**, the **Secretary of the Interior's Guidelines for Archeological Documentation (Guidelines)** (48 Federal Register 44734-37), or any other applicable Secretary of Interior standards. If FEMA determines that the eligible scope of work will not conform with the **Standards**, the Sub-recipient agrees to participate in consultations to develop, and after execution by all parties, to abide by, a written agreement that establishes mitigation and recondition measures, including but not limited to, impacts to archeological sites, and the salvage, storage, and reuse of any significant architectural features that may otherwise be demolished.
- (5) The Sub-recipient agrees to notify FEMA and the Division if any project funded under this Agreement will involve ground disturbing activities, including, but not limited to: subsurface disturbance; removal of trees; excavation of footings and foundations, and installation of utilities (such as water, sewer, storm drains, electrical, gas, leach lines and septic tanks) except where these activities are restricted solely to areas previously disturbed by the installation, replacement or maintenance of such utilities. FEMA will request the SHPO's opinion on the potential that archeological properties may be present and be affected by such activities. The SHPO will advise the Sub-recipient on any feasible steps to be accomplished to avoid any National Register eligible archeological property or will make recommendations for the development of a treatment plan for the recovery or archeological data from the property.

If the Sub-recipient is unable to avoid the archeological property, develop, in consultation with SHPO, a treatment plan consistent with the **Guidelines** and take into account the Advisory Council on Historic Preservation (Council) publication "Treatment of Archeological Properties". The Sub-recipient shall forward information regarding the treatment plan to FEMA, the SHPO and the Council for review. If the SHPO and the Council do not object within 15 calendar days of receipt of the treatment plan, FEMA may direct the Sub-recipient to implement the treatment plan. If either the Council or the SHPO object, Sub-recipient shall not proceed with the project until the objection is resolved.

- (6) The Sub-recipient shall notify the Division and FEMA as soon as practicable: (a) of any changes in the approved scope of work for a National Register eligible or listed property; (b) of all changes to a project that may result in a supplemental DSR or modify a HMGP project for a National Register eligible or listed property; (c) if it appears that a project funded under this Agreement will affect a previously unidentified property that may be eligible for inclusion in the National Register or affect a known historic property in an unanticipated manner. The Sub-recipient acknowledges that FEMA may require the Sub-recipient to stop construction in the vicinity of the discovery of a previously unidentified property that may eligible for inclusion in the National Register or upon learning that construction may affect a known historic property in an unanticipated manner. The Sub-recipient further acknowledges that FEMA may require the Sub-recipient to take all

reasonable measures to avoid or minimize harm to such property until FEMA concludes consultation with the SHPO. The Sub-recipient also acknowledges that FEMA will require, and the Sub-recipient shall comply with, modifications to the project scope of work necessary to implement recommendations to address the project and the property.

- (7) The Sub-recipient acknowledges that, unless FEMA specifically stipulates otherwise, it shall not receive funding for projects when, with intent to avoid the requirements of the PA or the NHPA, the Sub-recipient intentionally and significantly adversely affects a historic property, or having the legal power to prevent it, allowed such significant adverse effect to occur.
- (m) It will comply with Title IX of the Education Amendments of 1972, as amended (20 U.S.C. 1681-1683 and 1685-1686) which prohibits discrimination on the basis of sex;
- (n) It will comply with the Comprehensive Alcohol Abuse and Alcoholism Prevention, Treatment and Rehabilitation Act of 1970, (42 U.S.C. 4521-45-94) relating to nondiscrimination on the basis of alcohol abuse or alcoholism;
- (o) It will comply with 523 and 527 of the Public Health Service Act of 1912 (42 U.S.C. 290 dd-3 and 290 ee-3), as amended, relating to confidentiality of alcohol and drug abuse patient records;
- (p) It will comply with Lead-Based Paint Poison Prevention Act (42 U.S.C. 4821 et seq.) which prohibits the use of lead based paint in construction of rehabilitation or residential structures;
- (q) It will comply with the Energy Policy and Conservation Act (P.L. 94-163; 42 U.S.C. 6201-6422), and the provisions of the State Energy Conservation Plan adopted pursuant thereto;
- (r) It will comply with the Laboratory Animal Welfare Act of 1966, (7 U.S.C. 2131-2159), pertaining to the care, handling, and treatment of warm blooded animals held for research, teaching, or other activities supported by an award of assistance under this Agreement;
- (s) It will comply with Title VIII of the Civil Rights Act of 1968, (42 U.S.C 2000c and 42 U.S.C. 3601-3619), as amended, relating to non-discrimination in the sale, rental, or financing of housing, and Title VI of the Civil Rights Act of 1964 (P.L. 88-352), which prohibits discrimination on the basis of race, color or national origin;
- (t) It will comply with the Clean Air Act of 1955, as amended, 42 U.S.C. 7401-7642;
- (u) It will comply with the Clean Water Act of 1977, as amended, 42 U.S.C. 7419-7626
- (v) It will comply with the endangered Species Act of 1973, 16 U.S.C. 1531-1544;
- (w) It will comply with the Intergovernmental Personnel Act of 1970, 42 U.S.C. 4728-4763;
- (x) It will assist the awarding agency in assuring compliance with the National Historic Preservation Act of 1966, as amended, 16 U.S.C. 270;
- (y) It will comply with environmental standards which may be prescribed pursuant to the National Environmental Policy Act of 1969, 42 U.S.C. 4321-4347;
- (z) It will assist the awarding agency in assuring compliance with the Preservation of Archeological and Historical Preservation Act of 1966, 16 U.S.C. 469a, et seq.;
- (aa) It will comply with the Rehabilitation Act of 1973, Section 504, 29 U.S.C. 794, regarding non-discrimination;

- (bb) It will comply with the environmental standards which may be prescribed pursuant to the Safe Drinking Water Act of 1974, 42 U.S.C. 300f-300j, regarding the protection of underground water sources;
- (cc) It will comply with the requirements of Titles II and III of the Uniform Relocation Assistance and Property Acquisition Policies Act of 1970, 42 U.S.C. 4621-4638, which provide for fair and equitable treatment of persons displaced or whose property is acquired as a result of Federal or Federally assisted programs;
- (dd) It will comply with the Wild and Scenic Rivers Act of 1968, 16 U.S.C. 1271-1287, related to protecting components or potential components of the national wild and scenic rivers system;
- (ee) It will comply with the following Executive Orders: EO 11514 (NEPA); EO 11738 (violating facilities); EO 11988 (Floodplain Management); EO 11990 (Wetlands); and EO 12898 (Environmental Justice);
- (ff) It will comply with the Coastal Barrier Resources Act of 1977, 16 U.S.C. 3510;
- (gg) It will assure project consistency with the approved State program developed under the Coastal Zone Management Act of 1972, 16 U.S.C. 1451-1464; and
- (hh) It will comply with the Fish and Wildlife Coordination Act of 1958, 16 U.S.C. 661-666.
- (ii) With respect to demolition activities, it will:
 - (1) Create and make available documentation sufficient to demonstrate that the Sub-recipient and its demolition contractor have sufficient manpower and equipment to comply with the obligations as outlined in this Agreement.
 - (2) Return the property to its natural state as though no improvements had ever been contained thereon.
 - (3) Furnish documentation of all qualified personnel, licenses and all equipment necessary to inspect buildings located in the Sub-recipient's jurisdiction to detect the presence of asbestos and lead in accordance with requirements of the U.S. Environmental Protection Agency, the Florida Department of Environmental Protection and the County Health Department.
 - (4) Provide documentation of the inspection results for each structure to indicate:
 - a. Safety Hazard Present
 - b. Health Hazards Present
 - c. Hazardous Materials Present
 - (5) Provide supervision over contractors or employees employed by the Sub-recipient to remove asbestos and lead from demolished or otherwise applicable structures.
 - (6) Leave the demolished site clean, level and free of debris.
 - (7) Notify the Division promptly of any unusual existing condition which hampers the contractor's work.
 - (8) Obtain all required permits.
 - (9) Provide addresses and marked maps for each site where water wells and septic tanks are to be closed along with the number of wells and septic tanks located on each site. Provide documentation of closures.
 - (10) Comply with mandatory standards and policies relating to energy efficiency which are contained in the State Energy Conservation Plan issued in compliance with the Energy Policy and Conservation Act (Public Law 94-163).

- (11) Comply with all applicable standards, orders, or requirements issued under Section 112 and 306 of the Clean Air Act (42 U.S.C. 1857h), Section 508 of the Clean Water Act (33 U.S.C. 1368), Executive Order 11738, and the U.S. Environmental Protection Agency regulations (40 CFR, Part 15 and 61). This clause shall be added to any subcontracts.
- (12) Provide documentation of public notices for demolition activities.

Attachment D

DIVISION OF EMERGENCY MANAGEMENT

**REQUEST FOR ADVANCE OR REIMBURSEMENT OF
HAZARD MITIGATION ASSISTANCE PROGRAM FUNDS**

SUB-RECIPIENT: Village of Palm Springs

REMIT ADDRESS: _____

CITY: _____ STATE: _____ ZIP CODE: _____

PROJECT TYPE: Drainage PROJECT #: 4283-028-R

PROGRAM: Hazard Mitigation Program CONTRACT #: H0051

APPROVED BUDGET: _____ FEDERAL SHARE: _____ MATCH: _____

ADVANCED RECEIVED: _____ N/A _____ AMOUNT: _____ SETTLED? _____

Invoice Period: _____ To _____ Payment #: _____

Eligible Amount 100% (Current Request)	Obligated Federal Amount 75%	Obligated Non- Federal 25%	Division Use Only	
			Approved	Comments

TOTAL CURRENT REQUEST: \$ _____

By signing this report, I certify to the best of my knowledge and belief that the report is true, complete, and accurate, and the expenditures, disbursements and cash receipts are for the purposes and objectives set forth in the terms and conditions of the Federal award. I am aware that any false, fictitious, or fraudulent information, or the omission of any material fact, may subject me to criminal, civil or administrative penalties for fraud, false statements, false claims or otherwise. (U.S. Code Title 18, Section 1001 and Title 31, Sections 3729-3730 and 3801-3812.

SUB-RECIPIENT SIGNATURE: _____

NAME / TITLE: _____ DATE: _____

TO BE COMPLETED BY THE DIVISION	
APPROVED PROJECT TOTAL	\$ _____
ADMINISTRATIVE COST	\$ _____
APPROVED FOR PAYMENT	\$ _____
GOVERNOR'S AUTHORIZED REPRESENTATIVE _____	
DATE _____	

**SUMMARY OF DOCUMENTATION IN SUPPORT OF AMOUNT
CLAIMED FOR ELIGIBLE DISASTER WORK UNDER THE
HAZARD MITIGATION ASSISTANCE PROGRAM**

SUB-RECIPIENT: Village of Palm Springs PAYMENT #: _____
PROJECT TYPE: Drainage Project PROJECT #: 4283-28-R
PROGRAM: Hazard Mitigation Program CONTRACT #: H0051

	REF NO ²	DATE ³	DOCUMENTATION ⁴	(Check) AMOUNT	ELIGIBLE COSTS (100%)
1					
2					
3					
4					
5					
6					
7					
8					
9					
This payment represents <u> </u> % completion of the project. TOTAL					

² Recipient's internal reference number (e.g., Invoice, Receipt, Warrant, Voucher, Claim Check, or Schedule #)

³ Date of delivery of articles, completion of work or performance services. (per document)

⁴ List Documentation (Recipient's payroll, material out of recipient's stock, recipient owned equipment and name of vendor or contractor) by category (Materials, Labor, Fees) and line item in the approved project line item budget. Provide a brief description of the articles or services. List service dates per each invoice.

**Attachment E
JUSTIFICATION OF ADVANCE PAYMENT**

SUB-RECIPIENT: Village of Palm Springs

If you are requesting an advance, indicate same by checking the box below.

☐ **ADVANCE REQUESTED**

Advance payment of \$ _____ is requested. Balance of payments will be made on a reimbursement basis. These funds are needed to pay staff, award benefits to clients, duplicate forms and purchase start-up supplies and equipment. We would not be able to operate the program without this advance.

If you are requesting an advance, complete the following chart and line item justification below.

PLEASE NOTE: Calculate your estimated expenses at 100% of your expected needs for 90 days.

Submit Attachment D with the cost share breakdown along with Attachment E and all supporting documentation.

ESTIMATED EXPENSES

BUDGET CATEGORY/LINE ITEMS (list applicable line items)	20__-20__ Anticipated Expenditures for First Three Months of Contract
<u>For example</u> ADMINISTRATIVE COSTS (Include Secondary Administration.)	
<u>For example</u> PROGRAM EXPENSES	
TOTAL EXPENSES	

LINE ITEM JUSTIFICATION (For each line item, provide a detailed justification explaining the need for the cash advance. The justification must include supporting documentation that clearly shows the advance will be expended within the first ninety (90) days of the contract term. Support documentation should include quotes for purchases, delivery timelines, salary and expense projections, etc. to provide the Division reasonable and necessary support that the advance will be expended within the first ninety (90) days of the contract term. Any advance funds not expended within the first ninety (90) days of the contract term as evidenced by copies of invoices and cancelled checks as required by the Budget and Scope of work showing 100% of expenditures for the 90 day period shall be returned to the Division Cashier, 2555 Shumard Oak Boulevard, Tallahassee, Florida 32399, within thirty (30) days of receipt, along with any interest earned on the advance.

Attachment F

DIVISION OF EMERGENCY MANAGEMENT
HAZARD MITIGATION GRANT PROGRAM
QUARTERLY REPORT FORM

Instructions: Complete and submit this form to the appropriate Project Manager within 15 days of each quarter's end date.

SUB-RECIPIENT: Village of Palm Springs PROJECT #: 4283-28-R
PROJECT TYPE: Drainage Project CONTRACT #: H0051
PROGRAM: Hazard Mitigation Program QUARTER ENDING: _____

Advance Payment Information:

Advance Received ☐ N/A ☐ Amount: \$ _____ Advance Settled? Yes ☐ No ☐

Provide reimbursement **Projections** for this project (*projections may change*):

Jul-Sep 20 \$ _____ Oct-Dec 20 \$ _____ Jan-Mar 20 \$ _____ Apr-Jun 20 \$ _____

Target Dates:

Contract Initiation Date: _____ Contract Expiration Date: _____

Estimated Project Completion Date: _____

Project Proceeding on **Schedule**? ☐ Yes ☐ No (*If No, please describe under Issues below*)

Percentage of Work Completed (*may be confirmed by state inspectors*): _____ %

Describe **Milestones** achieved during this quarter:

Provide a **Schedule** for the remainder of work to project completion: (*Milestones from Contract with estimated dates*)

<u>Milestone</u>	<u>Date</u>

Describe **Issues** or circumstances affecting completion date, milestones, scope of work, and/or cost:

Cost Status: ☐ Cost Unchanged ☐ Under Budget ☐ Over Budget

Additional Comments/Elaboration:

NOTE: Division of Emergency Management (DEM) staff may perform interim inspections and/or audits at any time. Events may occur between quarterly reports, which have significant impact upon your project(s), such as anticipated overruns, changes in scope of work, etc. Please contact the Division as soon as these conditions become known, otherwise you may be found non-compliant with your sub grant award.

Person Completing Form:

Phone: _____

~ To be completed by Division staff ~

Date Reviewed: _____ Reviewer: _____
Actions: _____

Attachment G
Warranties and Representations

Financial Management

The Sub-Recipient's financial management system must comply with 2 C.F.R. §200.302.

Procurements

Any procurement undertaken with funds authorized by this Agreement must comply with the requirements of 2 C.F.R. §200, Part D—Post Federal Award Requirements—Procurement Standards (2 C.F.R. §§200.317 through 200.326).

Business Hours

The Sub-Recipient shall have its offices open for business, with the entrance door open to the public, and at least one employee on site, from: **8:00 AM - 5:00 PM, Monday Thru Friday, as applicable.**

Licensing and Permitting

All subcontractors or employees hired by the Sub-Recipient shall have all current licenses and permits required for all of the particular work for which they are hired by the Sub-Recipient.

Attachment H

Certification Regarding Debarment, Suspension, Ineligibility And Voluntary Exclusion

Subcontractor Covered Transactions

- (1) The prospective subcontractor, _____, of the Sub-Recipient certifies, by submission of this document, that neither it nor its principals is presently debarred, suspended, proposed for debarment, declared ineligible, or voluntarily excluded from participation in this transaction by any Federal department or agency.
- (2) Where the Sub-Recipient's subcontractor is unable to certify to the above statement, the prospective subcontractor shall attach an explanation to this form.

SUBCONTRACTOR

By: _____
Signature

Name and Title

Street Address

City, State, Zip

Date

Village of Palm Springs
Sub-Recipient's Name

H0051
DEM Contract Number

4283-28-R
FEMA Project Number

Attachment I
Federal Funding Accountability and Transparency Act
Instructions and Worksheet

PURPOSE: The Federal Funding Accountability and Transparency Act (FFATA) was signed on September 26, 2006. The intent of this legislation is to empower every American with the ability to hold the government accountable for each spending decision. The FFATA legislation requires information on federal awards (federal assistance and expenditures) be made available to the public via a single, searchable website, which is <http://www.usaspending.gov/>.

The FFATA Sub-award Reporting System (FSRS) is the reporting tool the Florida Division of Emergency Management ("FDEM" or "Division") must use to capture and report sub-award and executive compensation data regarding first-tier sub-awards that obligate \$25,000 or more in Federal funds (excluding Recovery funds as defined in section 1512(a) (2) of the American Recovery and Reinvestment Act of 2009, Pub. L. 111-5).

Note: This "Instructions and Worksheet" is meant to explain the requirements of the FFATA and give clarity to the FFATA Form distributed to sub-awardees for completion. All pertinent information below should be filled out, signed, and returned to the project manager.

ORGANIZATION AND PROJECT INFORMATION

The following information must be provided to the FDEM prior to the FDEM's issuance of a sub-award (Agreement) that obligates \$25,000 or more in federal funds as described above. Please provide the following information and return the signed form to the Division as requested.

PROJECT #: 4283-28-R
FUNDING AGENCY: Federal Emergency Management Agency
AWARD AMOUNT: \$50,646.00
OBLIGATION/ACTION DATE: February 13, 2018
SUBAWARD DATE (if applicable): _____

DUNS#: 829698153
DUNS# +4: _____

EXECUTIVE COMPENSATION INFORMATION:

1. In your business or organization's previous fiscal year, did your business or organization (including parent organization, all branches, and all affiliates worldwide) receive (a) 80 percent or more of your annual gross revenues from Federal procurement contracts (and subcontracts) and Federal financial assistance (e.g. loans, grants, subgrants, and/or cooperative agreements, etc.) subject to the Transparency Act, as defined at 2 CFR 170.320; , (b) \$25,000,000 or more in annual gross revenues from U.S. Federal procurement contracts (and subcontracts) and Federal financial assistance (e.g. loans, grants, subgrants, and/or cooperative agreements, etc.) subject to the Transparency Act?

Yes ☐ No ☒

If the answer to Question 1 is "Yes," continue to Question 2. If the answer to Question 1 is "No", move to the signature block below to complete the certification and submittal process.

2. Does the public have access to information about the compensation of the executives in your business or organization (including parent organization, all branches, and all affiliates worldwide) through periodic reports filed under section 13(a) or 15(d) of the Securities Exchange Act of 1934 (15 U.S.C. 78m(a), 78o(d)) Section 6104 of the Internal Revenue Code of 1986?

Yes ☐ No ☐

If the answer to Question 2 is "Yes," move to the signature block below to complete the certification and submittal process. [Note: Securities Exchange Commission information should be accessible at <http://www.sec.gov/answers/execomp.htm>. Requests for Internal Revenue Service (IRS) information should be directed to the local IRS for further assistance.]

If the answer to Question 2 is "No" FFATA reporting is required. Provide the information required in the "TOTAL COMPENSATION CHART FOR MOST RECENTLY COMPLETED FISCAL YEAR" appearing below to report the "Total Compensation" for the five (5) most highly compensated "Executives", in rank order, in your organization. For purposes of this request, the following terms apply as defined in 2 CFR Ch. 1 Part 170 Appendix A:

"Executive" is defined as "officers, managing partners, or other employees in management positions".

"Total Compensation" is defined as the cash and noncash dollar value earned by the executive during the most recently completed fiscal year and includes the following:

- i. Salary and bonus.
- ii. Awards of stock, stock options, and stock appreciation rights. Use the dollar amount recognized for financial statement reporting purposes with respect to the fiscal year in accordance with the Statement of Financial Accounting Standards No. 123 (Revised 2004) (FAS 123R), Shared Based Payments.
- iii. Earnings for services under non-equity incentive plans. This does not include group life, health, hospitalization or medical reimbursement plans that do not discriminate in favor of executives, and are available generally to all salaried employees.
- iv. Change in pension value. This is the change in present value of defined benefit and actuarial pension plans.
- v. Above-market earnings on deferred compensation which is not tax-qualified.
- vi. Other compensation, if the aggregate value of all such other compensation (e.g. severance, termination payments, value of life insurance paid on behalf of the employee, perquisites or property) for the executive exceeds \$10,000.

*If your company or organization does not have a DUNS number, you will need to obtain one from Dun & Bradstreet at 866-705-5711 or use the web form (<http://fedgov.dnb.com/webform>). The process to request a DUNS number takes about ten minutes and is free of charge.

BUSINESS NAME: _____
DBA NAME (IF APPLICABLE): _____
PRINCIPAL PLACE OF BUSINESS ADDRESS: _____
ADDRESS LINE 1: _____
ADDRESS LINE 2: _____
ADDRESS LINE 3: _____
CITY _____ STATE _____ ZIP CODE+4** _____
PARENT COMPANY DUNS# (if applicable): _____
CATALOG OF FEDERAL DOMESTIC ASSISTANCE (CFDA#): _____
DESCRIPTION OF PROJECT (Up to 4000 Characters)

As a Hazard Mitigation Grant Program project, the Sub-Recipient proposes to construct a drainage system for drainage improvements in Village of Palm Springs, Florida, 33461. Specifically, from the intersection of Miller Road along the north side of 2nd Avenue North to improve the outfall at the existing lake northwest of Miller Road and 2nd Avenue North, (Location beginning at Latitude 26.619667, Longitude -80.095146; ending at Latitude 26.619612, Longitude -80.096191).

The scope of work consists of drainage improvements to provide positive outfall to an existing lake, drainage system/ditch owned and operated by the Village of Palm Springs, extending 350 linear feet along 2nd Avenue North, and including 150 linear feet of exfiltration trench with 2 new inlets connected (piped) to a control structure with outfall to the nearby lake and ditch.

Activities will be completed in strict compliance with Federal, State and Local Rules and regulations.

The project shall provide protection against a 25-year storm event.

Verify the approved project description above, if there is any discrepancy, please contact the project manager.

PRINCIPAL PLACE OF PROJECT PERFORMANCE (IF DIFFERENT THAN PRINCIPAL PLACE OF BUSINESS):

ADDRESS LINE 1: Intersection of 2nd Ave North and Miller Road
ADDRESS LINE 2: north side of 2nd Ave North
ADDRESS LINE 3: _____
CITY Palm Springs STATE FL ZIP CODE+4** 33461-3649

CONGRESSIONAL DISTRICT FOR PRINCIPAL PLACE OF PROJECT PERFORMANCE:

**Providing the Zip+4 ensures that the correct Congressional District is reported.

TOTAL COMPENSATION CHART FOR MOST RECENTLY COMPLETED FISCAL YEAR

(Date of Fiscal Year Completion _____)

Rank (Highest to Lowest)	Name (Last, First, MI)	Title	Total Compensation for Most Recently Completed Fiscal Year
1			
2			
3			
4			
5			

THE UNDERSIGNED CERTIFIES THAT ON THE DATE WRITTEN BELOW, THE INFORMATION PROVIDED HEREIN IS ACCURATE.

SIGNATURE: _____

SIGN HERE

NAME AND TITLE: _____

DATE: _____

Attachment J
Mandatory Contract Provisions

Provisions:

Any contract or subcontract funded by this Agreement must contain the applicable provisions outlined in Appendix II to 2 C.F.R. Part 200. It is the responsibility of the sub-recipient to include the required provisions. The Division provides the following list of sample provisions that may be required:

(D) Davis-Bacon Act, as amended (40 U.S.C. 3141-3148). When required by Federal program legislation, all prime construction contracts in excess of \$2,000 awarded by non-Federal entities must include a provision for compliance with the Davis-Bacon Act (40 U.S.C. 3141-3144, and 3146-3148) as supplemented by Department of Labor regulations (29 CFR Part 5, "Labor Standards Provisions Applicable to Contracts Covering Federally Financed and Assisted Construction"). In accordance with the statute, contractors must be required to pay wages to laborers and mechanics at a rate not less than the prevailing wages specified in a wage determination made by the Secretary of Labor. In addition, contractors must be required to pay wages not less than once a week. The non-Federal entity must place a copy of the current prevailing wage determination issued by the Department of Labor in each solicitation. The decision to award a contract or subcontract must be conditioned upon the acceptance of the wage determination. The non-Federal entity must report all suspected or reported violations to the Federal awarding agency. The contracts must also include a provision for compliance with the Copeland "Anti-Kickback" Act (40 U.S.C. 3145), as supplemented by Department of Labor regulations (29 CFR Part 3, "Contractors and Subcontractors on Public Building or Public Work Financed in Whole or in Part by Loans or Grants from the United States"). The Act provides that each contractor or subrecipient must be prohibited from inducing, by any means, any person employed in the construction, completion, or repair of public work, to give up any part of the compensation to which he or she is otherwise entitled. The non-Federal entity must report all suspected or reported violations to the Federal awarding agency.

(E) Contract Work Hours and Safety Standards Act (40 U.S.C. 3701-3708). Where applicable, all contracts awarded by the non-Federal entity in excess of \$100,000 that involve the employment of mechanics or laborers must include a provision for compliance with 40 U.S.C. 3702 and 3704, as supplemented by Department of Labor regulations (29 CFR Part 5). Under 40 U.S.C. 3702 of the Act, each contractor must be required to compute the wages of every mechanic and laborer on the basis of a standard work week of 40 hours. Work in excess of the standard work week is permissible provided that the worker is compensated at a rate of not less than one and a half times the basic rate of pay for all hours worked in excess of 40 hours in the work week. The requirements of 40 U.S.C. 3704 are applicable to construction work and provide that no laborer or mechanic must be required to work in surroundings or under working conditions which are unsanitary, hazardous or dangerous. These requirements do not apply to the purchases of supplies or

materials or articles ordinarily available on the open market, or contracts for transportation or transmission of intelligence.

(F) Rights to Inventions Made Under a Contract or Agreement. If the Federal award meets the definition of "funding agreement" under 37 CFR §401.2 (a) and the recipient or subrecipient wishes to enter into a contract with a small business firm or nonprofit organization regarding the substitution of parties, assignment or performance of experimental, developmental, or research work under that "funding agreement," the recipient or subrecipient must comply with the requirements of 37 CFR Part 401, "Rights to Inventions Made by Nonprofit Organizations and Small Business Firms Under Government Grants, Contracts and Cooperative Agreements," and any implementing regulations issued by the awarding agency.

(G) Clean Air Act (42 U.S.C. 7401-7671q) and the Federal Water Pollution Control Act (33 U.S.C. 1251-1387), as amended—Contracts and subgrants of amounts in excess of \$150,000 must contain a provision that requires the non-Federal award to agree to comply with all applicable standards, orders or regulations issued pursuant to the Clean Air Act (42 U.S.C. 7401-7671q) and the Federal Water Pollution Control Act as amended (33 U.S.C. 1251-1387). Violations must be reported to the Federal awarding agency and the Regional Office of the Environmental Protection Agency (EPA).

(H) Mandatory standards and policies relating to energy efficiency which are contained in the state energy conservation plan issued in compliance with the Energy Policy and Conservation Act (42 U.S.C. 6201).

(I) Debarment and Suspension (Executive Orders 12549 and 12689)—A contract award (see 2 CFR 190.220) must not be made to parties listed on the governmentwide Excluded Parties List System in the System for Award Management (SAM), in accordance with the OMB guidelines at 2 CFR 190 that implement Executive Orders 12549 (3 CFR Part 1906 Comp., p. 189) and 12689 (3 CFR Part 1909 Comp., p. 235), "Debarment and Suspension." The Excluded Parties List System in SAM contains the names of parties debarred, suspended, or otherwise excluded by agencies, as well as parties declared ineligible under statutory or regulatory authority other than Executive Order 12549.

(J) Byrd Anti-Lobbying Amendment (31 U.S.C. 1352)—Contractors that apply or bid for an award of \$100,000 or more must file the required certification. Each tier certifies to the tier above that it will not and has not used Federal appropriated funds to pay any person or organization for influencing or attempting to influence an officer or employee of any agency, a member of Congress, officer or employee of Congress, or an employee of a member of Congress in connection with obtaining any Federal contract, grant or any

other award covered by 31 U.S.C. 1352. Each tier must also disclose any lobbying with non-Federal funds that takes place in connection with obtaining any Federal award. Such disclosures are forwarded from tier to tier up to the non-Federal award.

(K) See § 200.322 Procurement of recovered materials.

APPENDIX III TO PART 200—INDIRECT (F&A) COSTS IDENTIFICATION AND ASSIGNMENT, AND RATE DETERMINATION FOR INSTITUTIONS OF HIGHER EDUCATION (IHEs)

A. GENERAL.

This appendix provides criteria for identifying and computing indirect (or indirect (F&A)) rates at IHEs (institutions). Indirect (F&A) costs are those that are incurred for common or joint objectives and therefore cannot be identified readily and specifically with a particular sponsored project, an instructional activity, or any other institutional activity. See subsection B.1. Definition of Facilities and Administration, for a discussion of the components of indirect (F&A) costs.

1. Major Functions of an Institution

Refers to instruction, organized research, other sponsored activities and other institutional activities as defined in this section:

a. *Instruction* means the teaching and training activities of an institution. Except for research training as provided in subsection b, this term includes all teaching and training activities, whether they are offered for credits toward a degree or certificate or on a non-credit basis, and whether they are offered through regular academic departments or separate divisions, such as a summer school division or an extension division. Also considered part of this major function are departmental research, and, where agreed to, university research.

(1) *Sponsored instruction and training* means specific instructional or training activity established by grant, contract, or cooperative agreement. For purposes of the cost principles, this activity may be considered a major function even though an institution's accounting treatment may include it in the instruction function.

(2) *Departmental research* means research, development and scholarly activities that are not organized research and, consequently, are not separately budgeted and accounted for. Departmental research, for purposes of this document, is not considered a major function, but as a part of the instruction function of the institution.

b. *Organized research* means all research and development activities of an institution that are separately budgeted and accounted for. It includes:

(1) *Sponsored research* means all research and development activities that are sponsored by Federal and non-Federal agencies and organizations. This term includes activities involving the training of individuals in research techniques (commonly called research training) where such activities utilize the same facilities as other research and development activities and where such activities are not included in the instruction function.

(2) *University research* means all research and development activities that are separately budgeted and accounted for by the institution under an internal application of institutional funds. University research, for purposes of this document, must be combined with sponsored research under the function of organized research.

c. *Other sponsored activities* means programs and projects financed by Federal and non-Federal agencies and organizations which involve the performance of work other than instruction and organized research. Examples of such programs and projects are health service projects and community service programs. However, when any of these activities are undertaken by the institution without outside support, they may be classified as other institutional activities.

d. *Other institutional activities* means all activities of an institution except for instruction, departmental research, organized research, and other sponsored activities, as defined in this section; indirect (F&A) cost activities identified in this Appendix paragraph B, Identification and assignment of indirect (F&A) costs; and specialized services facilities described in § 200.468 Specialized service facilities of this Part.

Examples of other institutional activities include operation of residence halls, dining halls, hospitals and clinics, student unions, intercollegiate athletics, bookstores, faculty housing, student apartments, guest houses, chapels, theaters, public museums, and other similar auxiliary enterprises. This definition also includes any other categories of activities, costs of which are "unallowable" to Federal awards, unless otherwise indicated in an award.

2. Criteria for Distribution

a. *Base period.* A base period for distribution of indirect (F&A) costs is the period during which the costs are incurred. The base period normally should coincide with the fiscal year established by the institution, but in any event the base period should be so selected as to avoid inequities in the distribution of costs.

b. *Need for cost groupings.* The overall objective of the indirect (F&A) cost allocation process is to distribute the indirect (F&A) costs described in Section B, Identification and assignment of indirect (F&A) costs, to



STATE OF FLORIDA
DIVISION OF EMERGENCY MANAGEMENT

Ron DeSantis
Governor

Jared Moskowitz
Director

December 13, 2019



Ms. Kim Glas-Castro
Land Development Director
Village of Palm Springs
226 Cypress Lane
Palm Springs, Florida 33461

Re: Project 4283-28-R, Village of Palm Springs, Drainage Project

Dear Ms. Glas-Castro:

Enclosed is the executed Hazard Mitigation Grant Program (HMGP) contract modification number (1) (DEM No. 18-HM-10-60-02-H0051) between the Village of Palm Springs and the Division of Emergency Management.

Please forward all Requests for Reimbursement (Attachment D) to the Division of Emergency Management at the following address:

Holly Swift, Project Manager
Florida Division of Emergency Management
2555 Shumard Oak Boulevard
Tallahassee, Florida 32399

If you have any specific questions regarding the contract or the Request for Reimbursement form, please contact Holly Swift at (850) 815-4570.

Respectfully,

Miles E. Anderson
Bureau Chief, Mitigation
State Hazard Mitigation Officer

MEA:km/a
Enclosure

Contract Number: H0051
Project Number: 4283-28-R

**MODIFICATION TO SUBGRANT AGREEMENT BETWEEN
THE DIVISION OF EMERGENCY MANAGEMENT AND
VILLAGE OF PALM SPRINGS**

This Modification Number One is made and entered into by and between the State of Florida, Division of Emergency Management ("the Division"), and the Village of Palm Springs ("the Sub-Recipient") to modify Contract Number: H0051, dated June 15, 2018 ("the Agreement").

WHEREAS, the Division and the Sub-Recipient have entered into the Agreement, pursuant to which the Division has provided a subgrant to the Sub-Recipient under the Hazard Mitigation Grant Program of \$50,144.00, in Federal Funds; and

WHEREAS, the Division and the Sub-Recipient desire to modify the Agreement; and

WHEREAS, the Division and the Sub-Recipient desire to modify the Budget and Scope of Work by increasing the Federal funding by \$12,023.50 under the Agreement.

NOW, THEREFORE, in consideration of the mutual promises of the parties contained herein, the parties agree as follows:

1. The Agreement is amended to increase the Federal Funding by \$12,023.50, for the maximum amount payable under the Agreement to \$62,167.50, (Sixty Two Thousand, One Hundred Sixty-Seven Dollars and Fifty Cents).
2. The Budget and Scope of Work, Attachment A to the Agreement, are hereby modified as set forth in 1st Revision Attachment A to this Modification, a copy of which is attached hereto and incorporated herein by reference.
3. All provisions of the Agreement being modified and any attachments in conflict with this Modification shall be and are hereby changed to conform with this Modification, effective on the date of execution of this Modification by both parties.
4. All provisions not in conflict with this Modification remain in full force and effect, and are to be performed at the level specified in the Agreement.
5. Quarterly Reports are due to the Division no later than 15 days after the end of each quarter of the program year and shall be sent each quarter until submission of the administrative closeout report. The ending dates for each quarter of the program year are March 31, June 30, September 30 and December 31.

IN WITNESS WHEREOF, the parties hereto have executed this Modification as of the dates set out below.

SUB-RECIPIENT: VILLAGE OF PALM SPRINGS

By: Joni Brinkman

Name and Title: Joni Brinkman

Date: 11-14-19

Kimberly Skyn
Village Clerk
STATE OF FLORIDA
DIVISION OF EMERGENCY MANAGEMENT



By: Miles E. Anderson, for

Name and Title: Jared Moskowitz, Director

Date: 12-18-2019

Attachment A
(1st Revision)
Budget and Scope of Work

STATEMENT OF PURPOSE:

The purpose of this Scope of Work is to improve drainage of Miller Road, Village of Palm Springs, Palm Beach County, Florida, funded through the Hazard Mitigation Grant Program (HMGP) **DR-4283-28-R**, as approved by the Florida Division of Emergency Management (Division) and the Federal Emergency Management Agency (FEMA).

The Sub-Recipient, Village of Palm Springs, agrees to administer and complete the project per sealed engineering designs and construction plans as submitted by the Sub-Recipient and subsequently approved by the Division and FEMA. The Sub-Recipient shall complete the work in accordance with all applicable Federal, State and Local Laws, Regulations and Codes.

PROJECT OVERVIEW:

As a Hazard Mitigation Grant Program project, the Sub-Recipient proposes to improve the drainage system for the Village of Palm Springs, Florida, 33461.

Specifically, from the intersection of Miller Road along the north side of 2nd Avenue North to improve the outfall at the existing lake northwest of Miller Road and 2nd Avenue North, (Location beginning at Latitude 26.619667, Longitude -80.095146; ending at Latitude 26.619612, Longitude -80.096191).

The scope of work consists of drainage improvements to provide positive outfall to an existing lake, drainage system/ditch owned and operated by the Village of Palm Springs. Extending 350 linear feet along 2nd Avenue North, and including 150 linear feet of exfiltration trench with 2 new inlets connected (piped) to a control structure with outfall to the nearby lake and ditch.

The project shall provide protection against a 25-year storm event. Activities shall be completed in strict compliance with Federal, State and Local applicable Rules and Regulations.

TASKS & DELIVERABLES:

A) Tasks:

- 1) The Sub-Recipient shall procure the services of a qualified and licensed Florida contractor and execute a contract with the selected bidder to complete the scope of work as approved by the Division and FEMA. The Sub-Recipient shall select the qualified, licensed Florida contractor in accordance with the Sub-Recipient's procurement policy as well as all federal and state laws and regulations. All procurement activities shall contain sufficient source documentation and be in accordance with all applicable regulations.

The Sub-Recipient shall be responsible for furnishing or contracting all labor, materials, equipment, tools, transportation and supervision and for performing all work per sealed engineering designs and construction plans presented to the Division by the Sub-Recipient and subsequently approved by the Division and FEMA.

The Sub-Recipient and contractor shall be responsible for maintaining a safe and secure worksite for the duration of the work. The contractor shall maintain all work staging areas in a neat and presentable condition.

The Sub-Recipient shall ensure that no contractors or subcontractors are debarred or suspended from participating in federally funded projects.

The selected contractor shall have a current and valid occupational license/business tax receipt issued for the type of services being performed.

The Sub-Recipient shall provide documentation demonstrating the results of the procurement process. This shall include a rationale for the method of procurement and selection of contract type, contractor selection and/or rejection and bid tabulation and listing, and the basis of contract price.

The Sub-Recipient shall provide an executed "Debarment, Suspension, Ineligibility, Voluntary Exclusion Form" for each contractor and/or subcontractor performing services under this agreement.

Executed contracts with contractors and/or subcontractors shall be provided to the Division by the Sub-Recipient.

The Sub-Recipient shall provide copies of professional licenses for contractors selected to perform services. The Sub-Recipient shall provide a copy of a current and valid occupational license or business tax receipt issued for the type of services to be performed by the selected contractor.

- 2) The Sub-Recipient shall monitor and manage the installation to improve the drainage and provide flood protection.

The project shall be implemented in accordance with sealed engineering designs and construction plans previously presented to the Division by the Sub-Recipient and subsequently approved by the Division and FEMA. The Sub-Recipient shall ensure that all applicable state, local and federal laws and regulations are followed and documented, as appropriate.

The project consists of the general construction and furnishing of all materials, equipment, labor and fees to minimize recurring flooding and reduce repetitive flood loss to structures and roadways.

The Sub-Recipient shall fully perform the approved project, as described in the submitted documents, in accordance with the approved scope of work, budget line item, allocation of funds and applicable terms and conditions indicated herein. The Sub-Recipient shall not deviate from the approved project terms and conditions.

Construction activities shall be completed by a qualified and licensed Florida contractor. All construction activities shall be monitored by the professional of record. The Sub-Recipient shall complete the project in accordance with all required permits. All work shall be completed in accordance with applicable codes and standards.

Upon completion of the work, the Sub-Recipient shall schedule and participate in a final inspection of the completed project by the local municipal or county official, or other approving official, as applicable. The official shall inspect and certify that all installation was

in accordance with the manufacturer's specifications. Any deficiencies found during this final inspection shall be corrected by the Sub-Recipient prior to Sub-Recipient's submittal of the final inspection request to the Division.

Upon completion of Task 2, the Sub-Recipient shall submit the following documents with sufficient supporting documentation, and provide a summary of all contract scope of work and scope of work changes, if any. Additional documentation for closeout shall include:

- a) Signed and Sealed As-built project plans (drawings) by the Professional of Record, two hard copies and an electronic version (via email or CD).
 - b) Letter of Completion:
 - 1. Affirming that the project was completed in conformance with the approved project drawings, specifications and scope; and
 - 2. Certifying Compliance with all applicable codes.
 - c) Letter verifying compliance with the National Historic Preservation Act, to include if archaeological materials or human remains were encountered during project activities, if so, how they were handled.
 - 1. A letter stating no archeological materials were discovered during project construction.
 - d) Proof of compliance with Project Conditions and Requirements contained herein.
- 3) During the course of this agreement the Sub-Recipient shall submit requests for reimbursement. Adequate and complete source documentation shall be submitted to support all costs (federal share and local share) related to the project. In some cases, all project activities may not be fully complete prior to requesting reimbursement of costs incurred in completion of this scope of work; however, a partial reimbursement may be requested.

The Sub-Recipient shall submit an Affidavit signed by the Sub-Recipient's project personnel with each reimbursement request attesting to the completion of the work, that disbursements or payments were made in accordance with all agreement and regulatory conditions, and that reimbursement is due and has not been previously requested.

The Sub-Recipient shall maintain accurate time records. The Sub-Recipient shall ensure invoices are accurate and any contracted services were rendered within the terms and timelines of this agreement. All supporting documentation shall agree with the requested billing period. All costs submitted for reimbursement shall contain adequate source documentation which may include but not be limited to: cancelled checks, bank statements, Electronic Funds Transfer, paid bills and invoices, payrolls, time and attendance records, contract and subcontract award documents.

Construction Expense: The Sub-Recipient shall pre-audit bills, invoices, and/or charges submitted by the contractors and subcontractors and pay the contractors and subcontractors for approved bills, invoices, and/or charges. Sub-Recipient shall ensure that all contractor/subcontractor bills, invoices, and/or charges are legitimate and clearly identify the activities being performed and associated costs.

Project Management Expenses: The Sub-Recipient shall pre-audit source documentation such as payroll records, project time sheets, attendance logs, etc. Documentation shall be detailed information describing tasks performed, hours devoted to each task, and the hourly rate charged for each hour including enough information to calculate the hourly rates based on payroll records. Employee benefits shall be clearly shown.

The Division shall review all submitted requests for reimbursement for basic accuracy of information. Further, the Division shall ensure that no unauthorized work was completed prior to the approved project start date by verifying vendor and contractor invoices. The Division shall verify that reported costs were incurred in the performance of eligible work, that the approved work was completed, and that the mitigation measures are in compliance with the approved scope of work prior to processing any requests for reimbursement.

Review and approval of any third party in-kind services, if applicable, shall be conducted by the Division in coordination with the Sub-Recipient. Quarterly reports shall be submitted by the Sub-Recipient and received by the Division at the times provided in this agreement prior to the processing of any reimbursement.

The Sub-Recipient shall submit to the Division requests for reimbursement of actual construction and managerial costs related to the project as identified in the project application, sealed engineering designs, and construction plans. The requests for reimbursement shall include:

- a) Contractor, subcontractor, and/or vendor invoices which clearly display dates of services performed, description of services performed, location of services performed, cost of services performed, name of service provider and any other pertinent information;
- b) Proof of payment from the Sub-Recipient to the contractor, subcontractor, and/or vendor for invoiced services;
- c) Clear identification of amount of costs being requested for reimbursement as well as costs being applied against the local match amount.

The Sub-Recipient's final request for reimbursement shall include the final construction project cost. Supporting documentation shall show that all contractors and subcontractors have been paid.

B) Deliverables:

Mitigation Activities consist of constructing a drainage system for drainage improvements in Village of Palm Springs, Florida, 33461.

The completed project shall provide protection against a 25-year storm event.

Provided the Sub-Recipient performs in accordance with the Scope of Work outlined in this Agreement, the Division shall reimburse the Sub-Recipient based on the percentage of overall project completion.

PROJECT CONDITIONS AND REQUIREMENTS:

C) Engineering:

- 1) The Sub-Recipient shall submit to the Division an official letter stating that the project is 100% complete and ready for the Division's Final Inspection of the project.
- 2) The Sub-Recipient shall submit a signed and sealed final copy of the completed project's As-built drawings and all necessary supporting documentation, and provide a summary of all contract scope of work changes, if any.
- 3) The Sub-Recipient shall provide a copy of the Notice of Commencement, and any local official Inspection Report and/or Final Approval, as applicable.
- 4) The Sub-Recipient shall submit a certified letter of completion from Engineer of Record. The Sub-Recipient's Engineer of Record shall provide a formal certificate or letter affirming that the project has been completed in conformance with the approved project drawings, specifications, scope, and applicable codes.
- 5) All installations shall be done in strict compliance with the Florida Building Code or any local codes and ordinances. All materials shall be certified to exceed the wind and impact standards of the current local codes.
- 6) The Sub-Recipient shall follow all applicable State, Local and Federal Laws, Regulations and requirements, and obtain (before starting project work) and comply with all required permits and approvals. Failure to obtain all appropriate Federal, State, and Local permits and clearances may jeopardize federal funding.

D) Environmental:

- 1) Sub-Recipient shall follow all applicable state, local and federal laws, regulations and requirements, and obtain (before starting project work) and comply with all required permits and approvals. Failure to obtain all appropriate federal, state, and local environmental permits and clearances may jeopardize federal funding. If project work is delayed for a year or more after the date of the categorical exclusion (CATEX), then coordination with and project review by regulatory agencies shall be redone.
- 2) Any change, addition or supplement to the approved Scope of Work that alters the project (including other work not funded by FEMA, but done substantially at the same time), regardless of the budget implications, shall require re-submission of the application to FEMA through the Division for National Environmental Policy Act (NEPA) re-evaluation before starting project work.
- 3) The Sub-Recipient shall monitor ground disturbing activities during construction, and if any potential archeological resources are discovered, shall immediately cease construction in that area and notify the Division and FEMA.

If human remains or intact archaeological deposits are uncovered, work in the vicinity of the discovery shall stop immediately and all reasonable measures to avoid or minimize harm to the finds shall be taken. The Sub-Recipient shall ensure that archaeological discoveries are secured in place, that access to the sensitive area is restricted, and that all reasonable measures are taken to avoid further disturbance of the discoveries.

The Sub-Recipient's contractor shall provide immediate notice of such discoveries to the Sub-Recipient. The Sub-Recipient shall notify the Florida Division of Historic Resources, the Division's State Environmental Liaison Officer and FEMA within 24 hours of the

discovery. Work in the vicinity of the discovery may not resume until FEMA and the Division have completed consultation with SHPO, Tribes, and other consulting parties as necessary.

In the event that unmarked human remains are encountered during permitted activities, all work shall stop immediately and the proper authorities notified in accordance with **Florida Statutes, Section 872.05**.

- 4) Construction vehicles and equipment used for this project shall be maintained in good working order to minimize pollutant emissions.
- 5) Endangered Species Act (ESA): If modifications are made to the Project, if additional information involving potential effects to listed species becomes available, or if a new species is listed, re-initiation of consultation may be necessary.

E) Programmatic:

- 1) A change in the scope of work *must* be approved by the Division and FEMA in advance regardless of the budget implications.
- 2) The Sub-Recipient must notify the Division as soon as significant developments become known, such as delays or adverse conditions that might raise costs or delay completion, or favorable conditions allowing lower costs or earlier completion.
- 3) The Sub-Recipient must "obtain prior written approval for any budget revision which would result in a need for additional funds" [44 CFR 13(c)], from the Division and FEMA.
- 4) Project is approved with the condition that the enclosed list of deliverables shall be submitted, 30 days prior to the Period of Performance date, for review and approval by the Division, for submittal to FEMA for closeout.
- 5) Any extension of the Period of Performance shall be submitted to FEMA 60 days prior to the expiration date. Therefore, any request for a Period of Performance Extension shall be in writing and submitted, along with substantiation of the new expiration date and a new schedule of work, to the Division a minimum of seventy (70) days prior to the expiration date, for Division processing to FEMA.
- 6) The Sub-Recipient must avoid duplication of benefits between the HMGP and any other form of assistance, as required by Section 312 of the Stafford Act, and further clarification in 44 CFR 206.191.
- 7) A copy of the executed subcontract agreement must be forwarded to the Division within 10 days of execution.
- 8) If the Sub-Recipient is not the current title holder of the affected properties, the Sub-Recipient shall provide documentation confirming the property acquisition and easement rights were obtained voluntarily. If condemnation or eminent domain is used to obtain easement rights, FEMA shall not pay for any associated costs or payments to the property owner. Furthermore, FEMA shall not consider it an eligible contribution to the non-Federal cost share requirement and shall not financially participate in that component of a project if land or easements are obtained involuntarily.
- 9) Per FEMA Hazard Mitigation Assistance Guidance Part VI, D.3.4 – Contingency funds are not automatically available for use. Prior to their release, contingency funds must be re-budgeted to another direct cost category and identified. Post-award changes to the budget require prior written approval from the Division (FDEM). The written request should demonstrate what unforeseen condition related to the project arose that required the use of contingency funds.

This is FEMA project number **4283-28-R**. It is funded under HMGP, FEMA-4283-DR-FL and must adhere to all program guidelines established for the HMGP in accordance with the PAS Operational Agreement for Disaster 4283.

FEMA awarded this project on February 13, 2018; with a Pre-Award date of **December 8, 2016**; this Agreement was executed on June 15, 2018, and the Period of Performance for this project shall end on **March 31, 2020**.

F) FINANCIAL CONSEQUENCES:

If the Sub-Recipient fails to comply with any term of the award, the Division shall take one or more of the following actions, as appropriate in the circumstances:

- 1) Temporarily withhold cash payments pending correction of the deficiency by the Sub-Recipient;
- 2) Disallow all or part of the cost of the activity or action not in compliance;
- 3) Wholly or partly suspend or terminate the current award for the Sub-Recipient's program;
- 4) Withhold further awards for the program; or
- 5) Take other remedies that may be legally available.

SCHEDULE OF WORK

State and Local Contracting:	3 Months
Construction Plan/Technical Specifications:	3 Months
Bidding:	3 Months
Construction:	12 Months
State and Local Inspections:	2 Months
Closeout Compliance:	2 Month
Total Period of Performance:	25 Months

BUDGET

Line Item Budget*

	Project Cost	Federal Share	Non-Federal Share
Materials:	\$53,340.00	\$40,005.00	\$13,335.00
Labor:	\$17,450.00	\$13,087.50	\$4,362.50
Fees:	\$4,500.00	\$3,375.00	\$1,125.00
Pre-Award:	\$7,600.00	\$5,700.00	\$1,900.00
Initial Agreement Amount:	\$82,890.00	\$62,167.50	\$20,722.50
***Contingency Funds:	\$669.00	\$501.75	\$167.25
Project Total:	\$83,559.00	\$62,669.25	\$20,889.75

**Any line item amount in this Budget may be increased or decreased 10% or less without an amendment to this Agreement being required, so long as the overall amount of the funds obligated under this Agreement is not increased.*

*This project has a Pre-Award, approved by FEMA in the amount of \$7,600.00 project costs with a start date of **December 8, 2016**.*

***** This project has an estimated \$669.00 in contingency funds.** *Per FEMA Hazard Mitigation Assistance Guidance Part VI, D.3.4 – Contingency funds are not automatically available for use. Prior to their release, contingency funds must be re-budgeted to another direct cost category and identified. Post-award changes to the budget require prior written approval from the Division (FDEM). The written request should demonstrate what unforeseen condition related to the project arose that required the use of contingency funds.*

Project Management costs are included for this project in the amount of \$0.00

Funding Summary

Federal Share:	\$62,669.25	(75.00%)
Non-Federal Share:	\$20,889.75	(25.00%)
Total Project Cost:	\$83,559.00	(100.00%)



Village of Palm Springs

Executive Brief

AGENDA DATE: May 14, 2020

DEPARTMENT: Public Service

ITEM 6.7: Approve Change Order #2 - Miller Road Drainage Improvements (Task Order # 213) - Public Service Department (FY 2020 Budget Funded - Stormwater Enterprise Fund) - TCLM Enterprises

SUMMARY:

On June 13, 2019, the Village Council approved the award of the construction for the Alameda Drive and the Miller Road Drainage Improvements Projects (two separate drainage projects) to TCLM Enterprise, Inc. in the amount of \$151,149.46.

Note: The awarded original contract was comprised of two (2) projects - Alameda Drive (\$80,359.46) and Miller Road (\$70,790.00) for a total of project cost of \$151,149.46. The Alameda Drive Drainage Improvement Project has been completed and closed out previously [final total cost (engineering/design and construction) - \$105,480.10].

On January 9, 2020, the Village Council approved Change Order No. 1 to the Village's contractor, TCLM Enterprises, to relocate the proposed storm drain structures and lines that conflicted with the existing water main that was not previously identified on the project drawings. Since this project is partially grant-funded through FEMA, the proposed change in contract amount was required to be resubmitted to the State for approval (to increase the total reimbursement back to the Village). This approval was recently obtained from FEMA on April 22, 2020; however, a delay in construction occurred and the existing contract/agreement is being requested to be extended due to the required change in project's design and the additional time that was needed for state review of the proposed plan changes.

Note: Change Order No. 1 was approved by the Village Council in the amount of \$15,262.00 (January 9, 2020) with an additional 160 days added to the contract time.

As a result, the Village's contracted engineer, Keshavarz & Associates, and the Public Service Department is recommending an amendment to the approved Task Order No. 213 (Change Order No. 2) with TCLM Enterprises to extend the project completion date by an additional 115 calendar days (increasing the total contract time from 251 days to 366 days):

	<u>Contract Amount</u>	<u>Contract Time</u>
	<u>(Miller Road)</u>	<u>(Miller Road & Drive)</u>
Original Contract Amount	\$70,790	90 days
Alemeda Drive - Change Order No. 1	-	1 day
Miller Road - Change Order No. 1	\$15,262	160 day
Miller Road - Change Order No. 2	-	115 day
Revised Construction Contract Amount	\$86,052	366 day

If approved, the total cost of construction for the Miller Road Drainage Improvements project within Task Order #213 will not be changed (\$86,052) and the revised total contract time will be increased to 366 days. An internal budget transfer or amendment to support this proposed change order will be completed within the General Fund at a later date, if necessary. The Village will not expend more than the amount within the approved budget as it may be adopted/amended each year for these goods and services over the term of this contract.

No additional change orders are anticipated for this project.

If approved, the Miller Road Drainage Improvements project is expected to be completed by mid-August 2020.

The proposed Change Order No. 2 was prepared by TCLM Enterprises and reviewed by the Village's consulting engineer, the Public Service Director/Engineer, the Assistant Public Service Director, the Public Service Project Manager and the Finance Director.

FISCAL IMPACT:

Funding to support the Miller Rd Drainage Improvements Project (Task Order No. 213) was provided within the Stormwater Enterprise Fund:

Allocated/Estimated Project Funding:

FY 2019 Budget - Stormwater Enterprise Fund:	\$168,000.00
FY 2020 Budget - Stormwater Enterprise Fund:	<u>\$110,000.00</u>
Total Approved Budget	\$278,000.00

Expected Project Costs Engineering:

Original Project Cost (Miller Rd) - Stormwater Fund (TO #213):	\$ 12,000.00
Approved Change Order #1 (Miller Rd) - Stormwater Fund (TO #213):	<u>\$ 9,600.00</u>
Engineering Subtotal - Task Order #213:	\$ 21,600.00

Original Project Cost (Alameda Dr) - Stormwater Fund (TO #214):	\$ 11,400.00
Approved Change Order #1 (Alameda Dr) - Stormwater Fund (TO #214):	<u>\$ 7,500.00</u>
Engineering Subtotal - Task Order #214:	\$ 18,900.00

TOTAL PROJECT COST (REVISED) – ENGINEERING	\$ 40,500.00
---	---------------------

Expected Project Costs Construction:

Original Project Cost (Miller Road) - Stormwater Fund (TO #213):	\$ 70,790.00
Change Order #1 (Miller Road) - Stormwater Fund (TO #213):	\$ 15,262.00
Proposed Change Order #2 (Miller Road) - Stormwater Fund (TO #213):	<u>\$ 0.00</u>
Construction Subtotal - Task Order #213:	\$ 86,052.00

Original Project Cost (Alameda Drive) - Stormwater Fund (TO #214):	\$ 80,359.46
Change Order #1 (Alameda Drive) - Stormwater Fund (TO #214):	<u>\$ 6,220.64</u>
Construction Subtotal - Task Order #214:	\$ 86,580.10

TOTAL PROJECT COST (REVISED) – CONSTRUCTION	<u>\$172,632.10</u>
--	----------------------------

TOTAL REVISED PROJECT COST:	\$213,132.10
------------------------------------	---------------------

Note: The Village would be reimbursed 75% (up to \$83,364) of the total cost (up to \$111,152.00) for the Miller Road Drainage Improvements project by the Florida Department of Emergency Management (FEMA), with the Village being responsible for the remaining 25% (\$27,788) of the project cost.

An internal budget transfer or amendment to support this proposed change order will be completed within the General Fund at a later date, if necessary.

The Village will not expend more than the amount in the approved budget as it may be adopted / approved each year for these goods and services for the term of the contract.

ATTACHMENTS:

Proposed Change Order No. 2 - TCLM Enterprises

Change Order No. 1 - TCLM Enterprises

Executed Agreement - TCLM Enterprises



Date of Issuance: 4/29/20

Effective Date:

Owner: Village of Palm Springs

Owner's Task Order No.: 213

Contractor: TCLM Enterprise, Inc.

Contractor's Project No.:

Engineer: Keshavarz & Associates

Engineer's Project No.: 16-1111

Project: Miller Road Drainage Improvements

Contract Name: Alameda Drive

The Contract is modified as follows upon execution of this Change Order:

Description: The Florida Division of Emergency Management sent notification that FEMA has approved the project modifications for the revised drainage installations. It is anticipated that the revised agreement will be added to the May Council agenda, therefore a 155 calendar day extension of the contract time is needed to finalize the project.

Attachments: Change Order Proposal – TCLM Enterprises, Inc.

CHANGE IN CONTRACT PRICE	CHANGE IN CONTRACT TIMES [note changes in Milestones if applicable]
Original Contract Price:	Original Contract Times:
\$ 70,790.00 (Total Contract = \$151,149.46)	Substantial Completion: <u>October 11, 2019</u>
	Ready for Final Payment: <u>November 10, 2019</u> days or dates
[Increase] [Decrease] from previously approved Change Orders No. <u>1</u> to No. <u>1</u> :	[Increase] [Decrease] from previously approved Change Orders No. <u>1</u> to No. <u>1</u> :
\$ 15,262.00 (Total Contract = \$21,482.64)	Substantial Completion: <u>161</u>
	Ready for Final Payment: <u>161</u> days
Contract Price prior to this Change Order:	Contract Times prior to this Change Order:
\$ 86,052 (Total Contract = \$172,632.10)	Substantial Completion: <u>March 20, 2020</u>
	Ready for Final Payment: <u>April 19, 2020</u> days or dates
[Increase] [Decrease] of this Change Order:	[Increase] [Decrease] of this Change Order:
\$ 0.00	Substantial Completion: <u>115</u>
	Ready for Final Payment: <u>115</u> days or dates
Contract Price incorporating this Change Order:	Contract Times with all approved Change Orders:
\$ 86,052.00 (Total Contract = \$172,632.10)	Substantial Completion: <u>July 13, 2020</u>
	Ready for Final Payment: <u>August 12, 2020</u> days or dates

RECOMMENDED:		ACCEPTED:	
By: <u>Randy Wertepny</u>	By: _____	By: <u>[Signature]</u>	By: _____
Engineer (if required)	Owner (Authorized Signature)	Contractor (Authorized Signature)	
Title: <u>Project Manager</u>	Title: _____	Title: <u>President</u>	Title: _____
Date: _____	Date: _____	Date: <u>4/29/2020</u>	Date: _____

Approved by Funding Agency (if applicable)

By: _____ Date: _____
 Title: _____

Updated Bid

To: Village of Palm Springs		From: TCLM Enterprise, Inc.			
Project: Miller Road Drainage Improvements					
Bid	Description	Quantity	Unit	Unit Cost	Total Cost
Item	Of Work				
M1	Mobilization	1	LS	\$ 5,000.00	\$ 5,000.00
M2	Maintenance of Traffic	1	LS	\$ 1,750.00	\$ 1,750.00
M3	NPDES Compliance	1	LS	\$ 1,400.00	\$ 1,400.00
M4	Survey & Recoerd Drawings	1	LS	\$ 3,500.00	\$ 3,500.00
M5	Geotechnical Testing	1	LS	\$ 1,350.00	\$ 1,350.00
M6	Clearing & Grubbing	1	LS	\$ 1,750.00	\$ 1,750.00
	Remove existing 30" RCP	24	LF	\$ 15.00	\$ 360.00
M7	Support Wood power Pole	2	LS	\$ 1,700.00	\$ 3,400.00
M8	Remove & Re-Install sign	2	EA	\$ 170.00	\$ 340.00
	Remove & Reinstall (or replace)sign	1	LS	\$ 2,500.00	\$ 2,500.00
	Wind load calcs for new sign	1	LS	\$ 1,750.00	\$ 1,750.00
M9	Clean Existing Storm Structure	3	EA	\$ 280.00	\$ 840.00
M10	Clean Existing Storm Pipe	1	EA	\$ 1,000.00	\$ 1,000.00
M11	Asphalt Roadway Restoration	42	SY	\$ 100.00	\$ 4,200.00
M12	6" Concrete S/W w/ Mono 6" Curb	295	LF	\$ 50.00	\$ 14,750.00
M13	15" RCP	0	LF	\$ 45.00	\$ -
M14	24" RCP	312	LF	\$ 55.00	\$ 17,160.00
	30" RCP	24	LF	\$ 73.00	\$ 1,752.00
M15	Concrete Driveway Replacement	1	EA	\$ 4,500.00	\$ 4,500.00
	Additional Concrete Removal & Replace	400	SF	\$ 10.00	\$ 4,000.00
	Remove and reinstall fence	90	LF	\$ 10.00	\$ 900.00
	Remove Existing Tree	1	LS	\$ 2,750.00	\$ 2,750.00
M16	4" x 4" Type P MH	2	EA	\$ 2,800.00	\$ 5,600.00
M17	Connect to Existing Structure	2	EA	\$ 1,250.00	\$ 2,500.00
M18	Sod	500	SY	\$ 4.00	\$ 2,000.00
M19	Miscellaneous Restoration	1	LS	\$ 500.00	\$ 500.00
M20	Miscellaneous Restoration	1	LS	\$ 500.00	\$ 500.00
	TOTALS				\$ 86,052.00
				Original	\$70,790.00
				Increase	\$15,262.00

Original Bid

Miller Road Drainage Improvements

Item	Description	Quantity	Unit	Unit Price	Cost
M1	MOBILIZATION	1	LS	\$5,000.00	\$5,000.00
M2	MAINTENANCE OF TRAFFIC	1	LS	\$1,750.00	\$1,750.00
M3	NPDES COMPLIANCE	1	LS	\$1,400.00	\$1,400.00
M4	SURVEY LAYOUT & RECORD DRAWINGS	1	LS	\$3,500.00	\$3,500.00
M5	GEOTECHNICAL TESTING	1	LS	\$1,350.00	\$1,350.00
M6	CLEARING & GRUBBING	1	LS	\$1,750.00	\$1,750.00
M7	SUPPORT WOOD POWER POLE	1	LS	\$1,700.00	\$1,700.00
M8	REMOVE & REINSTALL SIGN	2	EA	\$ 170.00	\$ 340.00
M9	CLEAN EXISTING STORM STRUCTURE	3	EA	\$ 280.00	\$ 840.00
M10	CLEAN EXISTING STORM PIPE	1	EA	\$1,000.00	\$1,000.00
M11	ASPHALT ROADWAY RESTORATION	42	SY	\$ 100.00	\$4,200.00
M12	6' CONCRETE SIDEWALK WITH MONOLITHIC C	295	LF	\$ 50.00	\$14,750.00
M13	15" RCP	10	LF	\$ 45.00	\$ 450.00
M14	24" RCP	312	LF	\$ 55.00	\$17,160.00
M15	CONCRETE DRIVEWAY REPLACEMENT	1	EA	\$ 4,500.00	\$ 4,500.00
M16	4'x4' TYPE P MANHOLE	2	EA	\$ 2,800.00	\$ 5,600.00
M17	CONNECT TO EX STRUCTURE	2	EA	\$ 1,250.00	\$2,500.00
M18	SOD	500	SY	\$ 4.00	\$2,000.00
M19	MISCELLANEOUS RESTORATIONS	1	LS	\$ 500.00	\$ 500.00
M20	Miscellaneous Restorations	1	LS	\$ 500.00	\$ 500.00
TOTAL MILLER ROAD BID AMOUNT				\$ 27,704.00	\$70,790.00

BID PROPOSAL FORM
00310-7



Date of Issuance: 12/18/19

Effective Date:

Owner: Village of Palm Springs

Owner's Task Order No.: 213

Contractor: TCLM Enterprise, Inc.

Contractor's Project No.:

Engineer: Keshavarz & Associates

Engineer's Project No.: 16-1111

Project: Miller Road Drainage Improvements

Contract Name: Alameda Drive

The Contract is modified as follows upon execution of this Change Order:

Description: During the initial phases of construction, it was discovered that there were existing utilities not located by the design ticket utility coordination and the existing water main was in a different location from the record drawings and in direct conflict with the proposed 24" storm line which is requiring the proposed storm line to be shifted north toward the limit of the right-away. The construction plans have been modified based upon the found locations of the utilities and the contractor has submitted a change order request for the plan modifications. This modification required the need for a drainage easement that should be approved at the January Council meeting and approval from the State for the plan modifications and as such 160 days is being added to the contract.

Attachments: Change Order Proposal – TCLM Enterprises, Inc.

CHANGE IN CONTRACT PRICE	CHANGE IN CONTRACT TIMES [note changes in Milestones if applicable]
Original Contract Price:	Original Contract Times:
\$ 70,790.00 (Total Contract = \$151,149.46)	Substantial Completion: <u>October 11, 2019</u>
	Ready for Final Payment: <u>November 10, 2019</u> days or dates
[Increase] [Decrease] from previously approved Change Orders No. <u>0</u> to No. <u>0</u> :	[Increase] [Decrease] from previously approved Change Orders No. <u>1</u> to No. <u>1</u> :
\$ 0.00 (Total Contract = \$6,220.64)	Substantial Completion: <u>1</u>
	Ready for Final Payment: <u>1</u> days
Contract Price prior to this Change Order:	Contract Times prior to this Change Order:
\$ 70,790 (Total Contract = \$157,370.10)	Substantial Completion: <u>October 12, 2019</u>
	Ready for Final Payment: <u>November 11, 2019</u> days or dates
[Increase] [Decrease] of this Change Order:	[Increase] [Decrease] of this Change Order:
\$ 15,262.00	Substantial Completion: <u>160</u>
	Ready for Final Payment: <u>160</u> days or dates
Contract Price incorporating this Change Order:	Contract Times with all approved Change Orders:
\$ 86,052.00 (Total Contract = \$172,632.10)	Substantial Completion: <u>March 20, 2020</u>
	Ready for Final Payment: <u>April 19, 2020</u> days or dates

RECOMMENDED:
By: [Signature]
Engineer (if required)
Title: Project Manager
Date: 12/18/19

ACCEPTED:
By: [Signature]
Owner (Authorized Signature)
Title: Mayor
Date: January 9, 2020

ACCEPTED:
By: [Signature]
Contractor (Authorized Signature)
Title: President
Date: 12/18/19

Approved by Funding Agency (if applicable)

By: _____
Title: _____

Date: _____

Updated Bid

To: Village of Palm Springs		From: TCLM Enterprise, Inc.			
Project: Miller Road Drainage Improvements					
Bid	Description	Quantity	Unit	Unit Cost	Total Cost
Item	Of Work				
M1	Mobilization	1	LS	\$ 5,000.00	\$ 5,000.00
M2	Maintenance of Traffic	1	LS	\$ 1,750.00	\$ 1,750.00
M3	NPDES Compliance	1	LS	\$ 1,400.00	\$ 1,400.00
M4	Survey & Recoerd Drawings	1	LS	\$ 3,500.00	\$ 3,500.00
M5	Geotechnical Testing	1	LS	\$ 1,350.00	\$ 1,350.00
M6	Clearing & Grubbing	1	LS	\$ 1,750.00	\$ 1,750.00
	Remove existing 30" RCP	24	LF	\$ 15.00	\$ 360.00
M7	Support Wood power Pole	2	LS	\$ 1,700.00	\$ 3,400.00
M8	Remove & Re-Install sign	2	EA	\$ 170.00	\$ 340.00
	Remove & Reinstall (or replace)sign	1	LS	\$ 2,500.00	\$ 2,500.00
	Wind load calcs for new sign	1	LS	\$ 1,750.00	\$ 1,750.00
M9	Clean Existing Storm Structure	3	EA	\$ 280.00	\$ 840.00
M10	Clean Existing Storm Pipe	1	EA	\$ 1,000.00	\$ 1,000.00
M11	Asphalt Roadway Restoration	42	SY	\$ 100.00	\$ 4,200.00
M12	6" Concrete S/W w/ Mono 6" Curb	295	LF	\$ 50.00	\$ 14,750.00
M13	15" RCP	0	LF	\$ 45.00	\$ -
M14	24" RCP	312	LF	\$ 55.00	\$ 17,160.00
	30" RCP	24	LF	\$ 73.00	\$ 1,752.00
M15	Concrete Driveway Replacement	1	EA	\$ 4,500.00	\$ 4,500.00
	Additional Concrete Removal & Replace	400	SF	\$ 10.00	\$ 4,000.00
	Remove and reinstall fence	90	LF	\$ 10.00	\$ 900.00
	Remove Existing Tree	1	LS	\$ 2,750.00	\$ 2,750.00
M16	4" x 4" Type P MH	2	EA	\$ 2,800.00	\$ 5,600.00
M17	Connect to Existing Structure	2	EA	\$ 1,250.00	\$ 2,500.00
M18	Sod	500	SY	\$ 4.00	\$ 2,000.00
M19	Miscellaneous Restoration	1	LS	\$ 500.00	\$ 500.00
M20	Miscellaneous Restoration	1	LS	\$ 500.00	\$ 500.00
	TOTALS				\$ 86,052.00
				Original	\$70,790.00
				Increase	\$15,262.00

Original Bid

Miller Road Drainage Improvements

Item	Description	Quantity	Unit	Unit Price	Cost
M1	MOBILIZATION	1	LS	\$5,000.00	\$5,000.00
M2	MAINTENANCE OF TRAFFIC	1	LS	\$1,750.00	\$1,750.00
M3	NPDES COMPLIANCE	1	LS	\$1,400.00	\$1,400.00
M4	SURVEY LAYOUT & RECORD DRAWINGS	1	LS	\$3,500.00	\$3,500.00
M5	GEO TECHNICAL TESTING	1	LS	\$1,350.00	\$1,350.00
M6	CLEARING & GRUBBING	1	LS	\$1,750.00	\$1,750.00
M7	SUPPORT WOOD POWER POLE	1	LS	\$1,700.00	\$1,700.00
M8	REMOVE & REINSTALL SIGN	2	EA	\$ 170.00	\$ 340.00
M9	CLEAN EXISTING STORM STRUCTURE	3	EA	\$ 280.00	\$ 840.00
M10	CLEAN EXISTING STORM PIPE	1	EA	\$1,000.00	\$1,000.00
M11	ASPHALT ROADWAY RESTORATION	42	SY	\$ 100.00	\$4,200.00
M12	6' CONCRETE SIDEWALK WITH MONOLITHIC C	295	LF	\$ 50.00	\$14,750.00
M13	15" RCP	10	LF	\$ 45.00	\$ 450.00
M14	24" RCP	312	LF	\$ 55.00	\$17,160.00
M15	CONCRETE DRIVEWAY REPLACEMENT	1	EA	\$ 4,500.00	\$ 4,500.00
M16	4'x4' TYPE P MANHOLE	2	EA	\$ 2,800.00	\$ 5,600.00
M17	CONNECT TO EX STRUCTURE	2	EA	\$ 1,250.00	\$2,500.00
M18	SOD	500	SY	\$ 4.00	\$2,000.00
M19	MISCELLANEOUS RESTORATIONS	1	LS	\$ 500.00	\$ 500.00
M20	Miscellaneous Restorations	1	LS	\$ 500.00	\$ 500.00
TOTAL MILLER ROAD BID AMOUNT				\$ 27,704.00	\$70,790.00

BID PROPOSAL FORM
00310-7

**AGREEMENT
BETWEEN OWNER AND CONTRACTOR
FOR CONSTRUCTION CONTRACT (STIPULATED PRICE)**

THIS AGREEMENT is by and between Village of Palm Springs ("Owner") and
TCUM Enterprise, Inc ("Contractor").

Owner and Contractor hereby agree as follows:

ARTICLE 1 – WORK

- 1.01 Contractor shall complete all Work as specified or indicated in the Contract Documents. The Work is generally described as follows: *The project consists of furnishing all labor, equipment and materials for the Improvements to Alameda Drive Drainage Improvements, Miller Road Drainage Improvements as described in the Drawings and Specifications. Generally, the work includes installing approximately ½ mile of pavement and all other incidentals as indicated by the Drawings and specifications or as required to properly complete the project as planned.*

ARTICLE 2 – THE PROJECT

- 2.01 *The Project, of which the Work under the Contract Documents is a part, is generally described as follows: Alameda Drive Drainage Improvements, Miller Road Drainage Improvements.*

ARTICLE 3 – ENGINEER

- 3.01 The part of the Project that pertains to the Work has been designed by Keshavarz & Associates, Inc.
- 3.02 The Owner has retained Keshavarz & Associates, Inc. ("Engineer") to act as Owner's representative, assume all duties and responsibilities, and have the rights and authority assigned to Engineer in the Contract Documents in connection with the completion of the Work in accordance with the Contract Documents.

ARTICLE 4 – CONTRACT TIMES

- 4.01 *Time of the Essence*
- A. All time limits for Milestones, if any, Substantial Completion, and completion and readiness for final payment as stated in the Contract Documents are of the essence of the Contract.
- 4.02 *Contract Times: Days*
- A. The Work will be substantially completed within 60 days after the date when the Contract Times commence to run as provided in Paragraph 4.01 of the General Conditions, and completed and ready for final payment in accordance with Paragraph 15.06 of the General Conditions within 90 days after the date when the Contract Times commence to run.
- 4.03 *Liquidated Damages*
- A. Contractor and Owner recognize that time is of the essence as stated in Paragraph 4.01 above and that Owner will suffer financial and other losses if the Work is not completed and Milestones not achieved within the times specified in Paragraph 4.02 above, plus any

extensions thereof allowed in accordance with the Contract. The parties also recognize the delays, expense, and difficulties involved in proving in a legal or arbitration proceeding the actual loss suffered by Owner if the Work is not completed on time. Accordingly, instead of requiring any such proof, Owner and Contractor agree that as liquidated damages for delay (but not as a penalty):

1. Substantial Completion: Contractor shall pay Owner \$500.00 for each day that expires after the time (as duly adjusted pursuant to the Contract) specified in Paragraph 4.02.A above for Substantial Completion until the Work is substantially complete.
2. Completion of Remaining Work: After Substantial Completion, if Contractor shall neglect, refuse, or fail to complete the remaining Work within the Contract Times (as duly adjusted pursuant to the Contract) for completion and readiness for final payment, Contractor shall pay Owner \$500.00 for each day that expires after such time until the Work is completed and ready for final payment.
3. Liquidated damages for failing to timely attain Substantial Completion and final completion are not additive and will not be imposed concurrently.

4.04 *Special Damages*

- A. In addition to the amount provided for liquidated damages, Contractor shall reimburse Owner (1) for any fines or penalties imposed on Owner as a direct result of the Contractor's failure to attain Substantial Completion according to the Contract Times.

ARTICLE 5 – CONTRACT PRICE

- 5.01 Owner shall pay Contractor for completion of the Work in accordance with the Contract Documents the amounts that follow, subject to adjustment under the Contract:
- A. For all Unit Price Work, an amount equal to the sum of the extended prices (established for each separately identified item of Unit Price Work by multiplying the unit price times the actual quantity of that item): See BID FORM attached as Section 00310 - Bid Form.

The extended prices for Unit Price Work set forth as of the Effective Date of the Contract are based on estimated quantities. As provided in Paragraph 13.03 of the General Conditions, estimated quantities are not guaranteed, and determinations of actual quantities and classifications are to be made by Engineer.

ARTICLE 6 – PAYMENT PROCEDURES

6.01 *Submittal and Processing of Payments*

- A. Contractor shall submit Applications for Payment in accordance with Article 15 of the General Conditions. Applications for Payment will be processed by Engineer as provided in the General Conditions.

6.02 *Progress Payments; Retainage*

- A. Owner shall make progress payments on account of the Contract Price on the basis of Contractor's Applications for Payment on or about the 20th day of each month during performance of the Work as provided in Paragraph 6.02.A.1 below, provided that such Applications for Payment have been submitted in a timely manner and otherwise meet the requirements of the Contract. All such payments will be measured by the Schedule of

Values established as provided in the General Conditions (and in the case of Unit Price Work based on the number of units completed) or, in the event there is no Schedule of Values, as provided elsewhere in the Contract.

1. Prior to Substantial Completion, progress payments will be made in an amount equal to the percentage indicated below but, in each case, less the aggregate of payments previously made and less such amounts as Owner may withhold, including but not limited to liquidated damages, in accordance with the Contract
 - a. 90 percent of Work completed (with the balance being retainage). If the Work has been 50 percent completed as determined by Engineer, and if the character and progress of the Work have been satisfactory to Owner and Engineer, then as long as the character and progress of the Work remain satisfactory to Owner and Engineer, the retainage will be reduced in accordance with Florida Statute 218.735; and
 - b. 90 percent of cost of materials and equipment not incorporated in the Work (with the balance being retainage).
- B. Upon Substantial Completion, Owner shall pay an amount sufficient to increase total payments to Contractor to 100 percent of the Work completed, less such amounts set off by Owner pursuant to Paragraph 15.01.E of the General Conditions, and less 200 percent of Engineer's estimate of the value of Work to be completed or corrected as shown on the punch list of items to be completed or corrected prior to final payment.

6.03 Final Payment

- A. Upon final completion and acceptance of the Work in accordance with Paragraph 15.06 of the General Conditions, Owner shall pay the remainder of the Contract Price as recommended by Engineer as provided in said Paragraph 15.06.

ARTICLE 7 – INTEREST

- 7.01 All amounts not paid when due shall bear interest at the rate of 7 percent per annum.

ARTICLE 8 – CONTRACTOR'S REPRESENTATIONS

- 8.01 In order to induce Owner to enter into this Contract, Contractor makes the following representations:
- A. Contractor has examined and carefully studied the Contract Documents, and any data and reference items identified in the Contract Documents.
 - B. Contractor has visited the Site, conducted a thorough, alert visual examination of the Site and adjacent areas, and become familiar with and is satisfied as to the general, local, and Site conditions that may affect cost, progress, and performance of the Work.
 - C. Contractor is familiar with and is satisfied as to all Laws and Regulations that may affect cost, progress, and performance of the Work.
 - D. Contractor has carefully studied all: (1) reports of explorations and conditions at or adjacent to the Site and all drawings of physical conditions relating to existing surface at the Site that have been identified in the Supplementary Conditions, especially with respect to Technical Data in such reports and drawings, and (2) reports and drawings relating to Hazardous Environmental Conditions, if any, at or adjacent to the Site that have been

identified in the Supplementary Conditions, especially with respect to Technical Data in such reports and drawings.

- E. Contractor has considered the information known to Contractor itself; information commonly known to contractors doing business in the locality of the Site; information and observations obtained from visits to the Site; the Contract Documents; and the Site-related reports and drawings identified in the Contract Documents, with respect to the effect of such information, observations, and documents on (1) the cost, progress, and performance of the Work; (2) the means, methods, techniques, sequences, and procedures of construction to be employed by Contractor; and (3) Contractor's safety precautions and programs.
- F. Based on the information and observations referred to in the preceding paragraph, Contractor agrees that no further examinations, investigations, explorations, tests, studies, or data are necessary for the performance of the Work at the Contract Price, within the Contract Times, and in accordance with the other terms and conditions of the Contract.
- G. Contractor is aware of the general nature of work to be performed by Owner and others at the Site that relates to the Work as indicated in the Contract Documents.
- H. Contractor has given Engineer written notice of all conflicts, errors, ambiguities, or discrepancies that Contractor has discovered in the Contract Documents, and the written resolution thereof by Engineer is acceptable to Contractor.
- I. The Contract Documents are generally sufficient to indicate and convey understanding of all terms and conditions for performance and furnishing of the Work.
- J. Contractor's entry into this Contract constitutes an incontrovertible representation by Contractor that without exception all prices in the Agreement are premised upon performing and furnishing the Work required by the Contract Documents.

ARTICLE 9 – CONTRACT DOCUMENTS

9.01 Contents

- A. The Contract Documents consist of the following:
 - 1. This Agreement (pages 1 to 13, inclusive).
 - 2. Performance bond Section 00610 - Public Construction Bond (Performance Bond) consisting of 1 page
 - 3. Payment bond Section 00620 - Payment Bond consisting of 1 page
 - 4. General Conditions (pages 1 to 65, inclusive).
 - 5. Supplementary Conditions (pages 1 to 6, inclusive).
 - 6. Specifications as listed in the table of contents of the Project Manual.
 - 7. Drawings (not attached but incorporated by reference) with each sheet bearing the following general title: Alameda Drive Drainage Improvements, Miller Road Drainage Improvements
 - 8. Addenda (numbers to , inclusive).
 - 9. Exhibits to this Agreement (enumerated as follows):
 - a. Contractor's Bid (pages to , inclusive).

10. The following which may be delivered or issued on or after the Effective Date of the Contract and are not attached hereto:
 - a. Notice to Proceed.
 - b. Work Change Directives.
 - c. Change Orders.
 - d. Field Orders.
- B. The documents listed in Paragraph 9.01.A are attached to this Agreement (except as expressly noted otherwise above).
- C. There are no Contract Documents other than those listed above in this Article 9.
- D. The Contract Documents may only be amended, modified, or supplemented as provided in the General Conditions.

ARTICLE 10 – MISCELLANEOUS

10.01 Terms

- A. Terms used in this Agreement will have the meanings stated in the General Conditions and the Supplementary Conditions.

10.02 Assignment of Contract

- A. Unless expressly agreed to elsewhere in the Contract, no assignment by a party hereto of any rights under or interests in the Contract will be binding on another party hereto without the written consent of the party sought to be bound; and, specifically but without limitation, money that may become due and money that is due may not be assigned without such consent (except to the extent that the effect of this restriction may be limited by law), and unless specifically stated to the contrary in any written consent to an assignment, no assignment will release or discharge the assignor from any duty or responsibility under the Contract Documents.

10.03 Successors and Assigns

- A. Owner and Contractor each binds itself, its successors, assigns, and legal representatives to the other party hereto, its successors, assigns, and legal representatives in respect to all covenants, agreements, and obligations contained in the Contract Documents.

10.04 Severability

- A. Any provision or part of the Contract Documents held to be void or unenforceable under any Law or Regulation shall be deemed stricken, and all remaining provisions shall continue to be valid and binding upon Owner and Contractor, who agree that the Contract Documents shall be reformed to replace such stricken provision or part thereof with a valid and enforceable provision that comes as close as possible to expressing the intention of the stricken provision.

10.05 Contractor's Certifications

- A. Contractor certifies that it has not engaged in corrupt, fraudulent, collusive, or coercive practices in competing for or in executing the Contract. For the purposes of this Paragraph 10.05:

1. "corrupt practice" means the offering, giving, receiving, or soliciting of any thing of value likely to influence the action of a public official in the bidding process or in the Contract execution;
2. "fraudulent practice" means an intentional misrepresentation of facts made (a) to influence the bidding process or the execution of the Contract to the detriment of Owner, (b) to establish Bid or Contract prices at artificial non-competitive levels, or (c) to deprive Owner of the benefits of free and open competition;
3. "collusive practice" means a scheme or arrangement between two or more Bidders, with or without the knowledge of Owner, a purpose of which is to establish Bid prices at artificial, non-competitive levels; and
4. "coercive practice" means harming or threatening to harm, directly or indirectly, persons or their property to influence their participation in the bidding process or affect the execution of the Contract.

10.06 Indemnity

- A. The parties recognize that the CONTRACTOR is an independent contractor. The CONTRACTOR agrees to assume liability for and indemnify, hold harmless, and defend the VILLAGE, its council members, mayor, officers, employees, agents, and attorneys of, from, and against all liability and expense, including reasonable attorney's fees, in connection with any and all claims, demands, damages, actions, causes of action, and suits in equity of whatever kind or nature, including claims for personal injury, property damage, equitable relief, or loss of use, to the extent caused by the negligence, recklessness, or intentionally wrongful conduct of the CONTRACTOR, its agents, officers, Contractors, subcontractors, employees, or anyone else utilized by the CONTRACTOR in the performance of this Contract. The CONTRACTOR's liability hereunder shall include all attorney's fees and costs incurred by the VILLAGE in the enforcement of this indemnification provision. This includes claims made by the employees of the CONTRACTOR against the VILLAGE and the CONTRACTOR hereby waives its entitlement, if any, to immunity under Section 440.11, Florida Statutes. The obligations contained in this provision shall survive termination of this Contract and shall not be limited by the amount of any insurance required to be obtained or maintained under this Contract.
- B. Subject to the limitations set forth in this Section, CONTRACTOR shall assume control of the defense of any claim asserted by a third party against the VILLAGE and, in connection with such defense, shall appoint lead counsel, in each case at the CONTRACTOR's expense. The VILLAGE shall have the right, at its option, to participate in the defense of any third party claim, without relieving CONTRACTOR of any of its obligations hereunder. If the CONTRACTOR assumes control of the defense of any third party claim in accordance with this paragraph, the CONTRACTOR shall obtain the prior written consent of the VILLAGE before entering into any settlement of such claim. Notwithstanding anything to the contrary in this Section, the CONTRACTOR shall not assume or maintain control of the defense of any third party claim, but shall pay the fees of counsel retained by the VILLAGE and all expenses, including experts' fees, if (i) an adverse determination with respect to the third party claim would, in the good faith judgment of the VILLAGE, be detrimental in any material respect to the VILLAGE's reputation; (ii) the third party claim seeks an injunction or equitable relief against the VILLAGE; or (iii) the CONTRACTOR has failed or is failing to prosecute or defend vigorously the third party claim. Each party shall cooperate, and cause its agents to cooperate, in the defense or prosecution of any third party claim and shall furnish or cause to be furnished such records and information, and attend such

conferences, discovery proceedings, hearings, trials, or appeals, as may be reasonably requested in connection therewith.

- C. It is the specific intent of the parties hereto that the foregoing indemnification complies with Section 725.06, Florida Statutes, as amended. CONTRACTOR expressly agrees that it will not claim, and waives any claim, that this indemnification violates Section 725.06, Florida Statutes. Nothing contained in the foregoing indemnification shall be construed as a waiver of any immunity or limitation of liability the VILLAGE may have under the doctrine of sovereign immunity or Section 768.28, Florida Statutes.

10.07 *Governing Law and Remedies*

- A. The validity of this Agreement and of any of its terms or provisions, as well as the rights and duties of the parties hereunder, shall be governed by the laws of the State of Florida and venue for any and all disputes related to or arising from this Agreement shall be in Palm Beach County, Florida.
- B. No remedy herein conferred upon any party is intended to be exclusive of any other remedy, and each and every such remedy shall be cumulative and shall be in addition to every other remedy given hereunder or now or hereafter existing at law or in equity or by statute or otherwise. No single or partial exercise by any party of any right, power, or remedy hereunder shall preclude any other or further exercise thereof.

10.08 *Office of the Inspector General*

- A. Palm Beach County has established the Office of the Inspector General, which is authorized and empowered to review past, present, and proposed County programs, contracts, transactions, accounts and records. The Inspector General (IG) has the power to subpoena witnesses, administer oaths, require the production of records, and monitor existing projects and programs. The Inspector General may, on a random basis, perform audits on all Village contracts.

10.09 *Public Records*

- A. The CONTRACTOR shall comply with Florida's Public Records Laws, Chapter 119, Florida Statutes, and, if it is acting on behalf of the VILLAGE as provided under section 119.011(2), the CONTRACTOR specifically agrees to:
 - 1. Keep and maintain public records required by the VILLAGE to perform the services under this Agreement.
 - 2. Upon request from the VILLAGE's custodian of public records, provide the VILLAGE with a copy of the requested records or allow the records to be inspected or copied within a reasonable time at a cost that does not exceed the cost provided in this Chapter 119, Florida Statutes, or as otherwise provided by law.
 - 3. Ensure that said public records that are exempt or confidential and exempt from public records disclosure requirements are not disclosed except as authorized by law for the duration of the Agreement term and following completion of the Agreement, if the CONTRACTOR does not transfer the records to the VILLAGE.
 - 4. Upon the completion of the Agreement, transfer, at no cost, to the VILLAGE all public records in possession of the CONTRACTOR or keep and maintain public records required by the VILLAGE to perform the services. If the CONTRACTOR transfers all public records to the VILLAGE upon completion of the Agreement, the CONTRACTOR shall destroy any duplicate public records that are exempt or confidential and exempt from public records disclosure requirements. If the CONTRACTOR keeps and maintains

public records upon completion of the Agreement, the CONTRACTOR shall meet all applicable requirements for retaining public records. All records stored electronically must be provided to the VILLAGE, upon request from the VILLAGE's custodian of public records, in a format that is compatible with the information technology systems of the Village.

10.10 Insurance

A. The limits of liability for insurance required by Paragraph 6.03 of the General Conditions shall provide coverage for not less than the following amounts or greater where required by Law and Regulations:

1. Workers' Compensation, and related coverages under Paragraphs 6.03.A.1 and A.2 of the General Conditions:

a. State	Statutory
b. Applicable Federal	Statutory
c. Employer Liability:	
Bodily injury, each accident	\$1,000,000
Bodily injury by disease, each employee	\$500,000
Bodily injury/disease aggregate	\$1,000,000
d. Foreign voluntary worker compensation	Statutory

2. Contractor's Commercial General Liability under Paragraphs 6.03.B and 6.03.C of the General Conditions:

a. General Aggregate	\$2,000,000
b. Products – Completed Operations Aggregate	\$2,000,000
c. Personal and Advertising Injury	\$1,000,000
d. Each Occurrence	\$1,000,000
(Bodily Injury and Property Damage)	

3. Automobile Liability under paragraph 6.03.D of the General Conditions:

a. Bodily Injury:	
Each Person	\$500,000
Each Accident	\$1,000,000
b. Property Damage:	
Each Incident	\$1,000,000

4. Umbrella of Excess Liability under paragraph 6.03.E of the General Conditions:

a. Excess or Umbrella Liability	
1) General Aggregate	\$5,000,000
2) Each Occurrence	\$1,000,000

5. Contractor's Pollution Liability under paragraph 6.03.F of the General Conditions:

a. Contractor's Pollution Liability	
1) General Aggregate	\$2,000,000
2) Each Occurrence	\$1,000,000

6. Additional Insureds include the respective officers, partners, directors, employees, agents, consultants, and subconsultants of the following firms and municipal government(s):

a. Village of Palm Springs

10.11 *Audit By Village*

- A. The CONTRACTOR shall permit the VILLAGE, or any authorized representatives of the VILLAGE, at all reasonable times, access to and the right to examine all records, books, papers or documents related to the CONTRACTOR's performance under this Agreement including, but not limited to, expenses for sub-contractors, agents or assistants, direct and indirect charges for work performed and detailed documentation for all such work performed or to be performed under this Agreement.

10.12 *Copies of Data/Documents*

- A. Copies or original documents prepared by the CONTRACTOR in relation to work associated with this Agreement shall be provided to the VILLAGE. Data collected, stored, and/or provided shall be in a form acceptable to the VILLAGE and agreed upon by the VILLAGE.

10.13 *Ownership*

- A. Each and every report, draft, work product, map, record, and other document reproduced, prepared, or caused to be prepared by the CONTRACTOR pursuant to or in connection with this Agreement shall be the exclusive property of the VILLAGE.

10.14 *Limitations of Liability*

- A. Under no circumstances shall either party be liable to the other for any consequential, incidental, special, punitive, or any other form of indirect or non-compensatory damages.

10.15 *Enforcement Costs*

- A. All parties shall be responsible for their own attorneys' fees, court costs and expenses if any legal action or other proceeding is brought for any dispute, disagreement, or issue of construction or interpretation arising hereunder whether relating to the Agreement's execution, validity, the obligations provided therein, or performance of this Agreement, or because of an alleged breach, default or misrepresentation in connection with any provisions of this Agreement.

10.16 *Copyrights and/or Patent Rights*

- A. CONTRACTOR warrants that there has been no violation of copyrights and/or patent rights in the manufacturing, producing or selling of the goods, shipped or ordered, as a result of this Agreement and the CONTRACTOR agrees to hold the Village harmless from any and all liability, loss, or expense occasioned by any such violation.

10.17 *Protection of Property*

- A. The CONTRACTOR shall at all times guard against damage or loss to the property of the VILLAGE or of other vendors or contractors and shall be held responsible for replacing or repairing any such loss or damage. The VILLAGE may withhold payment or make such deductions as deemed necessary to insure reimbursement or replacement for loss or damage to property through negligence of the successful CONTRACTOR or its agents. The CONTRACTOR shall be responsible to safeguard all of their property such as tools and equipment while on site. The VILLAGE will not be held responsible for any loss of CONTRACTOR property due to theft or vandalism.

10.18 *Damage to Persons or Property*

- A. The responsibility for all damage to person or property arising out of or on account of Scope of Work done under this Contract shall rest upon the CONTRACTOR.

10.19 Discrimination

- A. The CONTRACTOR warrants and represents that all of its employees are treated equally during employment without regard to race, color, religion, disability, sex, age, national origin, ancestry, political affiliation, marital status, handicap, or sexual orientation. Further, CONTRACTOR shall not discriminate or permit discrimination against any employee or an applicant for employment on the basis of race, color, sex, religion, political affiliation, natural origin, ancestry, marital status, sexual orientation or handicap.

10.20 Construction Defects

- A. PURSUANT TO SECTION 558.005, FLORIDA STATUTES, ANY CLAIMS FOR CONSTRUCTION DEFECTS ARE NOT SUBJECT TO THE NOTICE AND CURE PROVISIONS OF CHAPTER 558, FLORIDA STATUTES.

10.21 Termination

a. Termination without cause. Either party may terminate this Agreement at any time with or without cause by giving not less than ten (10) days written notice of termination.

b. Termination for cause. Either party may terminate this Agreement at any time in the event that the other party engages in any act or makes any omission constituting a material breach of any term or condition of this Agreement. The party electing to terminate this Agreement shall provide the other party with written notice specifying the nature of the breach. The party receiving the notice shall then have three (3) business days from the date of the notice in which to remedy the breach. If such corrective action is not taken within three (3) business days, then this Agreement shall terminate at the end of the three (3) day period without further notice or demand.

c. Effect of Termination. Termination of this Agreement shall not affect any rights, obligations, and liabilities of the parties arising out of transactions which occurred prior to termination. Notwithstanding the foregoing, the parties acknowledge and agree that the VILLAGE is a municipal corporation and political subdivision of the state of Florida, and as such, this Agreement (and all Exhibits hereto) are subject to budgeting and appropriation by the VILLAGE of funds sufficient to pay the costs associated herewith in any fiscal year of the Village. Notwithstanding anything in this Agreement to the contrary, in the event that no funds are appropriated or budgeted by the VILLAGE's governing board in any fiscal year to pay the costs associated with the VILLAGE's obligations under this Agreement, or in the event the funds budgeted or appropriated are, or are estimated by the VILLAGE to be, insufficient to pay the costs associated with the VILLAGE's obligations hereunder in any fiscal period, then the VILLAGE will notify CONTRACTOR of such occurrence and either the VILLAGE or CONTRACTOR may terminate this Agreement by notifying the other in writing, which notice shall specify a date of termination no earlier than twenty-four (24) hours after giving of such notice. Termination in accordance with the preceding sentence shall be without penalty or expense to the VILLAGE of any kind whatsoever; however, VILLAGE shall pay CONTRACTOR for all services performed under this Agreement through the date of termination.

10.22 *Equal Opportunity Employment* CONTRACTOR agrees that it will not discriminate against any employee or applicant for employment for work under this Agreement because of race, color, religion, sex, age or national origin. Such action shall include, but not be limited to the following: employment, upgrading, demotion or transfer; recruitment advertising; lay-off or termination; rates of pay or other forms of compensation; and selection for training, including apprenticeship. The CONTRACTOR agrees to post in conspicuous places, available to employees and applicants for employment, notices setting forth this non-discrimination clause. This provision applies to all CONTRACTOR's subcontractors and it is the responsibility of CONTRACTOR to ensure subcontractor's compliance.

10.23 Lobbying

The Village falls under the Palm Beach County Lobbyist Registration Ordinance and all proposed CONTRACTORS must comply with that ordinance.

10.24 *Debarment and Suspension*

A completed "Certification Regarding Debarment and Suspension" is required prior to award. Upon request, the CONTRACTOR agrees to provide the VILLAGE with subsequent certification(s) for it and/or its suppliers, subcontractors and subconsultants after Contract award.

a. This contract is a covered transaction for purposes of 2 C.F.R. pt. 180 and 2 C.F.R. pt. 3000. As such the CONTRACTOR is required to verify that none of the CONTRACTOR, its principals (defined at 2 C.F.R. § 80.995), or its affiliates (defined at 2 C.F.R. § 180.905) are excluded (defined at 2 C.F.R. § 180.940) or disqualified (defined at 2 C.F.R. § 180.935).

b. The CONTRACTOR must comply with 2 C.F.R. pt. 180, subpart C and 2 C.F.R. pt. 3000, subpart C and must include a requirement to comply with these regulations in any lower tier covered transaction it enters into.

c. This certification is a material representation of fact relied upon by VILLAGE. If it is later determined that the CONTRACTOR did not comply with 2 C.F.R. pt. 180, subpart C and 2 C.F.R. pt. 3000, subpart C, in addition to remedies available to the Federal Government and VILLAGE, the Federal Government may pursue available remedies, including but not limited to suspension and/or debarment.

d. The CONTRACTOR must comply with the requirements of 2 C.F.R. pt. 180, subpart C and 2 C.F.R. pt. 3000, subpart C while this order/contract is valid. The CONTRACTOR further agrees to include a provision requiring such compliance in its lower tier covered transactions.

10.25 *Energy efficiency*

The CONTRACTOR shall follow the standards and policies contained in the State of Florida Energy Conservation Plan issued in compliance with the Energy Policy and Conservation Act.

IN WITNESS WHEREOF, Owner and Contractor have signed this Agreement.

This Agreement will be effective on 8/30/19 (which is the Effective Date of the Contract).

VILLAGE:

By:

Title: Mayor

CONTRACTOR:

By:

Title: President

Attest:

Title: Village Clerk

Attest:

Title: Notary Public

Approved
as to
Form:

Title: Village Attorney

Address for giving notices:

226 Cypress Lane

Palm Springs FL, 33461


Address for giving notices:

13720 Hamlin Blvd

WPB, FL 33412

License No.:

CGC 046458
(where applicable)

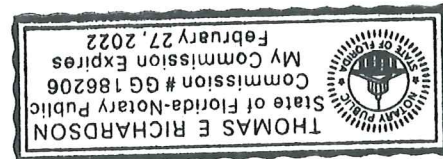

SECTION 00502

CONTRACTOR'S CORPORATE RESOLUTION

OF TCLM Enterprise, Inc.
(Name of Corporation)

WHEREAS, THE VILLAGE OF PALM SPRINGS, an independent municipality of Palm Beach County, has requested bid to do certain work as further set out in its Bid Documents; and

WHEREAS, this corporation has submitted a bid in accordance with the aforementioned Bid Documents; and

WHEREAS, a proposed Agreement has been presented to this corporation by THE VILLAGE OF PALM SPRINGS for carrying out the work as set forth in this corporation's bid; and

WHEREAS, this corporation desires to enter into said Agreement with THE VILLAGE OF PALM SPRINGS;

THEREFORE, be it resolved, that Christine Love Basile
the President (title) of this corporation be, and is hereby authorized and directed to execute and deliver for, on behalf of, and in the name of this corporation and under its corporate seal the aforementioned Agreement, in the form of the copy submitted at this meeting or as thereafter negotiated with said copy being attached to and made a part of the Minutes of this meeting; and

IT IS FURTHER RESOLVED, that the officers of this corporation be and they are hereby authorized, empowered, and directed in the name and for the account of this corporation to take or cause to be taken any and all such other and further action and to execute, acknowledge, and deliver any and all such other instruments as, in the judgment of such officers, may be necessary, proper, or convenient in order to carry out the intention of this Resolution.

I certify that the foregoing is a true copy of a Resolution of the Board of Directors of TCLM Enterprise, Inc. (name of corporation) a corporation duly organized and existing under the laws of the State of FL, having its principal place of business at 13720 Hamlin Blvd. WPRB, FL 33412, duly adopted in accordance with the By-Laws, and recorded in the Minutes of the meeting of said Board held on the 10th day of July, 20 19, and now in full force and effect;

IN WITNESS WHEREOF, I have hereunto subscribed my name and affixed the seal of the said corporation this 10th day of July, 20 19.

Christine Love Basile
Secretary (CORPORATE SEAL)

END OF SECTION

SECTION 00610

PUBLIC CONSTRUCTION BOND
(PERFORMANCE BOND)

BY THIS BOND, We, TCLM Enterprise, Inc., as
PRINCIPAL,
and The Ohio Casualty Insurance Company, a corporation, as SURETY, are bound to the Village of Palm
springs, Florida, a municipal corporation, hereincalled OWNER, in the sum of \$ One Hundred Fifty One Thousand One
Hundred Forty Nine Dollars and 46/100 for (\$151,149.46)
payment of which we bind ourselves, our heirs, personal representatives, successors and assigns, jointly
and severally.

THE CONDITION OF THIS BOND is that if PRINCIPAL:

1. Performs the contract dated _____, 20____, between PRINCIPAL and
OWNER for construction of the Alameda Drive Drainage Improvements, Miller Road Drainage
Improvements, the contract being made a part of this bond by reference, at the times and in the manner
prescribed in the contract; and
2. Promptly makes payments to all claimants, as defined in Section 255.05(1), Florida
Statutes, supply PRINCIPAL with labor, materials, or supplies, used directly or indirectly by PRINCIPAL in
the prosecution of the work provided for in the contract; and
3. Pays OWNER all losses, damages, expenses, costs, and attorney's fees, including
appellate proceedings, that OWNER sustains because of a default by PRINCIPAL under the contract; and;
4. Performs the guarantee of all work and materials furnished under the contract for the time
specified in the contract, then this bond is void; otherwise it remains in full force.

Any changes in or under the contract documents and compliance or noncompliance with any formalities
connected with the contract or the changes does not affect Surety's obligation under this bond.

Dated on _____, 20____.

Principal-Contractor: TCLM Enterprise, Inc.

By: _____

(Principal)

Surety: The Ohio Casualty Insurance Company

By: _____

As Attorney in Fact Jarrett Merlucci
(Power of Attorney to be attached)

By: _____

(Florida Resident Agent) Jarrett Merlucci

END OF SECTION



This Power of Attorney limits the acts of those named herein, and they have no authority to bind the Company except in the manner and to the extent herein stated.

Liberty Mutual Insurance Company
The Ohio Casualty Insurance Company
West American Insurance Company

Certificate No: **8197997-964011**

POWER OF ATTORNEY

KNOWN ALL PERSONS BY THESE PRESENTS: That The Ohio Casualty Insurance Company is a corporation duly organized under the laws of the State of New Hampshire, that Liberty Mutual Insurance Company is a corporation duly organized under the laws of the State of Massachusetts, and West American Insurance Company is a corporation duly organized under the laws of the State of Indiana (herein collectively called the "Companies"), pursuant to and by authority herein set forth, does hereby name, constitute and appoint, Shawn A. Burton; David R. Hoover; Charles D. Nielson; Kristy Collins; Jarrett Merlucci; Charles J. Nielson

all of the city of Miami Lakes state of FL each individually if there be more than one named, its true and lawful attorney-in-fact to make, execute, seal, acknowledge and deliver, for and on its behalf as surety and as its act and deed, any and all undertakings, bonds, recognizances and other surety obligations, in pursuance of these presents and shall be as binding upon the Companies as if they have been duly signed by the president and attested by the secretary of the Companies in their own proper persons.

IN WITNESS WHEREOF, this Power of Attorney has been subscribed by an authorized officer or official of the Companies and the corporate seals of the Companies have been affixed thereto this 20th day of November, 2018.



Liberty Mutual Insurance Company
The Ohio Casualty Insurance Company
West American Insurance Company

By: David M. Carey
David M. Carey, Assistant Secretary

State of PENNSYLVANIA ss
County of MONTGOMERY

On this 20th day of November, 2018 before me personally appeared David M. Carey, who acknowledged himself to be the Assistant Secretary of Liberty Mutual Insurance Company, The Ohio Casualty Company, and West American Insurance Company, and that he, as such, being authorized so to do, execute the foregoing instrument for the purposes therein contained by signing on behalf of the corporations by himself as a duly authorized officer.

IN WITNESS WHEREOF, I have hereunto subscribed my name and affixed my notarial seal at King of Prussia, Pennsylvania, on the day and year first above written.



COMMONWEALTH OF PENNSYLVANIA
Notarial Seal
Teresa Pastella, Notary Public
Upper Merion Twp., Montgomery County
My Commission Expires March 28, 2021
Member, Pennsylvania Association of Notaries

By: Teresa Pastella
Teresa Pastella, Notary Public

This Power of Attorney is made and executed pursuant to and by authority of the following By-laws and Authorizations of The Ohio Casualty Insurance Company, Liberty Mutual Insurance Company, and West American Insurance Company which resolutions are now in full force and effect reading as follows:

ARTICLE IV – OFFICERS: Section 12. Power of Attorney.

Any officer or other official of the Corporation authorized for that purpose in writing by the Chairman or the President, and subject to such limitation as the Chairman or the President may prescribe, shall appoint such attorneys-in-fact, as may be necessary to act in behalf of the Corporation to make, execute, seal, acknowledge and deliver as surety any and all undertakings, bonds, recognizances and other surety obligations. Such attorneys-in-fact, subject to the limitations set forth in their respective powers of attorney, shall have full power to bind the Corporation by their signature and execution of any such instruments and to attach thereto the seal of the Corporation. When so executed, such instruments shall be as binding as if signed by the President and attested to by the Secretary. Any power or authority granted to any representative or attorney-in-fact under the provisions of this article may be revoked at any time by the Board, the Chairman, the President or by the officer or officers granting such power or authority.

ARTICLE XIII – Execution of Contracts: Section 5. Surety Bonds and Undertakings.

Any officer of the Company authorized for that purpose in writing by the chairman or the president, and subject to such limitations as the chairman or the president may prescribe, shall appoint such attorneys-in-fact, as may be necessary to act in behalf of the Company to make, execute, seal, acknowledge and deliver as surety any and all undertakings, bonds, recognizances and other surety obligations. Such attorneys-in-fact subject to the limitations set forth in their respective powers of attorney, shall have full power to bind the Company by their signature and execution of any such instruments and to attach thereto the seal of the Company. When so executed such instruments shall be as binding as if signed by the president and attested by the secretary.

Certificate of Designation – The President of the Company, acting pursuant to the Bylaws of the Company, authorizes David M. Carey, Assistant Secretary to appoint such attorneys-in-fact as may be necessary to act on behalf of the Company to make, execute, seal, acknowledge and deliver as surety any and all undertakings, bonds, recognizances and other surety obligations.

Authorization – By unanimous consent of the Company's Board of Directors, the Company consents that facsimile or mechanically reproduced signature of any assistant secretary of the Company, wherever appearing upon a certified copy of any power of attorney issued by the Company in connection with surety bonds, shall be valid and binding upon the Company with the same force and effect as though manually affixed.

I, Renee C. Llewellyn, the undersigned, Assistant Secretary, The Ohio Casualty Insurance Company, Liberty Mutual Insurance Company, and West American Insurance Company do hereby certify that the original power of attorney of which the foregoing is a full, true and correct copy of the Power of Attorney executed by said Companies, is in full force and effect and has not been revoked.

IN TESTIMONY WHEREOF, I have hereunto set my hand and affixed the seals of said Companies this _____ day of _____, _____.



By: Renee C. Llewellyn
Renee C. Llewellyn, Assistant Secretary

Not valid for mortgage, note, loan, letter of credit, currency rate, interest rate or residual value guarantees.

To confirm the validity of this Power of Attorney call 1-610-832-8240 between 9:00 am and 4:30 pm EST on any business day.

SECTION 00620

PAYMENT BOND

BY THIS BOND, We, TCLM Enterprise, Inc., as PRINCIPAL, and The Ohio Casualty Insurance Company, a corporation, as SURETY, are bound to the Village of Palm springs, Florida, a municipal corporation, hereincalled OWNER, in the sum of \$ One Hundred Fifty One Thousand One Hundred Forty Nine Dollars and 46/100 for (\$151,149.46) payment of which we bind ourselves, our heirs, personal representatives, successors and assigns, jointly and severally.

THE CONDITION OF THIS BOND is that if PRINCIPAL:

1. Promptly makes payments to all lienors supplying labor, material and supplies used directly or indirectly by PRINCIPAL in the prosecution of the work provided in the contract dated _____, 20____, between PRINCIPAL and OWNER for construction of the Alameda Drive Drainage Improvements, Miller Road Drainage Improvements. The contract being made a part of this bond by reference; and

2. Pays OWNER all loss, damage, expenses, costs, and attorney's fees, including appellate proceedings, that OWNER sustains because of default and/or delay by PRINCIPAL under paragraph 1. Of this bond; then this bond is void; otherwise, it remains in full force.

Any changes in or under the contract documents and compliance or noncompliance with formalities connected with the contract or with the changes do not affect SURETY's obligation under this bond.

Dated on _____, 20____.

Principal Contractor: TCLM Enterprise, Inc.

By: A. L. M. Pres.
(Principal)

Surety: The Ohio Casualty Insurance Company

By: Jarrett Merlucci
As Attorney in Fact
(Power of Attorney to be attached)

By: Jarrett Merlucci
(Florida Resident Agent)

END OF SECTION

The provisions and limitations of Section 255.05 Florida Statutes, including but not limited to the notice and time limitations in Sections 255.05(2) and 255.05(10) are incorporated in this bond by reference.

PAYMENT BOND
00620-1



This Power of Attorney limits the acts of those named herein, and they have no authority to bind the Company except in the manner and to the extent herein stated.

Liberty Mutual Insurance Company
The Ohio Casualty Insurance Company
West American Insurance Company

Certificate No: **8197997-964011**

POWER OF ATTORNEY

KNOWN ALL PERSONS BY THESE PRESENTS: That The Ohio Casualty Insurance Company is a corporation duly organized under the laws of the State of New Hampshire, that Liberty Mutual Insurance Company is a corporation duly organized under the laws of the State of Massachusetts, and West American Insurance Company is a corporation duly organized under the laws of the State of Indiana (herein collectively called the "Companies"), pursuant to and by authority herein set forth, does hereby name, constitute and appoint, Shawn A. Burton; David R. Hoover; Charles D. Nielson; Kristy Collins; Jarrett Merlucci; Charles J. Nielson

all of the city of Miami Lakes state of FL each individually if there be more than one named, its true and lawful attorney-in-fact to make, execute, seal, acknowledge and deliver, for and on its behalf as surety and as its act and deed, any and all undertakings, bonds, recognizances and other surety obligations, in pursuance of these presents and shall be as binding upon the Companies as if they have been duly signed by the president and attested by the secretary of the Companies in their own proper persons.

IN WITNESS WHEREOF, this Power of Attorney has been subscribed by an authorized officer or official of the Companies and the corporate seals of the Companies have been affixed thereto this 20th day of November, 2018.



Liberty Mutual Insurance Company
The Ohio Casualty Insurance Company
West American Insurance Company

By:

David M. Carey
David M. Carey, Assistant Secretary

State of PENNSYLVANIA ss
County of MONTGOMERY

On this 20th day of November, 2018 before me personally appeared David M. Carey, who acknowledged himself to be the Assistant Secretary of Liberty Mutual Insurance Company, The Ohio Casualty Company, and West American Insurance Company, and that he, as such, being authorized so to do, execute the foregoing instrument for the purposes therein contained by signing on behalf of the corporations by himself as a duly authorized officer.

IN WITNESS WHEREOF, I have hereunto subscribed my name and affixed my notarial seal at King of Prussia, Pennsylvania, on the day and year first above written.



COMMONWEALTH OF PENNSYLVANIA
Notarial Seal
Teresa Pastella, Notary Public
Upper Merion Twp., Montgomery County
My Commission Expires March 28, 2021
Member, Pennsylvania Association of Notaries

By:

Teresa Pastella
Teresa Pastella, Notary Public

This Power of Attorney is made and executed pursuant to and by authority of the following By-laws and Authorizations of The Ohio Casualty Insurance Company, Liberty Mutual Insurance Company, and West American Insurance Company which resolutions are now in full force and effect reading as follows:

ARTICLE IV – OFFICERS: Section 12. Power of Attorney.

Any officer or other official of the Corporation authorized for that purpose in writing by the Chairman or the President, and subject to such limitation as the Chairman or the President may prescribe, shall appoint such attorneys-in-fact, as may be necessary to act in behalf of the Corporation to make, execute, seal, acknowledge and deliver as surety any and all undertakings, bonds, recognizances and other surety obligations. Such attorneys-in-fact, subject to the limitations set forth in their respective powers of attorney, shall have full power to bind the Corporation by their signature and execution of any such instruments and to attach thereto the seal of the Corporation. When so executed, such instruments shall be as binding as if signed by the President and attested to by the Secretary. Any power or authority granted to any representative or attorney-in-fact under the provisions of this article may be revoked at any time by the Board, the Chairman, the President or by the officer or officers granting such power or authority.

ARTICLE XIII – Execution of Contracts: Section 5. Surety Bonds and Undertakings.

Any officer of the Company authorized for that purpose in writing by the chairman or the president, and subject to such limitations as the chairman or the president may prescribe, shall appoint such attorneys-in-fact, as may be necessary to act in behalf of the Company to make, execute, seal, acknowledge and deliver as surety any and all undertakings, bonds, recognizances and other surety obligations. Such attorneys-in-fact subject to the limitations set forth in their respective powers of attorney, shall have full power to bind the Company by their signature and execution of any such instruments and to attach thereto the seal of the Company. When so executed such instruments shall be as binding as if signed by the president and attested by the secretary.

Certificate of Designation – The President of the Company, acting pursuant to the Bylaws of the Company, authorizes David M. Carey, Assistant Secretary to appoint such attorneys-in-fact as may be necessary to act on behalf of the Company to make, execute, seal, acknowledge and deliver as surety any and all undertakings, bonds, recognizances and other surety obligations.

Authorization – By unanimous consent of the Company's Board of Directors, the Company consents that facsimile or mechanically reproduced signature of any assistant secretary of the Company, wherever appearing upon a certified copy of any power of attorney issued by the Company in connection with surety bonds, shall be valid and binding upon the Company with the same force and effect as though manually affixed.

I, Renee C. Llewellyn, the undersigned, Assistant Secretary, The Ohio Casualty Insurance Company, Liberty Mutual Insurance Company, and West American Insurance Company do hereby certify that the original power of attorney of which the foregoing is a full, true and correct copy of the Power of Attorney executed by said Companies, is in full force and effect and has not been revoked.

IN TESTIMONY WHEREOF, I have hereunto set my hand and affixed the seals of said Companies this _____ day of _____, _____.



By:

Renee C. Llewellyn
Renee C. Llewellyn, Assistant Secretary



Village of Palm Springs

Executive Brief

AGENDA DATE: May 14, 2020

DEPARTMENT: Administration

ITEM 6.8: Approve Interlocal Agreement - Extension/Amendment #1 - Urban County Qualification Process Program Participation in Community Development Block Grant (CDBG) - FY 2021 to FY 2023 - Palm Beach County

SUMMARY: Village staff is recommending that the Village extend the current Interlocal Agreement with Palm Beach County as part of the Urban County Qualification Process for Fiscal Years 2021-2023. This would provide the Village with annual proportionate federal Community Development Block Grant (CDBG) funding to support various improvements within the Village.

Title 1 of the Federal Housing and Community Development Act of 1974 mandates that Counties and their local municipalities enter into an Interlocal cooperation agreement in order to implement CDBG activities within that municipality. In accordance with Housing and Urban Development (HUD) and CDBG requirements, the Village of Palm Springs has participated within the County's Urban County Qualification Process program and has received funding that is intended to:

Benefits low- and moderate-income persons

- Include a public facility in need of repair or replacement, including ADA and accessibility improvements, and/or
- Aid in the elimination of blight

In April 2014, the Village initially requested to be considered/included as an Entitlement City under Palm Beach County's Urban County Qualification Process program and to receive annual entitlements (funding) within the County's Five-Year Consolidated Plan for Community Development Block Grant, Emergency Solutions Grant and HOME Investment Partnership Program funding. As a result, the Village has participated as an Entitlement City over the past

six (6) years and the Village has received (and or is estimated to receive) \$1,567,881 in CDBG funding. To date, this CDBG funding has supported the completion and/or the on-going design and construction of the following projects:

- . Replacement of Davis Road (L-10 Canal) Pedestrian Road Walking Bridge
- . Development of the Areca Palm Fitness Park
- . Development of the new Foxtail Palm Park
- . Development of the new Park Connector Pathway Project

The Village has actively participated with Palm Beach County for many years, through this Interlocal agreement process, in order to be eligible for any available funds. The current Interlocal Cooperation Agreement (R2014-1167 - August 19, 2014) is expected to expire on September 30, 2021 and, if approved, the proposed extended agreement would renew for an additional three (3) years and would expire at the end of Fiscal Year 2024 (September 30, 2024).

Note: Pursuant to Florida Statutes and the Florida Interlocal Cooperation Act of 1969, local governments are permitted to enter into Interlocal agreements to make the most efficient use of their powers by enabling them to cooperate with other localities on a basis of mutual advantage and thereby to provide services and facilities in a manner and pursuant to forms of governmental organization that will accord best with geographic, economic, population, and other factors influencing the needs and development of local communities.

Florida Statutes permit public agencies as defined therein to enter into Interlocal Agreements with each other to exercise jointly any power, privilege, or authority which such agencies share in common and which each might exercise separately.

Thus, in accordance with state law (Florida Interlocal Cooperation Act of 1969), staff is proposing to extend the existing Interlocal Agreement with the County that would enable the Village to participate as an Entitlement City within the County's Urban County Qualification Process program and to receive annual entitlements (funding) for Community Development Block Grant, Emergency Solutions Grant and HOME Investment Partnership Program funding.

Note: The Village is actively meeting with County Staff in order to aggressively pursue any grant funding possible through all available programs, including CDBG (Community Development Block Grant) funding and this continued funding will contribute to enhancing the quality of life within the Village and making our community a better place to live, work and play for residents, businesses and stakeholders.

The proposed Interlocal Agreement was prepared by Palm Beach County and reviewed by the Village Attorney.

FISCAL IMPACT:

Continued federal grant and/or cooperative funding through all programs available through Palm Beach County will provide a direct fiscal impact to the Village and assist with needed infrastructure improvements and will contribute to the Village's economic development efforts and priorities.

ATTACHMENTS:

Proposed Amendment No. 1 - Interlocal Agreement - Urban County Qualification Process Program - Palm Beach County

Resolution No. 2014-41 - Interlocal Agreement - Urban County Qualification Process Program - Palm Beach County



April 17, 2020

Mr. Richard Reade, Village Manager
Village of Palm Springs
226 Cypress Lane
Palm Springs, FL 33461

**Department of
Housing & Economic
Sustainability**

Strategic Planning

100 Australian Avenue - Suite #500

West Palm Beach, FL 33406

(561) 233-3600

www.pbcgov.com/hes

**Palm Beach County
Board of County
Commissioners**

Dave Kerner, Mayor

Robert S. Weinroth,
Vice Mayor

Hal R. Valeche

Gregg K. Weiss

Mary Lou Berger

Melissa McKinlay

Mack Bernard

County Administrator

Verdenia C. Baker

*"An Equal Opportunity
Affirmative Action Employer"*

RE: Urban County Qualification Process FYs 2021 - 2023

Dear Mr. Reade:

On August 19, 2014, the Board of County Commissioners (BCC) executed an interlocal cooperation agreement (R2014-1167) with the Village of Palm Springs as part of the Urban County Qualification Process for Federal Fiscal Years 2015-2017. Under this Agreement, the Village of Palm Springs agrees to participate with the County in the creation of the Urban County jurisdiction for the receipt of federal community development funds from the U.S. Department of Housing and Urban Development (HUD).

The Agreement states, "*The agreement shall be automatically renewed at the end of the qualification period and at the end of each subsequent qualification period unless either party provides a written notice in which it elects to not participate in a new qualification period.*" The current three year qualifying period will expire on September 30, 2021 and would renew to cover the October 1, 2021 to September 30, 2024 time period.

Please advise of the Village's intent to continue participation in the Urban County jurisdiction during the FY 2021-2023 period, or of the Village's intent to terminate the Agreement. If it is your intent to renew the agreement, please note that HUD has amended one of the clauses in the original agreement to promote adherence to Section 3 of the Housing and Urban Development Act of 1968.

Section 3 seeks to ensure that employment and other economic opportunities generated by HUD financial assistance shall, to the greatest extent feasible, be directed to low- and very low income persons, particularly those who are recipients of government assistance for housing, and to business concerns which provide economic opportunities to low- and very low-income persons. Applicability of Section 3 requirements is limited to activities funded by HUD programs.

If you intend to renew the agreement, please execute the enclosed four (4) copies of the amendment to our interlocal cooperation agreement.



and return them to the Department of Housing and Economic Sustainability (DHES) no later than May 29, 2020.

Please address your response to the Director, PBC Department of Housing and Economic Sustainability, with a copy to HUD's Miami Field Office addressed as follows:

Ann D. Chavis, Director
Community Planning & Development Division
U.S. Department of Housing and Urban Development
909 SE 1st Avenue, Room 500
Miami, FL 33131

Please contact Carlos Serrano, Director of Strategic Planning and Operations, at (561) 233-3608 or cserrano@pbcgov.org, if you have any questions concerning this letter.

Sincerely,

A handwritten signature in green ink that reads "Jonathan Brown".

Jonathan B. Brown, Director
Department of Housing and Economic Sustainability

Enclosures

CC: Kimberly Wynn, Village Clerk, Village of Palm Springs
Sherry Howard, Deputy Director, DHES

AMENDMENT 001 TO THE AGREEMENT WITH VILLAGE OF PALM SPRINGS

Amendment 001, effective as of _____, by and between **Palm Beach County** (County), and the **Village of Palm Springs** (Municipality).

WITNESSETH:

WHEREAS, Palm Beach County entered into an Interlocal Cooperation Agreement (R2014-1167) (the "Agreement") with the Village of Palm Springs on August 19, 2014, to formalize the Village of Palm Springs' participation in the urban county qualification process for Federal Fiscal Years 2014, 2016, and 2017; and

WHEREAS, the Agreement is renewable every three years and is now due for renewal; and

WHEREAS, the Department of Housing and Urban Development (HUD) has expressed in its most recent Instructions for Urban County Participation in Community Development Block Grant (CDBG) Program for FY 2021-2023 that all interlocal agreements should contain specific language regarding Section 3 of the Housing and Community Development Act of 1968; and

WHEREAS, the Interlocal Cooperation Agreements between Palm Beach County and the municipalities participating in the urban county program did not contain this specific language; and

WHEREAS, both parties desire to amend the Agreement approved on August 19, 2014, to comply with HUD's requirements.

NOW, THEREFORE, in consideration of the mutual covenants and agreements hereinafter set forth, and various other good and valuable considerations, the receipt and sufficiency of which are hereby acknowledged, the parties hereto agree as follows:

The foregoing recitals are true and correct and incorporated herein by reference. Terms not defined herein shall have the same meaning as ascribed to them in the Agreement.

A. DELETE THE FOLLOWING CLAUSE 11:

The Municipality and the County shall take all actions necessary to assure compliance with the County's certification required by Section 104(b) of Title I of the Housing and Community Development Act of 1974, as amended, regarding Title VI of the Civil Rights Act of 1964, the Fair Housing Act, and affirmatively furthering fair housing. The Municipality and the County shall comply with Section 109 of Title I of the Housing and Community Development Act of 1974, which incorporates Section 504 of the Rehabilitation Act of 1973, the Age Discrimination Act of 1975, the Americans with Disabilities Act of 1990 and other applicable laws. The County shall not fund any activities in, or in support of, the Municipality should the Municipality not affirmatively further fair housing within its jurisdiction or should the Municipality impede the County's actions to comply with the County's fair housing certification.

B. REPLACE DELETED CLAUSE WITH REVISED CLAUSE 11:

The Municipality and the County shall take all actions necessary to assure compliance with the County's certification required by Section 104(b) of Title I of the Housing and Community Development Act of 1974, as amended, regarding Title VI of the Civil Rights Act of 1964, the Fair Housing Act, and affirmatively furthering fair housing. The Municipality and the County shall comply with Section 109 of Title I of the Housing and Community Development Act of 1974, which incorporates Section 504 of the Rehabilitation Act of 1973, the Age Discrimination Act of 1975, the Americans with Disabilities Act of 1990, Section 3 of the Housing and Urban Development Act of 1968, and other applicable laws. The County shall not fund any activities in, or in support of, the Municipality should the Municipality not affirmatively further fair housing within its

jurisdiction or should the Municipality impede the County's actions to comply with the County's fair housing certification.

IN WITNESS HEREOF, the Municipality and the County have caused this Amendment 001 to be executed on the date first written above:

(MUNICIPAL SEAL BELOW)

**VILLAGE OF PALM SPRINGS, a
municipality duly organized and existing by
virtue of the laws of the State of Florida**

ATTEST:

By: _____
Bev Smith, Mayor

By: _____
Kimberly M. Wynn, Village Clerk

By: _____
Richard Reade, Village Manager

(COUNTY SEAL BELOW)

**PALM BEACH COUNTY, FLORIDA, a
Political Subdivision of the State of Florida**

BOARD OF COUNTY COMMISSIONERS

ATTEST: SHARON R. BOCK,
Clerk & Comptroller

By: _____
Dave Kerner, Mayor

By: _____
Deputy Clerk

Document No.: _____

Approved as to Form and
Legal Sufficiency

Approved as to Terms and Conditions
Dept. of Housing and Economic Sustainability

By: _____
Howard J. Falcon, III,
Chief Assistant County Attorney

By: _____
Sherry Howard
Deputy Director

RESOLUTION NO. 2014-41

A RESOLUTION OF THE VILLAGE OF PALM SPRINGS, FLORIDA, AUTHORIZING THE MAYOR TO EXECUTE AN INTERLOCAL AGREEMENT WITH PALM BEACH COUNTY FOR THE PURPOSE OF IMPLEMENTING THE COMMUNITY DEVELOPMENT BLOCK GRANT (CDBG), HOME INVESTMENT PARTNERSHIP (HOME) AND EMERGENCY SOLUTIONS GRANT (ESG) PROGRAMS, PURSUANT TO SECTION 125.01 AND SECTION 163, PART III, FLORIDA STATUTES, FOR FISCAL YEARS 2015, 2016 AND 2017; AND PROVIDING AN EFFECTIVE DATE.

WHEREAS, Section 163.01, Florida Statutes, known as the "Florida Interlocal Cooperation Act ", authorizes local governments to make the most efficient use of their powers by enabling them to cooperate with other localities on a basis of mutual advantage, and to provide services and facilities that will harmonize geographic, economic, population and other factors influencing the needs and development of local communities; and

WHEREAS, Title I of the Housing and Community Development Act of 1974, as amended, mandates that the County and the municipality must enter into an Interlocal Cooperation Agreement for the purposes of implementing CDBG activities within the municipality and to implement HOME under Title II of the National Affordable Housing Act of 1990, as amended, and the (ESG) Program under the Homeless Emergency Assistance and Rapid Transition to House Act of 2009 (HEARTH); and

WHEREAS, the Village of Palm Springs believes it is in the best interests of the residents of the Village to partner with Palm Beach County for the purpose of implementing the (CDBG), (HOME) and (ESG) Programs.

NOW, THEREFORE, BE IT RESOLVED BY THE VILLAGE COUNCIL OF PALM SPRINGS, FLORIDA, AS FOLLOWS:

Section 1. The Village of Palm Springs, Florida hereby agrees to the terms and

conditions of that certain Interlocal Agreement with Palm Beach County for the implementation of the CDBG, HOME and ESG programs, a copy of which is attached hereto as **Exhibit "A"**, and which is incorporated herein by reference, and which is authorized pursuant to Chapter 163.01 et seq, Florida Statutes, and Section 125.01, Florida Statutes; and further authorizes the Mayor and Village Clerk to execute and deliver said Interlocal Agreement to Betsy Barr, Director of Contract Development & Quality Control, Department of Economic Sustainability, 100 Australian Avenue, Suite 500, West Palm Beach, FL 33406, along with a certified copy of this Resolution, for adoption and filing by the Palm Beach County Board of County Commissioners.

Section 2. This Resolution shall take effect immediately upon its passage.

Council Member Brinkman offered the foregoing resolution.

Council Member Waller seconded the motion, and upon being put to a vote, the vote was as follows:

	<u>Aye</u>	<u>Nay</u>	<u>Absent</u>
BEV SMITH, MAYOR	☒	☐	☐
SERGIO ESCALADA, VICE MAYOR	☒	☐	☐
DOUG GUNTHER, MAYOR PRO TEM	☒	☐	☐
PATTI WALLER, COUNCIL MEMBER	☒	☐	☐
JONI BRINKMAN, COUNCIL MEMBER	☒	☐	☐

Resolution No. 2014-41

The Mayor thereupon declared the Resolution duly passed and adopted this 10th day of JULY 2014.

VILLAGE OF PALM SPRINGS, FLORIDA


BY: _____

BEV SMITH, MAYOR

ATTEST:

BY: _____

VIRGINIA M. WALTON, VILLAGE CLERK

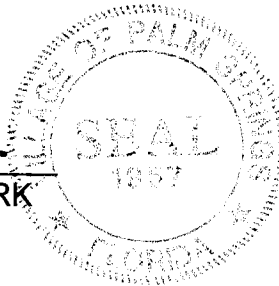

REVIEWED FOR FORM AND LEGAL SUFFICIENCY

BY: _____

GLEN J. TORCIVIA, VILLAGE ATTORNEY

**INTERLOCAL COOPERATION AGREEMENT
BETWEEN PALM BEACH COUNTY
AND
VILLAGE OF PALM SPRINGS**

COPY

THIS AGREEMENT made and entered into on _____, by and between **Palm Beach County**, a political subdivision of the State of Florida, hereinafter referred to as the "County", and **Village of Palm Springs**, a municipality duly organized and existing by virtue of the laws of the State of Florida, hereinafter referred to as the "Municipality".

WHEREAS, the parties hereto have the common power to perform Community Development Block Grant (CDBG) Program, Emergency Solutions Grant (ESG) Program and Home Investment Partnerships (HOME) Program activities within their jurisdictions, said common powers being pursuant to Section 125.01, Florida Statutes, and Chapter 163, Part III, Florida Statutes; and

WHEREAS, Section 163.01, Florida Statutes, known as the "Florida Interlocal Cooperation Act" authorizes local governments to make the most efficient use of their powers by enabling them to cooperate with other localities on a basis of mutual advantage and thereby to provide services and facilities that will harmonize geographic, economic, population and other factors influencing the needs and development of local communities; and

WHEREAS, Title I of the Housing and Community Development Act of 1974, as amended, mandates that a county must enter into interlocal cooperation agreements with municipalities in its jurisdiction for the purposes of implementing CDBG activities within said municipalities; and

WHEREAS, such interlocal cooperation agreements are also required to implement the HOME Program under Title II of the National Affordable Housing Act of 1990, as amended, and the ESG Program under the Homeless Emergency Assistance and Rapid Transition to Housing Act of 2009 (HEARTH Act); and

WHEREAS, the County desires to join with the Municipality in order to carry out the planning and professional services necessary to implement the CDBG, ESG and HOME Programs during Federal Fiscal Years 2015, 2016 and 2017, and during subsequent Federal Fiscal Years; and

WHEREAS, the County and the Municipality agree to cooperate to undertake or assist in undertaking community renewal and lower income housing assistance activities; and

WHEREAS, the County and Municipality wish to cooperate in the implementation of the goals and objectives of the County's Consolidated Plan, as approved by the U.S. Department of Housing and Urban Development (HUD); and

WHEREAS, the Municipality desires to cooperate with the County for the purpose of implementing the CDBG, ESG and HOME Programs; and

WHEREAS, the governing bodies of the County and the Municipality have each authorized this Agreement.

NOW, THEREFORE, in consideration of the mutual promises and covenants herein contained, it is agreed as follows:

1. This Agreement covers the CDBG, ESG and HOME Programs and pertains to funds that the County is qualified to receive from HUD under said Programs for Federal Fiscal Years 2015, 2016 and 2017 which cover the three-year urban county qualification period beginning on October 1, 2015, and ending on September 30, 2018 (hereinafter the "Qualification Period"). This Agreement shall remain in effect until the CDBG, ESG and HOME funds and program income

received (with respect to activities carried out during the Qualification Period and during any subsequent three-year qualification periods covered by any renewal of this Agreement) are expended and the funded activities are completed. Neither the Municipality nor the County may terminate, or withdraw from, this Agreement while it remains in effect.

2. This Agreement shall be automatically renewed for a three-year qualification period at the end of the Qualification Period and at the end of each subsequent qualification period unless either party provides the other party a written notice in which it elects not to participate in a new qualification period. If such notice be given, the party electing not to participate shall also send a copy of the written notice to the HUD field office with jurisdiction over the County.

The County shall, by the date specified in HUD's Urban County Qualification Notice for the next qualification period, notify the Municipality in writing of its right not to participate, and the County shall provide a copy of such written notice to the HUD field office with jurisdiction over the County by the date specified in the Urban County Qualification Notice.

3. While this Agreement is in full force and effect, during the Qualification Period and during any subsequent three-year qualification periods covered by any renewal of this Agreement, the County and the Municipality agree to amend this Agreement to incorporate any changes necessary to meet the requirements for cooperation agreements as set forth by HUD in its Urban County Qualification Notices applicable to all subsequent three-year qualification periods, and to provide HUD such amendments as provided in the Urban County Qualification Notices. Failure to comply with the aforesaid shall void the automatic renewal of this Agreement.
4. The Municipality, by executing this Agreement, understands that:
 - (a) It may not apply for any grants from appropriations under the State of Florida CDBG Program for fiscal years during the period in which it participates in the County's CDBG Program.
 - (b) It may receive a formula allocation under the HOME Program only through the County. Even if the County does not receive a HOME formula allocation, the Municipality understands that it may not receive HOME Program funds from a HOME consortium with other local governments. This, however, does not preclude the County or the Municipality from applying to the State of Florida for HOME Program funds if the State of Florida so allows.
 - (c) It may receive a formula allocation under the ESG Program only through the County. This, however, does not preclude the County or the Municipality from applying to the State of Florida for ESG Program funds if the State of Florida so allows.
5. This Agreement is contingent upon the County's qualification as an "urban county" under the CDBG Program as determined by HUD, as well as HUD's award of funds under the CDBG, ESG and HOME Programs.
6. The County and the Municipality agree to cooperate to undertake, or assist in undertaking, community renewal and lower income housing assistance activities. The County and the Municipality also agree to cooperate to enable the County to expend CDBG, ESG and HOME Program funds on eligible activities within the Municipality's jurisdiction during the Qualification Period and during any subsequent qualification periods covered by the renewal of this Agreement.
7. The Municipality shall assist and cooperate with the County in the preparation of the HUD required Consolidated Plan for the use of CDBG, ESG, and HOME Program funds. The County shall prepare the Consolidated Plan application and other necessary documents, and shall take full responsibility and assume all obligations as the applicant. The County and the Municipality agree to comply with said Consolidated Plan and implement activities as outlined in the Action Plan approved by HUD for the use of CDBG, ESG, and HOME Program funds. The


County and the Municipality agree that the County is hereby permitted to undertake or assist in undertaking essential community development and housing assistance activities within the Municipality's jurisdiction.

8. The County, through its Department of Economic Sustainability, shall assist the Municipality in undertaking all professional and administrative services necessary for the purposes of implementing activities of the CDBG, ESG and HOME Programs, including preparation of all applications and other necessary documents, planning and other administrative activities, as required.
9. Pursuant to 24 CFR 570.501(b), the Municipality is subject to the same requirements applicable to subrecipients, including the requirements of a written agreement as described in 24 CFR 570.503.
10. The Municipality may not sell, trade, or otherwise transfer all or any portion of CDBG Program funds to another metropolitan city, urban county, unit of general local government, or Indian tribe, or insular area that directly or indirectly receives CDBG Program funds in exchange for any other funds, credits or non-Federal considerations, but must use such CDBG Program funds for activities under Title I of the Housing and Community Development Act of 1974, as amended.
11. The Municipality and the County shall take all actions necessary to assure compliance with the County's certification required by Section 104(b) of Title I of the Housing and Community Development Act of 1974, as amended, regarding Title VI of the Civil Rights Act of 1964, the Fair Housing Act, and affirmatively furthering fair housing. The Municipality and the County shall comply with Section 109 of Title I of the Housing and Community Development Act of 1974, which incorporates Section 504 of the Rehabilitation Act of 1973, the Age Discrimination Act of 1975, the Americans with Disabilities Act of 1990 and other applicable laws. The County shall not fund any activities in, or in support of, the Municipality should the Municipality not affirmatively further fair housing within its jurisdiction or should the Municipality impede the County's actions to comply with the County's fair housing certification.
12. The Municipality agrees that no person shall on the grounds of race, color, religion, disability, sex, age, national origin, ancestry, marital status, familial status, sexual orientation, gender identity or expression, or genetic information, be excluded from the benefits of, or be subjected to discrimination under, any activity carried out by the performance of this Agreement. Upon receipt of evidence of such discrimination, the County shall have the right to terminate this Agreement.
13. The Municipality has adopted, and is enforcing, a policy prohibiting the use of excessive force by law enforcement agencies within its jurisdiction against any individuals engaged in non-violent civil rights demonstrations; and the Municipality has adopted, and is enforcing, a policy of enforcing applicable State and local laws against physically barring entrance to, or exit from, a facility or location which is the subject of such non-violent civil rights demonstrations within jurisdictions.
14. Palm Beach County has established the Office of Inspector General in Palm Beach County Code, Section 2-421 - 2-440, as may be amended. The Inspector General's authority includes, but is not limited to, the power to review past, present and proposed County contracts, transactions, accounts and records, to require the production of records, and to audit, investigate, monitor, and inspect the activities of the Municipality, its officers, agents, employees, and lobbyists in order to ensure compliance with contract requirements and detect corruption and fraud. Failure to cooperate with the Inspector General or interfering with or impeding any investigation shall be in violation of Palm Beach County Code, Section 2-421 to 2-440, and punished pursuant to Section 125.69, Florida Statutes, in the same manner as a second degree misdemeanor.

15. No provision of this Agreement is intended to, or shall be construed to, create any third party beneficiary or to provide any rights to any person or entity not a party to this Agreement, including but not limited to any citizen or employees of the County and/or the Municipality.
16. Nothing contained herein shall be deemed to authorize the delegation of the constitutional or statutory duties of the state, county or municipal officers.
17. A copy of this Agreement shall be filed with the Clerk and Comptroller in and for Palm Beach County.
18. Any prior agreements or contracts regarding the duties and obligations of the parties enumerated herein are hereby declared to be null and void.

IN WITNESS WHEREOF, the parties hereto have caused this Agreement to be executed by their duly authorized officials.

(MUNICIPAL SEAL BELOW)

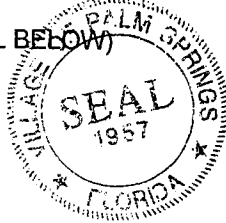

ATTEST:

By: Virginia M. Walton
Virginia M. Walton, Village Clerk

**VILLAGE OF PALM SPRINGS, a
municipality duly organized and existing by
virtue of the laws of the State of Florida**

By: [Signature]
Bev Smith, Mayor

By: [Signature]
Richard Reade, Village Manager
(if applicable)

(COUNTY SEAL BELOW)

**PALM BEACH COUNTY, FLORIDA, a
Political Subdivision of the State of Florida**

BOARD OF COUNTY COMMISSIONERS

ATTEST: SHARON R. BOCK,
Clerk & Comptroller

By: _____
Priscilla A. Taylor, Mayor

By: _____
Deputy Clerk

Document No.: _____

Approved as to Form and
Legal Sufficiency

Approved as to Terms and Conditions
Department of Economic Sustainability

By: _____
Tammy K. Fields,
Chief Assistant County Attorney

By: _____
Sherry Howard
Deputy Director

LEGAL CERTIFICATION BY PALM BEACH COUNTY

As Legal Counsel for Palm Beach County, Florida, I hereby state that the terms and provisions of this Agreement entered into on _____ by and between **Palm Beach County** and **Village of Palm Springs** are fully authorized under State and local law, and that the Agreement provides full legal authority for Palm Beach County to undertake, or assist in undertaking, community renewal and lower income housing assistance activities.

Tammy K. Fields, Chief Assistant County Attorney
Palm Beach County, Florida

New

**INTERLOCAL COOPERATION AGREEMENT
BETWEEN PALM BEACH COUNTY
AND
VILLAGE OF PALM SPRINGS**

THIS AGREEMENT made and entered into on _____, by and between **Palm Beach County**, a political subdivision of the State of Florida, hereinafter referred to as the "County", and **Village of Palm Springs**, a municipality duly organized and existing by virtue of the laws of the State of Florida, hereinafter referred to as the "Municipality".

language changed
WHEREAS, the parties hereto have the common power to perform Community Development Block Grant (CDBG) Program, Emergency Solutions Grant (ESG) Program and Home Investment Partnerships (HOME) Program activities within their jurisdictions, said common powers being pursuant to Section 125.01, Florida Statutes, and Chapter 163, Part III, Florida Statutes; and

WHEREAS, Section 163.01, Florida Statutes, known as the "Florida Interlocal Cooperation Act" authorizes local governments to make the most efficient use of their powers by enabling them to cooperate with other localities on a basis of mutual advantage and thereby to provide services and facilities that will harmonize geographic, economic, population and other factors influencing the needs and development of local communities; and

WHEREAS, Title I of the Housing and Community Development Act of 1974, as amended, mandates that a county must enter into interlocal cooperation agreements with municipalities in its jurisdiction for the purposes of implementing CDBG activities within said municipalities; and

different language
WHEREAS, such interlocal cooperation agreements are also required to implement the HOME Program under Title II of the National Affordable Housing Act of 1990, as amended, and the ESG Program under the Homeless Emergency Assistance and Rapid Transition to Housing Act of 2009 (HEARTH Act); and

WHEREAS, the County desires to join with the Municipality in order to carry out the planning and professional services necessary to implement the CDBG, ESG and HOME Programs during Federal Fiscal Years 2015, 2016 and 2017, and during subsequent Federal Fiscal Years; and

WHEREAS, the County and the Municipality agree to cooperate to undertake or assist in undertaking community renewal and lower income housing assistance activities; and

WHEREAS, the County and Municipality wish to cooperate in the implementation of the goals and objectives of the County's Consolidated Plan, as approved by the U.S. Department of Housing and Urban Development (HUD); and

updated language
WHEREAS, the Municipality desires to Partner cooperate with the County for the purpose of implementing the CDBG, ESG and HOME Programs; and

New
WHEREAS, the governing bodies of the County and the Municipality have each authorized this Agreement.

NOW, THEREFORE, in consideration of the mutual promises and covenants herein contained, it is agreed as follows:

1. This Agreement covers the CDBG, ESG and HOME Programs and pertains to funds that the County is qualified to receive from HUD under said Programs for Federal Fiscal Years 2015, 2016 and 2017 which cover the three-year urban county qualification period beginning on October 1, 2015, and ending on September 30, 2018 (hereinafter the "Qualification Period"). This Agreement shall remain in effect until the CDBG, ESG and HOME funds and program income

required to give notice

*reworded &
moved around
1-18*

Village of Palm Springs

received (with respect to activities carried out during the Qualification Period and during any subsequent three-year qualification periods covered by any renewal of this Agreement) are expended and the funded activities are completed. Neither the Municipality nor the County may terminate, or withdraw from, this Agreement while it remains in effect.

2. This Agreement shall be automatically renewed for a three-year qualification period at the end of the Qualification Period and at the end of each subsequent qualification period unless either party provides the other party a written notice in which it elects not to participate in a new qualification period. If such notice be given, the party electing not to participate shall also send a copy of the written notice to the HUD field office with jurisdiction over the County.

The County shall, by the date specified in HUD's Urban County Qualification Notice for the next qualification period, notify the Municipality in writing of its right not to participate, and the County shall provide a copy of such written notice to the HUD field office with jurisdiction over the County by the date specified in the Urban County Qualification Notice.

3. While this Agreement is in full force and effect, during the Qualification Period and during any subsequent three-year qualification periods covered by any renewal of this Agreement, the County and the Municipality agree to amend this Agreement to incorporate any changes necessary to meet the requirements for cooperation agreements as set forth by HUD in its Urban County Qualification Notices applicable to all subsequent three-year qualification periods, and to provide HUD such amendments as provided in the Urban County Qualification Notices. Failure to comply with the aforesaid shall void the automatic renewal of this Agreement.

4. The Municipality, by executing this Agreement, understands that:

- (a) It may not apply for any grants from appropriations under the State of Florida CDBG Program for fiscal years during the period in which it participates in the County's CDBG Program.
- (b) It may receive a formula allocation under the HOME Program only through the County. Even if the County does not receive a HOME formula allocation, the Municipality understands that it may not receive HOME Program funds from a HOME consortium with other local governments. This, however, does not preclude the County or the Municipality from applying to the State of Florida for HOME Program funds if the State of Florida so allows.
- (c) It may receive a formula allocation under the ESG Program only through the County. This, however, does not preclude the County or the Municipality from applying to the State of Florida for ESG Program funds if the State of Florida so allows.

*Small Chas
CDBG*

5. This Agreement is contingent upon the County's qualification as an "urban county" under the CDBG Program as determined by HUD, as well as HUD's award of funds under the CDBG, ESG and HOME Programs.

- ✓ 6. The County and the Municipality agree to cooperate to undertake, or assist in undertaking, community renewal and lower income housing assistance activities. The County and the Municipality also agree to cooperate to enable the County to expend CDBG, ESG and HOME Program funds on eligible activities within the Municipality's jurisdiction during the Qualification Period and during any subsequent qualification periods covered by the renewal of this Agreement.

Partners

7. The Municipality shall assist and cooperate with the County in the preparation of the HUD required Consolidated Plan for the use of CDBG, ESG, and HOME Program funds. The County shall prepare the Consolidated Plan application and other necessary documents, and shall take full responsibility and assume all obligations as the applicant. The County and the Municipality agree to comply with said Consolidated Plan and implement activities as outlined in the Action Plan approved by HUD for the use of CDBG, ESG, and HOME Program funds. The

Village of Palm Springs

County and the Municipality agree that the County is hereby permitted to undertake or assist in undertaking essential community development and housing assistance activities within the Municipality's jurisdiction.

- ✓
8. The County, through its Department of Economic Sustainability, shall assist the Municipality in undertaking all professional and administrative services necessary for the purposes of implementing activities of the CDBG, ESG and HOME Programs, including preparation of all applications and other necessary documents, planning and other administrative activities, as required.
9. Pursuant to 24 CFR 570.501(b), the Municipality is subject to the same requirements applicable to subrecipients, including the requirements of a written agreement as described in 24 CFR 570.503.
10. The Municipality may not sell, trade, or otherwise transfer all or any portion of CDBG Program funds to another metropolitan city, urban county, unit of general local government, or Indian tribe, or insular area that directly or indirectly receives CDBG Program funds in exchange for any other funds, credits or non-Federal considerations, but must use such CDBG Program funds for activities under Title I of the Housing and Community Development Act of 1974, as amended.
11. The Municipality and the County shall take all actions necessary to assure compliance with the County's certification required by Section 104(b) of Title I of the Housing and Community Development Act of 1974, as amended, regarding Title VI of the Civil Rights Act of 1964, the Fair Housing Act, and affirmatively furthering fair housing. The Municipality and the County shall comply with Section 109 of Title I of the Housing and Community Development Act of 1974, which incorporates Section 504 of the Rehabilitation Act of 1973, the Age Discrimination Act of 1975), the Americans with Disabilities Act of 1990 and other applicable laws. The County shall not fund any activities in, or in support of, the Municipality should the Municipality not affirmatively further fair housing within its jurisdiction or should the Municipality impede the County's actions to comply with the County's fair housing certification.
12. The Municipality agrees that no person shall on the grounds of race, color, religion, disability, sex, age, national origin, ancestry, marital status, familial status, sexual orientation, gender identity or expression, or genetic information, be excluded from the benefits of, or be subjected to discrimination under, any activity carried out by the performance of this Agreement. Upon receipt of evidence of such discrimination, the County shall have the right to terminate this Agreement.
13. The Municipality has adopted, and is enforcing, a policy prohibiting the use of excessive force by law enforcement agencies within its jurisdiction against any individuals engaged in non-violent civil rights demonstrations; and the Municipality has adopted, and is enforcing, a policy of enforcing applicable State and local laws against physically barring entrance to, or exit from, a facility or location which is the subject of such non-violent civil rights demonstrations within jurisdictions.
14. Palm Beach County has established the Office of Inspector General in Palm Beach County Code, Section 2-421 - 2-440, as may be amended. The Inspector General's authority includes, but is not limited to, the power to review past, present and proposed County contracts, transactions, accounts and records, to require the production of records, and to audit, investigate, monitor, and inspect the activities of the Municipality, its officers, agents, employees, and lobbyists in order to ensure compliance with contract requirements and detect corruption and fraud. Failure to cooperate with the Inspector General or interfering with or impeding any investigation shall be in violation of Palm Beach County Code, Section 2-421 to 2-440, and punished pursuant to Section 125.69, Florida Statutes, in the same manner as a second degree misdemeanor.

① CDBG
Entire Program

② Ask about
Reimbursement
for Property Sold

Can we
transfer/
Swap

Covered
under
FS 776

side walls
high way
15 yr / 200
Project
phased

- 15. No provision of this Agreement is intended to, or shall be construed to, create any third party beneficiary or to provide any rights to any person or entity not a party to this Agreement, including but not limited to any citizen or employees of the County and/or the Municipality.
- 16. Nothing contained herein shall be deemed to authorize the delegation of the constitutional or statutory duties of the state, county or municipal officers.
- 17. A copy of this Agreement shall be filed with the Clerk and Comptroller in and for Palm Beach County.
- 18. Any prior agreements or contracts regarding the duties and obligations of the parties enumerated herein are hereby declared to be null and void.

IN WITNESS WHEREOF, the parties hereto have caused this Agreement to be executed by their duly authorized officials.

(MUNICIPAL SEAL BELOW)

**VILLAGE OF PALM SPRINGS, a
municipality duly organized and existing by
virtue of the laws of the State of Florida**

ATTEST:

By: _____
Bev Smith, Mayor

By: _____
Virginia M. Walton, Village Clerk

By: _____
Richard Reade, Village Manager
(if applicable)

(COUNTY SEAL BELOW)

**PALM BEACH COUNTY, FLORIDA, a
Political Subdivision of the State of Florida

BOARD OF COUNTY COMMISSIONERS**

ATTEST: SHARON R. BOCK,
Clerk & Comptroller

By: _____
Priscilla A. Taylor, Mayor

By: _____
Deputy Clerk

Document No.: _____

Approved as to Form and
Legal Sufficiency

Approved as to Terms and Conditions
Department of Economic Sustainability

By: _____
Tammy K. Fields,
Chief Assistant County Attorney

By: _____
Sherry Howard
Deputy Director

LEGAL CERTIFICATION BY PALM BEACH COUNTY

As Legal Counsel for Palm Beach County, Florida, I hereby state that the terms and provisions of this Agreement entered into on _____ by and between **Palm Beach County** and **Village of Palm Springs** are fully authorized under State and local law, and that the Agreement provides full legal authority for Palm Beach County to undertake, or assist in undertaking, community renewal and lower income housing assistance activities.

Tammy K. Fields, Chief Assistant County Attorney
Palm Beach County, Florida

OLD

INTERLOCAL COOPERATION AGREEMENT
BETWEEN PALM BEACH COUNTY
AND
The Village of Palm Springs

THIS INTERLOCAL COOPERATION AGREEMENT made and entered into this day of 07-12-2011, 2011 by and between PALM BEACH COUNTY, a political subdivision of the State of Florida, hereinafter referred to as the "COUNTY", and , The Village of Palm Springs a municipality duly organized by the laws of the State of Florida, hereinafter referred to as the "MUNICIPALITY".

WHEREAS, the parties hereto have the common power to perform Community Development Block Grant (CDBG), Emergency Shelter Grant (ESG) Program, and Home Investment Partnerships Program (HOME) activities within the COUNTY, said common powers being pursuant to Section 125.01, Florida Statutes, and Chapter 163, Part III, Florida Statutes; and

WHEREAS, Section 163.01, Florida Statutes, known as the "Florida Interlocal Cooperation Act" authorizes local governments to make the most efficient use of their powers by enabling them to cooperate with other localities on a basis of mutual advantage and thereby to provide services and facilities that will harmonize geographic, economic, population and other factors influencing the needs and development of local communities; and

WHEREAS, it is mandated by Title I of the Housing and Community Development Act of 1974, as amended, that a county must enter into Interlocal Cooperation Agreements with municipalities in its jurisdiction for the purposes of implementing CDBG activities within said municipalities; and

WHEREAS, these Interlocal Cooperation Agreements are also required to implement HOME under Title II of the National Affordable Housing Act of 1990, as amended, and ESG under the McKinney Vento Homeless Assistance Act of 1987; and

WHEREAS, the COUNTY desires to join with municipalities in order to carry out the planning and professional services necessary to implement the CDBG, ESG and HOME Programs during Federal Fiscal Years 2012, 2013, 2014; and

WHEREAS, the COUNTY and MUNICIPALITY agree to cooperate to undertake or assist in undertaking community renewal and lower income housing assistance activities; and

WHEREAS, the COUNTY and MUNICIPALITY wish to cooperate in the implementation of the goals and objectives of the COUNTY'S Consolidated Plan, as approved by the U.S. Department of Housing and Urban Development; and

The Village of Palm Springs

WHEREAS, the MUNICIPALITY desires to cooperate with the COUNTY for the purpose of implementing the Community Development Block Grant, Emergency Shelter Grant, and HOME Programs.

NOW, THEREFORE, the parties hereby agree as follows:

1. The COUNTY and the MUNICIPALITY will cooperate so that the COUNTY may expend CDBG, ESG and HOME funds for eligible activities within the MUNICIPALITY during Federal Fiscal Years 2012, 2013, 2014 (including program income generated from expenditure of such funds) under Title I of the Housing and Community Development Act of 1974, as amended, Title II of National Affordable Housing Act of 1990, as amended, and McKinney Vento Homeless Assistance Act of 1987, and receive funds under these Acts.

- Whereas
Now*
2. The COUNTY and the MUNICIPALITY will cooperate to undertake, or assist in undertaking, community renewal and lower income housing assistance activities.

- Whereas
Now*
3. With the MUNICIPALITY'S assistance, the COUNTY will prepare a Consolidated Plan as required by the U.S. Department of Housing and Urban Development (HUD). The COUNTY will undertake or assist in undertaking all professional and administrative services necessary to prepare said application and other necessary documents, and the COUNTY will agree to take full responsibility and assume all obligations of an applicant. The COUNTY and the MUNICIPALITY agree that the COUNTY is hereby allowed to undertake or assist in undertaking essential community development and housing assistance activities within the MUNICIPALITY; however, the COUNTY has final responsibility for selecting activities and annually submitting the Consolidated Plan to HUD.

4. The MUNICIPALITY and the COUNTY will take all actions necessary to assure compliance with the urban county's certification required by Section 104(b) of Title I of the Housing and Community Development Act of 1974, as amended, including Title VI of the Civil Rights Act of 1964, the Fair Housing Act, Section 109 of Title I of the Housing and Community Development Act of 1974, the Americans with Disabilities

Act of 1990, and other applicable laws. The COUNTY shall not use CDBG or HOME funds for activities in or in support of any MUNICIPALITY that does not affirmatively further fair housing within its own jurisdiction or that impedes the COUNTY'S actions to comply with its fair housing certification.

5. The MUNICIPALITY, by executing this Agreement, understands that it may not apply for grants under the Small Cities or State CDBG Programs from appropriations for Fiscal Years 2012, 2013, 2014; may not participate in a HOME consortium except through the COUNTY; and may not receive ESG funding from any other entity except the County; but if allowed may apply to the State for funding under the State's ESG and HOME Programs. *not in New agreement.*
6. The MUNICIPALITY has adopted and is enforcing a policy prohibiting the use of excessive force by law enforcement agencies within its jurisdiction against any individuals engaged in non-violent civil rights demonstrations; and a policy of enforcing applicable State and local laws against physically barring entrance to, or exit from a facility or location which is the subject of such non-violent civil rights demonstrations within jurisdictions.
7. The COUNTY, through its Department of Housing and Community Development, shall assist the MUNICIPALITY in undertaking all professional and administrative services necessary for the purposes of implementing CDBG, ESG, or HOME activities, including preparation of all applications and other necessary documents, planning and other administrative activities, as required. *new name (#8)*
8. Pursuant to 24 CFR 570.501(b), the MUNICIPALITY is subject to the same requirements applicable to subrecipients, including the requirements of a written agreement as described in 24 CFR 570.503.
9. The MUNICIPALITY shall be responsible for notifying the COUNTY of any modification and/or change in the use of any real property (from that planned at the time of acquisition or improvement, including disposition) acquired or improved in whole or in part with CDBG or HOME funds that is within control of the MUNICIPALITY. Notification of the COUNTY shall take place within ten (10) days of said modification or change.

City Attorney

not pertinent

- not in new one

if they fund will have that language

In the event that said real property as described above is sold, conveyed or transferred after the time of acquisition and/or improvement, and said real property is sold, conveyed or transferred for usage which does not qualify as eligible under CDBG, ESG, or HOME regulations, the COUNTY shall be reimbursed in an amount equal to the current fair market value (less any portion thereof attributable to expenditures of non-CDBG or non-HOME funds) of the property by the MUNICIPALITY.

In the event of a close-out or change of status of the MUNICIPALITY, termination of this Agreement, or disposition and/or transfer of any property improved or acquired with CDBG or HOME funds, the COUNTY shall be reimbursed by the MUNICIPALITY any program income generated prior to or subsequent to said close-out, termination or change of status.

10. The COUNTY and the MUNICIPALITY will comply with the Consolidated Plan and the implementing program as outlined in the Action Plan, which governs the expenditure of CDBG, ESG, and HOME funds.

11. Pursuant to Palm Beach County Code Section 2-421 – 2-440, Palm Beach County has established the Office of the Inspector General, which is authorized and empowered to review past, present, and proposed County agreements, contracts, transactions, accounts, and records. All parties doing business with the County and receiving County funds, including the MUNICIPALITY, shall fully cooperate with the Inspector General. The Inspector General has the power to subpoena witnesses, administer oaths, require the production of records, and to audit, investigate, monitor, and inspect the activities of the Agency, its officers, agents, employees, and lobbyists in order to ensure compliance with this Agreement, and to detect waste, corruption, and fraud.

12. The MUNICIPALITY agrees that no person shall on the grounds of race, color, disability, national origin, religion, age, familial status, sex, sexual orientation, marital status, or gender identity and expression be excluded from the benefits of, or be subjected to discrimination under, any activity carried out by the performance of this Agreement. Upon receipt of evidence of such discrimination, the County shall have the right to terminate this Agreement.

13. This Agreement shall give the COUNTY authority to carry out activities which will be funded from annual appropriations of CDBG, ESG and HOME entitlement funds and program income through Federal Fiscal Years 2012, 2013, 2014. The Agreement shall remain in effect until all CDBG, ESG, and HOME funds and any program income received with respect to activities carried out during the three-year qualification period are expended, and the funded activities are completed, and that the COUNTY and MUNICIPALITY may not terminate or withdraw from the Agreement while it remains in effect.
14. This Agreement is contingent upon the COUNTY'S qualification as an "urban county" and award of funds under the Housing and Community Development Act of 1974, as amended, the McKinney Vento Homeless Assistance Act of 1987, and the National Affordable Housing Act of 1990, as amended.
15. Nothing contained herein shall be deemed to authorize the delegation of the constitutional or statutory duties of the state, county or municipal officers.
16. A copy of this Agreement shall be filed with the Clerk and Comptroller in and for Palm Beach County.
17. Any prior agreements or contracts regarding the duties and obligations of the parties enumerated herein are hereby declared to be null and void.

The Village of Palm Springs

IN WITNESS WHEREOF, the parties hereto have caused this Agreement to be executed by their duly authorized officials.


ATTEST:

SHARON R. BOCK, Clerk & Comptroller


**PALM BEACH COUNTY, FLORIDA, a
Political Subdivision of the State of Florida**

BOARD OF COUNTY COMMISSIONERS

By:

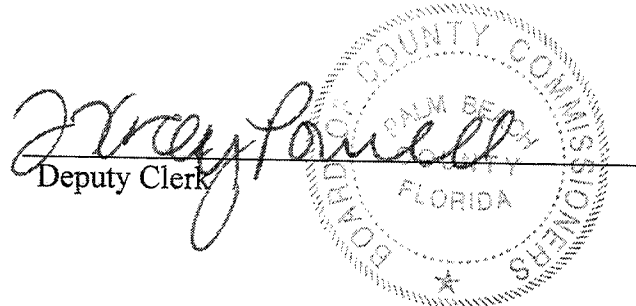
Deputy Clerk


By:

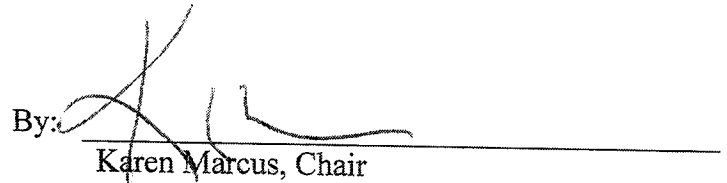
Karen Marcus, Chair

Approved as to Form and Legal Sufficiency:

Approved as to Terms and Conditions
Dept. of Housing & Community Development

By:

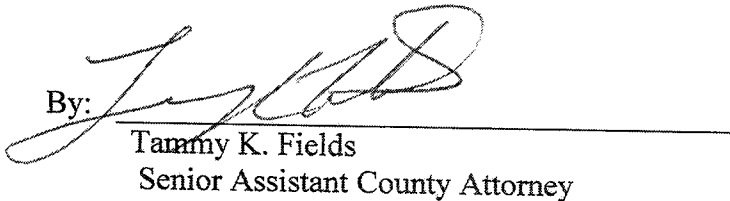
Tammy K. Fields
Senior Assistant County Attorney


By:


Edward Lowery, Director
Housing & Community Development


ATTEST:


**The Village of Palm Springs, a municipality
duly organized by the laws of the State of
Florida**

Clerk

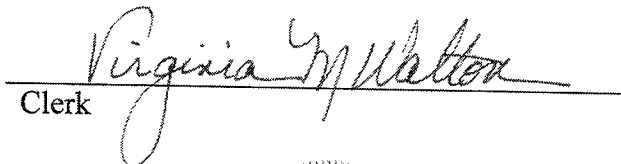
Virginia M. Walton

Mayor

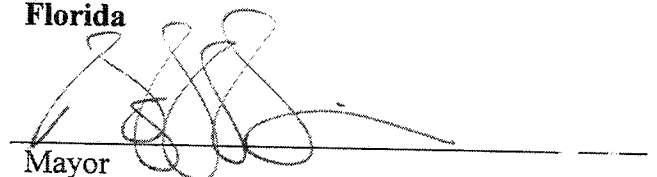

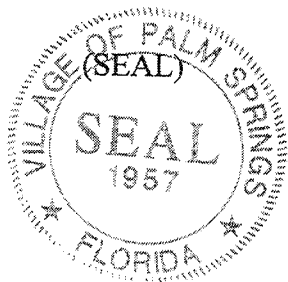

Manager (if applicable)





PALM BEACH COUNTY
DEPARTMENT OF ECONOMIC SUSTAINABILITY

DOCUMENT TRANSMITTAL

SUBJECT: INTERLOCAL COOPERATION AGREEMENT

ATTACHED ARE FOUR (4) ORIGINALS OF THE AGREEMENT

PLEASE COMPLETE THE FOLLOWING WHEN RETURNING THE DOCUMENTS:

1. **BLUE INK:** PLEASE SIGN ALL FOUR DOCUMENTS IN **BLUE INK**

2. **SEAL:** INCLUDE YOUR MUNICIPAL SEAL ON ALL **FOUR** DOCUMENTS

IF YOU DO NOT HAVE A SEAL, 1) ATTACH A **LETTER** ON YOUR LETTERHEAD STATING SO, **AND** 2) PRINT THE WORD "**SEAL**" BY HAND WITHIN A CIRCLE AT THE LOCATION INDICATED FOR THE SEAL.

3. **NOT DATED:** DO **NOT** PUT A **DATE** ON THE DOCUMENTS
THE CLERK OF THE COURT WILL INSERT THE DATE ON DOCUMENTS AFTER **FULL** EXECUTION.

4. **EVIDENCE OF AUTHORIZATION BY YOUR MUNICIPAL GOVERNING BODY:**

PLEASE PROVIDE EVIDENCE THAT YOUR GOVERNING BODY HAS APPROVED THE EXECUTION OF THE INTERLOCAL COOPERATION AGREEMENT.

WHEN YOU RETURN THE SIGNED DOCUMENTS TO US ATTACH A COPY OF AN APPROVED AGENDA ITEM, A SIGNED RESOLUTION OR APPROVED MINUTES.

PLEASE RETURN ALL DOCUMENTS NO LATER THAN **JULY 25, 2014**, TO:

BETSY BARR
Director of Contract Development & Quality Control
Department of Economic Sustainability
100 Australian Avenue, Suite 500
West Palm Beach, FL 33406



Village of Palm Springs

Executive Brief

AGENDA DATE: May 14, 2020

DEPARTMENT: Parks & Recreation

ITEM 6.9: Approve Change Order #2 (Task Order #228) - Foxtail Palm Park - Parks and Recreation Department (FY 2020 Budget Funded - General Fund) - Engenuity Group, Inc.

SUMMARY:

On November 9, 2017, the Village Council approved Task Order #228 with Engenuity Group, Inc. for professional engineering services associated with the development of the new Foxtail Palm Park Project in the amount of \$39,246. Further, the Village Council approved Change Order #1 to support the cost to revise the drainage calculations to include future stormwater runoff that may be discharged into the proposed/designed lake due to the potential expansion of Kirk Road (required by PBC). Additionally, the Parks and Recreation Department is requesting an additional change order (Change Order #2) to include the need to re-bid the project, design/provide electrical plan changes as well as the need for additional site visits by the engineering consultant during the construction process (\$5,450).

Specifically, due to the extended bid process, the Village's consulting engineer, Engenuity Group, was required to perform additional services within the scope of work, including additional changes to project specifications and project manual (due to original bids coming in significantly over the Village's project budget); additional construction meetings with the contractor and additional site inspections. As a result, our engineering consultant is requesting an amendment to the approved Task Order #228 (Change Order #2) in the amount of \$5,450 for their additional services that are required to complete the project. These items and their costs are itemized below:

TASK	COST
Additional meetings with Contractor; Additional site inspections; Additional hours due to project re-bidding and review of bid documents	\$4,000.00
Additional funds for JLRD (Electrical Sub-consultant).	\$1,450.00

TOTALS	\$5,450.00
---------------	-------------------

If approved, the revised total cost for professional engineering services within Task Order #228 will be increased to \$55,196.00. No further engineering change orders are anticipated for this project. An internal budget transfer or amendment to support this proposed change order will be completed within the General Fund at a later date, if necessary. The Village will not expend more than the amount in the approved budget as it may be adopted/amended each year for these goods and services over the term of this contract.

Note: The Village's FY 2020 Budget - General Fund includes \$730,000 to complete this project; however, the total revised engineering and construction project cost is expected to be \$858,983.77 (which includes the required PBC design, engineering and construction cost/changes). The Village is receiving \$399,900 in Community Development Block Grant (CDBG) funding (Village's 2016/17 annual allocation - \$99,365 (approved April 14, 2016) - and PBC contribution \$300,535 (approved September 27, 2018). Additionally, PBC Engineering and Roadway Production is expected to reimburse the Village \$113,350 for the completion of the additional proposed drainage infrastructure and the Solid Waste Authority provided a grant award in the amount of \$71,865.45. Thus, the Village's total project cost to complete this project (after all grant and appropriation funding), is expected to be \$273,868.32 (total construction cost is \$231,167.32)

The proposed project is expected to be completed by the end of Summer 2020.

The proposed Change Order #2 was prepared by Engenuity Group, Inc. and reviewed by the Parks and Recreation Director, Public Services Director/Engineer, Public Services Project Manager, and the Finance Director.

FISCAL IMPACT:

Funding to support the additional engineering services (Change Order #2) within Task Order #228 is available within the FY 2020 Budget - General Fund.

<i>Allocated/Estimated Project Funding:</i>	Amount
FY 2018 Approved/Actual Funding (Engineering) - General Fund	\$ 26,837.00
FY 2019 Approved/Actual Funding (Engineering) - General Fund	\$ 15,864.00
FY 2020 Approved/Actual Funding (Construction) - General Fund	\$231,167.32
Community Development Block Grant (CDBG Funding)	\$399,900.00
Drainage Infrastructure Improvements - PBC Engineering	\$113,350.00
Blighted Property Grant Award - PBC Solid Waste Authority	\$ 71,865.45

TOTAL Allocated/Estimated Project Funding	\$858,983.77
--	---------------------

<i>Expected/Actual Project Costs:</i>	Amount
Project Cost - Engineering & Design - General Fund	\$ 39,246.00
SFWMD Permitting - General Fund	\$ 4,350.00
Project Cost - Construction - General Fund	\$799,437.77
Change Order #1 - Engineering - General Fund	\$ 10,500.00
Change Order #2 - Engineering -General Fund	\$ 5,450.00
Total Project Cost	\$858,983.77

Note: Various sources of reimbursement funding [i.e., Village CDBG, PBC CDBG, PBC Engineering, SWA Grant] have been committed to this project to support

An internal budget transfer or amendment to support this proposed change order will be completed within the General Fund at a later date, if necessary.

The Village will not expend more than the amount in the approved budget as it may be adopted/amended each year for these goods and services over the term of this contract.

ATTACHMENTS:

Proposed Change Order #2 - Task Order #228 - Engineering Design & Construction - Foxtail Palm Park - Engenuity Group

Change Order #1 - Task Order #228 - Executive Brief - Task Order #228 - Engineering Design & Construction - Foxtail Palm Park - Engenuity Group,

Task Order #228 - Engineering Design & Construction - Foxtail Palm Park - Engenuity Group

May 5, 2020

Justin Lucas
Parks & Recreation Director
Village of Palm Springs, FL
226 Cypress Lane
Palm Springs, FL 33461
(Via email: jlucas@vpsfl.org)

**Re: Professional Civil Engineering Services
Foxtail Palm Park - Additional Construction Services
Village of Palm Springs, FL
Engenuity Group project No. 6001.06.07**

Dear. Mr. Lucas,

Engenuity Group, Inc. is pleased to present you with this proposal to provide additional construction administration services for Task Order 228 (PO 95-00), fully executed on November 14, 2017, in connection with the development and improvements for Foxtail Palm Park.

Engenuity Group, Inc. will provide construction administration services, in connection with Task No. 3 of the subject Task Order, including:

- A. Approximately 5 Bi-weekly Meetings requested by the contractor.
- B. Approximately 7 additional site inspections and associated paperwork by EOR (3) and field representative (4) at various stages of remaining construction.
- C. Additional hours due to rebidding of the project including plan revisions and review of bid documents.
- D. Additional funds for JLRD. See attached "Amendment to Proposal"

Engenuity Group Fee: \$4,000.00

JLRD Fee: \$1,450.00

Total Fee: \$5,450.00

Reproduction Charges and Reimbursable Expenses

The Total Contract Price **does not** include the cost of these fees and any costs incurred by the office for printing, reproduction and other reimbursable expenses such as long-distance telephone calls, facsimile, postage, travel, and document copy charges will be billed to the client monthly

Invoicing and Payment

Work will be invoiced on a monthly basis for work completed to date. Invoice shall be paid in full by the Client within thirty (30) days of the invoice date, unless within such thirty (30) day period, Client notifies Engenuity Group, Inc. in writing of its objection to the amount of said invoice. Such notice shall be accompanied by payment of any undisputed portion of said invoice. If written objection is not received within thirty (30) days it shall constitute approval of invoice by Client. If the payment is not received within thirty (30) days of billing date, a late charge will be added to the invoice in the amount of 1½ percent per month on the outstanding balance. If payment is not received within sixty (60) days of the invoice date, work may be suspended on the project until the outstanding invoice(s) are paid in full.

This proposal represents the entire understanding between you and us with respect to the Project. If this satisfactorily sets forth your understanding of our agreement, we would appreciate you issuing a Purchase Order to move forward.

PURSUANT TO FLORIDA STATUTES § 558.0035 (2013) AN INDIVIDUAL EMPLOYEE OR AGENT MAY NOT BE HELD INDIVIDUALLY LIABLE FOR NEGLIGENCE.

Sincerely,



Tara Bamber, P.E.
Senior Project Manager

Approved by:



Adam Swaney, P.E.
Director of Engineering

AMENDMENT TO PROPOSAL

CLIENT: Tara Bamber, Engenuity

DATE: May 5, 2020

PROJECT: VOPS – Foxtail Palms Park

JLRD PROJECT NO.: 117143

In accordance with the proposal for the above referenced project, JLRD, Inc. is hereby authorized to perform the Additional Services requested by the Architect (the Client) as outlined below:

SCOPE:

1. Provide Electrical support services associated with the above referenced project for the construction of the park. The following scope shall be addressed:
 - a. Additional Construction Administration effort associated with the delayed schedule and owner modifications.

FEES:

1. The contract price shall be adjusted upwards by a lump-sum amount as follows:
 - a. One Thousand Four Hundred Fifty Dollars (\$1,450.00).

TIME OF PERFORMANCE:

1. Design modifications will be completed with due and reasonable diligence after receipt of this executed authorization.

Except as modified herein, all other terms and conditions of the original agreement remain in force. Acceptance of this proposal for Additional Services shall be indicated by the signature of a duly authorized official of the Client in the space provided below. Where the Client requires Authorization from the Owner for approval of Additional Services, the Client hereby acknowledges that those approvals have been granted, or that the Client assumes full responsibility for obtaining same, the above stated fees being due to the Engineer regardless of approval of, or payment by, the Owner.

Accepted By: _____

Date: _____



Village of Palm Springs

Executive Brief

AGENDA DATE: March 14, 2019

DEPARTMENT: Parks & Recreation

ITEM #24: Approve Change Order #1 (Task Order #228) - Foxtail Palm Park - Parks & Recreation Department (FY 2019 Budget Funded - General Fund) - Engenuity Group, Inc.

SUMMARY: On November 9, 2017, the Village Council approved Task Order #228 with the Engenuity Group for professional engineering services associated with the development of the new Foxtail Palm Park Project in the amount of \$39,246. However, during the course of the project design, it was determined that additional engineering services were required to revise the drainage calculations to include future drainage that may be discharged into the proposed lake due to the potential expansion of Kirk Road (required by PBC). Additionally, the initial Task Order included a Florida Department of Environmental Protection (FDEP) Stormwater Permit; however, it was determined that a South Florida Water Management District (SFWMD) Environmental Resource Permit (ERP) would be required due to additional design and planning for the park (i.e., drainage, water use and dewatering for the on-site retention pond). As a result, our engineering consultant is requesting an amendment to the approved Task Order #228 (Change Order #1) in the amount of \$10,500.

***Note:** Palm Beach County's Engineering and Roadway Production Department, who is assisting with the funding of this project, is requiring that additional drainage outfall piping infrastructure be included within this project; thus, requiring additional design services as well as revised bid specifications.

The proposed costs included within the proposed Change Order #1 are as follows:

TASK	COST
SFWMD Environmental Resource Permit (ERP)	\$8,000
Additional professional engineering services - Add drainage outfall piping infrastructure	\$2,500
TOTALS	\$10,500

If approved, the revised total cost for professional engineering services within Task Order #228 will be increased to \$49,746. No additional change orders are expected for this project. An internal budget transfer or amendment to support this proposed change order will be completed within the General Fund at a later date, if necessary. The Village will not expend more than the amount in the approved budget as it may be adopted/amended each year for these goods and services over the term of this contract.

Note: The Village's FY 2019 Budget - General Fund includes \$498,000 to complete this project;

however, the total revised project cost is expected to be \$609,736 (which includes the proposed design, engineering and construction cost/changes to the project as required by PBC). The Village is expected to receive \$50,000 in Florida Recreation Development Assistance Program (FRDAP) and \$399,900 in Community Development Block Grant (CDBG) funding [Village's 2016/2017 annual allocation - \$99,365 (approved April 14, 2016) - and PBC contribution - \$300,535 (approved September 27, 2018)]. Additionally, PBC Engineering and Roadway Production is expected to reimburse the Village up to \$113,350 for the completion of the additional proposed drainage infrastructure (i.e., design, permitting and construction). This funding will be presented as a separate item for approval by the Village Council during the March 14, 2019 Agenda.

If approved, the proposed construction project is expected to begin May/June/July 2019 and is projected to be completed by the Spring 2020.

Note: Engenuity Group has completed the design and the bidding documents are being reviewed by the County per the CDBG agreement. Approval of the requested Change Order will assist in maintaining an estimated project completion date of December 31, 2019, which is the completion date that is included within the approved CDBG Agreement with PBC. Staff is expecting that the timeline to complete this project will actually extend past the planned December 31st completion date. As a result, a time extension to the Village's CDBG funding agreement with PBC would be required to be completed at a later date.

The proposed Change Order #1 was prepared by Engenuity Group and reviewed by the Parks and Recreation Director, Assistant Public Service Director and the Finance Director.

FISCAL IMPACT:

Funding to support the additional engineering services and permitting costs within Task Order #228 is available within the FY 2019 Budget - General Fund.

FY 2019 Approved Budget - General Fund: \$498,000

Project Request - General Fund: \$609,736

*Various sources of reimbursement funding have been committed to this project to support the total project cost

The Village will not expend more than the amount within the approved budgets as they may be adopted/amended each year for these goods and services over the term of this contract.

An internal budget transfer or amendment to support this proposed cost above the budgeted amount will be completed within the General Fund at a later date, if necessary.

ATTACHMENTS:

1. Proposed Change Order #1 - Task Order #228 - Consulting Services - FoxTail Palm Park
2. Engineering Services Drainage Calculations
3. Engenuity Group - Task Order #228 - Consulting Services - FoxTail Palm Park



VILLAGE OF PALM SPRINGS
CONSULTING SERVICE TASK ORDER

DATE: October 16, 2017

TASK ORDER NO. 228 FOR CONSULTING SERVICES

VILLAGE RFQ. NO.: 2016-002

G/L CODE: 01772-56300

ENGENUITY GROUP PROJECT NO.: 6001.06.03

PROJECT TITLE: Engineering for Foxtail Palm Park

This Task Order, when executed, shall be incorporated in and shall become an integral part of the Agreement for Professional Services dated March 10, 2016 between the Village of Palm Springs ("VILLAGE"), and ENGENUITY GROUP, INC. ("CONSULTANT") hereafter referred to as the Agreement, approved via Resolution 2016-25.

I. PROJECT DESCRIPTION

Foxtail Palm Park is planned to be a neighborhood park on a parcel of land originally planned for use by Palm Beach County (PBC) as roadway stormwater retention. As shown in the conceptual design prepared by PBC (Attachment 1) the proposed park will include 10 parking spaces (1 handicapped), playground equipment, picnic tables, a gazebo and drinking fountain, irrigation system, pond fountain, as well as a concrete walkway around the existing pond. Fencing and landscaping improvements will also be provided to enhance the safety and aesthetics of the new park.

II. SCOPE OF SERVICES

The following is a description of the services to be provided under this Task Order.

TASK 1 – PRELIMINARY DESIGN

Preliminary Design will include a kickoff meeting and site visit to verify all survey information. CONSULTANT will prepare preliminary plan and drainage calculations and identify any potential conflicts to be resolved with the site plan. CONSULTANT will have a coordination meeting with VILLAGE to discuss potential conflicts and resolutions. CONSULTANT will develop meeting minutes and distribute these minutes to attendees by e-mail within 5 business days of the meeting.

CONSULTANT will have a preliminary meeting with SFWMD, LWDD to discuss drainage permitting.

Drawings will be prepared on 24" x 36" sheets using AutoCAD (latest version). The design will incorporate VILLAGE standard details and Florida Department of Transportation (FDOT) specifications and standard details as appropriate.

Design will be based on the May 15, 2017 boundary and topographic survey completed by Caulfield & Wheeler, Inc.

The CONSULTANT will provide the VILLAGE with a set of plans at 60%. Following receipt of the VILLAGE's comments on the 60% submittal CONSULTANT will participate in a meeting with the VILLAGE to review the comments and agree upon modifications to be incorporated into the 100% submittal. CONSULTANT will develop meeting minutes and distribute these minutes to attendees by e-mail within 5 business days of the meeting.

TASK 2 – FINAL DESIGN AND PERMITTING

The CONSULTANT will incorporate comments received from the VILLAGE and prepare 100% design drawings, technical specifications suitable for bidding and construction. Front end documents will be provided by the VILLAGE and added to the technical specifications.

The design drawing will be submitted to SFWMD for the Environmental Resource Permit under the self-certification "10-2" permitting rule. A LWDD permit will also be submitted as required.

Specifications will include front end documents including EJCDC (2013 Edition) bidding documents, contract forms, and contract conditions. Technical specifications will be provided in the specification book. VILLAGE will provide an unexecuted "Contract Between Owner and Contractor" for bidder's review.

The 100% design submittal will include design drawings and specifications suitable for bidding and construction and a final opinion of probable construction cost.

TASK 4 – BIDDING

The CONSULTANT will attend the pre-bid conference and issue minutes from the conference. CONSULTANT will issue addenda as appropriate to clarify, correct, or modify the bidding documents. CONSULTANT will attend the bid opening, evaluate bids and make a recommendation for award. Advertising of the bid will be handled by the VILLAGE.

TASK 5 – CONSTRUCTION SERVICES

CONSULTANT will attend a pre-construction conference prior to work at the site.

CONSULTANT will have no more than 3 site visits by the engineer and 4 by a field representative to each site at intervals appropriate to the various stages of construction as the engineer deem necessary.

CONSULTANT will issue necessary clarifications and interpretations of the contract documents as appropriate to the orderly completion of the contractor's work. Review and approve or take other appropriate action in respect to shop drawings, but only for conformance with the information given in the contract documents and compatibility with the design concept of the completed project.

CONSULTANT will prepare a review of the contractors work once deemed ready for use and prepare a punch list of items for the contractor to remedy and determine if the project is substantially complete.

CONSULTANT will conduct a final review to determine if complete work of the contractor is acceptable.

CONSULTANT will provide review of the contractors pay applications.

III. DELIVERABLES

Task 1 – Preliminary Design: Two (2) 24"x36" copies of 60% Design Drawings and Technical Specifications, Two (2) copies of Opinion of Probable Construction Cost, Meeting Minutes (distributed via email)

Task 2 – Final Design: Four (4) signed and sealed 24"x36" copies of 100% Design Drawings, one (1) CD containing AutoCAD files (latest version) and a pdf of the 100% Design Drawings, Two (2) copies of Opinion of Probable Construction Cost

IV. SCHEDULE

Upon receipt of Notice-To-Proceed the CONSULTANT will complete the services identified in this Task Order within the schedule outlined in Table 1 below.

**Table 1
Schedule**

<u>Activity</u>	<u>Time to Complete (Calendar Days)</u>	<u>Cumulative Time to Complete (Calendar Days)</u>
Preliminary Design	30	30
Final Design*	60	60
Bidding	45	90
Construction Administration	60	150

* The schedule is based upon conducting a review meeting within 14 calendar days after the Village receives the design submittal. All review comments shall be provided to Consultant within 14 calendar days after the Village receives the submittal. An adjustment to the overall schedule will be required in the event the review meeting takes longer to be conducted and/or obtaining comments takes longer to receive.

V. COMPENSATION AND PAYMENT

The CONSULTANT will perform the tasks as outlined in the scope of services for an hourly Not-To-Exceed Fee of \$39,246.00 as outlined in Table 2.

**Table 2
Budget Summary**

Description	Total
Preliminary Design	\$6,996.00
Final Design	\$16,392.00
Bidding	\$4,440.00
Construction	\$7,068.00
Electrical Subconsultant	\$4,350.00
TOTAL	\$39,246.00

VI. ASSUMPTIONS

- This proposal assumes that no additional survey will be needed.
- It is understood that no additional drainage retention or exfiltration trench will be required.
- It is anticipated that the VILLAGE will handle any communication and or meetings with the homeowners.
- Only a watermain service will be required. No additional water and sewer improvements are intended.
- The playground design and specifications will be provided by others.

- Landscaping architecture services will be provided by Palm Beach County.
- Structural design of the gazebo will be provided by the gazebo manufacturer.

VII. AGREEMENT REFERENCE

The work authorized under this Task Order shall be performed under the terms and conditions described within the Professional Services Agreement dated March 10, 2016, by and between the Village of Palm Springs ("VILLAGE") and Engenuity Group, Inc. ("CONSULTANT"). Compensation shall not exceed the hourly rates currently in effect under this Agreement.

ENGENUITY GROUP, INC.

VILLAGE OF PALM SPRINGS

By: _____

By: _____

Print Name: Lisa Tropepe, P.E.

Title: Vice President

Date: _____

Village Attorney's Office

Approved as to form and legality

By: _____

(Required if over \$25,000)

Exhibit A

Fee Breakdown

Foxtail Palm Park

Engenuity Group Project No. 6001.06.03

Description	Sr. Corporate Officer	Sr. Project Manager	Project Engineer	AutoCad Tech	Admin. Assistant	Field Rep	
Hourly Rate	\$192.00	\$156.00	\$114.00	\$99.00	\$66.00	\$90.00	
Preliminary Design							
1 Coordination Meetings	4.00	4.00			2.00		\$ 1,524.00
2 Site visit		4.00	4.00				\$ 1,080.00
3 Preliminary Design	2.00	8.00	16.00				\$ 3,456.00
4 Coordination with PBC & Gazebo Manufacturer		4.00					\$ 624.00
5 Coordination with Electrical		2.00					\$ 312.00
6							\$ -
7							\$ -
8							\$ -
Labor Hours	6.00	22.00	20.00	0.00	2.00	0.00	
Labor Cost	\$ 1,152.00	\$ 3,432.00	\$ 2,280.00	\$ -	\$ 132.00	\$ -	
Other Direct Costs							\$ -
Consultant Costs							\$ -
Total Fee (Preliminary Design and Investigation)							\$ 6,996.00
Final Design and Permitting Phase							
1 Coordination Meetings	3.00	4.00	4.00		2.00		\$ 1,788.00
2 P, G & D Design	2.00	4.00	8.00	16.00			\$ 3,504.00
3 P, G & D Drawings		4.00	8.00	16.00			\$ 3,120.00
4 Specifications		2.00	4.00		4.00		\$ 1,032.00
5 LWDD & SFWMD Permit Submittal		4.00	8.00	8.00	4.00		\$ 2,592.00
6 Gazebo Drawings		2.00	4.00	4.00			\$ 1,164.00
7 Electrical Incorporation				4.00			\$ 396.00
8							\$ -
9							\$ -
10							\$ -
11 Pollution Prevention Plan			4.00	8.00			\$ 1,248.00
12							\$ -
13 Cost Estimate		2.00	4.00		4.00		\$ 1,032.00
14 Quality Control Review	2.00				2.00		\$ 516.00
Labor Hours	7.00	22.00	44.00	56.00	16.00	0.00	
Labor Cost	\$ 1,344.00	\$ 3,432.00	\$ 5,016.00	\$ 5,544.00	\$ 1,056.00	\$ -	
Other Direct Costs							\$ -
Consultant Costs							\$ -
Total Fee (Design and Permitting)							\$ 16,392.00
Bidding Phase							
1 Assist Bidding							\$ -
2 Pre-Bid Meeting	2.00	4.00	4.00		4.00		\$ 1,728.00
3 Bid Opening and Tabulation		1.00	2.00				\$ 384.00
4 Issue Addenda		1.00	2.00	8.00	8.00		\$ 1,704.00
5 Bid Evaluation		4.00					\$ 624.00
6							\$ -
7							\$ -
Labor Hours	2.00	10.00	8.00	8.00	12.00	0.00	
Labor Cost	\$ 384.00	\$ 1,560.00	\$ 912.00	\$ 792.00	\$ 792.00	\$ -	
Other Direct Costs							\$ -
Consultant Costs							\$ -
Total Fee (Bidding)							\$ 4,440.00

Exhibit A

Fee Breakdown

Foxtail Palm Park

Engenuity Group Project No. 6001.06.03

Description		Sr. Corporate Officer	Sr. Project Manager	Project Engineer	AutoCad Tech	Admin. Assistant	Field Rep	
Hourly Rate		\$192.00	\$156.00	\$114.00	\$99.00	\$66.00	\$90.00	
Construction Phase								
1	Preconstruction Conference		4.00	4.00			4.00	\$ 1,440.00
2								\$ -
3	Field Observations (4 site visits)						12.00	\$ 1,080.00
4	Engineer's Site Visits (3 site visits)		6.00					\$ 936.00
5								\$ -
6	Change Orders		4.00	4.00	8.00	4.00		\$ 2,136.00
7	Shop Drawings		2.00	2.00				\$ 540.00
8								\$ -
9	Pay Applications		2.00					\$ 312.00
10								\$ -
11								\$ -
12								\$ -
13	Substantial Completion Walkthrough		2.00					\$ 312.00
14	Final Walkthrough		2.00					\$ 312.00
Labor Hours		0.00	22.00	10.00	8.00	4.00	16.00	
Labor Cost		\$ -	\$ 3,432.00	\$ 1,140.00	\$ 792.00	\$ 264.00	\$ 1,440.00	
Other Direct Costs							\$ -	
Consultant Costs								
Total Fee (Construction)								\$ 7,068.00
ENGENUITY TOTAL FEE ENGINEERING								\$ 34,896.00
SUBCONSULTANT - ELECTRICAL - JLRD FEE								\$ 4,350.00
TOTAL FEE								\$ 39,246.00



JOHNSON, LEVINSON,
RAGAN, DAVILA, INC.
CONSULTING ENGINEERS

1450 Centrepark Boulevard, Suite 350
West Palm Beach, FL 33401
(561) 689-2303 • (561) 689-2302 Fax
www.jlrdinc.com

PROPOSAL

TO: Chad Girard

FIRM: Engenuity Group

PROJECT: Foxtail Palm Park - Palm Springs

RE: Engineering Services – Elect

FROM: Charles Gableman, P.E.

DATE: October 11, 2017

Chad,

Our fee for providing Electrical engineering design services on the above referenced project will be **\$4,350.00**. The scope as we understand it would include the following:

Create a new service including electrical distribution from the local utility to a panelboard on the park site to serve a fountain, well pump, and duplex outlet for a gazebo. The project is as follows:

- Install a rack mounted panelboard (~100A, 120/208V, 3ph, 4W) to serve the following:
 - Fountain – assuming ~10HP at 208V, 3ph. with 4 integral light fixtures.
 - Well pump
 - Convenience receptacles at a Gazebo
- Spare raceways as desired by The Village of Palm Springs.
- Construction Administration: Respond to permit comments, RFIs, shop drawing review, during construction and electronically capture contractor's red-lined marks for as-built documentation.
- Services for shop drawing review, construction observation, and recording in CAD format the contractor's as-built red-lined documents has been requested and therefore is included.
- Project specifications will be provided in drawing format.
- It is assumed as-built documentation will be provided to the engineer for use as the basis of the design.

The above proposal is based upon receipt of existing as-built drawings. If as-built drawings are not available or cannot be provided, the engineer may require the owner to provide selective demolition of concealed conditions, i.e. underground plumbing piping, for coordination of tying new work to existing infrastructure. The engineer shall not be held accountable for unforeseen conditions.

Should we be retained to do the work, I would provide a copy of our standard agreement for a contract between our firms. If you have any questions, please call me.

Sincerely,

A handwritten signature in dark ink, appearing to read "Charles C. Gableman". The signature is fluid and cursive, with a long horizontal stroke at the end.

Charles C. Gableman, P.E., LEED AP
President
JLRD, Inc.

Sent via Email
CGirard@engenuitygroup.com

Foxtail Palm Park





Village of Palm Springs

Executive Brief

AGENDA DATE: May 14, 2020

DEPARTMENT: Parks & Recreation

ITEM 6.10: Approve Village Center Playground Replacement Contract Award (Task Order No. 280) - Cooperative Purchasing (Piggyback) - Parks and Recreation Department (FY 2020 Funded - General Fund) - GameTime

SUMMARY:

The Parks and Recreation Department has a need to purchase playground equipment to be installed at Village Center Playground. The existing Village Center playground has been in place for fifteen (15) years and is recommended to be updated/replaced to ensure the safe and fun play space for the our community.

Note: Although the Village staff has ensured that our current equipment is maintained properly for safety purposes, the equipment it maintains a high amount of discoloring, broken parts and is beginning to show significant rusting. As a result, staff has identified a need to replace the playground equipment within the FY 2020 budget process.

To ensure the lowest possible price, staff is recommending that the Village piggyback off the current Omnia Partners US Communities Governmental Purchasing Cooperative (Co-Op) awarded to the City of Charlotte, North Carolina. This selection by the City of Charlotte, as the Lead Agency for the Co-Op, was completed through a competitive selection process - Playground Equipment, Outdoor Fitness Equipment, Site Accessories, Surfacing and Related Products (RFP #269-2017-028 - January 25, 2017).

Note: The proposed piggyback contract was completed as part of the Omnia Partners US Communities Governmental Purchasing Cooperative (Co-Op). The intent is to bring member cities together and combine their purchasing needs within the Co-Op (which the Village is a member) to generally receive the best (lowest) price possible. Combines the cooperative purchasing power of 87,000 public agencies, including the Village of Palm Springs, participate within the Omnia Partners US Communities Governmental Purchasing Cooperative.

The proposed playground equipment was designed utilizing input from our community and staff to design a playground system that would be "attractive" and provide balance, climbing, education, sliding, sensory, colors and sounds. The proposed playground equipment would be installed within the current playground area and would include climbing options, open tunnels, slides, swings and integrated shade to allow year round use while incorporating multiple individual and group play elements that will help with building self-esteem, physical and social skills. Further, the new equipment will incorporate English and Spanish to assist our children and our community to better communicate and learn about various cultures.

Note: This playground is adjacent to the Village Center Pavilion, which is an ultra popular destination for birthday parties and family functions and this new equipment, if approved, will supplement our water feature that is available with pavilion rentals and help ensure that continued rentals throughout the year.

Through the proposed Omnia Partners Omnia Partners US Communities Governmental Purchasing Cooperative Contract, the Parks and Recreation Department was able to obtain a price of \$159,784.11, which provided for discounts ranging from 3% to 34% from their retail catalog pricing.

Within the FY 2020 Budget - General Fund and the Capital Improvement Plan (CIP) the Village Council approved \$220,000 for the replacement and installation of new playground equipment, safety surfacing and shade coverings within the Village Center's Complex. Staff expects to have sufficient funding to complete this project.

If approved, the Village would accept GameTime's pricing by piggybacking the City of Charlotte, North Carolina's (Omnia Partners US Communities Governmental Purchasing Cooperative) contract, including all terms, conditions and pricing therein. The Village will not expend more than the amount within the approved budget as it may be adopted/amended each year for these goods and services over the term of this contract.

Note: If approved, the Village would be making this proposed playground equipment purchase with GameTime; however, this purchase would be through their Florida representative, Dominica Recreation Products, located in Longwood, Florida.

The Village's Purchasing Code, Section 58-9, Accessing contracts of other government agencies, provides that the Village may award a contract by piggybacking or accessing the goods and/or services from any State of Florida contract; contracts of any Florida political subdivision; or from any other governmental entity (other than the Federal government); provided that the same or substantially similar goods and/or services were competitively solicited.

If approved, the proposed permitting and installation of the new playground system would be completed within 120 days (August/September 2020) following the Notice to Proceed by the

Village.

The Parks & Recreation Advisory Board considered the proposed Royal Palm Park playground improvement project during their January 22, 2020 meeting and provided input on the proposed design and recommended approval.

The proposed agreement was prepared by the Village Attorney and reviewed by the Parks and Recreation Director, Public Service Director/Engineer, Assistant Public Service Director, the Public Service Project Manager, the Planning, Zoning & Building Director and the Finance Director.

The Village has not worked with the vendor previously, however, we have received positive references from the School District of Palm Beach County for the proposed vendor.

FISCAL IMPACT:

Funding to support this purchase is available within the FY 2020 Budget - General Fund. Village Council approved \$220,000 toward the Village Center Playground Replacement.

<u>Allocated/Estimated Project Funding:</u>	
FY 2020 Approved Budget - General Fund	\$220,000.00

<u>Expected Project Costs:</u>	
Proposed Project Cost - Village Complex Playground Replacement (Task Order #280)	\$159,784.11

The Village will not expend more than the amount within the approved budget as it may be adopted/amended each year for these goods/services.

ATTACHMENTS:

Proposed Agreement with GameTime
Approval to Piggyback - GameTime
Village of Palm Springs Membership - Omnia Partners Government Purchasing Cooperative
City of Charlotte, North Carolina - RFP 269-2017-028 Award Notification
City of Charlotte, North Carolina - Executed Contract - GameTime
City of Charlotte, North Carolina - Original RFP Submittal Documents - GametTime (Available Within the Village Clerk's Office)
City of Charlotte, North Carolina - Request for Proposals (RFP #269-2017-028) - January 25 2017
City of Charlotte - North Carolina - Advertisement - RFP 269-2017-028 - January 25, 2017
Proposal - Village Center Complex Playground Replacement - GameTime
Proposed Village Center Complex Playground Replacement Project Site Plan
Proposed Village Center Complex Playground Replacement Project Conceptuals
GameTime Price List - Co-Op
GameTime Schedule of Discounts - Co-Op
Village Center Playground Replacement FY 2020 CIP Form

**AGREEMENT FOR THE PROCUREMENT OF PLAYGROUND AND FITNESS
EQUIPMENT AND RELATED PRODUCTS**

This Agreement for the procurement of playground and outdoor fitness equipment and related products ("Agreement" hereafter) is made as of the _____ day of _____, 2020, by and between the **Village of Palm Springs**, 226 Cypress Lane, Palm Springs, Florida 33461-1699, a municipal corporation organized and existing under the laws of the State of Florida, hereinafter referred to as the VILLAGE, and **PlayCore Wisconsin, Inc. d/b/a Gametime**, 150 Playcare Drive SE, Fort Payne, AL 35967, a company authorized to do business in the State of Florida, hereinafter referred to as the VENDOR.

RECITALS

WHEREAS, the VILLAGE is in need of a VENDOR to provide playground and outdoor fitness equipment and related products to the VILLAGE; and,

WHEREAS, Omnia Partners Government Purchasing Alliance, through the City of Charlotte NC issued RFP #269-2017-028 for the procurement of playground and outdoor fitness equipment and related products and awarded such contract to VENDOR (collectively, the "City of Charlotte Contract"); and

WHEREAS, the VILLAGE requested and the VENDOR has executed this Agreement with the VILLAGE for the procurement of playground and outdoor fitness equipment and related products based on the terms and conditions of the City of Charlotte Bid and the pricing contained in VENDOR'S response to the City of Charlotte bid.

NOW THEREFORE, in consideration of the mutual promises set forth herein, the receipt and sufficiency of which are hereby acknowledged, the parties hereto agree as follows:

1. Recitals. The parties agree that the recitals set forth above are true and correct and are fully incorporated herein by reference.
2. City of Charlotte Agreement and VENDOR'S Response. The City of Charlotte Agreement, and VENDOR'S response to the City of Charlotte bid are hereby expressly made a part of this Agreement as fully as if set forth at length herein. The VILLAGE shall have all rights, obligations and remedies set forth therein.
3. VENDOR's Proposal. In accordance with the terms and conditions in the City of Charlotte bid, City of Charlotte Agreement and VENDOR'S response to the City of Charlotte bid, the VENDOR shall supply and deliver playground and outdoor fitness equipment and related products as requested by the VILLAGE. The playground and outdoor fitness equipment and related products to be provided by the VENDOR shall be available subsequent to the execution and approval of this Agreement by the VILLAGE and VENDOR in accordance with the terms and conditions set forth herein. The pricing shall be as set forth in VENDOR'S proposal, attached hereto as Exhibit "A", that is expressly made a part of this Agreement as if fully set forth herein.

4. Contract Documents and Conflict of Terms and Conditions. This Agreement is comprised of the following documents which are incorporated herein by reference (the "Contract Documents"):

- A. All written modifications and amendments hereto;
- B. This Agreement (including all exhibits);
- C. City of Charlotte Agreement;
- D. VENDOR'S response to the City of Charlotte bid; and
- E. City of Charlotte bid.

The Contract Documents of this Agreement are intended to be complementary and interpreted in harmony so as to avoid conflict with the words and phrases interpreted in a manner consistent with industry standards. In the event of any inconsistency, conflict or ambiguity between or among the Contract Documents of this Agreement, the Contract Documents of this Agreement shall take precedence in the following order:

- A. All written modifications and amendments hereto;
- B. This Agreement;
- C. The City of Charlotte Agreement;
- D. VENDOR'S response to the City of Charlotte bid; and
- E. The City of Charlotte bid.

5. Compensation to VENDOR. Payments by the VILLAGE to the VENDOR under this Agreement shall not exceed the pricing stated in the VENDOR's proposal to City of Charlotte. Both parties waive consequential or incidental damages for claims, disputes or other matters in question arising out of or relating to this Agreement. Payments made to VENDOR shall not be in excess of the amount provided in an approved budget of the VILLAGE.

6. Miscellaneous Provisions.

- 6.1 The VILLAGE and VENDOR each binds itself and its successors and assigns to the other party hereto, its successors and assigns in respect of all covenants, agreements and obligations contained in the Contract Documents.
- 6.2 VENDOR shall maintain the insurance as required by the City of Charlotte bid.
- 6.3 Headings and References & Exhibits: The headings contained in this Agreement are inserted for convenience of reference only and shall not be a part or control or affect the meaning hereof. All references herein to Exhibits are to the exhibits hereto, each of which shall be incorporated into and deemed to be a part of this Agreement.
- 6.4 Counterparts: This Agreement may be executed in two or more counterparts, each of which shall be deemed to be an original, but all of which shall be deemed to be an original, but each of which together shall constitute one and the same instrument.

- 6.5 Entire Agreement; Amendment and Waiver: This Agreement (together with any Exhibits hereto) supersedes any and all prior negotiations and oral or written agreements heretofore made relating to the subject matter hereof and, except for written agreements, if any, executed and delivered simultaneously with or subsequent to the date of this Agreement, constitutes the entire agreement of the parties relating to the subject matter hereof. This Agreement may not be altered or amended except by a writing signed by the parties hereto. No waiver of any of the terms or conditions of this Agreement shall be effective unless in writing and executed by the party to be changed therewith. No waiver of any condition or of the breach of any term, covenant, representation, warranty or other provision hereof shall be deemed to be construed as a further or continuing waiver of any such condition or breach or a waiver of any other condition or of any breach of any other term, covenant, representation, warranty or other provision contained in this Agreement.
- 6.6 Successors and Assigns: This Agreement shall be binding upon, and shall inure to the benefit of the parties hereto and their respective successors and assigns.
- 6.7 Governing Law; Consent to Jurisdiction: This Agreement shall be governed by and construed and interpreted in accordance with the laws of the State of Florida. Each of the parties hereto (a) irrevocably submit itself to the exclusive jurisdiction of the Fifteenth Judicial Circuit Court in and for Palm Beach County, Florida for state actions and jurisdiction of the United States District Court for the Southern District of Florida, Palm Beach Division, for the purposes of any suit, action or other proceeding arising out of, or relating to, this Agreement; (b) waives and agrees not to assert against any party hereto, by way of motion, as a defense of otherwise, in any suit, action or other proceeding, any claim that it is not personally subject to the jurisdiction of the above-named courts for any reason whatsoever; and (ii) to the extent permitted by applicable law, any claim that such suit, action or proceeding by any part hereto is brought in an inconvenient forum or that the venue of such suit, action or proceeding is improper or that this Agreement or the subject matter hereof may not be enforced in or by such courts.
- 6.8 Third Party Beneficiary rights: This Agreement shall create no rights or claims whatsoever in any person other than a party herein.
- 6.9 Severability: If any one or more of the provisions of the Agreement shall be held to be invalid, illegal or unenforceable in any respect, the validity, legality and enforceability of the remaining provisions hereof shall not in any way be affected or impaired thereby.
- 6.10 Effective date: The effective date of this Agreement is the date the Agreement is approved by the Village Council. The Agreement will terminate on the same termination date as listed in the City of Charlotte Agreement, which may be renewed, unless terminated earlier pursuant to the terms herein or in the Contract Documents.
- 6.11 Public Records: The VENDOR shall comply with Florida's Public Records Laws, Chapter 119, Florida Statutes, and, if it is acting on behalf of the VILLAGE as provided under section 119.011(2), the CONTRACTOR specifically agrees to:

- (a) Keep and maintain public records required by the VILLAGE to perform the services under this Agreement.
- (b) Upon request from the VILLAGE's custodian of public records, provide the VILLAGE with a copy of the requested records or allow the records to be inspected or copied within a reasonable tie at a cost that does not exceed the cost provided in this Chapter 119, Florida Statutes, or as otherwise provided by law.
- (c) Ensure that said public records that are exempt or confidential and exempt from public records disclosure requirements are not disclosed except as authorized by law for the duration of the Agreement term and following completion of the Agreement, if the VENDOR does not transfer the records to the VILLAGE.
- (d) Upon the completion of the Agreement, transfer, at no cost, to the VILLAGE all public records in possession of the VENDOR or keep and maintain public records required by the VILLAGE to perform the services. If the VENDOR transfers all public records to the VILLAGE upon completion of the Agreement, the VENDOR shall destroy any duplicate public records that are exempt or confidential and exempt from public records disclosure requirements. If the VENDOR keeps and maintains public records upon completion of the Agreement, the VENDOR shall meet all applicable requirements for retaining public records. All records stored electronically must be provided to the VILLAGE, upon request from the VILLAGE's custodian of public records, in a format that is compatible with the information technology systems of the Village.

IF THE VENDOR HAS QUESTIONS REGARDING THE APPLICATION OF CHAPTER 119, FLORIDA STATUTES, TO THE VENDOR'S DUTY TO PROVIDE PUBLIC RECORDS RELATING TO THIS CONTRACT, CONTACT THE CUSTODIAN OF PUBLIC RECORDS OR DESIGNEE AT 561-434-5084, kwynn@vpsfl.org, OR BY MAIL AT VILLAGE OF PALM SPRINGS, 226 CYPRESS LANE, PALM SPRINGS, FL 33461.

- 6.12 Preparation: This Contract shall not be construed more strongly against either party regardless of who was more responsible for its preparation.
- 6.13 PALM BEACH COUNTY IG: In accordance with Palm Beach County ordinance number 2011-009, the VENDOR acknowledges that this Agreement may be subject to investigation and/or audit by the Palm Beach County Inspector General. The VENDOR has reviewed Palm Beach County ordinance number 2011-009 and is aware of its rights and/or obligations under such ordinance.
- 6.14 All notices required in this Agreement shall be sent by certified mail, return receipt requested, and sent to the addresses appearing on the first page of this Agreement.
- 6.15 The VILLAGE is exempt from payment of Florida State Sales and Use Tax. The VENDOR shall not be exempted from paying sales tax to its suppliers for materials used

to fill contractual obligations with the VILLAGE, nor is the VENDOR authorized to use the VILLAGE'S Tax Exemption Number in securing such materials.

7. Indemnification. Regardless of the coverage provided by any insurance, VENDOR shall indemnify, save harmless and defend the VILLAGE and its employees from and against any and all claims, liability, losses and/or causes of action which may arise from any negligent act or omission of the VENDOR and its employees during the course of performing services pursuant to the City of Charlotte bid and subsequent proposal and this Agreement.

8. Defaults; Termination of Agreement.

A. If the Village Manager deems that the VENDOR is in default for failure to supply the requested goods or has failed in any other respect to satisfactorily perform the services specified in this Agreement, the Village Manager may give written notice to the VENDOR specifying defaults to be remedied within fifteen (15) days.

If the VENDOR does not remedy defaults within fifteen (15) days or commence steps to remedy default to the reasonable satisfaction of the Village Manager, the VILLAGE may secure such services from another VENDOR; or

If after thirty (30) days the VENDOR has not remedied defaults or commenced steps to remedy defaults to the satisfaction of the Village Manager, the VILLAGE may elect to terminate this Agreement.

B. Notwithstanding paragraph A, the VILLAGE reserves the right and may elect to terminate this Agreement, without cause, upon thirty (30) days written notice. At such time, the VENDOR would be compensated only for the goods purchased to the date of termination and any other amounts due and owing to VENDOR at the time of termination. No compensation shall be paid for disengagement, wind-down or other costs incurred due to termination of this Agreement.

9. Public Entity Crimes.

VENDOR acknowledges and agrees that a person or affiliate who has been placed on the convicted vendor list following a conviction for a public entity crime may not submit a bid, proposal, or reply on a contract to provide any goods or services to a public entity; may not submit a bid, proposal, or reply on a contract with a public entity for the construction or repair of a public building or public work; may not submit bids, proposals, or replies on leases of real property to a public entity; may not be awarded or perform work as a contractor, supplier or sub-contractor under a contract with any public entity; and may not transact business with any public entity in excess of the threshold amount provided in Section 287.017, Florida Statutes, for CATEGORY TWO for a period of 36 months following the date of being placed on the convicted vendor list. VENDOR will advise the VILLAGE immediately if it becomes aware of any violation of this statute. As provided in Section 287.135, Florida Statutes, as amended from time to time, by entering into the Contract Documents, VENDOR certifies that it is not participating in a boycott of Israel. The VILLAGE and VENDOR agree that the VILLAGE will have the right to terminate the Contract Documents if VENDOR is found to have been placed on the Scrutinized Companies that Boycott Israel List or is engaged in a boycott of Israel.

10. Fiscal Non-funding.

In the event sufficient budgeted funds are not available for a new fiscal period, the VILLAGE shall notify the VENDOR of such occurrence and this Agreement shall terminate on the last day of the current fiscal period without penalty or expense to the VILLAGE. The VENDOR will be paid for all services rendered through the date of termination.

11. Scrutinized Companies.

As provided in F.S. 287.135, by entering into any agreement with the VILLAGE, or performing any work in furtherance hereof, the VENDOR certifies that VENDOR and VENDOR's affiliates, suppliers, subcontractors and consultants that will perform hereunder that at the time the VENDOR submits a bid or proposal for a contract or before the VENDOR enters into or renews a contract with an agency or local governmental entity for goods or services of \$1 million or more, the company must certify that the VENDOR is not on the Scrutinized Companies with Activities in Sudan List or the Scrutinized Companies with Activities in the Iran Petroleum Energy Sector List and that it does not have business operations in Cuba or Syria. Also, at the time a VENDOR submits a bid or proposal for a contract or before the VENDOR enters into or renews a contract with an agency or local governmental entity for goods or services of any amount, the VENDOR must certify that it is not participating in a boycott of Israel. If the VILLAGE determines, using credible information available to the public, that a false certification has been submitted by the VENDOR, the VILLAGE's Agreement may be terminated and a civil penalty equal to the greater of \$2 million or twice the amount of the Agreement shall be imposed, pursuant to Section 287.135, Florida Statutes.

IN WITNESS WHEREOF, the VILLAGE and VENDOR have caused this Agreement to be executed the day and year shown above.

VILLAGE OF PALM SPRINGS, FLORIDA

By: _____
Bev Smith, Mayor

ATTEST

Kimberly Wynn, Village Clerk

Approved as to form and legal sufficiency:

Glen J. Torcivia, Village Attorney

VENDOR: **PLAYCORE WISCONSIN, INC.**

By: _____

Print Name: Robert Dominica

Title: Pres/drp

[Corporate Seal]

Corporate seal is not at this location
This office is not the Corporate
office but the registered agent office

STATE OF Florida
COUNTY OF Seminole)

Sworn to (or affirmed) and subscribed before me by means of ☒ physical presence or ☐ online
notarization, this _____ this 11 day of May, 2020, by


Rob Dominica.

Joellen Green
(Signature of Notary Public-State of Florida)

(Print, type, or stamp commissioned name of
Notary public)

Personally Known X OR Produced Identification _____

Type of Identification Produced: _____

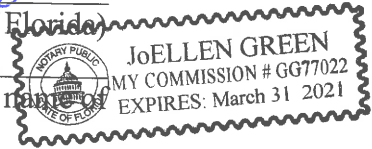



May 11, 2020

Village of Palm Springs
226 Cyperss Lane
Palm Springs, FL 33461-1699

RE: Piggyback Omnia Contract

Please be aware that PlayCore Wisconsin, inc d/b/a GameTime, 150 PlayCore Drive SE, Fort Payne, AL 35967, formally allows the Village of Palm Springs to 'piggy back' the Omnia Partners Contract #2017001134.

The legal precedent has already been established for additional municipalities to purchase from this contract and the full intent of this contract is to allow any willing agency the ability to 'piggy back' as they see fit.

Should any additional questions need to be answered, there are several contacts that are ready and able to help assist with anything.

Omnia Partners Representative -
Allison R. Brookes, PMP, FCCM
Regional Manager - Florida
Omnia Partners, Public Sector
850.228.7716 Cell

GameTime Contract Specialists -
Clint Whiteside
Sales Administration Project Manager
PlayCore Wisconsin, Inc. GameTime Division
Direct: 423.425.3162

And as always, I am available to answer any questions as well.

Sincerely,

Rob Dominica
President – DRP
407-331-0101 x 113
robd@gametime.com

Justin,

Great talking to you today. This email is to confirm that the Village of Palm Springs is a member of OMNIA Partners (formerly US Communities) and has been since March 18, 2014. Your membership ID number is 1183853. If you have any additional questions, please let me know.

Thanks!
Allison

Allison R. Brookes, PMP®
Regional Manager, Florida
OMNIA Partners, Public Sector
850.228.7716 Cell

PLEASE NOTE NEW EMAIL ADDRESS: allison.brookes@omniapartners.com

OMNIA
P A R T N E R S





Agenda Date: 5/8/2017

Agenda #: 22.File #: 15-5438 Type: Consent Item

Outdoor Site Accessories Contracts

Action:

- A. Approve unit price contracts with the following companies for Playground Equipment, Site Accessories, Outdoor Fitness Equipment and Related Products and Services for an initial term of five years:**
- Playcore Wisconsin, Inc., d/b/a Gametime
 - Kompan
- B. Authorize the City Manager to renew the contracts for up to two additional, two-year terms with possible price adjustments and to amend the contracts consistent with the City's business needs and the purpose for which the contract was approved.**

Staff Resource(s):

Randy Harrington, Management and Financial Services
Teresa Smith, Management and Financial Services

Explanation

- The City's primary use of these contracts will be for outdoor site accessories, such as benches, bicycle racks, litter receptacles, tables and shelters at various City facilities.
- On January 25, 2017, the City issued a Request for Proposals (RFP); the City received five proposals from interested service providers.
- The City is issuing this contract on behalf of U.S. Communities Government Purchasing Alliance, which selected the City of Charlotte as Lead Public Agency to solicit proposals for these goods and services on behalf of all states, local governments, school districts, and higher education institutions in the United States.
- The City of Charlotte will serve as the Lead Agency, which includes responsibility for the solicitation process, contract management, and consulting with participating public agencies regarding the contract. Serving as the Lead Agency does not include purchasing on behalf of other public agencies.
- Playcore Wisconsin, Inc. and Kompan best meet the needs of the City and participating public agencies in terms of products lines, warranties, background and experience, cost, responsiveness to RFP requirements and ability to provide products and services to public agencies in all 50 states.
- Annual expenditures under the total contract are estimated to be \$150,000.

Background

- U.S. Communities Government Purchasing Alliance is sponsored by the National League of Cities, The National Association of Counties, the Association of School Business Officials International, the United States Conference of Mayors and the National Governors Associations.
- U.S. Communities is available to over 90,000 local governments and public agencies and reduces costs by combining the volumes and purchasing power of the public agencies nationwide.

Agenda #: 22.**File #:** 15-5438 **Type:** Consent Item

Charlotte Business INclusion

No subcontracting goals were established because there are no subcontracting opportunities (Part C: Section 2.1(a) of the Charlotte Business INclusion Policy.

Fiscal Note

Funding: Various Departments' Operating Budgets

**STATE OF NORTH CAROLINA
COUNTY OF MECKLENBURG**

**CONTRACT TO PROVIDE
PLAYGROUND AND OUTDOOR FITNESS EQUIPMENT, SITE ACCESSORIES,
SURFACING, AND RELATED PRODUCTS AND SERVICES**

This Contract (the "Contract") is entered into as of this 1st day of July 2017 (the "Effective Date"), by and between Playcore Wisconsin, Inc. d/b/a GameTime, a corporation doing business in North Carolina (the "Company"), and the City of Charlotte, a North Carolina municipal corporation (the "City").

RECITALS

WHEREAS, the City issued a Request For Proposals (RFP #269-2017-028) for Playground Equipment, Outdoor Fitness Equipment, Surfacing, Site Accessories and Related Products and Services dated January 25, 2017. This Request for Proposals together with all attachments and addenda, is referred to herein as the "RFP"; and

WHEREAS, the Company submitted a Proposal in response to RFP #269-2017-028 on March 16, 2017. This Proposal, together with all attachments and separately sealed confidential trade secrets, is referred to herein as the "Proposal" and is incorporated into this Contract by reference.

WHEREAS, the City awarded this Contract on May 8, 2017 to Company to provide Playground Equipment, Outdoor Fitness Equipment, Surfacing, Site Accessories and Related Products and Services to the City all in accordance with the terms and conditions set forth herein.

WHEREAS, the City of Charlotte, on behalf of itself and all states, local governments, school districts, and higher education institutions in the United States of America, and other government agencies and nonprofit organizations (herein "Participating Public Agencies"), competitively solicited and awarded the Contract to the Company. The City has designated U.S. Communities as the administrative and marketing conduit for the distribution of the Contract to Participating Public Agencies.

The City is acting as the "Contracting Agent" for the Participating Public Agencies, and shall not be liable or responsible for any costs, damages, liability or other obligations incurred by the Participating Public Agencies. The Company (including its subsidiaries) shall deal directly with each Participating Public Agency concerning the placement of orders, issuance of purchase orders, contractual disputes, invoicing, payment and all other matters relating or referring to such Participating Public Agency's access to the Contract.

Each Participating Public Agency enters into a Master Intergovernmental Cooperative Purchasing Agreement (MICPA) outlining the terms and conditions that allow access to the Lead Public Agencies' Master Agreements. Under the terms of the MICPA, the procurement by the Participating Public Agency shall be construed to be in accordance with, and governed by, the laws of the state in which the Participating Public Agency resides.

NOW, THEREFORE, for good and valuable consideration, the receipt and sufficiency of which is hereby acknowledged, and in further consideration of the covenants and representations contained herein, the parties agree as follows:

CONTRACT

1. EXHIBITS.

The Exhibits below are hereby incorporated into and made a part of this Contract. In interpreting this Contract and resolving any ambiguities, the main body of this Contract will take precedence over the Exhibits, and any inconsistency between the Exhibits will be resolved in the order in which the Exhibits appear below. Each reference to GameTime in the Exhibits and Appendices shall be deemed to mean the Company.

EXHIBIT A:	Discount Schedule, Price Lists, and Incentives
EXHIBIT B:	Installation Fees
EXHIBIT C:	National Network of Distributors and Installers
EXHIBIT D:	Freight Rate Schedules
EXHIBIT E:	Product Warranties
EXHIBIT F:	Scope of Work
EXHIBIT G:	U.S. Communities Administrative Agreement

2. DEFINITIONS.

As used in this Contract, the following terms shall have the meanings set forth below:

<i>Acceptance:</i>	Refers to receipt and approval by the City of a Deliverable or Service in accordance with the acceptance process and criteria in this Contract.
<i>Affiliates:</i>	Refers to all departments or units of the City and all other governmental units, boards, committees or municipalities for which the City processes data or performs Services.
<i>Biodegradable:</i>	Refers to the ability of an item to be decomposed by bacteria or other living organisms.
<i>Charlotte Business Inclusion (CBI):</i>	Refers to the Charlotte Business Inclusion office of the City of Charlotte.
<i>Charlotte Combined Statistical Area (CSA):</i>	Refers to the Charlotte-Gastonia-Salisbury Combined Statistical Area consisting of; (a) the North Carolina counties of Anson, Cabarrus, Cleveland, Gaston, Iredell, Lincoln, Mecklenburg, Rowan, Stanly, and Union; and (b) the South Carolina counties of Chester, Lancaster, and York; a criteria used by Charlotte Business INClusion to determine eligibility to participate in the program.
<i>City:</i>	Refers to the City of Charlotte, North Carolina.
<i>Company:</i>	Refers to a company that has been selected by the City to provide the Products and Services of this Contract.
<i>Company Project Manager:</i>	Refers to a specified Company employee representing the best interests of the Company for this Contract.
<i>Contract:</i>	Refers to a written agreement executed by the City and Company for all or part of the Services.

<i>Deliverables:</i>	Refers to all tasks, reports, information, designs, plans, and other items that the Company is required to deliver to the City in connection with the Contract.
<i>Documentation:</i>	Refers to all written, electronic, or recorded works that describe the use, functions, features, or purpose of the Deliverables or Services or any component thereof, and which are provided to the City by the Company or its subcontractors, including without limitation all end user manuals, training manuals, guides, program listings, data models, flow charts, and logic diagrams.
<i>Environmentally Preferable Products:</i>	Refers to Products that have a lesser or reduced effect on human health and the environment when compared with competing Products that serves the same purpose. This comparison may consider raw materials acquisition, production, manufacturing, packaging, distribution, reuse, operation, maintenance, or disposal of the product.
<i>Lead Public Agency:</i>	Refers to the City of Charlotte, North Carolina.
<i>Master Agreement:</i>	Refers to the Agreement that is made available by the Lead Public Agency after the successful completion of the competitive solicitation and selection process, wherein Participating Public Agencies may utilize the agreement to purchase Products and Services.
<i>Minority Business Enterprise/MBE:</i>	Refers to a business enterprise that: (a) is certified by the State of North Carolina as a Historically Underutilized Business (HUB) within the meaning of N.C. Gen. Stat. § 143-128.4; (b) is at least fifty-one percent (51%) owned by one or more persons who are members of one of the following groups: African American or Black, Hispanic, Asian, Native American or American Indian; and (c) is headquartered in the Charlotte Combined Statistical Area.
<i>MWSBE:</i>	Refers to SBEs, MBEs and WBEs, collectively.
<i>Participating Public Agency:</i>	Refers to all states, local governments, school districts, and higher education institutions in the United States of American, and other governmental agencies and nonprofit organizations that elect to purchase Products and Services under the Master Agreement.
<i>Products:</i>	Refers to all Products that the Company agrees to provide to the City as part this Contract.
<i>Services:</i>	Refers to the Playground Equipment, Outdoor Fitness Equipment, Surfacing, Site Accessories and Related Products and Services as requested in this RFP.

Specifications and Requirements:

Refers to all definitions, descriptions, requirements, criteria, warranties, and performance standards relating to the Deliverables and Services that are set forth or referenced in: (i) this RFP, including any addenda; (ii) the Documentation; and (iii) any functional and/or technical specifications that are published or provided by the Company or its licensors or suppliers from time to time with respect to all or any part of the Deliverables or Services.

3. **TERM.** The initial term of this Contract will be for five (5) years from the Effective Date with an option to renew for two (2) additional two-year terms. This Contract may be extended only by a written amendment to the contract signed by both parties.
4. **AGREEMENT TO PROVIDE PRODUCTS AND SERVICES.**
 - 4.1 The Company shall provide the Products and Services in accordance with the terms and conditions set forth in this Contract and the attached Exhibits when ordered from time to time by the City. Except as set forth Exhibit A, the prices set forth in Exhibit A constitute all charges payable by the City for the Products and Services, and all labor, materials, equipment, transportation, facilities, storage, information technology, permits, and licenses necessary for the Company to provide the Products and Services. The Company shall perform any Services for the City on site at the City's facilities in Charlotte, North Carolina, except as otherwise stated in this Contract or agreed in writing by the City.
 - 4.2 Placement of Orders: All orders will be placed by personnel designated by the City on an as needed basis for the quantity required at the time during the term of the Contract.
5. **OPTIONAL PRODUCTS AND SERVICES:** The City may in its discretion purchase from the Company optional Products and Services beyond what is called for in the Specifications, provided that such purchase does not create unfairness so as to defeat the purpose of the bid statutes, and provided the City is authorized by law to make such purchases without a formal bid process.
6. **DOCUMENTATION:** the Company will provide for all products purchased under this contract written or electronic documentation that is complete and accurate, and sufficient to enable City employees with ordinary skills and experience to utilize such products for the purpose for which the City is acquiring them.
7. **COMPENSATION.** The City shall pay the company for the products and services delivered in compliance with the specifications at the prices set forth in Exhibit A. This amount constitutes the maximum fees and charges payable to the company in the aggregate under this contract and will not be increased except by a written amendment duly executed by both parties in compliance with the price adjustment provisions set forth in Exhibit c. The company shall not be entitled to charge the City any prices, fees or other amounts that are not listed in Exhibit A.
8. **PRICE ADJUSTMENT.**

- 8.1 The price(s) stated in this Contract shall remain firm through December 31, 2017. Company may request price increases in writing, in accordance with the following terms:
- 8.1.1 Price increases shall only be allowed when justified in the City's sole discretion based on legitimate, bona fide increases in the cost of materials. No adjustment shall be made to compensate the Company for inefficiency in operation, increase in labor costs, or for additional profit.
- 8.1.2 To obtain approval for a price increase, the Company shall submit a written request at least sixty (60) days prior to each calendar year during the term of the contract. All requests must be submitted to the Procurement Management Division representative, at the address listed below, together with written documentation sufficient to demonstrate that the increase is necessary based on a legitimate increase in the cost of materials. The request must state and fully justify the proposed price increase per unit over the price originally proposed.
- City of Charlotte
M&FS Finance Office / Procurement Management
600 East Fourth Street
Charlotte, NC 28202
- 8.1.3 No proposed price increase shall be valid unless accepted by the City in writing. The City may approve such price increase for the remaining term of the Contract or for a shorter specified period, in the City's sole discretion. If the City rejects such price increase, the Company shall continue performance of the Contract.
- 8.1.4 If the City approves a price increase pursuant to this Section and the market factors justifying the increase shift so that the increase is no longer justified, the City shall have the right to terminate the price increase and revert back to the prices that were in effect immediately prior to the increase. The Company shall notify the City in writing if the market factors on which the City granted the increase change such that the City's reasons for granting the increase longer apply.
- 8.2 If the Company's unit prices for any Products and/or Services should decrease, the Company shall provide the affected Products and/or Services at the lower discounted price. The Company will provide the City with prompt written notice of all decreases in unit prices.
- 8.3 If a Product becomes unavailable, or if a new Product becomes available, the Company promptly will send the City a proposed revised version of Exhibit A. The City reserves the right to add or delete items to this Contract if particular items should become discontinued or an upgraded item becomes available to the industry market. Any new or replacement items added may be subject to bid statute requirements. The City may also delete radio and communication equipment items included in this Contract if items are no longer needed or no longer issued as part of radios and communication equipment. At no additional cost to the City, the Company may substitute any Product or Service to be provided by the Company, if the substitute meets or exceeds the Specifications, is compatible with the City's operating environment and is of equivalent or better quality to the City. Any substitution will be reflected in a written signed change order.

9. **BILLING.** Each invoice sent by the Company shall include all reports, information and data required by this Contract (including the Exhibits) necessary to entitle the Company to the requested payment. The Company shall send one (1) copy only of each invoice using one of the following options:

Option 1 – E-mail one copy of each invoice to cocap@charlottenc.gov . Company shall not mail invoices that have been sent via e-mail.

Option 2 – Mail one copy of each invoice to:

City of Charlotte Accounts Payable
PO Box 37979
Charlotte, NC 28237-7979
Attn: (Insert Department)

The City is not tax exempt from sales tax. The Company shall include all applicable State and County sales taxes on the invoice and not combined with the cost of the goods.

Payment of invoices shall be due within thirty (30) days after the City has received all of the following: (a) an accurate, properly submitted invoice, (b) all reports due for the month covered by the invoice; and (c) any other information reasonably requested by the City to verify the charges contained in the invoice. Invoices must include state and local sales tax.

10. **CONTRACT MONITORING:** The City shall have the right to audit the Company's compliance with the terms and conditions of the Contract at such times as the City deems appropriate. Unless the City elects to terminate the Contract, the Company shall develop a written action plan to correct any Contract deficiency identified during these compliance audits, and shall submit such plan to the City within thirty (30) days of notification of non-compliance.
11. **REPORTING:** The Company shall provide such written reports of purchasing and expenditures as may be requested by the City from time to time, including without limitation any reports described in the Specifications.
12. **AUDIT:** During the term of the Contract and for a period of three (3) years after termination or expiration of this Contract for any reason, the City shall have the right to audit, either itself or through a third party, all books and records (including but not limited to the technical records) and facilities of the Company necessary to evaluate Company's compliance with the terms and conditions of the Contract or the City's payment obligations. The City shall pay its own expenses, relating to such audits, but shall not have to pay any expenses or additional costs of the Company. However, if non-compliance is found that would have cost the City in excess of \$5,000 but for the audit, then the Company shall be required to reimburse the City for the cost of the audit.
13. **GENERAL WARRANTIES.** Company represents and warrants that:
- 13.1 It is a corporation duly incorporated, validly existing and in good standing under the laws of the state of Alabama, and is qualified to do business in North Carolina;
- 13.2 It has all the requisite corporate power and authority to execute, deliver and perform its obligations under this Contract;
- 13.3 The execution, delivery, and performance of this Contract have been duly authorized by Company;

- 13.4 No approval, authorization or consent of any governmental or regulatory authority is required to be obtained or made by it in order for it to enter into and perform its obligations under this Contract;
 - 13.5 In connection with its obligations under this Contract, it shall comply with all applicable federal, state and local laws and regulations and shall obtain all applicable permits and licenses; and
 - 13.6 The Company shall not violate any agreement with any third party by entering into or performing this Contract.
- 14. ADDITIONAL REPRESENTATIONS AND WARRANTIES.** Company represents warrants and covenants that:
- 14.1 The Products and Services shall comply with all requirements set forth in this Contract, including but not limited to the attached Exhibits;
 - 14.2 All work performed by the Company and/or its subcontractors pursuant to this Contract shall meet industry accepted standards, and shall be performed in a professional and workmanlike manner by staff with the necessary skills, experience and knowledge;
 - 14.3 Neither the Services, nor any Products provided by the Company under this Contract will infringe or misappropriate any patent, copyright, trademark or trade secret rights of any third party; and
 - 14.4 The Company and each of its subcontractors have complied and shall comply in all material respects with all applicable federal, state and local laws, regulations and guidelines relating to the performance of this Contract or to the products and services delivered hereunder, including but not limited to E-Verify, and shall obtain all applicable verifications, permits, and licenses.
- 15. COMPLIANCE WITH LAWS:** All Products and Services delivered under this Contract shall be in compliance with all applicable federal, state and local laws, regulations and ordinances. In performing the Contract, the Company shall obtain and maintain all licenses and permits, and comply with all federal, state and local laws, regulations and ordinances.
- 16. DELIVERY TIME:** When delivery time is requested in the RFP, (whether in the form of a specific delivery date or maximum number of days for delivery) time is of the essence. The Company's Bid shall be deemed a binding commitment of the Company to meet the delivery time stated herein unless the Bid specifically takes exception. If such delivery time is not met, the City shall be entitled to terminate the Contract immediately for default and/or exercise any other remedies available at law or in equity.
- 17. QUALITY.** Unless this Contract specifically states otherwise for a particular item, all components used to manufacture or construct any supplies, materials or equipment or Products provided under this Contract shall be: (a) new; (b) the latest model; (c) of the best quality and highest grade workmanship; and (d) in compliance with all applicable federal, state and local laws, regulations and requirements. By "new", the City means that the item has been recently produced and has not been previously sold or used.

Whenever this Contract states that a Product or Service shall be in accordance with laws, ordinances, building codes, underwriter's codes, applicable A.S.T.M. regulations or similar expressions, the requirements of such laws, ordinances, etc., shall be construed to be minimum requirements that are in addition to any other requirements that may be stated in this Contract.

- 18. DESIGN AND/OR MANUFACTURER REQUIREMENT:** All Products and Services shall meet the Specifications set forth in Section 4 of the RFP.
- 19. INSPECTION AT COMPANY'S SITE:** The City reserves the right to inspect the equipment, plant, store or other facilities of the Company during the Contract term from time to time as the City deems necessary to confirm that such equipment, plant, store or other facilities conform with the Specifications and are adequate and suitable for proper and effective performance of the Contract. Such inspections shall be conducted during normal business hours and upon at least three (3) days' notice to the Company (except that a store may be inspected at any time during regular store hours without notice).
- 20. PREPARATION FOR DELIVERY:**
- 20.1 Condition and Packaging. All containers/packaging shall be suitable for handling, storage or shipment, without damage to the contents. The Company shall make shipments using the minimum number of containers consistent with the requirements of safe transit, available mode of transportation routing. The Company will be responsible for confirming that packing is sufficient to assure that all the materials arrive at the correct destination in an undamaged condition ready for their intended use.
- 20.2 Marking. All cartons shall be clearly identified with the City purchase order number and the name of the department making the purchase. Packing lists must be affixed to each carton identifying all contents included in the carton. If more than one carton is shipped, each carton must be numbered and must state the number of that carton in relation to the total number of cartons shipped (i.e. 1 of 4, 2 of 4, etc).
- 20.3 Shipping. The Company shall follow all shipping instructions included in the ITB, the City's purchase order or in the Contract.
- 21. ACCEPTANCE OF PRODUCTS/SERVICES:** The Products delivered under this Contract shall remain the property of the Company until the City physically inspects, actually uses and accepts the Products. In the event Products provided to the City do not comply with the Contract, the City shall be entitled to terminate the Contract upon written notice to the Company and return such Products (and any related goods) to the Company at the Company's expense. In the event the Services provided under this Contract do not comply with the Contract, the City reserves the right to cancel the Service and rescind any related purchase of products upon written notice to the Company. The remedies stated in this Section are in addition to and without limitation of any other remedies that the City may have under the Contract, at law or in equity.
- 22. GUARANTEE:** Unless otherwise specified by the City, the Company unconditionally guarantees the materials and workmanship on all Products and Services. If, within the guarantee period any defects occur due to a faulty Product or Services (including without limitation a failure to comply with the Specifications), the Company at its expense, shall repair or adjust the condition, or replace the Product and/or Services to the complete satisfaction of the City. These repairs, replacements or adjustments shall be made only at such time as will be designated by the City to ensure the least impact to the operation of City business.
- 23. NO LIENS:** All Products shall be delivered and shall remain free and clear of all liens and encumbrances.
- 24. MANUFACTURER OR DEALER ADVERTISEMENT:** No manufacturer or dealer shall advertise on Products delivered to the City without prior approval by the City.

25. **RIGHT TO COVER:** If the Company fails to comply with any term or condition of the Contract or the Company's response to the ITB, the City may take any of the following actions with or without terminating the Contract, and in addition to and without limiting any other remedies it may have:
- (A) Employ such means as it may deem advisable and appropriate to obtain the applicable Products and/or Services (or reasonable substitutes) from a third party; and
 - (B) Recover from the Company the difference between what the City paid for such Products and/or Services on the open market and the price of such Products and/or Services under the Contract or the Company's response to the ITB.
26. **RIGHT TO WITHHOLD PAYMENT:** If Company breaches any provision of the Contract the City shall have the right to withhold all payments due to the Company until such breach has been fully cured.
27. **OTHER REMEDIES:** Upon breach of the Contract, each party may seek all legal and equitable remedies to which it is entitled. The remedies set forth herein shall be deemed cumulative and not exclusive and may be exercised successively or concurrently, in addition to any other available remedy.
28. **TERMINATION.**
- 29.1 **TERMINATION WITHOUT CAUSE.** The City may terminate this Contract at any time without cause by giving sixty (60) days written notice to the Company. The Company may terminate this Contract at any time without cause by giving one hundred and eighty (180) days written notice to the City.
- 29.2 **TERMINATION FOR DEFAULT BY EITHER PARTY.** By giving written notice to the other party, either party may terminate this Contract upon the occurrence of one or more of the following events:
- 29.2.1 The other party violates or fails to perform any covenant, provision, obligation, term or condition contained in this Contract, provided that, unless otherwise stated in this Contract, such failure or violation shall not be cause for termination if both of the following conditions are satisfied: (i) such default is reasonably susceptible to cure; and (ii) the other party cures such default within thirty (30) days of receipt of written notice of default from the non-defaulting party; or
 - 29.2.2 The other party attempts to assign, terminate or cancel this Contract contrary to the terms hereof; or
 - 29.2.3 The other party ceases to do business as a going concern, makes an assignment for the benefit of creditors, admits in writing its inability to pay debts as they become due, files a petition in bankruptcy or has an involuntary bankruptcy petition filed against it (except in connection with a reorganization under which the business of such party is continued and performance of all its obligations under this Contract shall continue), or if a receiver, trustee or liquidator is appointed for it or any substantial part of other party's assets or properties.
- Any notice of default pursuant to this Section shall identify and state the party's intent to terminate this Contract if the default is not cured within the specified period.

- 29.3 ADDITIONAL GROUNDS FOR DEFAULT TERMINATION BY THE CITY. By giving written notice to the Company, the City may also terminate this Contract upon the occurrence of one or more of the following events (which shall each constitute grounds for termination without a cure period and without the occurrence of any of the other events of default previously listed):
- 29.3.1 The Company makes or allows to be made any material written misrepresentation or provides any materially misleading written information in connection with this Contract, Company's Bid, or any covenant, agreement, obligation, term or condition contained in this Contract; or
 - 29.3.2 The Company takes or fails to take any action which constitutes grounds for immediate termination under the terms of this Contract, including but not limited to failure to obtain or maintain the insurance policies and endorsements as required by this Contract, or failure to provide the proof of insurance as required by this Contract.
- 29.4 NO EFFECT ON TAXES, FEES, CHARGES, OR REPORTS. Any termination of the Contract shall not relieve the Company of the obligation to pay any fees, taxes or other charges then due to the City, nor relieve the Company of the obligation to file any daily, monthly, quarterly or annual reports covering the period to termination nor relieve the Company from any claim for damages previously accrued or then accruing against the Company.
- 29.5 OBLIGATIONS UPON EXPIRATION OR TERMINATION. Upon expiration or termination of this Contract, the Company shall promptly (a) return to the City all computer programs, files, documentation, data, media, related material and any other recording devices, information, or compact discs that are owned by the City; (b) provide the City with sufficient data necessary to migrate to a new vendor, or allow the City or a new vendor access to the systems, software, infrastructure, or processes of the Company that are necessary to migrate to a new vendor; and (c) refund to the City all pre-paid sums for Products or Services that have been cancelled and will not be delivered.
- 29.6 NO SUSPENSION. In the event that the City disputes in good faith an allegation of default by the Company, notwithstanding anything to the contrary in this Contract, the Company agrees that it will not terminate this Contract or suspend or limit the delivery of Products or Services or any warranties or repossess, disable or render unusable any Software supplied by the Company, unless (i) the parties agree in writing, or (ii) an order of a court of competent jurisdiction determines otherwise.
- 29.7 AUTHORITY TO TERMINATE. The City Manager or their designee is authorized to terminate this Contract on behalf of the City.
- 29.8 TRANSITION SERVICES UPON TERMINATION. Upon termination or expiration of this Contract, the Company shall cooperate with the City to assist with the orderly transfer of the Products, Services, functions and operations provided by the Company hereunder to another provider or to the City as determined by the City in its sole discretion. The transition services that the Company shall perform if requested by the City include but are not limited to:
- 29.8.1 Working with the City to jointly develop a mutually agreed upon transition services plan to facilitate the termination of the Services; and

- 29.8.2 Notifying all affected vendors and subcontractors of the Company of transition activities;
 - 29.8.3 Performing the transition service plan activities;
 - 29.8.4 Answering questions regarding the products and services on an as-needed basis; and
 - 29.8.5 Providing such other reasonable services needed to effectuate an orderly transition to a new system.
- 29. NO DELAY DAMAGES:** Under no circumstances shall the City be liable to the Company for any damages arising from delay, whether caused by the City or not.
- 30. MULTIPLE CONTRACT AWARDS.** This Contract is not exclusive. The City reserves the right to award multiple contracts for the Products and Services required by this Contract if the City deems multiple Contracts to be in the City's best interest.
- 31. RELATIONSHIP OF THE PARTIES.** The relationship of the parties established by this Contract is solely that of independent contractors, and nothing contained in this Contract shall be construed to (i) give any party the power to direct or control the day-to-day activities of the other; (ii) constitute such parties as partners, joint ventures, co-owners or otherwise as participants in a joint or common undertaking; (iii) make either party an agent of the other for any purpose whatsoever, or (iv) give either party the authority to act for, bind, or otherwise create or assume any obligation on behalf of the other. Nothing herein shall be deemed to eliminate any fiduciary duty on the part of the Company to the City that may arise under law or under the terms of this Contract.
- 32. INDEMNIFICATION:** To the fullest extent permitted by law, the Company shall indemnify, defend and hold harmless each of the "Indemnitees" (as defined below) from and against any and all "Charges" (as defined below) paid or incurred any of them as a result of any claims, demands, lawsuits, actions, or proceedings: (i) alleging violation, misappropriation or infringement of any copyright, trademark, patent, trade secret or other proprietary rights with respect to the Work or any Products or deliverables provided to the City pursuant to this Contract ("Infringement Claims"); (ii) seeking payment for labor or materials purchased or supplied by the Company or its subcontractors in connection with this Contract; or (iii) arising from the Company's failure to perform its obligations under this Contract, or from any act of negligence or willful misconduct by the Company or any of its agents, employees or subcontractors relating to this Contract, including but not limited to any liability caused by an accident or other occurrence resulting in bodily injury, death, sickness or disease to any person(s) or damage or destruction to any property, real or personal, tangible or intangible; or (iv) arising from a violation of any federal, state or local law, regulation or ordinance by the Company or any its subcontractors (including without limitation E-Verify or other immigration laws); or (v) arising from any claim that the Company or an employee or subcontractor of the Company is an employee of the City, including but not limited to claims relating to worker's compensation, failure to withhold taxes and the like. For purposes of this Section: (a) the term "Indemnitees" means the City and each of the City's officers, officials, employees, agents and independent contractors (excluding the Company); and (b) the term "Charges" means any and all losses, damages, costs, expenses (including reasonable attorneys' fees), obligations, duties, fines, penalties, royalties, interest charges and other liabilities (including settlement amounts) or any other legal theory or principle, in connection with an Infringement Claim.

This indemnification requirement is not intended to cover, and the Company is not responsible for, any damages that result from lack of maintenance; inadequate supervision;

negligence; intentional misconduct of anyone other than the Company, its subcontractors, or their affiliates; inadequate surfacing that was not provided by or recommended by the Company, its subcontractors, or their affiliates; or vandalism.

It is the intent of any insurance provided by Company to protect the Company and any subcontractor performing work under the Contract for

- (1) Product liability Claims arising solely from the negligent design or manufacture of the Playground Equipment when such goods and services are provided by the Company, Company's subcontractors, or their affiliates pursuant to this Contract;
- (2) Claims arising from any act of negligence or wilful misconduct by the Company or any of its agents, employees or subcontractors relating to this Contract, including but not limited to any liability caused by an accident or other occurrence resulting in bodily injury, death, sickness or disease to any person(s) or damage or destruction to any property, real or personal, tangible or intangible; and
- (3) Claims relating to worker's compensation for any employee or subcontractor of the Company;

This clarifies and supersedes any other section of the Contract concerning indemnification that could be interpreted otherwise.

- 33. INSURANCE.** Throughout the term of the Contract, the Company shall comply with the insurance requirements described in this Section. In the event the Company fails to procure and maintain each type of insurance required by this Section, or in the event the Company fails to provide the City with the required certificates of insurance, the City shall be entitled to terminate the Contract immediately upon written notice to the Company.

The Company agrees to purchase and maintain the following insurance coverage during the life of the Contract with an insurance company acceptable to the City of Charlotte, authorized to do business in the State of North Carolina:

- (A) Automobile Liability: Bodily injury and property damage liability covering all owned, non-owned, and hired automobiles for limits of not less than \$1,000,000 bodily injury each person, each accident; and, \$1,000,000 property damage, or \$1,000,000 combined single limit each occurrence/aggregate.
- (B) Commercial General Liability: Bodily injury and property damage liability as shall protect the Company and any subcontractor performing work under the Contract from claims of bodily injury or property damage which arise from performance of the Contract, whether such work is performed by the Company, any subcontractor or anyone directly or indirectly employed by either. The amounts of such insurance shall not be less than \$1,000,000 bodily injury each occurrence/aggregate and \$1,000,000 property damage each occurrence/aggregate or \$1,000,000 bodily injury and property damage combined single limits each occurrence/aggregate. This insurance shall include coverage for products, services, completed operations, personal injury liability and contractual liability assumed under the indemnity provision of the Contract.
- (C) Workers' Compensation: Meeting the statutory requirements of the State of North Carolina and Employers Liability - \$100,000 per accident limit, \$500,000 disease per policy limit, \$100,000 disease each employee limit, providing coverage for employees and owners.

The City shall be named as additional insured during and until completion of the work under the commercial general liability insurance for operations or services rendered under

this Contract. The Company's insurance shall be primary of any self-funding and/or insurance otherwise carried by the City for all loss or damages arising from the Consultant's operations under this agreement. The Company and each of its subcontractors shall and does waive all rights of subrogation against the City and each of the Indemnitees, as defined in Section 5.1.

The Company shall not commence any work in connection with the Contract until it has obtained all of the types of insurance set forth in this Form, and such insurance has been approved by the City. The Company shall not allow any subcontractor to commence work on its subcontract until all similar insurance required of the subcontractor has been obtained and approved.

All insurance policies shall be with insurers qualified and doing business in North Carolina recognized by the Secretary of State and the Insurance Commissioner's Office. The Company shall furnish the City with proof of insurance coverage by certificates of insurance accompanying the Contract.

All insurance certificates must include the City of Charlotte's contract number in the description field.

The City shall be exempt from, and in no way liable for any sums of money that may represent a deductible in any insurance policy. The payment of such deductible shall be the sole responsibility of the Company and/or subcontractor providing such insurance.

Since the playground and the play equipment will be in the care, custody, and control of the end user following installation, it is understood the Company cannot additionally insure the eventual owners of the equipment for any damages that result from:

- 1) lack of maintenance for which the Company or its subcontractors are not contractually obligated to perform, where such lack of maintenance is not as a result of instructions or manuals provided by the Company or its subcontractors ;
- 2) inadequate supervision;
- 3) Negligence (other than negligence of the Company or its subcontractors);
- 4) intentional acts of anyone other than the Company, its subcontractors or their affiliates;
- 5) inadequate surfacing that was not provided by or recommended by the Company, its subcontractors, or their affiliates; or
- 6) vandalism.

34. COMMERCIAL NON-DISCRIMINATION.

As a condition of entering into this Contract, the Company represents and warrants that it will fully comply with the City's Commercial Non-Discrimination Policy, as described in Section 2, Article V of the Charlotte City Code, and consents to be bound by the award of any arbitration conducted thereunder. As part of such compliance, the Company shall not discriminate on the basis of race, gender, religion, national origin, ethnicity, age or disability in the solicitation, selection, hiring, or treatment of subcontractors, vendors or suppliers in connection with a City contract or contract solicitation process, nor shall the Company retaliate against any person or entity for reporting instances of such discrimination. The Company shall provide equal opportunity for subcontractors, vendors and suppliers to participate in all of its subcontracting and supply opportunities on City contracts, provided that nothing contained in this clause shall prohibit or limit otherwise lawful efforts to remedy the effects of marketplace discrimination that has occurred or is occurring in the marketplace. The Company understands and agrees that a violation of this

clause shall be considered a material breach of this Contract and may result in termination of this Contract, disqualification of the Company from participating in City contracts or other sanctions.

As a condition of entering into this Contract, the Company agrees to: (a) promptly provide to the City in a format specified by the City all information and documentation that may be requested by the City from time to time regarding the solicitation, selection, treatment and payment of subcontractors in connection with this Contract; and (b) if requested, provide to the City within sixty days after the request a truthful and complete list of the names of all subcontractors, vendors, and suppliers that the Company has used on City contracts in the past five years, including the total dollar amount paid by the Company on each subcontract or supply contract. The Company further agrees to fully cooperate in any investigation conducted by the City pursuant to the City's Non-Discrimination Policy, to provide any documents relevant to such investigation that are requested by the City, and to be bound by the award of any arbitration conducted under such Policy.

The Company agrees to provide to the City from time to time on the City's request, payment affidavits detailing the amounts paid by the Company to subcontractors and suppliers in connection with this Contract within a certain period of time. Such affidavits shall be in the format specified by the City from time to time

The Company understands and agrees that violation of this Commercial Non-Discrimination provision shall be considered a material breach of this Contract and may result in contract termination, disqualification of the Company from participating in City contracts and other sanctions.

35. **COMPANY WILL NOT SELL OR DISCLOSE DATA.** The Company will treat as confidential information all data provided by the City in connection with this agreement. City data processed by the Company shall remain the exclusive property of the City. The Company will not reproduce, copy, duplicate, disclose, or in any way treat the data supplied by the City in any manner except that contemplated by this agreement.
36. **WORK ON CITY'S PREMISES.** The Company will ensure that its employees and agents shall, whenever on the City's premises, obey all instructions and directions issued by the City's project manager with respect to work on the City's premises. The Company agrees that its personnel and the personnel of its subcontractors will comply with all rules, regulations and security procedures of the City when on the City's premises.
37. **BACKGROUND CHECKS:** The Company agrees that it has conducted or will conduct background checks on all personnel who will be working at the Charlotte service facility or delivering Products or Services under the Contract. The Company will conduct such background checks prior to the personnel commencing work hereunder, whether as part of the Company's standard pre-employment screening practices or otherwise. The Company will complete a background check on an annual basis for each person working at the Charlotte facility. Background check will include at a minimum:
 - a. Criminal records search,
 - b. Identification verification; and
 - c. Proof of authorization to work in the United States.

The Company agrees if any personnel does not meet the background qualifications, he/she shall not be assigned to perform services under this Contract. The Company will notify the City immediately if a background check reveals any conviction(s). If there is any question

as to whether any personnel meets the background qualifications, prior to assignment of any Services under this Contract, the Company shall contact the City immediately.

38. DRUG-FREE WORKPLACE. The City is a drug-free workplace employer. The Company hereby certifies that it has or it will within thirty (30) days after execution of this Contract:

- 38.1 Notify employees that the unlawful manufacture, distribution, dispensation, possession, or use of controlled substance is prohibited in the workplace and specifying actions that will be taken for violations of such prohibition;
- 38.2 Establish a drug-free awareness program to inform employees about (i) the dangers of drug abuse in the workplace, (ii) the Company's policy of maintaining a drug-free workplace, (iii) any available drug counseling, rehabilitation, and employee assistance programs, and (iv) the penalties that may be imposed upon employees for drug abuse violations;
- 38.3 Notify each employee that as a condition of employment, the employee will (i) abide by the terms of the prohibition outlines in (a) above, and (ii) notify the Company of any criminal drug statute conviction for a violation occurring in the workplace not later than five days after such conviction;
- 38.4 Impose a sanction on, or requiring the satisfactory participation in a drug counseling, rehabilitation or abuse program by an employee convicted of a drug crime;
- 38.5 Make a good faith effort to continue to maintain a drug-free workplace for employees; and
- 38.6 Require any party to which it subcontracts any portion of the work under the contract to comply with the provisions of this Section.

A false certification or the failure to comply with the above drug-free workplace requirements during the performance of this Contract shall be ground for suspension, termination or debarment.

39. NOTICES. Any notice, consent or other communication required or contemplated by this Contract shall be in writing, and shall be delivered in person, by U.S. mail, by overnight courier, by electronic mail or by telefax to the intended recipient at the address set forth below. Notice shall be effective upon the date of receipt by the intended recipient; provided that any notice which is sent by telefax or electronic mail shall also be simultaneously sent by mail deposited with the U.S. Postal Service or by overnight courier. Each party may change its address for notification purposes by giving the other party written notice of the new address and the date upon which it shall become effective.

Communications that relate to any breach, default, termination, delay in performance, prevention of performance, modification, extension, amendment, or waiver of any provision of this Contract shall be sent to:

For The Company:	For The City:
Donald R. King	Karen Ewing
PlayCore Wisconsin, Inc. d/b/a Gametime	Procurement Management Division
150 Playcore Drive SE	600 East Fourth Street
Fort Payne, Alabama 35967	Charlotte, NC 28202
Phone: 423.648.5891	Phone: 704.336.2992
Fax: 423.648.5903	Fax: 704.632.8254
E-mail: dking@playcore.com	E-mail: kewing@charlottenc.gov

With Copy To:	With Copy To:
	Cindy White
	Senior Assistant City Attorney
	600 East Fourth Street
	Charlotte, NC 28202
	Phone: 704-336-3012
	Fax: 704-336-8854
	E-mail: cwhite@ci.charlotte.nc.us

All other notices shall be sent to the other party's Project Manager at the most recent address provided in writing by the other party.

- 40. SUBCONTRACTING:** The Company shall not subcontract any of its obligations under this Contract without the City's prior written consent. In the event the City does consent in writing to a subcontracting arrangement, Company shall be the prime contractor and shall remain fully responsible for performance of all obligations which it is required to perform under this Contract. Any subcontract entered into by Company shall name the City as a third party beneficiary.
- 41. FORCE MAJEURE:** Neither party shall be liable for any failure or delay in the performance of its obligations pursuant to the Contract, and such failure or delay shall not be deemed a default of the Contract or grounds for termination hereunder if all of the following conditions are satisfied:

If such failure or delay:

- A. could not have been prevented by reasonable precaution;
- B. cannot reasonably be circumvented by the non-performing party through the use of alternate sources, work-around plans, or other means; and
- C. if, and to the extent, such failure or delay is caused, directly or indirectly, by fire, flood, earthquake, hurricane, elements of nature or acts of God, acts of war, terrorism, riots, civil disorders, rebellions or revolutions or court order.

An event that satisfies all of the conditions set forth above shall be referred to as a "Force Majeure Event." Upon the occurrence of a Force Majeure Event, the affected party shall be excused from any further performance of those of its obligations which are affected by the Force Majeure Event for as long as (a) such Force Majeure Event continues and (b) the affected party continues to use reasonable efforts to recommence performance whenever and to whatever extent possible without delay.

Upon the occurrence of a Force Majeure Event, the affected party shall promptly notify the other by telephone (to be confirmed by written notice within five (5) days of the inception of the failure or delay) of the occurrence of a Force Majeure Event and shall describe in reasonable detail the nature of the Force Majeure Event. If any Force Majeure Event prevents the Company from performing its obligations for more than fifteen (15) days, the

City shall have the right to terminate the Contract by written notice to the Company.

Notwithstanding anything contained herein to the contrary, strikes, slow-downs, walkouts, lockouts, and industrial disputes of the Company or its subcontractors shall not constitute "Force Majeure Events" and are not excused under this provision. Nothing in the preceding Force Majeure provisions shall relieve the Company of any obligation it may have regarding disaster recovery, whether under the Contract or at law.

42 CONFIDENTIALITY.

- 42.1 DEFINITIONS. As used in this Contract, The term “Confidential Information” shall mean any information, in any medium, whether written, oral or electronic, not generally known in the relevant trade or industry, that is obtained from the City or any of its suppliers, contractors or licensors which falls within any of the following general categories:
- 42.2 Trade secrets. For purposes of this Contract, trade secrets consist of information of the City or any of its suppliers, contractors or licensors: (a) that derives value from being secret; and (b) that the owner has taken reasonable steps to keep confidential. Examples of trade secrets include information relating to proprietary software, new technology, new products or services, flow charts or diagrams that show how things work, manuals that tell how things work and business processes and procedures.
- 42.3 Information of the City or its suppliers, contractors or licensors marked “Confidential” or “Proprietary.”
- 42.4 Information relating to criminal investigations conducted by the City, and records of criminal intelligence information compiled by the City.
- 42.5 Information contained in the City’s personnel files, as defined by N.C. Gen. Stat. 160A-168. This consists of all information gathered by the City about employees, except for that information which is a matter of public record under North Carolina law.
- 42.6 Citizen or employee social security numbers collected by the City.
- 42.7 Computer security information of the City, including all security features of electronic data processing, or information technology systems, telecommunications networks and electronic security systems. This encompasses but is not limited to passwords and security standards, procedures, processes, configurations, software and codes.
- 42.8 Local tax records of the City that contains information about a taxpayer’s income or receipts.
- 42.9 Any attorney / client privileged information disclosed by either party.
- 42.10 Any data collected from a person applying for financial or other types of assistance, including but not limited to their income, bank accounts, savings accounts, etc.
- 42.11 The name or address of individual home owners who, based on their income, have received a rehabilitation grant to repair their home.
- 42.12 Building plans of City-owned buildings or structures, as well as any detailed security plans.
- 42.13 Billing information of customers compiled and maintained in connection with the City providing utility services
- 42.14 Other information that is exempt from disclosure under the North Carolina public records laws.

Categories 42.1 through 42.13 above constitute “Highly Restricted Information,” as well as Confidential Information. The Company acknowledges that certain Highly Restricted Information is subject to legal restrictions beyond those imposed by this Contract, and agrees that: (a) all provisions in this Contract

applicable to Confidential Information shall apply to Highly Restricted Information; and (b) the Company will also comply with any more restrictive instructions or written policies that may be provided by the City from time to time to protect the confidentiality of Highly Restricted Information.

The parties acknowledge that in addition to information disclosed or revealed after the date of this Contract, the Confidential Information shall include information disclosed or revealed within one year prior to the date of this Contract.

43. RESTRICTIONS. Company shall keep the Confidential Information in the strictest confidence, in the manner set forth below:

- 43.1 Company shall not copy, modify, enhance, compile or assemble (or reverse compile or disassemble), or reverse engineer Confidential Information, except as authorized by the City in writing.
- 43.2 Company shall not, directly or indirectly, disclose, divulge, reveal, report or transfer Confidential Information to any third party, other than an agent, subcontractor or vendor of the City or Company having a need to know such Confidential Information for purpose of performing work contemplated by written agreements between the City and the Company, and who has executed a confidentiality agreement incorporating substantially the form of this the Contract. Company shall not directly or indirectly, disclose, divulge, reveal, report or transfer Highly Restricted to any third party without the City's prior written consent.
- 43.3 Company shall not use any Confidential Information for its own benefit or for the benefit of a third party, except to the extent such use is authorized by this Contract or other written agreements between the parties hereto, or is for the purpose for which such Confidential Information is being disclosed.
- 43.4 Company shall not remove any proprietary legends or notices, including copyright notices, appearing on or in the Confidential Information.
- 43.5 Company shall use reasonable efforts (including but not limited to seeking injunctive relief where reasonably necessary) to prohibit its employees, vendors, agents and subcontractors from using or disclosing the Confidential Information in a manner not permitted by this Contract.
- 43.6 In the event that any demand is made in litigation, arbitration or any other proceeding for disclosure of Confidential Information, Company shall assert this Contract as a ground for refusing the demand and, if necessary, shall seek a protective order or other appropriate relief to prevent or restrict and protect any disclosure of Confidential Information.
- 43.7 All materials which constitute, reveal or derive from Confidential Information shall be kept confidential to the extent disclosure of such materials would reveal Confidential Information, and unless otherwise agreed, all such materials shall be returned to the City or destroyed upon satisfaction of the purpose of the disclosure of such information.
- 43.8 Company shall restrict employee access to the Confidential Information to those employees having a need to know for purposes of their jobs.

- 43.9 Company shall take reasonable measures to prevent the use or disclosure of Confidential Information by its employees in a manner not permitted by this Contract. The Company shall have each of its employees who will have access to the Confidential Information sign a confidentiality agreement which provides the City and its vendors, licensors, subcontractors, employees and taxpayers the same level of protection as provided by this Contract.
- 44. EXCEPTIONS.** The City agrees that Company shall have no obligation with respect to any Confidential Information that the Company can establish:
- 44.1 Was already known to Company prior to being disclosed by the City;
 - 44.2 Was or becomes publicly known through no wrongful act of Company;
 - 44.3 Was rightfully obtained by Company from a third party without similar restriction and without breach hereof;
 - 44.4 Was used or disclosed by Company with the prior written authorization of the City;
 - 44.5 Was disclosed pursuant to the requirement or request of a governmental agency, which disclosure cannot be made in confidence, provided that, in such instance, Company shall first give to the City notice of such requirement or request;
 - 44.6 Was disclosed pursuant to the order of a court of competent jurisdiction or a lawfully issued subpoena, provided that the Company shall take reasonable steps to obtain an agreement or protective order providing that this Contract will be applicable to all disclosures under the court order or subpoena.
- 45. MISCELLANEOUS**
- 45.1 **ENTIRE AGREEMENT.** This Contract, including all Exhibits and Attachments constitute the entire agreement between the parties with respect to the subject matter herein. There are no other representations, understandings, or agreements between the parties with respect to such subject matter. This Contract supersedes all prior agreements, negotiations, representations and proposals, written or oral. Notwithstanding the forgoing, the parties agree that the ITB and the Bid are relevant in resolving any ambiguities that may exist with respect to the language of this Contract
- 45.2 **AMENDMENT.** No amendment or change to this Contract shall be valid unless in writing and signed by the party against whom enforcement is sought. Amendments that involve or increase in the amounts payable by the City may require execution by a Department Director, the City Manager, or an Assistant City Manager; depending on the amount. Some increases may also require approval by City Council.
- 45.3 **GOVERNING LAW AND JURISDICTION.** North Carolina law shall govern the interpretation and enforcement of this Contract, and any other matters relating to this Contract (all without regard to North Carolina conflicts of law principles). All legal actions or other proceedings relating to this Contract shall be brought in a state or federal court sitting in Mecklenburg County, North Carolina. By execution of this Contract, the parties submit to the jurisdiction of such courts and hereby irrevocably waive any and all objections which they may have with respect to venue in any court sitting in Mecklenburg County, North Carolina.

- 45.4 **BINDING NATURE AND ASSIGNMENT.** This Contract shall bind the parties and their successors and permitted assigns. Neither party may assign this Contract without the prior written consent of the other. Any assignment attempted without the written consent of the other party shall be void. For purposes of this Section, a Change in Control, as defined in Section 42.8 constitutes an assignment.
- 45.5 **SEVERABILITY.** The invalidity of one or more of the phrases, sentences, clauses or sections contained in this Contract or the Exhibits shall not affect the validity of the remaining portion of this Contract or Exhibits so long as the material purposes of this Contract can be determined and effectuated. If any provision of this Contract or Exhibit is held to be unenforceable, then both parties shall be relieved of all obligations arising under such provision, but only to the extent that such provision is unenforceable, and this Contract shall be deemed amended by modifying such provision to the extent necessary to make it enforceable while preserving its intent.
- 45.6 **NO PUBLICITY.** No advertising, sales promotion or other materials of the Company or its agents or representations may identify or reference this Contract or the City in any manner without the prior written consent of the City. Notwithstanding the forgoing, the parties agree that the Company may list the City as a reference in responses to requests for proposals, and may identify the City as a customer in presentations to potential customers.
- 45.7 **WAIVER.** No delay or omission by either party to exercise any right or power it has under this Contract shall impair or be construed as a waiver of such right or power. A waiver by either party of any covenant or breach of this Contract shall not constitute or operate as a waiver of any succeeding breach of that covenant or of any other covenant. No waiver of any provision of this Contract shall be effective unless in writing and signed by the party waiving the rights.
- 45.8 **CHANGE IN CONTROL.** In the event of a change in "Control" of the Company (as defined below), the City shall have the option of terminating this Contract by written notice to the Company. The Company shall notify the City within ten days of the occurrence of a change in control. As used in this Contract, the term "Control" shall mean the possession, direct or indirect, of either (i) the ownership of or ability to direct the voting of, as the case may be fifty-one percent (51%) or more of the equity interests, value or voting power in the Company or (ii) the power to direct or cause the direction of the management and policies of the Company whether through the ownership of voting securities, by contract or otherwise.
- 45.9 **NO BRIBERY.** The Company certifies that neither it, any of its affiliates or subcontractors, nor any employees of any of the forgoing has bribed or attempted to bribe an officer or employee of the City in connection with this Contract.
- 45.10 **FAMILIARITY AND COMPLIANCE WITH LAWS AND ORDINANCES.** The Company agrees to make itself aware of and comply with all local, state and federal ordinances, statutes, laws, rules and regulations applicable to the Services. The Company further agrees that it will at all times during the term of this Contract be in compliance with all applicable federal, state and/or local laws regarding employment practices. Such laws will include, but shall not be limited to workers' compensation, the Fair Labor Standards Act (FLSA), the Americans with Disabilities Act (ADA), the Family and Medical Leave Act (FMLA) and all OSHA regulations applicable to the work.

- 45.11 TAXES. The Company shall pay all applicable federal, state and local taxes which may be chargeable against the Products and/or Services.
- 45.12 SURVIVAL OF PROVISIONS: Those Sections of the Contract and the Exhibits, which by their nature would reasonably be expected to continue after the termination of the Contract shall survive the termination of the Contract, including but not limited to the following:
- | | |
|-------------|---|
| Section 3 | “Term” |
| Section 4.3 | “Employment Taxes and Employee Benefits” |
| Section 13 | “General Warranties” |
| Section 14 | “Additional Representations and Warranties” |
| Section 22 | “Guarantee” |
| Section 28 | “Other Remedies” |
| Section 29 | “Termination” |
| Section 33 | “Insurance” |
| Section 34 | “Indemnification” |
| Section 39 | “Notices” |
| Section 42 | “Confidentiality” |
| Section 45 | “Miscellaneous” |
- 45.13 NON-APPROPRIATION OF FUNDS. If City Council does not appropriate the funding needed by the City to make payments under this Contract for a given fiscal year, the City will not be obligated to pay amounts due beyond the end of the last fiscal year for which funds were appropriated. In such event, the City will promptly notify the Company of the non-appropriation and this Contract will be terminated at the end of the last fiscal year for which funds were appropriated. No act or omission by the City, which is attributable to non-appropriation of funds shall constitute a breach of or default under this Contract.
- 45.14 E-VERIFY. Company shall comply with the requirements of Article 2 of Chapter 64 of the North Carolina General Statutes, and shall require each of its subcontractors to do so as well.
- 45.15 IRAN DIVESTMENT ACT. Company certifies that: (i) it is not identified on the Final Divestment List or any other list of prohibited investments created by the NC State Treasurer pursuant to N.C.G.S. 147-86.58; (ii) it will not take any action causing it to appear on any such list during the term of this Contract; and (iii) it will not utilize any subcontractor that is identified on any such list to provide goods or services hereunder.
- 45.16 PRE-AUDIT. No pre-audit certificate is required under N.C. Gen. Stat. 159-28(a) because this Contract is for an indefinite quantity with no minimum purchase requirement. Notwithstanding anything contained herein to the contrary, this Contract does not require the City to purchase a single product or service, and a decision by the City to not make any purchase hereunder will violate neither this Contract nor any implied duty of good faith and fair dealing. The City has no financial obligation under this Contract absent the City’s execution of a valid and binding purchase order or contract addendum containing a pre-audit certificate.”

45.17 UNIFORM ADMINISTRATIVE REQUIREMENTS

By entering into this Contract, the Company agrees to comply with all applicable provisions of *Title 2, Subtitle A, Chapter II, Part 200* – Uniform Administrative Requirements, Cost Principles, and Audit Requirements for Federal Awards contained in *Title 2 C.F. R. § 200 et seq.*

45.18 COUNTERPARTS.

This Contract may be executed in any number of counterparts, all of which taken together shall constitute one single agreement between the parties.

[Signature Page Follows]

IN WITNESS WHEREOF, and in acknowledgment that the parties hereto have read and understood each and every provision hereof, the parties have caused this Contract to be executed on the date first written above.

PLAYCORE WISCONSIN, INC. D/B/A GAMETIME:

BY: Robert V. Barron

PRINT NAME: ROBERT V. BARRON

TITLE: SENIOR V. P. of SALES

DATE: 05-03-2017

CITY OF CHARLOTTE
CITY MANAGER'S OFFICE:

BY: Landy Harrington

PRINT NAME: Landy Harrington

TITLE: CFO

DATE: 5/15/17

CITY OF CHARLOTTE
RISK MANAGEMENT DIVISION:

BY: Christee Gibson

PRINT NAME: Christee Gibson

TITLE: Ins Mgr

DATE: 5/11/17



EXHIBIT C
NATIONAL NETWORK OF DISTRIBUTORS AND INSTALLERS

The following National Network of Distributors and Installers is an Exhibit to and is incorporated into the Contract to provide Playground Equipment, Outdoor Fitness Equipment, Surfacing, Site Accessories and Related Products and Services (the “Contract”) between the City of Charlotte and Playcore Wisconsin, Inc. d/b/a GameTime.



A PLAYCORE Company

150 PlayCore Drive SE
Ft Payne, AL 35967
(800) 633-2394

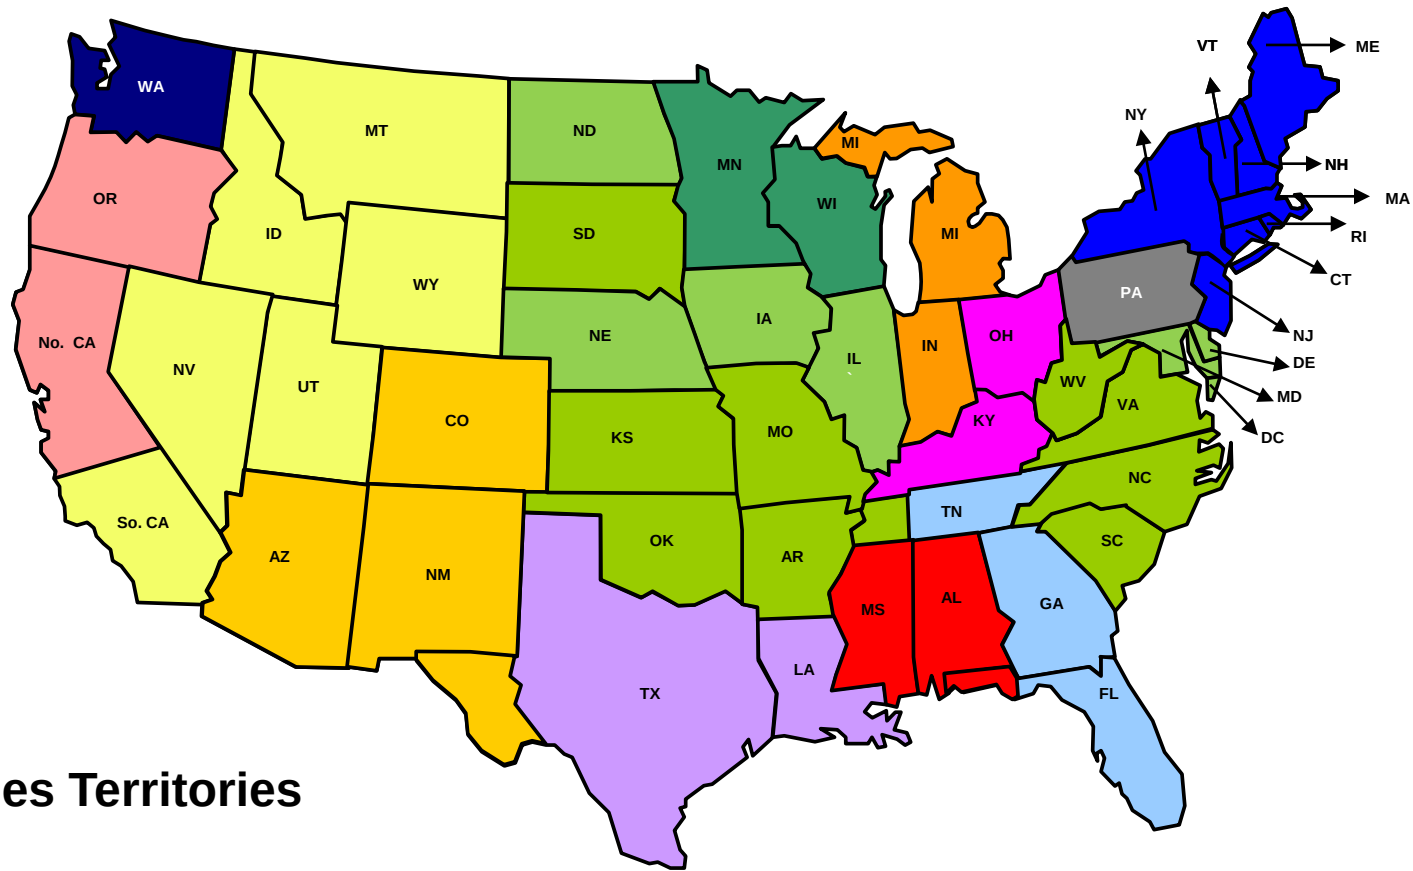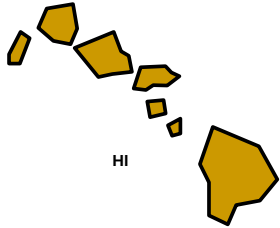

GameTime Sales Territories

PA
Bitting Recreation, Inc.
PO Box 6445
Harrisburg, PA 17112-0445
Tel: (800) 248-8464
Fax: (717) 652-5826
Website: www.bittingrec.com

**FL
GA
TN**
**Dominica Recreation
Products, Inc.**
PO Box 520700
Longwood, FL 32752-0700
Tel: (800) 432-0162
Fax: (407) 331-4720
Website: www.drpin.com

**MI
IN**
Sinclair Recreation
128 E. Lakewood Blvd
Suite 40
Holland, MI 49424
Tel: (800) 444-4954
Fax: (616) 392-8634
Website: www.sinclair-rec.com

**KY
OH**
David Williams & Associates, Inc.
PO Box 218
1010 Harrison Avenue
Harrison, OH 45030
Tel: (800) 762-7936
Fax: (330) 821-4505
Website: www.davidwilliamsassociates.com

**AR KS MO
NC OK SC
VA WV**
Cunningham Recreation
PO Box 240981
Charlotte, NC 28224
Tel: (800) 438-2780
Fax: (704) 525-7356
Website: www.cunninghamrec.com

**CA ID
MT NV
UT WY**
**Great Western
Recreation**
PO Box 97
Wellsville, UT 84339
Tel: (800) 453-2735
Fax: (435) 245-5057
Website: www.gwpark.com

**AK
WA**
**SiteLines Park &
Playground Products**
626 128th Street, S.W.
Suite 104-A
Everett, WA 98204
Tel: (800) 541-0869
Fax: (425) 347-3056
Website: www.sitelines.com

**IA NE
ND SD**
Cunningham Recreation
PO Box 240981
Charlotte, NC 28224
Tel: (800) 438-2780
Fax: (704) 525-7356
Website: www.cunninghamrec.com

**MA ME NJ
NY CT RI
VT NH**
Maturano Recreation Co.
PO Box 106
Spring Lake, NJ 07762
Tel: (800) 922-0070
Fax: (732) 974-0226

**LA
TX**
Total Recreation Products
12022 C. Knigge C Rd, Suite C
Cypress, TX 77429
Tel: (800) 392-9909
Fax: (832) 237-3895

HI
IPR, Inc.
1481 South King Street
Suite 226
Honolulu, HI 96814
Tel: (808) 845-7788
Fax: (808) 952-5501
Website: www.innovativeplaygroundsandrecreation.com

IL
Cunningham Recreation
2135 City Gate Lane, Suite 300
Naperville, IL 60563
Tel: (800) 942-1062
Fax: (630) 554-3750
Website: www.cunninghamrec.com

**No. CA
OR**
MRC-Pacific
1030-B Railroad Avenue
Novato, CA 94947
Tel: (415) 899-9996
Fax: (415) 899-9050
Website: www.gametimenorcal.com

**AZ CO
NM TX**
Triple M Recreation
4638 East Shea Blvd.
Suite B-170
Phoenix, AZ 85028
Tel: (480) 315-9103
Fax: (480) 315-9991
Website: www.triplemrec.com

**DE
MD
DC**
Cunningham Recreation
PO Box 487
Queenstown, MD 21658
Tel: (800) 233-0529
Fax: (410) 827-8855
Website: www.westrecreation.com

**MN
WI**
**Minnesota/Wisconsin
Playground, Inc.**
PO Box 27328
Golden Valley, MN 55427
Tel: (800) 622-5425
Fax: (763) 546-5050
Website: www.mnwiplay.com

**AL
FL
MS**
J.A. Dawson & Co., Inc.
PO Box 1178
Pelham, AL 35124
Tel: (800) 221-8869
Fax: (205) 663-5012

GAMETIME DOMESTIC SALES AGENCY CONTACT INFORMATION

Sales Representative Agency	Address - Website - Territory	Telephone & Fax
Bitting Recreation, Inc.	P. O. Box 6445, Harrisburg, PA 17112	800-248-8464
Randy Bitting	www.bittingrec.com	717-652-5826
	W. PA	
Cunningham Associates	P. O. Box 240981 Charlotte, NC 28224	800-438-2780
Scott Cunningham	www.cunninghamrec.com	704-525-7356
	AR, DE, DC, IA, IL, KS, MD, MO, NE, NC, ND, OK, SC, VA, W. TN, WV	
J. A. Dawson & Co., Inc.	P. O. Box 1178 Pelham, AL 35124	800-221-8869
Craig Struthers	www.jadawsonco.com	205-663-5058
	AL, FL Panhandle, MS	
Dominica Recreation Products, Inc.	P. O. Box 520700 Longwood, FL 32752	800-432-0162
Rob Dominica	www.playdrp.com	407-331-4720
	FL (ex: Panhandle), GA, East/Central TN	
Great Western Recreation, LLC	P. O. Box 97 Wellsville, UT 84339	800-453-2735
Tyler Kyriopoulos	www.gwpark.com	435-245-5057
Lewis Painter	ID, MT, NV, UT, WY, S. CA	
IPR	1481 S. King St., S-226, Honolulu, HI 96814	808-845-7788
Gideon Naiditch	www.ipr-hawaii.com	808-952-5501
Ian Ross	HI	
Marturano Recreation Co., Inc.	P. O. Box 106 Spring Lake, NJ 07762	800-992-0070
Jim Marturano	www.mrcrec.com	732-974-0226
Brian Gates	MA, ME, NJ, NY, CT, RI, VT, E. PA, NH, N. CA, OR	
Minnesota Wisconsin Playgrnd, Inc	P. O. Box 27328 Golden Valley, MN 55427	800-622-5425
Harlan Lehman	www.mnwiplay.com	763-546-5050
Ron Lehman	MN, WI	
Sinclair Recreation, LLC	P. O. Box 1409 Holland, MI 49422	800-444-4954
Diane Sinclair	www.sinclair-rec.com	616-392-8634
Rich Sinclair	IN, MI	
Sitelines Park & Playground	626 128th St., SW, S-104A, Everett, WA 98204	800-541-0869
Gary Max	www.sitelines.com	425-750-7493
	AK, WA	
Total Recreation Products	17802 Grant Road, Cypress, TX 77429	800-392-9909
Bryan O'Conner	www.totalrecreation.net	281-351-2493
Kelly O'Conner	LA, TX	
Triple M Recreation, Inc.	8700 E. Vista Bonita Dr., S-188, Scottsdale, AZ 85255	480-315-9103
Gene Everts	www.triplemrec.com	480-315-1311
Patti Everts	AZ, CO, NM, W. TX	
David Williams & Associates	P. O. Box 208, Harrison, OH 45030	800-762-7936
Bob Greiwe	www.davidwilliamsassociates.com	330-821-4505
David Williams	OH, KY	

b**Bitting - Bramble Landscapes, LLC. -
Bramble, Mark**

586 Sterling Drive
 Sarver, Pa. 16055
 Bus: (724) 859-0958
 Home: 2018
 Mobile: (724) 859-0958
 E-mail: bramble.landscapes@gmail.com

Bitting - Playground Pros (Hartzell, Lowell)

154 N. Sheridan Road
 Newmanstown, PA 17073
 Bus: (610) 589-1769
 Home: 2018
 Mobile: (610) 413-9832
 Bus Fax: (610) 589-1817
 E-mail: bill@theplaygroundpros.com

c**Cunningham - Blueprint Construction, LLC
(Liles, Robbie S.)**

5 Liles Woods LN
 Garner, NC 27529
 Bus: (919) 210-1589
 Home: 2018
 Bus Fax: (919) 779-9436
 E-mail: RL1Builder@gmail.com

**Cunningham - Carlson Consulting and
Contracting**

1150 Prospect Blvd.
 Waterloo, Iowa 50701
 Bus: (319) 234-8965
 Home: 2016
 Mobile: (319) 415-8365
 Bus Fax: (319) 234-8965
 E-mail: landrn1@msn.com

**Cunningham - Cedar Creek Run
Construction - Stanley, Bill**

24072 Zachery Taylor Hwy.
 Culpeper, Va. 22701
 Bus: (877) 640-9811 / (540) 364-9811
 Home: 2016
 Mobile: (703) 244-5991
 Bus Fax: (540) 825-3445
 E-mail: bstanley@ccrconstructionllc.com

Cunningham - CLS Outdoor Services

112 Nivens Drive
 P O Box 790
 Atoka, TN 38004
 Bus: (901) 428-8836
 Home: 2018
 Mobile: (901) 428-8836
 Bus Fax: (901) 475-0015
 E-mail: Chris@clsoutdoorservices.com

Cunningham - Custom Park Services

8019 E. Old Jessup Road
 PO Box 1098
 Jessup, MD 20794
 Bus: (410) 799-7745 or 877-799-7745
 Home: 2017
 Mobile: (410) 365-0502
 Bus Fax: (410) 579-1284
 E-mail: cpsmike@comcast.net

Cunningham - Custom Playgrounds

9957 N. Alpine Road, Suite 100
 Machesney Park, IL 61115
 Bus: (815) 708-8540
 Home: 2016
 Mobile: (815) 505-0500
 Bus Fax: (779) 423-2033
 E-mail: mbk5977@hotmail.com

Cunningham - D C Install, LLC.

503 Niagara
 E. Alton, Illinois 62024
 Bus: (618) 531-0848
 Home: 2017
 Mobile: (618) 531-0848
 Bus Fax: (618) 258-9007
 E-mail: donchatham@charter.net
 E-mail 2: donchatam@charter.net

**Cunningham - D G Services, Inc. (Layne,
Kevin)**

181 Springdale Acres Drive
 Mooresville, NC 28115
 Bus: 17047993878
 Home: 2018
 Mobile: 9802302946
 Bus Fax: 7047993878
 E-mail: dgserv@bellsouth.net

**Cunningham - Elanar Construction
Company**

6620 W. Belmont Avenue
 Chicago, IL 60634
 Bus: (773) 628-7011
 Home: 2018
 Mobile: (773) 908-7629
 Bus Fax: (773) 628-7041
 E-mail: ross@elanar.com
 E-mail 2: ross@elanar.com

Cunningham - Fuertes Systems Landscaping, Inc

15100 S. Indian Boundary Rd.
Plainfield, IL. 60544
Bus: (815) 725-2959
Home: 2016
Mobile: (847) 312-9393
Bus Fax: (815) 725-3165
E-mail: furte1@sbcglobal.net

Cunningham - G.L. Stone and Son, Inc. - Gilkerson, Leondis

24 First Street
Hamlin, WV. 25523
Bus: (304) 824-3800
Home: 2016
Mobile: (304) 208-4550
Bus Fax: (304) 824-3848
E-mail: glstoneandson@zoominternet.net

Cunningham - Grass roots, Inc.

501 W. Central Avenue
Davidsonville, MD 21035
Bus: (410) 721-1093
Home: 2016
Mobile: (301) 785-5770
Bus Fax: (301) 858-1039
E-mail: ccCook@getgrassroots.com

Cunningham - Green-Up Landscape, Inc.

23940 Andrew Road
Plainfield, IL 60585
Bus: (815) 372-3000
Home: 2017
Mobile: (815) 693-1833
Bus Fax: (815) 372-3005
E-mail: brs@green-up.com

Cunningham - Howard's General Contracting

708 Knightswood Road
Fort Mill, S.C. 29708
Bus: (803) 802-1722
Home: 2017
Mobile: (803) 280-5630
E-mail: lance@howardsgc.com

Cunningham - IDE Construction (Turner, Michael)

18601 Green Street
Washington, NE 68068
Bus: (402) 510-0549
Home: 2018
E-mail: turner.michael.17@gmail.com

Cunningham - Jones & Sons Contracting

11409 Boltomley Road
Thurmont, MD 21788
Bus: (301) 898-3743
Home: 2011
Bus Fax: (301) 898-3743
E-mail: lannajones@msn.com

Cunningham - Kay Jay Construction, Inc.

300 S. Carlton Ave. #160
Wheaton, IL. 60187
Bus: (312) 388-3030
Home: 2016
Mobile: (312) 388-3030
E-mail: fred.conforti@sbcglobal.net

Cunningham - Kenneth Company, The

16W064 Jeans Road
Lemont, IL. 60439
Bus: (630) 679-2750
Home: 2016
Mobile: (630) 514-3632
Bus Fax: (630) 325-2780
E-mail: kcoffice@aol.com

Cunningham - Massanelli Construction, Inc.

105 Bellaire Drive
Hot Springs, Arkansas 71901
Bus: (501) 318-7618
Home: 2016
Mobile: (501) 318-7618
Bus Fax: (501) 321-8083
E-mail: TMASSArelli25@yahoo.com

Cunningham - Monkebar Builders, L.L.C.

1214 Towanda Ave., Upper Level
Bloomington, IL 61701
Bus: (309) 829-9111
Home: 2016
Mobile: (309) 825-9111
Bus Fax: (309) 829-5555
E-mail: monkeko@comcast.net

Cunningham - Moore Recreational Products, Inc.

PO Box 472747
Charlotte, NC 28247
Bus: (704) 905-3665
Home: 2017
Mobile: (704) 905-3665
Bus Fax: (704) 643-1369
E-mail: Moorerecreation@gmail.com

Cunningham - Old South Building Corp - Deeds, Rob

1622 Brandon Ave.
Petersburg, Va. 23805
Bus: (804) 307-9307
Home: 2016
Mobile: (804) 307-9307
Bus Fax: (804) 733-1110
E-mail: rob@oldsouthbuild.com

Cunningham - Ozark Mountain Installations, Inc.

9706 Lawrence 2237
Monett, MO 65708
Bus: (417) 235-9475
Home: 2018
Mobile: (417) 235-9475
Bus Fax: (417) 236-0897
E-mail: j.m.pass2@yahoo.com

Cunningham - ParkScape Solutions LLC (Woods, Wayne O.)

8226C Hwy J
Black, MO 63625
Bus: (573) 269-4450
Home: 2017
Mobile: (573) 701-3294
E-mail: wayne@parkscapecolutions.com

Cunningham - Play Structure Plus

364 East Main Street, Suite 172
Middletown, De. 19709
Bus: (302) 528-8791
Home: 2016
Mobile: (302) 528-8791
Bus Fax: (302) 378-0747
E-mail: markmacdonald4@verizon.net

Cunningham - Play-N-Scape, Inc.

190 Briarwod Drive
Crystal Lake, IL 60014
Bus: (815) 693-2769
Home: 2016
Mobile: (815) 459-6758
Bus Fax: (815) 459-5790
E-mail: playnscape@comcast.net

Cunningham - Prestige Landscaping Solutions - Mullins, Jason

5001 NW 10 Apt. 905
Oklahoma City, Ok. 73127
Bus: (405) 885-2015
Home: 2014
Mobile: (405) 820-8304
Bus Fax: (405) 849-2739
E-mail: jmullen@pssokc.net

Cunningham - Reese Construction Company

3720 Lucky Drive
Apex, N.C. 27539
Bus: (919) 329-5501
Home: 2017
Mobile: (919) 427-4685
Bus Fax: (919) 329-5503
E-mail: reeseconstruction@hotmail.com

Cunningham - RJR Enterprises, Inc.

804 N 42nd Street
Rogers, AR 72756
Bus: (479) 936-1092
Mobile: (479) 621-3939
E-mail: RonBrown@nwarjr.com

Cunningham - Robert Kremers Construction

515 S. 86th Street
Omaha, NE 68114
Bus: (402) 658-3357
Home: 2017
Mobile: (402) 658-3357
Bus Fax: none
E-mail: bobkremers1@aol.com

Cunningham - Triad Property Services, Inc.

962 Wiley Lewis Road
Greensboro, NC 27406
Bus: (336) 378-1541
Home: 2017
Mobile: (336) 337-1930
Bus Fax: (336) 378-1541
E-mail: brentattps@triad.rr.com

Cunningham - Woods Const. Serv.

8226B Hwy. J
Black, Mo. 63625
Bus: (573) 269-1113
Home: 2017
Mobile: (573) 701-3294
Bus Fax: (573) 269-1033
E-mail: wayne@woodsconstutionservices.com

c**Cunningham - Zogg & Associates (Zogg, Brent)**

27610 90th Avenue
 Donahue, IA 52746
 Bus: (563) 210-2943
 Home: 2018
 E-mail: zoggdesign@netins.net

Cunningham -Hyde Construction (Hyde, John)

1325 South Bates Avenue
 Springfield, IL 62704
 Bus: (217) 891-4618
 Home: 2018
 E-mail: Backstp23@yahoo.com

d**Dawson, J. A.**

P.O. Box 1178
 Pelham, AL 35124
 Bus: (205) 663-5058
 Home: 2017
 Mobile: (205) 368-4365
 Bus Fax: (205) 663-5012
 E-mail: cstruthers@jadawsonco.com

Dominica - D.W. Recreation Services, Inc. (West, Donald)

2500 NW 79th Ave. #258
 Doral, FL 33122
 Bus: (561) 433-4709
 Home: 2017
 Mobile: (561) 818-4819
 E-mail: dwrecreation@bellsouth.net

Dominica - John Fitzgerald, Inc.

P.O. Box 655
 Sanford, FL 32772

 412 Mattie St.
 Sanford, FL 32773
 Bus: (407) 323-8822
 Home: 2018
 Mobile: (407) 920-2256
 Bus Fax: (407) 323-0999
 E-mail: julie@fivestarininstallers.com

Dominica Recreation Products - Copponex Group LLC (Copponex, Glen)

1478 Highway 124
 Auburn, GA 30011
 Bus: (770) 421-5252
 Home: 2017
 Mobile: (770) 846-2120
 E-mail: greg@copponexgroup.com

Dominica Recreation Products - Outdoor Construction

134 Stanley Court Sutie#E
 Lawrenceville, GA 30046
 Bus: (770) 995-8430 Toll Free 877-995-1100
 Home: 2017
 Mobile: (678) 234-7489
 Bus Fax: (886) 536-5244
 E-mail: terry@occ-ga.com
 E-mail 2: occga@aol.com

Dominica Recreation Products - Pelican Playground Maintenance LLC (De Armond, William)

Suite 202 Dept 213
 Fort Myers, FL 33912
 Bus: (239) 284-7335
 Home: 2018
 E-mail: Billy@pelicanplaygroundmaintenance.com

g**Great West Park and Play - C S Construction (Amick, Chris)**

13049 Lynn Christi Ave
 Bakersfield, CA 93314
 Bus: (661) 978-9748
 Home: 2017
 E-mail: csconstruction@bak.rr.com

Great West Park and Play - California Landscape & Design, Inc. (Kammerer, Steve)

273 N. Benson Avenue
 Upland, CA 91786
 Bus: (909) 949-1601
 Home: 2017
 Mobile: (909) 215-7439
 Bus Fax: (909) 981-9368
 E-mail: skammerer@calandscape.com

Great West Park and Play - Childs Play

1852 Langley Ave
Irvine, CA 92614
Bus: (949) 252-1186
Home: 2017
Mobile: (714) 709-1782
E-mail: chris@childsplaygrounds.com

Great West Park and Play - Cicero Engineering, Inc.

1372 E. Valencia Drive
Fullerton, Ca. 92831
Bus: (714) 871-2800
Home: 2017
Mobile: (562) 762-5147 Frank Cicero
Bus Fax: (714) 871-2801
E-mail: fcicero@ciceroengineering.com

Great West Park and Play - Coastal Park and Recreation - Lapp, Doug

3075 Falda Road
Atascadero, Ca. 93422
Bus: (805) 441-2952
Home: 2018
Mobile: (805) 441-2952
E-mail: doug@coastalparkandrec.com

Great West Park and Play - Distinctive Exteriors, Inc. - Aikens, Phil

6625 South Valley View Blvd
Suite 212
Las Vegas, NV 89118
Bus: (702) 385-4555
Home: 2014
Mobile: (702) 286-7091
E-mail: phil@vegasexteriors.com

Great West Park and Play - Evans Recreation Installation, Inc.

P.O. Box 42607
Las Vegas, Nevada 89116
Bus: (702) 271-8170
Home: 2016
Mobile: (702) 271-8170
Bus Fax: (702) 926-9685
E-mail: doug.e@evansrecreation.com

Great West Park and Play - Evergreen Environment, Inc. (Sandoval, Juan)

8609 Mission Blvd
Riverside, CA 92509
Bus: (951) 332-2218
Home: 2018
Mobile: (951) 337-1757
Bus Fax: (951) 332-2219
E-mail: juan@evergreenenvironment.net

Great West Park and Play - Fullmer Brothers Landscape Maintenan, Inc. (Newbold, Craig)

1825 N. 1450 W
Lehi, Utah 84043
Bus: (801) 571-9899
Home: 2018
Mobile: (801) 671-6257
E-mail: craig@fullmerbrothers.com

Great West Park and Play - Garden Shop Nursery Landscaping

1978 Frazier Avenue
Sparks, Nv. 89431
Bus: (775) 358-3080
Home: 2018
Mobile: (775) 221-0935
Bus Fax: (775) 358-3084
E-mail: gslmike@sbcglobal.net

Great West Park and Play - Great Western Installations - Olson, Derek

Great Western Installations
PO Box 97
Wellsville, Ut. 84339
Bus: (800) 453-2735
Home: 2017
Mobile: Steve (435) 760-5100 / Derek (858) 337-9195
Bus Fax: (435) 245-5057
E-mail: steve@gwpark.com

Great West Park and Play - K.C. Equipment

413 S. Magnolia Ave.
El Cajon, CA 92020
Bus: (619) 443-9730
Home: 2013
Bus Fax: (619) 443-9729
E-mail: info@kcequipmentinc.com

Great West Park and Play - Linnert Builders

1675 No. Shaffer St.
Orange, CA 92867
Bus: (714) 974-4393
Home: 2018
Mobile: (714) 606-4951
Bus Fax: (714) 974-4393
E-mail: blinnert@socal.rr.com

g**Great West Park and Play - Malibu Pacific Tennis Courts, Inc.**

31133 Via Colinas, Suite 107
 Westlake Village, CA 91362
 Bus: (818) 707-3797
 Home: 2013
 Mobile: (818) 991-7445
 Bus Fax: (818) 706-1951
 E-mail: phil@malibupacific.com

Great West Park and Play - Play Foundations, Inc. (Cox, jack)

1330 N. Melrosed Drive Suite F
 Vista, CA 92083
 Bus: 17602958645
 Home: 2018
 Mobile: 17604209689
 Bus Fax: 17602958651

Great West Park and Play - PSI

1747 Colgate Drive
 Thousand Oaks, CA 91360
 Bus: (805) 494-3401
 Home: 2018
 Mobile: (818) 618-2333
 Bus Fax: (805) 494-3343
 E-mail: gdonahoe@ix.netcom.com

Great West Park and Play - Quality Time Recreation

P.O. Box 471
 Clearfield, Ut 84089
 673 W. 1860 N.
 Clinton, Ut. 84015
 Bus: (801) 718-5367
 Home: 2018
 Mobile: (801) 718-5367
 Bus Fax: (801) 728-3558
 E-mail: qtrec@comcast.net

Great West Park and Play - Rasco Construction, Inc.

6588 West 10900 North
 Highland, Utah 84043
 Bus: (801) 360-1723
 Home: 2018
 Mobile: (801) 360-7123
 Bus Fax: (801) 763-7664
 E-mail: Tylertdr@yahoo.com

Great West Park and Play - Recreation Installation

1321 N. Lewis Peak Drive
 Ogden, Utah 84401
 Bus: (801) 388-6980
 Home: 2018
 Bus Fax: (801) 393-2745
 E-mail: julio_membreno@yahoo.com

Great West Park and Play - Zasqueta Contracting, Inc.

PO Box 866
 Spring Valley, CA 91976
 Bus: (619) 589-0609
 Home: 2016
 Mobile: (619) 843-4048
 Bus Fax: (619) 697-6031
 E-mail: azplaygrounds@yahoo.com

Great West Park and Play -Unlimited Engineering Contracting, Inc. (Carter, Kevin)

950 Firestone Circle
 Simi Valley, CA 93065
 Bus: (805) 587-7514
 Home: 2017
 Mobile: (818) 652-6922
 E-mail: unlimitedengineering101@yahoo.com

i**IPR\$ Hawaii Sagum, Danielle**

1481 S. King Street
 Suite 226
 Honolulu, HI 96814
 Bus: (808) 952-7788
 Home: 2017
 Mobile: (808) 679-1113
 E-mail: danielle@ipr-hawaii.com

m**Marturano - A & H contracting**

33 Eastwood Blvd.
 Manalapan, N.J. 07726
 Bus: (732) 972-0006
 Home: 2015
 Mobile: (732) 672-3236
 Bus Fax: (732) 972-0555
 E-mail: ahcontractinginc@aol.com

Marturano - AAH Constuction Corp. (Cinquemani, Led)

21-77 31st Street Suite 107
Astoria, NY 11105
Bus: (718) 267-1300
Home: 2018
Mobile: (917) 709-2021
Bus Fax: (718) 726-1474
E-mail: leoc@aahconstruction.com

Marturano - Buzz Burger Incorporated

13 Twin Pine Way
Glen Mills, PA 19342
Bus: (610) 399-3035
Home: 2016
Mobile: (610) 304-9040
Bus Fax: +1 (610) 399-3375
E-mail: buzz@buzzburgerinc.com

Marturano - California Playground Builders

1490 Norman Ave.
Santa Clara, Ca. 95054
Bus: (408) 748-1220 or (408) 314-3363
Home: 2013
Mobile: (408) 438-2141
Bus Fax: (408) 748-1128
E-mail: jeff@built2play.com

Marturano - Central Jersey Landscaping, Inc.

523A Chesterfield-Arneytown Road
Chesterfield, N.J. 08515
Bus: (609) 298-2450
Home: 2016
Mobile: (609) 722-2082
Bus Fax: (609) 298-2436
E-mail: Mike_CJL@Verizon.net

Marturano - CMJ Construction, Inc.

40 fenton way
Bangor, ME 04401
Bus: (603) 828-5225
Home: 2018
Mobile: (603) 828-5225
Bus Fax: (207) 942-5776
E-mail: Chaddah@aol.com

Marturano - Community Playgrounds, Inc.

200 Commercial Street
Vallejo, Ca. 94589
Bus: (415) 892-8100
Home: 2017
Mobile: (415) 559-8883 / 415-725-8923
Bus Fax: (415) 892-3132
E-mail: cwear@commplay.us

Marturano - Currie Grove, LLC

300 Old Reading Pike
Bldg. 1, Suite 102
Stowe, Pa. 19464
Bus: (610) 970-8846
Home: 2017
Mobile: (610) 310-5926
Bus Fax: (610) 970-4719
E-mail: curriegrove@aol.com

Marturano - Dakota Excavating Contractor, Inc.

200 East Church St.
Bergenfield, NJ 07621
Bus: (201) 439-1000
Mobile: (201) 954-5301
Bus Fax: (201) 439-0444
E-mail: opiedak@aol.com

Marturano - G & G Builders

4542 Contractors Place
Livermore, Ca. 94551
Bus: (925) 846-9023
Home: 2017
Mobile: (925) 570-7606
Bus Fax: (925) 846-9152
E-mail: gcallahan@ggbuildersinc.com

Marturano - Harris Fence Corp. (Harris, Jim)

4492 Route 130
Burlington, NJ 08016
Bus: (609) 387-4050
Home: 2017
Mobile: (609) 517-7613
E-mail: harrisfence@yahoo.com

Marturano - Horizon Concepts, Inc.

53 West Hills Road
Huntington Station, N.Y. 11746
Bus: (631) 271-1963
Home: 2016
Mobile: (516) 864-1522
Bus Fax: (631) 271-1975
E-mail: jhines@horizonconceptsinc.net

Marturano - Kamback Bros. LLC (Kamback, Greg)

54 E. Lagoona Drive
Brick, NJ 08723
Bus: (732) 558-3868
Home: 2017
Mobile: (732) 558-3868
Bus Fax: (732) 477-0046
E-mail: gregKamback@comcast.net

Marturano - Kel-Tech Construction, Inc. - Kelleher, Vincent

12-11 Redfern Ave.
Queens, N.Y. 11691
Bus: (718) 383-3353
Home: 2017
Mobile: (917) 682-3988
Bus Fax: (718) 337-3360
E-mail: vk@keltechconstruction.com

Marturano - Kidzzplay Installation Services

126 Covered Bridge Road
Warwick, N.Y. 10990
Bus: (800) 851-7748
Home: 2016
Mobile: (845) 742-1745
E-mail: cs@kidzzplay.com

Marturano - Lobo Construction Services, Inc.

250 Orchard Road
East Patchogue, NY 11772
Bus: (631) 286-6184
Home: 2018
Mobile: (516) 807-8462
Bus Fax: (631) 286-6194
E-mail: loboservices@yahoo.com

Marturano - M & M Site Improvement, Inc. (Mcpherson, Robert)

53 Gladstone Road
New Rochelle, NY 10805
Bus: (917) 679-1012
Home: 2018
Bus Fax: (914) 813-8639
E-mail: rem129@aol.com

Marturano - Marrs Playground Installation, Co.

16860 Paula Road
Madem, Ca. 93636

P.O. Box 318
Friant, Ca. 93626
Bus: (559) 479-8490
Home: 2017
Mobile: (559) 930-1700
Bus Fax: (559) 479-8490
E-mail: quincymarrs@comcast.net

Marturano - Pat Corsetti, Inc.

610 Fenimore Road
Mamaroneck, NY 10543
Bus: (914) 698-5024
Home: 2017
Mobile: (914) 403-4346
Bus Fax: (914) 698-6746
E-mail: acorsetti@prodigy.net

Marturano - Performance Flooring Systems (Melville, Garth)

289 Milton Road
Rye, NY 10580
Bus: (917) 930-1521
Home: 2018
Mobile: (917) 930-1521
E-mail: garth@sportcourtventures.com

Marturano - Picerno-Giordano Construction, LLC (Richard Picerno)

200 Market Street
Kenilworth, NJ 07033
Bus: (908) 241-4331
Home: 2017
Mobile: (908) 296-0505
Bus Fax: (908) 241-7854
E-mail: Rich@picernogiordano.com

Marturano - Playgrounds Unlimited, Inc

980 Memorex Drive
Santa Clara, CA 95050
Bus: (408) 244-9848
Home: 2016
Mobile: (408) 639-4565
Bus Fax: (408) 330-9256
E-mail: mikea@playgroundsunlimited.net

Marturano - Rubberecycle, LLC. - Gates, Brian

P.O. Box 106
Springlake, N.J. 07762
Bus: (800) 922-0070
Home: 2014
Mobile: (732) 433-6121
Bus Fax: (732) 947-0226
E-mail: bgates@mrcrc.com

Marturano - Scott Construction of Rochester, Inc.

23 Wells Street
Rochester, NY 14611
Bus: (585) 370-6331
Home: 2018
Mobile: (585) 370-6331
Bus Fax: (585) 325-2893
E-mail: mscott1299@hotmail.com

m

Marturano - Shawn T. Gardner Builders

2882 Robert Court
Redding, CA 96002
Bus: (530) 222-2771
Home: 2015
Mobile: (530) 945-2041
Bus Fax: (530) 222-3269
E-mail: gardner7878@sbcglobal.net

Marturano - Silagy Contracting, LLC.

614 Old Post Road
Edison, NJ 08817
P.O. Box 1096
Edison, N.J. 08817
Bus: (732) 287-5544
Home: 2018
Mobile: (732) 921-0780
Bus Fax: (732) 287-8978
E-mail: rsilagy@silagycontracting.com

Marturano - TAJ Assoc

335 Clifton Ave,
Staten Island, NY 10305
Bus: (718) 415-4555
Home: 2018
Mobile: (917) 577-8274
Bus Fax: (718) 442-2567
E-mail: tajassociatesusa@gmail.com

Marturano - Tec-Con Contractors, Inc.

9 Dodd Street
East Orange, NJ 07017
Bus: (973) 674-9191
Home: 2011
Bus Fax: (973) 674-2834
E-mail: Tec_Con@comcast.net

Marturano - Titan Development, Inc.

8534 Seaman Rd
Gasport, NY 14067
Home: 2018
Mobile: (716) 913-5957
E-mail: bjvbwood@yahoo.com

Marturano - Whirl Construction

187 Main Street,
P.O. Box 110
Port Monmouth, NJ 07758
Bus: (732) 495-3715
Home: 2017
Mobile: (732) 496-5706
Bus Fax: (732) 495-6133
E-mail: info@whirlconstruction.net

Marturano - Who Built Creative Builders

80 Alta Dr.
Petaluma, CA 94954

P.O. Box 5207
Petaluma, CA 94955
Bus: (707) 763-6210
Home: 2017
Mobile: (707) 696-7734
Bus Fax: (707) 658-2513
E-mail: jana@whobuilt.biz

Minnesota&Wisc. - C.K.&C. Installation, Inc.

12735 - 274th Circle
Zimmerman, MN 55398
Bus: (763) 856-5293
Home: 2018
Mobile: (763) 244-0188
Bus Fax: (763) 856-0536
E-mail: tucker@izoom.net

Minnesota&Wisc. - Southern Coating Systems

8960 205 St. West #432
Lakeville, MN 55044
Bus: (952) 469-3439
Bus Fax: (952) 469-3430
E-mail: scssafetup@frontiernet.net

s

Sinclair Recreation - G & C Contracting, LLC. - Krohn, Geoff

16801 S. Mill Creek Rd.
Noblesville, In. 46062
Bus: (317) 694-4373
Home: 2016
Mobile: (317) 694-4373
Bus Fax: (317) 770-7482
E-mail: gandccontract@comcast.net

Sinclair Recreation - Michigan Recreational Construction, Inc. Sheffer, Craig A.

P.O. Box 2127
Brighton, MI 48116

1019Victory Drive
Howell, Mi. 48843
Bus: (517) 545-7122
Home: 2016
Mobile: (313) 806-8406
Bus Fax: (517) 545-7144
E-mail: craig@buildingfun.com

S**Sinclair Recreation - Play Builders LLC**

128 E. Lakewood Blvd
Suite 40 B
Holland, MI 49424
Bus: (616) 218-1053
Home: 2011
Mobile: (616) 218-1053
Bus Fax: (616) 994-0345
E-mail: rich@sinclair-rec.com

Sinclair Recreation - Pro Installation Plus, Inc.

60-B W.Terra Cotta Avenue #185
Crystal Lake, IL 60014
Bus: (815) 479-7220
Home: 2017
Bus Fax: (815) 479-7221
E-mail: playinstal@aol.com

Sinclair Recreation - Rent A Son

2294 S. Hickory Ridge Road
Milford, Mi. 48380-1920
Bus: (989) 233-3210
Home: 2018
Mobile: (989) 233-3210
E-mail: wuerf3@aol.com

Sitelines - Cascade Mini Excavating, Inc.

1266 Bay Loop S.W.
Tumwater, Wa. 98512
Bus: (360) 556-3552
Home: 2018
Mobile: (360) 556-3544
E-mail: install@cmeplay.net

Sitelines - G.R. Morgan Construction

10536 S.W. 25th Avenue
Portland, OR 97219
Bus: (503) 452-4268
Home: 2018
Mobile: (503) 803-4802
Bus Fax: (503) 245-4872
E-mail: geo_morgan@msn.com

Sitelines - L.W. Sundstrom, Inc.

P.O. Box 893
Ravensdale, Wa. 98051
Bus: (206) 730-8901
Home: 2017
Mobile: (206) 730-8901
Bus Fax: (425) 413-2533
E-mail: len@lwsundstrom.com

Sitelines - Picture Perfect Playgrounds Stoddard, Curtis

P.O. box 807
Ashton, ID 83420
Bus: (208) 652-3284
Home: 2016
Mobile: (208) 521-0161
Bus Fax: (208) 652-3285
E-mail: bookkeeper@pictureperfectplaygrounds.com

Sitelines - Precision Recreation Contractors, Inc.

6821 S.E. Johnson Creek BLVD.
Portland, OR 97206
Bus: (503) 788-4002
Home: 2018
Mobile: (503) 572-8248
Bus Fax: (503) 788-4003
E-mail: ed@precisionrecreation.com

Sitelines - Proexc, LLC (Kyllonen, James)

P.O. box 2803
Battleground, WA 98604
Bus: (360) 666-9276
Home: 2018
E-mail: office@proexcllc.com

Sitelines - Prosser & Sons

North 5544 Drumheller
Spokane, WA 99205-7509
Bus: (509) 326-4907
Home: 2015
Mobile: (509) 993-2840
Bus Fax: (509) 326-4907
E-mail: gmprosser@juno.com

Sitelines - R & R Construction, Inc.

P.O. Box 10
Carbonado, WA 98323
Bus: (360) 829-2300
Home: 2018
Mobile: (253) 350-7449
Bus Fax: (360) 829-2700
E-mail: wendy@rrconinc.com

t**Total Recreation - Barcon Construction**

143 EL Cerrito Circle
San Antonio, TX 78232
Bus: (210) 867-2278
Home: 2019
Mobile: (210) 867-2278
Bus Fax: (210) 867-9500
E-mail: bpassini_barcon@yahoo.com

Total Recreation - Cross Country

3804 Simmons Creek Lane
Flower Mound, Tx. 75022-5495
Bus: (972) 355-8580
Home: 2018
Mobile: (972) 768-1713
Bus Fax: (972) 355-2902
E-mail: cross.country.corp@gmail.com

Total Recreation - Crosswinds Contracting, Inc. (Les Shannon)

905 Sandy Beach Drive
Conroe, TX 77304
Bus: (936) 522-8522
Home: 2018
Mobile: (936) 522-8522
E-mail: lesshannon@mac.com

Total Recreation - DecorCrete, Inc. - Schaeffer, Charles

154 Oak Lane
Chatham, La. 71226
Bus: (318) 249-2016
Home: 2018
Mobile: (832) 202-9838
E-mail: charlie@decorcrete.com

Total Recreation - Indian Nations Ent - Liles, Mike Garvin / Jeff

10252 Mustang Run
Forney, Tx. 75126
Bus: (214) 704-2115
Home: 2017
Mobile: (214) 704-2115
Bus Fax: (972) 564-5755
E-mail: jliles@gmail.com

Total Recreation - Majestic Playground Services, LLC. Givens, Maury Scot

30274 White Egret Street
Denham Springs, La. 70726
Bus: (225) 667-3062
Home: 2017
Mobile: (225) 937-0791
Bus Fax: (225) 667-3035
E-mail: scotgivens@cox.net

Total Recreation - Paradigm Contracting, LLC. - Bergold, Helen

10719 Twilight Vista
Austin, Tx. 78736
Bus: (512) 300-3636
Home: 2017
Mobile: (512) 300-3636
Bus Fax: (512) 692-2947
E-mail: helen@paradigmcontract.com

Total Recreation - Pro Playground Installations, Inc - Schrock, Don

4 Wedgewood Blvd
Conroe, Tx. 77304
Bus: (936) 443-7235
Home: 2018
Mobile: (936) 443-7235
Bus Fax: (936) 441-3341
E-mail: don@schrockenterprise.com

Total Recreation - RGH Landscape, Inc.

P.O. Box 51376
Amarillo, TX 79159
Bus: (806) 358-4222
Home: 2016
Mobile: (806) 674-2810
Bus Fax: (806) 358-4222
E-mail: rghall1@suddenlink.net

Total Recreation - Simmons Builders General Contractor, Inc.

3804 Simmons Creek Lane
Flower Mound, TX 75022-5495
Bus: (972) 355-8580
Home: 2018
Mobile: (972) 768-1719
Bus Fax: (972) 355-2902
E-mail: simmons.buildersgc@gmail.com
E-mail 2: simmonsbuilders@comcast.net

Total Recreation - Wade Contractors, Inc.

23024 Yupon
Porter, TX 77365
Bus: (281) 354-1934
Home: 2018
Mobile: (281) 435-8004
Bus Fax: (501) 204-4034
E-mail: Wade Contractors, Inc.

Triple M Recreation - Four Rivers, LLC. - Leck, Kris

615 E. Walnut Street
Deming, NM. 88030
Bus: (575) 494-5788
Home: 2018
Mobile: (575) 494-5788
E-mail: kris@lecklandscape.com

t

Triple M Recreation - Hansen & Prezzano Builders LLC

PO Box 359
Peralta, NM 87042
Bus: (505) 865-3900
Home: 2018
Mobile: (505) 228-1130
Bus Fax: (505) 865-3922
E-mail: hansenprezzano@qwestoffice.net

Triple M Recreation - Premier Construction Corporation

899 W. Daniel RD
San Tan Valley, AZ 85143
Bus: (520) 429-5245
Home: 2018
Mobile: (520) 429-5245
Bus Fax: (520) 529-1301
E-mail: alex@premiercorp.us

Triple M Recreation - Progressive Playgrounds, Inc.

12784 N. 3rd St.
Paskes, CO 80134
Bus: (303) 805-8992
Home: 2014
Mobile: (303) 324-7900
Bus Fax: (303) 805-8991
E-mail: mkhickman@msn.com

Triple M Recreation - Triclops Services, LLC

720 Austin Ave. #200
Erie, Co. 80516
Bus: (720) 323-8845
Home: 2017
Mobile: (720) 323-8845
Bus Fax: (303) 833-4460
E-mail: blake@irwin-companies.com

W

WI Playground - Captured Live

12 Narhaniel Chrichlow Drive
Valsayn
Trinida
Bus: (868) 689-9896
Home: 2018
Mobile: (868) 689-9896
E-mail: capturedlivett@gmail.com

Williams, David - C & W Construction

15743 Terramont NE
Minerva, Oh. 44657
Bus: (330) 495-8590
Home: 2017
Mobile: (330) 495-8590
Bus Fax: (330) 821-4505
E-mail: charlie@cpsionline.com

Williams, David - Playground Equipment Services, LLC

8510 Coyhill Lane
Cincinnati, Ohio 45239
Bus: (513) 923-2333
Home: 2017
Mobile: (513) 236-6906
Bus Fax: (513) 923-2444
E-mail: eric@playgroundequipmentservices.com

Williams, David - Walter Schunk Excavating & Trucking, Inc.

P.O. Box 56
Miamitown, OH 45041
Bus: (513) 353-4760
Home: 2017
Mobile: (513) 659-9702
Bus Fax: (513) 738-0684
E-mail: toddschunk@yahoo.com

EXHIBIT D
FREIGHT RATE SCHEDULES

The following Freight Rate Schedules are an Exhibit to and is incorporated into the Contract to provide Playground Equipment, Outdoor Fitness Equipment, Surfacing, Site Accessories and Related Products and Services (the “Contract”) between the City of Charlotte and Playcore Wisconsin, Inc. d/b/a GameTime.

25 - Freight Rates

Hugh McRae Park,
Wilmington, NC



EXHIBIT E
PRODUCT WARRANTIES

The following Product Warranties are an Exhibit to and is incorporated into the Contract to provide Playground Equipment, Outdoor Fitness Equipment, Surfacing, Site Accessories and Related Products and Services (the “Contract”) between the City of Charlotte and Playcore Wisconsin, Inc. d/b/a GameTime.

REQUEST FOR PROPOSAL 269-2017-028
SECTION 20 WARRANTY DIRECTORY

File No.	Provider
24.00	Warranty Directory
20.01	GameTime Playground Equipment
20.02	GTImpax
20.03	GTShade
20.04	BigToys (and EaryWorks-NatureRocks)
20.05	Colorado Time Systems MultiSport Scoreboards
20.06	Colorado Time Systems Timing Systems
20.07	Dero
20.08	Everlast
20.09	GT Grandstands
20.10	Harmony
20.11	NRS
20.12	Power Systems
20.13	Spectrum Aquatics
20.14	The Fountain People
20.15	UltraPlay
20.16	UltraSite - UltraShade - UltraShelter
20.17	Water Odyssey

Note: some warranties cover multiple product offerings

150 PlayCore Drive, SE
Fort Payne, Alabama 35967
Telephone: 256/845-5610
Facsimile: 256/845-9361
Email: service@gametime.com



GAMETIME® WARRANTIES

GameTime provides warranties on all materials and workmanship for one year, excluding vandalism.

In addition, GameTime offers:

- ✓ Lifetime limited warranty on PowerScape®, PrimeTime®, Xscape® & IONiX® uprights.
- ✓ Lifetime limited warranty on all hardware.
- ✓ Lifetime limited warranty on GameTime PowerScape Tru-Loc® connections.
- ✓ Lifetime limited warranty on PrimeTime and Xscape bolt-through connections.
- ✓ Fifteen-Year limited warranty on metal decks, pipes, rungs, rails and loops.
- ✓ Fifteen-Year limited warranty on rotationally molded products.
- ✓ Five-Year limited warranty on glass fiber reinforced concrete PlayWorx structures.
- ✓ Five-Year limited warranty on glass fiber reinforced polymers Tuff Forms sculptures.
- ✓ Twenty-Year limited warranty on Timber Décor™ & Timbers recycled plastic lumber.
- ✓ Five-Year limited warranty on nylon-covered cable net climbers and components.
- ✓ Ten-Year limited warranty on pressure-treated pine and redwood products.
- ✓ Ten-Year limited warranty on Advanced, Elite & stationary Base Series posts & bars.
- ✓ Ten-Year limited warranty on site furnishings.
- ✓ Ten-Year limited warranty on integrated GTShade® products.
- ✓ Ten-Year limited warranty on fiberglass and DHPL signage.
- ✓ Five-Year limited warranty on Super Seats™.
- ✓ Three-Year limited warranty on SaddleMates® rubber and “C”-springs.
- ✓ One-Year limited warranty on all other GameTime products.

All warranties specifically exclude damage caused by vandalism; negligence, improper installation or improper use; changes in appearance resulting from weathering; scratches, dents or marring as a result of use. Warranties are valid only if products are installed and maintained in accordance with GameTime instructions and use approved parts.



FIFTEEN YEAR LIMITED (PERFORMANCE) WARRANTY

Effective June 1, 2008

GameTime warrants the GT Impax Engineered Wood Fiber Surfacing installation to the original purchaser for a period of fifteen (15) years from date of installation. This limited warranty applies only to GT Impax Engineered Wood Fiber Surfacing that has been approved for installation.

Performance:

In the event the Materials do not conform or perform as expected, the Limited Warranty shall be limited to replacement of the defective Materials in question, and shall not include installation or consequential damages or refund. This Limited Warranty does not cover normal wear.

Conditions:

This Limited Warranty is conditional upon the Surfacing being properly installed and maintained by the purchaser in accordance with written instructions provided by GameTime.

What Is Covered?

1. GameTime warrants, to the original purchaser, that the GT Impax Engineered Wood Fiber surfacing system will meet ASTM F1292-04 at the specified critical height (8 ft. for an 8 in. depth of GT Impax Engineered Wood Fiber, 12 ft. for a 12 in. depth) for a period of fifteen (15) years from the date of installation, subject to the conditions and exclusions shown below.
2. GameTime warrants, to the original purchaser, that the GT Impax Engineered Wood Fiber Surfacing will be free from defects upon delivery, subject to the conditions and exclusions shown below.

If the GT Impax Engineered Wood Fiber surfacing is defective within the applicable warranty period, GameTime will, subject to the conditions set forth below, replace defective installation components at no charge within a reasonable period of time. Components used for replacement under this warranty are warranted for the remainder of the original warranty period. The replacement of defective components shall constitute the sole and exclusive remedy in the event of a breach of warranty.

FIFTEEN YEAR LIMITED (PERFORMANCE) WARRANTY

EXCLUSIONS

Incorrect installation, including insufficient drainage, failure to install all material delivered, failure to maintain the surface depth thereof, failure to use GT Impax wear mats in high use areas (swings, slides etc.), abnormal use, lack of or improper maintenance, acts of vandalism shall void this limited warranty and GT Impax shall have no responsibility with respect to damage resulting there from. In addition, changed impact attenuation characteristics created by sand or other materials tracked into the System are not covered by this Warranty as is acts of God, or any other cause beyond the control of GameTime will not be covered by this limited warranty.

**NO REPRESENTATIVE OF THE SELLER HAS AUTHORITY TO MAKE ANY
REPRESENTATIONS OR PROMISES EXCEPT AS STATED HEREIN.**

**THERE ARE NO WARRANTIES EITHER EXPRESSED OR IMPLIED, INCLUDING THE IMPLIED
WARRANTIES OF MERCHANT ABILITY AND FITNESS FOR A PARTICULAR PURPOSE THAT
EXTEND BEYOND THE WARRANTIES CONTAINED IN THIS DOCUMENT. GAMETIME SHALL
NOT BE LIABLE FOR ANY INCIDENTAL, CONSEQUENTIAL OR OTHER DAMAGES TO THE
STRUCTURE OR ITS CONTENTS ARISING UNDER ANY THEORY OF LAW WHATSOEVER.**

**Some states do not allow limitations on how long an implied warranty lasts or the exclusion or limitations
of incidental or consequential damages, so the above limitation or exclusions may not apply to you. This
warranty gives you specific legal rights and you may also have other rights that vary from state to state.**

Warrantor: GameTime
P.O. Box 680121, Fort Payne, AL 35968
800-235-2440

Order number:

Name of project:

Customer:

Location:

Date of installation:

Representative:



WARRANTY

GT Impax Loose Shredded Rubber Surfacing is manufactured from recycled automobile and truck tires and is guaranteed to meet or exceed the ASTM Standard Specification for Impact Attenuation of Surface Systems Under and Around Playground Equipment Playground Surfacing Guidelines used by U.S. Consumer Products Safety Commission.

GameTime warrants GT Impax Loose Shredded Rubber Surfacing against total color loss for eight years from the purchase date and in turn warrants the impact attenuation performance of this product for the lifetime of ownership (not to exceed fifty years), subject to the conditions and exclusions listed below.

All product warranties are conditioned upon GT Impax Loose Shredded Rubber Surfacing being properly installed and maintained by the end-user in accordance with the installation and maintenance guidelines available from GameTime.

GameTime's entire liability and the purchaser's sole remedy, in the unlikely event that GT Impax Loose Shredded Rubber Surfacing does not conform to this guarantee, shall be limited to the replacement of defective material and shall not include the removal costs or installation costs or consequential damages or refund.

No other guarantee or warranty is expressed, written or implied except stated herein. Vandalism, physical loss or any abnormal use shall void this warranty, and GameTime shall have no responsibility with respect to damage resulting therefrom. Additionally, this warranty shall be void if foreign materials that affect impact attenuation are deposited onto or into these products. Under no conditions shall GameTime be liable for any damages whatsoever arising from the use of or inability to use the aforementioned products, even if GameTime has been advised of the possibility of such loss.

**Warrantor: GameTime
P.O. Box 680121, Fort Payne, AL 35968
800-235-2440**

Order number:

Name of project:

Customer:

Location:

Date of Installation:

Representative:



A PLAYCORE Company

10 YEAR LIMITED WARRANTY

Playcore Inc. (the “Seller”) warrants that the GT Impax Interlocking Tile safety surfacing system will be free from defects in material and workmanship. The Seller further warrants that the GT Impax Interlocking Tile safety surfacing system complies with the requirements of the ASTM F1292 Standard specification for impact attenuation of surface system under playground equipment.

The Warranty Covers

- Surface wear due to ordinary abrasion from pedestrian traffic will not penetrate the wear course of the surface.
- The locking system, installing the tile according to manufacture’s specifications, will ensure that the surface will remain secure and functional.
- The product will comply with the requirements of ASTM F1292-04 at the height the manufacture rated the GT Impax Interlocking tile system at the time of purchase.

Duration of Warranty

- This is a 10 year limited warranty, prorated as outlined in the schedule shown below. This warranty maybe transferred with the property.

Terms of Warranty

- Any segment of a GT Impax Interlocking Tile surface that meets the criteria will be repaired or replaced, at the Seller’s option and in conjunction with the warranty coverage schedule below.

Warranty Submittal Process

- A warranty claim should be made directly to the Seller. All claim submittals will require the following information. Please provide a description of the claim defect and the date the defect was discovered, a photographic image if image (if applicable) of the claim defect, the date of the original installation, the project name and your name, address and phone numbers. The Seller will provide notification of any additional information and physical evidence that may be required to process your claim.

Warranty Coverage Schedule

- The Seller shall be responsible for the 100% of the cost of the repair or replacement of any product found to be defective or not in compliance with the warranty herein within the first six (6) years following the original shipment of the product. Where any product is found to be defective or not in compliance with the warranty herein more than six (6) years following the original shipment of the product, the Seller shall only be responsible for a portion of the cost of the repair or replacement of such products as follows (and the buyer shall bear and pay the remaining portion of such cost):

Number of years from date of original shipment to date of claim	Percentage of purchase price of product for which Seller is responsible
0-6.....	100%
More than 6, less than 7.....	60%
More than 7, less than 8.....	40%
More than 8, less than 9.....	30%
More than 9, less than 10.....	20%

Warranty Exclusions

This warranty does not cover:

- Product failure caused by accidents, misuse, natural disaster, vandalism, improper installation or maintenance and the like (see installation, care and maintenance instructions)
- Color change caused by exposure to UV and/or normal abrasion from pedestrian traffic
- Failure due to improper sub-surface preparation
- Resilient flooring may suffer visible damage as a result of extreme high forces (up to 2000 pound per square inch).

Common contributors of this type of force include but are not limited to stiletto or high heels, as well as narrow tipped chair supports. GT Impax Interlocking Tile resilient surfacing is not designed to perform under such concentrated high pressure.

Playcore will not accept claims for damage caused by extreme high force.

Additional Consideration

The Seller's liability is limited to the material and transportation cost of the repair or replacement of the product at the Seller's option. The Seller shall be responsible for the installation cost and the cost of other work in connection with the repair and replacement only if such work was performed by Seller in the original installation. Where GT Impax Interlocking Tile are installed only in high traffic areas or installed in combination with other surfacing products not sold by the Seller, such GT Impax Interlocking Tiles are excluded from this warranty.

- In the event of repair, replacement, or refinishing under this warranty, the warranty applicable to the replacement material or to the repaired or refinished product will extend only for the time remaining under the original warranty.
- The Seller reserves the right to discontinue or change any design or color of any product at any time and without notice or liability. If, for any reason, products of the type originally purchased are no longer available at the time a warranty claim is made, Seller may substitute another product determined by Seller to be of comparable quality and price.
- THIS WARRANTY IS IN LIEU OF ALL OTHER WARRANTIES, EXPRESS OR IMPLIED, INCLUDING BUT NOT LIMITED TO IMPLIED WARRANTIES OR MERCHANTABILITY AND FITNESS FOR A PARTICULAR PURPOSE.
- Your exclusive remedy for any breach of warranty is as set forth in the warranty. This warranty gives you specific legal rights. You may have other rights which vary from state to state.



Recycled Poured Rubber Surfacing

POURED IN PLACE (PIP) WARRANTY

Playground Equipment

GameTime warrants the GT Impax recycled poured rubber surface (referred to as PIP) installed and maintained in accordance to GameTime specifications, under this contract agreement for a period of five (5) years commencing from the date of substantial completion. This limited warranty shall provide for 100% of the cost for necessary repairs caused by the failure of the GT Impax PIP due to workmanship and materials only, and pertains only to the surfacing material agreed to under this contract.

Water Play Equipment

GameTime warrants the GT Impax recycled poured rubber surface (referred to as PIP) installed and maintained in accordance to GameTime specifications, under this contract agreement for a period of three (3) years commencing from the date of substantial completion. This limited warranty shall provide for 100% of the cost for necessary repairs caused by the failure of the GT Impax PIP due to workmanship and materials only, and pertains only to the surfacing material agreed to under this contract.

Water Play Equipment Only: If aliphatic binder is not used, poured rubber surfacing (PIP) will carry a maximum one-year (1) warranty.

This limited warranty includes GameTime's obligation to only repair and/or replace any defective materials or workmanship in the surface area or surface areas that have failed during the warranty period. A failed area or failed areas include edge raveling, bubbling, delamination, peeling, and loss of integrity as a result of the GT Impax recycled poured rubber degradation. GameTime is under no obligation or responsibility to repair and/or replace the GT Impax recycled poured rubber "PIP" surface if damaged during the curing process (Unless specified in contract), damage by vandalism (including stains, cuts, burns, gouges, etc.), product misuse, abuse or alteration, improper slab or base or sub-base design or construction, improper drainage, improper or lack of specified required maintenance, any foreign residue that may be deposited on the surface, normal wear and tear (including slight color variations, and color fading), damage from sharp objects (high heels, spikes, etc.), problems caused by moisture, alkali, hydrostatic pressure, cracking, shifting, or lifting of the substrate, or acts of God.

All warranty claims shall be made in writing to GameTime within thirty (30) days after the Owner has knowledge thereof, but in no event later than thirty (30) days after expiration of the warranty period. The written notification from the Owner shall include the following: the date of the first notice of the failure, details of the failure, photos of the failed area and a request for a warranty claim meeting with GameTime at the installation site (if applicable). GameTime shall not be responsible for warranty claims for any notices received from the Owner after thirty (30) days of Owner's first knowledge of the failure.

GameTime shall determine the validity of all claims after sufficient evidence has been gathered. GameTime shall then replace, repair or make a refund for any claims validated by it. Any refund, credit or allowance provided to the Owner on a warranty claim is exercisable only if said allowance is used to accommodate replacement with a GT Impax recycled poured rubber surface.

Any dispute as to whether and to what extent there is a GT Impax recycled poured rubber surfacing failure and a subsequent valid warranty claim within the meaning of this warranty shall be initially dealt with by joint investigation and discussion between GameTime and owner in order to achieve a mutually agreeable solution. If such a solution cannot be reached within thirty (30) days, then either the Owner of GameTime shall submit the matter to an arbitrator who is a member of the American Arbitration Association and who shall make a determination in accordance with the rules and regulation of said American Arbitration Association. The decision of said arbitrator shall be binding on both parties.

This limited warranty is exclusive of the underlying material (e.g. existing surface, existing or new asphalt, concrete, base, sub-base or sub-grade). If the underlying material fails for any reason whatsoever (including hydrostatic pressure, cracking, shifting, heaving), then GameTime warranty shall be rendered invalid. If the underlying material is concrete, a "curing agent" is NOT allowed, as it will probably cause delamination of the GT Impax recycled poured rubber. Additionally, there is no warranty against surface cracking along expansion joints and underlying cracks, or separating from an adjacent border, curb or walkway. This limited warranty does not include discoloration as a result of ultraviolet rays, unapproved cleaning materials or vandalism. **WARNING:** Surface temperatures can prove dangerous under warm weather conditions. Shoes and/or socks must be worn during warm weather conditions.

Owner agrees that it will not, under any circumstances, make alterations to the GT Impax recycled poured rubber surface without the written authorization of GameTime. Any unauthorized alteration by the Owner shall result in the immediate termination of all warranties for the GT Impax recycled poured rubber surfacing and shall also give rise to the duty of the Owner to hold harmless, defend and indemnify GameTime from any claim, suit or cause of action, personal injury, death, or property damage arising out of or related to said alteration.

This limited warranty is expressly made in lieu of any other warranties and is exclusive to the original Owner. Owner acknowledges that the limited warranty will be voided if the Owner fails to follow the GameTime Maintenance Guidelines provided by GameTime. Owner agrees that in no event shall GameTime have any liability to Owner for loss of use or loss of profits or any form of consequential damages. **NOTE:** The following chemicals can cause potential damage to the GT Impax recycled poured rubber and should be avoided: disinfectants, concentrated bleach, gasoline, diesel, hydraulic and lubricating oils, weak acids and organic solvents.

If the contract price is not paid in a timely manner as per the terms and conditions of the agreed contract, the limited warranty is automatically voided. Any damages to the surface during the curing period will be repaired or paid for at the Owner's expense. This limited warranty does not lessen or eliminate any other contractual obligation of Owner to GameTime.

Warrantor: GameTime
P. O. Box 680121, Fort Payne, AL 35968
800-235-2440

Order number:

Name of project:

Customer:

Location:

Date of installation:

Representative:

Date

Turf

Product Specification

PART 1 – GENERAL

Work Details:

Provide all labor, materials, equipment, and tools necessary for the complete installation of synthetic grass safety surface. The system shall consist of, but not necessarily be limited to, the following:

Synthetic Grass: consisting of fibers that are nominal 1 3/4 inch long. Turf fiber construction consisting of polyethylene monofilament and texturized polypropylene thatch tufted to a 2-layer stabilized woven polypropylene fabric (primary backing), with a secondary backing (stitch binder) of urethane or Duraflo. (GT Impax Turf™ synthetic turf or equivalent).

Pad Underlayment System A: consisting of porous closed cell composite materials. Thickness and density of panels shall be sufficient so that system meets the fall height requirements. GT Impax Turf™ Pad or equivalent.

Pad Underlayment System B: consisting of 50% recycled tire buffings / 50% recycled 1/4" – 1/2" (inch) chunk rubber mixed with a urethane binder (min. 10%).

Synthetic Grass Infill: consisting of anti-microbial acrylic coated round silica particles, designed to provide the look, feel, and performance of optimally maintained natural grass. GT Impax Turf™ Infill or equivalent.

Quality Assurance and Compliance Details:

Impact Attenuation – ASTM F1292-04: Impact attenuation test results will be provided to the owner or owner's representative. These test results shall be certified and submitted on the letterhead of an independent testing lab. Impact attenuation test results shall meet or exceed Consumer Product Safety Commission Guidelines for impact attenuation (G-max and Head Injury Criteria (HIC)).

Accessibility of Surface Systems – ASTM F1951-08: All Playground surfacing products must pass testing to ensure wheelchair access under and around playground equipment as required by the American Disabilities Act.

Flammability of Finished Floor cover – ASTM D2859: Product shall meet requirements of ASTM D2859.

IPEMA Certification: Manufacturer must provide proof of certification. "In the interest of public playground safety, IPEMA provides an independent laboratory which validates a manufacturer's certification of conformance to ASTM F1292-04. A list of current validated products, their thickness and critical heights may be viewed at www.ipema.org."

PART 1 – GENERAL (Continued)

Submittal Details:

General: Submit listed submittals in accordance with Conditions of the Contract and Submittal Procedures Section.

Product Data: Submit manufacturer's product data and installation instructions.

Verification Samples: Submit manufacturer's standard verification samples of 6" x 9" (153 mm x 229 mm) minimum.

Quality Assurance/Control Submittals: Submit the following:
Certificate of qualifications of the playground surfacing installer.

Closeout Submittals: Submit the following:
Warranty documents specified herein.

PART 2 – MATERIAL DATA:

Synthetic Grass: 1 ¾ inch GT Impax Turf™ from Gametime or approved equal

Face Weight:

- GT Impax Turf™ 50 oz/sy
- GT Impax Turf™ Elite 80 oz/sy

Face Yarn Type: Polyethylene

Yarn Size: 4200/9000

Pile Height:

- GT Impax Turf™ 1 ¾ inches
- GT Impax Turf™ Elite 1 ¾ inches

Color: Blend

Construction: Broadloom tufted

Stitch Rate: 8 per 3 inches

Tufting Gauge: 1/4"

Primary Backing: Stabilized woven Polypropylene (double thickness)

Secondary Backing: 20 oz. Urethane or DuraFlo

Total Product Weight:

- GT Impax Turf™ 69.7 oz/sy
- GT Impax Turf™ 99.7oz/sy

Finished Roll Width 15 feet

PART 2 – MATERIAL DATA (Continued):

Pad Underlayment System A: GT Impax Turf™ Pad Standard recycled, non contaminated, Post industrial cross-link, closed cell Polyethylene – polyolefin foam pad from Gametime Pad Underlayment System:

Foam Type: Polyethylene – polyolefin

Bulk Density: 4.0-6.0 lb/cu ft

Effective Size: 24 sq ft (net coverage)

Tensile Strength: 80 - 120 psi

Pad Underlayment System B: 50% recycled tire buffings / 50% recycled ¼” – ½” (inch) chunk rubber mixed with a urethane binder (min. 10%).

Synthetic Grass Infill: GT Impax Turf™ infill from Gametime or approved equal Coating: Priority acrylic, iron oxide and chromium oxide

Grain shape: 7.0 Mohs

Curvature: .65

Specific Gravity: 2.65 g/cm³

Bulk Density: 92-95 lb/cu ft

Uniform coefficient: 1.00 to 1.40

Effective Size: .90 - .95 mm

Blend rate: 3 to 4 lb per square foot.

Splicing Material: 1000 denier coated nylon (Cordura®) 12” wide minimum.

Adhesive: Synthetic Turf Adhesive

PART 3 – SUB-BASE TYPES AND DETAILS

Sub-base Requirements - The base shall have the specific minimum slope (2%) and shall vary no more than 1/8” when measured in any direction with a 10’ straight edge.

Stone – The density requirement is 90% to 95% compaction with final condition of stone as level and stable so as not to shift when traveled on or during surface installation process. A compaction test is required and must be submitted to GameTime prior to installation of turf surfacing. Failure to provide proof of compaction test will void 5-year warranty of turf surfacing should signs of sub-base failure occurs.

PART 3 – SUB-BASE TYPES AND DETAILS (Continued)

<u>Depth:</u>	4 inch minimum thickness.
<u>Slope:</u>	Stone elevation shall maintain 1/4" per foot toward low end.
<u>Porosity:</u>	Base course shall maintain porosity for direct drainage.
<u>Enclosure:</u>	Stone base course must be surrounded by a retaining curb.
<u>Drainage:</u>	Subsurface drainage is recommended under and around a stone base. Perforated pipe or similar system is acceptable.
<u>Tolerances:</u>	1/4" in any 10-foot direction and 1/8" in any 3-foot direction.
<u>Stone Selection:</u>	It is critical that different size stones are used so that the base shall be uniformly mixed. The material shall be wetted during mixing operations if necessary for proper blending.

<u>Stone Graduation</u>	<u>U.S. Sieve</u> 1"	<u>Percent Passing</u> 100
	3/4"	90 - 100
	No. 4	35 - 60
	No. 30	10 - 30
	No. 200	2 - 9

Concrete or Asphalt – Concrete should be finished with a medium broom finish. All new concrete slabs must cure for a minimum of seven (7) days prior to installation. Asphalt cure time requires fourteen (14) days. Once the new asphalt has cured, it must be pressured washed prior to the surfacing being installed. The concrete contractor shall be responsible for flooding the pad to insure proper slope and tolerance. Any areas holding enough water to cover a flat nickel shall be patched prior to arrival of turf installation crews.

<u>Depth:</u>	4 inch minimum thickness.
<u>Slope:</u>	Concrete or asphalt shall maintain 1/4" per foot.
<u>Tolerance:</u>	Concrete must maintain a tolerance of 1/8" in 10 ft. to avoid low areas that will hold water under the turf.

PART 4 – SITE PREPARATION AND REQUIREMENTS

Drainage – Having proper drainage at the low end of the concrete slab is of utmost importance. Any brick walls or curbs at the low end of the slab shall have drainage access through weep holes. Concrete curbing weep holes should be level with finish grade of sub-base or a minimum of 1/8" below top of concrete slab, as GT IMPAX turf surfacing is porous and water drains immediately through it. Weep holes shall be 2" high and 3" wide and shall be installed every three (3) feet. If weep holes are smaller than the recommended size, they shall be installed every 18". Floor drains shall be located outside the high impact areas, as the drains may not be covered with GT IMPAX turf surfacing. Recommended locations for drains are under play unit or against low-end wall or curb.

Security & Waste Disposal – Surface installation crew shall be responsible for the protection of surface during the installation process while on site only. Owner or general contractor shall be responsible for the protection of the surface during the curing period upon completion of the installation and overnight during the installation. Owner or general contractor shall be responsible for having a dumpster on site for all waste and debris. Failure to provide security and a dumpster will result in additional cost.

Utilities & Access – Power and water must be available within 300 feet of installation. Site will require tractor-trailer access. In a case where tractor-trailer access is not possible, owner or general contractor shall be responsible for transporting materials from delivering carrier to the installation site.

PART 5 – INSTALLATION

General: The area to be smooth and graded to allow proper drainage. Refer to grading plan. The overall grade of the playground is not to exceed 3%.

Compacted Aggregate Base: Place 4 inches of aggregate base as leveling layer compacted to 90% of max density per AASHTO T99. Compaction shall be done with mechanical compactors, including vibratory compactors, and/or powered tampers, and rollers. Aggregate size should be 3/4" minus (compactable).

Synthetic Grass: Place turf and cut to fit configuration as shown on Drawings. Splice seams. All seams must be attached with splicing film/fabric and adhesive as approved by the manufacturer for this type of installation of their product.

Infill: Apply layers of synthetic grass infill evenly with a spreader and broom the turf fibers with stiff bristle broom to stand fibers up and allow infill to settle into the bottom. Broom in GT Impax Turf™ infill approximately 3 to 4 pounds per square foot.

**(infill is only required on the 60 oz. Dura Series. 80 oz Ultra Series does require limited to no infill. Manufacturer always recommends at least a pound of infill per sq foot)*

Anchoring/Edging: Edges of turf will be secured to ground with mechanical fasteners, stakes or edging.

PART 6 – WARRANTY

Gametime offers a 5 year limited product warranty on GT Impax Turf from the date of purchase. The product shall be free from defects in material and workmanship resulting in color loss.

Supplier's warranty excludes: any Product defect, damage or failure that is the direct result of Product abuse, misuse or negligent maintenance; and Product damage caused directly or indirectly by acts of third parties, including, without limitation, negligence of owner/operator, vandalism, machinery, animals, flood, chemical reaction, improper sub-surface preparation and/or installation, improper cleaning methods, and acts of God.

Ask your GameTime representative for a copy of our full GT Impax turf warranty details.

PART 7 – MAINTENANCE

Ask your GameTime representative for a copy of our full GT Impax turf maintenance details.



Warranty

GameTime provides a ten-year limited warranty on all fabric canopies against tears, runs, cracking and mildew.

GameTime provides a ten-year limited warranty on all fabric colors against fading except for red, which carries a three-year warranty.

GameTime provides a 90 MPH (miles per hour) limited warranty on the fabric canopy against wind. The fabric canopy is to be removed if winds are expected to exceed 90 miles per hour.

GameTime provides a 10 to 20 pound per square foot limited warranty on the fabric canopy against snow and ice. The fabric is to be removed during Winter months when snow and ice is expected.

GameTime provides a ten-year limited warranty on all metal upright posts and support structure framing against failure due to structural integrity.

GameTime provides a one-year limited warranty against rusting and workmanship of painted surfaces.

GameTime provides a 90, 110 or 140 MPH (miles per hour) limited warranty on all metal upright posts and support structure framing. These calculations are with fabric canopy installed. Removing the fabric canopy will assist the metal structure to withstand higher winds by 10 to 20 MPH (miles per hour).

Above warranties are valid from the date of shipment.

All GameTime warranties will be void if damage to or failure to the shade fabric is caused by contact with chemicals, misuse, vandalism, any act of God, including but not limited to, ice, snow or wind in excess of the applicable building code parameters.

All GameTime warranties are invalid if the fabric is installed on structures other than GTShade, if changes or field modifications are made without written authorization from GameTime or if the product isn't installed or maintained in strict compliance with the manufacturer's specifications.

GameTime warranties do not cover the cost of removals, replacements or repairs.

All warranty claims must be filed in writing within the warranty period.

To the extent permitted by law, these warranties are expressly in lieu of any other implied or expressed warranties or representation by any person, including any implied warranty of merchantability or fitness. These warranties provide valuable rights to you. No Sales Representative can modify or amend the terms of this warranty.

To make a warranty claim, send your written statement of claim, along with the original purchase invoice or invoice number to:

GameTime
Customer Service
P. O. Box 680121
Fort Payne, AL 35968

Or Contact Your Local Representative at:
USA 1-800-235-2440
International 01-256-845-5610

Within 60 days of notice of claim under warranty, GameTime will make arrangements to replace the damaged product. GameTime will cover freight costs within the Continental United States. GameTime is not responsible for freight cost associated with products located outside the Continental United States. GameTime reserves the right to inspect all products identified as damaged.

Since warranty limitations and exclusions may vary from state to state, you should check any specific rights in your state.

GameTime
P. O. Box 680121
Fort Payne, AL 35968
Fax: 256-997-9653
Email: service@gametime.com
See GameTime on the web at www.gametime.com





LIMITED WARRANTY ON BIGTOYS

BigToys provides a lifetime limited warranty on BigToys: a fifty-year limited warranty on recycled plastic lumber including solid recycled plastic decking, enclosure and roof components; a fifteen-year limited warranty on pipes, rails, loops, and rungs; a lifetime limited warranty on metal upright posts; and a one-year limited warranty on powder coated parts. These warranties cover damage due to failure or corrosion of metal parts that cause the product to become structurally unfit for its intended use. Lifetime warranty covers the life of the product as defined below and cover the product under normal use, proper maintenance and at original installation location; see exclusions.

LIFETIME LIMITED WARRANTY ON HARDWARE

BigToys provides a lifetime warranty against structural failure due to breaking or shearing which causes the product to become structurally unfit for its intended use; a lifetime warranty on stainless steel hardware against rust; and a one-year limited warranty on hardware against rust; see exclusions. All testing of BigToys hardware is performed under the guidelines of ASTM B117. The lifetime warranty refers to life of the product as defined below and covers the product under normal use and proper maintenance. The cost of the replacement due to scratching or cutting of certain hardware plating is not included in this warranty.

LIMITED WARRANTY ON INTEGRATED SHADE PRODUCTS

BigToys provides a ten-year limited warranty on fabric canopies against tears, runs, cracking, mildew and color fading except for red, which has a three-year color warranty. Canopies have a limited warranty against structural failure due to wind of up to 90 miles per hour (mph) and structural failure due to snow and ice loading exceeding five pounds per square foot. Fabric canopies are to be removed if winds are expected to exceed 90 mph or when snow or ice is expected. Fabric warranty does not cover damage resulting from chemical contact. All metal upright posts and support structure framing have a ten-year limited warranty against becoming structurally unfit for the intended and a one-year limited warranty against rusting and **workmanship of painted surfaces. Warranty is limited to winds of up to 90 mph when fabric canopies are installed (wind resistance improves 10 to 20 mph without canopies).**

FIFTEEN-YEAR LIMITED WARRANTY ON ROTOMOLDED PRODUCTS

BigToys provides a fifteen-year limited warranty on rotomolded products and ten-year limited warranty on polyethylene handholds for structural integrity against damage due to breaking or splitting under normal use that causes the product to become structurally unfit for its intended use; see exclusions. In the event of a claim under this warranty, BigToys will replace the rotomolded product at no cost to the customer.

LIMITED WARRANTY ON CONDITIONED WOOD

BigToys provides a fifteen-year limited warranty on conditioned wood components including decks, enclosures and roofs and on conditioned wood uprights utilizing metal footings; and an eight year limited warranty on conditioned uprights without metal footings against structural failure due to deterioration from fungi or insects that render the product to become unfit for its intended use; see exclusions.

LIMITED WARRANTY ON NET CLIMBERS AND COMPONENTS

BigToys provides a five-year limited warranty on nylon-covered cable net climbers and components against structural failure caused by cable breakage; a five-year limited warranty on nylon-covered cable wear and deterioration resulting from defects in material and workmanship; and a one-year limited warranty on nylon rope products. These warranties cover damage due to failure that cause the product to become structurally unfit for the intended use; see exclusions.

LIMITED WARRANTY ON SITE FURNISHINGS

BigToys provides a ten-year limited warranty on site furnishings against structural failure and a one-year limited warranty on powder coating. These warranties cover damage due to failure or corrosion of metal parts that cause the product to become structurally unfit for the intended use; see exclusions.

LIMITED WARRANTY ON FIBERGLASS SIGNAGE AND HDPE PANELS

BigToys provides a ten-year limited warranty on fiberglass sign panels against delaminating or fading and a five-year warranty on high density polyethylene (HDPE) panels against degradation and discoloration.

FIVE-YEAR LIMITED WARRANTY ON BELT AND INFANT SWING SEATS

BigToys provides a five-year limited warranty on belt and infant swing seats against structural failure that causes the seats to become unfit for its intended use; see exclusions.

FIVE-YEAR LIMITED WARRANTY ON FREENOTES INSTRUMENTS AND POSTS

Freenotes Harmony Parks instruments and posts carry a five-year limited warranty against failures in manufacturing or materials.

TWO-YEAR LIMITED WARRANTY ON MOVEABLE PARTS

BigToys provides a two-year limited warranty on moveable plastic and metal with respect to failure due to material or production defects.

ONE-YEAR LIMITED WARRANTY ON ALL OTHER BIGTOYS PRODUCTS

Products included in the BigToys catalog that are manufactured by other PlayCore companies, including but not limited to UltraSite, UltraPlay, UltraShade and UltraShelter, will maintain the warranty of each respective brand.

For the purpose of this warranty, lifetime encompasses no specific term of years, but rather that Seller warrants to its original customer for as long as the original customer owns the Product and uses the Product for its intended purpose that the Product and all parts will be free from defect in material and manufacturing workmanship.

The warranty is not effective if products have not been installed properly according to the instructions provided by BigToys, or maintained correctly according to the BigToys Maintenance Manual.

BigToys excludes from these warranties the cost to remove parts and reinstall replacements; replacement due to cosmetic defects or coating deterioration caused by climatic conditions; and wood replacement resulting from twisting, warping, checking, shrinking, swelling or other natural physical properties of wood.

The warranty does not cover normal wear and tear, surface corrosion on metal parts, discolored surfaces and other cosmetic issues or failures due to misuse or vandalism.

To the extent permitted by law, these warranties are expressly in lieu of any other implied or expressed warranties or representation by any person, including any implied warranty of merchantability or fitness. These warranties provide valuable rights to you. No Sales Representative can modify or amend the terms of this warranty.

Claim Procedure

To make a warranty claim, send your written statement of claim, along with the original purchase invoice or invoice number to:

BigToys
Customer Service
P.O. Box 680121
Fort Payne, AL 35968

Or Contact you local Representative at
USA 1-866-814-8697

Within 60 days of notice of claim under warranty, BigToys will make arrangements to replace the damaged product. BigToys will cover freight costs within the continental United States. BigToys is not responsible for freight costs associated with products located outside the continental United States. BigToys reserves the right to inspect all products identified as damaged.

Since warranty limitations and exclusions may vary from state to state, you should check any specific warranty rights in your state.

See BigToys on the web at www.bigtoys.com





MULTISPORT SCOREBOARD & CONTROLLER WARRANTY AND LIMITATION OF LIABILITY

This Warranty and Limitation of Liability (the "Warranty") sets forth the warranty provided by Colorado Time Systems (Seller) with respect to Multisport Equipment. By accepting delivery of the Equipment, Purchaser agrees to be bound by and accept these terms and conditions. All defined terms within the Warranty shall have the same meaning and definition as provided in the Agreement.

1. Scoreboard Warranty Coverage

- a. Seller warrants that models: BB-xxxx, BK-xxxx, CM-xxxx, FB-xxxx, CLK-xxxx, CR-xxxx, HK-xxxx, LX-xxxx, and SC-xxxx series of scoreboards will be free from defects in materials and workmanship for a period of five (5) years (the "Warranty Period"). The warranty period shall commence as soon as the Purchaser, customer or any other party occupies or operates the scoreboard, or 3 months after shipment.
- b. Seller's sole responsibility for any breach of the foregoing warranty shall be to repair or replace equipment or parts not forming to the aforesaid warranty at Seller's option either on-site or upon return thereof to Seller. Return transportation charges shall be pre-paid by Purchaser. Returned products must be properly packaged. Upon repair, Seller will pay return shipping costs for ground transportation only. Overnight, express, or other special shipping costs will be paid by Purchaser.
- c. Defects shall be defined as follows. With regard to the Scoreboards (excepting LEDs), a "Defect" shall refer to a material variance from the design specifications that prohibit the Scoreboard from operating for its intended use. With respect to LEDs, "Defects" are defined as LED pixels that cease to emit light. The limited warranty provided does not impose any duty or liability upon Seller for partial LED pixel degradation. Nor does the limited warranty provide for the replacement or installation of communication methods including but not limited to: wire, fiber optic cable, conduit, or trenching for the purpose of overcoming local site interference radio equipment substitutions.

2. Controller Warranty Coverage

- a. Seller warrants that wireless controller models: WHC-1 and WTC-1 will be free from defects in materials and workmanship for two (2) years (the "Warranty Period"). The warranty period shall commence as soon as the Purchaser, customer or any other party occupies or operates the controller, or 3 months after shipment.
- b. Seller's sole responsibility for any breach of the foregoing warranty shall be to repair or replace equipment or parts not forming to the aforesaid warranty at Seller's option either on-site or upon return thereof to Seller. Return transportation charges shall be pre-paid by Purchaser. Returned products must be properly packaged. Upon repair, Seller will pay return shipping costs for ground transportation only. Overnight, express, or other special shipping costs will be paid by Purchaser.

3. Conditions and Limitations

- a. This warranty covers equipment provided under agreement by Seller only. Seller reserves the right to use new or equivalent to new parts in the service of its products. This warranty does not apply to independent third party installation or service labor. It does not provide routine or emergency maintenance services. It does not apply to normal LED degradation, or replacement of batteries.
- b. Said warranty shall not apply to resulting damage in any of the following cases:
 - i. Neglect, abuse or damage caused by user including failure to operate and maintain according to end-user documentation furnished with the product.
 - ii. Improper storage, installation, maintenance or servicing of the equipment by anyone other than Seller or an Authorized Seller's representative.
 - iii. Improper environmental control (storage and/or use) of electronic equipment.
 - iv. Power surges, water damage, lightning or other "acts of nature."
 - v. Vandalism or acts of terrorism or war.
 - vi. Excessive application of electrical power or improper power connection.
 - vii. Removal of warning labels and protection devices.
 - viii. Installing non-factory replacement parts.
 - ix. Use of high-pressure washers or exposure to concentrated detergents or other chemical agents or solvents.
- c. Disclaimer
 - i. Said warranty is in lieu of all other warranties of Seller, express or implied, and except to the extent herein provided, Seller does not make any warranty whatsoever to Purchase including, without limitation, any warranty of merchantability or fitness for any particular use or purpose. Seller's entire liability and Purchaser's exclusive remedy for damages from any cause whatsoever, and regardless of the form of action, whether in contract or in tort including negligence, shall be limited to actual damages up to the purchase price of the Equipment. The foregoing limitation of liability will not apply to claims by Purchaser for bodily injury or damage to real property or tangible personal property for which Seller is legally liable. In no event shall Seller be liable for any special, punitive, or consequential damages or lost profits even if Seller has been advised of the possibility of such damages. Seller will not be liable for any claim by Purchaser based on any third party claim.

Equipment Warranty

Colorado Time Systems warrants the following products against any defects in materials and workmanship affecting electronic and mechanical performance for two years from the date of purchase: Timing Consoles, Start Systems, Touchpads, Relay Judging Platform, Shot Clocks, Pace Clocks, LED and Light Reflective Scoreboards, and Matrix Displays. Colorado Time Systems warrants Titanium Deckplates against any defects in materials and workmanship for five years from the date of purchase.

All other components associated with the above equipment including cable harness, deckplates (excluding Titanium Deckplates), wallplates, push buttons, test meters, microphones, speakers, data cable, etc. will have a one-year limited warranty. Dolphin Wireless Stopwatch Systems are also warranted for one year; not including the batteries. Any computer equipment associated with the above products has a six-month limited warranty.

Colorado Time Systems' products, when properly installed, are warranted not to fail due to defects in materials and workmanship. This warranty is limited to the original purchaser of the product and is not transferable.

Colorado Time Systems will, at its option, repair or replace the defective product at no additional charge except as set forth below. Repaired components, parts, and replacement products will be furnished on an exchange basis and will be either reconditioned or new. All replaced parts and products become the property of Colorado Time Systems. This limited warranty does not include service to repair damage to the product due to the modification of the product, misuse, abuse, neglect, negligence, vandalism, accident, or abnormal conditions including: war, flood, accident, lightning or other acts of God or damage caused by occurrences over which Colorado Time Systems has no control.


Limited Warranty service may be obtained by delivering the product or component part to Colorado Time Systems. You agree to insure the product or assume the risk of loss or damage in transit, to prepay shipping charges to the service location, and to use the original shipping container or equivalent. Repaired products will be returned to you by surface delivery at Colorado Time Systems' expense or by air freight at the buyer's expense. On-site service calls are available for a fee.

All expressed and implied warranties for these products including the warranties of merchantability and fitness for a particular purpose are limited in duration to a period of two years (or one year, as applicable), from the date of purchase and no warranties, whether expressed or implied, will apply after this period. Some states do not allow limitations on how long an implied warranty lasts, so the above limitations may not apply to you.

If the product is not in good working order as warranted above, your sole remedy shall be repair or replacement as provided above. In no such event will Colorado Time Systems be liable to you for any damages, including lost profits, lost savings, or other incidental or consequential damages arising out of the inability to use the product, even if Colorado Time Systems has been advised of the possibility of such damages or for any claim by any other party.

Some states do not allow the exclusion or limitation of incidental or consequential damages, so the above limitations or exclusions may not apply to you. This warranty give you specific legal rights, and you may also have other rights which may vary from state to state.

Rev 02/16

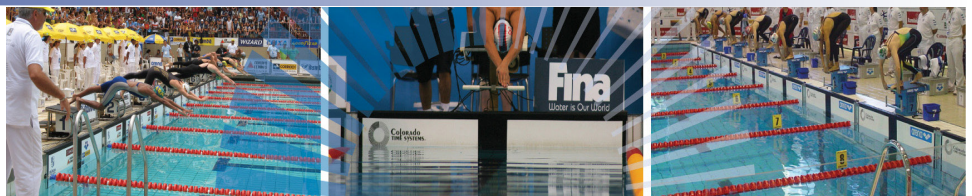



WARRANTY

Dero will warrant its products against defects in workmanship and materials for a period of (12) months from the date of delivery for all products consisting of TGIC powder coat, Thermoplastic powder coat, stainless steel finishes, and for a period of two years on products consisting of galvanized or Thermoplastic/PVC rubber dip over galvanized finishes. Under this warranty, Dero's liability is limited to repair or replacement, at Dero's option, of products found in Dero's reasonable judgment to have been defective in workmanship or materials.

This warranty does not cover failure due to negligence, abuse, vandalism, accidents, lack of maintenance, or improper installation; nor does it cover defects or failure due to products tampered with, altered, modified or repaired by anyone not approved by Dero.

The air pump for the Dero Air Kit 1 is warranted for above freezing temperatures. The air pump is not warranted in below freezing temperatures and it is strongly recommended that air pumps are removed and stored indoors during periods of below freezing temperatures. There is a six month warranty period for the pump, parts and gaskets. Acts of God, improper use or vandalism are not covered by this warranty

The Dero Air Kit 2 and Air Kit 3 are warranted for temperatures ranging from -30 – 110 degrees. There is a one year warranty period for the pump, parts and gaskets, and a six-month warranty on the hose and pumphead. Acts of God, improper use or vandalism are not covered by this warranty

Dero will assume transportation charges for return of the defective product if returned by the buyer in accordance with written instructions from Dero. Dero will not be responsible for providing the cost of labor for removal or installation of the defective product or any replacement. In no event shall Dero be liable for special, inherent or consequential damages, including, without limitation, loss of use or profits.

Proof of sale from Dero or from an approved dealer is required. The foregoing warranty is exclusive and is given and accepted in lieu of any and all other warranties, expressed or implied, including, without limitation, the implied warranties of merchantability and fitness. The remedies of buyer for any breach of warranty shall be limited to those provided herein. No agreement varying or extending the foregoing warranty will be binding upon Dero unless it is in writing and signed by a duly authorized officer of Dero.

Any questions regarding this warranty should be directed to:

Dero
504 Malcolm Ave SE
Suite 100
Minneapolis, MN 55414
Toll free 888-337-6729
www.dero.com

LIMITED WARRANTY

Everlast Climbing Industries, Inc. ("ECI") warrants to the original purchaser that products from ECI will be free from defects in materials and workmanship for a period of one full year from the date of purchase, normal wear and tear excepted. Should the products purchased directly from ECI, or authorized partners, fail to conform to this warranty during this one year warranty period, ECI will, at its option, repair or replace the faulty unit(s) at no additional charge. This limited warranty does not include service to repair damage to the products purchased from ECI, or authorized partners, resulting from a cause other than defect or malfunction, including neglect, accident, unreasonable use or servicing or modification by anyone other than ECI.

EXCEPT AS SET FORTH ABOVE, ALL PRODUCTS PURCHASED FROM ECI ARE SOLD "AS IS." ECI MAKES NO WARRANTIES EXPRESS OR IMPLIED HEREUNDER AND SPECIFICALLY DISCLAIMS ANY IMPLIED WARRANTIES OF MERCHANTABILITY OR FITNESS FOR ANY PARTICULAR PURPOSE.

Warranty service may be obtained by contacting ECI in writing at the address shown below within one year of original purchase and providing proof of purchase date. You, the original purchaser, agree to pay the cost for ECI to ascertain that damages have occurred. For further information, contact:

**Everlast Climbing Industries, Inc.,
1335 Mendota Heights Road, Mendota Heights, MN 55120
Phone: (651) 665-9131 Toll Free: (800) 476-7366**

All warranties on the products purchased from ECI are limited to one year from the date of purchase.

Failure to install and maintain products according to ECI's Installation and/or Maintenance Instructions will void this warranty. Any modifications or changes to the product's panels, wall products or hand holds, without ECI's express written approval, will void this warranty.

If the product does not conform with the warranties given as stated above, your remedy is to have the unit repaired or replaced as provided above. In no event will ECI be liable for any loss or damage, including damages of any kind arising out of the use of or inability to use this product, for incidental or consequential damages, or for any claim by anyone other than you, the original purchaser.

Some states do not allow limitations on warranties and do not allow the exclusion or limitation of incidental or consequential damages, so any such limitation or exclusion may not apply to you. This warranty gives you specific legal rights which may vary from state to state.

Purchasing Entity: _____

Purchase Date: _____

* Keep this document for your records and proof of warranty.



NR - SERIES – ALUMINUM ANGLE FRAME

MANUFACTURER: GT Grandstands, Inc., 2810 Sydney Road, Plant City, FL 33566, Ph (866) 550-5511, Fax (813) 305-1419

DESIGN: The bleachers shall be designed to support, in addition to their own weight, a uniformly distributed live load of not less than 100 psf of gross horizontal projection of the bleachers. All seat and foot plank members shall be designed to accommodate 200 plf across a 6' span with a maximum deflection of 9/16". The bleachers shall be designed to resist, with or without a live load, a horizontal wind load of 30 psf of gross vertical projection. In addition to the live load, the bleachers shall be designed to resist the following sway forces: (1) 24 plf of seat plank in a direction parallel to the length of the seat, and (2) 10 plf of seat plank in a direction perpendicular to the length of the seat. Under these loads, stresses in aluminum members and connections shall not exceed those specified for Building Type Structures by the Aluminum Association.

CONSTRUCTION: The understructure, including crossbracing, shall be of a welded, aluminum angle (6061-T6 alloy, mill finish) construction. The understructure of each unit shall consist of frames spaced at 6' centers joined by crossbracing at adequate points to comply with the design loads.

FRAME MEMBER SIZES:

Seat Posts:	3" x 2" x 3/16" min. (Row 2) 1 3/4" x 1 3/4" x 3/16" min. (All other rows)
Foot Brackets:	2" x 2" x 3/16" min.
Crossbracing:	1 1/2" x 1 1/2" x 3/16" min.
Bottom Runners:	2" x 2" x 3/16" min.

DIMENSIONS: The rise per row shall be 7", seat height 16" above respective tread, and tread depth per row of 24". Overall depth of unit is 2' 9-5/8". Clear width of unit is 15'. Top row seat height is 1'-11".

SEAT PLANKS: Seat planks shall be 2"x10" nominal, extruded 6063-T6 aluminum alloy with a clear anodized finish and end cap. (Finished size shall be 1 3/4" x 9 5/8", .075" wall with two internal legs.).

TREAD PLANKS: Tread planks shall be of one 2"x10" nominal, extruded 6063-T6 aluminum alloy with a mill finish and end cap. (Finished size shall be 1 3/4" x 9 5/8", .075" wall with two internal legs.).

ALUMINUM PLANK HARDWARE: Tie-down assemblies consisting of a four-way adjustable aluminum clip, with galvanized bolt with nut and washer shall be provided for each connection point at each support.

WARRANTY: GT Grandstands warrants to the Buyer that its bleachers shall be free from defects in material and workmanship under normal use for a period of five (5) years provided they are installed per GT Grandstands installation instructions and that component parts supplied by GT Grandstands are used. GT Grandstands' obligation under this warranty shall be limited to repair and exchange of any such item, which may prove defective under normal use (vandalism and premeditated damage excluded) during such period. GT Grandstands will release the warranty documents to the buyer only after the Buyer has paid GT Grandstands in full the final contracted amount.



Freenotes Harmony Park Warranty

Our Outdoor Musical Instruments are designed for durability and playability. We are confident that they will withstand all types of normal weather conditions and normal frequent play. They will never need re-tuning and can be enjoyed by all, any age or ability.

All Freenotes Harmony Park ("FHP") instruments will be built to our documented procedures and with the highest quality. Our warranty provides that our products will be free of defects in manufacturing and material.

Warranty begins on date of shipment. If any failures in manufacturing or materials occur within the applicable warranty period, FHP will provide replacement parts or products as determined by FHP within 30 days after written notification.

All FHP products carry a 5-year limited warranty on all standard/stock instruments and posts. All custom instruments and posts carry a 90 day warranty.

This warranty is valid for purchases on or after January 1, 2016.

This warranty is valid only if the mounting/assembly and ground/foundation works are carried out as described in the Installation Instructions of your FHP products and maintained according to the maintenance instructions provided by FHP. For all warranty issues it is the responsibility of the customer to cover all shipping costs, when necessary, for warranty items. FHP will not be responsible for providing labor or labor costs for the replacement of products or parts.

All replacement parts or products will be covered for the duration of the original warranty.

All products must be inspected immediately upon arrival. It is your responsibility to note any shipping damage on all copies of shipping paperwork. You must report any damage within 48 hours to Freenotes Harmony Park or to your FHP distributor. Damage not reported within this time frame cannot be covered under warranty.

FHP cannot warrant against:

Theft, vandalism, misuse, negligence or accident.
Scratches on paint, aluminum, or any finishes.
Cosmetic issues or wear and tear from normal use.



5-YEAR WARRANTY

Aluminum planks covered against blistering, cracking, peeling or flaking due to weather, temperature changes, continued exposure to rain, snow or U.V. rays from the sun.
1 Year Warranty - failure of structural strength of any framework component.
For full warranty information visit: bleachers.net



National Recreation Systems

A **PLAYCORE** Company

5120 Investment Drive, Fort Wayne, IN 46808

Toll Free **(888)-568-9064**

Fax **(260)-482-7449**

E-mail: sales@bleachers.net

Online: www.bleachers.net

Limited Warranty Information:

The product I purchased is not what I expected. Can I return the product?

You may return items within 30 days of receipt for a refund. All products are warranted free of manufacturer defects for 90 days from invoice date. No other warranty, written, or implied, exists unless noted on the website or in the catalog.

To return a product, please call our customer service department 800.321.6975 to receive a return merchandise authorization number. You must have pre-authorization prior to returning a product.

Due to manufacturing changes and raw material costs, some product characteristics may vary slightly and prices may be affected.

Warranties

Power Systems (PS), LLC issues limited warranties on some of our products. We do list 3 and 5 years on some products – this does not cover normal wear and tear. This limited warranty states that the goods shall be free from defects in material and workmanship.

This warranty shall not apply in the event of defects caused by: (I.) Physical abuse of the goods or any component or acts of vandalism by any persons. (II.) Alterations, modifications made to our products will void the warranty. (III.) This warranty does not extend to normal wear and tear of a product.

SPECTRUM AQUATICS® WARRANTY

- TWO-YEAR LIMITED WARRANTY ON AQUATIC LIFTS
- THREE-YEAR LIMITED WARRANTY ON STAINLESS STEEL DECK EQUIPMENT & AQUATIC LIFT FRAME*

What is covered by this warranty? Spectrum Aquatics® warrants all products it manufactures to be free from defects in materials and factory workmanship to the original buyer. This warranty is contingent upon the proper installation, use, care and operation of the equipment for its intended purpose, and does not cover equipment that has been modified or has been subjected to abusive physical or environmental stresses. Spectrum Aquatics® agrees to repair or replace, at its sole discretion, any product that fails to perform as specified within the specified warranty period, unless otherwise noted. Warranty on pool lifts and lift components will be valid from the date of installation, which is verified by sending in the warranty card. In cases where the warranty card is not returned to Spectrum Aquatics, the beginning date for the warranty period will be the date that the pool lift was shipped from Spectrum.

This warranty relates only to defects in materials and workmanship and does not include damage or failure resulting from other causes, including, but not limited to, acts of God, misuse or abuse, accident or negligence, fire, improper installation or ice damage. This warranty does not apply to fading of materials or to any corrosion of any metallic parts. Damage induced by the improper use of chemicals is not covered by this warranty. In the event that products are altered or repaired by anyone without the prior written approval of Spectrum Aquatics®, all warranties are voided.

What will Spectrum do related to the product covered by this warranty? Spectrum shall provide, F.O.B. the factory, new or reconditioned replacement product or parts (Spectrum's option). This warranty does not cover labor to remove or install equipment and parts.

What is not covered by this warranty? Damage or loss in transit as indicated by bill of lading, normal wear and tear, chemical damage, discoloration, misuse and damage or loss caused by neglect, abuse, vandalism, modification, improper installation, lack of proper maintenance (such as keeping products clean, lubricating battery contacts on lifts, etc.) or physical damage are not included in this warranty. See owner's manual for recommendations related to the use and care of the product.

Powder Coated Products: This warranty does not cover chipping, flaking, scratches or any other surface defect due to abuse, mishandling of product, or lack of maintenance and care. Due to the corrosive environments, this warranty does not cover surfaces damaged during handling or installation. Although powder coating on product is designed for long-term use, keeping products outside in the elements, inside a highly humid environment, excessive washing (including power washing) or improper maintenance may result in premature corrosion.

Parts: Components of products provided by other manufacturers are subject to the original equipment manufacturers (OEM) warranty. Examples include but not limited to batteries, actuators, control systems, valves, pumps, etc.

IMPORTANT: TO ENSURE SAFE OPERATION, USERS MUST COMPLY WITH THE PUBLISHED WEIGHT LIMITS ON SEVERAL PRODUCTS SUCH AS SLIDES, LIFTS, CHAIRS, STARTING PLATFORMS, STANDS AND LADDERS. REFER TO PRODUCT LITERATURE AND MANUALS FOR THESE LIMITATIONS.

To make a warranty claim, contact:

Spectrum Aquatics®
7100 Spectrum Lane
Missoula, MT 59808
info@spectrumproducts.com

Your Rights Under State Law: This warranty gives you specific legal rights, and you may also have other rights, which vary from state to state. Spectrum Aquatics® disclaims all liability for damage during transportation, for incidental, special or consequential damage of whatever nature, for damage due to handling, installation, or improper operation, or for damage caused by circumstances beyond Spectrum Products™ control; in no event shall recovery of any kind against Spectrum Products™ be greater in amount than the purchase price of the equipment sold by Spectrum Aquatics® that caused alleged damage. Spectrum Aquatics® makes no warranties either expressed or implied, including any warranty of merchantability or fitness for particular purpose, other than these stated. Some states do not allow the exclusion or limitation of incidental or consequential damages, or limitations on how long on implied warranty lasts, so the above exclusions may not apply to you. No representative has authority to change or modify this warranty in any respect.

800.791.8056



UPlay Today™ Warranty

UltraPlay Systems, Inc. warrants its products to be free from defects in materials and/or workmanship, subject to normal usage and installation, for a period of 1-year from the date of shipment to the original purchaser. In the event of a claim under this warranty, UltraPlay Systems will replace the component at no cost within the first 12 months from date of shipment to the original customer. Equipment not specifically addressed in the following paragraphs is also subject to this limited 1 year warranty against defects in materials and/or workmanship.

TEN-YEAR LIMITED WARRANTY ON UPRIGHT POSTS

UltraPlay Systems provides a limited warranty on metal upright posts to be free from defects in materials or workmanship against structural failure which causes the product to become unfit for its intended use, subject to normal usage and installation, for a period of 10 years from the date of shipment to the original customer.

FIVE-YEAR LIMITED WARRANTY ON METAL PARTS

UltraPlay Systems provides a limited warranty on metal decks, steps, stairs, rails, pipes, support posts, rungs, loops, swing frame yokes and clamps to be free from defects in materials or workmanship against structural failure which causes the product to become unfit for its intended use, subject to normal usage and installation, for a period of 5 years from the date of shipment to the original customer.

FIVE-YEAR LIMITED WARRANTY ON GROUND-MOUNT METAL PARTS

UltraPlay Systems provides a limited warranty on metal footers, inground footers, surface mount plates, ground spikes, slide and climber mounting posts and plates to be free from defects in materials or workmanship against structural failure which causes the product to become unfit for its intended use, subject to normal usage and installation, for a period of 5 years from the date of shipment to the original customer.

THREE-YEAR LIMITED WARRANTY ON PLASTIC PARTS

UltraPlay Systems provides a limited warranty on the following plastic parts: slides, climbers, roofs, tunnels, bridges, panels and border timbers. These components are warranted to be free from defects in materials or workmanship, subject to normal usage and installation, for a period of 3 years from the date of shipment to the original customer.

ONE-YEAR LIMITED WARRANTY ON HARDWARE

UltraPlay Systems provides a limited warranty on hardware to be free from defects in materials or workmanship against structural failure due to breaking or shearing, subject to normal use and installation, for a period of 1 year from the date of shipment to the original customer.

ONE-YEAR LIMITED WARRANTY ON HDPE CLIMBERS AND HDPE SPRING RIDERS

UltraPlay Systems provides a limited warranty on high density polyethylene (HDPE) climbers and spring riders against degradation for a period of 1 year from the date of shipment to the original customer.

ONE-YEAR LIMITED WARRANTY ON SPRING RIDER METAL PARTS

UltraPlay Systems provides a limited warranty on metal springs, bases and brackets of spring riders to be free from defects in materials or workmanship against structural failure which causes the product to become unfit for its intended use, subject to normal usage and installation, for a period of 1 year from the date of shipment to the original customer.

ONE-YEAR LIMITED WARRANTY ON STRAP AND TOT SEAT

UltraPlay Systems provides a 1 year limited warranty on strap and tot swing seats against structural failure that causes the seat to become unfit for its intended use. Additionally, chain, "S"- hooks and hangers are covered under a one-year limited warranty.

LIMITED WARRANTY ON SITE FURNISHINGS

UltraPlay Systems provides a five-year limited warranty on the finish of thermoplastic coated site furnishings from the date of shipment to the original customer. Additionally, all site furnishings are guaranteed to be free from defects in materials or workmanship for one-year from the date of shipment to the original customer.

All warranties specifically exclude damage caused by man-made or natural disasters, vandalism, negligence, improper installation or improper use, modification, changes in appearance resulting from weathering, scratches, dents, discoloration, normal wear and tear, or marring as a result of public or private use.

Claims are limited to replacement of equipment only and do not include any costs associated with labor, removal or installation of the original or replacement product.

Warranties are valid only if products are installed and maintained in accordance with UltraPlay installation instructions and use of approved parts.

This warranty is applicable to the original owner only. Warranties are non-transferable.

Claim Procedure: To make a warranty claim, send your written statement of claim, photographs of defective equipment along with the original purchase invoice or invoice number to:

UltraPlay Systems
Customer Service
1675 Locust Street
Red Bud, IL 62278

Or Contact a Customer Service Representative at:
1-800-458-5872

Within 60 days of notice of claim under warranty, UltraPlay Systems will make arrangements to replace the damaged product. UltraPlay Systems will cover freight costs within the continental United States. UltraPlay Systems is not responsible for freight costs associated with products located outside the continental United States. UltraPlay Systems reserves the right to inspect all products identified as defective. Photos of defective equipment may be required to accompany warranty claims.

Since warranty limitations and exclusions may vary from state to state, you should check any specific warranty rights in your state.

Date of Purchase: _____

Purchaser: _____

UltraPlay Invoice Number: _____

Authorized UltraPlay Signature

Title

Visit UltraPlay on the web at www.ultraplay.com & www.uplaytoday.com





WARRANTY

UltraSite provides a limited warranty on site furnishing products. These warranties cover damage due to failure or corrosion of metal parts that cause the product to become structurally unfit for its intended use. The warranty covers the life of the product as defined below, and covers the product under normal use with proper maintenance, and at original installation location. See exclusions* (page 5).

THERMOPLASTIC COATED PRODUCTS

UltraSite provides a 5-year Limited Warranty on Thermoplastic coated site amenities. UltraSite guarantees all items for one full year to be free of defects in workmanship or materials when installed and maintained properly. We agree to repair or replace any items determined to be defective. Items specifically not covered by this warranty include vandalism, man-made or natural disasters, lack of maintenance, normal weathering, or wear and tear due to public abuse.

Items damaged or lost in transit are the responsibility of the carrier, whether visible or concealed. It is the responsibility of the recipient to assure that the order is received complete. Before signing the delivery receipt, inspect the shipment immediately and completely. Note any damages or shortages on the bill of lading. Damage reports must be filed within 5 days. UltraSite is not responsible for damages or loss in transit. Title to all goods passes to the customer at the time of shipment. UltraSite will assist in filing claims if the freight arrangements were made by UltraSite at your request.

HARDWARE

UltraSite provides a lifetime limited warranty on hardware against structural failure due to breaking or shearing which causes the product to become structurally unfit for its intended use; a lifetime warranty on stainless steel hardware against rust; and a one-year limited warranty on hardware against rust. See exclusions. The lifetime warranty refers to the life of the product as defined below and covers the product under normal use and proper maintenance. The cost of replacement due to scratching or cutting of certain hardware plating is not included in this warranty.

RECYCLED PLASTIC LUMBER PRODUCTS

UltraSite provides a 5-year limited warranty on recycled plastic lumber products in normal applications against splintering, decay or structural damage directly from termites or fungal decay that causes the product to become structurally unfit for its intended use. See exclusions* (page 5)



UltraSite guarantees all materials and workmanship for 5-years on any product made completely from our 100% Recycled Plastic. The guarantee excludes vandalism, improper use, product alterations, misuse, negligence, accident, theft, corrosion caused by chemicals, ice or snow damage and acts of God.

IPE WOOD, RED STAINED WOOD, PRESSURE TREATED WOOD AND UNTREATED WOOD

UltraSite provides a 1-year limited warranty on IPE wood, red stained wood, pressure-treated wood and untreated wood products against rotting, splintering, decay or structural damage directly from termites or fungal decay that causes the product to become structurally unfit for its intended use. Checking in the surface of planks are natural in all wood products and are not covered under this limited warranty. The guarantee excludes vandalism, improper use, product alterations, misuse, negligence, accident, theft, corrosion caused by chemicals, ice or snow damage and acts of God. Please follow the maintenance procedures as specified in the product maintenance guide.

LIMITED WARRANTY ON WATER FOUNTAINS AND DOG FOUNTAINS

UltraSite provides a 1-year limited warranty on all the water fountains and related components.

ULTRASHADE STRUCTURES

UltraShade warrants that the shade structure sold will be free from defects in materials under intended use for a period of 10-years from the date of delivery (Structure & Fabric). UltraShade and its suppliers will be liable for repair or replacement of materials found to be defective. The repair or replacement of materials shall be at the expense of UltraShade.

This warranty is in effect only if the structure has been assembled and installed in accordance with the UltraShade's installation drawings, and has been subjected only to normal intended use and exposure. UltraShade shall not be responsible for delays due to missing, stolen or non-conforming parts. Any rework/retrofit of non-conforming part must be authorized by UltraShade. This limited warranty is void if any damage has resulted from abnormal use, abuse, accident, vandalism, maintenance, misapplication, service or modification by someone other than UltraShade, authorized dealers, or authorized installers.

This limited warranty excludes color fading of structure within 10 miles of any area retaining salt water. Any replacement part issued during original warranty period is warranted for the remaining original warranty period or 6 months, whichever is longer.



Shade fabrics carry a 10-year limited manufacturer's warranty from the date of assembly, against failure from significant fading, deterioration, breakdown, mildew, outdoor heat, cold or discoloration, with the exception of Red, which carry a 3-year limited warranty. Should the fabric need to be replaced under the warranty, UltraShade will manufacture and ship a new fabric at no charge for the first 6 years, thereafter pro-rated over the last 4 years.

This warranty shall be void if damage to the fabric is caused by contact with chemical, misuse, vandalism, any Act of God (ie. Hurricane, tornado, micro/macroburst), including, but not limited to, ice, snow, or wind in excess of the applicable building code parameters. Fabric tops are warranted for wind/gusts up to 90mph and prior to snow or ice accumulation. The warranty will be voided if any modification or attachment is made to the rafter(s). The fabric will wear/tear should any object be placed between the rafter and fabric, voiding the warranty.

The warranty will only be applicable to the repair or replacement of defective materials. UltraShade reserves the right, in cases where certain fabric colors have been discontinued, to offer the customer a choice of available colors to replace the warranted fabric of the discontinued color. UltraShade does not warrant any particular color will be available for any period of time, and reserves the right to discontinue any color for any reason, without recourse by the owner of the discontinued fabric color.

NOTE: Shadesure™ fabric warranties cover fabric tops up to 40' in length.

Fabric tops over 40' in length are covered by a non-prorated 5-year warranty.

UltraShade warranties its sewing thread for a period of 8 years.

The thread will be free from defects in material/workmanship and will not be damaged by exposure to the sunlight, weather or water.

All labor for the removal, assembly and/or freight will be for the customer's account and the warranty will only be applicable to the repair or replacement of the defective material.

In the event of a claim of defect in materials, UltraShade shall be placed on notice of defect in writing, delivered to UltraShade at the address indicated below, within 30 calendar days from discovery of the defect. No later than 30 days from the date of receipt of the notice, UltraShade will determine whether to repair or to replace defective materials. UltraShade, disclaims all other warranties, expressed or implied, including any supplementary materials required for the shade installation.



ULTRASHELTER

UltraShelter warrants that the shelter sold will be free from defects in materials under intended use for a period of 10-years from the date of delivery. UltraShelter and its suppliers will be liable for repair or replacement of materials found to be defective. The repair or replacement of materials shall be at the expense of UltraShelter.

This warranty is in effect only if the structure has been assembled and installed in accordance with UltraShelter's installation drawings, and has been subjected only to normal intended use and exposure. Pre-finished metal roof surfaces, performance shall be the responsibility of the metal finisher. UltraShelter assumes no warranties with regard to finish durability.

UltraShelter shall not be responsible for delays due to missing, stolen, or non-conforming parts. Any rework/retro-fit of non-conforming parts must be authorized by UltraShelter. This limited warranty is void if any damage has resulted from abnormal use, abuse, accident, vandalism, maintenance or lack of maintenance, misapplication, service, or modification by someone other than UltraShelter, authorized dealers, or authorized installers.

This limited warranty excludes color fading of structure within 10 miles of any area retaining salt water. Any replacement part issued during original warranty period is warranted for the remaining original warranty period or 6 months, whichever is longer. In the event of a claim of defect in materials, UltraShelter shall be placed on notice of defect in writing, delivered to UltraShelter at the address indicated below, within 30 calendar days from discovery of the defect. No later than 30 days from the date of receipt of the notice, UltraShelter will determine whether to repair or to replace defective materials. UltraShelter, disclaims all other warranties, expressed or implied, including any supplementary materials required for the shelter installation.

ACTIONFIT PRODUCTS

UltraSite offers 10-year limited warranty on steel posts, stainless steel posts, welds, bars and metal accessories excluding cycle parts, and cosmetic damage or defects. A 5-year limited warranty on Stainless damper module and aluminum cycle cover, with the exclusion of cosmetic damage or defects. 2-year limited warranty on Bearings, damper, plastics, rubber parts, and some cycle parts including pedal and shaft, with the exclusion of cosmetic damage or defects. 1-year limited warranty on Rib belt of cycle, with the exclusion of cosmetic damage or defects.



ALL OTHER PRODUCTS

UltraSite offers 1-year limited warranty on all other products.

For the purpose of this warranty, *lifetime* encompasses no specific term of years, but rather that Seller warrants to its original customer for as long as the original customer owns the Product and uses the Product for its intended purpose that the Product and all parts will be free from defects in material and manufacturing workmanship.

UltraSite excludes from these warranties the cost to remove parts and reinstall replacements; replacement due to cosmetic defects or coating deterioration caused by climatic conditions; and wood replacement resulting from twisting, warping, checking, shrinking, swelling or other natural physical properties of wood.

To the extent permitted by law, these warranties are expressly in lieu of any other implied or expressed warranties or representation by any person, including any implied warranty of merchantability or fitness. These warranties provide valuable rights to you.

No Sales Representative can modify or amend the terms of this warranty.

CANCELLATIONS AND RETURNS

Cancellations are only accepted with approval of UltraSite. No merchandise shall be returned without a Return Goods Authorization number which is issued by customer service. Any authorized merchandise must be carefully packed and received in saleable condition. A restocking charge of up to 25% will be applied to all returned goods and 50% charge will be applied to all the UltraShade and UltraShelter products when the error is not the fault of UltraSite. All returns must be shipped freight prepaid.

EXCLUSION

The guarantee excludes vandalism, improper use, product alterations, misuse, negligence, accident, theft, corrosion caused by chemicals, ice or snow damage and acts of God.

UltraSite

1675 Locust St.
Red Bud, IL 62278
800.458.5872



Claim Procedure

To make a warranty claim, send your written statement of claim, along with the original purchase invoice or invoice number to:

UltraSite Customer Service

1675 Locust St.
Red Bud, IL 62278
800.458.5872

Within 60 days of notice of claim under warranty, UltraSite will make arrangements to replace the damaged product. UltraSite will cover freight costs within the continental United States. UltraSite is not responsible for freight costs associated with products located outside the continental United States. UltraSite reserves the right to inspect all products identified as damaged.

Since warranty limitations and exclusions may vary from state to state, you should check any specific warranty rights in your state.

Date of Purchase: _____

Purchaser: _____

UltraSite Invoice Number: _____

Authorized UltraSite Signature

Title

See UltraSite on the web at www.ultra-site.com



Warranty Statement

Warranty

Fountain People, Inc. shall warrant all properly installed and maintained Water Odyssey™ equipment (excluding consumables) for a period of one year from date of shipment, unless otherwise qualified, below. For systems with a factory start-up, the warranty shall extend for 18 months from date of shipment or one year from date of start-up, whichever comes first. Fountain People, Inc. at its option, shall replace or repair any materials, components, or workmanship found to be defective, within the warranty period when returned to the factory, freight prepaid. No equipment or parts may be returned to Fountain People, Inc. for repair or replacement without a factory issued RMA (Return Material Authorization).

Special Provisions

The following equipment shall be warranted for the terms noted when properly installed and maintained:

Structural Pipe: Stainless steel pipe and anchor bases used in the fabrication of Water Odyssey™ play equipment shall be warranted against structural failure for a period of 25 years.

Finish Coating: Shall be warranted for a period of 2 years against peeling or fading under normal environmental conditions.

ColorCast™ Accents: Shall be warranted for a period of 2 years against fading or cracking under normal environmental conditions.

Nozzles: Brass or stainless steel, 5 Years. PVC nozzles, 2 years.

Polyurethane Components (including Fun Forms™) shall be warranted for a period of 2 Years.

Water Odyssey™ Dynamic Sequencing Control Module 02-6210, Valve Boxes and Fiberglass Components shall be warranted against defects for a period of 3 years. All DSC Controller components, other than the 02-6210 module, are warranted for 1 year.

UV Disinfection Units Manufactured by ETS/ATG UV (excluding consumables) shall be warranted for a period of five (5) years after commencement of operation providing that the owner has entered into a service agreement with a factory trained and certified representative to annually (during the warranty period) service the unit as outlined in the Basic Operator's Guide using original manufacturers parts.

Exclusions

This warranty does not include damage resulting from lightning, vandalism, improper maintenance, operator error, Acts of God, failure to comply with codes of the jurisdiction having authority, or other conditions beyond the control of Fountain People, Inc. Nor does this warranty cover labor, freight charges, or incidental materials required to implement repairs. Fountain People, Inc. shall not be held liable for damage to other equipment or materials, or loss of time, profits, or any inconvenience, directly or indirectly, resulting from the failure of equipment or materials furnished by Fountain People, Inc. Fountain People, Inc. will not accept liability for any costs associated with the removal or replacement of equipment in difficult-to-access locations. These extraordinary costs shall be the responsibility of the customer, regardless of the reason necessitating removal of the product from service. This warranty may exclude damage to metals resulting from chemical control devices that use electrolysis as a means for generating chlorine or other chemicals to treat water. No other warranty, expressed or implied, exists beyond that included in this statement.

EXHIBIT F SCOPE OF WORK

The following Scope of Work is an Exhibit to and is incorporated into the Contract to provide Playground Equipment, Outdoor Fitness Equipment, Surfacing, Site Accessories and Related Products and Services (the “Contract”) between the City of Charlotte and Playcore Wisconsin, Inc. d/b/a GameTime.

4. SCOPE OF SERVICES.

4.1 General Scope.

The Company shall provide various Playground Equipment, Outdoor Fitness Equipment, Surfacing, Site Accessories and Related Products and Services that meets or exceeds the following requirements to the City and Participating Public Agencies nationwide.

Participating Public Agencies may have additional specific requirements that might not be a requirement of the Lead Public Agency. The Company agrees to provide additional information or documentation to Participating Public Agencies as may be required per the Master Intergovernmental Cooperative Purchasing Agreement (between the Lead Public Agency and the Participating Public Agency).

4.2 Product Standards and Guidelines.

It is essential that all Playground Equipment, Outdoor Fitness Equipment, Site Accessories, Surfacing, and Related Products and Services be in compliance with all current and applicable Consumer Product Safety Commission (CPSC), Americans with Disabilities Act (ADA) and ADA Accessibility Guidelines (ADAAG), and ASTM Standards and other applicable laws and regulations in the state of North Carolina or in accordance with the laws and applicable purchasing policies of the State and locality where the Participating Public Agencies exists.

Manufacturers must be a member of the International Play Equipment Manufacturers Association (IPEMA) and ISO 9001 and 14001 certified. All equipment must be IPEMA Certified and meet all current American Society of Testing and Materials (ASTM), Consumer Product Safety Commission (CPSC), and IPEMA standards.

4.2.1 American Society for Testing and Materials (ASTM):

ASTM-F1487- 11	Standard Consumer Safety Performance Specification for Playground Equipment for Public use.
ASTM-F1292-13	Standard Specification for Impact Attenuation of Surface Systems within the Use Zone of Playground Equipment.
ASTM 1951-09	Standard Specifications for Determination of Surface Systems Under and Around Playground Equipment.

ASTM F2049-11 Fences/Barriers for Public, Commercial, and Multifamily Residential Use Outdoor Play Areas.

ASTM F2075 Standard Specifications for Engineered Wood Fiber for Use as a Playground Safety Surface and Around Playground Equipment.

4.2.2 Printed Handbook for Public Playground Safety (CPSC)

Equipment must meet all guidelines stated in the “Handbook for Public Safety” published by the Consumer Product Safety Commission. Copies of publication No. 325 may be obtained from U.S. Consumer Product Safety Commission, Washington, DC 20207.

4.2.3 International Play Equipment Manufacturers Association (IPEMA)

IPEMA provides third-party Product Certification services for U.S. and Canadian public play equipment and U.S. public play surfacing materials. The services provide for the validation of a participant’s certification of conformance to the standards referenced above. Both certifications are administered by Detroit Testing Laboratory, Inc. For more information on certification and membership, visit IPEMA’s website at: www.ipema.org.

All equipment must be IPEMA Certified. Certification must be included with your proposal submission.

4.3 Environmental Purchasing Requirements.

The Company must provide documentation of their environmental sustainability policies, measures, and initiatives with their Proposal response per Section 2.6.15 and Section 7 - U.S. Communities Requirements of this RFP.

4.4 New Products and Services.

New Products and Services may be added to the resulting Contract(s) during the term of the Contract by written amendment, to the extent that those Products and Services are within the scope of this RFP and include, but will not be limited to, new Product added to the Manufacturer’s listing offerings, and services which reflect new technology and improved functionality. All requests are subject to review and approval of the City of Charlotte.

4.5 Replacement Parts.

The Company must stock replacement parts for a minimum of 15 years on all play systems and provide parts within two (2) weeks (14 calendar days) from the time an order is placed by the Participating Public Agency.

4.6 Surfacing Material.

Surfacing Material must meet all guidelines stated in the Handbook for Public Playground Safety, and most current versions of ASTM-F1292-13, F2075-15, F3012-14, and all other applicable ASTM standards and guidelines as certified by an independent laboratory conforming to IPEMA safety standards as identified for the playground industry.

4.7 Installation.

All Products provided under this Contract that require assembly and installation should be performed by the awarded manufacturers' certified installers. Company must provide the names and addresses of each certified installer/subcontractor by geographical area.

All work must be performed according to the standards established by the terms, specifications, drawings, and construction notes for each project, and meet manufacturer's specifications and industry standards. It shall be the obligation of the Installer to obtain clarification from the Project Coordinator concerning questions or conflicts in the specifications, drawings and construction notes in a timely manner as to not delay the progress of the work.

4.8 Design.

The Company must have the capability to recommend and design appropriate play systems/structures to fit the need of the site for age groups to be determined by Participating Public Agency. Company must provide drawings (plan and elevation) of all pertinent aspects of the play equipment and its method of connection to the work. Final playground layout drawings shall be to scale and legible and must show location of play equipment and dimensions of use zones. All designs shall indicate ADA accessible routes, and percentage of ADA accessible components.

4.9 Project Management.

The Company must have the ability to provide project management services to help Participating Agencies complete their projects on-time and within budget.

4.10 Safety.

The Company and installers or subcontractors performing services for Charlotte-Mecklenburg are required and shall comply with all Occupational Safety and Health Administration (OSHA), State and County Safety and Occupational Health Standards and any other applicable rules and regulations. The Company and subcontractors shall be held responsible for the safety of their employees and any unsafe acts or conditions that may cause injury or damage to any persons or property within and around the work site area under this contract.

4.11 Literature and Catalogs.

The Company will be required to furnish and/or update all price lists, listings, color charts and other literature as requested within fifteen (15) days after notification of award. All catalogs may be electronic versions.

4.12 Warranty.

The Company should address each of the following:

1. Applicable warranty and/or guarantees of equipment and installations including any conditions and response time for repair and/or replacement of any components during the warranty period.
2. Warranty period start date. The City desires the warranty start at the time of substantial completion.
3. Availability of replacement parts.
4. Life expectancy of equipment under normal use.
5. Detailed information as to proposed return policy on all equipment.

4.13 Lead Time and Delivery.

1. Company must provide a four (4) week lead time on standard product, unlimited configurations, with no up charge.
2. Deliveries may be made typically between the hours of 8:30 a.m. and 3:30 p.m., local time, on regular business days unless other arrangements have been made. Delivery location shall be stated on each purchase order issued by Participating Agencies.
3. The Company will ensure that all items are delivered fully assembled or assembled by vendor or its designated subcontractor on site as may be designated by the Participating Public Agency. The Company will assure that all items are packed in accordance with prevailing commercial practices and delivered and assembled and installed in the first class condition.
4. When the purchase order calls for delivery to a specific location (other than door delivery) the vendor will deliver in accordance with the delivery instructions provided by the Participating Public Agency and shall perform inside delivery, assembly, set in place in proper location, make ready for use and remove all debris.
5. The Company shall authorize immediate replacement of any item that has been damaged in transit.
6. If deliveries are required in the evenings or weekends, or designated holidays, special installation charges will be negotiated. It is expected that the pricing will be fair and reasonable based upon specific requirements.

4.14 Optional Work.

Company will be required to provide quotations on a case-by-case basis for optional related work such as, but not limited to, removal and/or reinstallation of Playground & Fitness Equipment, timbers, and fencing as may be required to provide a full turnkey solution to Participating Public Agencies.

4.15 Material Specifications.

Equipment material specifications may vary between cities, counties, schools and states. Each Participating Entity will provide required specifications to include, but not be limited to, acceptable material, finish, diameters, thickness, gage, and angles of all components when placing orders or as necessary.

4.16 Additional Requirements.

The Company may be required and agrees to comply with additional state, or local laws and policies of the individual Participating Public Agencies.

4.17 Performance Bond.

The Company may be required to provide a performance bond as required by Participating Public Agencies for each project as required by local or state laws and policies.

4.18 Reports.

The Company must maintain all records in compliance with federal and state regulations. A statistical report and an annual tabulated report must be submitted electronically to the Lead Public Agency upon request.

4.19 Pricing.

The Company must submit a cost proposal fully supported by data adequate to establish the reasonableness of the proposed fee. One (1) firm fixed percentage

discount off of a verifiable list price for each category (defined in Section 1.3): 1) Playground Equipment (including components, replacement parts); 2) Outdoor Fitness Equipment; 3) Site Accessories; 4) Surfacing Materials; and 5) all other related Products (Shade Structures, Skate Parks, and other categorized Products); and 6) Services offered by the Company, for the life of the contract is preferred.

Prices must include manufacturer mark up, profit, item cost and storage to allow each customer the ability to calculate and verify discount. All manufacturer price lists must be identified in the Proposal response.

Proposals must include an itemized list of any Products and Services that the Company intends to include in the Master Agreement and assume responsibility for as prime contractor, but are offered by the individual authorized distributors and not included in the Company's catalog. The list must identify the distributors name and location that offers each product and service included. The Company shall be the prime contractor and remain solely responsible for contractual performance, and reporting, per Section 2.6.7 of this RFP for any Products and Services offered by the authorized distributor.

Proposals shall not include Products and Services the Company does not intend to offer, or take responsibility for, as prime contractor.

4.19.1 Volume Discounts: Please include any volume discounts offered to the Lead Public Agency and Participating Public Agencies.

4.19.2 Rebates: Please include any rebates offered to Lead Public Agency and Participating Public Agencies..

4.19.3 Product, Design and Price Comparison.

For comparison purposes only, the Company must provide the following information for the three (3) sample playground designs included in Section 6, Form 4:

1. Cost breakdown of all components using proposed discounts and list prices;
2. Manufacturer Price List ID
3. Three dimensional drawings
4. Number of kids that can use the playground;
5. Total number of play components:
 - Number of ground level components
 - Number of accessible ground level components
 - Number of elevated components
 - Number of accessible elevated components
6. Play Structure Size
7. Deck Sizes
8. Diameter of Uprights
9. Color options
10. Minimum time needed from date of design to delivery of equipment.

4.20 Installation.

Company response must include a defined installation fee program. If a percentage of total dollar amounts of each order are proposed, the Company must submit one (1) fixed percentage for all installation services for all Participating Public Agencies, regardless of location, for the life of the contract.

4.21 Shipping and Delivery.

Company must include a defined shipping program with their Proposal responses. If shipping is charged separately, only the actual cost of the freight may be added to an invoice. Shipping charges calculated as a percentage of the product price **cannot be used**.

1. Unless specifically stated otherwise in the "Shipping Program" included in the Company's Proposal response, all prices quoted must be F.O.B. destination with freight prepaid by the Company.
2. Additional costs for expedited deliveries may be added.
3. Selection of a carrier for shipment will be the option of the Participating Public Agency paying for said shipping.

4.22 Price Adjustments.

All proposed pricing shall remain firm through December 31, 2017. Company may request price increases for consideration at least sixty (60) days prior to each anniversary of the Contract effective date. All requests must be submitted in writing to City of Charlotte Procurement Management along with documentation of bona fide materials and labor increases for the cost of Products. No adjustments shall be made to compensate a Company for inefficiency in operation or for additional profit. Price decreases shall be accepted at any time during the term of the contract.

4.23 References.

Proposals must include a minimum of five (5) customer references (see Section 6, Form 7) that Company has provided products and services similar to those outlined in this RFP.

4.24 Prevailing Wages.

Company must comply with the prevailing wage requirements of each state. Please include any exceptions to this requirement in your proposal response, per Section 2.6.12 of the RFP.

EXHIBIT G
U.S. COMMUNITIES ADMINISTRATIVE AGREEMENT

The following U.S. Communities Administrative Agreement is an Exhibit to and is incorporated into the Contract to provide Playground Equipment, Outdoor Fitness Equipment, Surfacing, Site Accessories and Related Products and Services (the “Contract”) between the City of Charlotte and Playcore Wisconsin, Inc. d/b/a GameTime.

NEED TO ADD ATTACHMENT – PLACE HOLDER ON AGENDA BACKUP



COMPETITIVE SOLICITATION

BY CITY OF CHARLOTTE, NORTH CAROLINA

FOR

**PLAYGROUND EQUIPMENT, OUTDOOR FITNESS EQUIPMENT,
SITE ACCESSORIES, SURFACING, AND RELATED PRODUCTS
AND SERVICES**

ON BEHALF OF ITSELF AND OTHER GOVERNMENT AGENCIES

AND MADE AVAILABLE THROUGH THE U.S. COMMUNITIES

GOVERNMENT PURCHASING ALLIANCE

RFP #269-2017-028

January 25, 2017

REQUEST FOR PROPOSALS
RFP # 269-2017-028

Playground Equipment, Outdoor Fitness Equipment, Site Accessories, Surfacing, and Related Products and Services

JANURARY 25, 2017

Dear Sir or Madam:

The City of Charlotte, North Carolina (herein “City” or “Lead Public Agency”) on behalf of itself and all states, local governments, school districts, and higher education institutions in the United States of America, and other government agencies and nonprofit organizations (herein “Participating Public Agencies”) is now accepting Proposals for Playground Equipment, Outdoor Fitness Equipment, Site Accessories, Surfacing, and Related Products and Services. The requirements for submitting a Proposal are stated in the attached Request for Proposals (the “RFP”). Please review them carefully.

A **Non-Mandatory** Pre-Proposal Conference for the purpose of reviewing the RFP and answering questions regarding the Services will be held on **FEBRUARY 7, 2017, at 10:00 a.m.**, at the Charlotte-Mecklenburg Government Center (CMGC), 600 East Fourth Street, Charlotte, North Carolina 28202, Conference Room 280 or via teleconference at 704-432-5488. Please bring a copy of the RFP with you at that time. All interested Companies should return a completed Request For Proposals Acknowledgement Form (see Section 6, Form 1) by the date stated in the schedule in Section 3.1 of this RFP.

An electronic copy of the RFP in Microsoft Word format may be obtained by contacting Karen Ewing at kewing@charlottenc.gov.

All Proposals are due to the Management and Financial Services, Procurement Management Division, 9th Floor, CMGC 600 East Fourth Street, Charlotte, North Carolina 28202, no later than **MARCH 16, 2017 at 2:00 p.m.**

Two (2) original Proposals signed in ink by a company official authorized to make a legal and binding offer, and ten (10) electronic copies of the Proposal on individual flash drives in a searchable format such as MS Word or Adobe Acrobat must be submitted in a sealed box or opaque envelope plainly marked with the Proposal number and service description as follows:

Request for Proposals

Attention: Karen Ewing

[Name of Company Submitting Proposal]

Playground Equipment, Outdoor Fitness Equipment, Site Accessories, Surfacing, and Related Products & Services

RFP # 269-2017-028

RFP questions must be directed to Karen Ewing, Management and Financial Services, Procurement Management Division, per the enclosed instructions in Section 3.3. The City is an equal opportunity purchaser.

Sincerely,

Kay Elmore
Chief Procurement Officer

cc: Alexis Turner, U.S. Communities
RFP Project File

Checklist for submitting a Proposal:

Step 1- Read the document fully.

Step 2- If you plan on submitting a Proposal then fax **Form 1 in Section 6** to the number listed on the sheet.

Steps 3- If you have any questions send them before the deadline listed in **Section 3.3**.

If you plan to submit a Proposal you must follow this checklist, and must include everything detailed below.

Proposal Copies - Please provide the specified number for each format

- ☐ 2 Copies marked “Original” in a sealed, non-transparent envelope that includes the Company name, the RFP number, and identification of the equipment, supply, and/or Services for which the Proposal is submitted.
- ☐ 10 Copies on flash drive.

Proposal Format - Proposals should be formatted as follows:

Included (Check)	Requirements
	Cover Letter (per Section 5.1.1)
	Executive Summary (per Section 5.1.2)
	Addenda Acknowledgement Form (Section 6, Form 2)
	Proposal Submission Form (Section 6, Form 3)
	Fixed Percentage Discounts (Section 6, Form 4)
	Complete Playground Designs (per Section 6, Form 4)
	MWSBE Utilization (Section 6, Form 5)
	Company’s Background Response) Section 6, Form 6)
	References (Section 6, Form 7)
	Non-Discrimination Provision (Section 6, Form 8)
	Environmental Purchasing Responses (Section 6, Form 9)
	U.S. Communities Supplier Worksheet (Section 7)
	U. S. Communities Supplier Information (Section 7)
	U. S. Communities Administration Agreement – Signed, unaltered (Section 7)
	IPEMA Certification (per Section 4.2)
	Proposer’s Complete Product & Services Price List (Per Section 4.19)
	ISO 9001 and 14001 Certification (per Section 4.2)
	Exceptions to any part of the RFP (If you take any exceptions to anything in this document, please list it in a category in your Proposal called “Exceptions” and offer an alternative solution).

The above items constitute all that must be included in the Proposal. If awarded a contract, you will be required to provide an insurance certificate that meets or exceeds the requirements set forth in Exhibit A, Section 26.

It is the Company’s responsibility to check www.ips.state.nc.us or <http://charlottenc.gov/DoingBusiness/Pages/ContractOpportunities.aspx> for any addenda or changes to this Project. Search for RFP # 269-2017-028 to find if any documents or changes have been posted.

TABLE OF CONTENTS

1. U.S. COMMUNITIES OVERVIEW AND REQUIREMENTS.....	1
2. INTRODUCTION.....	12
2.1 OBJECTIVE.....	12
2.2 DEFINITIONS.....	12
2.3 ACCURACY OF RFP AND RELATED DOCUMENTS.....	15
2.4 CITY’S RIGHTS AND OPTIONS.....	15
2.5 EXPENSE OF SUBMITTAL PREPARATION.....	15
2.6 PROPOSAL CONDITIONS.....	16
3 PROCUREMENT PROCESS.....	20
3.1 SCHEDULE AND PROCESS.....	20
3.2 INTENT TO PROPOSE.....	20
3.3 INTERPRETATIONS AND ADDENDA.....	20
3.4 PRE-PROPOSAL CONFERENCE.....	21
3.5 SUBMISSION OF PROPOSALS.....	21
3.6 CORRECTION OF ERRORS.....	22
3.7 EVALUATION.....	22
3.8 PROPOSAL EVALUATION CRITERIA.....	22
3.9 QUALIFICATIONS AND EXPERIENCE.....	23
3.10 PROJECT APPROACH / PROPOSED SOLUTION.....	23
3.11 COST EFFECTIVENESS AND VALUE.....	23
3.12 MWSBE SUBCONTRACTOR UTILIZATION.....	23
3.13 ACCEPTANCE OF THE TERMS OF THE CONTRACT.....	24
3.14 CONTRACT AWARD BY CITY COUNCIL.....	24
3.15 VENDOR INCLUSION.....	24
4 SCOPE OF SERVICES.....	25
4.1 GENERAL SCOPE.....	25
4.2 PRODUCT STANDARDS AND GUIDELINES.....	25
4.3 ENVIRONMENTAL PURCHASING REQUIREMENTS.....	26
4.4 NEW PRODUCTS AND SERVICES.....	26
4.5 REPLACEMENT PARTS.....	26
4.6 SURFACING MATERIAL.....	26
4.7 INSTALLATION.....	26
4.8 DESIGN.....	27
4.9 PROJECT MANAGEMENT.....	27
4.10 SAFETY.....	27
4.11 LITERATURE AND CATALOGS.....	27
4.12 WARRANTY.....	27
4.13 LEAD TIME AND DELIVERY.....	27
4.14 OPTIONAL WORK.....	28
4.15 MATERIAL SPECIFICATIONS.....	28
4.16 ADDITIONAL REQUIREMENTS.....	28
4.17 PERFORMANCE BOND.....	28

Table of Contents

4.18 REPORTS. 28

4.19 PRICING. 28

5 PROPOSAL CONTENT AND FORMAT. 31

6 REQUIRED FORMS..... 33

7 REQUIRED U.S. COMMUNITIES INFORMATION 45

8 U.S. COMMUNITIES ADDITIONAL PROVISIONS 66

EXHIBIT A SAMPLE CITY OF CHARLOTTE CONTRACT..... 99

Section 1

U.S. Communities Overview and Requirements

1. U.S. COMMUNITIES OVERVIEW AND REQUIREMENTS

1.1 MASTER AGREEMENT

City of Charlotte (herein “Lead Public Agency”) on behalf of itself and all states, local governments, school districts, and higher education institutions in the United States of America, and other government agencies and nonprofit organizations (herein “Participating Public Agencies”) is soliciting proposals from qualified suppliers to enter into a Master Agreement for a complete line of Playground Equipment, Outdoor Fitness Equipment, Site Accessories, Surfacing Material, and Related Products and Services (herein “Products and Services”).

1.2 OBJECTIVES

- A. Provide a comprehensive competitively solicited Master Agreement offering Products and Services to Participating Public Agencies;
- B. Establish the Master Agreement as a Supplier’s primary offering to Participating Public Agencies;
- C. Achieve cost savings for Suppliers and Participating Public Agencies through a single competitive solicitation process that eliminates the need for multiple proposals;
- D. Combine the volumes of Participating Public Agencies to achieve cost effective pricing;
- E. Reduce the administrative and overhead costs of Suppliers and Participating Public Agencies through state of the art ordering and delivery systems;
- F. Provide Participating Public Agencies with environmentally responsible Products and Services.

1.3 GENERAL DEFINITION OF PRODUCTS AND/OR SERVICES

Proposers are expected to propose the broadest possible selection of Playground Equipment, Outdoor Fitness Equipment, Site Accessories, Surfacing Material, and Related Products and Services that they offer commercially. The intent of this solicitation is to provide Participating Public Agencies with turnkey solutions to meet their various needs. Therefore, the Suppliers should have demonstrated experience in providing and installing the Products and Services as defined in this RFP, including but not limited to the following categories:

- 1) **Playground Equipment** - A complete listing of all park and Playground Equipment, Outdoor Fitness Equipment (for all ages) including, but not limited to, themed systems, stand-alone activities, system components, and replacement parts available from the Company.
- 2) **Outdoor Fitness Equipment** – A complete listing of all Outdoor Fitness Equipment for all ages and levels including, but not limited to, challenge courses, strength building and resistance mechanisms, multigenerational fitness, optional precision timing systems, climbing walls, pool equipment, pool lifts, and pool timing systems.
- 3) **Site Accessories** - A complete listing of all Site Accessories such as, but not limited to, benches, picnic tables, planters, bike racks, bike lockers, shelter and shade structures, bleachers, grandstands, scoreboards and other related Site Accessories available from the Company.

Section 1

U.S. Communities Overview and Requirements

- 4) **Surfacing Materials** - A complete listing of all park and playground Surfacing Materials including but not limited to pour in place, rubber tiles, wood fiber, and recycled materials available from the Company.
- 5) **Related Products** – Additional products such as, water parks, skate parks, dog parks and any other related Products available from the Company.
- 6) **Services** - The complete listing of Services available from the Supplier such as, but not limited to, installation, design, layout, repair and/or maintenance, removal, disposal, project management and any other related Services to provide customer support.

1.4 U.S. COMMUNITIES BACKGROUND

U.S. Communities Government Purchasing Alliance (herein “U.S. Communities”) assists Participating Public Agencies to reduce the cost of purchased goods through strategic sourcing that combines the volumes and the purchasing power of public agencies nationwide. This is accomplished through an award of competitively solicited Contracts for high quality Products and Services by large and well recognized public agencies (herein “Lead Public Agencies”). The Contracts are provided for use by not only the respective Lead Public Agency, but also by other Participating Public Agencies.

1.4.1 National Sponsors

U.S. Communities is jointly sponsored by the National Association of Counties (NACo), the National League of Cities (NLC), the Association of School Business Officials International (ASBO), the United States Conference of Mayors (USCM) and the National Governors Association (NGA) (herein “National Sponsors”).

1.4.2 Advisory Board

The U.S. Communities Advisory Board is made up of key government purchasing officials from across the United States.

Each [Advisory Board Member](#) is expected to actively participate in product Proposals and selection, participate in policy direction, and share expertise and purchasing innovations.

Section 1

U.S. Communities Overview and Requirements

Current U.S. Communities Advisory Board Members

Auburn University, AL	Great Valley School District, PA
Beaverton School District, OR	Harford County Public Schools, MD
City and County of Denver, CO	Hennepin County, MN
City of Chicago, IL	Los Angeles County, CA
City of El Paso, TX	Maricopa County, AZ
City of Houston, TX	Miami-Dade County, FL
City of Kansas City, MO	Nassau BOCES, NY
City of Los Angeles, CA	North Carolina State University, NC
City of Ocean City, NJ	Onondaga County, NY
City of Seattle, WA	Port of Portland, OR
Cobb County, GA	Prince William County Schools, VA
Denver Public Schools, CO	San Diego Unified School District, CA
Emory University, GA	State of Iowa, IA
Fairfax County, VA	The School District of Collier County
Fresno Unified School District, CA	

1.4.3 Participating Public Agencies

Today more than 55,000 public agencies utilize U.S. Communities Contracts and suppliers to procure over \$2.0 Billion Dollars in Products and Services annually. Each month more than 500 new public agencies register to participate. The continuing rapid growth of public agency participation is fueled by the program's proven track record of providing public agencies unparalleled value.

The Supplier(s) must communicate directly with any Participating Public Agency concerning the placement of orders, issuance of the purchase order, Contractual disputes, invoicing, and payment.

City of Charlotte, North Carolina is acting as "Contracting Agent" for the Participating Public Agencies and shall **not** be held liable for any costs, damages, expenses, fees, liabilities, etc. incurred by any other Participating Public Agency.

Each Participating Public Agency enters into a Master Intergovernmental Cooperative Purchasing Agreement (MICPA) outlining the terms and conditions that allow access to the Lead Public Agencies' Master Agreements. Under the terms of the MICPA, the procurement by the Participating Public Agency shall be construed to be in accordance with, and governed by, the laws of the state in which the Participating Public Agency resides. A copy of the MICPA is attached in Section 8.

1.4.4 Estimated Volume

The estimated dollar volume of Products and Services purchased under the proposed Master Agreement is \$100 Million Dollars annually. This estimate is based on the anticipated volume of the Lead Public Agency, the U.S. Communities Advisory Board members, and current sales within the U.S. Communities program. While there is no minimum quantity of Products required to be purchased under the proposed Master Agreement, City of Charlotte and the U.S. Communities Advisory Board Members are committed

Section 1

U.S. Communities Overview and Requirements

to utilizing the Master Agreement. The Advisory Board members shall determine if the Master Agreement is of value to their agency, and will promote the Master Agreement among other public agencies nationwide and internationally. The Advisory Board in 2015 purchased more than \$160 Million Dollars of Products and Services from existing U.S. Communities Contracts.

1.4.5 Marketing Support

U. S. Communities provides marketing support for each Supplier's Products through the following:

- National Sponsors as referenced above.
- State Associations of Counties, Schools and Municipal Leagues.
- Administrative and marketing personnel that directly promote the U.S. Communities Suppliers to Participating Public Agencies through public agency meetings, direct mail, email, online and print advertising, social media, articles, and exhibiting and presenting at national and local trade shows.
- U.S. Communities provides Suppliers government sales training, and a host of online marketing and sales management tools to effectively increase sales through U.S. Communities.

1.4.6 Multiple Awards

Multiple awards may be issued as a result of the solicitation. Multiple Awards will ensure that any ensuing Master Agreements fulfill current and future requirements of the diverse and large number of Participating Public Agencies. The City of Charlotte reserves the right to award the Contract locally and/or nationally in the aggregate, by section, multiple award, primary, secondary, and tertiary, whichever is in the best interest of the City of Charlotte and Participating Public Agencies as a result of this solicitation.

1.4.7 Evaluation of Proposals

Proposals will be evaluated by the Lead Public Agency in accordance with, and subject to, the relevant statutes, ordinances, rules and regulations that govern its procurement practices.

U.S. Communities Advisory Board members and other Participating Public Agencies will assist the Lead Public Agency in evaluating proposals. The Supplier(s) that respond(s) affirmatively meets the requirements of this Request for Proposal and provides the best overall value will be eligible for a Contract award. U.S. Communities reserves the right to make available or not make available Master Agreements awarded by a Lead Public Agency to Participating Public Agencies.

Section 1

U.S. Communities Overview and Requirements

SUPPLIER QUALIFICATIONS

1.5 SUPPLIERS

1.5.1 Commitments

U.S. Communities views the relationship with an awarded Supplier as an opportunity to provide maximum benefit to both the Participating Public Agencies and to the Supplier.

The successful foundation of the partnership requires commitments from both U.S. Communities and the Supplier. U.S. Communities requires the Supplier to make the four commitments set forth below (Corporate, Pricing, Economy, and Sales) to ensure that Supplier is providing the highest level of public benefit to Participating Public Agencies:

(a) **Corporate Commitment.**

(i) The pricing, terms and conditions of the Master Agreement shall, at all times, be Supplier's primary Contractual offering of Products and Services to Public Agencies. All of Supplier's direct and indirect marketing and sales efforts to Public Agencies shall demonstrate that the Master Agreement is Supplier's primary offering and not just one of Supplier's Contract options.

(ii) Supplier's sales force (including inside, direct and/or authorized dealers, distributors and representatives) shall always present the Master Agreement when marketing Products or Services to Public Agencies.

(iii) Supplier shall advise all Public Agencies that are existing customers of Supplier as to the pricing and other value offered through the Master Agreement.

(iv) Upon authorization by a Public Agency, Supplier shall transition such Public Agency to the pricing, terms and conditions of the Master Agreement.

(v) Supplier shall ensure that the U.S. Communities program and the Master Agreement are actively supported by Supplier's senior executive management.

(vi) Supplier shall provide a national/senior management level representative with the authority and responsibility to ensure that the Supplier's Commitments are maintained at all times. Supplier shall also designate a lead referral contact person who shall be responsible for receiving communications from U.S. Communities concerning new Participating Public Agency registrations and for ensuring timely follow-up by Supplier's staff to requests for contact from Participating Public Agencies. Supplier shall also provide the personnel necessary to implement and support a supplier-based internet web page dedicated to Supplier's U.S. Communities program and linked to U.S. Communities' website and shall implement and support such web page.

(vii) Supplier shall demonstrate in its procurement solicitation response and throughout the term of the Master Agreement that

Section 1

U.S. Communities Overview and Requirements

national/senior management fully supports the U.S. Communities program and its commitments and requirements. National/Senior management is defined as the executive(s) with Companywide authority.

(viii) Where Supplier has an existing Contract for Products and Services with a state, Supplier shall notify the state of the Master Agreement and transition the state to the pricing, terms and conditions of the Master Agreement upon the state's request. Regardless of whether the state decides to transition to the Master Agreement, Supplier shall primarily offer the Master Agreement to all Public Agencies located within the state.

(b) **Pricing Commitment.**

(i) Supplier represents to U.S. Communities that the pricing offered under the Master Agreement is the lowest overall available pricing (net to purchaser) on Products and Services that it offers to Public Agencies. Supplier's pricing shall be evaluated on either an overall project basis or the Public Agency's actual usage for more frequently purchased Products and Services.

(ii) Contracts Offering Lower Prices. If a pre-existing Contract and/or a Public Agency's unique buying pattern provide one or more Public Agencies a lower price than that offered under the Master Agreement, Supplier shall match that lower pricing under the Master Agreement and inform the eligible Public Agencies that the lower pricing is available under the Master Agreement. If an eligible Public Agency requests to be transitioned to the Master Agreement, Supplier shall do so and report the Public Agency's purchases made under the Master Agreement going forward. The price match only applies to the eligible Public Agencies. Below are three examples of Supplier's obligation to match the pricing under Supplier's Contracts offering lower prices.

- (A) Supplier holds a state Contract with lower pricing that is available to all Public Agencies within the state. Supplier would be required to match the lower state pricing under the Master Agreement and make it available to all Public Agencies within the state.
- (B) Supplier holds a regional cooperative Contract with lower pricing that is available only to the ten cooperative members. Supplier would be required to match the lower cooperative pricing under the Master Agreement and make it available to the ten cooperative members.
- (C) Supplier holds a Contract with an individual Public Agency. The Public Agency Contract does not contain any cooperative language and therefore other Public Agencies are not eligible to utilize the Contract. Supplier would be required to match the lower pricing under the

Section 1

U.S. Communities Overview and Requirements

Master Agreement and make it available only to the individual Public Agency.

(iii) Deviating Buying Patterns. Occasionally U.S. Communities and Supplier may interact with a Public Agency that has a buying pattern or terms and conditions that considerably deviate from the normal Public Agency buying pattern and terms and conditions, and causes Supplier's pricing under the Master Agreement to be higher than an alternative Contract held by Supplier. This could be created by a unique end-user preference or requirements. In the event that this situation occurs, Supplier may address the issue by lowering the price under the Master Agreement on the item(s) causing the large deviation for that Public Agency. Supplier would not be required to lower the price for other Public Agencies.

(iv) Supplier's Options in Responding to a Third Party Procurement Solicitation. While it is the objective of U.S. Communities to encourage Public Agencies to piggyback on to the Master Agreement rather than issue their own procurement solicitations, U.S. Communities recognizes that for various reasons some Public Agencies will issue their own solicitations. The following options are available to Supplier when responding to a Public Agency solicitation:

- (A) Supplier may opt not to respond to the procurement solicitation. Supplier may make the Master Agreement available to the Public Agency as a comparison to its solicitation responses.
- (B) Supplier may respond with the pricing, terms and conditions of the Master Agreement. If Supplier is awarded the Contract, the sales would be reported as sales under the Master Agreement.
- (C) If competitive conditions require pricing lower than the standard Master Agreement pricing, Supplier may submit lower pricing through the Master Agreement. If Supplier is awarded the Contract, the sales would be reported as sales under the Master Agreement. Supplier would not be required to extend the lower price to other Public Agencies.
- (D) Supplier may respond to the procurement solicitation with pricing that is higher (net to buyer) than the pricing offered under the Master Agreement. If awarded a Contract, Supplier shall still be bound by all obligations set forth in this Section 3.3, including, without limitation, the requirement to continue to advise the awarding Public Agency of the pricing, terms and conditions of the Master Agreement.

Section 1

U.S. Communities Overview and Requirements

- (E) Supplier may respond to the procurement solicitation with pricing that is higher (net to buyer) than the pricing offered under the Master Agreement and if an alternative response is permitted, Supplier may offer the pricing under the Master Agreement as an alternative for consideration.

- (c) **Economy Commitment.** Supplier shall demonstrate the benefits, including the pricing advantage, of the Master Agreement over alternative options, including competitive solicitation pricing and shall proactively offer the terms and pricing under the Master Agreement to Public Agencies as a more effective alternative to the cost and time associated with such alternate Proposals and solicitations.

- (d) **Sales Commitment.** Supplier shall market the Master Agreement through Supplier's sales force or dealer network that is properly trained, engaged and committed to offering the Master Agreement as Supplier's primary offering to Public Agencies. Supplier's sales force compensation and incentives shall be greater than or equal to the compensation and incentives earned under other Contracts to Public Agencies.

- (i) **Supplier Sales.** Supplier shall be responsible for proactive sales of Supplier's Products and Services to Public Agencies and the timely follow-up to sales leads identified by U.S. Communities. Use of product listings, targeted advertising, direct mail, online marketing and other sales initiatives are encouraged. All of Supplier's sales materials targeted towards Public Agencies shall include the U.S. Communities logo. U.S. Communities hereby grants to Supplier, during the term of this Agreement, a non-exclusive, revocable, non-transferable, license to use the U.S. Communities name, trademark, and logo solely to perform its obligations under this Agreement, and for no other purpose. Any goodwill, rights, or benefits derived from Supplier's use of the U.S. Communities name, trademark, or logo shall inure to the benefit of U.S. Communities. U.S. Communities shall provide Supplier with its logo and the standards to be employed in the use of the logo. During the term of the Agreement, the Supplier shall provide U.S. Communities with its logo and the standards to be employed in the use of the logo for purposes of reproducing and using Supplier's name and logo in connection with the advertising, marketing and promotion of the Master Agreement to Public Agencies. Supplier shall assist U.S. Communities by providing camera-ready logos and by participating in related trade shows and conferences. At a minimum, Supplier's sales initiatives shall communicate that (i) the Master Agreement was competitively solicited by the Lead Public Agency, (ii) the Master Agreement provides the Supplier's best overall pricing and value to eligible agencies, (iii) there is no cost to Participating Public Agencies, and (iv) the Master Agreement is a non-exclusive Contract.

Section 1

U.S. Communities Overview and Requirements

- (ii) Branding and Logo Compliance. Supplier shall be responsible for complying with the U.S. Communities branding and logo standards and guidelines. Prior to use by Supplier, all U.S. Communities related marketing material must be submitted to U.S. Communities for review and approval.
- (iii) Sales Force Training. Supplier shall train its national sales force on the Master Agreement and U.S. Communities program. U.S. Communities shall be available to train on a national, regional or local level and generally assist with the education of sales personnel.
- (iv) Participating Public Agency Access. Supplier shall establish the following communication links to facilitate customer access and communication:
 - (A) A dedicated U.S. Communities internet web-based homepage that is accessible from Supplier's homepage or main menu navigation containing:
 - (1) U.S. Communities standard logo with Founding Co-Sponsors logos;
 - (2) Copy of original procurement solicitation;
 - (3) Copy of Master Agreement including any amendments;
 - (4) Summary of Products and Services pricing;
 - (5) Electronic link to U.S. Communities' online registration page; and
 - (6) Other promotional material as requested by U.S. Communities.
 - (B) A dedicated toll-free national hotline for inquiries regarding U.S. Communities.
 - (C) A dedicated email address for general inquiries in the following format: uscommunities@(name of supplier).com.
- (v) Electronic Registration. Supplier shall be responsible for ensuring that each Public Agency has completed U.S. Communities' online registration process prior to processing the Public Agency's first sales order.
- (vi) Supplier's Performance Review. Upon request by U.S. Communities, Supplier shall participate in a performance review meeting with U.S. Communities to evaluate Supplier's performance of the covenants set forth in this Agreement.
- (vii) Supplier Content. Supplier may, from time to time, provide certain graphics, media, and other content to U.S. Communities (collectively "Supplier Content") for use on U.S. Communities websites and for general marketing and publicity purposes. During the term of the Agreement, Supplier hereby grants to U.S. Communities and its affiliates a non-exclusive, worldwide, free, transferrable, license to reproduce, modify, distribute, publically perform, publically display, and use

Section 1

U.S. Communities Overview and Requirements

Supplier Content in connection with U.S. Communities websites and for general marketing and publicity purposes, with the right to sublicense each and every such right. Supplier warrants that: (a) Supplier is the owner of or otherwise has the unrestricted right to grant the rights in and to Supplier Content as contemplated hereunder; and (b) the use of Supplier Content and any other materials or Services provided to U.S. Communities as contemplated hereunder will not violate, infringe, or misappropriate the intellectual property rights or other rights of any third party.

1.6 U.S. COMMUNITIES ADMINISTRATION AGREEMENT INFORMATION

The Agreement outlines the Supplier's general duties and responsibilities in implementing the U.S. Communities Contract.

The Supplier is required to execute the U.S. Communities Administration Agreement unaltered (included in Section Seven) and submit with the supplier's proposal without exception or alteration. Failure to do so will result in disqualification.

Section 1

U.S. Communities Overview and Requirements

 New Supplier Implementation Checklist		Target Completion After Award
1. First Conference Call		One Week
Initial Kick Off Call to discuss expectations		
Set Contract Launch Date & Outline Kick Off Plan		
Establish initial contact people & roles/responsibilities		
Supplier Log-In Credentials established		
Set Agency Webinar Dates		
2. Executed Legal Documents		One Week
U.S. Communities Admin Agreement		
Lead Public Agency agreement signed		
3. Program Contact Requirements		One Week
Supplier contacts communicated to U.S. Communities Staff		
Dedicated email		
Dedicated toll free number		
4. Second Conference Call		Two Weeks
Establish Sales Training Webinar Dates		
Complete Supplier Set Up Form		
Complete User Account and User ID Form		
Identify Dates for Senior Management Meeting		
Review Contract Commitments		
5. Marketing Kick Off Call		Two Weeks
Overview of Marketing Requirements		
Establish Timeline for Marketing Deliverables		
Set Weekly Marketing Call		
Discuss Agency Webinar Slides & Set Timeframe for Deliverables		
6. Initial NAM & Staff Training Meetings		Three Weeks
Discuss expectations, roles & responsibilities		
Introduce and review web-based tools		
Review process & expectations of Lead Referral contact with NAM & identified LRC		
7. Senior Management Meeting		Four Weeks
Implementation Process Progress Report		
U.S. Communities & Vendor Organizational Overview		
Supplier Manager to review & further discuss commitments		
8. Review Top Joint Target Opportunities		Five Weeks
Top 10 Local Contracts		
Review top U.S. Communities PPA's		
9. Web Development		
Initiate E-Commerce Conversation		Two Weeks
Product Upload to U.S. Communities site		Five Weeks
10. Sales Training & Roll Out		
Program Manager briefing - Coordinate with NAM		Five Weeks
Initial remote WebEx training for all sales - Coordinate with NAM		Three Weeks
Initiate contact with Advisory Board (AB) members		Six Weeks
Determine PM & Local Metro teams strategy sessions		Six Weeks
11. Marketing – see marketing deliverables checklist as reviewed with marketing contact		Eight Weeks
12. Agency Webinars		Post Launch

2. INTRODUCTION.

2.1 Objective.

The objective of this RFP is to solicit Proposals that will enable the City and Participating Public Agencies (“PPA”) to determine which Company and Proposed Solution will best meet the City’s needs for providing the Products and Services as requested in this RFP.

2.2 Definitions.

As used in this RFP, the following terms shall have the meanings set forth below:

Acceptance: Refers to receipt and approval by the City of a Deliverable or Service in accordance with the acceptance process and criteria in the Contract.

Affiliates: Refers to all departments or units of the City and all other governmental units, boards, committees or municipalities for which the City processes data or performs Services.

Biodegradable: Refers to the ability of an item to be decomposed by bacteria or other living organisms.

Charlotte Business Inclusion (CBI): Refers to the Charlotte Business Inclusion office of the City of Charlotte.

Charlotte Combined Statistical Area (CSA): Refers to the Charlotte-Gastonia-Salisbury Combined Statistical Area consisting of; (a) the North Carolina counties of Anson, Cabarrus, Cleveland, Gaston, Iredell, Lincoln, Mecklenburg, Rowan, Stanly, and Union; and (b) the South Carolina counties of Chester, Lancaster, and York; a criteria used by Charlotte Business INClusion to determine eligibility to participate in the program.

City: Refers to the City of Charlotte, North Carolina.

Company: During the solicitation process, refers to a company that has interest in providing the Services. After the solicitation process, refers to a company that has been selected by the City to provide the Services.

Company Project Manager: Refers to a specified Company employee representing the best interests of the Company for this Project.

Contract: Refers to a written agreement executed by the City and Company for all or part of the Services.

Deliverables: Refers to all tasks, reports, information, designs, plans, and other items that the Company is required to deliver to the City in connection with the Contract.

Documentation: Refers to all written, electronic, or recorded works that describe the use, functions, features, or purpose of the Deliverables or Services or any component thereof, and which are provided to the City by the Company or its subcontractors, including without limitation all end user

Section 2

Introduction and General Information

	manuals, training manuals, guides, program listings, data models, flow charts, and logic diagrams.
<i>Environmentally Preferable Products:</i>	Refers to Products that have a lesser or reduced effect on human health and the environment when compared with competing Products that serves the same purpose. This comparison may consider raw materials acquisition, production, manufacturing, packaging, distribution, reuse, operation, maintenance, or disposal of the product.
<i>Evaluation Committee:</i>	Refers to a City and U.S. Communities appointed Committee that will evaluate Proposals and identify the Company(-ies) best meeting the needs of the City and Participating Public Agencies.
<i>Lead Public Agency:</i>	Refers to the City of Charlotte, North Carolina
<i>Master Agreement:</i>	Refers to the Agreement that is made available by the Lead Public Agency after the successful completion of the competitive solicitation and selection process, wherein Participating Public Agencies may utilize the agreement to purchase Products and Services.
<i>Minority Business Enterprise/MBE:</i>	Refers to a business enterprise that: (a) is certified by the State of North Carolina as a Historically Underutilized Business (HUB) within the meaning of N.C. Gen. Stat. § 143-128.4; (b) is at least fifty-one percent (51%) owned by one or more persons who are members of one of the following groups: African American or Black, Hispanic, Asian, Native American or American Indian; and (c) is headquartered in the Charlotte Combined Statistical Area.
<i>MWSBE:</i>	Refers to SBEs, MBEs and WBEs, collectively.
<i>MWSBE Goal:</i>	If an RFP or Contract has separate Subcontracting Goals for MBEs, WBEs, and/or SBEs, the term MWSBE is a shorthand way to refer collectively to all MBE, WBE, and SBE Goals set for the RFP. In some instances, the City may set one combined goal for MBEs, WBEs, and/or SBEs, in which event the term MWSBE Goal refers to that one, combined goal. In the latter instance, calculated as a percentage, the MWSBE Goal represents the total dollars spent with MBEs, WBEs, and SBEs as a portion of the total Proposal amount, including any contingency.
<i>Participating Public Agency:</i>	Refers to all states, local governments, school districts, and higher education institutions in the United States of American, and other governmental agencies and nonprofit organizations that elect to purchase Products and Services under the Master Agreement.

Section 2

Introduction and General Information

<i>Post-Consumer Recycled Material:</i>	Refers to material and by-Products which have served their intended end-use by a consumer and have been recovered or diverted from solid waste. It does not include those materials and by-Products generated from, and commonly reused within, an original manufacturing process.
<i>Products:</i>	Refers to all Products that the Company agrees to provide to the City as part of its Proposal.
<i>Proposal:</i>	Refers to the proposal submitted by a Company for the Products and Services as outlined in this RFP.
<i>Recyclability:</i>	Refers to Products or materials that can be collected, separated or otherwise recovered from the solid waste stream for reuse, or used in the manufacture or assembly of another package or product, through an established recycling program. For Products that are made of both recyclable and non-recyclable components, the recyclable claim should be adequately qualified to avoid consumer deception about which portions or components are recyclable.
<i>Recycled Material:</i>	Refers to material and by-Products which have been recovered or diverted from solid waste for the purpose of recycling. It does not include those materials and by-Products generated from, and commonly reused within, an original manufacturing process.
<i>Services:</i>	Refers to the Playground Equipment, Outdoor Fitness Equipment, Surfacing, Site Accessories and Related Products and Services as requested in this RFP.
<i>Small Business Enterprise/SBE:</i>	Refers to a business enterprise that is certified by the City of Charlotte under Part E of the CBI Policy as meeting all of the requirements for SBE certification.
<i>Specifications and Requirements:</i>	Refers to all definitions, descriptions, requirements, criteria, warranties, and performance standards relating to the Deliverables and Services that are set forth or referenced in: (i) this RFP, including any addenda; (ii) the Documentation; and (iii) any functional and/or technical specifications that are published or provided by the Company or its licensors or suppliers from time to time with respect to all or any part of the Deliverables or Services.
<i>Subcontracting Goals:</i>	Refers to the SBE, MBE, WBE, and MWSBE Goals established by the City for an RFP and resulting Contract.
<i>Women Business Enterprise (WBE):</i>	Refers to a business enterprise that: (a) is certified by the State of North Carolina as a Historically Underutilized Business (HUB) within the meaning of N.C. Gen. Stat. § 143-128.4; (b) is at least fifty-one percent (51%) owned by one or more persons who are female; and (c) is headquartered in the Charlotte Combined Statistical Area.

Section 2

Introduction and General Information

Work Product: Refers to the Deliverables and all other programs, algorithms, reports, information, designs, plans and other items developed by the Company in connection with this RFP, and all partial, intermediate or preliminary versions of any of the foregoing.

2.3 **Accuracy of RFP and Related Documents.**

Each Company must independently evaluate all information provided by the City. The City makes no representations or warranties regarding any information presented in this RFP, or otherwise made available during this procurement process, and assumes no responsibility for conclusions or interpretations derived from such information. In addition, the City will not be bound by or be responsible for any explanation or conclusions regarding this RFP or any related documents other than those provided by an addendum issued by the City. Companies may not rely on any oral statement by the City or its agents, advisors, or consultants.

If a Company identifies potential errors or omissions in this RFP or any other related documents, the Company should immediately notify the City of such potential discrepancy in writing. The City may issue a written addendum if the City determines clarification necessary. Each Company requesting an interpretation will be responsible for delivering such requests to the City's designated representative as directed in this RFP Section 3.3.

2.4 **City's Rights and Options.**

The City reserves the right, at the City's sole discretion, to take any action affecting this RFP, this RFP process, or the Services or facilities subject to this RFP that would be in the best interests of the City, including:

- 2.4.1 To supplement, amend, substitute, or otherwise modify this RFP, including the schedule, or to cancel this RFP, at any time;
- 2.4.2 To require any Companies to supplement or clarify its Proposal or provide additional information relating to its Proposals;
- 2.4.3 To investigate the qualifications, experience, capabilities, and financial standing of each Company submitting a Proposal;
- 2.4.4 To waive any defect or irregularity in any Proposal received;
- 2.4.5 To reject any or all Proposals;
- 2.4.6 To share the Proposals with City employees and contractors in addition to the Evaluation Committee as deemed necessary by the City;
- 2.4.7 To award all, none, or any part of the Services and enter into Contracts with one or more of the responding Companies deemed by the City to be in the best interest of the City, which may be done with or without re-solicitation;
- 2.4.8 To discuss and negotiate with any Company(-ies) their Proposal terms and conditions, including but not limited to financial terms; and
- 2.4.9 To terminate discussions and negotiations with any Company at any time and for any reason.

2.5 **Expense of Submittal Preparation.**

Section 2

Introduction and General Information

The City accepts no liability, and Companies will have no actionable claims, for reimbursement of any costs or expenses incurred in participating in this solicitation process. This includes expenses and costs related to Proposal submission, submission of written questions, attendance at pre-proposal meetings or evaluation interviews, contract negotiations, or activities required for contract execution.

2.6 Proposal Conditions.

The following terms are applicable to this RFP and the Company's Proposal.

2.6.1 RFP Not An Offer.

This RFP does not constitute an offer by the City. No binding contract, obligation to negotiate, or any other obligation shall be created on the part of the City unless the City and the Company execute a Contract. No recommendations or conclusions from this RFP process concerning the Company shall constitute a right (property or otherwise) under the Constitution of the United States or under the Constitution, case law, or statutory law of North Carolina.

2.6.2 Trade Secrets and Personal Identification Information /Confidentiality.

Upon receipt at the Procurement Management Division, all materials submitted by a Company (including the Proposal) are considered public records except for (1) material that qualifies as "trade secret" information under N.C. Gen. Stat. § 66-152 et seq. ("Trade Secrets") or (2) "personal identification information" protected by state or federal law, to include, but not be limited to, social security numbers, bank account numbers, and driver's license numbers ("Personal Identification Information" or "PII"). After the Proposal due date, the Evaluation Committee, other City staff, and members of the general public who submit public records requests may review the Proposal.

The public disclosure of the contents of a Proposal or other materials submitted by a Company is governed by N.C. Gen. Stat. §§ 132 and 66-152 et seq.. If any Proposal contains Trade Secrets or PII, such Trade Secrets and PII must be specifically and clearly identified in accordance with this Section 2.6.2.

Any Trade Secrets or PII submitted by a Company must be clearly segregated from the rest of the Proposal. For hard copy Proposals, it must be submitted in a separate, sealed envelope, marked either "Personal Identification Information – Confidential" or "Trade Secret—Confidential and Proprietary Information." For electronic submissions it must also be submitted on a separate CD or flash drive. In both hard copy or electronic format, the confidentiality caption stated above must appear on each page of the Trade Secret or PII materials.

By submitting a Proposal, each Company agrees that the City may reveal any Trade Secret materials and PII contained therein to all City staff and City officials involved in the selection process, and to any outside consultant or other third parties who serve on the Evaluation Committee or who are hired or appointed by the City to assist in the evaluation process.

Furthermore, each Company agrees to indemnify and hold harmless the City and each of its officers, employees, and agents from all costs, damages, and

Section 2

Introduction and General Information

expenses incurred in connection with refusing to disclose any material that the Company has designated as a trade secret. The City may disqualify and Company that designates its entire Proposal as a trade secret, or any portion thereof that clearly does not qualify under applicable law as a Trade Secret.

2.6.3 Amendments to RFP.

If the City amends this RFP, addenda will be posted to the IPS and Charlotte NC websites at www.ips.state.nc.us, and <http://charlottenc.gov/DoingBusiness/Pages/ContractOpportunities.aspx> RFP# 269-2017-028. Companies are required to acknowledge receipt of each addendum by including the Addenda Receipt Confirmation Form (Section 6, Form 2) with their Proposals.

2.6.4 Proposal Terms Firm and Irreversible.

The signed Proposal shall be considered a firm offer on the part of the Company. The City reserves the right to negotiate price and other terms. All Proposal elements (including all statements, claims, declarations, prices, and specifications) shall be considered firm and irrevocable for purposes of future Contract negotiations unless specifically waived in writing by the City. The Company chosen for award should be prepared to have its Proposal and any relevant correspondence incorporated into the Contract, either in part or in its entirety, at the City's election.

2.6.5 Proposal Binding for 180 Days.

Section 6, Form 3 contains a statement to the effect that the Proposal is a firm offer for one-hundred-eighty (180) calendar day period from the date of the opening. This statement must be signed by an individual authorized to bind the Company. All prices quoted shall be firm and fixed for the full Contract period. The City shall have the option to accept subject to exception by Contract.

2.6.6 Charlotte Business INclusion Program.

Pursuant to Charlotte City Council's adoption of the Charlotte Business INclusion (CBI) Policy, the CBI program promotes diversity, inclusion, and local business opportunities in the City's contracting and procurement process for Minority, Women, and Small Business Enterprises (MWSBEs) headquartered in the Charlotte Combined Statistical Area (CSA). The CBI Policy is posted at: www.charlottebusinessinclusion.com.

The City is committed to promoting opportunities for maximum participation of certified MWSBEs on City funded contracts at both the Prime and Subcontract level. For MWSBE participation to count towards a Goal, MWSBEs must meet both the certification and geographic requirements as detailed throughout this solicitation and in the CBI Policy.

2.6.7 Subcontracting.

The Company given contract award shall be the prime contractor and shall be solely responsible for contractual performance. In the event of a subcontracting relationship, the Company shall remain the prime contractor and will assume all responsibility for the performance of the Services that are supplied by all subcontractors. The City retains the right to approve all subcontractors.

Section 2

Introduction and General Information

2.6.8 Equal Opportunity.

The City has an equal opportunity purchasing policy. The City seeks to ensure that all segments of the business community have access to supplying the goods and Services needed by City programs. The City provides equal opportunity for all businesses and does not discriminate against any Companies regardless of race, color, religion, age, sex, and national origin or disability.

2.6.9 Use of City's Name.

No advertising, sales promotion, or other materials of the Company or its agents or representatives may identify or reference the City in any manner absent the prior written consent of the City.

2.6.10 Withdrawal for Modification of Proposals.

Companies may change or withdraw a previously-submitted Proposal at any time prior to the Proposal due date. Only formal written requests addressed in the same manner as the Proposal and received by the City prior to the Proposal due date will be accepted. The request must be in a sealed envelope that is plainly marked "**Modifications to Proposal.**" No oral modifications will be allowed. If the Company complies with this Section, after the Proposal due date, the Proposal, will be withdrawn or corrected in accordance with the written request(s).

2.6.11 No Bribery.

In submitting a response to this RFP, each Company certifies that neither it, any of its affiliates or subcontractors, nor any employees of any of the foregoing has bribed, or attempted to bribe, an officer or employee of the City in connection with the Contract.

2.6.12 Exceptions to the RFP.

Other than exceptions that are stated in compliance with this Section and Section 5.1.5, each Proposal shall be deemed to agree to comply with all terms, conditions, specifications, and requirements of this RFP including the Sample Contract language included in Exhibit A. An "exception" is defined as the Company's inability or unwillingness to meet a term, condition, specification, or requirement in the manner specified in the RFP including the Sample Contract language included as Exhibit A. All exceptions taken must be identified and explained in writing in your Proposal and must specifically reference the relevant section(s) of this RFP. If the Company provides an alternate solution when taking an exception to a requirement, the benefits of this alternative solution and impact, if any, on any part of the remainder of the Company's solution, must be described in detail.

2.6.13 Fair Trade Certifications.

By submitting a Proposal, the Company certifies that:

- The prices in its Proposal have been arrived at independently, without consultation, communication, or agreement with anyone, as to any matter relating to such prices for the purpose of restricting competition;
- Unless otherwise required by law, the prices quoted in its Proposal have not been knowingly disclosed by the Company and will not knowingly be so disclosed prior to the Proposal due date; and

Section 2

Introduction and General Information

- No attempt has been made or will be made by the Company to induce any other person or firm to submit or not to submit a Proposal for the purpose of restricting competition.

2.6.14 Companies' Obligation to Fully Inform Themselves.

Companies or their authorized representatives must fully inform themselves as to all conditions, requirements, and specifications of this RFP before submitting Proposals. Failure to do so will be at the Company's own risk.

2.6.15 Environmentally Preferable Purchasing.

The City promotes the practice of Environmentally Preferable Purchasing (EPP) in acquiring Products or Services. Applicable EPP attributes that may be taken into consideration as environmental criterion include the following:

Recycled content	Recyclability
Post-Consumer Recycled Material	Biodegradability

Companies able to supply Products or Services containing any of the applicable environmentally preferable attributes that meet performance requirements are encouraged to offer them in the Proposal. Companies must provide certification of environmental standards and other environmental claims, such as recycled content and emissions data or a formal statement signed by a senior company official.

3 PROCUREMENT PROCESS.

This Section 3 contains information about the procurement process for this Project.

3.1 Schedule and Process.

The following chart shows the schedule of events for the conduct of this RFP. The key events and deadlines for this process are as follows, some of which are set forth in more detail in the Sections that follow:

DATE	EVENT
JANURARY 25, 2017	<i>Issuance of RFP.</i> The City issues this RFP.
FEBRUARY 1, 2017	<i>Request for Proposals Acknowledgement.</i> Companies that intend to submit a Proposal shall submit the RFP Acknowledgement Form on this date to the email or fax number listed in Section 3.3.
FEBRUARY 3, 2017	<i>Submission of Written Questions Prior to Pre-Proposal Conference.</i> Companies are permitted to submit written questions, for purposes of clarifying this RFP. All submissions must be pursuant to the instructions in Section 3.3 by 5:00 p.m.
FEBRUARY 7, 2017	<i>Non-Mandatory Pre-Proposal Conference</i> to be held at the location indicated in Section 3.4 at 10:00 a.m.
FEBRUARY 15, 2017	<i>Submission of Written Questions After the Pre-Proposal Conference.</i> Questions are due by 5:00 p.m.
MARCH 16, 2017	<i>Proposal Submission.</i> Proposals are due by 2:00 p.m. at the Procurement Management Division, CMGC 9 th Floor.
MARCH 20, 2017- APRIL 13, 2017	<i>Evaluation.</i> The Evaluation Committee will assess each Proposal and conduct evaluation activities with Companies.
MAY 9, 2017	<i>Contract Award by Charlotte City Council.</i>
JULY 1, 2017	<i>Services commence.</i> Company begins providing the Services.

3.2 Intent to Propose.

Please acknowledge receipt of this RFP via facsimile by **FEBRUARY 1, 2017** using the Request for Proposals Acknowledgement Form located in Section 6, Form 1. Complete the form in its entirety advising the City of your firm's intention to submit or not submit a Proposal. Fax or email a copy of the completed and signed form to the number or email address listed in paragraph 3.3 below, Attention: Karen Ewing. The City strongly encourages Companies to submit this form prior to the Pre-Proposal conference but Companies shall not be precluded from submitting a Proposal if they fail to submit this form.

3.3 Interpretations and Addenda.

There are two (2) ways to ask questions about this RFP: (1) submit a question in writing to the Procurement Officer at the e-mail address listed below; or (2) ask a question at the Pre-Proposal Conference. Other than these permitted questions, Companies should refrain from contacting City staff prior to the Proposal Due Date. **The City is not bound by any statements, representations or clarifications regarding this RFP other than those provided in writing by the Procurement**

Officer.

Karen Ewing, Deputy Chief Procurement Officer
City of Charlotte
Procurement Management Division
600 East 4th Street, CMGC 9th Floor
Charlotte, NC 28202
RFP # 269-2017-028
Fax: 704-632-8254
E-mail: kewing@charlottenc.gov

When submitting questions, please reference the RFP page and topic number. In order for questions to be addressed at the Pre-Proposal Conference, they must be submitted by **5:00 p.m. on February 3, 2017**.

After the Pre-Proposal Conference, questions must be submitted in writing by the deadline stated in Section 3.1. In the case of questions not submitted by the deadline, the Procurement Officer will, based on the availability of time to research and communicate an answer, decide whether an answer can be given before the Proposal Due Date. When responding to Service Provider questions or issuing addenda to the RFP, the City will post the answer or information to the Internet at www.ips.state.nc.us, and <http://charlottenc.gov/DoingBusiness/Pages/ContractOpportunities.aspx> RFP# 269-2017-028. Companies are required to acknowledge their receipt of each addenda by including in the Proposal a completed Addenda Receipt Confirmation Form (Section 6, Form 2).

3.4 Pre-Proposal Conference.

A Non-Mandatory Pre-Proposal Conference will be conducted on **FEBRUARY 7, 2017, at 10:00 a.m.** The meeting will be held at the Charlotte-Mecklenburg Government Center (CMGC), 600 East Fourth Street, Charlotte, North Carolina 28202, 2nd Floor Conference Room #280 or via teleconference at 704-432-5488.

While attendance at the Pre-Proposal Conference is not mandatory, all interested Companies are encouraged to attend. If special accommodations are required for attendance, please notify Karen Ewing in advance of the conference date and time identifying the special accommodations required.

3.5 Submission of Proposals.

Proposals must be in the format specified in Section 5 of this RFP. Ten (10) electronic copy on individual flash drives in a searchable format such as MS Word or Adobe Acrobat and two (2) original Proposals signed in ink by a company official authorized to make a legal and binding offer shall be submitted to the address listed in Section 3.3 above by **MARCH 16, 2017 on or before but no later than 2:00 p.m.** The original Proposal and each of the copies shall be complete and unabridged, and shall not refer to any other copy of the signed and sealed original for any references, clarifications, or additional information.

When received, all Proposals and supporting materials, as well as correspondence relating to this RFP, shall become the property of the City. **Proposals sent by fax or email will not be accepted.**

Due to security measures at the Charlotte-Mecklenburg Government Center (CMGC), your sealed boxes, including any portions marked as

Confidential/Trade Secret, may be searched and thoroughly inspected prior to admittance. Please allow time for this search to take place and to re-seal the box if delivering your Proposal in person to the CMGC.

Do not arrive at the Procurement Management Division on the Proposal due date for the purposes of reviewing your competitors' Proposals. The Proposals will not be read aloud or made available to inspect or copy until any trade secret issues have been resolved. All Proposals will be time-stamped upon receipt and held in a secure place until opening.

3.6 Correction of Errors.

The person signing the Proposal must initial erasures or other corrections in the Proposal. The Company further agrees that in the event of any obvious errors, the City reserves the right to waive such errors in its sole discretion. The City, however, has no obligation under any circumstances to waive such errors.

3.7 Evaluation.

As part of the evaluation process, the Evaluation Committee may engage in discussions with one or more Company(ies). Discussions might be held with individual Companies to determine in greater detail the Company's qualifications, to explore with the Company the scope and nature of the required contractual Services, to learn the Company's proposed method of performance and the relative utility of alternative methods, and to facilitate arriving at a Contract that will be satisfactory to the City.

The City may in its discretion require one or more Companies to make presentations to the Evaluation Committee or appear before the City and/or its representatives for an interview. During such interview, the Company may be required to orally and otherwise present its Proposal and to respond in detail to any questions posed. Additional meetings may be held to clarify issues or to address comments, as the City deems appropriate. Companies will be notified in advance of the time and format of such meetings.

Since the City may choose to award a Contract without engaging in discussions or negotiations, the Proposals submitted shall state the Company's best offer for performing the Services described in this RFP.

3.8 Proposal Evaluation Criteria.

Proposals will be evaluated based on the Company's ability to meet the performance requirements of this RFP. This section provides a description of the evaluation criteria that will be used to evaluate the Proposals. To be deemed responsive, it is important for the Company to provide appropriate detail to demonstrate satisfaction of each criterion and compliance with the performance provisions outlined in this RFP. The Company's Proposal will be the primary source of information used in the evaluation process. Proposals must contain information specifically related to the proposed Products and Services as requested herein. Failure of any Company to submit information requested may result in the elimination of the Proposal from further evaluation.

Proposals will be assessed to determine the most comprehensive, competitive and best value solution for the City taking into consideration as a minimum response, but not limited to the following criteria:

1. Adherence to all requirements of this RFP.

2. Demonstrated knowledge, background, capacity, and ability to sell, deliver, and support all Products and Services offered and in compliance with the requirements of this RFP.
3. Capability of meeting or exceeding current and future needs and requirements of U.S. Communities and U.S. Communities members.
4. Qualifications and Experience; (including past performances, administration, management capabilities).
5. Range and quality of Products and Services offerings including technological advances, and value added related Services.
6. Proposed Approach and Proposed Solution
7. Proposed Playgrounds per Section 6, Form 4– taking into consideration
 - a. Design
 - b. Quality
 - c. Durability
 - d. Play value
 - e. ADA Accessibility and Inclusivity
 - f. Product warranty
8. Cost effectiveness and Value.
9. Overall ability to perform sales, solutions, and contract support as submitted.
10. Ability to demonstrate Products and Services that meet and/or exceed industry standards accepted by governmental and educational agencies nationally.
11. Financial Qualifications.
12. Company Environmental Initiatives.
13. MWBE, and other factors specified in this Request for Proposals.
14. References.

3.9 Qualifications and Experience

Companies will be evaluated on the background and experience information provided in Section 6, Form 6, and Section 7, Company Worksheet and Company Information for National Program Consideration.

3.10 Project Approach / Proposed Solution.

Companies will be evaluated based upon their understanding, experience and qualifications in performing the same or substantially similar Services, as reflected by its experience in performing such Services. The evaluation will include references regarding work for organizations with needs similar to the City's, and the feasibility of the Company's approach for the provision of the Services.

3.11 Cost Effectiveness and Value.

Under this criterion, Proposals will be compared in terms of the most reasonable and effective pricing options. The Evaluation Committee will also take into consideration any indirect costs associated with the Services.

3.12 MWSBE Subcontractor Utilization.

The City maintains a strong commitment to the inclusion of MWSBEs in the City's contracting and procurement process. For the purposes of this RFP, the City will consider a Company's MWSBE certification and/or MWSBE subcontracting inclusion

efforts. To count towards a Department MWSBE Goal, MWSBE certified Companies and/or their MWSBE subcontractors must meet the following certification criteria prior to Proposal submission:

- Be designated as a City certified SBE; and/or
- Be designated as a City registered MBE or WBE

MWSBE utilization is only one (1) criterion considered in the totality of all criteria listed in this Section 3.

3.13 Acceptance of the Terms of the Contract.

The City will evaluate the Proposals for compliance with the terms, conditions, requirements, and specifications stated in this RFP including the sample contract language provided in Exhibit A. Regardless of exceptions taken, Companies shall provide pricing based on the requirements and terms set forth in this RFP. Exceptions shall be identified in accordance with Sections 2.6.12 and 5.1.5 of this RFP.

3.14 Contract Award by City Council.

As soon as practical after opening the Proposals, the name of the apparent successful Company will be submitted to the Charlotte City Council for final approval of award. If approved by the Council, the Procurement Management Division will provide Contract documents to the Company. In the event the Council approval is not received within one hundred eighty (180) calendar days after opening of the Proposals, the Company may request that it be released from the Proposal.

3.15 Vendor Inclusion.

The City's vendor management philosophy supports a fair, open, and inclusive process that offers the same access and information to all Companies. Although Companies are not required to be registered in the City's vendor registration system prior to submitting a Proposal, in order to execute a contract with the City and receive payment from the City, all Companies must register with the City's vendor registration system.

Your registration provides the City with baseline information for your company including location, contact and demographic information, as well as your areas of expertise with specific commodity and/or service descriptions. You will also have the opportunity to complete any applicable certifications if your company desires to establish itself as an SBE, MBE, or WBE. The link below will provide you with the opportunity to complete your registration on-line with the City.

<http://charlottenc.gov/vendors>

4 SCOPE OF SERVICES.

4.1 General Scope.

The intent of this RFP is to award a Contract(s) to one or more Companies offering and demonstrating the best overall solution that meets or exceeds the requirements of this RFP and future various Playground Equipment, Outdoor Fitness Equipment, Surfacing, Site Accessories and Related Products and Services needs of the City and Participating Public Agencies.

Participating Public Agencies may have additional specific requirements that might not be a requirement of the Lead Public Agency. The Proposer agrees to provide additional information or documentation to Participating Public Agencies as may be required per the Master Intergovernmental Cooperative Purchasing Agreement (between the Lead Public Agency and the Participating Public Agency).

4.2 Product Standards and Guidelines.

It is essential that all Playground Equipment, Outdoor Fitness Equipment, Site Accessories, Surfacing, and Related Products and Services be in compliance with all current and applicable Consumer Product Safety Commission (CPSC), Americans with Disabilities Act (ADA) and ADA Accessibility Guidelines (ADAAG), and ASTM Standards and other applicable laws and regulations in the state of North Carolina or in accordance with the laws and applicable purchasing policies of the State and locality where the Participating Public Agencies exists.

Manufacturers must be a member of the International Play Equipment Manufacturers Association (IPEMA) and ISO 9001 and 14001 certified. All equipment must be IPEMA Certified and meet all current American Society of Testing and Materials (ASTM), Consumer Product Safety Commission (CPSC), and IPEMA standards.

4.2.1 American Society for Testing and Materials (ASTM):

ASTM-F1487- 11	Standard Consumer Safety Performance Specification for Playground Equipment for Public use.
ASTM-F1292-13	Standard Specification for Impact Attenuation of Surface Systems within the Use Zone of Playground Equipment.
ASTM 1951-09	Standard Specifications for Determination of Surface Systems Under and Around Playground Equipment.
ASTM F2049-11	Fences/Barriers for Public, Commercial, and Multifamily Residential Use Outdoor Play Areas.
ASTM F2075	Standard Specifications for Engineered Wood Fiber for Use as a Playground Safety Surface and Around Playground Equipment.

4.2.2 Printed Handbook for Public Playground Safety (CPSC)

Equipment must meet all guidelines stated in the “Handbook for Public Safety” published by the Consumer Product Safety Commission. Copies of publication No. 325 may be obtained from U.S. Consumer Product Safety Commission, Washington, DC 20207.

4.2.3 International Play Equipment Manufacturers Association (IPEMA)

IPEMA provides third-party Product Certification services for U.S. and Canadian public play equipment and U.S. public play surfacing materials. The services provide for the validation of a participant’s certification of conformance to the standards referenced above. Both certifications are administered by Detroit Testing Laboratory, Inc. For more information on certification and membership, visit IPEMA’s website at: www.ipema.org.

All equipment must be IPEMA Certified. Certification must be included with your proposal submission.

4.3 Environmental Purchasing Requirements.

Each Manufacturer must provide documentation of their respective company’s environmental sustainability policies, measures, and initiatives with their Proposal response per Section 2.6.15 and Section 7 - U.S. Communities Requirements of this RFP.

4.4 New Products and Services.

New Products and Services may be added to the resulting Contract(s) during the term of the Contract by written amendment, to the extent that those Products and Services are within the scope of this RFP and include, but will not be limited to, new Product added to the Manufacturer’s listing offerings, and services which reflect new technology and improved functionality. All requests are subject to review and approval of the City of Charlotte.

4.5 Replacement Parts.

Company must stock replacement parts for a minimum of 15 years on all play systems and provide parts within two (2) weeks (14 calendar days) from the time an order is placed by the Participating Public Agency.

4.6 Surfacing Material.

Surfacing Material must meet all guidelines stated in the Handbook for Public Playground Safety, and most current versions of ASTM-F1292-13, F2075-15, F3012-14, and all other applicable ASTM standards and guidelines as certified by an independent laboratory conforming to IPEMA safety standards as identified for the playground industry.

4.7 Installation.

All Products provided under this Contract that require assembly and installation should be performed by the awarded manufacturers’ certified installers. Company must provide the names and addresses of each certified installer/subcontractor by geographical area.

All work must be performed according to the standards established by the terms, specifications, drawings, and construction notes for each project, and meet manufacturer's specifications and industry standards. It shall be the obligation of the Installer to obtain clarification from the Project Coordinator concerning questions or conflicts in the specifications, drawings and construction notes in a timely manner as to not delay the progress of the work.

4.8 Design.

Companies must have the capability to recommend and design appropriate play systems/structures to fit the need of the site for age groups to be determined by Participating Public Agency. Company must provide drawings (plan and elevation) of all pertinent aspects of the play equipment and its method of connection to the work. Final playground layout drawings shall be to scale and legible and must show location of play equipment and dimensions of use zones. All designs shall indicate ADA accessible routes, and percentage of ADA accessible components.

4.9 Project Management.

Companies must have the ability to provide project management services to help Participating Agencies complete their projects on-time and within budget.

4.10 Safety.

All Companies and installers or subcontractors performing services for Charlotte-Mecklenburg are required and shall comply with all Occupational Safety and Health Administration (OSHA), State and County Safety and Occupational Health Standards and any other applicable rules and regulations. The Company and subcontractors shall be held responsible for the safety of their employees and any unsafe acts or conditions that may cause injury or damage to any persons or property within and around the work site area under this contract.

4.11 Literature and Catalogs.

The successful Companies will be required to furnish and/or update all price lists, listings, color charts and other literature as requested within fifteen (15) days after notification of award. All catalogs may be electronic versions.

4.12 Warranty.

Proposals should address each of the following:

1. Applicable warranty and/or guarantees of equipment and installations including any conditions and response time for repair and/or replacement of any components during the warranty period.
2. Warranty period start date. The City desires the warranty start at the time of substantial completion.
3. Availability of replacement parts.
4. Life expectancy of equipment under normal use.
5. Detailed information as to proposed return policy on all equipment.

4.13 Lead Time and Delivery.

1. Company must provide a four (4) week lead time on standard product, unlimited configurations, with no up charge.
2. Deliveries may be made typically between the hours of 8:30 a.m. and 3:30 p.m., local time, on regular business days unless other arrangements have been made.

Delivery location shall be stated on each purchase order issued by Participating Agencies.

3. The Company will ensure that all items are delivered fully assembled or assembled by vendor or its designated subcontractor on site as may be designated by the Participating Public Agency. The Company will assure that all items are packed in accordance with prevailing commercial practices and delivered and assembled and installed in the first class condition.
4. When the purchase order calls for delivery to a specific location (other than door delivery) the vendor will deliver in accordance with the delivery instructions provided by the Participating Public Agency and shall perform inside delivery, assembly, set in place in proper location, make ready for use and remove all debris.
5. The Company shall authorize immediate replacement of any item that has been damaged in transit.
6. If deliveries are required in the evenings or weekends, or designated holidays, special installation charges will be negotiated. It is expected that the pricing will be fair and reasonable based upon specific requirements.

4.14 Optional Work.

Company will be required to provide quotations on a case-by-case basis for optional related work such as, but not limited to, removal and/or reinstallation of Playground & Fitness Equipment, timbers, and fencing as may be required to provide a full turnkey solution to Participating Public Agencies.

4.15 Material Specifications.

Equipment material specifications may vary between cities, counties, schools and states. Each Participating Entity will provide required specifications to include, but not be limited to, acceptable material, finish, diameters, thickness, gage, and angles of all components when placing orders or as necessary.

4.16 Additional Requirements.

Successful Companies may be required and agrees to comply with additional state, or local laws and policies of the individual Participating Public Agencies.

4.17 Performance Bond.

Successful Companies may be required to provide a performance bond as required by Participating Public Agencies for each project as required by local or state laws and policies.

4.18 Reports.

Successful Companies must maintain all records in compliance with federal and state regulations. A statistical report and an annual tabulated report must be submitted electronically to the Lead Public Agency upon request.

4.19 Pricing.

4.19.1 Companies must submit a cost proposal fully supported by data adequate to establish the reasonableness of the proposed fee. One (1) firm fixed percentage discount off of a verifiable list price for each category (defined in

Section 1.3): 1) Playground Equipment (including components, replacement parts); 2) Outdoor Fitness Equipment; 3) Site Accessories; 4) Surfacing Materials; and 5) all other related Products (Shade Structures, Skate Parks, and other categorized Products); and 6) Services offered by the Company, for the life of the contract is preferred.

Prices must include manufacturer mark up, profit, item cost and storage to allow each customer the ability to calculate and verify discount. All manufacturer price lists must be identified in the Proposal response.

Proposals must include an itemized list of any Products and Services that the Company intends to include in the Master Agreement and assume responsibility for as prime contractor, but are offered by the individual authorized distributors and not included in the Company's catalog. The list must identify the distributors name and location that offers each product and service included. The successful Company shall be the prime contractor and remain solely responsible for contractual performance, and reporting, per Section 2.6.7 of this RFP for any Products and Services offered by the authorized distributor.

Proposals shall not include Products and Services the Company does not intend to offer, or take responsibility for, as prime contractor.

4.19.2 Volume Discounts: Please include any volume discounts offered to the Lead Public Agency and Participating Public Agencies.

4.19.3 Rebates: Please include any rebates offered to Lead Public Agency and Participating Public Agencies..

4.19.4 Product, Design and Price Comparison.

For comparison purposes only, the Company must provide the following information for the three (3) sample playground designs included in Section 6, Form 4:

1. Cost breakdown of all components using proposed discounts and list prices;
2. Manufacturer Price List ID
3. Three dimensional drawings
4. Number of kids that can use the playground;
5. Total number of play components:
 - Number of ground level components
 - Number of accessible ground level components
 - Number of elevated components
 - Number of accessible elevated components
6. Play Structure Size
7. Deck Sizes
8. Diameter of Uprights
9. Color options
10. Minimum time needed from date of design to delivery of equipment.

4.19.5 Installation.

Proposal responses must include a defined installation fee program. If a percentage of total dollar amounts of each order are proposed, the Company must submit one (1) fixed percentage for all installation services for all Participating Public Agencies, regardless of location, for the life of the contract.

4.19.6 Shipping and Delivery.

Companies must include a defined shipping program with their Proposal responses. If shipping is charged separately, only the actual cost of the freight may be added to an invoice. Shipping charges calculated as a percentage of the product price **cannot be used**.

1. Unless specifically stated otherwise in the “Shipping Program” included in the Company’s Proposal response, all prices quoted must be F.O.B. destination with freight prepaid by the Company.
2. Additional costs for expedited deliveries may be added.
3. Selection of a carrier for shipment will be the option of the Participating Public Agency paying for said shipping.

4.20 Price Adjustments.

All proposed pricing shall remain firm for the first year of the subsequent Contract (through June 30, 2018). Companies may request price increases for consideration at least sixty (60) days prior to each anniversary of the Contract effective date. All requests must be submitted in writing to City of Charlotte Procurement Management along with documentation of bona fide materials and labor increases for the cost of Products. No adjustments shall be made to compensate a Company for inefficiency in operation or for additional profit. Price decreases shall be accepted at any time during the term of the contract.

4.21 References.

Proposals must include a minimum of five (5) customer references (see Section 6, Form 7) that Company has provided products and services similar to those outlined in this RFP.

4.22 Prevailing Wages.

Company must comply with the prevailing wage requirements of each state. Please include any exceptions to this requirement in your proposal response, per Section 2.6.12 of this RFP.

5 PROPOSAL CONTENT AND FORMAT.

The City desires all Proposals to be identical in format in order to facilitate comparison. While the City's format may represent departure from the Company's preference, the City requires strict adherence to the format. The Proposal will be in the format described in the Checklist included at the front of this RFP (page i).

The City encourages Proposals to be compatible with the City's waste reduction goals and policies. Therefore, it is desired that all responses meet the following requirements:

- All Proposals be printed 8 1/2" x 11" format with all standard text no smaller than eleven (11) points;
- All copies be printed double-sided;
- All copies be printed on recycled paper (at least 30% post-consumer recovered material and at least 30% total recovered material);
- Unless necessary, all Proposal originals and copies should minimize or eliminate use of non-recyclable or non-reusable materials such as 3-ring binders, plastic report covers, plastic dividers, vinyl sleeves, and GBC binding. Glued materials, paper clips, and staples are acceptable; and
- Materials must be submitted in a format that allows for easy removal and recycling.

Proposals must also include ten (10) flash drives including the entire Proposal in a searchable format such as MS Word or Adobe Acrobat.

5.1.1 Cover Letter.

The Proposal must include a letter of transmittal attesting to its accuracy, signed by an individual authorized to execute binding legal documents. The cover letter shall provide the name, address, telephone and facsimile numbers of the Company along with the name, title, address, email address, telephone and facsimile numbers of the executive that has the authority to contract with the City. The cover letter shall present the Company's understanding of the Project and a summary of the approach to perform the Services.

5.1.2 Executive Summary.

The Company shall submit an executive summary, which outlines its Proposal, including the proposed general management philosophy. The executive summary shall, at a minimum, include an identification of the proposed project team, responsibilities of the project team, and a summary of the proposed Services. This section should highlight aspects of this Proposal, which make it superior or unique.

5.1.3 Required Forms and Certifications.

To be deemed responsive to this RFP, Companies must complete, in detail, all Proposal Forms included in Section 6, and all certifications requested in Section 4.

5.1.4 U.S. Communities Requirements.

To be deemed responsive to this RFP, Companies must complete, in detail, all requested information in Section 7.

5.1.5 Exceptions to the RFP.

Exceptions must be submitted in accordance with Section 2.6.12 of this RFP. If exceptions are not identified in your Proposal they may not be considered during Contract negotiation and could result in Proposal being rejected from further

Section 5

Proposal Content and Format

consideration. If legal counsel needs to review the Sample City Contract prior to signature, reviews must be completed before your Proposal is submitted.

The City intends to enter into a City-drafted Contract with the successful Company that contains the terms and conditions set forth in Exhibit A (“Sample Terms”). The number and extent of any exceptions and proposed additions to the Sample Terms will be one of the City’s evaluation criteria.

Accordingly, each Company must state specifically in its Proposal any exceptions to the Sample Terms, or any such exceptions will be waived. Any Company-proposed additional terms or conditions must also be included in the Proposal, and the City reserves the right to refuse consideration of any terms not so included. Any proposed changes to the Sample Terms after tentative contract award may constitute a material change to the Company’s Proposal and be grounds for revoking the award.

Notwithstanding the foregoing, the City reserves the right to modify the Sample Terms prior to or during contract negotiations if it is in the City’s best interest to do so.

REQUIRED FORM 1 - RFP ACKNOWLEDGEMENT

Request For Proposal # 269-2017-028

Playground Equipment, Outdoor Fitness Equipment, Site Accessories, Surfacing, and Related Products and Services

The Company hereby certifies receipt of the Request for Proposals for the City of Charlotte, North Carolina RFP #269-2017-028, Playground Equipment, Outdoor Fitness Equipment, Site Accessories, Surfacing, and Related Products and Services. This form should be completed upon receipt of the City's Request for Proposals and faxed in time for the City to receive it by or before **FEBRUARY 1, 2017**. Failure to submit this form by the designated date shall not preclude the Company from submitting a proposal. Please fax or email the completed Request for Proposals Acknowledgement Form to the attention of:

Karen Ewing
Deputy Chief Procurement Officer
Procurement Management
Fax: 704.632.8254
Email: kewing@charlottenc.gov

Date: _____

Authorized Signature: _____

Title: _____

Company Name: _____

Contact Name: _____

Contact E-mail address: _____

Please check the appropriate space below and provide the requested information:

_____ **We plan to attend the Pre-Proposal Conference and plan on submitting a Proposal**

Indicate number of attendees: _____

_____ **We do not plan to attend the Pre-Proposal Conference but plan on submitting a Proposal**

Reason: _____

_____ **We do not plan to attend the Pre-Proposal Conference and do not plan on submitting a Proposal**

Reason: _____

REQUIRED FORM 2 - ADDENDA RECEIPT CONFIRMATION

RFP # 269-2017-028

Playground Equipment, Outdoor Fitness Equipment, Site Accessories, Surfacing, and Related Products and Services

Please acknowledge receipt of all addenda by including this form with your Proposal. All addenda will be posted to the NC IPS website at www.ips.state.nc.us and <http://charlottenc.gov/DoingBusiness/Pages/ContractOpportunities.aspx>.

ADDENDUM #:

**DATE ADDENDUM
DOWNLOADED:**

I certify that this proposal complies with the Specifications and conditions issued by the City except as clearly marked in the attached copy.

(Please Print Name)

Date

Authorized Signature

Title

Company Name

REQUIRED FORM 3 - PROPOSAL SUBMISSION FORM

RFP # 269-2017-028

Playground Equipment, Outdoor Fitness Equipment, Site Accessories, Surfacing, and Related Products and Services

This Proposal is submitted by:

Company Name: _____

Representative (printed): _____

Address: _____

City/State/Zip: _____

Email address: _____

Telephone: _____
(Area Code) Telephone Number

Facsimile: _____
(Area Code) Fax Number

The representative signing above hereby certifies and agrees that the following information is correct:

1. In preparing its proposal, the Company has considered all proposals submitted from qualified, potential subcontractors and Companies; and has not engaged in or condoned prohibited discrimination. For purposes of this Section, *discrimination* means discrimination in the solicitation, selection, or treatment of any subcontractor, vendor or supplier on the basis of race, ethnicity, gender, age or disability or any otherwise unlawful form of discrimination. Without limiting the foregoing, *discrimination* also includes retaliating against any person or other entity for reporting any incident of *discrimination*.
2. Without limiting any other provision of the solicitation for proposals on this project, it is understood and agreed that, if this certification is false, such false certification will constitute grounds for the City to reject the bid submitted by the Proposer on this Project and to terminate any contract awarded based on such bid.
3. As a condition of contracting with the City, the Company agrees to maintain documentation sufficient to demonstrate that it has not discriminated in its solicitation or selection of subcontractors. The Company further agrees to promptly provide to the City all information and documentation that may be requested by the City from time to time regarding the solicitation and selection of subcontractors. Failure to maintain or failure to provide such information constitutes grounds for the City to reject the bid submitted by the Company or terminate any contract awarded on such bid.

Section 6 Required Forms

4. As part of its bid or proposal, the Bidder or Proposer shall provide to the City a list of all instances within the past ten years where a complaint was filed or pending against Bidder or Proposer in a legal or administrative proceeding alleging that Bidder or Proposer discriminated against its subcontractors, vendors or suppliers, and a description of the status or resolution of that complaint, including any remedial action taken.
5. The information contained in this Proposal or any part thereof, including its Exhibits, Schedules, and other documents and instruments delivered or to be delivered to the City, is true, accurate, and complete. This Proposal includes all information necessary to ensure that the statements therein do not in whole or in part mislead the City as to any material facts.
6. It is understood by the Company that the City reserves the right to reject any and all Proposals, to make awards on all items or on any items according to the best interest of the City, to waive formalities, technicalities, to recover and re-bid this RFP.
7. This Proposal is valid for one hundred and eighty (180) calendar days from the Proposal due date.

I, the undersigned, hereby acknowledge that my company was given the opportunity to provide exceptions to the Sample Terms as included herein as Exhibit A. As such, I have elected to do the following:

☐ Include exceptions to the sample contract in the following section of my Proposal: _____

☐ Not include any exceptions to the Sample Terms.

Representative (signed): _____

REQUIRED FORM 4 - PRICING WORKSHEET

RFP # 269-2017-028

Playground Equipment, Outdoor Fitness Equipment, Site Accessories, Surfacing, and Related Products and Services

Regardless of exceptions taken, Companies shall provide pricing based on the requirements and terms set forth in this RFP. Cost must be in United States dollars rounded to the nearest quarter of a dollar. **If there are additional costs associated with the Services, please add to this chart.**

Proposal must include electronic copies (on flash drive) of manufacturer's listings, a published wholesale or retail price list, which is widely distributed to the marketplace, or other product literature which describes all the products being offered.

The price schedules must be a single percentage discount from published retail price list, or other verifiable published price list. Published price lists must be submitted annually and the same percentage of discount shall apply for the life of the contract. Pricing must be provided for every Product and Service included in your Proposal. Cost must be in United States dollars rounded to the nearest quarter of a dollar.

1. Please provide your verifiable price list(s):

CATEGORY	VERIFIABLE PRICE LIST NUMBER/DATE
Playground Equipment (i.e. themed systems, stand-along activities, system components)	
Outdoor Fitness Equipment (i.e. challenge courses, strength building, multigenerational fitness, precision timing systems)	
Site Accessories (i.e. Benches, Picnic tables, Planters, Litter receptacles, Bike Racks)	
Surfacing (i.e. Pour in Place Rubber, Wood fiber, etc.)	
Related Products (i.e. Shade Structures skate parks, water parks)	
Services (i.e. Installation, Design, Layout, Repair, Maintenance, Removal, Disposal)	

2. Please provide your percentage discount off retail price for all products included each of the following categories. Please use additional sheets and list all categories that you are offering for this contract.

CATEGORY	PERCENTAGE (%) DISCOUNT
Playground Equipment (i.e. themed systems, stand-along activities, system components)	
Outdoor Fitness Equipment (i.e. challenge courses, strength building, multigenerational fitness, precision timing systems)	
Site Accessories (i.e. Benches, Picnic tables, Planters, Litter receptacles, Bike Racks)	

Section 6 Required Forms

Surfacing (i.e. Pour in Place Rubber, Wood fiber, etc.)	
Related Products (i.e. Shade Structures skate parks, water parks)	
Services (i.e. Installation, Design, Layout, Repair, Maintenance, Removal, Disposal)	

3. Company must provide the following for each of the three (s) sample playground designs
(FOR EVALUATION AND PRICE COMPARISON ONLY):

- 1) 3 dimensional Drawings
- 2) Number of kids that can use the playground;
- 3) Total number of play components:
 - a. Number of ground level components
 - b. Number of accessible ground level components
 - c. Number of elevated components
 - d. Number of accessible elevated components
- 4) Play Structure Size
- 5) Deck Sizes
- 6) Itemized costs using proposed discounts and list prices to include all applicable costs, including, but not limited to:
 - a) Each Structure or component (i.e. playground, site Accessories, shade, receptacles, etc.)
 - b) Design Services
 - c) Surfacing
 - d) Installation
 - e) Any other products or services that is associated with this sample.
- 7) Diameter of Uprights
- 8) Color options
- 9) Minimum time needed from date of design to delivery of equipment
- 10) **DO NOT** include freight in sample Playground pricing.

DESIGN 1:

Site Dimensions: 50 ft. x 125 ft.
Budget: \$225,000 (must include all design, equipment, and installation costs)
Ages: Separate play area for 2 to 5 years old
Separate play area for 5-12 years old
Design: Bright, Colorful Playgrounds with Roofs

Playground will be serving a community with physical disabilities children. The Playgrounds design must include the minimum following components:

Inclusive play components that:

- Encourage development of sensory processing including proprioceptive and vestibular systems.
- Encourage social interaction within the playground.

Section 6

Required Forms

- Provide opportunities for spinning, sliding, rocking and swinging incorporated with heights, motions and body positions.
- Provide opportunities for climbing, crawling, bouncing and balancing.
- Stimulate sensory experiences through tactile, auditory and visual components and events.
- Provide multiple levels of challenge (easy, moderate, difficult of the same type of activity).
- Are easy to transfer to and from a mobility device.
- Ensure a child in mobility device is in the middle of play.
- Requires limited provision of ramps.

2-5 Year Old Structure:

- One (1) Early Childhood (tot) Swings with sides
- One (1) Slide - 4 ft. maximum height
- One (1) Climber
- One (1) Crawl Tunnel
- One (1) Sand Box

5-12 Year Old Structure:

- One (1) Double Slide – 6 ft. maximum height
- One (1) Spiral Slide
- One (1) Net Climber
- One (1) Rock Climber
- Two (2) Wheel chair accessible ramps
- One (1) Bridge

Surfacing:

- Bonded rubber fall surface to include **sub-base** (granite screening) and geo fabric.

Site Accessories:

- Four (4) 8ft Heavy Duty Picnic Tables with steel frame
- One (1) Sway Bench (12-gauge punched steel with 3.5” diameter posts.
- Three (3) Trash Receptacles
- Two (2) Heavy Duty 6-foot Benches with back, and armrest. Placed with good sightlines for monitoring children.

Design 2:

Site Dimensions: 45ft. x 65 ft.
Budget: \$85,000 (must include all design, equipment, and installation costs)
Ages: 5-12 years old
Design: Nature Themed with Neutral Colors

- One (1) Double Slide – 8 ft. maximum height
- One (1) Tube Slide
- Two (4) Climbers

Section 6

Required Forms

- Four (4) Swings with a minimum of one (1) accessible swing.
- One (1) Balance Beam
- One (1) Transfer Station
- One (1) Bridge
- One (1) Zip-line

Surfacing:

Minimum of 12 inches compacted wood safety surfacing.

Design 3:

Site Dimensions: 30 ft. x 45 ft.

Budget: \$45,000 (must include all design, equipment, and installation costs)

Ages: 13+ years old

Design: Adult Outdoor Fitness

Comprehensive fitness package that offers flexibility, balance, strength, and low-impact aerobic workout activities, and includes the minimum following elements:

- One (1) Wobble Board
- One (1) Captains Chair
- One (1) Chest Press
- One (1) Lat Pull Down and Leg Press
- One (1) Trapeze Rack
- One (1) Recumbent Cycle
- One (1) Heavy Duty Bicycle Rack

Surfacing:

No Surfacing required.



REQUIRED FORM 5 – M/W/SBE UTILIZATION

RFP # 269-2017-028

Playground Equipment, Outdoor Fitness Equipment, Site Accessories, Surfacing, and Related Products and Services

The City maintains a strong commitment to the inclusion of MWSBEs in the City’s contracting and procurement process when there are viable subcontracting opportunities. Companies must submit this form with their proposal outlining any supplies and/or Services to be provided by each City certified SBE, and/or City registered MBE and WBE for the Contract. The City recommends you exhaust all efforts when identifying potential MWSBEs to participate on this RFP.

Please indicate if **your company** is any of the following:

___ MBE ___ WBE ___ SBE ___ None of the above

If your company has been certified with any of the agencies affiliated with the designations above, indicate which agency, the effective and expiration date of that certification below:

Agency Certifying: _____ Effective Date: _____ Expiration Date: _____

Identify outreach efforts that were employed by the firm to maximize inclusion of MWSBEs to be submitted with the firm’s proposal (attach additional sheets if needed):

Identify outreach efforts that will be employed by the firm to maximize inclusion during the contract period of the Project (attach additional sheets if needed):

List below all **MWSBEs** that you intend use on this Contract:

Subcontractor Name	Description of work or materials	Indicate either “M”, “S”, and/or “W”	City Vendor #

Representative (signed): _____

Date

Representative Name

REQUIRED FORM 6 – COMPANY’S BACKGROUND RESPONSE

RFP # 269-2017-028

Playground Equipment, Outdoor Fitness Equipment, Site Accessories, Surfacing, and Related Products and Services

Companies shall complete and submit the form below as part of their response to this RFP. Additional pages may be attached as needed to present the information requested.

Question	Response
Company’s legal name	
Company Location (indicate corporate headquarters and location that will be providing the Services).	
How many years has your company been in business? How long has your company been providing the Services as described in Section 4?	
List any projects or Services terminated by a government entity. Please disclose the government entity that terminated and explain the reason for the termination.	
List any litigation that your company has been involved with during the past two (2) years for Services similar to those in this RFP.	
Provide an overview and history of your company.	
If your company is a subsidiary, identify the number of employees in your company or division and the revenues of proposing company or division.	
Identify any certifications held by your company if you are implementing or reselling another company's Products or Services. Include how long the partnership or certification has been effect.	
Describe your company’s complete corporate structure, including any parent companies, subsidiaries, affiliates and other related entities.	
Describe the ownership structure of your company, including any significant or controlling equity holders.	
Explain how your organization ensures that personnel performing the Services are qualified and proficient.	
If your company has been the subject of a dispute or strike by organized labor within the last five (5) years, please describe the circumstances and the resolution of the dispute.	

Required form 7 – References
RFP # 269-2017-028

Playground Equipment, Outdoor Fitness Equipment, Site Accessories, Surfacing, and Related Products and Services

Companies shall complete the form below. The City's preference is for references from organizations of similar size or where the Company is performing similar Services to those described herein. If such references are not available, individuals or companies that can speak to the Company's performance are adequate.

Reference 1	
Company Name	
Contact Name	
Phone Number	
Reference 2	
Company Name	
Contact Name	
Phone Number	
Reference 3	
Company Name	
Contact Name	
Phone Number	
Reference 4	
Company Name	
Contact Name	
Phone Number	
Reference 5	
Company Name	
Contact Name	
Phone Number	

REQUIRED FORM 8 – NON-DISCRIMINATION PROVISION

Playground Equipment, Outdoor Fitness Equipment, Site Accessories, Surfacing, and Related Products and Services

All requests for Bids or Bids issued for City Contracts shall include a certification to be completed by the Bidder or Proposer in substantially the following form:

The undersigned Bidder or Proposer hereby certifies and agrees that the following information is correct:

1. In preparing it's the enclosed Bid or Bid, the Bidder or Proposer has considered all Bids and Bids submitted from qualified, potential subcontractors and Company, and has not engaged in discrimination as defined in **Section 2**.
2. For purposes of this Section, discrimination means discrimination in the solicitation, selection, or treatment of any subcontractor, vendor or supplier on the basis of race, ethnicity, gender, age or disability or any otherwise unlawful form of discrimination. Without limiting the foregoing, discrimination also includes retaliating against any person or other entity for reporting any incident of discrimination.
3. Without limiting any other remedies that the City may have for a false certification, it is understood and agreed that, if this certification is false, such false certification will constitute grounds for the City to reject the Bid or Bid submitted with this certification, and terminate any Contract awarded based on such Bid or Bid It shall also constitute a violation of the City's Commercial Non-Discrimination Ordinance and shall subject the Bidder or Proposer to any remedies allowed thereunder, including possible disqualification from participating in City Contracts or Bid processes for up to two years.
4. As a condition of Contracting with the City, the Bidder or Proposer agrees to promptly provide to the City all information and documentation that may be requested by the City from time to time regarding the solicitation and selection of Company and subcontractors in connection with this solicitation process. Failure to maintain or failure to provide such information shall constitute grounds for the City to reject the Bid or Bid and to any Contract awarded on such Bid or Bid. It shall also constitute a violation of the City's Commercial Non-Discrimination Ordinance, and shall subject the Bidder or Proposer to any remedies that are allowed thereunder.
5. As part of its Bid, or Proposal, the Bidder or Proposer shall provide to the City a list of all instances within the past ten years where a complaint was filed or pending against Bidder or Proposer in a legal or administrative proceeding alleging that Bidder or Proposer discriminated against its subcontractors, vendors or suppliers, and a description of the status or resolution of that complaint, including any remedial action taken.
6. As a condition of submitting a Bid to the City, the Bidder or Proposer agrees to comply with the City's Commercial Non-Discrimination Policy as described in **Section 2**, Article V of the Charlotte City Code, and consents to be bound by the award of any arbitration conducted thereunder.

NAME OF COMPANY: _____

BY: _____ TITLE: _____

SIGNATURE OF AUTHORIZED OFFICIAL: _____

DATE: _____

Section 7

Required U.S. Communities Information

COMPANY WORKSHEET FOR NATIONAL PROGRAM CONSIDERATION

Suppliers are required to meet specific qualifications. Please respond in the spaces provided after each qualification statement below:

- A. Will pricing for all Products/Services offered be the most competitive pricing offered by your organization to Participating Public Agencies nationally?
YES____ NO____
- B. Does your company have the ability to provide service to any Participating Public Agencies in the contiguous 48 states and the ability to deliver service in Alaska and Hawaii?
YES____ *NO____
(*If no, identify the states where you do not have the ability to provide service to Participating Public Agencies.)
- C. Does your company have a national sales force, dealer network or distributor with the ability to call on Participating Public Agencies in at least 35 U.S. states?
YES____ *NO____
(*If no, identify the states where you have the ability to call on Participating Public Agencies.)
- D. Check which applies for your company sales last year in the United States:
____ Sales between \$0 and \$25,000,000
____ Sales between \$25,000,001 and \$50,000,000
____ Sales between \$50,000,001 and \$100,000,000
____ Sales greater than \$100,000,001
- E. Does your company have existing capacity to provide electronic and ecommerce ordering and billing?
YES____ NO____
- F. Will your company assign a dedicated Senior Management level Account Manager to support the resulting U.S. Communities program contract?
YES____ NO____
- G. Does your company maintain records of your overall Participating Public Agencies' sales that you can and will share with U.S. Communities to monitor program implementation progress?
YES____ NO____
- H. Will your company commit to the following program implementation schedule?
YES____ NO____
- I. Will the U.S. Communities program contract be your lead public offering to Participating Public Agencies?
YES____ NO____

Submitted by:

(Printed Name)

(Signature)

(Title)

(Date)

Section 7

Required U.S. Communities Information

SUPPLIER INFORMATION

Please respond to the following requests for information about your Company:

National Commitments

1. Proposer shall provide a written narrative of your understanding and acceptance of the Company Qualifications Commitments in Section 1.5.

Company

1. Provide the total number and location of sales persons employed by your Company in the United States.

Example:

NUMBER OF SALES REPRESENTATIVES	CITY	STATE
13	Phoenix	AZ
6	San Francisco	CA
10	Atlanta	GA
12	Boise	ID
6	Lexington	KY
5	New Orleans	LA
3	Philadelphia	PA
	Etc.	Etc.
Total: 366		

2. Please provide a narrative of how these sales people would be used to market the contract to eligible agencies across the country. Please describe what you have in place today and your future plans, if you were awarded the contract.
3. Provide the Company annual sales for 2014, 2015 and 2016 in the United States; Sales reporting should be segmented into the following categories:

SUPPLIER ANNUAL SALES IN THE UNITED STATE FOR 2013, 2014, AND 2015			
Segment	2014 Sales	2015 Sales	2016 Sales
Cities			
Counties			
K-12 (Pubic/Private)			
Higher Education (Public/Private)			
States			
Other Public Sector and Nonprofits			
Federal			
Private Sector			
Total Supplier Sales			

Section 7

Required U.S. Communities Information

4. For the **proposed products and services included in the scope of your response**, provide annual sales for 2014, 2015 and 2016 in the United States. Sales reporting should be segmented into the following categories:

SUPPLIER ANNUAL SALES IN THE UNITED STATE FOR 2013, 2014, AND 2015			
Segment	2014 Sales	2015 Sales	2016 Sales
Cities			
Counties			
K-12 (Pubic/Private)			
Higher Education (Public/Private)			
States			
Other Public Sector and Nonprofits			
Federal			
Private Sector			
Total Supplier Sales			

5. Provide a list of your Company's ten largest public agency customers, including contact information.

Distribution

1. Describe how your company proposes to distribute the Products nationwide.
2. Identify all other companies that will be involved in processing, handling or shipping the Product to the end user.
3. Provide the number, size and location of your company's distribution facilities, warehouses and retail network as applicable.
4. Provide the number and location of support centers (if applicable).
5. If applicable, describe your company's ability to do business with manufacturer/dealer/distribution organizations that are either small or MWBE businesses as defined by the Small Business Administration.
 - a. If applicable, describe other ways your company can be sensitive to a Participating Public Agency's desire to utilize local and/or MWBE companies, such as number of local employees and offices in a particular geographic area, companies your firm is using that may be local (i.e. local delivery truck company), your company's diversity of owner employees, etc.
 - b. If applicable, provide details on any products or services being offered by your company where the manufacturer or service provider is either a small or MWBE business as

Section 7

Required U.S. Communities Information

defined by the Small Business Administration. Provide product/service name, company name and small/MWBE designation.

Marketing

1. Outline your company's sales and marketing plan for marketing the Products to eligible agencies nationwide.
2. Explain how your company will educate its national sales force about the Master Agreement.
3. Explain how your company will market and transition the Master Agreement into the primary offering to Participating Public Agencies. How will your organization differentiate the new agreement from existing contracts you may have today?

National Staffing Plan

1. Please identify the key personnel who will lead and support the implementation period of the contract outlined in Section One, New Supplier Implementation Checklist, along with the amount of time to be devoted to implementation.
2. Identify the key personnel who are to be engaged in this contract throughout the term of the contract, including each of the roles described below:

<u>Role</u>	<u>Description of Role</u>	<u>Person Responsible</u>	<u>Time Commitment (%)</u>
Executive Sponsor	Responsible for the corporate commitment. Works with Supplier Manager.		
National Account Manager	Responsible for sales efforts and training of sales people across the country. Works daily with Program Managers and Supplier Manager.		
Lead Referral Manager	Responsible for distributing leads generated through the USC website.		
Marketing Lead	Responsible for all marketing efforts. Works with USC marketing regularly.		
IT Lead	Responsible for building USC landing page for supplier.		

Section 7

Required U.S. Communities Information

Reporting Lead	Responsible for providing monthly reports to USC.		
----------------	---	--	--

3. Provide an organizational chart of your company.
4. Submit the a bio for each of the below personnel:
 - a. The person your company proposes to serve as the National Accounts Manager,
 - b. Each person that will be dedicated full time to U.S. Communities account management, and
 - c. Key executive personnel that will be supporting the program.

Products, Services and Solutions

1. Provide a description of the Products, Services and Solutions to be provided by the major product category set forth in Section Five of the RFP. The primary objective is for each Supplier to provide its complete product, service and solutions offerings so that Participating Public Agencies may order a range of product as appropriate for their needs.
2. State your normal delivery time (in days) and any options for expediting delivery.
3. State backorder policy. Do you fill or kill order and require Participating Public Agency to reorder if item is backordered?
4. State restocking fees and procedures for returning products.
5. Specify guaranteed fill rate by product category specified in Section Five.
6. Describe any special programs that your company offers that will improve customers' ability to access Products, on-time delivery or other innovative strategies.
7. Describe the capacity of your company to broaden the scope of the contract and keep the product offerings current and ensure that latest products, standards and technology for Playground Equipment, Outdoor Fitness Equipment, Surfacing, Site Accessories and Related Parts and Services.

Qualifications, Experience and Project Management Capabilities

1. Identify your company's authorized distributors and installers by U.S. state;
2. Identify your company's bonding capacity on a national basis (if applicable);
3. List the states where the bidder is licensed to do business (if applicable);
4. List the states where the bidder or sub-contractor is licensed to do business (if applicable);

Section 7

Required U.S. Communities Information

5. List the state construction licenses held, either directly by the bidder or a by a qualified distributor that has been actively and continuously involved with manufacturer (if applicable);

Administration

1. Describe your company's normal order processing procedure from point of customer contact through delivery and billing. Additionally, please provide the following:
 - a. In what formats do you accept orders (telephone, ecommerce, etc.)?
 - b. Please state if you use a single system or platform for all phases of ordering, processing, delivery and billing.
2. State which forms of ordering allow the use of a procurement card and the accepted banking (credit card) affiliation.
3. Describe your company's ecommerce capabilities:
 - a. Include details about your company's ability to create punch out sites and accept orders electronically (cXML, OCI, etc.).
 - b. Provide detail on where your company has integrated with a public agency's ERP (Oracle, Infor Lawson, SAP, etc.) system in the past and include some details about the resources you have in place to support these integrations. List, by ERP provider, the following information: name of public agency, ERP system used, "go live" date, net sales per calendar year since "go live", and percentage of agency sales being processed through this connection.
4. Describe any existing multi-state cooperative purchasing programs, including the entity's name(s), contact person(s), contact information, contract term (including contract options) and annual volume by year for each of the last three years.
5. Describe your ability to provide customized reports (i.e. commodity histories, purchase histories by department, green spend, etc.) for each Participating Public Agency.

Environmental

1. Provide a brief description of any company's environmental initiatives, including your company's environmental policies and/or strategies, your investments in being an environmentally preferable product leader, and any resources dedicated to your environmental strategy, including staff.
2. Describe your company's process for defining, verifying, and labeling green/sustainable products and services in your offering. Explain how you help public agencies navigate toward the green products in your offering through website filters, keyword searches, displaying eco-logos, etc.

Section 7

Required U.S. Communities Information

3. Please indicate if you have any products in your offering that have any third-party environmental certifications.
4. What percentage of your offering is environmentally preferable and what are your plans to improve this offering?

Financial Statements

1. Submit your current Federal Identification Number and latest Dun & Bradstreet report.
2. Please include an audited income statement and balance sheet from the most recent reporting period in your proposal.

Additional Information

Please use this opportunity to describe any/all other features, advantages and benefits of your organization that you feel will provide additional value and benefit to a Participating Public Agency.

Section 7

Required U.S. Communities Information

ADMINISTRATION AGREEMENT

This ADMINISTRATION AGREEMENT ("Agreement") is made as of _____, by and between U.S. COMMUNITIES GOVERNMENT PURCHASING ALLIANCE ("U.S. Communities") and _____ ("Supplier").

RECITALS

WHEREAS, _____ ("Lead Public Agency") has entered into a certain Master Agreement dated as of even date herewith, referenced as Agreement No. _____, by and between Lead Public Agency and Supplier (as amended from time to time in accordance with the terms thereof, the "Master Agreement") for the purchase of _____ (the "Products and Services");

WHEREAS, the Master Agreement provides that any state, county, city, special district, local government, school district, private K-12 school, technical or vocational school, higher education institution (including community colleges, colleges and universities, both public and private), other government agency or nonprofit organization (each a "Public Agency" and collectively, "Public Agencies") may purchase Products and Services at the prices indicated in the Master Agreement upon prior registration with U.S. Communities, in which case the Public Agency becomes a "Participating Public Agency";

WHEREAS, U.S. Communities has the administrative and legal capacity to administer purchases under the Master Agreement to Participating Public Agencies;

WHEREAS, U.S. Communities serves in an administrative capacity for Lead Public Agency and other lead public agencies in connection with other master agreements offered by U.S. Communities;

WHEREAS, Lead Public Agency desires U.S. Communities to proceed with administration of the Master Agreement on the same basis as other master agreements;

WHEREAS, "U.S. Communities Government Purchasing Alliance" is a trade name licensed by U.S. Communities Purchasing & Finance Agency; and

WHEREAS, U.S. Communities and Supplier desire to enter into this Agreement to make available the Master Agreement to Participating Public Agencies.

NOW, THEREFORE, in consideration of the mutual covenants contained in this Agreement, U.S. Communities and Supplier hereby agree as follows:

ARTICLE I

GENERAL TERMS AND CONDITIONS

1.1 The Master Agreement, attached hereto as Exhibit A and incorporated herein by reference as though fully set forth herein, and the terms and conditions contained therein shall apply to this Agreement except as expressly changed or modified by this Agreement.

Section 7

Required U.S. Communities Information

1.2 U.S. Communities shall be afforded all of the rights, privileges and indemnifications afforded to Lead Public Agency under the Master Agreement, and such rights, privileges and indemnifications shall accrue and apply with equal effect to U.S. Communities under this Agreement including, without limitation, Supplier's obligation to provide insurance and indemnifications to Lead Public Agency.

1.3 Supplier shall perform all duties, responsibilities and obligations required under the Master Agreement.

1.4 U.S. Communities shall perform all of its duties, responsibilities and obligations as administrator of purchases under the Master Agreement as set forth herein, and Supplier acknowledges that U.S. Communities shall act in the capacity of administrator of purchases under the Master Agreement.

1.5 With respect to any purchases made by Lead Public Agency or any Participating Public Agency pursuant to the Master Agreement, U.S. Communities (a) shall not be construed as a dealer, re-marketer, representative, partner, or agent of any type of Supplier, Lead Public Agency or such Participating Public Agency, (b) shall not be obligated, liable or responsible (i) for any orders made by Lead Public Agency, any Participating Public Agency or any employee of Lead Public Agency or a Participating Public Agency under the Master Agreement, or (ii) for any payments required to be made with respect to such order, and (c) shall not be obligated, liable or responsible for any failure by a Participating Public Agency to (i) comply with procedures or requirements of applicable law or ordinance, or (ii) obtain the due authorization and approval necessary to purchase under the Master Agreement. U.S. Communities makes no representations or guaranties with respect to any minimum purchases required to be made by Lead Public Agency, any Participating Public Agency, or any employee of Lead Public Agency or a Participating Public Agency under the Master Agreement.

ARTICLE II

TERM OF AGREEMENT

2.1 This Agreement is effective as of _____ and shall terminate upon termination of the Master Agreement or any earlier termination in accordance with the terms of this Agreement, provided, however, that the obligation to pay all amounts owed by Supplier to U.S. Communities through the termination of this Agreement and all indemnifications afforded by Supplier to U.S. Communities shall survive the term of this Agreement.

ARTICLE III

REPRESENTATIONS AND COVENANTS

3.1 U.S. Communities views the relationship with Supplier as an opportunity to provide benefits to the Lead Public Agency, Public Agencies and Supplier. The successful foundation of the relationship requires certain representations and covenants from both U.S. Communities and Supplier.

3.2 U.S. Communities' Representations and Covenants.

Section 7

Required U.S. Communities Information

(a) Marketing. U.S. Communities shall proactively market the Master Agreement to Public Agencies using resources such as a network of major sponsors including the National League of Cities (NLC), National Association of Counties (NACo), United States Conference of Mayors (USCM), and the Association of School Business Officials (ASBO) (collectively, the “Founding Co-Sponsors”) and individual national, regional and state-level sponsors. In addition, the U.S. Communities staff shall make best efforts to enhance Supplier’s marketing efforts through meetings with Public Agencies, participation in key events and tradeshows and other marketing activity such as advertising, articles and promotional campaigns.

(b) Training and Knowledge Management Support. U.S. Communities shall provide support for the education, training and engagement of Supplier’s sales force as provided herein. Through its staff (each, a “Program Manager” and collectively, the “Program Managers”), U.S. Communities shall, with scheduling assistance from Supplier, conduct training sessions and conduct calls jointly with Supplier to Public Agencies. U.S. Communities shall also provide Supplier with access to U.S. Communities’ private intranet website which provides presentations, documents and information to assist Supplier’s sales force in effectively promoting the Master Agreement.

3.3 Supplier’s Representations and Covenants. Supplier hereby represents and covenants as follows in order to ensure that Supplier is providing the highest level of public benefit to Participating Public Agencies (such representations and covenants are sometimes referred to as “Supplier’s Commitments” and are comprised of the Corporate Commitment, Pricing Commitment, Economy Commitment and Sales Commitment):

(a) Corporate Commitment.

(i) The pricing, terms and conditions of the Master Agreement shall, at all times, be Supplier’s primary contractual offering of Products and Services to Public Agencies. All of Supplier’s direct and indirect marketing and sales efforts to Public Agencies shall demonstrate that the Master Agreement is Supplier’s primary offering and not just one of Supplier’s contract options.

(ii) Supplier’s sales force (including inside, direct and/or authorized dealers, distributors and representatives) shall always present the Master Agreement when marketing Products or Services to Public Agencies.

(iii) Supplier shall advise all Public Agencies that are existing customers of Supplier as to the pricing and other value offered through the Master Agreement.

(iv) Upon authorization by a Public Agency, Supplier shall transition such Public Agency to the pricing, terms and conditions of the Master Agreement.

(v) Supplier shall ensure that the U.S. Communities program and the Master Agreement are actively supported by Supplier’s senior executive management.

(vi) Supplier shall provide a national/senior management level representative with the authority and responsibility to ensure that the Supplier’s Commitments are maintained at all times. Supplier shall also designate a lead referral contact person who shall be responsible for receiving communications from U.S. Communities concerning new Participating

Section 7

Required U.S. Communities Information

Public Agency registrations and for ensuring timely follow-up by Supplier's staff to requests for contact from Participating Public Agencies. Supplier shall also provide the personnel necessary to implement and support a supplier-based internet web page dedicated to Supplier's U.S. Communities program and linked to U.S. Communities' website and shall implement and support such web page.

(vii) Supplier shall demonstrate in its procurement solicitation response and throughout the term of the Master Agreement that national/senior management fully supports the U.S. Communities program and its commitments and requirements. National/Senior management is defined as the executive(s) with companywide authority.

(viii) Where Supplier has an existing contract for Products and Services with a state, Supplier shall notify the state of the Master Agreement and transition the state to the pricing, terms and conditions of the Master Agreement upon the state's request. Regardless of whether the state decides to transition to the Master Agreement, Supplier shall primarily offer the Master Agreement to all Public Agencies located within the state.

(b) **Pricing Commitment.**

(i) Supplier represents to U.S. Communities that the pricing offered under the Master Agreement is the lowest overall available pricing (net to purchaser) on Products and Services that it offers to Public Agencies. Supplier's pricing shall be evaluated on either an overall project basis or the Public Agency's actual usage for more frequently purchased Products and Services.

(ii) **Contracts Offering Lower Prices.** If a pre-existing contract and/or a Public Agency's unique buying pattern provide one or more Public Agencies a lower price than that offered under the Master Agreement, Supplier shall match that lower pricing under the Master Agreement and inform the eligible Public Agencies that the lower pricing is available under the Master Agreement. If an eligible Public Agency requests to be transitioned to the Master Agreement, Supplier shall do so and report the Public Agency's purchases made under the Master Agreement going forward. The price match only applies to the eligible Public Agencies. Below are three examples of Supplier's obligation to match the pricing under Supplier's contracts offering lower prices.

(A) Supplier holds a state contract with lower pricing that is available to all Public Agencies within the state. Supplier would be required to match the lower state pricing under the Master Agreement and make it available to all Public Agencies within the state.

(B) Supplier holds a regional cooperative contract with lower pricing that is available only to the ten cooperative members. Supplier would be required to match the lower cooperative pricing under the Master Agreement and make it available to the ten cooperative members.

(C) Supplier holds a contract with an individual Public Agency. The Public Agency contract does not contain any cooperative language and therefore other Public Agencies are not eligible to utilize the contract. Supplier would be

Section 7

Required U.S. Communities Information

required to match the lower pricing under the Master Agreement and make it available only to the individual Public Agency.

(iii) Deviating Buying Patterns. Occasionally U.S. Communities and Supplier may interact with a Public Agency that has a buying pattern or terms and conditions that considerably deviate from the normal Public Agency buying pattern and terms and conditions, and causes Supplier's pricing under the Master Agreement to be higher than an alternative contract held by Supplier. This could be created by a unique end-user preference or requirements. In the event that this situation occurs, Supplier may address the issue by lowering the price under the Master Agreement on the item(s) causing the large deviation for that Public Agency. Supplier would not be required to lower the price for other Public Agencies.

(iv) Supplier's Options in Responding to a Third Party Procurement Solicitation. While it is the objective of U.S. Communities to encourage Public Agencies to piggyback on to the Master Agreement rather than issue their own procurement solicitations, U.S. Communities recognizes that for various reasons some Public Agencies will issue their own solicitations. The following options are available to Supplier when responding to a Public Agency solicitation:

(A) Supplier may opt not to respond to the procurement solicitation. Supplier may make the Master Agreement available to the Public Agency as a comparison to its solicitation responses.

(B) Supplier may respond with the pricing, terms and conditions of the Master Agreement. If Supplier is awarded the contract, the sales would be reported as sales under the Master Agreement.

(C) If competitive conditions require pricing lower than the standard Master Agreement pricing, Supplier may submit lower pricing through the Master Agreement. If Supplier is awarded the contract, the sales would be reported as sales under the Master Agreement. Supplier would not be required to extend the lower price to other Public Agencies.

(D) Supplier may respond to the procurement solicitation with pricing that is higher (net to buyer) than the pricing offered under the Master Agreement. If awarded a contract, Supplier shall still be bound by all obligations set forth in this Section 3.3, including, without limitation, the requirement to continue to advise the awarding Public Agency of the pricing, terms and conditions of the Master Agreement.

(E) Supplier may respond to the procurement solicitation with pricing that is higher (net to buyer) than the pricing offered under the Master Agreement and if an alternative response is permitted, Supplier may offer the pricing under the Master Agreement as an alternative for consideration.

(c) Economy Commitment. Supplier shall demonstrate the benefits, including the pricing advantage, of the Master Agreement over alternative options, including competitive solicitation pricing and shall proactively offer the terms and pricing under the Master

Section 7

Required U.S. Communities Information

Agreement to Public Agencies as a more effective alternative to the cost and time associated with such alternate bids and solicitations.

(d) **Sales Commitment.** Supplier shall market the Master Agreement through Supplier's sales force or dealer network that is properly trained, engaged and committed to offering the Master Agreement as Supplier's primary offering to Public Agencies. Supplier's sales force compensation and incentives shall be greater than or equal to the compensation and incentives earned under other contracts to Public Agencies.

(i) **Supplier Sales.** Supplier shall be responsible for proactive sales of Supplier's Products and Services to Public Agencies and the timely follow-up to sales leads identified by U.S. Communities. Use of product catalogs, targeted advertising, direct mail, online marketing and other sales initiatives are encouraged. All of Supplier's sales materials targeted towards Public Agencies shall include the U.S. Communities logo. U.S. Communities hereby grants to Supplier, during the term of this Agreement, a non-exclusive, revocable, non-transferable, license to use the U.S. Communities name, trademark, and logo solely to perform its obligations under this Agreement, and for no other purpose. Any goodwill, rights, or benefits derived from Supplier's use of the U.S. Communities name, trademark, or logo shall inure to the benefit of U.S. Communities. U.S. Communities shall provide Supplier with its logo and the standards to be employed in the use of the logo. During the term of the Agreement, the Supplier shall provide U.S. Communities with its logo and the standards to be employed in the use of the logo for purposes of reproducing and using Supplier's name and logo in connection with the advertising, marketing and promotion of the Master Agreement to Public Agencies. Supplier shall assist U.S. Communities by providing camera-ready logos and by participating in related trade shows and conferences. At a minimum, Supplier's sales initiatives shall communicate that (i) the Master Agreement was competitively solicited by the Lead Public Agency, (ii) the Master Agreement provides the Supplier's best overall pricing and value to eligible agencies, (iii) there is no cost to Participating Public Agencies, and (iv) the Master Agreement is a non-exclusive contract.

(ii) **Branding and Logo Compliance.** Supplier shall be responsible for complying with the U.S. Communities branding and logo standards and guidelines. Prior to use by Supplier, all U.S. Communities related marketing material must be submitted to U.S. Communities for review and approval.

(iii) **Sales Force Training.** Supplier shall train its national sales force on the Master Agreement and U.S. Communities program. U.S. Communities shall be available to train on a national, regional or local level and generally assist with the education of sales personnel.

(iv) **Participating Public Agency Access.** Supplier shall establish the following communication links to facilitate customer access and communication:

(A) A dedicated U.S. Communities internet web-based homepage that is accessible from Supplier's homepage or main menu navigation containing:

- (1) U.S. Communities standard logo with Founding Co-Sponsors logos;
- (2) Copy of original procurement solicitation;

Section 7

Required U.S. Communities Information

- (3) Copy of Master Agreement including any amendments;
- (4) Summary of Products and Services pricing;
- (5) Electronic link to U.S. Communities' online registration page; and
- (6) Other promotional material as requested by U.S. Communities.

(B) A dedicated toll-free national hotline for inquiries regarding U.S. Communities.

(C) A dedicated email address for general inquiries in the following format: uscommunities@(name of supplier).com.

(v) Electronic Registration. Supplier shall be responsible for ensuring that each Public Agency has completed U.S. Communities' online registration process prior to processing the Public Agency's first sales order.

(vi) Supplier's Performance Review. Upon request by U.S. Communities, Supplier shall participate in a performance review meeting with U.S. Communities to evaluate Supplier's performance of the covenants set forth in this Agreement.

(vii) Supplier Content. Supplier may, from time to time, provide certain graphics, media, and other content to U.S. Communities (collectively "Supplier Content") for use on U.S. Communities websites and for general marketing and publicity purposes. During the term of the Agreement, Supplier hereby grants to U.S. Communities and its affiliates a non-exclusive, worldwide, free, transferrable, license to reproduce, modify, distribute, publically perform, publically display, and use Supplier Content in connection with U.S. Communities websites and for general marketing and publicity purposes, with the right to sublicense each and every such right. Supplier warrants that: (a) Supplier is the owner of or otherwise has the unrestricted right to grant the rights in and to Supplier Content as contemplated hereunder; and (b) the use of Supplier Content and any other materials or services provided to U.S. Communities as contemplated hereunder will not violate, infringe, or misappropriate the intellectual property rights or other rights of any third party

3.4 Breach of Supplier's Representations and Covenants. The representations and covenants set forth in this Agreement are the foundation of the relationship between U.S. Communities and Supplier. If Supplier is found to be in violation of, or non-compliance with, one or more of the representations and covenants set forth in this Agreement, Supplier shall have ninety (90) days from the notice of default to cure such violation or non-compliance and, if Supplier fails to cure such violation or non-compliance within such notice period, it shall be deemed a cause for immediate termination of the Master Agreement at Lead Public Agency's sole discretion or this Agreement at U.S. Communities' sole discretion.

3.5 Indemnity. Supplier hereby agrees to indemnify and defend U.S. Communities, and its parent companies, subsidiaries, affiliates, shareholders, member, manager, officers, directors, employees, agents, and representatives from and against any and all claims, costs, proceedings, demands, losses, damages, and expenses (including, without limitation, reasonable

Section 7

Required U.S. Communities Information

attorney's fees and legal costs) of any kind or nature, arising from or relating to, any actual or alleged breach of any of Supplier's representations, warranties, or covenants in this Agreement.

ARTICLE IV

PRICING AUDITS

4.1 Supplier shall, at Supplier's sole expense, maintain an accounting of all purchases made by Lead Public Agency. This audit right shall survive termination of this Agreement for a period of one (1) year from the effective date of termination. U.S. Communities shall have the authority to conduct random audits of Supplier's pricing that is offered to Participating Public Agencies at U.S. Communities' sole cost and expense. Notwithstanding the foregoing, in the event that U.S. Communities is made aware of any pricing being offered to three (3) or more Participating Public Agencies that is materially inconsistent with the pricing under the Master Agreement, U.S. Communities shall have the ability to conduct a reasonable audit of Supplier's pricing at Supplier's sole cost and expense during regular business hours upon reasonable notice. U.S. Communities may conduct the audit internally or may engage a third-party auditing firm on a non-contingent basis. Supplier shall solely be responsible for the cost of the audit. In the event of an audit, the requested materials shall be provided in the format and at the location where kept in the ordinary course of business by Supplier.

ARTICLE V

FEES & REPORTING

5.1 Administrative Fees. Supplier shall pay to U.S. Communities a monthly administrative fee based upon the total sales price of all purchases shipped and billed pursuant to the Master Agreement, excluding taxes, in the amount of two percent (2%) of aggregate purchases made during each calendar month (individually and collectively, "Administrative Fees"). Supplier's annual sales shall be measured on a calendar year basis. All Administrative Fees shall be payable in U.S. Dollars and shall be made by wire to U.S. Communities, or its designee or trustee as may be directed in writing by U.S. Communities. Administrative Fees shall be due and payable within thirty (30) days of the end of each calendar month for purchases shipped and billed during such calendar month. U.S. Communities agrees to pay to Lead Public Agency five percent (5%) of all Administrative Fees received from Supplier to help offset Lead Public Agency's costs incurred in connection with managing the Master Agreement nationally.

5.2 Sales Reports. Within thirty (30) days of the end of each calendar month, Supplier shall deliver to U.S. Communities an electronic accounting report, in the format prescribed by Exhibit B, attached hereto, summarizing all purchases made under the Master Agreement during such calendar month ("Sales Report"). All purchases indicated in the Sales Report shall be denominated in U.S. Dollars. All purchases shipped and billed pursuant to the Master Agreement for the applicable calendar month shall be included in the Sales Report. Submitted reports shall be verified by U.S. Communities against its registration database. Any data that is inconsistent with the registration database shall be changed prior to processing. U.S. Communities reserves the right upon reasonable advance notice to Supplier to change the prescribed report format to accommodate the distribution of the Administrative Fees to its program sponsors and state associations.

Section 7

Required U.S. Communities Information

5.3 Exception Reporting/Sales Reports Audits. U.S. Communities or its designee may, at its sole discretion, compare Supplier's Sales Reports with Participating Public Agency records or other sales analysis performed by Participating Public Agencies, sponsors, advisory board members or U.S. Communities staff. If there is a material discrepancy between the Sales Report and such records or sales analysis as determined by U.S. Communities, U.S. Communities shall notify Supplier in writing and Supplier shall have thirty (30) days from the date of such notice to resolve the discrepancy to U.S. Communities' reasonable satisfaction. Upon resolution of the discrepancy, Supplier shall remit payment to U.S. Communities' trustee within fifteen (15) calendar days. Any questions regarding an exception report should be directed to U.S. Communities in writing to reporting@uscommunities.org. If Supplier does not resolve the discrepancy to U.S. Communities' reasonable satisfaction within thirty (30) days, U.S. Communities shall have the right to engage outside services to conduct an independent audit of Supplier's reports. Supplier shall solely be responsible for the cost of the audit.

5.4 Online Reporting. Within forty-five (45) days of the end of each calendar month, U.S. Communities shall provide online reporting to Supplier containing Supplier's sales reporting for such calendar month. Supplier shall have access to various reports through the U.S. Communities intranet website. Such reports are useful in resolving reporting issues and enabling Supplier to better manage its Master Agreement.

5.5 Usage Reporting. Within thirty (30) days of the end of each contract year, Supplier shall deliver to U.S. Communities an electronic usage report of all sales under the Master Agreement, including:

- (i) Supplier's Product Number
- (ii) Product Description
- (iii) Manufacturer Name
- (iv) Manufacturer Number
- (v) Unit of Measure
- (vi) U.S. Communities Price
- (vii) Number of times ordered
- (viii) Units sold
- (ix) Sales by Manufacturer

5.6 Supplier's Failure to Provide Reports or Pay Administrative Fees. Failure to provide a Sales Report or pay Administrative Fees within the time and in the manner specified herein shall be regarded as a material breach under this Agreement and if not cured within thirty (30) days of written notice to Supplier, shall be deemed a cause for termination of the Master Agreement at Lead Public Agency's sole discretion or this Agreement at U.S. Communities' sole discretion. All Administrative Fees not paid within thirty (30) days of the end of the previous calendar month shall bear interest at the rate of one and one-half percent (1.5%) per month until paid in full.

ARTICLE VI

MISCELLANEOUS

Section 7

Required U.S. Communities Information

6.1 Entire Agreement. This Agreement supersedes any and all other agreements, either oral or in writing, between the parties hereto with respect to the subject matter hereof, and no other agreement, statement, or promise relating to the subject matter of this Agreement which is not contained herein shall be valid or binding.

6.2 Assignment.

(a) Supplier. Neither this Agreement nor any rights or obligations hereunder shall be assignable by Supplier without prior written consent of U.S. Communities, and any assignment without such consent shall be void.

(b) U.S. Communities. This Agreement and any rights or obligations hereunder may be assigned by U.S. Communities in U.S. Communities' sole discretion, to an existing or newly established legal entity that has the authority and capacity to perform U.S. Communities' obligations hereunder.

6.3 Notices. All reports, notices or other communications given hereunder shall be delivered by first-class mail, postage prepaid, or overnight delivery requiring signature on receipt to the addresses as set forth below. U.S. Communities may, by written notice delivered to Supplier, designate any different address to which subsequent reports, notices or other communications shall be sent.

U.S. Communities:

U.S. Communities
9711 Washingtonian Blvd., Suite 100
Gaithersburg, MD 20878-7381
Attn: Program Manager Administration

Supplier:

Attn: U.S. Communities Program Manager

6.4 Severability. If any provision of this Agreement shall be deemed to be, or shall in fact be, illegal, inoperative or unenforceable, the same shall not affect any other provision or provisions herein contained or render the same invalid, inoperative or unenforceable to any extent whatever.

6.5 Waiver. Any failure of a party to enforce, for any period of time, any of the provisions under this Agreement shall not be construed as a waiver of such provisions or of the right of said party thereafter to enforce each and every provision under this Agreement.

6.6 Counterparts. This Agreement may be executed in several counterparts, each of which shall be an original and all of which shall constitute but one and the same instrument.

6.7 Modifications. This Agreement may not be effectively amended, changed, modified, altered or terminated without the prior written consent of the parties hereto.

Section 7

Required U.S. Communities Information

6.8 Governing Law; Arbitration. This Agreement will be governed by and interpreted in accordance with the laws of the State of California without regard to any conflict of laws principles. Any dispute, claim, or controversy arising out of or relating to this Agreement or the breach, termination, enforcement, interpretation or validity thereof, including the determination of the scope or applicability of this dispute resolution clause, shall be determined by arbitration in Walnut Creek, California, before one (1) arbitrator. The arbitration shall be administered by JAMS pursuant to its Comprehensive Arbitration Rules and Procedures. Judgment on the award may be entered in any court having jurisdiction. This clause shall not preclude parties from seeking provisional remedies in aid of arbitration from a court of appropriate jurisdiction. The prevailing party will be entitled to recover its reasonable attorneys' fees and arbitration costs from the other party. The arbitration award shall be final and binding. Each party commits that prior to commencement of arbitration proceedings, the parties shall submit the dispute to JAMS for mediation. The parties will cooperate with JAMS and with one another in selecting a mediator from JAMS panel of neutrals, and in promptly scheduling the mediation proceedings. The parties covenant that they will participate in the mediation in good faith, and that they will share equally in its costs. The mediation will be conducted by each party designating a duly authorized officer or other representative to represent the party with the authority to bind the party, and that the parties agree to exchange informally such information as is reasonably necessary and relevant to the issues being mediated. All offers, promises, conduct, and statements, whether oral or written, made in the course of the mediation by any of the parties, their agents, employees, experts, and attorneys, and by the mediator or any JAMS employees, are confidential, privileged, and inadmissible for any purpose, including impeachment, in any arbitration or other proceeding involving the parties, provided that evidence that is otherwise admissible or discoverable shall not be rendered inadmissible or non-discoverable as a result of its use in the mediation. If the dispute is not resolved within thirty (30) days from the date of the submission of the dispute to mediation (or such later date as the parties may mutually agree in writing), the administration of the arbitration shall proceed. The mediation may continue, if the parties so agree, after the appointment of the arbitrator. Unless otherwise agreed by the parties, the mediator shall be disqualified from serving as arbitrator in the case. The pendency of a mediation shall not preclude a party from seeking provisional remedies in aid of the arbitration from a court of appropriate jurisdiction, and the parties agree not to defend against any application for provisional relief on the ground that a mediation is pending.

6.9 Successors and Assigns. This Agreement shall inure to the benefit of and shall be binding upon U.S. Communities, Supplier and any successor and assign thereto; subject, however, to the limitations contained herein.

[Remainder of Page Intentionally Left Blank – Signatures Follow]

Section 7

Required U.S. Communities Information

IN WITNESS WHEREOF, U.S. Communities has caused this Agreement to be executed in its name and Supplier has caused this Agreement to be executed in its name, all as of the date first written above.

U.S. Communities:

U.S. COMMUNITIES GOVERNMENT PURCHASING ALLIANCE

By _____

Name: _____

Title: _____

Supplier:

By _____

Name: _____

Title: _____

Section 7

Required U.S. Communities Information

ATTACHMENT A

MASTER AGREEMENT

(Lead Public Agency Master Agreement/Contract to be attached at time of award.)

Section 7

Required U.S. Communities Information

ATTACHMENT B

SALES REPORT FORMAT

Appendix B - US (Data Format)													
Sales Report Template													
TIN	Supplier ID	Account No.	Agency Name	Dept Name	Address	City	State	Zip	Agency Type	Year	Qtr	Month	Amount
956000735	160	89518997	CITY OF LA/MGMT EMPL SVCS	Purchasing	555 RAMIREZ ST STE 312	LOS ANGELES	CA	90012	20	2012	2	5	1525.50
956000222	160	34868035	LOS ANGELES COUNTY	Facilities	350 S FIGUEROA ST STE 700	LOS ANGELES	CA	90071	30	2012	2	5	1603.64
956000735	160	89496461	CITY OF LA/ENVIRON AFFAIR	Purchasing	555 RAMIREZ ST STE 312	LOS ANGELES	CA	90012	20	2012	2	5	1625.05
956000735	160	89374835	CITY OF LA/COMMUNITY DEV	Purchasing	555 RAMIREZ ST STE 312	LOS ANGELES	CA	90012	20	2012	2	5	45090.79
066002010	160	328NA0001053	GROTON TOWN OF PUBLIC WORKS	Water	123 A St.	GROTON	CT	06340	20	2012	2	5	318.00
066001854	160	328NA0001051	GROTON CITY OF	Administration	123 A St.	GROTON	CT	06340	20	2012	2	5	212.00
SALES REPORT DATA FORMAT													
Column Name	Required	Data Type	Length	Example	Comment								
TIN	Optional	Text	9	956000735	No Dash, Do not omit leading zero.								
Supplier ID	Yes	Number	3	111	See Supplier ID Table Below								
Account No.	Optional	Text	25 max		Depends on supplier account no.								
Agency Name	Yes	Text	255 max	Los Angeles County									
Dept Name	Optional	Text	255 max	Purchasing Dept									
Address	Yes	Text	255 max										
City	Yes	Text	255 max	Los Angeles	Must be a valid City name								
State	Yes	Text	2	CA									
Zip	Yes	Text	5	90071	No Dash, Do not omit leading zero, Valid zip code								
Agency Type	Yes	Number	2	30	See Agency Type Table Below								
Year	Yes	Number	4	2010									
Qtr	Yes	Number	1	4									
Month	Yes	Number	2	12									
Amount	Yes	Number	variable	45090.79	Two digit decimal point, no \$ sign or commas								
			Agency Type Table										
		Agency Type ID	Agency Type Description										
		10	K-12										
		11	Community College										
		12	College and University										
		20	City										
		21	City Special District										
		22	Consolidated City/County										
		30	County										
		31	County Special District										
		40	Federal										
		41	Crown Corporations										
		50	Housing Authority										
		80	State Agency										
		81	Independent Special District										
		82	Non-Profit										
		84	Other										

Section 8
U.S. Communities Additional Provisions

U.S. COMMUNITIES ADDITIONAL PROVISIONS

MASTER INTERGOVERNMENTAL COOPERATIVE PURCHASING AGREEMENT

This Master Intergovernmental Cooperative Purchasing Agreement (“Agreement”) is made between certain government agencies that execute a Lead Public Agency Certificate (collectively, “Lead Public Agencies”) to be appended and made a part hereof and other government agencies (“Participating Public Agencies”) that agree to the terms and conditions hereof through the U.S. Communities registration process and made a part hereof.

RECITALS

WHEREAS, after a competitive solicitation and selection process by Lead Public Agencies, in compliance with their own policies, procedures, rules and regulations, a number of suppliers (each, a “Contract Supplier”) have entered into Master Agreements with Lead Public Agencies to provide a variety of goods, products and services based on national and international volumes (herein “Products and Services”);

WHEREAS, Master Agreements are made available by Lead Public Agencies through U.S. Communities and provide that Participating Public Agencies may purchase Products and Services on the same terms, conditions and pricing as the Lead Public Agency, subject to any applicable local purchasing ordinances and the laws of the State of purchase;

WHEREAS, the parties desire to comply with the requirements and formalities of any intergovernmental cooperative act, if applicable, to the laws of the State of purchase;

WHEREAS, the parties hereto desire to conserve resources and reduce procurement cost;

WHEREAS, the parties hereto desire to improve the efficiency, effectiveness and economy of the procurement of necessary Products and Services;

NOW, THEREFORE, in consideration of the mutual promises contained in this Agreement, and of the mutual benefits to result, the parties agree as follows:

1. That each party will facilitate the cooperative procurement of Products and Services.
2. That the procurement of Products and Services subject to this Agreement shall be conducted in accordance with and subject to the relevant statutes, ordinances, rules and regulations that govern each party’s procurement practices.
3. That the cooperative use of solicitations obtained by a party to this Agreement shall be in accordance with the terms and conditions of the solicitation, except as modification of those terms and conditions is otherwise allowed or required by applicable law.
4. That the Lead Public Agencies will make available, upon reasonable request and subject to convenience, information which may assist in improving the effectiveness, efficiency and economy of Participating Public Agencies’ procurement of Products and Services.
5. That the Participating Public Agency will make timely payments to the Contract Supplier for Products and Services received in accordance with the terms and conditions of the procurement. Payment, inspections and acceptance of Products and Services ordered by the

Section 8

U.S. Communities Additional Provisions

Participating Public Agency shall be the exclusive obligation of such Participating Public Agency. Disputes between the Participating Public Agency and Contract Supplier are to be resolved in accord with the law and venue rules of the State of purchase.

6. The Participating Public Agency shall not use this Agreement as a method for obtaining additional concessions or reduced prices for similar products or services.
7. The Participating Public Agency is solely responsible for ordering, accepting, and paying and any other action, inaction or decision regarding the Products and Services obtained under this Agreement. A Lead Public Agency shall not be liable in any manner for any action or inaction or decisions taken by a Participating Public Agency. The Participating Public Agency shall, to the extent permitted by applicable law, hold the Lead Public Agency harmless from any liability that may arise from action or inaction of the Participating Public Agency.
8. The exercise of any rights or remedies by the Participating Public Agency shall be the exclusive obligation of such Participating Public Agency.
9. This Agreement shall remain in effect until termination by a party giving thirty (30) days prior written notice to U.S. Communities at 2999 Oak Road, Suite 710, Walnut Creek, CA 94597.
10. This Agreement shall become effective after execution of the Lead Public Agency Certificate or Participating Public Agency registration, as applicable.

Section 8

U.S. Communities Additional Provisions

STATE NOTICE ADDENDUM

Pursuant to certain state notice provisions the following public agencies and political subdivisions of the referenced public agencies are eligible to access the contract award made pursuant to this solicitation. Public agencies and political subdivisions are hereby given notice of the foregoing request for proposal for purposes of complying with the procedural requirements of said statutes:

Nationwide:

http://www.usa.gov/Agencies/Local_Government/Cities.shtml

Other states:

State of Oregon, State of Hawaii, State of Washington

AgencyName	State	COUNTY OF MAUI	HI
Malama Honua Public Charter School	HI	Lanai Community Health Center	HI
ST JOHN THE BAPTIST	HI	Maui High Band Booster Club	HI
Waimanalo Elementary and Intermediate School	HI	Tri-Isle Resource Conservation and Development District	HI
Kailua High School	HI	Kumulani Chapel	HI
PACIFIC BUDDHIST ACADEMY	HI	Chamber of Commerce Hawaii	HI
HAWAII TECHNOLOGY ACADEMY	HI	Naalehu Assembly of God	HI
CONGREGATION OF CHRISTIAN BROTHERS OF HAWAII, INC.	HI	outrigger canoe club	HI
MARYKNOLL SCHOOL	HI	One Kalakaua	HI
ISLAND SCHOOL	HI	Native Hawaiian Hospitality Association	HI
STATE OF HAWAII, DEPT. OF EDUCATION	HI	St. Theresa School	HI
KE KULA O S. M. KAMAKAU	HI	Hawaii Peace and Justice	HI
KAMEHAMEHA SCHOOLS	HI	Kauai Youth Basketball Association	HI
HANAHAU`OLI SCHOOL	HI	NA HALE O MAUI	HI
KIHEI CHARTER SCHOOL	HI	LEEWARD HABITAT FOR HUMANITY	HI
EMMANUAL LUTHERAN SCHOOL	HI	WAIANAE COMMUNITY OUTREACH	HI
School Lunch Program	HI	NA LEI ALOHA FOUNDATION	HI
Ewa Makai Middle School	HI	HAWAII FAMILY LAW CLINIC	HI
Our Savior Lutheran School	HI	DBA ALA KUOLA	HI
BOARD OF WATER SUPPLY	HI	BUILDING INDUSTRY ASSOCIATION OF HAWAII	HI
MAUI COUNTY COUNCIL	HI	UNIVERSITY OF HAWAII	HI
Kauai County Council	HI	FEDERAL CREDIT UNION	HI
Honolulu Fire Department	HI		

Section 8

U.S. Communities Additional Provisions

LANAKILA REHABILITATION CENTER INC.	HI	Kipuka o Ke Ola	HI
POLYNESIAN CULTURAL CENTER	HI	READ TO ME INTERNATIONAL FOUNDATION	HI
CTR FOR CULTURAL AND TECH INTERCHNG BETW EAST AND WEST	HI	MAUI FAMILY YMCA	HI
BISHOP MUSEUM	HI	WAILUKU FEDERAL CREDIT UNION	HI
ALCHOLIC REHABILITATION SVS OF HI INC DBA HINA MAUKA	HI	ST. THERESA CHURCH	HI
ASSOSIATION OF OWNERS OF KUKUI PLAZA	HI	HALE MAHAOLU	HI
MAUI ECONOMIC DEVELOPMENT BOARD	HI	West Maui Community Federal Credit Union	HI
NETWORK ENTERPRISES, INC.	HI	Hawaii Island Humane Society	HI
HONOLULU HABITAT FOR HUMANITY	HI	Western Pacific Fisheries Council	HI
ALOHACARE	HI	Kama'aina Care Inc	HI
ORI ANUENUE HALE, INC.	HI	International Archaeological Research Institute, Inc.	HI
IUPAT, DISTRICT COUNCIL 50	HI	Community Empowerment Resources	HI
GOODWILL INDUSTRIES OF HAWAII, INC.	HI	Tutu and Me Traveling Preschool	HI
HAROLD K.L. CASTLE FOUNDATION	HI	First United Methodist Church	HI
MAUI ECONOMIC OPPORTUNITY, INC.	HI	United Chinese Society	HI
EAH, INC.	HI	Haggai Institue	HI
PARTNERS IN DEVELOPMENT FOUNDATION	HI	AOAO Royal Capitol Plaza	HI
HABITAT FOR HUMANITY MAUI	HI	Kumpang Lanai	HI
W. M. KECK OBSERVATORY	HI	Child and Family Service	HI
HAWAII EMPLOYERS COUNCIL	HI	MARINE SURF WAIKIKI, INC.	HI
HAWAII STATE FCU	HI	Hawaii Health Connector	HI
MAUI COUNTY FCU	HI	Hawaii Carpenters Market Recovery Program Fund	HI
PUNAHOU SCHOOL	HI	Puu Heleakala Community Association	HI
YMCA OF HONOLULU	HI	Saint Louis School	HI
EASTER SEALS HAWAII	HI	Kailua Racquet Club, Ltd.	HI
AMERICAN LUNG ASSOCIATION	HI	Homewise Inc.	HI
Pohaha I Ka Lani	HI	Hawaii Baptist Academy	HI
Hawaii Area Committee	HI	Kroc Center Hawaii	HI
Tri-Isle RC&D	HI	Kupu	HI
Lanai Federal Credit Union	HI	University of the Nations	HI
Aloha United Way	HI	ARGOSY UNIVERSITY	HI
		HAWAII PACIFIC UNIVERSITY	HI
		UNIVERSITY OF HAWAII AT MANOA	HI
		RESEARCH CORPORATION OF THE UNIVERSITY OF HAWAII	HI
		BRIGHAM YOUNG UNIVERSITY	HI

Section 8

U.S. Communities Additional Provisions

- HAWAII		Access	
University Clinical Research and Association	HI	CITY AND COUNTY OF HONOLULU	HI
CHAMINADE UNIVERSITY OF HONOLULU	HI	Lanai Youth Center	HI
Ricoh	HI	Silver Dolphin Bistro	HI
ROMAN CATHOLIC CHURCH IN THE STATE OF HAWAII	HI	Commander, Navy Region Hawaii	HI
Hawaii Information Consortium	HI	US Navy	HI
Leeward Community Church	HI	Defense Information System Agency	HI
E Malama In Keiki O Lanai	HI	84th Engineer Battalion	HI
Keawala'i Congregational Church	HI	Department of Veterans Affairs	HI
Lanai Community Hospital	HI	Central School District 13J (Polk County, Oregon)	OR
Angels at Play Preschool & Kindergarten	HI	Milton-Freewater Unified School District No 7	OR
Queen Emma Gardens AOA	HI	Scappoose Adventist School	OR
FAMILY SUPPORT SERVICES OF WEST HAWAII	HI	Ontario School District 8C	OR
Honolulu Community College	HI	Trillium Charter School	OR
COLLEGE OF THE MARSHALL ISLANDS	HI	Echo School District	OR
DOT Airports Division Hilo International Airport	HI	Warrenton Hammond School	OR
Judiciary - State of Hawaii	HI	Immanuel Lutheran School	OR
ADMIN. SERVICES OFFICE	HI	Columbia Academy	OR
SOH- JUDICIARY CONTRACTS AND PURCH	HI	VALLEY CATHOLIC SCHL	OR
STATE DEPARTMENT OF DEFENSE	HI	CROOK COUNTY SCHOOL DISTRICT	OR
HAWAII CHILD SUPPORT ENFORCEMENT AGENCY	HI	CORBETT SCHL DIST #39	OR
HAWAII HEALTH SYSTEMS CORPORATION	HI	Trinity Lutheran Church and School	OR
HAWAII AGRICULTURE RESEARCH CENTER	HI	Bethel School District #52	OR
STATE OF HAWAII	HI	OREGON CITY PUBLIC SCHL	OR
Third Judicial Circuit - State of Hawaii	HI	Ppmc Education Committee	OR
State of Hawaii Department of Transportation	HI	Stayton Christian School	OR
Office of the Governor	HI	South Columbia Family School	OR
State of Hawaii-Department of Health-Disability & Communication	HI	Sunrise Preschool	OR
		St. Therese Parish/School	OR
		PINE-EAGLE SCHOOL DISTRICT	OR
		061	
		Portland YouthBuilders	OR
		Wallowa County ESD	OR
		Fern Ridge School District 28J	OR
		Knova Learning	OR
		New Horizon Christian School	OR
		MOLALLA RIVER ACADEMY	OR

Section 8

U.S. Communities Additional Provisions

HIGH DESERT EDUCATION SERVICE DISTRICT	OR	BAKER COUNTY SCHOOL DIST. 16J - MALHEUR ESD	OR
St. Luke Catholic School	OR	HARNEY EDUCATION SERVICE DISTRICT	OR
SOUTHWEST CHARTER SCHOOL	OR	GREATER ALBANY PUBLIC SCHOOL DISTRICT	OR
WHITEAKER MONTESSORI SCHOOL	OR	LAKE OSWEGO SCHOOL DISTRICT 7J	OR
CASCADES ACADEMY OF CENTRAL OREGON	OR	SOUTHERN OREGON EDUCATION SERVICE DISTRICT	OR
NEAH-KAH-NIE DISTRICT NO.56	OR	SILVER FALLS SCHOOL DISTRICT	OR
INTER MOUNTAIN ESD	OR	St Helens School District	OR
STANFIELD SCHOOL DISTRICT	OR	DAYTON SCHOOL DISTRICT NO.8	OR
LA GRANDE SCHOOL DISTRICT	OR	Amity School District 4-J	OR
CASCADE SCHOOL DISTRICT	OR	SCAPPOOSE SCHOOL DISTRICT 1J	OR
DUFUR SCHOOL DISTRICT NO.29	OR	REEDSPORT SCHOOL DISTRICT	OR
hillsboro school district	OR	FOREST GROVE SCHOOL DISTRICT	OR
GASTON SCHOOL DISTRICT 511J	OR	DAVID DOUGLAS SCHOOL DISTRICT	OR
BEAVERTON SCHOOL DISTRICT	OR	LOWELL SCHOOL DISTRICT NO.71	OR
COUNTY OF YAMHILL SCHOOL DISTRICT 29	OR	TIGARD-TUALATIN SCHOOL DISTRICT	OR
WILLAMINA SCHOOL DISTRICT	OR	SHERWOOD SCHOOL DISTRICT 88J	OR
MCMINNVILLE SCHOOL DISTRICT NO.40	OR	RAINIER SCHOOL DISTRICT	OR
Sheridan School District 48J	OR	NORTH CLACKAMAS SCHOOL DISTRICT	OR
THE CATLIN GABEL SCHOOL	OR	MONROE SCHOOL DISTRICT NO.1J	OR
NORTH WASCO CTY SCHOOL DISTRICT 21 - CHENOWITH	OR	CHILDPEACE MONTESSORI	OR
CENTRAL CATHOLIC HIGH SCHOOL	OR	HEAD START OF LANE COUNTY	OR
CANYONVILLE CHRISTIAN ACADEMY	OR	HARNEY COUNTY SCHOOL DIST. NO.3	OR
OUR LADY OF THE LAKE SCHOOL	OR	NESTUCCA VALLEY SCHOOL DISTRICT NO.101	OR
NYSSA SCHOOL DISTRICT NO. 26	OR	ARCHBISHOP FRANCIS	OR
ARLINGTON SCHOOL DISTRICT NO. 3	OR	NORBERT BLANCHET SCHOOL	OR
LIVINGSTONE ADVENTIST ACADEMY	OR	LEBANON COMMUNITY SCHOOLS NO.9	OR
Santiam Canyon SD 129J	OR	MT.SCOTT LEARNING CENTERS	OR
WEST HILLS COMMUNITY CHURCH	OR	SEVEN PEAKS SCHOOL	OR
BANKS SCHOOL DISTRICT	OR		
WILLAMETTE EDUCATION SERVICE DISTRICT	OR		

Section 8

U.S. Communities Additional Provisions

DE LA SALLE N CATHOLIC HS	OR	GLIDE SCHOOL DISTRICT NO.12	OR
MULTISENSORY LEARNING ACADEMY	OR	SOUTH UMPQUA SCHOOL DISTRICT #19	OR
MITCH CHARTER SCHOOL	OR	YONCALLA SCHOOL DISTRICT NO.32	OR
REALMS CHARTER SCHOOL	OR	ELKTON SCHOOL DISTRICT NO.34	OR
BAKER SCHOOL DISTRICT 5-J	OR	DOUGLAS COUNTY SCHOOL DISTRICT 116	OR
PHILOMATH SCHOOL DISTRICT	OR	HOOD RIVER COUNTY SCHOOL DISTRICT	OR
CLACKAMAS EDUCATION SERVICE DISTRICT	OR	PHOENIX-TALENT SCHOOL DISTRICT NO.4	OR
CANBY SCHOOL DISTRICT	OR	CENTRAL POINT SCHOOL DISTRICT NO. 6	OR
OREGON TRAIL SCHOOL DISTRICT NO.46	OR	JACKSON CO SCHOOL DIST NO.9	OR
WEST LINN WILSONVILLE SCHOOL DISTRICT	OR	ROGUE RIVER SCHOOL DISTRICT NO.35	OR
MOLALLA RIVER SCHOOL DISTRICT NO.35	OR	MEDFORD SCHOOL DISTRICT 549C	OR
ESTACADA SCHOOL DISTRICT NO.108	OR	CULVER SCHOOL DISTRICT NO.	OR
GLADSTONE SCHOOL DISTRICT	OR	JEFFERSON COUNTY SCHOOL DISTRICT 509-J	OR
ASTORIA SCHOOL DISTRICT 1C	OR	GRANTS PASS SCHOOL DISTRICT 7	OR
SEASIDE SCHOOL DISTRICT 10	OR	LOST RIVER JR/SR HIGH SCHOOL	OR
NORTHWEST REGIONAL EDUCATION SERVICE DISTRICT	OR	KLAMATH FALLS CITY SCHOOLS	OR
VERNONIA SCHOOL DISTRICT 47J	OR	LANE COUNTY SCHOOL DISTRICT 4J	OR
SOUTH COAST EDUCATION SERVICE DISTRICT	OR	SPRINGFIELD SCHOOL DISTRICT NO.19	OR
COOS BAY SCHOOL DISTRICT NO.9	OR	CRESWELL SCHOOL DISTRICT	OR
COOS BAY SCHOOL DISTRICT	OR	SOUTH LANE SCHOOL DISTRICT 45J3	OR
NORTH BEND SCHOOL DISTRICT 13	OR	LANE COUNTY SCHOOL DISTRICT 69	OR
COQUILLE SCHOOL DISTRICT 8	OR	SIUSLAW SCHOOL DISTRICT	OR
MYRTLE POINT SCHOOL DISTRICT NO.41	OR	SWEET HOME SCHOOL DISTRICT NO.55	OR
BANDON SCHOOL DISTRICT	OR	LINN CO. SCHOOL DIST. 95C - SCIO SD	OR
BROOKING HARBOR SCHOOL DISTRICT NO.17-C	OR	ONTARIO MIDDLE SCHOOL	OR
REDMOND SCHOOL DISTRICT	OR	GERVAIS SCHOOL DIST. #1	OR
DESCHUTES COUNTY SD NO.6 - SISTERS SD	OR	NORTH SANTIAM SCHOOL DISTRICT 29J	OR
DOUGLAS EDUCATION SERVICE DISTRICT	OR		
ROSEBURG PUBLIC SCHOOLS	OR		

Section 8

U.S. Communities Additional Provisions

JEFFERSON SCHOOL DISTRICT	OR	Vale School District No. 84	OR
SALEM-KEIZER PUBLIC SCHOOLS	OR	St. Mary School	OR
MT. ANGEL SCHOOL DISTRICT NO.91	OR	Junction City High School	OR
MARION COUNTY SCHOOL DISTRICT 103 - WASHINGTON ES	OR	Three Rivers School District	OR
MORROW COUNTY SCHOOL DISTRICT	OR	Fern Ridge School District	OR
MULTNOMAH EDUCATION SERVICE DISTRICT	OR	JESUIT HIGH SCHL EXEC OFC	OR
GRESHAM-BARLOW SCHOOL DISTRICT	OR	LASALLE HIGH SCHOOL	OR
DALLAS SCHOOL DISTRICT NO. 2	OR	Southwest Christian School	OR
CENTRAL SCHOOL DISTRICT 13J	OR	Willamette Christian School	OR
St. Mary Catholic School	OR	Westside Christian High School	OR
CROSSROADS CHRISTIAN SCHOOL	OR	CS LEWIS ACADEMY	OR
ST. ANTHONY SCHOOL	OR	Portland America School	OR
Pedee School	OR	Forest Hills Lutheran School	OR
HERITAGE CHRISTIAN SCHOOL	OR	Mosier Community School	OR
BEND-LA PINE SCHOOL DISTRICT	OR	Koreducators Lep High	OR
GLENDALE SCHOOL DISTRICT	OR	Warrenton Hammond School District	OR
LINCOLN COUNTY SCHOOL DISTRICT	OR	Sutherlin School District	OR
PORTLAND PUBLIC SCHOOLS	OR	Malheur Elementary School District	OR
REYNOLDS SCHOOL DISTRICT	OR	Ontario School District	OR
CENTENNIAL SCHOOL DISTRICT	OR	Parkrose School District 3	OR
NOBEL LEARNING COMMUNITIES	OR	Riverdale School District 51J	OR
St. Stephen's Academy	OR	Tillamook School District	OR
McMinnville Adventist Christian School	OR	Madeleine School	OR
Salem-Keizer 24J	OR	Union School District	OR
McKay High School	OR	Helix School District	OR
Pine Eagle Charter School	OR	Riddle School District	OR
Waldo Middle School	OR	Ashbrook Independent School	OR
OAKLAND SCHOOL DISTRICT 001	OR	Molalla River School District	OR
hermiston school district	OR	Corvallis School District 509J	OR
Clear Creek Middle School	OR	Falls City School District #57	OR
Marist High School	OR	Portland Christian Schools	OR
Victory Academy	OR	LUCKIAMUTE VALLEY CHARTER SCHOOLS	OR
		Insight School of Oregon Painted Hills	OR
		Deer Creek Elementary School	OR
		Yamhill Carlton School District	OR
		COLTON SCHL DIST 53	OR
		HARRISBURG SCHL DIST	OR
		CENTRAL CURRY SCHL DIST#1	OR
		BNAI BRITH CAMP	OR
		OREGON FOOD BANK	OR

Section 8

U.S. Communities Additional Provisions

HOSANNA CHRISTIAN SCHL	OR	GILLIAM COUNTY OREGON	OR
ABIQUA SCHL	OR	UMATILLA COUNTY, OREGON	OR
Salem keizar school district	OR	DOUGLAS ELECTRIC	OR
Scio High School	OR	COOPERATIVE, INC.	
Athena Weston School District 29RJ	OR	MULTNOMAH LAW LIBRARY	OR
Butte Falls School District	OR	clackamas county	OR
Bend International School	OR	CLATSOP COUNTY	OR
Imbler School District #11	OR	COLUMBIA COUNTY, OREGON	OR
monument school	OR	coos county	OR
PENDLETON SCHOOL DISTRICT	OR	CROOK COUNTY ROAD	OR
#16R		DEPARTMENT	
Ohara Catholic School	OR	CURRY COUNTY OREGON	OR
MARCOLA SCHOOL DISTRICT	OR	DESCHUTES COUNTY	OR
079J		GILLIAM COUNTY	OR
LINN-BENTON-LINCOLN ESD	OR	GRANT COUNTY, OREGON	OR
Reynolds High School	OR	HARNEY COUNTY SHERIFFS	OR
St. Paul School District	OR	OFFICE	
Sabin-Schellenberg Technical Center	OR	HOOD RIVER COUNTY	OR
St Paul Parish School	OR	jackson county	OR
Joseph School District	OR	josephine county	OR
EagleRidge High School	OR	klamath county	OR
Grant Community School	OR	LANE COUNTY	OR
Hope chinese charter	OR	LINN COUNTY	OR
Northwest Academy	OR	MARION COUNTY , SALEM,	OR
Sunny Wolf Charter School	OR	OREGON	
MCKENZIE SCHOOL DISTRICT	OR	MULTNOMAH COUNTY	OR
068		SHERMAN COUNTY	OR
L'Etoiile French Immersion School	OR	WASCO COUNTY	OR
LA GRANDE SCHOOL DISTRICT	OR	YAMHILL COUNTY	OR
001		WALLOWA COUNTY	OR
FOSSIL SCHOOL DISTRICT 21J	OR	ASSOCIATION OF OREGON	OR
Marist Catholic High School	OR	COUNTIES	
Springfield Public Schools	OR	NAMI LANE COUNTY	OR
Elgin school dist.	OR	BENTON COUNTY	OR
PLEASANT HILL SCH DIST #1	OR	DOUGLAS COUNTY	OR
Ukiah School District 80R	OR	JEFFERSON COUNTY	OR
Lake Oswego Montessori School	OR	LAKE COUNTY	OR
North Powder Charter School	OR	LINCOLN COUNTY	OR
Siletz Valley School	OR	POLK COUNTY	OR
French American School	OR	UNION COUNTY	OR
Mastery Learning Institute	OR	WASHINGTON COUNTY	OR
North Lake School District 14	OR	MORROW COUNTY	OR
Early College High School	OR	Mckenzie Personnel Services	OR

Section 8

U.S. Communities Additional Provisions

Washington County Facilities & Park Services	OR	Bend Elks Lodge 1371	OR
		Friendly House, Inc.	OR
Multnomah County Department of Community Justice	OR	Klamath Siskiyou Wildlands Center	OR
		Grants Pass Seventh-day Adventist Church	OR
NORCOR Juvenile Detention	OR		
Tillamook County Estuary	OR	Corvallis Waldorf School	OR
Job Council	OR	Farmworkers Housing Development Corporation	OR
BAKER CNTY GOVT	OR		
TILLAMOOK CNTY	OR	World Forestry Center	OR
Multnomah County Dept of County Assets	OR	Adapt	OR
		Kid Time	OR
Wheeler County	OR	Oregon Farm Bureau	OR
Clackamas County Service District # 1/Tri-City Service District	OR	Mt Emily Safe Center	OR
		Salem First Presbyterian Church	OR
Resource Connections of Oregon	OR	Rolling Hills Baptist Church	OR
Lane County Sheriff's Office	OR	Baker Elks	OR
Clatsop County Sheriff's Office	OR	Gates Community Church of Christ	OR
Harney County Community Corrections	OR	PIP Corps LLC	OR
Grant County Economic Development	OR	Turtle Ridge Wildlife Center	OR
Clackamas County Juvenile Dept	OR	Grande Ronde Model Watershed Foundation	OR
Columbia Basin Care Facility	OR	Western Environmental Law Center	OR
City of Seaside Police Department	OR	Oregon District 7 Little League	OR
Tamarack Aquatic Center	OR	Mercy Flights, Inc.	OR
Seven Feathers Casino	OR	Metropolitan Contractor Improvement Partnership	OR
Oliver P Lent PTA	OR		
Willamette Valley Rehab Center	OR	The Christian Church of Hillsboro Oregonb	OR
St Paul Baptist Church	OR		
Long Tom Watershed Council	OR	Congregation Neveh Shalom	OR
San Martin Deporres Catholic Church	OR	My Fathers House	OR
Portland Parks Foundation	OR	Step Forward Activities Inc	OR
Sweet Home United Methodist Church	OR	HHoly Trinity Greek Orthodox Cathedral	OR
Cedar Hills Baptist Church	OR	MECOP Inc.	OR
Good Samaritan Ministries	OR	Workforce Northwest Inc	OR
Unitarian Universalist Church in Eugene	OR	Lane Arts Council	OR
Emmanuel Bible Church	OR	Building Healthy Family	OR
Portland Community Media	OR	Integral Youth Services	OR
La Pine Chamber of Commerce	OR	Children Center At Trinity	OR
Stone Creek Christian Church	OR	Beaverton Christians Church	OR
Rogue Valley Youth Football	OR	Oregon Humanities	OR
		St. Pius X School	OR

Section 8

U.S. Communities Additional Provisions

Community Connection of Northeast Oregon, Inc.	OR	REDMOND PROFICIENCY ACADEMY	OR
St Mark Presbyterian Church	OR	OHSU FOUNDATION	OR
Living Opportunities, Inc.	OR	SHELTERCARE	OR
Coos Art Museum	OR	PRINGLE CREEK SUSTAINABLE LIVING CENTER	OR
OETC	OR	PACIFIC INSTITUTES FOR RESEARCH	OR
Blanchet House of Hospitality	OR	Mental Health for Children, Inc.	OR
Garten Services Inc	OR	The Dreaming Zebra Foundation	OR
Incite Incorporated	OR	LAUREL HILL CENTER	OR
Merchants Exchange of Portland, Oregon	OR	THE OREGON COMMUNITY FOUNDATION	OR
Coalition for a Livable Future	OR	OCHIN	OR
West Salem United Methodist	OR	WE CARE OREGON	OR
Central Oregon Visitors Association	OR	SE WORKS	OR
Soroptimist International of Gold Beach, OR	OR	ENTERPRISE FOR EMPLOYMENT AND EDUCATION	OR
Real Life Christian Church	OR	OMNIMEDIX INSTITUTE	OR
Dayton Christian Church	OR	PORTLAND BUSINESS ALLIANCE	OR
Delphian School	OR	GATEWAY TO COLLEGE NATIONAL NETWORK	OR
AVON	OR	FOUNDATIONS FOR A BETTER OREGON	OR
EPUD-Emerald People's Utility District	OR	GOAL ONE COALITION	OR
Human Solutions, Inc.	OR	ATHENA LIBRARY FRIENDS ASSOCIATION	OR
The Wallace Medical Concern	OR	Coastal Family Health Center	OR
Boys & Girls Club of Salem, Marion & Polk Counties	OR	CENTER FOR COMMUNITY CHANGE	OR
The Ross Ragland Theater and Cultural Center	OR	STAND FOR CHILDREN	OR
Cascade Health Solutions	OR	ST. VINCENT DEPAUL OF LANE COUNTY	OR
Umpqua Community Health Center	OR	EAST SIDE FOURSQUARE CHURCH	OR
ALZHEIMERS NETWORK OF OREGON	OR	CORVALLIS MOUNTAIN RESCUE UNIT	OR
NATIONAL WILD TURKEY FEDERATION	OR	InventSuccess	OR
TILLAMOOK ESTUARIES PARTNERSHIP	OR	SHERIDAN JAPANESE SCHOOL FOUNDATION	OR
LIFEWORKS NW	OR	The Blosser Center for Dyslexia Resources	OR
Independent Development Enterprise Alliance	OR	MOSAIC CHURCH	OR
MID-WILLAMETTE VALLEY COMMUNITY ACTION AGENCY, INC	OR		
HALFWAY HOUSE SERVICES, INC.	OR		

Section 8

U.S. Communities Additional Provisions

HOUSING AUTHORITY OF LINCOLN COUNTY	OR	OREGON MUSUEM OF SCIENCE AND INDUSTRY	OR
RENEWABLE NORTHWEST PROJECT	OR	FIRST UNITARIAN CHURCH	OR
INTERNATIONAL SUSTAINABLE DEVELOPMENT FOUNDATION	OR	ST. ANTHONY CHURCH	OR
CONSERVATION BIOLOGY INSTITUTE	OR	Good Shepherd Medical Center	OR
THE NATIONAL ASSOCIATION OF CREDIT MANAGEMENT-OREGON, INC.	OR	Salem Academy	OR
BLACHLY LANE ELECTRIC COOPERATIVE	OR	GEN CONF OF SDA CHURCH WESTERN OR	OR
MORNING STAR MISSIONARY BAPTIST CHURCH	OR	PORTLAND ADVENTIST ACADEMY	OR
NORTHWEST FOOD PROCESSORS ASSOCIATION	OR	ST VINCENT DE PAUL OUTSIDE IN	OR
INDEPENDENT INSURANCE AGENTS AND BROKERS OF OREGON	OR	UNITED CEREBRAL PALSY OF OR AND SW WA	OR
OREGON EDUCATION ASSOCIATION	OR	WILLAMETTE VIEW INC.	OR
HEARING AND SPEECH INSTITUTE INC	OR	PORTLAND HABILITATION CENTER, INC.	OR
SALEM ELECTRIC	OR	OREGON STATE UNIVERSITY ALUMNI ASSOCIATION	OR
MORRISON CHILD AND FAMILY SERVICES	OR	ROSE VILLA, INC.	OR
JUNIOR ACHIEVEMENT	OR	NORTHWEST LINE JOINT APPRENTICESHIP & TRAINING COMMITTEE	OR
CENTRAL BIBLE CHURCH	OR	BOYS AND GIRLS CLUBS OF PORTLAND METROPOLITAN AREA	OR
MID COLUMBIA MEDICAL CENTER-GREAT 'N SMALL	OR	ROGUE FEDERAL CREDIT UNION	OR
TRILLIUM FAMILY SERVICES, INC.	OR	Oregon Research Institute	OR
YWCA SALEM	OR	WILLAMETTE LUTHERAN HOMES, INC	OR
PORTLAND ART MUSEUM	OR	LANE MEMORIAL BLOOD BANK	OR
SAINT JAMES CATHOLIC CHURCH	OR	PORTLAND JEWISH ACADEMY	OR
SOUTHERN OREGON HUMANE SOCIETY	OR	LANECO FEDERAL CREDIT UNION	OR
VOLUNTEERS OF AMERICA OREGON	OR	GRANT PARK CHURCH	OR
CENTRAL DOUGLAS COUNTY FAMILY YMCA	OR	ST. MARYS OF MEDFORD, INC.	OR
METROPOLITAN FAMILY SERVICE	OR	US CONFERENCE OF MENONNITE BRETHREN CHURCHES	OR
		FAITHFUL SAVIOR MINISTRIES	OR
		OREGON CITY CHURCH OF THE NAZARENE	OR
		OREGON COAST COMMUNITY	OR

Section 8

U.S. Communities Additional Provisions

ACTION		HELP NOW! ADVOCACY	OR
EDUCATION NORTHWEST	OR	CENTER	
COMMUNITY ACTION TEAM, INC.	OR	TENAS ILLAHEE CHILDCARE CENTER	OR
EUGENE SYMPHONY ASSOCIATION, INC.	OR	SUNRISE ENTERPRISES	OR
STAR OF HOPE ACTIVITY CENTER INC.	OR	LOOKING GLASS YOUTH AND FAMILY SERVICES	OR
SPARC ENTERPRISES	OR	SERENITY LANE	OR
SOUTHERN OREGON CHILD AND FAMILY COUNCIL, INC.	OR	EAST HILL CHURCH	OR
SALEM ALLIANCE CHURCH	OR	LA GRANDE UNITED METHODIST CHURCH	OR
Lane Council of Governments	OR	COAST REHABILITATION SERVICES	OR
FORD FAMILY FOUNDATION	OR	Edwards Center Inc	OR
TRAILS CLUB	OR	ALVORD-TAYLOR	OR
NEWBERG FRIENDS CHURCH	OR	INDEPENDENT LIVING SERVICES	
WOODBURN AREA CHAMBER OF COMMERCE	OR	NEW HOPE COMMUNITY CHURCH	OR
CONTEMPORARY CRAFTS MUSEUM AND GALLERY	OR	KLAMATH HOUSING AUTHORITY	OR
CITY BIBLE CHURCH	OR	QUADRIPLIGICS UNITED	OR
OREGON LIONS SIGHT & HEARING FOUNDATION	OR	AGAINST DEPENDENCY, INC.	
PORTLAND WOMENS CRISIS LINE	OR	SPONSORS, INC.	OR
THE SALVATION ARMY - CASCADE DIVISION	OR	COLUMBIA COMMUNITY MENTAL HEALTH	OR
WILLAMETTE FAMILY	OR	ADDICTIONS RECOVERY CENTER, INC	OR
WHITE BIRD CLINIC	OR	METRO HOME SAFETY REPAIR PROGRAM	OR
GOODWILL INDUSTRIES OF LANE AND SOUTH COAST COUNTIES	OR	OREGON SUPPORTED LIVING PROGRAM	OR
PLANNED PARENTHOOD OF SOUTHWESTERN OREGON	OR	SOUTH COAST HOSPICE, INC.	OR
HOUSING NORTHWEST	OR	ALLFOURONE/CRESTVIEW CONFERENCE CTR.	OR
OREGON ENVIRONMENTAL COUNCIL	OR	The International School	OR
MEALS ON WHEELS PEOPLE, INC.	OR	REBUILDING TOGETHER - PORTLAND INC.	OR
FAITH CENTER	OR	PENDLETON ACADEMIES	OR
Bob Belloni Ranch, Inc.	OR	PACIFIC FISHERY MANAGEMENT COUNCIL	OR
GOOD SHEPHERD COMMUNITIES	OR	DOGS FOR THE DEAF, INC.	OR
SACRED HEART CATHOLIC DAUGHTERS	OR	PUBLIC DEFENDER SERVICES OF LANE COUNTY, INC.	OR

Section 8

U.S. Communities Additional Provisions

EMMAUS CHRISTIAN SCHOOL	OR	PREGNANCY RESOUC	OR
DELIGHT VALLEY CHURCH OF CHRIST	OR	CENTERS OF GRETER PORTLAND	
SAINT CATHERINE OF SIENA CHURCH	OR	ELMIRA CHURCH OF CHRIST	OR
PORT CITY DEVELOPMENT CENTER	OR	JASPER MOUNTAIN	OR
VIRGINIA GARCIA MEMORIAL HEALTH CENTER	OR	ACUMENTRA HEALTH WORKSYSTEMS INC	OR
CENTRAL CITY CONCERN	OR	COVENANT CHRISTIAN HOOD RIVER	OR
CANBY FOURSQUARE CHURCH	OR	OREGON DONOR PROGRAM	OR
EMERALD PUD	OR	NAMI OREGON	OR
VERMONT HILLS FAMILY LIFE CENTER	OR	OLIVET BAPTIST CHURCH	OR
BENTON HOSPICE SERVICE	OR	SILVERTON AREA COMMUNITY AID	OR
INTERNATIONAL SOCIETY FOR TECHNOLOGY IN EDUCATION	OR	CONFEDERATED TRIBES OF GRAND RONDE	OR
COMMUNITY CANCER CENTER	OR	NEIGHBORIMPACT	OR
OPEN MEADOW ALTERNATIVE SCHOOLS, INC.	OR	CATHOLIC COMMUNITY SERVICES	OR
CASCADIA BEHAVIORAL HEALTHCARE	OR	NEW AVENUES FOR YOUTH INC	OR
WILD SALMON CENTER	OR	LA CLINICA DEL CARINO	OR
BROAD BASE PROGRAMS INC.	OR	FAMILY HEALTH CARE CENTER	
SUNNYSIDE FOURSQUARE CHURCH	OR	DECISION SCIENCE RESEARCH INSTITUTE, INC.	OR
TRAINING EMPLOYMENT CONSORTIUM	OR	WESTERN STATES CENTER	OR
RELEVANT LIFE CHURCH	OR	HIV ALLIANCE, INC	OR
211INFO	OR	PARTNERSHIPS IN COMMUNITY LIVING, INC.	OR
SONRISE CHURCH	OR	FANCONI ANEMIA RESEARCH FUND INC.	OR
LIVING WAY FELLOWSHIP	OR	BLIND ENTERPRISES OF OREGON	OR
Women's Safety & Resource Center	OR	OREGON BALLET THEATRE	OR
SEXUAL ASSAULT RESOURCE CENTER	OR	SMART	OR
IRCO	OR	All God's Children International	OR
NORTHWEST YOUTH CORPS	OR	FARMWORKER HOUSING DEV CORP	OR
TILLAMOOK CNTY WOMENS CRISIS CENTER	OR	UMPQUA COMMUNITY DEVELOPMENT CORPORATION	OR
SECURITY FIRST CHILD DEVELOPMENT CENTER	OR	REGIONAL ARTS AND CULTURE COUNCIL	OR
CLASSROOM LAW PROJECT	OR	THE EARLY EDUCATION PROGRAM, INC.	OR
YOUTH GUIDANCE ASSOC.	OR	MACDONALD CENTER	OR

Section 8

U.S. Communities Additional Provisions

EVERGREEN AVIATION	OR	WORD OF LIFE COMMUNITY	OR
MUSEUM AND CAP. MICHAEL KING.		CHURCH	
SELF ENHANCEMENT INC.	OR	SOCIAL VENTURE PARTNERS	OR
FRIENDS OF THE CHILDREN	OR	PORTLAND	
SOUTH LANE FAMILY NURSERY	OR	OREGON PROGRESS FORUM	OR
DBA FAMILY RELIEF NURSE		CENTER FOR RESEARCH TO PRACTICE	OR
COMMUNITY VETERINARY CENTER	OR	WESTERN RIVERS CONSERVANCY	OR
PORTLAND SCHOOLS FOUNDATION	OR	UNITED WAY OF THE COLUMBIA WILLAMETTE	OR
SUSTAINABLE NORTHWEST	OR	EUGENE BALLET COMPANY	OR
OREGON DEATH WITH DIGNITY	OR	EAST WEST MINISTRIES INTERNATIONAL	OR
BIRCH COMMUNITY SERVICES, INC.	OR	SISKIYOU INITIATIVE	OR
BAY AREA FIRST STEP, INC.	OR	EDUCATIONAL POLICY IMPROVEMENT CENTER	OR
OSLC COMMUNITY PROGRAMS	OR		
EN AVANT, INC.	OR	North Pacific District of Foursquare Churches	OR
ASHLAND COMMUNITY HOSPITAL	OR	CATHOLIC CHARITIES	OR
NORTHWEST ENERGY EFFICIENCY ALLIANCE	OR	FIRST CHURCH OF THE NAZARENE	OR
BONNEVILLE ENVIRONMENTAL FOUNDATION	OR	WESTSIDE BAPTIST CHURCH	OR
SUMMIT VIEW COVENANT CHURCH	OR	Housing Development Center	OR
SALMON-SAFE INC.	OR	Hoodview Christian Church	OR
BETHEL CHURCH OF GOD	OR	Child Evangelism Fellowship	OR
PROVIDENCE HOOD RIVER MEMORIAL HOSPITAL	OR	Little Promises Children's Program	OR
SAINT ANDREW NATIVITY SCHOOL	OR	UNION GOSPEL MISSION	OR
BARLOW YOUTH FOOTBALL	OR	GRACE BAPTIST CHURCH	OR
SPOTLIGHT THEATRE OF PLEASANT HILL	OR	COMMUNITY ACTION ORGANIZATION	OR
FAMILIES FIRST OF GRANT COUNTY, INC.	OR	OUTSIDE IN	OR
TOUCHSTONE PARENT ORGANIZATION	OR	MAKING MEMORIES BREAST CANCER FOUNDATION, INC.	OR
CANCER CARE RESOURCES	OR	ELAW	OR
CASCADIA REGION GREEN BUILDING COUNCIL	OR	COMMUNITY HEALTH CENTER, INC	OR
SHERMAN DEVELOPMENT LEAGUE, INC.	OR	Greater Portland INC	OR
SCIENCEWORKS	OR	Eugene Builders Exchange	OR
		Boys & Girls Club of Corvallis	OR
		Southeast Uplift Neighborhood Coalition	OR
		First United Presbyterian Church	OR
		PDX Wildlife	OR

Section 8

U.S. Communities Additional Provisions

Friends of the Opera House	OR	Northwest Habitat Institute	OR
Jackson-Josephine 4-C Council	OR	Winding Waters Medical Clinic	OR
North Coast Family Fellowship	OR	First Baptist Church	OR
P E C I	OR	The Nature Conservancy, Willamette	OR
Childswork Learning Center	OR	Valley Field Office	
Portland Schools Alliance	OR	Serenity Lane Health Services	OR
New Artists Performing Arts	OR	Portland Community Reinvestment	OR
Productions, Inc.		Initiatives, Inc.	
Relief Nursery	OR	Christians As Family Adovates	OR
St. Mary's Episcopal Church	OR	GeerCrest Farm & Historical Society	OR
Viking Sal Senior Center	OR	College United Methodist Church	OR
Boys and Girls Club of the rogue	OR	The Collins Foundation	OR
valley		Prince of Peace Lutheran Church &	OR
Lincoln City Chamber of Commerce	OR	School	
DrupalCon Inc., DBA Drupal	OR	NEDCO	OR
Association		Salem Evangelical Church	OR
Albany Partnership for Housing and	OR	Wild Lilac Child Development	OR
Community Development		Community	
SEED OF FAITH MINISTRIES	OR	Daystar Education, Inc.	OR
Hermiston Christian Center & School	OR	Oregon Social Learning Center	OR
SALEM FREE CLINICS	OR	Pain Society of Oregon	OR
Dress for Success Oregon	OR	environmental law alliance worldwide	OR
Beaverton Rock Creek Foursquare	OR	Community in Action	OR
Church		Safe Harbors	OR
St Paul Catholic Church	OR	FIRST CHRISTIAN CHURCH	OR
St Mary's Catholic School and Parish	OR	Pacific Classical Ballet	OR
Polk Soil and Water Conservation	OR	Depaul Industries	OR
District		African American Health Coalition	OR
Street Ministry	OR	Jesus Prayer Book	OR
La Grande Church of the Nazarene	OR	Coalition Of Community Health	OR
Spruce Villa, Inc.	OR	River Network	OR
OREGON SCHOOL BOARDS	OR	CCI Enterprises Inc	OR
ASSOCIATION		Oregon Nurses Association	OR
House of Prayer for All Nations	OR	GOODWILL INDUSTRIES OF THE	OR
Sacred Heart Catholic Church	OR	COLUMBIA WILLAMETTE	
African American Health Coaliton,	OR	Mount Angel Abbey	OR
Inc.		YMCA OF ASHLAND	OR
Happy Canyon Company	OR	YMCA OF COLUMBIA-	OR
Village Home Education Resource	OR	WILLAMETTE ASSOCIATION	
Center		SERVICES	
Monet's Children's Circle	OR	Multnomah Law Library	OR
Cascade Housing Association	OR	Friends Of Tryon Creek State P	OR
Dayspring Fellowship	OR		

Section 8

U.S. Communities Additional Provisions

Ontrack Inc.	OR	Grace Chapel	OR
Calvin Presbyterian Church	OR	CHILDREN'S MUSEUM 2ND	OR
HOLT INTL CHILD	OR	Solid Rock	OR
St John The Baptist Catholic	OR	West Chehalem Friends Church	OR
Portland Foursquare Church	OR	Guide Dogs For The Blind	OR
Portland Christian Center	OR	Aldersgate Camps and Retreats	OR
Church Extension Plan	OR	St. Katherine's Catholic Church	OR
Occu Afghanistan Relief Effort	OR	The Alliance NW of the Christian &	OR
EUGENE FAMILY YMCA	OR	Missionary Alliance	
Christ The King Parish and School	OR	Bags of Love	OR
Newberg Christian Church	OR	Grand View Baptist Church	OR
First United Methodist Church	OR	Green Electronics Council	OR
Zion Lutheran Church	OR	Scottish Rite	OR
Southwest Bible Church	OR	Western Wood Products Association	OR
Community Works Inc	OR	THE NEXT DOOR	OR
Masonic Lodge Pearl 66	OR	NATIONAL PSORIASIS	OR
Molalla Nazarene Church	OR	FOUNDATION	
Transition Projects, Inc	OR	NEW BEGINNINGS CHRISTIAN	OR
St Michaels Episcopal Church	OR	CENTER	
Saint Johns Catholich Church	OR	HIGHLAND UNITED CHURCH OF	OR
Access Inc	OR	CHRIST	
Community Learning Center	OR	OREGON REPERTORY SINGERS	OR
Old Mill Center for Children and	OR	HIGHLAND HAVEN	OR
Families		FAIR SHARE RESEARCH AND	OR
		EDUCATION FUND	
Sunny Oaks Inc	OR	Oregon Satsang Society, Inc., A	OR
Hospice Center Bend La Pine	OR	chartered Affiliate of ECKANKAR ,	
Westside Foursquare Church	OR	ECKA	
Relief Nursery Inc	OR	First Baptist Church of Enterprise	OR
Morning Star Community Church	OR	The Canby Center	OR
MULTNOMAH DEFENDERS INC	OR	REDMOND FIRE & RESCUE	OR
Providence Health System	OR	Instituto de Cultura y Arte In Xochitl	OR
Holy Trinity Catholic Church	OR	In Cuicatl	
Holy Redeemer Catholic Church	OR	McKenzie Personnel Systems	OR
Alliance Bible Church	OR	OSLC COMMUNITY PROGRAMS	OR
CARE OREGON	OR	OCP	
Mid Columbia Childrens Council	OR	Oregon Nikkei Endowment	OR
HUMANE SOCIETY OF	OR	Grace Community Church	OR
REDMOND		Eastern Oregon Alcoholism	OR
Our Redeemer Lutheran Church	OR	Foundation	
Kbps Public Radio	OR	Grantmakers for Education	OR
Skyball Salem Keizer Youth Bas	OR	The Spiral Gallery	OR
Open Technology Center	OR	The ALS Association Oregon and SW	OR
		Washington Chapter	

Section 8

U.S. Communities Additional Provisions

Children's Relief Nursery	OR	LUKE DORF INC	OR
Home Builders	OR	FAMILY CARE INC	OR
New Life Baptist Church	OR	MEDICAL TEAMS INTL	OR
Feral Cat Awareness Team	OR	Clean Slate Canine Rescue &	OR
Florence United Methodist Church	OR	Rehabilitation	
World of Speed	OR	St. Martins Episcopal church	OR
SW Community Health Center	OR	Food for Lane County	OR
Energy Trust of Oregon	OR	Clatsop Behavioral Healthcare	OR
St. Vincent de Paul Church	OR	columbia gorge discovery center and	OR
Fr. Bernard Youth Center	OR	museum	
Oregon Psychoanalytic Center	OR	NAMI of Washington County	OR
Store to Door	OR	American Legion Aloha Post 104	OR
Oregon Translational Research and	OR	The Dalles Art Association	OR
Development Insitute		Temple Beth Israel	OR
Depaul Industries	OR	Willamette Leadership	OR
OUR LADY OF PERPETUAL HELP	OR	Academy/Pioneer Youth Corps Of	
CATHOLIC CHURCH ALBANY		Oregon	
OREGON		Rose Haven	OR
SELCO Community Credit Union	OR	Dallas Church	OR
Prairie Baptist Church	OR	OREGON STATE UNIVERSITY	OR
North Coast Christian Church	OR	BOOKSTORE INC	
Union County Economic	OR	NORTH WILLAMETTE VALLEY	OR
Development Corp.		HABITAT FOR HUMANITY	
Camelto Theatre Company	OR	FAIRFIELD BAPTIST CHURCH	OR
Camp Fire Columbia	OR	Sexual Assault Support Services	OR
TAKE III OUTREACH	OR	Neskowin Valley School	OR
Rolling Hills Community Church	OR	RON WILSON CENTER FOR	OR
Eugene Swim and Tennis Club	OR	EFFECTIVE LIVING INC	
Summa Institute	OR	St. Joseph Shelter	OR
Amani Center	OR	The Inn Home for Boys, Inc.9138	OR
Billy Webb Elks lodge #1050	OR	MCKENZIEWATERSHED	OR
Silverton Senior Center	OR	COUNCIL	
First Evangelical Presbyterian Church	OR	Opportunity Connections	OR
of Oregon City		MENNONITE HOME OF ALBANY	OR
Joyful Servant Lutheran Church	OR	INC	
Sandy Seventh-day Adventist Church	OR	Oregon Technical Assistance	OR
Muddy Creek Charter School	OR	Corporation	
A FAMILY FOR EVERY CHILD	OR	Oregon And Southern Idaho Laborers	OR
1000 FRIENDS OF OREGON	OR	Employers Training School	
OREGON PEDIATRIC SOCIETY	OR	New Life Fellowship Church of God	OR
NONPROFIT ASSOCIATION OF	OR	Gladstone Senior Center	OR
OREGON		Education Travel & Culture, Inc.	OR

Section 8

U.S. Communities Additional Provisions

Rural Development Initiatives	OR	The Church of Christ of Latter Day Saints	OR
Jason Lee Manor/UMRC	OR		
Jesus Pursuit Church	OR	Cascade Height Public Charter School PTA	OR
YMCA of Marion and Polk Counties	OR		
PacificSource Health	OR	G.O.B.H.I	OR
Faith Christian Fellowship	OR	Association of Oregon Corrections Employees, Inc.	OR
Brookings Elks Lodge	OR		
Tualatin Lacrosse Club	OR	A Jesus Church Family	OR
Tillamook Seventh Day Adventist Church	OR	300 Main Inc	OR
		Southwestern Oregon Public Defender Services, Inc.	OR
Oregon Jewish Community Foundation	OR	Albertina Kerr Centers	OR
East River Fellowship	OR	Dufur Christian Church	OR
Holy Family Academy	OR	St. Matthew Catholic School	OR
FIRST BAPTIST CHURCH OF EUGENE	OR	Serendipity Center Inc	OR
PORTLAND METRO RESIDENTIAL SERVICES	OR	Yellowhawk Tribal Health	OR
		CASA of Marion County	OR
Peace Lutheran Church	OR	Oregoinans for Food & Shelter	OR
Living Word Christian Center	OR	Westside Church of Christ Inc	OR
Housing Authority of Douglas County	OR	Northwest Family Services	OR
Vietnamese Christian Community Church	OR	Network Charter School	OR
		Ride Connecton	OR
Forest Park Conservancy	OR	Parenting Now!	OR
Friends for Animals	OR	Christian Church of Woodburn	OR
Family Building Blocks	OR	Verde	OR
Goodwill Industries of Lane and South Coast	OR	Native American Youth and Family Center Early College Academy	OR
		USO Northwest	OR
Agia Sophia Academy	OR	Norkenzie Christian Church	OR
Friends of Driftwood Library	OR	Little Flower Development Center	OR
Consumers Power Inc.	OR	TLO Farms	OR
A. C. Gilbert's Discovery Village	OR	Evergreen Wings and Waves	OR
First Lutheran Church of Astoria	OR	Ascension Episcopal Parish	OR
Fund For Christian Charity	OR	Center for Family Development	OR
Deer Meadow Assisted Living	OR	West Salem Foursquare Church	OR
Oregon Laborers-Employer Administrative Fund, LLC	OR	Good Samaritan Ministry	OR
		Grace Lutheran Church of Molalla	OR
Umpqua Basin Water Association	OR	Trinity Lutheran	OR
Alpha Lambda House Corporation	OR	HOPE LUTHERAN CHURCH	OR
St John Fisher Catholic Church Portland Oregon	OR	Mount Pisgah Arboretum	OR
Eugene Creative Care	OR	Redeemer Lutheran Church	OR
		Disjecta Contemporary Art Center	OR

Section 8

U.S. Communities Additional Provisions

Korean Central Covenant Church of Eugene	OR	Smith Memorial Presbyterian Church	OR
Yankton Baptist Church	OR	Western Arts Alliance	OR
BioGift Anatomical	OR	Youth Dynamics	OR
Lower Columbia Estuary Partnership	OR	Ashland Art Center	OR
Mt Hood Hospice	OR	Apostolic Church of Jesus Christ	OR
Opportunity Foundation of central Oregon	OR	DOUGLAS FOREST PROTECTIVE	OR
Constructing Hope	OR	Oregon Lyme Disease Network	OR
Sprinkfield Elks #2145	OR	Ecotrust	OR
Abuse Recovery Ministry & Services	OR	SPECIAL MOBILITY SERVICES	OR
Oasis Shelter Home	OR	Bethlehem Christian Pre-School	OR
ST HENRYS CHURCH	OR	Historical Outreach Foundation	OR
Nehalem Bay House	OR	Teras Interventions and Counseling Inc	OR
UNITED METHODIST CHURCH	OR	Brooklyn Primary PTO	OR
p:ear	OR	Mountain View Academy	OR
Health Share of Oregon	OR	Salem Area Chamber of Commerce	OR
St. Peter Catholic Church	OR	First Congregational Chrch	OR
Mid Willamette Valley Community Action	OR	OREGON STATE FAIR	OR
A Hope For Autism Foundation	OR	Tri-County Chamber of Commerce Inc	OR
NW Sport Fishing	OR	Ronald McDonald House Charities of Oregon & Southwest Washington	OR
Breast Friends	OR	Center for Human Development	OR
SEPTL Southeast Portland Tool Library	OR	SafeHaven Humane Society	OR
Kids Unllimited Academy	OR	Rainier Assembly of God	OR
Cappella Romana	OR	EUGENE CHRISTIAN FELLOWSHIP	OR
National Christian Community Foundation	OR	Bridges to Change	OR
Legal Aid Services of Oregon LITC	OR	DePaul Treatment Centers, Inc.	OR
Willamette Valley Babe Ruth	OR	Ministerio International Casa	OR
Center For Continuous Improvement	OR	New Paradise Worship Center	OR
Northwest Center for Alternatives to Pesticides	OR	Mission Increase Foundation	OR
Junction City/Harrisburg/Monroe Habitat for Humanity	OR	Curry Public Transit Inc	OR
The Followers of Christ Church of Oregon City	OR	THREE RIVERS CASINO	OR
SEIU Local 49	OR	Brookings Harbor Christian School	OR
Emerald Media Group	OR	Bethesda Lutheran Church	OR
West Hills Christian School	OR	Legacy Mt. Hood Medical Center	OR
Trillium Sprigs	OR	Adelante Mujeres	OR
		Yamhill Community Care Organization	OR
		Portland Japanese Garden	OR
		The Madeleine Parish	OR
		The Tucker-Maxon Oral School	OR

Section 8

U.S. Communities Additional Provisions

Southwest Neighborhoods, Inc	OR	THE MILL CASINO	OR
Wallowa Valley Center For Wellness	OR	Oregon State University	OR
KIDS INTERVENTION AND DIAGNOSTIC CENTER	OR	Treasure Valley Community College	OR
Portland Yacht Club	OR	Unviersity of Oregon	OR
League of Women Voters	OR	OREGON UNIVERSITY SYSTEM	OR
Oregon & Southern Idaho District Council of Laborers'	OR	University of Western States	OR
Portland Police Sunshine Division	OR	GEORGE FOX UNIVERSITY	OR
Curry Health Network	OR	LEWIS AND CLARK COLLEGE	OR
United Way of Lane County	OR	PACIFIC UNIVERSITY	OR
The Lighthouse School	OR	REED COLLEGE	OR
Great Portland Bible	OR	WILLAMETTE UNIVERSITY	OR
College Possible	OR	LINFIELD COLLEGE	OR
Unithed Way	OR	MULTNOMAH BIBLE COLLEGE	OR
Community Energy Project	OR	NORTHWEST CHRISTIAN COLLEGE	OR
Bridgeport Community Chapel	OR	NATIONAL COLLEGE OF NATURAL MEDICINE	OR
Portland Oregon Visitors Association	OR	BLUE MOUNTAIN COMMUNITY COLLEGE	OR
Southern Oregon Project Hope	OR	PORTLAND STATE UNIV.	OR
Our United Villages	OR	CLACKAMAS COMMUNITY COLLEGE	OR
Samaritan Health Services Inc.	OR	MARYLHURST UNIVERSITY	OR
Santiam Assembly of God	OR	OREGON HEALTH AND SCIENCE UNIVERSITY	OR
CASCADES WEST FINANCIAL SERVICES IN	OR	BIRTHINGWAY COLLEGE OF MIDWIFERY	OR
Kilchis House	OR	pacific u	OR
Calvary Assembly of God	OR	UNIVERSITY OF OREGON	OR
Lake Grove Presbyterian Church	OR	CONCORDIA UNIV	OR
Grace Lutheran School	OR	Marylhurst University	OR
Western Mennonite School	OR	Corban College	OR
OEA CHOICE TRUST	OR	Oregon Center For Advanced T	OR
American Tinnitus Association	OR	UNIVERSITY OF PORTLAND	OR
Oregon Coast Aquarium, Inc.	OR	Portland Actors Conservatory	OR
HOPE POINT CHURCH	OR	University Of Oregon Athletics Department	OR
Unitus Community Credit Union	OR	Ecola Bible School	OR
St John the Baptist Greek Orthodox Church	OR	WARNERPACIFIC COLG	OR
COLUMBIA PACIFIC ECONOMIC DEVELOPMENT DISTRICT OF OREGON	OR	Beta Omega Alumnae	OR
St Andrews Presbyterian	OR	Oregon Institute of Technology	OR
Oregon Rural Electric Cooperative Association	OR	EASTERN OREGON UNIVERSITY	OR
		Wilco Farmers	OR

Section 8

U.S. Communities Additional Provisions

Harvest Church	OR	Coquille Economic Development Corporation	OR
Society of American Foresters	OR		
Clackamas River Water Providers	OR	CITY/COUNTY INSURANCE SERVICE	OR
eickhoff dev co inc	OR	COMMUNITY CYCLING CENTER	OR
Cornerstone Association Inc	OR	Shangri La	OR
The Klamath Tribe	OR	Portland Impact	OR
advocate care	OR	Eagle Fern Camp	OR
Cannon Beach Fire	OR	KLAMATH FAMILY HEAD START	OR
Life Flight Network LLC	OR	RIVER CITY DANCERS	OR
OREGON DEPT OF FISH & WILDLIFE-SAUVIE	OR	Oregon Permit Technical Association	OR
COVENANT RETIREMENT COMMUNITIES	OR	KEIZER EAGLES AERIE 3895	OR
PENTAGON FEDERAL CREDIT UNION	OR	Pgma/Cathie Bourne	OR
SAIF CORPORATION	OR	Sunrise Water	OR
GREATER HILLSBORO AREA CHAMBER OF COMMERCE	OR	Burns Paiute Tribe	OR
LANE ELECTRIC COOPERATIVE	OR	Oregon Public Broadcasting	OR
USAGENCIES CREDIT UNION	OR	La Grande Family Practice	OR
PACIFIC CASCADE FEDERAL CREDIT UNION	OR	Linn Benton Lincoln Educational Services District	OR
LOCAL GOVERNMENT PERSONNEL INSTITUTE	OR	Ricoh USA	OR
GRANTS PASS MANAGEMENT SERVICES, DBA	OR	Sphere MD	OR
SPIRIT WIRELESS	OR	BIENESTAR, INC.	OR
Kartini Clinic	OR	sunrise water authority	OR
Astra	OR	Mountain Valley Therapy	OR
Beit Hallel	OR	EAsern Oregon Trade and Event Center	OR
Cvalco	OR	Waste-Pro	OR
Elderhealth and Living	OR	NPKA	OR
OREGON CORRECTIONS ENTERPRISES	OR	IBEW280	OR
OREGON STATE HOSPITAL	OR	Confederated Tribes of Warm Springs	OR
OFFICE OF PUBLIC DEFENSE SERVICES	OR	Point West Credit Union	OR
Clatskanie People's Utility District	OR	Oregon State Credit Union	OR
PIONEER COMMUNITY DEVELOPMENT	OR	PIONEER TELEPHONE COOPERATIVE	OR
MARION COUNTY HEALTH DEPT	OR	Halsey-Shedd Fire District	OR
Ricoh USA	OR	Northwest Power and Conservation Council	OR
Heartfelt Obstetrics & Gynecology	OR	Oregon Funeral Directors Association	OR
		Nez Perce Tribe	OR
		Obsidian Urgent Care, P.C.	OR
		First Presbyterian Church of La Grande	OR

Section 8

U.S. Communities Additional Provisions

CONFLUENCE	OR	Tualatin Soil and Water Conservation District	OR
ENVIRONMENTAL CENTE			
A&I Benefit Plan Administrators, Inc.	OR	Silverton Fire District	OR
K Churchill Estates	OR	Lewis and Clark Rural Fire Protection District	OR
CSC HEAD START	OR		
NORTHWEST VINTAGE CAR AND MOTORCYCLE	OR	Rainbow Water District	OR
crescent grove cemetery	OR	Illinois Valley Fire District	OR
Port of Toledo	OR	Clatskanie RFPD	OR
Roseburg Police Department	OR	PORT OF TILLAMOOK BAY	OR
Molalla Rural Fire Protection District	OR	TRI-COUNTY HEALTH CARE SAFETY NET ENTERPRISE	OR
MONMOUTH - INDEPENDENCE NETWORK	OR	METROPOLITAN EXPOSITION-RECREATION COMMISSION	OR
EUGENE WATER & ELECTRIC BOARD	OR	REGIONAL AUTOMATED INFORMATION NETWORK	OR
MALIN COMMUNITY PARK AND RECREATION DISTRICT	OR	OAK LODGE WATER DISTRICT	OR
TILLAMOOK PEOPLES UTILITY DISTRICT	OR	THE PORT OF PORTLAND	OR
GLADSTONE POLICE DEPARTMENT	OR	WILLAMALANE PARK AND RECREATION DISTRICT	OR
GOLD BEACH POLICE DEPARTMENT	OR	TUALATIN VALLEY WATER DISTRICT	OR
THE NEWPORT PARK AND RECREATION CENTER	OR	UNION SOIL & WATER CONSERVATION DISTRICT	OR
RIVERGROVE WATER DISTRICT	OR	LANE EDUCATION SERVICE DISTRICT	OR
TUALATIN VALLEY FIRE & RESCUE	OR	TUALATIN HILLS PARK AND RECREATION DISTRICT	OR
GASTON RURAL FIRE DEPARTMENT	OR	PORT OF SIUSLAW	OR
CITY COUNTY INSURANCE SERVICES	OR	CHEHALEM PARK AND RECREATION DISTRICT	OR
SOUTH SUBURBAN SANITARY DISTRICT	OR	PORT OF ST HELENS	OR
SOUTH FORK WATER BOARD	OR	LANE TRANSIT DISTRICT	OR
SUNSET EMPIRE PARK AND RECREATION	OR	CENTRAL OREGON INTERGOVERNMENTAL COUNCIL	OR
SPRINGFIELD UTILITY BOARD	OR	HOODLAND FIRE DISTRICT	OR
Tillamook Urban Renewal Agency	OR	NO.74	
Netarts Water District	OR	MID COLUMBIA COUNCIL OF GOVERNMENTS	OR
OAK LODGE SANITARY DISTRICT	OR	WEST MULTNOMAH SOIL AND WATER CONSERVATION DISTRICT	OR
Boardman Rural Fire Protection District	OR	SALEM AREA MASS TRANSIT DISTRICT	OR

Section 8

U.S. Communities Additional Provisions

Banks Fire District #13	OR	Woodburn City Of	OR
KLAMATH COUNTY 9-1-1	OR	Brookings Fire / Rescue	OR
GLENDAL RURAL FIRE DISTRICT	OR	City of Veneta	OR
COLUMBIA 911 COMMUNICATIONS DISTRICT	OR	CITY OF DAMASCUS	OR
CLACKAMAS RIVER WATER NW POWER POOL	OR	Hermiston Fire & Emergency Svcs	OR
Lowell Rural Fire Protection District	OR	CEDAR MILL COMMUNITY LIBRARY	OR
TriMet Transit	OR	CITY OF LAKE OSWEGO	OR
Estacada Rural Fire District	OR	LEAGUE OF OREGON CITIES	OR
Keizer Fire District	OR	CITY OF SANDY	OR
State Accident Insurance Fund Corporation	OR	CITY OF ASTORIA OREGON	OR
Bend Metro Park & Recreation District	OR	CITY OF BEAVERTON	OR
Port of Hood River	OR	CITY OF BOARDMAN	OR
La Pine Park & Recreation District	OR	CITY OF CANBY	OR
Brookings- Harbor School District 17c	OR	CITY OF CANYONVILLE	OR
Siuslaw Public Library District	OR	CITY OF CENTRAL POINT POLICE DEPARTMENT	OR
Tri-County Metropolitan Transportation District of Oregon ("TriMet")	OR	CITY OF CLATSKANIE	OR
Columbia River Fire & Rescue	OR	CITY OF CONDON	OR
Fern Ridge Library District	OR	CITY OF COOS BAY	OR
Bend Park and Recreation District	OR	CITY OF CORVALLIS	OR
Port of Garibaldi	OR	CITY OF CRESWELL	OR
Seal Rock Water District	OR	CITY OF ECHO	OR
Rockwood Water P.U.D.	OR	CITY OF ESTACADA	OR
Tillamook Fire District	OR	CITY OF EUGENE	OR
Tillamook County Transportation Dist	OR	CITY OF FAIRVIEW	OR
Central Lincoln People's Utility District	OR	CITY OF GEARHART	OR
Jefferson Park and Recreation	OR	CITY OF GOLD HILL	OR
City of Monmouth / Public Works	OR	CITY OF GRANTS PASS	OR
McMinnville Police Department	OR	CITY OF GRESHAM	OR
Long Creek School District	OR	CITY OF HILLSBORO	OR
City of Sublimity	OR	CITY OF HOOD RIVER	OR
City of Central Point Parks and Recreation	OR	CITY OF JOHN DAY	OR
Gearhart Fire Department	OR	CITY OF KLAMATH FALLS	OR
		CITY OF LA GRANDE	OR
		CITY OF MALIN	OR
		CITY OF MCMINNVILLE	OR
		CITY OF HALSEY	OR
		CITY OF MEDFORD	OR
		CITY OF MILL CITY	OR
		CITY OF MILWAUKIE	OR
		CITY OF MORO	OR

Section 8

U.S. Communities Additional Provisions

CITY OF MOSIER	OR	CITY OF DUNDEE	OR
CITY OF NEWBERG	OR	CITY OF AURORA	OR
CITY OF OREGON CITY	OR	THE CITY OF NEWPORT	OR
CITY OF PILOT ROCK	OR	CITY OF ALBANY	OR
CITY OF POWERS	OR	CITY OF ASHLAND	OR
RAINIER POLICE DEPARTMENT	OR	CITY OF LEBANON	OR
CITY OF REEDSPORT	OR	CITY OF PORTLAND	OR
CITY OF RIDDLE	OR	CITY OF SALEM	OR
CITY OF SCAPPOOSE	OR	CITY OF SPRINGFIELD	OR
CITY OF SEASIDE	OR	METRO	OR
CITY OF SILVERTON	OR	CITY OF BURNS	OR
CITY OF STAYTON	OR	CITY OF COTTAGE GROVE	OR
City of Troutdale	OR	CITY OF DALLAS	OR
CITY OF TUALATIN, OREGON	OR	CITY OF FALLS CITY	OR
CITY OF WARRENTON	OR	CITY OF PHOENIX	OR
CITY OF WEST LINN/PARKS	OR	CITY OF PRAIRIE CITY	OR
CITY OF WOODBURN	OR	CITY OF REDMOND	OR
CITY OF TIGARD, OREGON	OR	CITY OF SHERWOOD	OR
CITY OF AUMSVILLE	OR	City of junction city	OR
CITY OF PORT ORFORD	OR	City of Florence	OR
CITY OF EAGLE POINT	OR	Columbia Gorge Community	OR
CITY OF WOOD VILLAGE	OR	City of Dayton	OR
St. Helens, City of	OR	City of Carlton	OR
CITY OF WINSTON	OR	City of Pendleton Convention Center	OR
CITY OF COBURG	OR	City of Monmouth	OR
CITY OF NORTH PLAINS	OR	City of Philomath	OR
CITY OF GERVAIS	OR	City of Sheridan	OR
CITY OF YACHATS	OR	Seaside Public Library	OR
FLORENCE AREA CHAMBER OF	OR	City of Yoncalla	OR
COMMERCE		La Grande Police Department	OR
PORTLAND DEVELOPMENT	OR	Cove City Hall	OR
COMMISSION		NW PORTLAND INDIAN HEALTH	OR
CITY OF CANNON BEACH OR	OR	BOARD	
CITY OF ST. PAUL	OR	Portland Patrol Services	OR
CITY OF ADAIR VILLAGE	OR	City Of Bend	OR
CITY OF WILSONVILLE	OR	City Of Coquille	OR
CITY OF HAPPY VALLEY	OR	City Of Molalla	OR
CITY OF SHADY COVE	OR	ROCKWOOD WATER PEOPLE'S	OR
CITY OF LAKESIDE	OR	UTILITY DISTRICT	
CITY OF MILLERSBURG	OR	City of St. Helens	OR
CITY OF GATES	OR	City of North Powder	OR
KEIZER POLICE DEPARTMENT	OR	City of Eugene	OR

Section 8

U.S. Communities Additional Provisions

City of Cornelius, OR	OR	Clatsop Care Health District-Clatsop Retirement Village	OR
Toledo Police Department	OR		
City of Independence	OR	Netarts-Oceanside RFPD	OR
City of Cascade Locks	OR	UIUC	OR
City of Columbia City	OR	Rogue River Fire District	OR
City of Baker City	OR	Aurora Rural Fire District	OR
McMinnville Water & Light	OR	Tillamook County Emergency Communications District	OR
City of Pendleton Parks & Recreation	OR		
CITY OF HEPPNER	OR	Southern Coos Hospital	OR
CITY OF SWEETHOME	OR	Oregon Cascades West Council of Governments	OR
CITY OF THE DALLES	OR		
CLACKAMAS FIRE DIST#1	OR	MULTONAH COUNTY DRAINAGE DISTRICT #1	OR
DESCHUTES PUBLIC LIBRARY	OR		
STAYTON FIRE DISTRICT	OR	PORT OF BANDON	OR
Lake County Chamber of Commerce Inc	OR	OR INT'L PORT OF COOS BAY	OR
City of Ontario	OR	MID-COLUMBIA CENTER FOR LIVING	OR
City of Corvallis Parks and Recreation	OR	DESCHUTES COUNTY RFPD NO.2	OR
North Lincoln Fire & Rescue #1	OR	YOUNGS RIVER LEWIS AND CLARK WATER DISTRICT	OR
Gresham Police Department	OR		
City of Harrisburg	OR	PACIFIC STATES MARINE FISHERIES COMMISSION	OR
Gladstone Public Library	OR		
City of Portland Parks Bureau	OR	CENTRAL OREGON IRRIGATION DISTRICT	OR
City of Astoria Parks Dept.	OR		
Seaside Fire & Rescue	OR	MARION COUNTY FIRE DISTRICT #1	OR
Florence Police Department	OR		
City Of North Bend	OR	COLUMBIA RIVER PUD	OR
City of Union	OR	SANDY FIRE DISTRICT NO. 72	OR
City of Nehalem	OR	BAY AREA HOSPITAL DISTRICT	OR
City of Richland	OR	NEAH KAH NIE WATER DISTRICT	OR
CITY OF LINCOLN CITY	OR	PORT OF UMPQUA	OR
City of Donald	OR	EAST MULTNOMAH SOIL AND WATER CONSERVANCY	OR
City of Milton-Freewater	OR		
CITY OF SCIO	OR	Benton Soil & Water Conservation District	OR
City of Forest Grove	OR		
City Govrnment	OR	DESCHUTES PUBLIC LIBRARY SYSTEM	OR
City of Mt. Angel	OR	CLEAN WATER SERVICES	OR
Albany Police Department	OR	North Douglas County Fire & EMS	OR
Umatilla Electric Cooperative	OR	Crooked River Ranch Rural Fire Protection District	OR
WATER ENVIRONMENT SERVICES	OR		
Polk County Fire District No.1	OR		

Section 8

U.S. Communities Additional Provisions

PARROTT CREEK CHILD & FAM	OR	OREGON TOURISM	OR
South Lane County Fire And Rescue	OR	COMMISSION	
Lake Chinook Fire & Rescue	OR	OREGON STATE POLICE	OR
Clackamas County Water	OR	OFFICE OF THE STATE	OR
Environment Services		TREASURER	
Amity Fire District	OR	OREGON DEPT. OF EDUCATION	OR
CENTRAL OREGON	OR	SEIU LOCAL 503, OPEU	OR
COMMUNITY COLLEGE		OREGON DEPARTMENT OF	OR
UMPQUA COMMUNITY	OR	FORESTRY	
COLLEGE		OREGON STATE DEPT OF	OR
LANE COMMUNITY COLLEGE	OR	CORRECTIONS	
MT. HOOD COMMUNITY	OR	OREGON CHILD DEVELOPMENT	OR
COLLEGE		COALITION	
LINN-BENTON COMMUNITY	OR	OFFICE OF MEDICAL	OR
COLLEGE		ASSISTANCE PROGRAMS	
SOUTHWESTERN OREGON	OR	OREGON OFFICE OF ENERGY	OR
COMMUNITY COLLEGE		OREGON STATE BOARD OF	OR
PORTLAND COMMUNITY	OR	NURSING	
COLLEGE		BOARD OF MEDICAL	OR
CHEMEKETA COMMUNITY	OR	EXAMINERS	
COLLEGE		OREGON LOTTERY	OR
ROGUE COMMUNITY COLLEGE	OR	OREGON BOARD OF	OR
COLUMBIA GORGE	OR	ARCHITECTS	
COMMUNITY COLLEGE		SANTIAM CANYON	OR
TILLAMOOK BAY COMMUNITY	OR	COMMUNICATION CENTER	
COLLEGE		OREGON DEPT OF	OR
KLAMATH COMMUNITY	OR	TRANSPORTATION	
COLLEGE DISTRICT		OREGON TRAVEL	OR
Oregon Coast Community College	OR	INFORMATION COUNCIL	
Clatsop Community College	OR	OREGON DEPARTMENT OF	OR
North Portland Bible College	OR	EDUCATION	
OREGON COMMUNITY	OR	OREGON DEPT. OF	OR
COLLEGE ASSOCIATION		CORRECTIONS	
Umpqua Valley Public Defender	OR	DEPARTMENT OF	OR
Teacher Standards and Practices	OR	ADMINISTRATIVE SERVICES	
Commission		Oregon Board of Massage Therapists	OR
Salem Keizer School District	OR	Oregon Tradeswomen	OR
Purchasing		Oregon Convention Center	OR
Kdrv Channel 12	OR	OREGON SCHL BRDS ASSOCIAT	OR
Opta Oregon Permit Technician	OR	Central Oregon Home Health and Hos	OR
Oregon Forest Resources Institute	OR	Oregon Health Care Quality Cor	OR
Office of the Ong Term Care	OR	OREGON DEPARTMENT OF	OR
Ombudsman		HUMAN SERVICES	
Oregon State Lottery	OR	Oregon Air National Guard	OR
		Training & Employment	OR

Section 8

U.S. Communities Additional Provisions

State of Oregon - Department of Administrative Services	OR	HOUSING AUTHORITY OF THE CITY OF SALEM	OR
Aging and People with Disabilities	OR	Housing Authority of Yamhill County	OR
Department of Administrative Services	OR	The Housing Authority of the County of Umatilla	OR
Oregon State Treasury	OR	homeforward	OR
Oregon State Fair Council	OR	Hawaii County	
Oregon DEQ	OR	Honolulu County	
Procurement Services/DAS	OR	Kauai County	
STATE OF OREGON	OR	Maui County	
OREGON JUDICIAL DEPARTMENT	OR	Kalawao County	
Oregon State Board of Architect Examiners	OR	Aiea	
		Anahola	
City of Astoria Fire Department	OR	Barbers Point N A S	
Columbia Gorge ESD	OR	Camp H M Smith	
Nehalem Bay Wastewater	OR	Captain Cook	
Association of Oregon Community Mental Health Programs	OR	Eleele	
VA	OR	Ewa Beach	
US FISH AND WILDLIFE SERVICE	OR	Fort Shafter	
Bonneville Power Administration	OR	Haiku	
Bureau Of Land Management	OR	Hakalau	
Oregon Army National Guard	OR	Haleiwa	
USDA Forest Service	OR	Hana	
Yellowhawk Tribal Health Center	OR	Hanalei	
ANGELL JOB CORPS	OR	Hanamaulu	
Coquille Indian Housing Authority	OR	Hanapepe	
COLLEGE HOUSING NORTHWEST	OR	Hauula	
HOUSING AUTHORITY OF CLACKAMAS COUNTY	OR	Hawaii National Park	
		Hawaiian Ocean View	
HOUSING AUTHORITY OF PORTLAND	OR	Hawi	
WEST VALLEY HOUSING AUTHORITY	OR	Hickam AFB	
HOUSING AUTHORITY AND COMMUNITY SERVICES AGENCY	OR	Hilo	
NORTH BEND CITY- COOS/URRY HOUSING AUTHORITY	OR	Holualoa	
MARION COUNTY HOUSING AUTHORITY	OR	Honaunau	
		Honokaa	
		Honolulu	
		Honomu	
		Hoolehua	
		Kaaawa	
		Kahuku	
		Kahului	
		Kailua	

Section 8

U.S. Communities Additional Provisions

Kailua Kona
 Kalaheo
 Kalaupapa
 Kamuela
 Kaneohe
 Kapaa
 Kapaau
 Kapolei
 Kaumakani
 Kaunakakai
 Kawela Bay
 Keaau
 Kealakekua
 Kealia
 Keauhou
 Kekaha
 Kihei
 Kilauea
 Koloa
 Kualapuu
 Kula
 Kunia
 Kurtistown
 Lahaina
 Laie
 Lanai City
 Laupahoehoe
 Lawai
 Lihue
 M C B H Kaneohe Bay
 Makawao
 Makaweli
 Maunaloa
 Mililani
 Mountain View
 Naalehu
 Ninole
 Ocean View
 Ookala
 Paauhau
 Paauilo
 Pahala

Pahoia
 Paia
 Papaaloa
 Papaikou
 Pearl City
 Pearl Harbor
 Pepeekeo
 Princeville
 Pukalani
 Puunene
 Schofield Barracks
 Tripler Army Medical Center
 Volvano
 Wahiawa
 Waialua
 Waianae
 Waikoloa
 Wailuku
 Waimanalo
 Waimea
 Waipahu
 Wake Island
 Wheeler Army Airfield
 Brigham Young University - Hawaii
 Chaminade University of Honolulu
 Hawaii Business College
 Hawaii Pacific University
 Hawaii Technology Institute
 Heald College - Honolulu
 Remington College - Honolulu
 Campus
 University of Phoenix - Hawaii
 Campus
 Hawaii Community College
 Honolulu Community College
 Kapiolani Community College
 Kauai Community College
 Leeward Community College
 Maui Community College
 University of Hawaii at Hilo
 University of Hawaii at Manoa
 Windward Community College

Section 8

U.S. Communities Additional Provisions

FEMA STANDARD TERMS AND CONDITIONS ADDENDUM FOR CONTRACTS AND GRANTS

If any purchase made under the Master Agreement is funded in whole or in part by Federal Emergency Management Agency (“FEMA”) grants, Contractor shall comply with all federal laws and regulations applicable to the receipt of FEMA grants, including, but not limited to the contractual procedures set forth in Title 44 of the Code of Federal Regulations, Part 13 (“44 CFR 13”).

In addition, Contractor agrees to the following specific provisions:

1. Pursuant to 44 CFR 13.36(i)(1), City is entitled to exercise all administrative, contractual, or other remedies permitted by law to enforce Contractor’s compliance with the terms of this Master Agreement, including but not limited to those remedies set forth at 44 CFR 13.43.
2. Pursuant to 44 CFR 13.36(i)(2), City may terminate the Master Agreement for cause or convenience in accordance with the procedures set forth in the Master Agreement and those provided by 44 CFR 13.44.
3. Pursuant to 44 CFR 13.36(i)(3)-(6)(12), and (13), Contractor shall comply with the following federal laws:
 - a. Executive Order 11246 of September 24, 1965, entitled “Equal Employment Opportunity,” as amended by Executive Order 11375 of October 13, 1967, and as supplemented in Department of Labor (“DOL”) regulations (41 CFR Ch. 60);
 - b. Copeland “Anti-Kickback” Act (18 U.S.C. 874), as supplemented in DOL regulations (29 CFR Part 3);
 - c. Davis-Bacon Act (40 U.S.C. 276a-276a-7) as supplemented by DOL regulations (29 CFR Part 5);
 - d. Section 103 and 107 of the Contract Work Hours and Safety Standards Act (40 U.S.C. 327-330) as supplemented by DOL regulations (29 CFR Part 5);
 - e. Section 306 of the Clean Air Act (42 U.S.C. 1857(h), section 508 of the Clean Water Act (33 U.S.C. 1368), Executive Order 11738, and Environmental Protection Agency regulations (40 CFR part 15); and
 - f. Mandatory standards and policies relating to energy efficiency which are contained in the state energy conservation plan issued in compliance with the Energy Policy and Conservation Act (Pub. L. 94-163, 89 Stat. 871).
4. Pursuant to 44 CFR 13.36(i)(7), Contractor shall comply with FEMA requirements and regulations pertaining to reporting, including but not limited to those set forth at 44 CFR 40 and 41.

Section 8

U.S. Communities Additional Provisions

5. Pursuant to 44 CFR 13.36(i)(8), Contractor agrees to the following provisions regarding patents:

a. All rights to inventions and/or discoveries that arise or are developed, in the course of or under this Agreement, shall belong to the City and be disposed of in accordance with City policy. The City, at its own discretion, may file for patents in connection with all rights to any such inventions and/or discoveries.

6. Pursuant to 44 CFR 13.36(i)(9), Contractor agrees to the following provisions, regarding copyrights:

a. If this Agreement results in any copyrightable material or inventions, in accordance with 44 CFR 13.34, FEMA reserves a royalty-free, nonexclusive, and irrevocable license to reproduce, publish or otherwise use, for Federal Government purposes:

- (1) The copyright in any work developed under a grant or contract; and
- (2) Any rights of copyright to which a grantee or a contractor purchases ownership with grant support.

7. Pursuant to 44 CFR 13.36(i)(10), Contractor shall maintain any books, documents, papers, and records of the Contractor which are directly pertinent to this Master Agreement. At any time during normal business hours and as often as City deems necessary, Contractor shall permit City, FEMA, the Comptroller General of United States, or any of their duly authorized representatives to inspect and photocopy such records for the purpose of making audit, examination, excerpts, and transcriptions.

8. Pursuant to 44 CFR 13.36(i)(11), Contractor shall retain all required records for three years after FEMA or City makes final payments and all other pending matters are closed. In addition, Contractor shall comply with record retention requirements set forth in 44 CFR 13.42.

Section 8

U.S. Communities Additional Provisions

COMMUNITY DEVELOPMENT BLOCK GRANT ADDENDUM

Purchases made under this contract may be partially or fully funded with federal grant funds. Funding for this work may include Federal Funding sources, including Community Development Block Grant (CDBG) funds from the U.S. Department of Housing and Urban Development. When such funding is provided, Contractor shall comply with all terms, conditions and requirements enumerated by the grant funding source, as well as requirements of the State statutes for which the contract is utilized, whichever is the more restrictive requirement. When using Federal Funding, Contractor shall comply with all wage and latest reporting provisions of the Federal Davis-Bacon Act. HUD-4010 Labor Provisions also applies to this contract.

U.S. Communities Additional Provisions

UNIFORM ADMINISTRATIVE REQUIREMENTS

By entering into this Contract the Contractor agrees to comply with all applicable provisions of Title 2, Subtitle A, Chapter II, PART 200—UNIFORM ADMINISTRATIVE REQUIREMENTS, COST PRINCIPLES, AND AUDIT REQUIREMENTS FOR FEDERAL AWARDS contained in Title 2 C.F.R. § 200 et seq.

EXHIBIT A – SAMPLE CITY CONTRACT

As used in this Section of the RFP, the term “Contract” shall refer to the agreement entered into between the City and the Company, and the term “Company” shall refer to the vendor that has been awarded a contract.

RECITALS

WHEREAS, the City issued a Request For Proposals (RFP # 269-2017-028) for Playground Equipment, Outdoor Fitness Equipment, Surfacing, Site Accessories and Related Products and Services dated JANURARY 25, 2017. This Request for Proposals together with all attachments and addenda, is referred to herein as the “RFP”; and

WHEREAS, the City desires that the Company provide certain Playground & Fitness Equipment, Surfacing, Site Accessories and Related Products and Services (“Services”), and the Company desires to provide such Services; and

WHEREAS, the City and the Company have negotiated and agreed regarding the above-referenced Services and desire to reduce the terms and conditions of their agreement to this written form.

NOW, THEREFORE, for good and valuable consideration, the receipt and sufficiency of which is hereby acknowledged, and in further consideration of the covenants and representations contained herein, the parties agree as follows:

CONTRACT

1. EXHIBITS.

The Exhibits below are hereby incorporated into and made a part of this Contract. In interpreting this Contract and resolving any ambiguities, the main body of this Contract will take precedence over the Exhibits, and any inconsistency between the Exhibits will be resolved in the order in which the Exhibits appear below. Each reference to COMPANY NAME in the Exhibits and Appendices shall be deemed to mean the Company.

- 1.1. EXHIBIT A: Discount Schedule, Price Lists, And Incentives
- 1.2. EXHIBIT B: Installation Fees
- 1.3. EXHIBIT C: National Network Of Distributors And Installers
- 1.4. EXHIBIT D: Freight Rate Schedules
- 1.5. EXHIBIT E: Product Warranties
- 1.6. EXHIBIT F: Scope of Work
- 1.7. EXHIBIT G: U.S. Communities Administrative Agreement

2. DEFINITIONS.

This section may include, but not be limited to, terms defined in Section 1 of the RFP.

3. DESCRIPTION OF PRODUCTS AND SERVICES.

- 3.1. The Company shall be responsible for providing the Products and Services referenced in: (a) this Agreement, including in all Exhibits; (b) the Company’s proposal; (c) the RFP; (d) the Documentation; and (e) any functional and/or technical specifications which are published or provided by the Company or its licensors or suppliers from time to time with respect to all or any part the Products and Services. and incorporated herein by reference. Without limiting the foregoing, the Company’s proposal will only take precedence over the RFP to the extent the Company properly

took exception to the terms of the RFP in the manner required by the RFP.

4. COMPENSATION.

4.1. TOTAL FEES AND CHARGES

The City agrees to pay the Company a fixed price (the “Purchase Price”) as full and complete consideration for the satisfactory performance of all the requirements of this Contract. This amount constitutes the maximum total fees and charges payable to the Company under this Contract including Expenses and will not be increased except by a written instrument duly executed by both parties, which expressly states that it amends this Section of the Contract.

4.2. NO EXPENSES CHARGEABLE.

The Company shall not be entitled to charge the City for any travel, mileage, meals, materials or other costs or expenses associated with this Contract.

4.3. EMPLOYMENT TAXES AND EMPLOYEE BENEFITS.

The Company represents and warrants that the employees provided by the Company to perform the Services are actual employees of the Company, and that the Company shall be responsible for providing all salary and other applicable benefits to each Company employee. The Company further represents, warrants and covenants that it will pay all withholding tax, social security, Medicare, unemployment tax, worker’s compensation and other payments and deductions that are required by law for each Company employee. The Company agrees that the Company employees are not employees of the City.

4.4. INVOICES.

Each invoice sent by the Company shall detail all Services performed and delivered which are necessary to entitle the Company to the requested payment under the terms of this Contract. All invoices must include the City purchase order number for purchases made under the Contract. Purchase order numbers will be provided by the City. Invoices must be submitted with lines matching those on the City-provided purchase order.

The Company shall email all invoices to cocap@charlottenc.gov with Accounts Payable (or AP) in the subject line.

Invoices that are addressed directly to City departments and not to Accounts Payable may not be handled as quickly as invoices that are addressed correctly.

4.5. DUE DATE OF INVOICES.

Payment of invoices shall be due within thirty (30) days after receipt of an accurate, undisputed properly submitted invoice by the City.

4.6. PRE-CONTRACT COSTS.

The City shall not be charged for any Services or other work performed by the Company prior to the Effective Date of this Contract.

4.7. AUDIT.

During the term of this Contract and for a period of one (1) year after termination of this Contract, the City shall have the right to audit, either itself or through an independent auditor, all books and records and facilities of the Company necessary to evaluate Company’s compliance with the terms and conditions of this Contract or the City’s payment obligations. The City shall pay its own expenses, relating to such audits, but shall not have to pay any expenses or additional costs of the Company. However, if non-compliance is found that would have cost the City in excess of

\$10,000 but for the audit, then the Company shall be required to reimburse the City for the cost of the audit.

5. TIME IS OF THE ESSENCE.

Time is of the essence in having the Company perform all Services and deliver all Deliverables within the time frames provided by this Contract and Exhibit B, including all completion dates, response times and resolution times (the "Completion Dates"). Except as specifically stated in this Contract, there shall be no extensions of the Completion Dates. All references to days in this Contract (including the Exhibits) shall refer to calendar days rather than business days, unless this Contract provides otherwise for a specific situation.

6. NON-APPROPRIATION OF FUNDS.

If the Charlotte City Council does not appropriate the funding needed by the City to make payments under this Contract for any given fiscal year, the City will not be obligated to pay amounts due beyond the end of the last fiscal year for which funds were appropriated. In such event, the City will promptly notify the Company of the non-appropriation and this Contract will be terminated at the end of the fiscal year for which the funds were appropriated. No act or omission by the City, which is attributable to non-appropriation of funds shall constitute a breach of or default under this Contract.

7. COMPANY PROJECT MANAGER.

The duties of the Company Project Manager include, but are not limited to:

- 7.1. Coordination of Project schedules and the Company's resource assignment based upon the City's requirements and schedule constraints;
- 7.2. Management of the overall Project by monitoring and reporting on the status of the Project and actual versus projected progress, and by consulting with the City's Project Manager when deviations occur and by documenting all such deviations in accordance with agreed upon change control procedures;
- 7.3. Provision of consultation and advice to the City on matters related to Project implementation strategies, key decisions and approaches, and Project operational concerns/issues and acting as a conduit to the Company's specialist resources that may be needed to supplement the Company's normal implementation staff;
- 7.4. Acting as the Company's point of contact for all aspects of contract administration, including invoicing for Services, and status reporting;
- 7.5. Facilitation of review meetings and conferences between the City and the Company's executives when scheduled or requested by the City;
- 7.6. Communication among and between the City and the Company's staff;
- 7.7. Promptly responding to the City Project Manager when consulted in writing or by E-mail with respect to Project deviations and necessary documentation;
- 7.8. Identifying and providing the City with timely written notice of all issues that may threaten the Company's Services in the manner contemplated by the Contract (with "timely" meaning immediately after the Company becomes aware of them);
- 7.9. Ensuring that adequate quality assurance procedures are in place throughout the Contract; and
- 7.10. Meeting with other service providers working on City projects that relate to this effort as necessary to resolve problems and coordinate the Services.

8. CITY PROJECT MANAGER.

The duties of the City Project Manager are to (1) ensure that the Company delivers all requirements and specifications in the Contract; (2) coordinate the City's resource assignment as required to fulfill the City's obligations pursuant to the Contract; (3) promptly respond to the Company Project Manager when consulted in writing or by E-mail with respect to project issues; and (4) act as the City's point of contact for all aspects of the Services including contract administration and coordination of communication with the City's staff. The City shall be allowed to change staffing for the City Project Manager position on one (1) business day's notice to the Company.

9. DUTY OF COMPANY TO IDENTIFY AND REQUEST INFORMATION, PERSONNEL AND FACILITIES.

The Company shall identify and request in writing from the City in a timely manner: (i) all information reasonably required by the Company to perform each task comprising the Services, (ii) the City's personnel whose presence or assistance reasonably may be required by the Company to perform each task comprising the Services, and (iii) any other equipment, facility or resource reasonably required by the Company to perform the Services. Notwithstanding the foregoing, the Company shall not be entitled to request that the City provide information, personnel or facilities other than those that Exhibit B specifically requires the City to provide, unless the City can do so at no significant cost. The Company shall not be relieved of any failure to perform under this Contract by virtue of the City's failure to provide any information, personnel, equipment, facilities or resources: (i) that the Company failed to identify and request in writing from the City pursuant to this Section; or (ii) that the City is not required to provide pursuant to this Contract. In the event the City fails to provide any information, personnel, facility or resource that it is required to provide under this Section, the Company shall notify the City in writing immediately in accordance with the notice provision of this Contract. Failure to do so shall constitute a waiver by Company of any claim or defense it may otherwise have based on the City's failure to provide such information, personnel, facility or resource.

10. COMPANY PERSONNEL REMOVAL, REPLACEMENT, PROMOTION, ETC.

The City will have the right to require the removal and replacement of any personnel of the Company or the Company's subcontractors who are assigned to provide Services to the City based on experience, qualifications, performance, conduct, compatibility, and violation of City policy or any other reasonable grounds. The addition or promotion of any personnel to key positions within the Project must be approved by the City in writing. The Company will replace any personnel that leave the Project, with persons having at least equivalent qualifications who are approved by the City in writing. As used in this Contract, the "personnel" includes all staff provided by the Company or its subcontractors.

11. BACKGROUND CHECKS.

Prior to starting work under this Contract, the Company is required to conduct a background check on each Company employee assigned to work under this Contract, and shall require its subcontractors (if any) to perform a background check on each of their employees assigned to work under this Contract (collectively, the "Background Checks"). Each Background Check must include: (a) the person's criminal conviction record from the states and counties where the person lives or has lived in the past seven (7) years; and (b) a reference check.

After starting work under this Contract, the Company is required to perform a Background Check for each new Company employee assigned to work under this Contract during that year, and shall require its subcontractors (if any) to do the same for each of their employees. If the Company undertakes a new project under this Contract, then prior to commencing performance of the project the Company shall perform a Background Check for each

Company employee assigned to work on the project, and shall require its subcontractors (if any) to do the same for each of their employees.

If a person's duties under this Contract fall within the categories described below, the Background Checks that the Company will be required to perform (and to have its subcontractors perform) shall also include the following additional investigation:

The Company must follow all State and Federal laws when conducting Background Checks, including but not limited to the Fair Credit Reporting Act requirements, and shall require its subcontractors to do the same.

The Company shall notify the City of any information discovered in the Background Checks that may be of potential concern for any reason.

The City may conduct its own background checks on principals of the Company as the City deems appropriate. By operation of the public records law, background checks conducted by the City are subject to public review upon request.

- 12. ACCEPTANCE OF TASKS AND DELIVERABLES** Within a reasonable time after a particular Deliverable has been completed (or such specific time as may be set forth in Exhibit B), the Company shall submit a written notice to the City's Project Manager stating the Deliverable(s) that have been met. This notice shall include a signature page for sign-off by the City Project Manager indicating acceptance of such Deliverable(s).

If the City Project Manager is not satisfied that the Deliverable(s) has been met, a notice of rejection (a "Rejection Notice") shall be submitted to the Company by the City Project Manager that specifies the nature and scope of the deficiencies that the City wants corrected. Upon receipt of a Rejection Notice, the Company shall: (a) act diligently and promptly to correct all deficiencies identified in the Rejection Notice, and (b) immediately upon completing such corrections give the City a written, dated certification that all deficiencies have been corrected (the "Certification"). In the event the Company fails to correct all deficiencies identified in the Rejection Notice and provide a Certification within thirty- (30) days after receipt of the Rejection Notice, the City shall be entitled to terminate this Contract for default without further obligation to the Company and without obligation to pay for the defective work.

Upon receipt of the corrected Deliverable(s), or a Certification, whichever is later, the above-described Acceptance procedure shall recommence. The City shall not be obligated to allow the Company to recommence curative action with respect to any deficiency previously identified in a Rejection Notice, or more than once for any given Deliverable (and shall be entitled to terminate this Contract for default if the Company does not meet this time frame).

13. NON-EXCLUSIVITY.

The Company acknowledges that it is one of several providers of Professional Services to the City and the City does not represent that it is obligated to contract with the Company for any particular project.

14. EACH PARTY TO BEAR ITS OWN NEGOTIATION COSTS.

Each party shall bear its own cost of negotiating this Contract and developing the exhibits. The City shall not be charged for any Services or other work performed by the Company prior to the Effective Date.

15. REPRESENTATIONS AND WARRANTIES OF COMPANY.

15.1. GENERAL WARRANTIES.

- 15.1.1.** The Services shall satisfy all requirements set forth in the Contract, including but not limited to the attached Exhibits;

- 15.1.2. The Services provided by the Company under the Contract will not infringe or misappropriate any patent, copyright, trademark, or trade secret rights of any third party;
 - 15.1.3. The Company has taken and will continue to take sufficient precautions to ensure that it will not be prevented from performing all or part of its obligations under the Contract by virtue of interruptions in the computer systems used by the Company;
 - 15.1.4. All Services performed by the Company and/or its subcontractors pursuant to this Contract shall meet the highest industry standards and shall be performed in a professional and workmanlike manner by staff with the necessary skills, experience and knowledge;
 - 15.1.5. Neither the Services, nor any Deliverables provided by the Company under this Contract will infringe or misappropriate any patent, copyright, trademark or trade secret rights of any third party;
 - 15.1.6. The Company and each Company employee provided by the Company to the City shall have the qualifications, skills and experience necessary to perform the Services described or referenced in Exhibit B;
 - 15.1.7. All information provided by the Company about each of their employees is accurate; and
 - 15.1.8. Each Company employee is an employee of the Company, and the Company shall make all payments and withholdings required for by law for the Company for such employees.
- 15.2. **ADDITIONAL WARRANTIES.**
The Company further represents and warrants that:
- 15.2.1. It is a legal entity and if incorporated, duly incorporated, validly existing and in good standing under the laws of the state of its incorporation or licensing and is qualified to do business in North Carolina;
 - 15.2.2. It has all the requisite corporate power and authority to execute, deliver and perform its obligations under this Contract;
 - 15.2.3. The execution, delivery, and performance of this Contract have been duly authorized by the Company;
 - 15.2.4. No approval, authorization or consent of any governmental or regulatory authority is required to be obtained or made by it in order for it to enter into and perform its obligations under this Contract;
 - 15.2.5. In connection with its obligations under this Contract, it shall comply with all applicable federal, state and local laws and regulations and shall obtain all applicable permits and licenses; and
 - 15.2.6. The performance of this Contract by the Company and each Company employee provided by the Company will not violate any contracts or agreements with third parties or any third party rights (including but not limited to non-compete agreements, non-disclosure agreements, patents, trademarks or intellectual property rights).

16. OTHER OBLIGATIONS OF THE COMPANY.

- 16.1. **WORK ON CITY'S PREMISES.**

The Company and all their employees will, whenever on the City's premises, obey all instructions and City policies that are provided to them with respect to performing Services on the City's premises.

16.2. **RESPECTFUL AND COURTEOUS BEHAVIOR.**

The Company shall assure that its employees interact with City employees and with the public in a courteous, helpful and impartial manner. All employees of the Company in both field and office shall refrain from belligerent behavior and/or profanity. Correction of any such behavior and language shall be the responsibility of the Company.

16.3. **REPAIR OR REPLACEMENT OF DAMAGE EQUIPMENT OR FACILITIES.**

In the event that the Company causes damage to the City's equipment or facilities, the Company shall, at its own expense, promptly repair or replace such damaged items to restore them to the same level of functionality that they possessed prior to the Company's action.

16.4. **REGENERATION OF LOST OR DAMAGED DATA.**

With respect to any data that the Company or any Company employees have negligently lost or negligently damaged, the Company shall, at its own expense, promptly replace or regenerate such data from the City's machine-readable supporting material, or obtain, at the Company's own expense, a new machine-readable copy of lost or damaged data from the City's data sources.

16.5. **E-VERIFY.**

Company shall comply with the requirements of Article 2 of Chapter 64 of the North Carolina General Statutes, and shall require each of its subcontractors to do so as well.

16.6. **IRAN DIVESTMENT ACT.**

Company certifies that: (i) it is not identified on the Final Divestment List or any other list of prohibited investments created by the NC State Treasurer pursuant to N.C.G.S. 147-86.58; (ii) it will not take any action causing it to appear on any such list during the term of this Contract; and (iii) it will not utilize any subcontractor that is identified on any such list to provide goods or Services hereunder.

17. REMEDIES.

17.1. **RIGHT TO COVER.**

If the Company fails to meet any completion date or resolution time set forth in this Contract (including the Exhibits) or the Project Plan, the City may take any of the following actions with or without terminating this Contract, and in addition to and without limiting any other remedies it may have:

- a. Employ such means as it may deem advisable and appropriate to perform itself or obtain the Services from a third party until the matter is resolved and the Company is again able to resume performance under this Contract; and
- b. Deduct any and all expenses incurred by the City in obtaining or performing the Services from any money then due or to become due the Company and, should the City's cost of obtaining or performing the Services exceed the amount due the Company, collect the amount due from the Company.

17.2. **RIGHT TO WITHHOLD PAYMENT.**

If the Company breaches any provision of this Contract, the City shall have a right to withhold all payments due to the Company until such breach has been fully cured.

17.3. **SPECIFIC PERFORMANCE AND INJUNCTIVE RELIEF.**

The Company agrees that monetary damages are not an adequate remedy for the Company's failure to provide the Services or Deliverables as required by this Contract, nor could monetary damages be the equivalent of the performance of such obligation. Accordingly, the Company hereby consents to an order granting specific performance of such obligations of the Company in a court of competent jurisdiction within the State of North Carolina. The Company further consents to the City obtaining injunctive relief (including a temporary restraining order) to assure performance in the event the Company breaches the Contract.

17.4. **SETOFF.**

Each party shall be entitled to setoff and deduct from any amounts owed to the other party pursuant to this Contract all damages and expenses incurred or reasonably anticipated as a result of the other party's breach of this Contract.

17.5. **OTHER REMEDIES.**

Upon breach of this Contract, each party may seek all legal and equitable remedies to which it is entitled. The remedies set forth herein shall be deemed cumulative and not exclusive and may be exercised successively or concurrently, in addition to any other available remedy.

18. TERM AND TERMINATION OF CONTRACT.

18.1. **TERM.**

This Contract shall commence on the Effective Date and shall continue in effect for five (5) years with the City having the unilateral right to renew for two (2) consecutive two (2) year terms.

18.2. **TERMINATION BY THE CITY.**

The City may terminate the Contract at any time without cause by giving thirty (30) days prior written notice to the Company. As soon as practicable after receipt of a written notice of termination without cause, Company shall submit a statement to the City showing in detail the Services performed under this Contract through the date of termination. The forgoing payment obligation is contingent upon: (i) the Company having fully complied with Section 18.8; and (ii) the Company having provided the City with written documentation reasonably adequate to verify the number of hours of Services rendered by each Company employee through the termination date and the percentage of completion of each task.

18.3. **TERMINATION FOR DEFAULT BY EITHER PARTY.**

By giving written notice to the other party, either party may terminate the Contract upon the occurrence of one or more of the following events:

- a. The other party violates or fails to perform any covenant, provision, obligation, term or condition contained in the Contract, provided that, unless otherwise stated in the Contract, such failure or violation shall not be cause for termination if both of the following conditions are satisfied: (i) such default is reasonably susceptible to cure; and (ii) the other party cures such default within thirty (30) days of receipt of written notice of default from the non-defaulting party; or
- b. The other party attempts to assign, terminate or cancel the Contract contrary to the terms hereof; or
- c. The other party ceases to do business as a going concern, makes an assignment for the benefit of creditors, admits in writing its inability to pay debts as they become due, files a petition in bankruptcy or has an involuntary bankruptcy

petition filed against it (except in connection with a reorganization under which the business of such party is continued and performance of all its obligations under the Contract shall continue), or if a receiver, trustee or liquidator is appointed for it or any substantial part of other party's assets or properties.

Any notice of default shall identify this Section of the Contract and shall state the party's intent to terminate the Contract if the default is not cured within the specified period.

Notwithstanding anything contained herein to the contrary, upon termination of this Contract by the Company for default, the Company shall continue to perform the Services required by this Contract for the lesser of: (i) six (6) months after the date the City receives the Company's written termination notice; or (ii) the date on which the City completes its transition to a new service provider.

18.4. **ADDITIONAL GROUNDS FOR DEFAULT TERMINATION BY THE CITY.**

By giving written notice to the Company, the City may also terminate the Contract upon the occurrence of one or more of the following events (which shall each constitute separate grounds for termination without a cure period and without the occurrence of any of the other events of default previously listed):

- a. Failure of the Company to complete a particular task by the completion date set forth in this Contract;
- b. The Company makes or allows to be made any material written misrepresentation or provides any materially misleading written information in connection with this Contract, or any covenant, agreement, obligation, term or condition contained in this Contract; or
- c. The Company takes or fails to take any action which constitutes grounds for immediate termination under the terms of the Contract, including but not limited to failure to obtain or maintain the insurance policies and endorsements as required by the Contract, or failure to provide the proof of insurance as required by the Contract.

18.5. **NO SUSPENSION.**

In the event that the City disputes in good faith an allegation of default by the Company, notwithstanding anything to the contrary in the Contract, the Company agrees that it will not terminate the Contract or suspend or limit the Services or any warranties or repossess, disable or render unusable any software supplied by the Company, unless (i) the parties agree in writing, or (ii) an order of a court of competent jurisdiction determines otherwise.

18.6. **CANCELLATION OF ORDERS AND SUBCONTRACTS.**

In the event this Contract is terminated by the City for any reason prior to the end of the term, the Company shall upon termination immediately discontinue all service in connection with this Contract and promptly cancel all existing orders and subcontracts, which are chargeable to this Contract. As soon as practicable after receipt of notice of termination, the Company shall submit a statement to the City showing in detail the Services performed under this Contract to the date of termination.

18.7. **AUTHORITY TO TERMINATE.**

The following persons are authorized to terminate this Contract on behalf of the City:
(a) the City Manager, any Assistant City Manager, or any designee of the City

Manager; or (b) the Department Director of the City Department responsible for administering this Contract.

18.8. OBLIGATIONS UPON EXPIRATION OR TERMINATION.

Upon expiration or termination of this Contract, the Company shall promptly return to the City (i) all computer programs, files, documentation, media, related material and any other material and equipment that is owned by the City; (ii) all Deliverables that have been completed or that are in process as of the date of termination; and (iii) a written statement describing in detail all work performed with respect to Deliverables which are in process as of the date of termination. The expiration or termination of this Contract shall not relieve either party of its obligations regarding “Confidential Information”, as defined in this Contract.

18.9. NO EFFECT ON TAXES, FEES, CHARGES OR REPORTS.

Any termination of this Contract shall not relieve the Company of the obligation to pay any fees, taxes or other charges then due to the City, nor relieve the Company of the obligation to file any daily, monthly, quarterly or annual reports covering the period to termination nor relieve the Company from any claim for damages previously accrued or then accruing against the Company.

18.10. OTHER REMEDIES.

The remedies set forth in this Section and **Section 19** shall be deemed cumulative and not exclusive, and may be exercised successively or concurrently, in addition to any other remedies available under this Contract or at law or in equity.

19. TRANSITION SERVICES UPON TERMINATION.

Upon termination or expiration of this Contract, the Company shall cooperate with the City to assist with the orderly transfer of the Services provided by the Company to the City. Prior to termination or expiration of this Contract, the City may require the Company to perform and, if so required, the Company shall perform certain transition Services necessary to shift the Services of the Company to another provider or to the City itself as described below (the “Transition Services”). Transition Services may include but shall not be limited to the following:

- Working with the City to jointly develop a mutually agreed upon Transition Services Plan to facilitate the termination of the Services;
- Notifying all affected service providers and subcontractors of the Company;
- Performing the Transition Services;
- Answering questions regarding the Services on an as-needed basis; and
- Providing such other reasonable Services needed to effectuate an orderly transition to a new service provider.

20. CHANGES.

In the event changes to the Services (collectively “Changes”), become necessary or desirable to the parties, the parties shall follow the procedures set forth in this Section. A Change shall be effective only when documented by a written, dated agreement executed by both parties that expressly references and is attached to this Contract (a “Change Statement”). The Change Statement shall set forth in detail: (i) the Change requested, including all modifications of the duties of the parties; (ii) the reason for the proposed Change; and (iii) a detailed analysis of the impact of the Change on the results of the Services and time for completion of the Services, including the impact on all Milestones and delivery dates and any associated price.

In the event either party desires a Change, the Project Manager for such party shall submit to the other party's Project Manager a proposed Change Statement. If the receiving party does not accept the Change Statement in writing within ten (10) days, the receiving party shall be deemed to have rejected the Change Statement. If the parties cannot reach agreement on a proposed Change, the Company shall nevertheless continue to render performance under this Contract in accordance with its (unchanged) terms and conditions.

Changes that involve or increase in the amounts payable by the City may require execution by the City Manager or a designee depending on the amount. Some increases may also require approval by Charlotte City Council.

21. CITY OWNERSHIP OF WORK PRODUCT.

21.1. The parties agree that the City shall have exclusive ownership of all reports, documents, designs, ideas, materials, reports, concepts, plans, creative works, and other work product developed for or provided to the City in connection with this Contract, and all patent rights, copyrights, trade secret rights and other intellectual property rights relating thereto (collectively the "Intellectual Property"). The Company hereby assigns and transfers all rights in the Intellectual Property to the City. The Company further agrees to execute and deliver such assignments and other documents as the City may later require to perfect, maintain and enforce the City's rights as sole owner of the Intellectual Property, including all rights under patent and copyright law. The Company hereby appoints the City as attorney in fact to execute all such assignments and instruments and agree that its appointment of the City as an attorney in fact is coupled with an interest and is irrevocable.

21.2. The City grants the Company a royalty-free, non-exclusive license to use and copy the Intellectual Property to the extent necessary to perform this Contract. The Company shall not be entitled to use the Intellectual Property for other purposes without the City's prior written consent, and shall treat the Intellectual Property as "Confidential Information" pursuant to Section 25 of the Contract.

21.3. The Company will treat as Confidential Information under the Confidentiality and Non-Disclosure Contract all data in connection with the Contract. City data processed by the Company shall remain the exclusive property of the City. The Company will not reproduce, copy, duplicate, disclose, or in any way treat the data supplied by the City in any manner except that contemplated by the Contract.

22. RELATIONSHIP OF THE PARTIES.

The relationship of the parties established by this Contract is solely that of independent contractors, and nothing contained in this Contract shall be construed to (i) give any party the power to direct or control the day-to-day administrative activities of the other; or (ii) constitute such parties as partners, joint venturers, co-owners or otherwise as participants in a joint or common undertaking; or (iii) make either party an agent of the other, or any Company employee an agent or employee of the City, for any purpose whatsoever. Neither party nor its agents or employees is the representative of the other for any purpose, and neither has power or authority to act as agent or employee to represent, to act for, bind, or otherwise create or assume any obligation on behalf of the other.

23. INDEMNIFICATION.

To the fullest extent permitted by law, the Company shall indemnify, defend and hold harmless each of the "Indemnitees" (as defined below) from and against any and all "Charges" (as defined below) paid or incurred as a result of any claims, demands, lawsuits, actions, or proceedings: (i) alleging violation, misappropriation or infringement of any copyright, trademark, patent, trade secret or other proprietary rights with respect to the

Services or any Products or deliverables provided to the City pursuant to this Contract (“Infringement Claims”); (ii) seeking payment for labor or materials purchased or supplied by the Company or its subcontractors in connection with this Contract; (iii) arising from the Company’s failure to perform its obligations under this Contract, or from any act of negligence or willful misconduct by the Company or any of its agents, employees or subcontractors relating to this Contract, including but not limited to any liability caused by an accident or other occurrence resulting in bodily injury, death, sickness or disease to any person(s) or damage or destruction to any property, real or personal, tangible or intangible; or (iv) arising from any claim that the Company or an employee or subcontractor of the Company is an employee of the City, including but not limited to claims relating to worker’s compensation, failure to withhold taxes and the like. For purposes of this Section: (a) the term “Indemnitees” means the City and each of the City’s officers, officials, employees, agents and independent contractors (excluding the Company); and (b) the term “Charges” means any and all losses, damages, costs, expenses (including reasonable attorneys’ fees), obligations, duties, fines, penalties, royalties, interest charges and other liabilities (including settlement amounts).

If an Infringement Claim occurs, the Company shall either: (i) procure for the City the right to continue using the affected product or service; or (ii) repair or replace the infringing product or service so that it becomes non-infringing, provided that the performance of the overall product(s) and service(s) provided to the City shall not be adversely affected by such replacement or modification. If the Company is unable to comply with the preceding sentence within thirty (30) days after the City is directed to cease use of a product or service, the Company shall promptly refund to the City all amounts paid under this Contract.

This Section 23 shall remain in force despite termination of this Contract (whether by expiration of the term or otherwise).

24. SUBCONTRACTING.

Should the Company choose to subcontract, the Company shall be the prime contractor and shall remain fully responsible for performance of all obligations that it is required to perform under the Contract. Any subcontract entered into by Company shall name the City as a third party beneficiary.

25. CONFIDENTIAL INFORMATION.

25.1. CONFIDENTIAL INFORMATION.

Confidential Information includes any information, not generally known in the relevant trade or industry, obtained from the City or its vendors or licensors or which falls within any of the following general categories:

- 25.1.1. *Trade secrets.* For purposes of this Contract, trade secrets consist of *information* of the City or any of its Companies, contractors or licensors: (a) that derives value from being secret; and (b) that the owner has taken reasonable steps to keep confidential. Examples of trade secrets include information relating to proprietary software, new technology, new Products or Services, flow charts or diagrams that show how things work, manuals that tell how things work and business processes and procedures.
- 25.1.2. *Information of the City or its Companies, contractors or licensors marked “Confidential” or “Proprietary.”*
- 25.1.3. *Information relating to criminal investigations conducted by the City, and records of criminal intelligence information compiled by the City.*
- 25.1.4. *Information contained in the City’s personnel files, as defined by N.C. Gen.*

Exhibit A

Sample City Contract

Stat. 160A-168. This consists of all information gathered and/or maintained by the City about employees, except for that information which is a matter of public record under North Carolina law.

- 25.1.5. *Citizen or employee social security numbers collected by the City.*
- 25.1.6. *Computer security information of the City, including all security features of electronic data processing, or information technology systems, telecommunications networks and electronic security systems. This encompasses but is not limited to passwords and security standards, procedures, processes, configurations, software and codes.*
- 25.1.7. *Local tax records of the City that contains information about a taxpayer's income or receipts.*
- 25.1.8. *Any attorney / City privileged information disclosed by either party.*
- 25.1.9. *Any data collected from a person applying for financial or other types of assistance, including but not limited to their income, bank accounts, savings accounts, etc.*
- 25.1.10. *The name or address of individual homeowners who, based on their income, have received a rehabilitation grant to repair their home.*
- 25.1.11. *Building plans of city-owned buildings or structures, as well as any detailed security plans.*
- 25.1.12. *Billing information of customers compiled and maintained in connection with the City providing utility Services.*
- 25.1.13. *Other information that is exempt from disclosure under the North Carolina public records laws.*

Categories stated in Sections 25.1.3 through 25.1.13 above constitute "Highly Restricted Information," as well as Confidential Information. The Company acknowledges that certain Highly Restricted Information is subject to legal restrictions beyond those imposed by this Contract, and agrees that: (a) all provisions in this Contract applicable to Confidential Information shall apply to Highly Restricted Information; and (b) the Company will also comply with any more restrictive instructions or written policies that may be provided by the City from time to time to protect the confidentiality of Highly Restricted Information.

The parties acknowledge that in addition to information disclosed or revealed after the date of this Contract, the Confidential Information shall include information disclosed or revealed within one year prior to the date of this Contract.

25.2. RESTRICTIONS.

The Company shall keep the Confidential Information in the strictest confidence, in the manner set forth below:

- 25.2.1. It shall not copy, modify, enhance, compile or assemble (or reverse compile or disassemble), or reverse engineer Confidential Information.
- 25.2.2. It shall not, directly or indirectly, disclose, divulge, reveal, report or transfer Confidential Information of the other to any third party or to any individual employed by the Company, other than an employee, agent, subcontractor or vendor of the City or Company who: (i) has a need to know such Confidential Information, and (ii) has executed a confidentiality agreement

incorporating substantially the form of this Section of the Contract and containing all protections set forth herein.

- 25.2.3. It shall not use any Confidential Information of the City for its own benefit or for the benefit of a third party, except to the extent such use is authorized by this Contract or other written agreements between the parties hereto, or is for the purpose for which such Confidential Information is being disclosed.
- 25.2.4. It shall not remove any proprietary legends or notices, including copyright notices, appearing on or in the Confidential Information of the other.
- 25.2.5. The Company shall use its best efforts to enforce the proprietary rights of the City and the City's vendors, licensors and Companys (including but not limited to seeking injunctive relief where reasonably necessary) against any person who has possession of or discloses Confidential Information in a manner not permitted by this Contract.
- 25.2.6. In the event that any demand is made in litigation, arbitration or any other proceeding for disclosure of Confidential Information, the Company shall assert this Contract as a ground for refusing the demand and, if necessary, shall seek a protective order or other appropriate relief to prevent or restrict and protect any disclosure of Confidential Information.
- 25.2.7. All materials which constitute, reveal or derive from Confidential Information shall be kept confidential to the extent disclosure of such materials would reveal Confidential Information, and unless otherwise agreed, all such materials shall be returned to the City or destroyed upon satisfaction of the purpose of the disclosure of such information.

25.3. **EXCEPTIONS.**

The parties agree that the Company shall have no obligation with respect to any Confidential Information which the Company can establish:

- 25.3.1. Was already known to the Company prior to being disclosed by the disclosing party;
- 25.3.2. Was or becomes publicly known through no wrongful act of the Company;
- 25.3.3. Was rightfully obtained by the Company from a third party without similar restriction and without breach hereof;
- 25.3.4. Was used or disclosed by the Company with the prior written authorization of the City;
- 25.3.5. Was disclosed pursuant to the requirement or request of a governmental agency, which disclosure cannot be made in confidence, provided that, in such instance, the Company shall first give to the City notice of such requirement or request;
- 25.3.6. Was disclosed pursuant to the order of a court of competent jurisdiction or a lawfully issued subpoena, provided that the Company shall take use its best efforts to obtain an agreement or protective order providing that, to the greatest possible extent possible, this Contract will be applicable to all disclosures under the court order or subpoena.

25.4. **UNINTENTIONAL DISCLOSURE.**

Notwithstanding anything contained herein in to the contrary, in the event that the Company is unintentionally exposed to any Confidential Information of the City, the Company agrees that it shall not, directly or indirectly, disclose, divulge, reveal, report or transfer such Confidential Information to any person or entity or use such Confidential Information for any purpose whatsoever.

25.5. **REMEDIES.**

The Company acknowledges that the unauthorized disclosure of the Confidential Information of the City will diminish the value of the proprietary interests therein. Accordingly, it is agreed that if the Company breaches its obligations hereunder, the City shall be entitled to equitable relief to protect its interests, including but not limited to injunctive relief, as well as monetary damages.

26. INSURANCE.

26.1. **TYPES OF INSURANCE**

Company shall obtain and maintain during the life of this Contract, with an insurance Company rated not less than "A" by A.M. Best, authorized to do business in the State of North Carolina, acceptable to the Charlotte-Mecklenburg, Risk Management Division the following insurance:

26.1.1. Automobile Liability - Bodily injury and property damage liability covering all owned, non-owned and hired automobiles for limits of not less than \$1,000,000 bodily injury each person, each accident and \$1,000,000 property damage, or \$1,000,000 combined single limit - bodily injury and property damage.

26.1.2. Commercial General Liability - Bodily injury and property damage liability as shall protect the Company and any subcontractor performing Services under this Contract, from claims of bodily injury or property damage which arise from performance of this Contract, whether such operations are performed by the Company, any subcontractor, or anyone directly or indirectly employed by either. The amounts of such insurance shall not be less than \$1,000,000 bodily injury each occurrence/aggregate and \$1,000,000 property damage each occurrence/aggregate, or \$1,000,000 bodily injury and property damage combined single limits each occurrence/aggregate. This insurance shall include coverage for Products, operations, personal and advertising injury, and contractual liability, assumed under the indemnity provision of this Contract.

26.1.3. Workers' Compensation and Employers Liability - meeting the statutory requirements of the State of North Carolina, \$500,000 per accident limit, \$500,000 disease per policy limit, \$500,000 disease each employee limit.

The Company shall not commence any Services in connection with this Contract until it has obtained all of the foregoing types of insurance and such insurance has been approved by the City. The Company shall not allow any subcontractor to commence Services on its subcontract until all similar insurance required of the subcontractor has been obtained and approved.

26.2. **OTHER INSURANCE REQUIREMENTS.**

26.2.1. The City shall be exempt from, and in no way liable for any sums of money, which may represent a deductible in any insurance policy. The payment of such deductible shall be the sole responsibility of the Company and/or subcontractor providing such insurance.

- 26.2.2. The City of Charlotte shall be named as an additional insured for operations or Services rendered under the general liability coverage. The Company's insurance shall be primary of any self-funding and/or insurance otherwise carried by the City for all loss or damages arising from the Company's operations under this agreement.
- 26.2.3. Certificates of such insurance will be furnished to the City and shall contain the provision that the City be given thirty (30) days' written notice of any intent to amend coverage reductions or material changes or terminate by either the insured or the insuring Company.
- 26.2.4. Should any or all of the required insurance coverage be self-funded/self-insured, a copy of the Certificate of Self-Insurance or other documentation from the North Carolina Department of Insurance shall be furnished to the City.
- 26.2.5. If any part of the Services under this Contract is sublet, the subcontractor shall be required to meet all insurance requirements as listed above. However, this will in no way relieve the Company from meeting all insurance requirements or otherwise being responsible for the subcontractor.

27. COMMERCIAL NON-DISCRIMINATION.

As a condition of entering into this Contract, the Company represents and warrants that it will

As a condition of entering into this agreement, the Company represents and warrants that it will fully comply with the City's Commercial Non-Discrimination Policy, as described in Section 2, Article V of the Charlotte City Code, and consents to be bound by the award of any arbitration conducted thereunder. As part of such compliance, the Company shall not discriminate on the basis of race, gender, religion, national origin, ethnicity, age or disability in the solicitation, selection, hiring, or treatment of subcontractors, vendors or suppliers in connection with a City contract or contract solicitation process, nor shall the Company retaliate against any person or entity for reporting instances of such discrimination. The Company shall provide equal opportunity for subcontractors, vendors and suppliers to participate in all of its subcontracting and supply opportunities on City contracts, provided that nothing contained in this clause shall prohibit or limit otherwise lawful efforts to remedy the effects of marketplace discrimination that has occurred or is occurring in the marketplace. The Company understands and agrees that a violation of this clause shall be considered a material breach of this Agreement and may result in termination of this Agreement, disqualification of the Company from participating in City contracts or other sanctions.

As a condition of entering into this Contract, the Company agrees to: (a) promptly provide to the City in a format specified by the City all information and documentation that may be requested by the City from time to time regarding the solicitation, selection, treatment and payment of subcontractors in connection with this Contract; and (b) if requested, provide to the City within sixty days after the request a truthful and complete list of the names of all subcontractors, vendors, and suppliers that the Company has used on City contracts in the past five years, including the total dollar amount paid by the Company on each subcontract or supply contract. The Company further agrees to fully cooperate in any investigation conducted by the City pursuant to the City's Non-Discrimination Policy, to provide any documents relevant to such investigation that are requested by the City, and to be bound by the award of any arbitration conducted under such Policy.

The Company agrees to provide to the City from time to time on the City's request, payment affidavits detailing the amounts paid by the Company to subcontractors and suppliers in connection with this Contract within a certain period of time. Such affidavits shall be in the format specified by the City from time to time

The Company understands and agrees that violation of this Commercial Non-Discrimination provision shall be considered a material breach of this Contract and may result in contract termination, disqualification of the Company from participating in City contracts and other sanctions.

28. NOTICES AND PRINCIPAL CONTACTS.

Any notice, consent or other communication required or contemplated by this Contract shall be in writing, and shall be delivered in person, by U.S. mail, by overnight courier, by electronic mail or by telefax to the intended recipient at the address set forth below:

For the Company:

PHONE: _____

FAX: _____

E-MAIL: _____

For the City:

Karen Ewing
City of Charlotte
Procurement Management Division
600 East Fourth Street, CMGC 9th Floor
Charlotte, NC 28202-2850

PHONE: 704-336-2992

FAX: 704-632-8254

kelmore@ci.charlotte.nc.us

With Copy To (Company):

PHONE: _____

EMAIL: _____

With Copy To (City):

Cindy White
City of Charlotte
City Attorney's Office
600 East Fourth Street
CMGC 15th Floor
Charlotte, NC 28202

PHONE: (704)336-3012

cwhite@ci.charlotte.nc.us

Notice shall be effective upon the date of receipt by the intended recipient; provided that any notice, which is sent by telefax or electronic mail, shall also be simultaneously sent by mail deposited with the U.S. Postal Service or by overnight courier. Each party may change its address for notification purposes by giving the other party written notice of the new address and the date upon which it shall become effective.

29. MISCELLANEOUS.

29.1. ENTIRE AGREEMENT.

This Contract is the entire agreement between the parties with respect to its subject matter, and there are no other representations, understandings, or agreements between the parties with respect to such subject matter. This Contract supersedes all prior agreements, negotiations, representations and proposals, written or oral.

29.2. AMENDMENT.

No amendment or change to this Contract shall be valid unless in writing and signed by both parties to this Contract.

29.3. GOVERNING LAW AND JURISDICTION.

The parties acknowledge that this Contract is made and entered into in Charlotte, North Carolina, and will be performed in Charlotte, North Carolina. The parties further acknowledge and agree that North Carolina law shall govern all the rights, obligations, duties and liabilities of the parties under this Contract, and that North Carolina law shall govern interpretation and enforcement of this Contract and any other matters relating to this Contract (all without regard to North Carolina conflicts of law principles). The parties further agree that any and all legal actions or proceedings relating to this Contract shall be brought in a state or federal court sitting in Mecklenburg County, North Carolina. By the execution of this Contract, the parties submit to the jurisdiction of said courts and hereby irrevocably waive any and all objections, which they may have with respect to venue in any court sitting in Mecklenburg County, North Carolina.

29.4. **BINDING NATURE AND ASSIGNMENT.**

This Contract shall bind the parties and their successors and permitted assigns. Neither party may assign any of the rights and obligations thereunder without the prior written consent of the other. Any assignment attempted without the written consent of the other party shall be void.

29.5. **CITY NOT LIABLE FOR DELAYS.**

It is agreed that the City shall not be liable to the Company, its agents or representatives or any subcontractor for or on account of any stoppages or delay in the performance of any obligations of the City or any other party hereunder caused by injunction or other legal or equitable proceedings or on account of any other delay for any cause beyond the City's reasonable control. The City shall not be liable under any circumstances for lost profits or any other consequential, special or indirect damages.

29.6. **FORCE MAJEURE.**

29.6.1. The Company shall be not liable for any failure or delay in the performance of its obligations pursuant to this Contract (and such failure or delay shall not be deemed a default of this Contract or grounds for termination hereunder if all of the following conditions are satisfied: (i) if such failure or delay: (a) could not have been prevented by reasonable precaution, and (b) cannot reasonably be circumvented by the non-performing party through the use of alternate sources, work-around plans, or other means; and (ii) if and to the extent such failure or delay is caused, directly or indirectly, by fire, flood, earthquake, hurricane, elements of nature or acts of God, acts of war, terrorism, riots, civil disorders, rebellions or revolutions, or court order.

29.6.2. Upon the occurrence of an event which satisfies all of the conditions set forth above (a "Force Majeure Event") the Company shall be excused from any further performance of those of its obligations pursuant to this Contract affected by the Force Majeure Event for as long as (a) such Force Majeure Event continues and (b) the Company continues to use commercially reasonable efforts to recommence performance whenever and to whatever extent possible without delay.

29.6.3. Upon the occurrence of a Force Majeure Event, the Company shall immediately notify the City by telephone (to be confirmed by written notice within two (2) days of the inception of the failure or delay) of the occurrence of a Force Majeure Event and shall describe in reasonable detail the nature of the Force Majeure Event. If any Force Majeure Event prevents the Company

from performing its obligations for more than five (5) days, the City may terminate this Contract.

29.6.4. Strikes, slow-downs, walkouts, lockouts, and individual disputes are not excused under this provision.

29.7. SEVERABILITY.

The invalidity of one or more of the phrases, sentences, clauses or sections contained in this Contract shall not affect the validity of the remaining portion of the Contract so long as the material purposes of the Contract can be determined and effectuated. If any provision of this Contract is held to be unenforceable, then both parties shall be relieved of all obligations arising under such provision, but only to the extent that such provision is unenforceable, and this Contract shall be deemed amended by modifying such provision to the extent necessary to make it enforceable while preserving its intent.

29.8. NO PUBLICITY.

No advertising, sales promotion or other materials of the Company or its agents or representations may identify or reference this Contract or the City in any manner absent the written consent of the City.

29.9. APPROVALS.

All approvals or consents required under this Contract must be in writing.

29.10. WAIVER.

No delay or omission by either party to exercise any right or power it has under this Contract shall impair or be construed as a waiver of such right or power. A waiver by either party of any covenant or breach of this Contract shall not be constitute or operate as a waiver of any succeeding breach of that covenant or of any other covenant. No waiver of any provision of this Contract shall be effective unless in writing and signed by the party waiving the rights.

29.11. SURVIVAL OF PROVISIONS.

The following sections of this Contract shall survive the termination hereof:

Section 4.3 "Employment Taxes and Employee Benefits"
Section 15 "Representations and Warranties of Company"
Section 18 "Term and Termination of Contract"
Section 21 "City Ownership of Work Product"
Section 23 "Indemnification"
Section 25 "Confidential Information"
Section 26 "Insurance"
Section 28 "Notices and Principal Contacts"
Section 29 "Miscellaneous"

29.12. CHANGE IN CONTROL.

In the event of a change in "Control" of the Company (as defined below), the City shall have the option of terminating this Contract by written notice to the Company. The Company shall notify the City within ten (10) days of the occurrence of a change in control. As used in this Contract, the term "Control" shall mean the possession, direct or indirect, of either (i) the ownership of or ability to direct the voting of, as the case may be fifty-one percent (51%) or more of the equity interests, value or voting power in the Company or (ii) the power to direct or cause the direction of the management and policies of the Company whether through the ownership of voting securities, by contract or otherwise.

- 29.13. **DRAFTER’S PROTECTION.**
Each of the Parties has agreed to the use of the particular language of the provisions of this Contract and any questions of doubtful interpretation shall not be resolved by any rule or interpretation against the drafters, but rather in accordance with the fair meaning thereof, having due regard to the benefits and rights intended to be conferred upon the Parties hereto and the limitations and restrictions upon such rights and benefits intended to be provided.
- 29.14. **FAMILIARITY AND COMPLIANCE WITH LAWS AND ORDINANCES.**
The Company agrees to make itself aware of and comply with all local, state and federal ordinances, statutes, laws, rules and regulations applicable to the Services. The Company further agrees that it will at all times during the term of this Contract be in compliance with all applicable federal, state and/or local laws regarding employment practices. Such laws will include, but shall not be limited to, workers' compensation, the Fair Labor Standards Act (FLSA), the Americans with Disabilities Act (ADA), the Family and Medical Leave Act (FMLA) and all OSHA regulations applicable to the Services.
- 29.15. **CONFLICT OF INTEREST.**
The Company covenants that its officers, employees and shareholders have no interest and shall not acquire any interest, direct or indirect that would conflict in any manner or degree with the performance of Services required to be performed under the Contract.
- 29.16. **NO BRIBERY.**
The Company certifies that neither it, any of its affiliates or subcontractors, nor any employees of any of the forgoing has bribed or attempted to bribe an officer or employee of the City in connection with the Contract.
- 29.17. **HARASSMENT.**
The Company agrees to make itself aware of and comply with the City's Harassment Policy. The City will not tolerate or condone acts of harassment based upon race, sex, religion, national origin, color, age, or disability. Violators of this policy will be subject to termination.
- 29.18. **TRAVEL UPGRADES.**
The City has no obligation to reimburse the Company for any travel or other expenses incurred in connection with this Contract unless this Contract specifically requires reimbursement. If this Contract requires reimbursement by the City: (a) the City will only pay coach/economy rate airline fares, and (b) the Company’s invoices shall include sufficient detail of travel expenses to demonstrate that fares were at coach/economy rates. Notwithstanding the forgoing, nothing in this provision shall preclude complimentary upgrades to first class or business class seating, mileage, points, or credits based upgrades, or upgrades paid for by the contractor so long as the City is not charged for or asked to reimburse the upgrade charge or the value of the miles, points, or credits used.
- 29.19. **TAXES.**
Except as specifically stated elsewhere in this Contract, the Company shall pay all applicable federal, state and local taxes which may be chargeable against the performance of the Services. The Company consents to and authorizes the City to collect any and all delinquent taxes and related interest, fines, or penalties of the Company by reducing any payment, whether monthly, quarterly, semi-annually, annually, or otherwise, made by the City to the Company pursuant to this Contract

for an amount equal to any and all taxes and related interest, fines, or penalties owed by the Company to the City. The Company hereby waives any requirements for notice under North Carolina law for each and every instance that the City collects delinquent taxes pursuant to this paragraph. This paragraph shall not be construed to prevent the Company from filing an appeal of the assessment of the delinquent tax if such appeal is within the time prescribed by law.

29.20. UNIFORM ADMINISTRATIVE REQUIREMENTS

By entering into this Contract, the Company agrees to comply with all applicable provisions of *Title 2, Subtitle A, Chapter II, Part 200* – Uniform Administrative Requirements, Cost Principles, and Audit Requirements for Federal Awards contained in *Title 2 C.F. R. § 200 et seq.*

29.21. COUNTERPARTS.

This Contract may be executed in any number of counterparts, all of which taken together shall constitute one single agreement between the parties.

[Signature Page Follows]

Exhibit A
Sample City Contract

IN WITNESS WHEREOF, and in acknowledgment that the parties hereto have read and understood each and every provision hereof, the parties have caused this Contract to be executed on the date first written above.

COMPANY:

BY: _____

PRINT NAME: _____

TITLE: _____

DATE: _____

CITY OF CHARLOTTE:
CITY MANAGER'S OFFICE

BY: _____

PRINT NAME: _____

TITLE: _____

DATE: _____

CITY OF CHARLOTTE:
RISK MANAGEMENT DIVISION

BY: _____

PRINT NAME: _____

TITLE: _____

DATE: _____

The Charlotte Observer Publishing Co.

Charlotte, NC

Affidavit of Publication

North Carolina } ss

Mecklenburg County }

Charlotte Observer

REFERENCE: 205406 CITY OF CHARLOTTE PROCUREMENT

0002885308 REQUEST FOR PROPOSALS Sealed
proposal responses will be received by the City
of Charlotte, Procurement Management Division

Before the undersigned, a Notary Public of said County and State, duly authorized to administer oaths affirmations, etc., personally appeared, being duly sworn or affirmed according to law, doth depose and say that he/she is a representative of The Charlotte Observer Publishing Company, a corporation organized and doing business under the laws of the State of Delaware, and publishing a newspaper known as The Charlotte Observer in the city of Charlotte, County of Mecklenburg, and State of North Carolina and that as such he/she is familiar with the books, records, files, and business of said Corporation and by reference to the files of said publication, the attached advertisement was inserted. The following is correctly copied from the books and files of the aforesaid Corporation and Publication.

PUBLISHED ON: 01/25/2017

AD SPACE: 24 LINES

FILED ON: 01/31/2017



NAME: Judith M. Deans

TITLE: Acctg Clerk

DATE: FEB 01 2017

In Testimony Whereof I have hereunto set my hand and affixed my seal, the day and year aforesaid.

Notary: [Signature]

My commission Expires: / /

My Commission Expires May 27, 2021



GameTime
 c/o Dominica Recreation Products, Inc.
 P.O. Box 520700
 Longwood, FL 32752-0700
 800-432-0162 * 407-331-0101
 Fax: 407-331-4720
www.playdrp.com

05/07/2020
 Quote #100893-01-07

Village Center Complex

Village of Palm Springs
 Attn: Justin Lucas
 226 Cypress Lane
 Palm Springs, FL 33461
 Phone: 561-964-8820
jlucas@vpsfl.org

Ship to Zip 33461

Qty	Part #	Description	List \$	% Disc.	Selling \$	Ext. Selling \$
1	INSTALL	5-Star Plus - Removal & Disposal of existing equipment			\$5,000.00	\$5,000.00
5600	INSTALL	5-Star Plus - Digout/Sitework of area (per sq. ft.)			\$1.28	\$7,168.00
5600	INSTALL	5-Star Plus - Removal/Disposal from Site the Spoils from Digout			\$0.75	\$4,200.00
1	178749	GameTime - Owner's Kit			\$58.00	\$58.00
2	5036	GameTime - Custom Fiberglass Sign 2S- <i>Includes Spanish Language Translations</i>	\$2,440.00	16.00	\$2,049.60	\$4,099.20
1	RDU	GameTime - 2-5 PrimeTime System with Integrated Shade	\$36,607.00	34.00	\$24,160.62	\$24,160.62
		(6) 26094 -- Triangular Shroud				
		(1) 18828 -- Square Sunblox Canopy				
		(1) 36007 -- Ashiko & Djembe				
		(1) 36002 -- Abc Climbing Wall				
		(1) 36068 -- Grip Rail Link				
		(1) 36004 -- Sail Climbing Wall				
		(1) 36025 -- 4 Way X-Pod Step				
		(1) 36015 -- Pod Rocker				
		(1) 36031 -- Single Link Cross Beam Primetime 36				
		(1) 19001 -- Entry Way				
		(1) 19457 -- Roller Ball Panel (Roto)				
		(1) 19585 -- Letters Maze Above Deck				
		(1) 18200 -- 36" Sq Punched Deck P/T 1.3125				
		(3) 18201 -- 36" Tri Punched Deck P/T				
		(1) 19329 -- Spiral Step Climber 2' & 2'6"				
		(1) 19791 -- Dbl Rumble & Roll 2'-6"/3'				
		(1) 19035 -- Optional Access Step (3' & 5')				
		(1) 19285 -- Transfer Platform W/ Guardrail 3'				
		(1) 36018 -- Wide End Balance Beam				
		(3) 12024 -- 3 1/2" Uprt Ass'Y Alum 9'				
		(4) H12025 -- 10' Heavy Wall Upright				
1	Custom	PlayWorx GT - Custom PlayWorx Panels and Climbing Wall- <i>PX447 - Spanish Climbing Wall</i> <i>PLX448 - Spanish Language Panel</i>	\$1,600.00	6.00	\$1,504.00	\$1,504.00
1	RDU	GameTime - 5-12 PrimeTime System with Integrated Shade	\$45,655.00	34.00	\$30,132.30	\$30,132.30
		(5) 26094 -- Triangular Shroud				



GameTime
c/o Dominica Recreation Products, Inc.
P.O. Box 520700
Longwood, FL 32752-0700
800-432-0162 * 407-331-0101
Fax: 407-331-4720
www.playdrp.com

05/07/2020
Quote #100893-01-07

Village Center Complex

Qty	Part #	Description	List \$	% Disc.	Selling \$	Ext. Selling \$
		(1) 19790 -- Dbl Swerve Zip 4'-6"/5'				
		(1) 18337 -- 36" Tri Transfer Platform				
		(1) 19004 -- Transfer System W/Barrier (1' Rise)				
		(1) 18318 -- 6'-0" F5 Spiral Slide				
		(1) 18828 -- Square Sunblox Canopy				
		(1) 19673 -- Erratic Climber (Metal) 5'6"-6'6"				
		(1) 26070 -- Sail Climbing Wall Attachment				
		(1) 26080 -- Stretched Loop Ladder				
		(1) 26170 -- Xcelerator				
		(1) 26058 -- 3 Way X-Pod Step				
		(1) 26095 -- Hanging Pod Link				
		(1) 26155 -- Primetime Cross Beam(Join Pt & Xscape)				
		(1) 18698 -- Ladder Loop 2'-6"/3'0"				
		(1) 19102 -- Stepped Deck (6" Rise)				
		(1) 19006 -- Transfer System W/Barrier (2'-6" Rise)				
		(1) 19287 -- River Rock Climber				
		(1) 18200 -- 36" Sq Punched Deck P/T 1.3125				
		(1) 18201 -- 36" Tri Punched Deck P/T				
		(1) 12027 -- 3 1/2" Uprt Ass'Y Alum 12'				
		(4) 12025 -- 3 1/2" Uprt Ass'Y Alum 10'				
		(2) 12024 -- 3 1/2" Uprt Ass'Y Alum 9'				
		(4) H12027 -- 12' Heavy Wall Upright				
		(2) 12068 -- 3 1/2"Uprt Ass'Y Alum 13'				
		(1) 12023 -- 3 1/2" Uprt Ass'Y Alum 8'				
1	581TSA	GameTime - Soccer Ball Climber	\$4,900.00	6.00	\$4,606.00	\$4,606.00
1	RDU	GameTime - 4 Place Xscape Swing Frame	\$5,649.00	9.85	\$5,092.33	\$5,092.33
		(2) SS8910 -- Belt Seat 3 1/2" /8' W/Clevis				
		(2) 5128 -- Expression Swing 3 1/2" X 8'				
		(1) 26120 -- Ada Xscape Swing Add-A-Bay				
		(1) 26119 -- Ada Xscape Swing				
1	6272	GameTime - Merry-Go-All	\$6,599.00	16.00	\$5,543.16	\$5,543.16
1	6251	GameTime - Wrinkle Wall (3 Panel)	\$6,560.00	16.00	\$5,510.40	\$5,510.40
1	80476	GameTime - Web Wall, Freestanding	\$2,830.00	16.00	\$2,377.20	\$2,377.20
2	28009	GameTime - 6' P/S Bench W/Back Inground	\$685.00	3.00	\$664.45	\$1,328.90
1	INSTALL	5-Star Plus - Five Star Plus Playground Installation Services- <i>Performed by a Certified Installer, includes meeting and unloading delivery truck, signed completion forms, site walkthrough, 90 day site revisit by installation foreman, and 3-Year Labor Warranty!</i>			\$31,200.00	\$31,200.00



GameTime
c/o Dominica Recreation Products, Inc.
P.O. Box 520700
Longwood, FL 32752-0700
800-432-0162 * 407-331-0101
Fax: 407-331-4720
www.playdrp.com

05/07/2020
Quote #100893-01-07

Village Center Complex

Qty	Part #	Description	List \$	% Disc.	Selling \$	Ext. Selling \$
304	INSTALL	GT-Impax - Concrete Curb (In. ft.)- 4" Wide - Not Reinforced			\$31.50	\$9,576.00
5600	EWf-8	GT-Impax - Engineered Wood Fiber - 8" Compacted Depth- per sq. ft. - ADA Compliant - IPEMA Certified - ASTM F1292 & F1951 Compliant	\$1.68	4.76	\$1.60	\$8,960.00
1	INSTALL	GT-Impax - Spreading of Wood Fiber- Wood Fiber will be delivered by large truck and dumped in staging area. Installer will use bob-cat or similar to move wood fiber into site, one load at time. Installer not responsible for sod or sidewalks from staging area to job site.			\$2,000.00	\$2,000.00
1	Sealed	5-Star Plus - Signed/Sealed FBC 2017 6th Ed Building Code Drawings- Two Playgrounds, Freestanding Items and Shades			\$2,400.00	\$2,400.00
1	INSTALL	5-Star Plus - Building Permits- Permit Running Only - All fees for Permits to be paid by City Siteplan to be provided by the city for permitting.			\$800.00	\$800.00
Contract: OMNIA					Sub Total	\$155,716.11
					Freight	\$4,068.00
					Total	\$159,784.11

This quote was prepared by Rob Dominica, President.
For questions or to order please call - 800-432-0162 ext. 113 robd@gametime.com

All pricing in accordance with Omnia Partners / U.S. Communities Contract #2017001134.

All terms in the Omnia Partners / U.S. Communities Contract take precedence over terms shown below.
For more information on the Omnia Partners / U.S. Communities contract please visit [Omnia Partners Public Sector GameTime](#)

Permits are not included in cost, unless specifically listed in pricing. If permits are required Signed/Sealed drawings are usually needed and are also not included unless specifically listed in pricing. Any costs for municipal permits, paid by installer, will be charged back to the owner. Adding permits to any job will increase the length of completion, expect total time to be about **120 days**, after receipt of Site Plan from owner/customer (this is not due to manufacturing but rather the permit process at the municipality level). It is expected that the **owner will provide approved site plans** of the area for the permit office, and will help and assist in the securing of all required approvals before assembly of equipment can begin. Installer cannot provide site plans. The permit process can not begin until the site plans are available. If additional permitting requirements are needed during the process, those will be added and billed accordingly, i.e. soil density test, formed footers, etc.

Payment Terms: Governmental Purchase Order.

Purchases in excess of \$1,000.00 to be supported by your written purchase order made out to GameTime.

Net 30 days subject to approval by GameTime Credit Manager. A completed Credit Application and Bank Reference Authorization, must be received with the order. The decision on credit is the sole discretion of GameTime/PlayCore. A 1.5% per month finance charge will be imposed on all past due accounts.

Multiple Invoices: Invoices will be generated upon services rendered. When equipment ships it will be invoiced separately from installation and/or other services. Terms are Net 30 for each individual invoice.

This Quotation is subject to policies in the current GameTime Park and Playground Catalog and the following terms and conditions. Our quotation is based on shipment of all items at one time to a single destination, unless noted, and changes are subject to price adjustment.

Pricing: Firm for 60 days from date of quotation.

Shipment: F.O.B. factory, order shall ship within 45 days after GameTime's receipt and acceptance of your purchase order, color selections, approved submittals, and receipt of payment.

Taxes: State and local taxes will be added at time of invoicing, if not already included, unless a tax exempt certificate is provided at the time of order entry.

Exclusions: Unless specifically discussed, this quotation excludes all sitework and landscaping; removal of existing equipment; acceptance of equipment and off-loading; storage of goods prior to installation; security of equipment (on site and at night); equipment assembly and installation; safety surfacing; borders; drainage; signed/sealed drawings; or permits.



GameTime
c/o Dominica Recreation Products, Inc.
P.O. Box 520700
Longwood, FL 32752-0700
800-432-0162 * 407-331-0101
Fax: 407-331-4720
www.playdrp.com

05/07/2020
Quote #100893-01-07

Village Center Complex

Installation Terms: Shall be by a Certified Installer. The installer is an independent installer and not part of PlayCore, GameTime, nor Dominica Recreation Products. If playground equipment, installer will be NPSI and Factory Trained and Certified. Unless otherwise noted, installation is based on a standard installation consistent with GameTime installation sheets and in suitable soil with a sub-base that will allow proper playground installation. Drainage is not part of our scope of work unless otherwise noted. Customer shall be responsible for scheduling and coordination with the installer. Site should be level and allow for unrestricted access of trucks and machinery. Customer shall also provide a staging and construction area. Installer not responsible for sod replacement or damage to access path and staging area. Customer shall be responsible for unknown conditions such as buried utilities, tree stumps, rock, or any concealed materials or conditions that may result in additional labor or material costs. Customer will be billed hourly or per job directly by the installer for any additional costs that were not previously included.

Unitary Surfacing Notes : The installer of the Unitary Surfacing (Poured, Bonded, Turf, Tiles) is not the same installer of the playground equipment. However, your certified equipment installer will coordinate the timing of the unitary surfacing installation, but more than likely they will not be on-site at the time. They will continue to be your contact should you have any questions. Security is needed to protect surfacing at night or after installation as the product set. Normally it is not needed or a concern, however in some areas additional security is needed to prevent vandalism. **Security is not included.** Vandalism will be the responsible of the owner.

Acceptance of quotation:

Accepted By (printed): _____

P.O. No: _____

Signature: _____


Date: _____

Title: _____


Phone: _____

E-Mail: _____

Purchase Amount: **\$159,784.11**

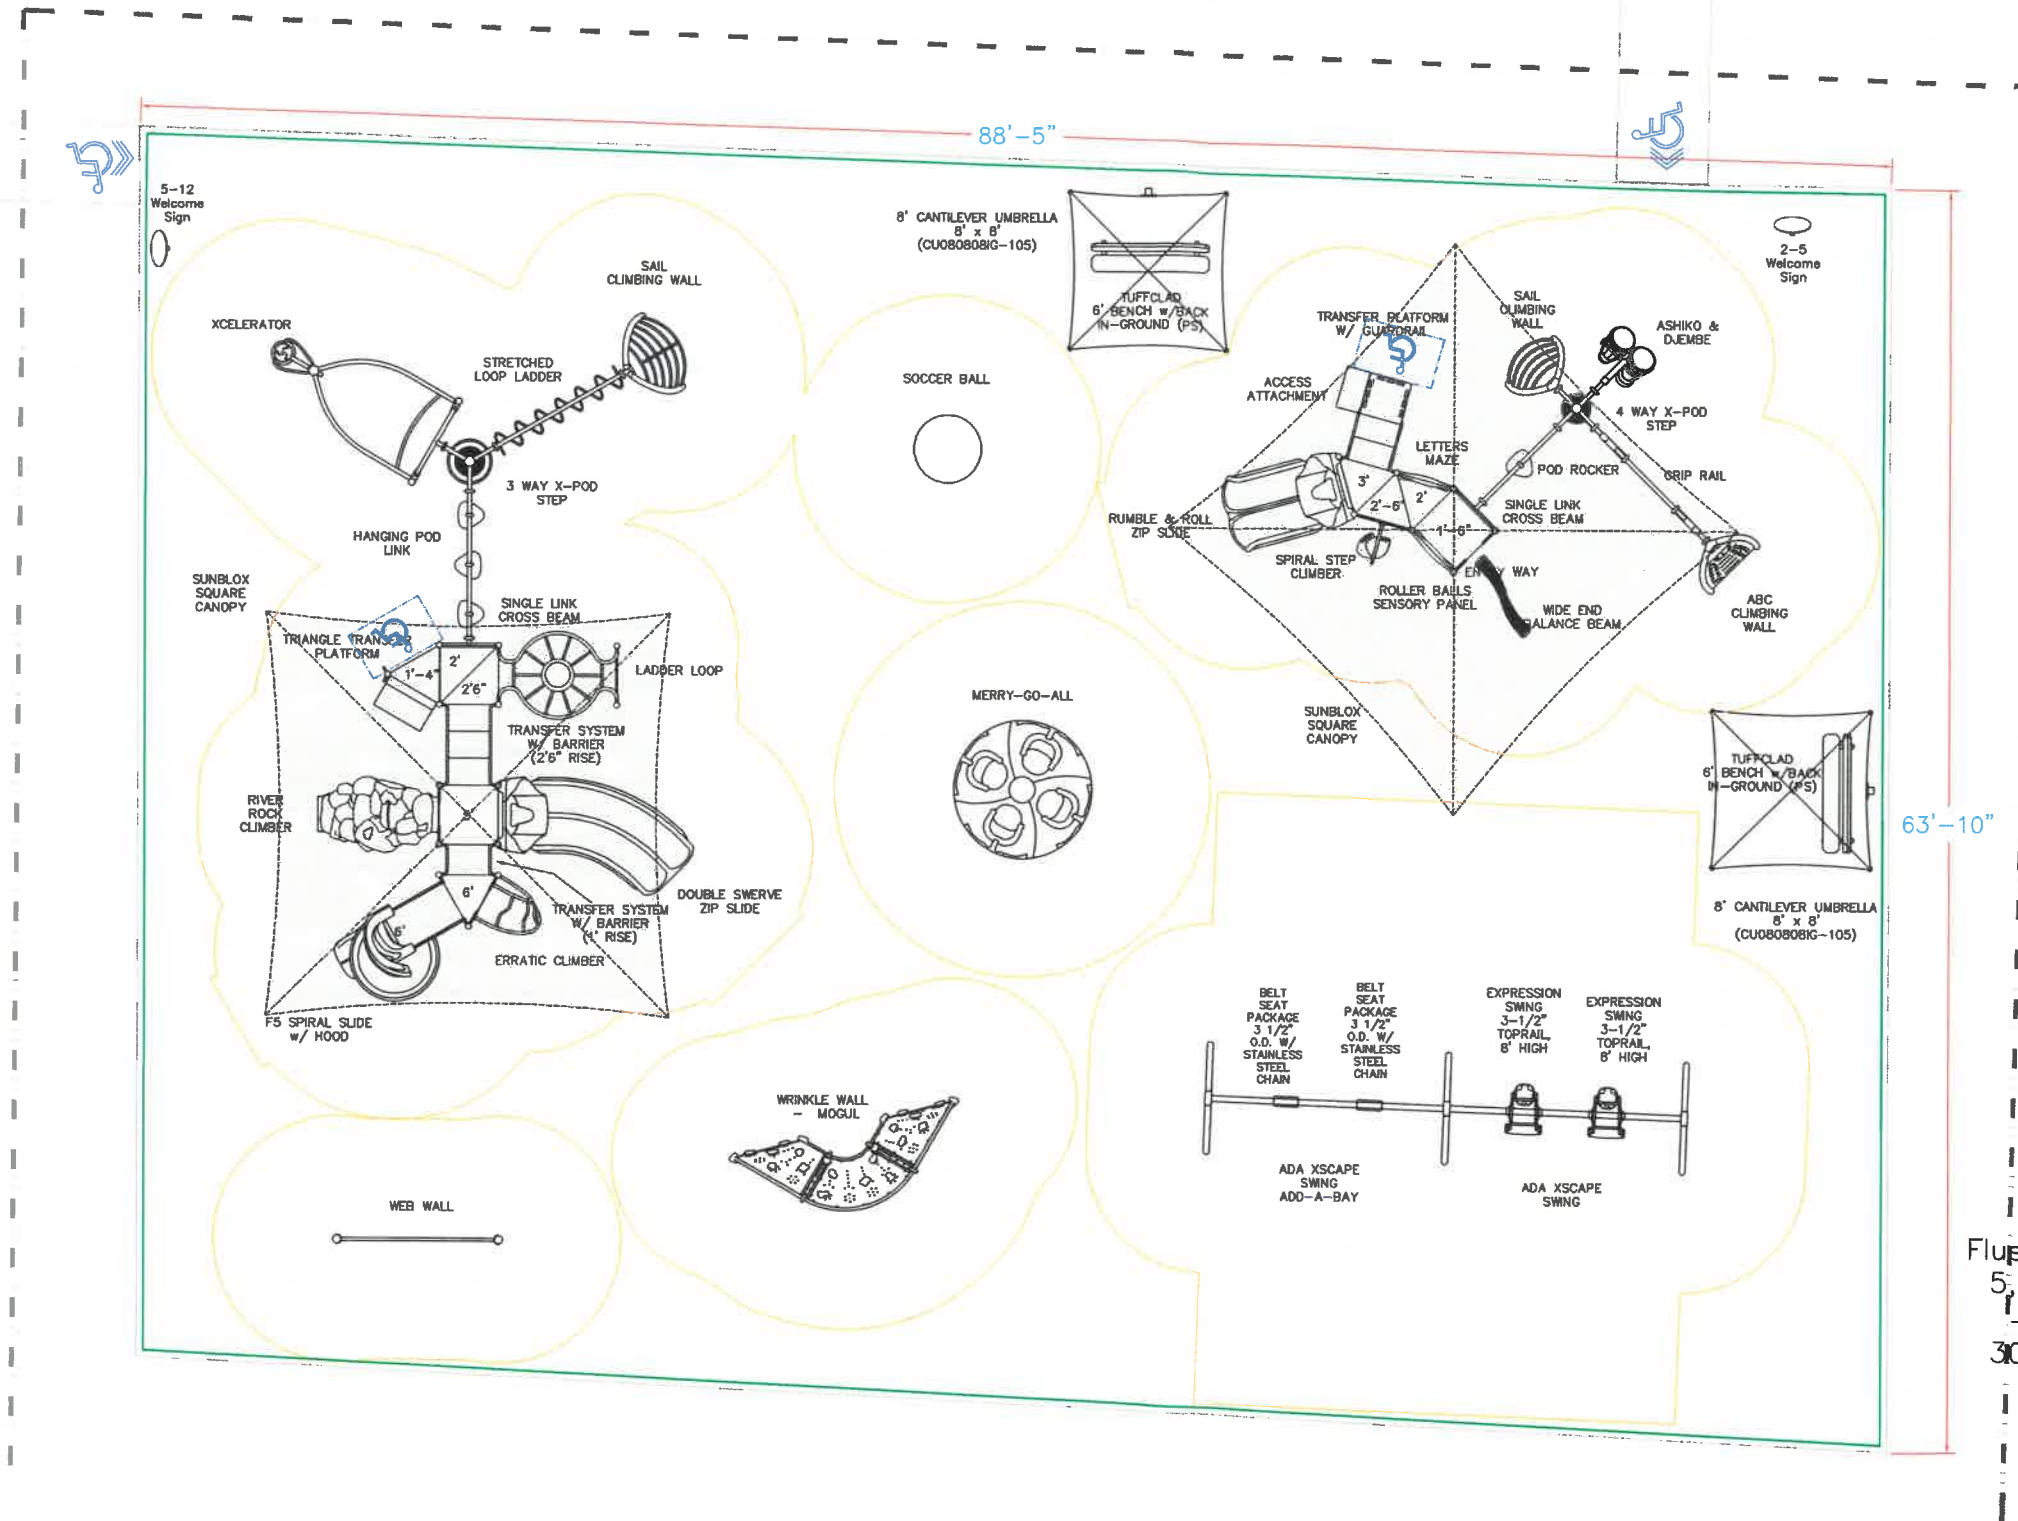

Flush with Grade Installation
 5,600 sq. ft. Engineered Wood Fiber
 8" Compacted Depth
 304 In. ft. Concrete Border

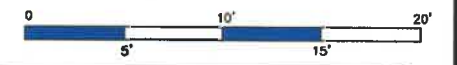

150 PlayCore Drive SE
 Fort Payne, AL 35967
www.gametime.com

Village Center Complex
 Village of Palm Springs
 Representative
 Dominica Recreation Products

This play equipment is recommended for children ages 2-5 & 5-12

Minimum Area Required:
 Scale: NTS
 This drawing can be scaled only when in an 24" x 36" format

IMPORTANT: Soft resilient surfacing should be placed in the use zones of all equipment, as specified for each type of equipment, and at depths to meet the critical fall heights as specified by the U.S. consumer Product Safety Commission, ASTM standard F 1487 and Canadian Standard CAN/CSA-Z-614

Drawn By:
 Rob
 Date:
 2-6-20
 Drawing Name:
 Village Center



Playpalette: Atlantic

Intellectual property of GameTime, a PlayCore Company. The site shown in rendering is an interpretation and may not reflect exact site conditions.



www.gametime.com

Village Center Complex

Village of Palm Springs, FL



www.playdrp.com



Playpalette: Atlantic

Intellectual property of GameTime, a PlayCore Company. The site shown in rendering is an interpretation and may not reflect exact site conditions.



www.gametime.com

Village Center Complex

Village of Palm Springs, FL



www.playdrp.com



Playpalette: Atlantic

Intellectual property of GameTime, a PlayCore Company. The site shown in rendering is an interpretation and may not reflect exact site conditions.



www.gametime.com

Village Center Complex

Village of Palm Springs, FL



www.playdrp.com



Playpalette: Atlantic

Intellectual property of GameTime, a PlayCore Company. The site shown in rendering is an interpretation and may not reflect exact site conditions.



A PLAYCORE Company

www.gametime.com

Village Center Complex

Village of Palm Springs, FL



www.playdrp.com



Playpalette: Atlantic

Intellectual property of GameTime, a PlayCore Company. The site shown in rendering is an interpretation and may not reflect exact site conditions.

Village Center Complex

Village of Palm Springs, FL



A **PLAYCORE** Company

GAMETIME 2020 OMNIA PARTNERS U.S. COMMUNITIES PRICE LIST 2001

GAMETIME PRODUCTS & SERVICES

Effective Date: January 1, 2020

**GameTime Division
PlayCore Wisconsin, Inc.
150 PlayCore Drive, SE
Fort Payne, Alabama 35967**

**Telephone: 256/845-5610
Facsimile: 256/845-9361
E-mail: info@gametime.com
Web Site: www.gametime.com**



GAMETIME POLICIES

Specifications: Specifications were current at the time of publication. GameTime has an ongoing policy of product improvement and therefore reserves the right to modify specifications or discontinue products without notice.

Terms of sale: To governmental agencies and tax supported institutions, and those with approved credit, payment is due 30 days from the date of invoice. A 1.5% per month finance charge will be imposed on all past due accounts. We also accept payment by VISA, MasterCard or American Express. All other orders will require a 50% deposit at time of order entry. The balance will be due with a certified check upon receipt of shipment (C.O.D.).

Prices: Prices are F.O.B. factory and do not include freight charges. All prices were current at time of publication and quoted in U.S. Funds. Prices are subject to change without notice. Current prices will apply at the time of shipment. Due to the abnormally high cost of fuel and its impact on many of the materials used in our industry, quotations are valid for 30 days only and prices may be subject to material and fuel surcharges at time of shipment.

Freight charges: Freight charges are determined and collected by the carrier unless GameTime is requested and agrees to prepay and add these costs to the invoice.

Taxes: If applicable, taxes will be added to the invoice except when a tax exempt certificate is provided with the purchase order at the time of order entry.

Minimum Order: Our minimum order is US \$50.00.

Order cancellation: Once accepted, orders can be canceled only with the consent of GameTime, and on terms which will indemnify GameTime against loss. Canceled orders will be subject to a restocking fee. Equipment "built-to-order" is non-cancelable.

Domestic shipments: Unless specifically given routing instructions on the purchase order, shipment will be made via the carrier we consider to be the most economical and practical in reaching the final destination.

Delays in transit: GameTime is not responsible for delays in transit and such delays shall not alter our invoicing terms.

Loss or damage in transit: GameTime is not responsible for loss or damage in transit. Carefully check all materials received; any shortage, discrepancy or damage must be noted on the delivery receipt and signed by the carriers representative. Failure to note exceptions on the delivery receipt may impair your right to recovery from the carrier.

Weights: All published weights are estimated and include appropriate packing materials. Actual weights may vary slightly.

GAMETIME ONLY 2020 OMNIA PARTNERS - U.S.C PRICE LIST 2001

TABLE OF CONTENTS

		<u>Page No.</u>
<u>1.0 Park and Playground Equipment</u>		
1.1 GameTime Play Equipment (see	Playground Equipment Ages 2 - 12 Years	6
<u>2.0 Outdoor Fitness Equipment</u>		
2.1 GameTime Fitness	Youth & Adult Fitness Apparatus	111
<u>3.0 Site Accessories</u>		
3.1 GameTime	Park and Site Furnishings	116
3.2 GTShade	Shade Structures	132
<u>4.0 Surfacing Materials</u>		
4.1 GameTime GTImpax Safety	Engineered Wood Fiber	164
4.2 Surfacing Products	Recycled Materials (Shredded)	166
4.3	Recycled Rubber Tiles	168
4.4	Poured-In-Place & Bonded Rubber	171
4.5	Artificial Turf	173
4.6	Interlocking Rubber Tiles	174
4.7	Surfacing Accessories	175
<u>5.0 Support Services</u>		
GameTime Sales Agencies	Design & Project Management	177
GameTime Sales Agencies	Installation, Sitework, Layout, Repair, Maintenance, Removal, Disposal	178

GAMETIME 2020 OMNIA - U.S.C. DISCOUNT SCHEDULE 2001

GENERAL DESCRIPTION OF PRODUCTS AND/OR SERVICES

USC DISCT

1.0 *Park and Playground Equipment* including, but not limited to, themed systems, stand-alone activities, system components, and replacement parts.

1.1	GameTime Play Equipment (see volume discount below)	Principal Components	24%
		Primary Components	20%
		Ancillary Accessories	18%
		Complimentary Products	16%
		Companion Accessories	9%
		Auxiliary Products (PlayWorx)	6%
		Enhancement Products	3%
		Exempt Specials	0%

2.0 *Outdoor Fitness Equipment* for all ages and levels including, but not limited to, challenge courses, strength building and resistance mechanisms, multigenerational fitness, optional precision timing systems, climbing walls, pool equipment, pool lifts, and pool timing systems.

2.1	GameTime Fitness	Companion Accessories	9%
		Auxiliary Products	6%
		Contributory Products	3%
		Exempt Accessories	0%

3.0 *Site Accessories* such as, but not limited to, benches, picnic tables, planters, bike racks, bike lockers, shelter and shade structures, bleachers, grandstands, scoreboards and other related site accessories.

3.1	GameTime	Ancillary Components	3%
		Adjunct Accessories	3%
3.2	GTShade	Shade Structures	3%

GAMETIME 2020 OMNIA - U.S.C. DISCOUNT SCHEDULE 2001

GENERAL DESCRIPTION OF PRODUCTS AND/OR SERVICES

USC DISCT

4.0 Surfacing Materials including but not limited to pour-in-place, rubber tiles, wood fiber, and recycled materials.

GameTime & GTImpax	Engineered Wood Fiber	18%
	Recycled Materials (Shredded)	
	Tiles	
	Poured-In-Place & Bonded	
	Turf	
	Interlocking Tiles	
	Surfacing Accessories	

5.0 Services such as, but not limited to, installation, design, layout, repair and/or maintenance, removal, disposal, project management and any other related Services to provide customer support.

GameTime Services	Design & Project Management	No Charge
GameTime Sales Agencies	Design, Project Management, Community Install Services	See Price List
GameTime Installers	Installation, Sitework, Layout, Repair, Maintenance, Removal, Disposal	See Price List

Volume Discounts

Volume single purchases of GameTime composite play systems at U.S. Communities net pricing shall be eligible for an additional discount of 5% for orders totaling from \$50,000 to \$75,000; 10% from \$75,000 to \$100,000 and 15% for orders exceeding \$100,000.

Installation Fees

See *GameTime U.S. Communities Installation Charges*

Shipping and Delivery – Shipping Program

Shipments shall be f.o.b. destination with freight charges prepaid and added separately.



GameTime Division
PlayCore Wisconsin, Inc.
150 Playcore Drive SE
Fort Payne, AL 35967
Tel: 800.235.2440

OMNIA PARTNERS - U.S. COMMUNITIES PRICE LIST 2001

<u>PART GROUP DESCRIPTIONS</u>		<u>USC Discount</u>
05	Principal Components	24%
06	Attendant Products	24%
10	Primary Components	24%
15	Primary Apparatus	16%
18	Adjunct Component	24%
20	Surfacing Accessories	18%
22	Companion Components	16%
32	Component Products	3%
34	Component Extensions	3%
35	Compliment Products	16%
40	Auxiliary Products	6%
42	Associate Products	16%
44	Companion Products	3%
45	Exempt Products	0%
46	Apparatus Products	16%
47	Companion Accessories	9%
48	Affiliate Products	6%
49	Core Products	16%
50	Developmental Products	20%
51	Enhancement Products	3%
52	Adjunct Products	16%
54	Product Extensions	9%
62	Adjunct Accessories	3%
70	Ancillary Components	3%
73	Supplement Products	3%
80	Exempt Accessories	0%
85	Exempt Parts	0%

GAMETIME PLAY EQUIPMENT

Part No.	Part Group	Item Description	Unit	Commercial Price	USC Disc	USC Net Price
1	49	S Hook	EA	\$ 2.34	16%	\$ 1.96
53	35	Health Ladder	EA	\$ 1,462.00	16%	\$ 1,228.08
80	42	Chain (Per Foot)	LF	\$ 3.47	16%	\$ 2.91
107	16	Cast Alum Seat H H Seat	EA	\$ 46.00	24%	\$ 34.96
109	15	Trapeze Ring Single	EA	\$ 53.00	16%	\$ 44.52
128	70	Ground Sockets	EA	\$ 134.00	3%	\$ 129.98
200	51	Four Seat Buck-A-Bout	EA	\$ 1,408.00	3%	\$ 1,365.76
211	16	Top	EA	\$ 7.84	24%	\$ 5.95
213	70	Clevis	EA	\$ 4.24	3%	\$ 4.11
243	48	Buck-A-Bout, 2 Seat	EA	\$ 1,672.00	6%	\$ 1,571.68
311	42	Top	EA	\$ 6.00	16%	\$ 5.04
325	48	Whirl W/ Mechanical Brake	EA	\$ 2,382.00	6%	\$ 2,239.08

GAMETIME PLAY EQUIPMENT

Part No.	Part Group	Item Description	Unit	Commercial Price	USC Disc't	USC Net Price
342	70	Portable Tetherball Set	SET	\$ 278.00	3%	\$ 269.66
343	70	Permanent Tetherball Set	SET	\$ 146.00	3%	\$ 141.62
396	70	Mini Bike Assembly	EA	\$ 942.00	3%	\$ 913.74
564	35	Curved Balance Beam	EA	\$ 771.00	16%	\$ 647.64
618	35	Space Module	EA	\$ 4,404.00	16%	\$ 3,699.36
619	15	Space Crawlway	EA	\$ 1,874.00	16%	\$ 1,574.16
655	15	Dome Climber	EA	\$ 1,373.00	16%	\$ 1,153.32
657	15	Eagle'S Perch	EA	\$ 3,557.00	16%	\$ 2,987.88
831	70	Basic T-Swing	EA	\$ 889.00	3%	\$ 862.33
919	48	Whirl-Hydraulic Brake	EA	\$ 4,931.00	6%	\$ 4,635.14
954	15	Giant Muscle Man W/Climb Poles	EA	\$ 5,144.00	16%	\$ 4,320.96
999	48	Super Seat li	EA	\$ 120.00	6%	\$ 112.80
1013	16	Center Fitting	EA	\$ 163.00	24%	\$ 123.88
1016	16	2" To 1" Tee (Casting)	EA	\$ 46.00	24%	\$ 34.96
1018	16	Cap	EA	\$ 27.00	24%	\$ 20.52
1019	16	3 Way Cast	EA	\$ 31.00	24%	\$ 23.56
1022	16	Pipe Plug	EA	\$ 4.40	24%	\$ 3.34
1027	16	Plug	EA	\$ 2.59	24%	\$ 1.96
1029	16	2 Elbow Alum	EA	\$ 105.00	24%	\$ 79.80
1031	16	Alum. Eye Casting	EA	\$ 22.00	24%	\$ 16.72
1033	16	1 1/4" To 1 1/4" Alum Tee	EA	\$ 29.00	24%	\$ 22.04
1047	70	Cush Bump Belt Seat W/Shooks	EA	\$ 91.00	3%	\$ 88.27
1080	49	Heavy-Duty Chain (Per Foot)	LF	\$ 5.18	16%	\$ 4.35
1089	52	Spring Mount Casting	EA	\$ 21.00	16%	\$ 17.64
1170	16	Pipe Plug	EA	\$ 4.77	24%	\$ 3.62
1171	16	Pipe Plug	EA	\$ 2.92	24%	\$ 2.21
1172	16	2" Pipe Plug	EA	\$ 5.00	24%	\$ 3.80
1173	16	3" Cast Al Dome Pipe Cap	EA	\$ 4.12	24%	\$ 3.13
1313	35	Graduated Balance Beam	EA	\$ 962.00	16%	\$ 808.08
1461	52	2 3/8" O.D. Swing Hanger	EA	\$ 57.00	16%	\$ 47.88
1462	49	3 1/2" O.D. Swing Hanger	EA	\$ 59.00	16%	\$ 49.56
1463	54	5" O.D. Swing Hanger-Painted	EA	\$ 67.00	9%	\$ 60.97
1464	54	8521 Enclosed Tot Seat Pkg 5" Od	EA	\$ 306.00	9%	\$ 278.46
1467	52	985 Super Seat 2 Pkg 5" Od	EA	\$ 276.00	16%	\$ 231.84
1468	54	2958 Belt Seat Pkg 5" Od	EA	\$ 243.00	9%	\$ 221.13
1469	54	2684 Enclosed Tot Seat 2 3/8" Od	EA	\$ 296.00	9%	\$ 269.36
1470	54	2686 Enclosed Tot Seat 3 1/2" Od	EA	\$ 303.00	9%	\$ 275.73
1477	52	Bc2609 Super Seat 2 2 3/8" Od	EA	\$ 288.00	16%	\$ 241.92
1479	52	Bc2610 Super Seat 2 3 1/2" Od	EA	\$ 292.00	16%	\$ 245.28
1481	54	2954 Belt Seat 2 3/8" Od	EA	\$ 250.00	9%	\$ 227.50
1483	54	2955 Belt Seat 3 1/2" Od	EA	\$ 255.00	9%	\$ 232.05
1485	52	Swing Hanger 2 3/8"O.D. Painted	EA	\$ 62.00	16%	\$ 52.08
1486	54	Swing Hanger 3 1/2"O.D. Painted	EA	\$ 65.00	9%	\$ 59.15
1487	52	Swing Hanger 5"O.D. Galvd	EA	\$ 60.00	16%	\$ 50.40

GAMETIME PLAY EQUIPMENT

Part No.	Part Group	Item Description	Unit	Commercial Price	USC Disc't	USC Net Price
1488	15	Trapeze Hanger Package	EA	\$ 88.00	16%	\$ 73.92
1526	15	Ragin' Rotator	EA	\$ 1,408.00	16%	\$ 1,182.72
1892	35	Vine Trellis	EA	\$ 2,599.00	16%	\$ 2,183.16
1981	15	Upper Body Trainer F/S	EA	\$ 2,439.00	16%	\$ 2,048.76
2313	48	Saddle Seat	EA	\$ 181.00	6%	\$ 170.14
3087	15	Rainbow Arch	EA	\$ 1,782.00	16%	\$ 1,496.88
3131	70	Spider Net Small	EA	\$ 17,099.00	3%	\$ 16,586.03
3137	51	Omnitri Net	EA	\$ 24,737.00	3%	\$ 23,994.89
3140	48	KidNetix Apollo	EA	\$ 16,465.00	6%	\$ 15,477.10
3142	16	End Cap	EA	\$ 6.30	24%	\$ 4.78
3143	70	KidNetix Gateway	EA	\$ 13,199.00	3%	\$ 12,803.03
3144	70	KidNetix Eclipse	EA	\$ 31,299.00	3%	\$ 30,360.03
3146	70	KidNetix AstroJump	EA	\$ 13,559.00	3%	\$ 13,152.23
3147	48	Axis	EA	\$ 14,859.00	6%	\$ 13,967.46
3148	48	Roundabout	EA	\$ 23,499.00	6%	\$ 22,089.06
3156	70	Spider Net Medium	EA	\$ 21,759.00	3%	\$ 21,106.23
3158	70	Spider Net Large	EA	\$ 36,059.00	3%	\$ 34,977.23
3205	15	Spinning Sensory Wave Seat	EA	\$ 1,132.00	16%	\$ 950.88
3206	15	FS Sensory Wave Arch System	EA	\$ 4,544.00	16%	\$ 3,816.96
3207	15	FS Sensory Wave Corner Arch	EA	\$ 5,911.00	16%	\$ 4,965.24
3208	15	FS Sensory Wave Horseshoe Arch	EA	\$ 8,646.00	16%	\$ 7,262.64
3209	15	FS Sensory Wave Ground Level S	EA	\$ 5,546.00	16%	\$ 4,658.64
3210	15	FS Sensory Wave Ground Level Transfer	EA	\$ 4,058.00	16%	\$ 3,408.72
3240	15	Sensory Ring	EA	\$ 552.00	16%	\$ 463.68
3249	44	Harmonic Chimes (set of 7)	EA	\$ 6,750.00	3%	\$ 6,547.50
3253	15	Sensory Carwash	EA	\$ 28,372.00	16%	\$ 23,832.48
3256	32	Cantata Chimes	EA	\$ 4,541.00	3%	\$ 4,404.77
3259	32	Concert Trio	EA	\$ 4,028.00	3%	\$ 3,907.16
3260	15	Sensory Whirlpool	EA	\$ 17,363.00	16%	\$ 14,584.92
3262	40	Sensory Ring Piano	EA	\$ 2,096.00	6%	\$ 1,970.24
3263	35	Sensory Ring Water Wave	EA	\$ 2,346.00	16%	\$ 1,970.64
3264	47	Sensory Ring JamBox	EA	\$ 2,183.00	9%	\$ 1,986.53
3265	15	Sensory Ring Bells	EA	\$ 1,269.00	16%	\$ 1,065.96
3266	47	Sensory Ring Roller Balls	EA	\$ 1,494.00	9%	\$ 1,359.54
3267	46	Sensory Ring Color Wheel	EA	\$ 2,166.00	16%	\$ 1,819.44
3268	15	Sensory Ring Spin Chimes	EA	\$ 1,377.00	16%	\$ 1,156.68
3269	47	Sensory Ring Hourglass	EA	\$ 1,237.00	9%	\$ 1,125.67
3270	46	Sensory Ring Twist Bearing	EA	\$ 756.00	16%	\$ 635.04
3271	46	Sensory Ring Pachinko	EA	\$ 1,316.00	16%	\$ 1,105.44
3272	46	Sensory Ring Hypnetic	EA	\$ 1,510.00	16%	\$ 1,268.40
3273	47	Sensory Ring Rain	EA	\$ 1,148.00	9%	\$ 1,044.68
3306	06	Window Red 20" for Dome	EA	\$ 583.00	24%	\$ 443.08
3308	10	Window Blue 20" for Dome	EA	\$ 583.00	24%	\$ 443.08
3309	06	Window Yellow 20" for Dome	EA	\$ 583.00	24%	\$ 443.08

GAMETIME PLAY EQUIPMENT

Part No.	Part Group	Item Description	Unit	Commercial Price	USC Disc	USC Net Price
3310	15	Caterpillar Crawl Tube	EA	\$ 2,037.00	16%	\$ 1,711.08
3315	05	Water Wave 2 Sided Sensor for Dome	EA	\$ 3,776.00	24%	\$ 2,869.76
3316	05	Piano 2 Sided Sensor for Dome	EA	\$ 4,162.00	24%	\$ 3,163.12
3319	05	Jam Box 2 Sided Sensor for Dome	EA	\$ 3,912.00	24%	\$ 2,973.12
3320	06	Bells 2 sided sensor for Dome	EA	\$ 1,407.00	24%	\$ 1,069.32
3326	06	Window Green 20" for Dome	EA	\$ 585.00	24%	\$ 444.60
3327	06	Window Orange 20" for Dome	EA	\$ 583.00	24%	\$ 443.08
3329	05	Sensory Dome Climber Insert	EA	\$ 145.00	24%	\$ 110.20
3778	05	2 To 5 Age Appropriate Sign	EA	\$ 651.00	24%	\$ 494.76
3779	05	5 To 12 Age Appropriate Sign	EA	\$ 651.00	24%	\$ 494.76
3785	42	Playcurbs - Stakes	EA	\$ 18.10	16%	\$ 15.20
3900	15	Spin Chimes 20" 2S	EA	\$ 1,375.00	16%	\$ 1,155.00
3901	46	Hypentic Wheel 20" 2S	EA	\$ 1,508.00	16%	\$ 1,266.72
3902	46	Hypentic Wheel 20" 1S	EA	\$ 1,460.00	16%	\$ 1,226.40
3903	47	Hypentic Wheel 12" 2S	EA	\$ 980.00	9%	\$ 891.80
3904	15	Bells 20" 1S	EA	\$ 813.00	16%	\$ 682.92
3905	15	Bells 12" 1S	EA	\$ 488.00	16%	\$ 409.92
3906	15	Bells 20" 2S	EA	\$ 1,267.00	16%	\$ 1,064.28
3907	15	Bells 12" 2S	EA	\$ 745.00	16%	\$ 625.80
3908	15	Green Window 20" 1S	EA	\$ 345.00	16%	\$ 289.80
3909	15	Green Window 12" 1S	EA	\$ 221.00	16%	\$ 185.64
3910	15	Red Window 20" 1S	EA	\$ 345.00	16%	\$ 289.80
3911	15	Red Window 12" 1S	EA	\$ 221.00	16%	\$ 185.64
3912	15	Orange Window 20" 1S	EA	\$ 345.00	16%	\$ 289.80
3913	15	Orange Window 12" 1S	EA	\$ 221.00	16%	\$ 185.64
3914	46	Blue Window 20" 1S	EA	\$ 345.00	16%	\$ 289.80
3915	32	Blue Window 12" 1S	EA	\$ 221.00	3%	\$ 214.37
3916	15	Yellow Window 20" 1S	EA	\$ 345.00	16%	\$ 289.80
3917	15	Yellow Window 12" 1S	EA	\$ 221.00	16%	\$ 185.64
3924	15	Flat Mirror 12" 1S	EA	\$ 180.00	16%	\$ 151.20
3925	15	Flat Mirror 12" 2S	EA	\$ 335.00	16%	\$ 281.40
3926	15	Flat Mirror 20" 1S	EA	\$ 308.00	16%	\$ 258.72
3927	15	Flat Mirror 20" 2S	EA	\$ 573.00	16%	\$ 481.32
3928	15	Fun Mirror 12" 1S	EA	\$ 244.00	16%	\$ 204.96
3929	15	Fun Mirror 12" 2S	EA	\$ 459.00	16%	\$ 385.56
3930	15	Fun Mirror 20" 1S	EA	\$ 327.00	16%	\$ 274.68
3931	15	Fun Mirror 20" 2S	EA	\$ 588.00	16%	\$ 493.92
3932	46	20 1s JamBox w Adaptive Switch Port 20" 1S	EA	\$ 2,226.00	16%	\$ 1,869.84
3933	47	JamBox w Adaptive Switch Port 20" 2S	EA	\$ 2,183.00	9%	\$ 1,986.53
3934	46	Piano w Adaptive Switch Port 20" 1S	EA	\$ 2,387.00	16%	\$ 2,005.08
3935	47	Piano w Adaptive Switch Port 20" 2S	EA	\$ 2,346.00	9%	\$ 2,134.86
3936	46	20 1s Water Waves w Adaptive Switch Port 20" 1S	EA	\$ 2,140.00	16%	\$ 1,797.60
3937	46	Water Waves w Adaptive Switch Port 20" 2S	EA	\$ 2,096.00	16%	\$ 1,760.64
3938	47	Color Wheel 12" 2S	EA	\$ 1,274.00	9%	\$ 1,159.34

GAMETIME PLAY EQUIPMENT

Part No.	Part Group	Item Description	Unit	Commercial Price	USC Disc't	USC Net Price
3939	46	Color Wheel 20" 2S	EA	\$ 2,166.00	16%	\$ 1,819.44
3940	47	Giggler 12" 2S	EA	\$ 2,528.00	9%	\$ 2,300.48
3941	46	Giggler 20" 2S	EA	\$ 2,826.00	16%	\$ 2,373.84
3942	47	Hourglass 12" 2S	EA	\$ 891.00	9%	\$ 810.81
3943	47	Hourglass 20" 2S	EA	\$ 1,237.00	9%	\$ 1,125.67
3944	15	Hourglass 20" 1S	EA	\$ 1,781.00	16%	\$ 1,496.04
3945	46	Rain 12" 2S	EA	\$ 1,044.00	16%	\$ 876.96
3946	47	Rain 20" 2S	EA	\$ 1,148.00	9%	\$ 1,044.68
3947	40	Pachinko 12" 1S	EA	\$ 1,045.00	6%	\$ 982.30
3948	46	Pachinko 20" 2S	EA	\$ 1,316.00	16%	\$ 1,105.44
3949	46	Pachinko 20" 1S	EA	\$ 1,456.00	16%	\$ 1,223.04
3950	47	Roller Balls 12" 2S	EA	\$ 826.00	9%	\$ 751.66
3951	47	Roller Balls 20" 2S	EA	\$ 1,494.00	9%	\$ 1,359.54
3952	46	Twist Bearing 20" 2S	EA	\$ 756.00	16%	\$ 635.04
4248	49	S Hook Pliers	EA	\$ 437.00	16%	\$ 367.08
4650	15	FS Sensory Wave Arch	EA	\$ 1,196.00	16%	\$ 1,004.64
4651	15	FS Sensory Wave Curve	EA	\$ 1,038.00	16%	\$ 871.92
4652	15	FS S Wave Transfer Punched Insert	EA	\$ 941.00	16%	\$ 790.44
4653	15	FS S Wave Transfer Roller Insert	EA	\$ 2,240.00	16%	\$ 1,881.60
4654	15	FS Sensory Wave End Transfer	EA	\$ 523.00	16%	\$ 439.32
4655	15	FS Sensory Wave Return Step	EA	\$ 432.00	16%	\$ 362.88
4656	15	FS Sensory Wave Footbuck 1' - 1'6"	EA	\$ 272.00	16%	\$ 228.48
4657	15	FS Sensory Wave Footbuck 2' - 2'6"	EA	\$ 299.00	16%	\$ 251.16
4658	15	FS Sensory Wave Footbuck 3' - 3'6"	EA	\$ 352.00	16%	\$ 295.68
4659	15	FS Sensory Wave Footbuck 4' - 4'6"	EA	\$ 382.00	16%	\$ 320.88
4660	15	FS Sensory Wave Footbuck 5' - 5'6"	EA	\$ 436.00	16%	\$ 366.24
4661	15	FS Sensory Wave Footbuck 6'	EA	\$ 434.00	16%	\$ 364.56
4662	35	Up & Around Bronze Sensor Package	EA	\$ 1,965.00	16%	\$ 1,650.60
4663	35	Up & Around Silver Sensor Package	EA	\$ 4,723.00	16%	\$ 3,967.32
4664	35	Up & Around Gold Sensor Package	EA	\$ 7,699.00	16%	\$ 6,467.16
4665	15	Up S Bronze Sensor Package	EA	\$ 3,068.00	16%	\$ 2,577.12
4666	35	Up S Silver Sensor Package	EA	\$ 5,961.00	16%	\$ 5,007.24
4667	15	Up S Gold Sensor Package	EA	\$ 11,796.00	16%	\$ 9,908.64
4668	47	Up & On Bronze Sensor Package	EA	\$ 571.00	9%	\$ 519.61
4669	46	Up & On Silver Sensor Package	EA	\$ 1,967.00	16%	\$ 1,652.28
4670	35	Up & On Gold Sensor Package	EA	\$ 4,942.00	16%	\$ 4,151.28
4671	15	Double Up & On Bronze Sensor Package	EA	\$ 2,275.00	16%	\$ 1,911.00
4672	15	Double Up & On Silver Sensor Package	EA	\$ 3,856.00	16%	\$ 3,239.04
4673	15	Double Up & On Gold Sensor Package	EA	\$ 6,832.00	16%	\$ 5,738.88
4675	32	Harmonic Chimes (set of 1)	EA	\$ 983.00	3%	\$ 953.51
4676	44	Harmonic Chimes (set of 3)	EA	\$ 2,953.00	3%	\$ 2,864.41
4677	32	Melody Chimes	EA	\$ 5,308.00	3%	\$ 5,148.76
4678	32	Concert Duo	EA	\$ 3,034.00	3%	\$ 2,942.98
4680	44	Jazz Combo	EA	\$ 5,766.00	3%	\$ 5,593.02

GAMETIME PLAY EQUIPMENT

Part No.	Part Group	Item Description	Unit	Commercial Price	USC Disc	USC Net Price
4681	44	Jazz A Minor	EA	\$ 3,007.00	3%	\$ 2,916.79
4682	44	Jazz C Major	EA	\$ 3,007.00	3%	\$ 2,916.79
4685	15	FS Horseshoe Arch Bronze Sensor Pkg	EA	\$ 4,771.00	16%	\$ 4,007.64
4686	35	FS Horseshoe Arch Silver Sensor Pkg	EA	\$ 7,851.00	16%	\$ 6,594.84
4687	15	FS Horseshoe Arch Gold Sensor Package	EA	\$ 13,684.00	16%	\$ 11,494.56
4688	35	FS Arch Bronze Sensor Package	EA	\$ 2,275.00	16%	\$ 1,911.00
4689	35	FS Arch Silver Sensor Package	EA	\$ 3,856.00	16%	\$ 3,239.04
4690	15	FS Arch Gold Sensor Package	EA	\$ 6,832.00	16%	\$ 5,738.88
4691	35	FS Corner Arch Bronze Sensor Pkg	EA	\$ 3,669.00	16%	\$ 3,081.96
4692	35	FS Corner Arch Silver Sensor Package	EA	\$ 6,613.00	16%	\$ 5,554.92
4693	35	FS Corner Arch Gold Sensor Package	EA	\$ 9,587.00	16%	\$ 8,053.08
4694	15	FS Grnd Level S Bronze Sensor Pkg	EA	\$ 6,679.00	16%	\$ 5,610.36
4695	15	FS Grnd Level S Silver Sensor Pkg	EA	\$ 8,179.00	16%	\$ 6,870.36
4696	15	FS Grnd Level S Gold Sensor Pkg	EA	\$ 14,228.00	16%	\$ 11,951.52
4697	46	FS Grnd Level Gold Transfer Sensor Pkg	EA	\$ 2,384.00	16%	\$ 2,002.56
4841	05	Maze Wheel Ass'Y	EA	\$ 169.00	24%	\$ 128.44
4842	05	Echo Chamber Ass'Y	EA	\$ 109.00	24%	\$ 82.84
4843	05	Flat Mirror Ass'Y	EA	\$ 85.00	24%	\$ 64.60
4844	05	Bubble Mirror Ass'Y	EA	\$ 158.00	24%	\$ 120.08
4845	05	Stained Glass Ass'Y - Red	EA	\$ 103.00	24%	\$ 78.28
4846	05	Stained Glass Ass'Y-Yellow	EA	\$ 106.00	24%	\$ 80.56
4847	05	Hypno Wheel Ass'Y	EA	\$ 146.00	24%	\$ 110.96
4880	48	Inground Mount For Spring Rider	EA	\$ 108.00	6%	\$ 101.52
4882	42	Fire Truck Spring Rider	EA	\$ 940.00	16%	\$ 789.60
4883	42	Dump Truck Spring Rider	EA	\$ 940.00	16%	\$ 789.60
4888	48	Coil Spring Mt-S/M	EA	\$ 181.00	6%	\$ 170.14
4889	70	Rubber Spring-Loose Fill	EA	\$ 991.00	3%	\$ 961.27
4890	54	"C"Spring-Surface Mount	EA	\$ 187.00	9%	\$ 170.17
4891	48	Coil Spring Mt-Loose Fill	EA	\$ 266.00	6%	\$ 250.04
4892	70	Rubber Spring S/M	EA	\$ 925.00	3%	\$ 897.25
4893	48	"C"Spring-Loose Fill	EA	\$ 276.00	6%	\$ 259.44
4950	42	Nexgen Swing Seat	EA	\$ 271.00	16%	\$ 227.64
4951	52	3 1/2" NextGen Swing w clevis (galv)	EA	\$ 340.00	16%	\$ 285.60
4952	52	5" x 8' NextGen Swing w clevis (galv)	EA	\$ 340.00	16%	\$ 285.60
4953	54	Belt Seat (5" OD) - Galv	EA	\$ 273.00	9%	\$ 248.43
4954	54	Super Seat 2 (5" OD) - Galv	EA	\$ 306.00	9%	\$ 278.46
4955	52	Nexgen Seat 2 (5" OD) - Galv	EA	\$ 355.00	16%	\$ 298.20
5004	51	3 1/2" Antiwrap Adaptive Seat-Galv	EA	\$ 618.00	3%	\$ 599.46
5008	51	3 1/2" Antiwrap Zero-G (5-12)-Galv	EA	\$ 760.00	3%	\$ 737.20
5009	51	3 1/2" Antiwrap Zero-G (5-12)-Galv	EA	\$ 786.00	3%	\$ 762.42
5011	51	3 1/2" Antiwrap Zero-G (2-5)-Galv	EA	\$ 744.00	3%	\$ 721.68
5014	51	3 1/2" Antiwrap Super Seat2-Galv	EA	\$ 526.00	3%	\$ 510.22
5015	51	3 1/2" Antiwrap Super Seat2-Galv	EA	\$ 541.00	3%	\$ 524.77
5017	70	3 1/2" Antiwrap Enclosed Tot-Galv	EA	\$ 557.00	3%	\$ 540.29

GAMETIME PLAY EQUIPMENT

Part No.	Part Group	Item Description	Unit	Commercial Price	USC Disc't	USC Net Price
5020	70	3 1/2" Antiwrap Belt Seat-Galv	EA	\$ 507.00	3%	\$ 491.79
5021	70	3 1/2" Antiwrap Belt Seat-Galv	EA	\$ 523.00	3%	\$ 507.31
5023	70	3 1/2" Antiwrap Enclosed Tot-Galv	EA	\$ 543.00	3%	\$ 526.71
5025	70	3 1/2" Antiwrap Belt Seat-Galv	EA	\$ 493.00	3%	\$ 478.21
5029	51	3 1/2" Antiwrap Super Seat2-Galv	EA	\$ 531.00	3%	\$ 515.07
5032	15	2-5 Age Appropriate Fiberglass Sign	EA	\$ 1,263.00	16%	\$ 1,060.92
5033	15	5-12 Age Appropriate Fiberglass Sign	EA	\$ 1,263.00	16%	\$ 1,060.92
5034	15	2-5 Or 5-12 Age Appr Fiberglass Sign	EA	\$ 1,263.00	16%	\$ 1,060.92
5035	35	Custom Fiberglass Sign 1S	EA	\$ 1,728.00	16%	\$ 1,451.52
5036	15	Custom Fiberglass Sign 2S	EA	\$ 2,440.00	16%	\$ 2,049.60
5039	51	3 1/2" Antiwrap Zero-G (5-12)-Galv	EA	\$ 760.00	3%	\$ 737.20
5040	51	3 1/2" Antiwrap Zero-G (5-12)-Galv	EA	\$ 786.00	3%	\$ 762.42
5042	51	3 1/2" Antiwrap Zero-G (2-5)-Galv	EA	\$ 744.00	3%	\$ 721.68
5052	15	Discover Cave W/Primary Grips	EA	\$ 4,048.00	16%	\$ 3,400.32
5053	15	Discover Cave W/Rock Grips	EA	\$ 4,090.00	16%	\$ 3,435.60
5054	16	Split Tee	EA	\$ 20.00	24%	\$ 15.20
5055	52	Merry-Go-All	EA	\$ 5,644.00	16%	\$ 4,740.96
5056	54	Arch Swing	EA	\$ 6,481.00	9%	\$ 5,897.71
5057	54	Double Arch Swing	EA	\$ 12,811.00	9%	\$ 11,658.01
5101	15	Kidnetix - Triangle Bridge	EA	\$ 6,215.00	16%	\$ 5,220.60
5102	15	Kidnetix - X Bridge	EA	\$ 9,284.00	16%	\$ 7,798.56
5103	15	Kidnetix - Cliffhanger	EA	\$ 1,537.00	16%	\$ 1,291.08
5105	15	Kidnetix - Large Spider Web	EA	\$ 5,473.00	16%	\$ 4,597.32
5106	15	Kidnetix - Net Tube	EA	\$ 12,752.00	16%	\$ 10,711.68
5107	15	Kidnetix - Horizontal Net Ladder	EA	\$ 3,123.00	16%	\$ 2,623.32
5109	15	Kidnetix - Cliffhanger Bridge	EA	\$ 5,756.00	16%	\$ 4,835.04
5110	15	Kidnetix - Cargo Net (Large Hammock)	EA	\$ 9,983.00	16%	\$ 8,385.72
5111	15	Kidnetix - Pod Landing	EA	\$ 693.00	16%	\$ 582.12
5112	35	Skyrun Zipline 100'	EA	\$ 16,050.00	16%	\$ 13,482.00
5113	15	Kidnetix Conifer Topper	EA	\$ 477.00	16%	\$ 400.68
5120	35	Skyrun Zipline 75'	EA	\$ 15,361.00	16%	\$ 12,903.24
5121	15	Kidnetix - Cube Net	EA	\$ 16,117.00	16%	\$ 13,538.28
5122	15	Kidnetix - Torsion Net	EA	\$ 8,865.00	16%	\$ 7,446.60
5124	15	Kidnetix - Triangle Net	EA	\$ 7,535.00	16%	\$ 6,329.40
5125	15	Gadget Frame (F/S)	EA	\$ 508.00	16%	\$ 426.72
5128	52	Expression Swing 3 1/2" X 8'	EA	\$ 1,423.00	16%	\$ 1,195.32
5129	15	3 In A Row Gadget	EA	\$ 1,923.00	16%	\$ 1,615.32
5130	15	Air Lock Cog Gadget	EA	\$ 2,858.00	16%	\$ 2,400.72
5131	15	Color Wheel Gadget	EA	\$ 2,825.00	16%	\$ 2,373.00
5132	15	Frog Slide Puzzle Gadget	EA	\$ 2,043.00	16%	\$ 1,716.12
5133	15	Steel Drum Gadget	EA	\$ 4,059.00	16%	\$ 3,409.56
5134	15	Twist Ball Run Gadget	EA	\$ 2,122.00	16%	\$ 1,782.48
5135	15	Sun Blossom	EA	\$ 2,446.00	16%	\$ 2,054.64
5139	15	Large Sprout Climber	EA	\$ 1,351.00	16%	\$ 1,134.84

GAMETIME PLAY EQUIPMENT

Part No.	Part Group	Item Description	Unit	Commercial Price	USC Disc	USC Net Price
5140	15	Small Sprout Climber	EA	\$ 1,304.00	16%	\$ 1,095.36
5145	52	Expression Swing 5" X 8'	EA	\$ 1,423.00	16%	\$ 1,195.32
5146	15	Memory / Reaction Game (Gadget Only)	EA	\$ 5,998.00	16%	\$ 5,038.32
5147	70	Xscape Solo Swing 3 1/2" X 8'	EA	\$ 1,381.00	3%	\$ 1,339.57
5148	70	Xscape Swing Aab 3 1/2" X 8'	EA	\$ 788.00	3%	\$ 764.36
5149	70	Ps Solo Swing 5" X 8'	EA	\$ 1,873.00	3%	\$ 1,816.81
5150	70	Ps Swing Aab 5" X 8'	EA	\$ 1,074.00	3%	\$ 1,041.78
5151	70	Pt Solo Swing Frame 3 1/2" X 8'	EA	\$ 1,212.00	3%	\$ 1,175.64
5152	70	Pt Solo Add-A-Bay 3 1/2" X 8'	EA	\$ 733.00	3%	\$ 711.01
5153	52	Classic Solo Swing 3 1/2"X8' Galv	EA	\$ 837.00	16%	\$ 703.08
5154	52	Classic Solo Swg Aab 3 1/2"X8' Galv	EA	\$ 393.00	16%	\$ 330.12
5156	70	Single Post Solo Swing 5" X 8'	EA	\$ 1,037.00	3%	\$ 1,005.89
5157	70	Sgl Post Aad Double Bay 5"X8'	EA	\$ 1,689.00	3%	\$ 1,638.33
5158	42	Express Swing W/Todd Seat 3 1/2"X8'	EA	\$ 1,583.00	16%	\$ 1,329.72
5159	42	Express Swing W/Todd Seat 5" X 8'	EA	\$ 1,583.00	16%	\$ 1,329.72
5165	49	Expression Swing w Adaptive Seat 3 1/2	EA	\$ 1,952.00	16%	\$ 1,639.68
5166	49	Expression Swing w Adaptive Seat 5"	EA	\$ 1,952.00	16%	\$ 1,639.68
5167	49	Expression Swing Tandem	EA	\$ 1,765.00	16%	\$ 1,482.60
5168	49	Expression Swing Tandem	EA	\$ 1,777.00	16%	\$ 1,492.68
5170	35	Saucer Swing	EA	\$ 5,790.00	16%	\$ 4,863.60
5173	42	Adaptive Swing w/Rung Belt	EA	\$ 180.00	16%	\$ 151.20
5174	46	Modern City 6' Slide (In-Ground)	EA	\$ 9,705.00	16%	\$ 8,152.20
5175	47	Modern City 6' Slide (Surface Mount)	EA	\$ 9,705.00	9%	\$ 8,831.55
5176	46	SS Modern City 6' Slide (In-Ground)	EA	\$ 11,667.00	16%	\$ 9,800.28
5177	46	SS Modern City 6' Slide (Surface Mount)	EA	\$ 11,667.00	16%	\$ 9,800.28
5178	32	Welcome Sign (2-5)	EA	\$ 499.00	3%	\$ 484.03
5179	32	Welcome Sign (5-12)	EA	\$ 499.00	3%	\$ 484.03
5180	32	Welcome Sign (2-5 or 5-12)	EA	\$ 499.00	3%	\$ 484.03
5184	62	MusicBall	EA	\$ 3,722.00	3%	\$ 3,610.34
5185	15	Olympus Climber	EA	\$ 2,274.00	16%	\$ 1,910.16
5186	15	Olympus Climber	EA	\$ 1,964.00	16%	\$ 1,649.76
5187	15	Olympus Climber	EA	\$ 2,378.00	16%	\$ 1,997.52
5542	52	Classic Swing 2 3/8" X 8' Galvanized	EA	\$ 881.00	16%	\$ 740.04
5544	52	Classic Swing 3 1/2" X 8' Galvanized	EA	\$ 869.00	16%	\$ 729.96
5545	52	Classic Swing 3 1/2" X 10' Galvanized	EA	\$ 947.00	16%	\$ 795.48
5546	52	Classic Swing Add A Bay 2 3/8"X8' Galv	EA	\$ 454.00	16%	\$ 381.36
5548	52	Classic Swing Add Bay 3 1/2"X8' Galv	EA	\$ 439.00	16%	\$ 368.76
5549	52	Classic Swing Add Bay 3 1/2"X10' Galv	EA	\$ 464.00	16%	\$ 389.76
6051	48	Dinosaur Saddlemate Jurassic Green	EA	\$ 871.00	6%	\$ 818.74
6054	48	Two Seater Fire Chief	EA	\$ 937.00	6%	\$ 880.78
6056	48	Race Car Saddlemate	EA	\$ 984.00	6%	\$ 924.96
6057	48	Police Car Saddlemate	EA	\$ 967.00	6%	\$ 908.98
6058	48	Two Seater Jeep	EA	\$ 917.00	6%	\$ 861.98
6063	48	Dinosaur Saddlemate Purple	EA	\$ 871.00	6%	\$ 818.74

GAMETIME PLAY EQUIPMENT

Part No.	Part Group	Item Description	Unit	Commercial Price	USC Disc't	USC Net Price
6064	51	Jumbo Flyer	EA	\$ 977.00	3%	\$ 947.69
6065	48	Dinosaur In-Ground Mount	EA	\$ 425.00	6%	\$ 399.50
6100	16	Maintenance Kit	EA	\$ 2,017.00	24%	\$ 1,532.92
6101	16	Astm Test Kit	EA	\$ 1,173.00	24%	\$ 891.48
6118	48	Space Whirl	EA	\$ 6,645.00	6%	\$ 6,246.30
6141	15	Mini Pod Toad Stool	EA	\$ 262.00	16%	\$ 220.08
6142	15	Whirlwind Seat Tilted (F/S)	EA	\$ 662.00	16%	\$ 556.08
6143	15	Whirlwind Seat Straight (F/S)	EA	\$ 656.00	16%	\$ 551.04
6144	15	Nature Discovery Table	EA	\$ 1,657.00	16%	\$ 1,391.88
6197	52	Backhoe Digger	EA	\$ 997.00	16%	\$ 837.48
6198	52	Backhoe Digger, Accessible	EA	\$ 1,013.00	16%	\$ 850.92
6200	15	Sky Runner (F/S)	EA	\$ 2,854.00	16%	\$ 2,397.36
6201	15	Tilted Sky Runner (F/S)	EA	\$ 4,249.00	16%	\$ 3,569.16
6202	15	Mini Sky Runner (F/S)	EA	\$ 1,568.00	16%	\$ 1,317.12
6206	15	Double Xcelerator	EA	\$ 8,795.00	16%	\$ 7,387.80
6212	15	Playtime Junction	EA	\$ 17,840.00	16%	\$ 14,985.60
6213	15	Challenge Rings	EA	\$ 7,046.00	16%	\$ 5,918.64
6223	15	Merry Musical	EA	\$ 4,630.00	16%	\$ 3,889.20
6224	15	Schooner	EA	\$ 19,608.00	16%	\$ 16,470.72
6225	15	Ship'S Wheel	EA	\$ 859.00	16%	\$ 721.56
6229	46	Play On Sign	EA	\$ 1,338.00	16%	\$ 1,123.92
6231	15	G2	EA	\$ 4,269.00	16%	\$ 3,585.96
6232	15	Pod (1'-0")	EA	\$ 338.00	16%	\$ 283.92
6233	15	Pod (2'-0")	EA	\$ 372.00	16%	\$ 312.48
6237	15	Shadow Play Sky Runner	EA	\$ 5,825.00	16%	\$ 4,893.00
6238	15	Shadow Play Flower	EA	\$ 4,827.00	16%	\$ 4,054.68
6240	47	Xcelerator	EA	\$ 4,093.00	9%	\$ 3,724.63
6242	15	Shadow Play Tri Runner	EA	\$ 14,952.00	16%	\$ 12,559.68
6243	35	Tri Runner	EA	\$ 12,912.00	16%	\$ 10,846.08
6245	35	RoxAll See Saw	EA	\$ 10,514.00	16%	\$ 8,831.76
6246	42	Solo Spinner	EA	\$ 1,619.00	16%	\$ 1,359.96
6247	48	Deco Spring Rider Single	EA	\$ 1,234.00	6%	\$ 1,159.96
6248	51	Deco Spring Rider Double	EA	\$ 2,100.00	3%	\$ 2,037.00
6249	35	Sensory Cove Climber - Square	EA	\$ 2,743.00	16%	\$ 2,304.12
6251	35	Wrinkle Wall (3 Panel)	EA	\$ 6,560.00	16%	\$ 5,510.40
6252	35	Wrinkle Wall (7 Panel)	EA	\$ 15,094.00	16%	\$ 12,678.96
6253	46	Wrinkle Wall (8 Panel)	EA	\$ 17,286.00	16%	\$ 14,520.24
6254	15	Rock A Bout	EA	\$ 3,805.00	16%	\$ 3,196.20
6255	15	Sensory Dome - Small	EA	\$ 7,594.00	16%	\$ 6,378.96
6256	15	Sensory Dome - Medium	EA	\$ 10,959.00	16%	\$ 9,205.56
6257	47	Sensory Dome - Large	EA	\$ 16,953.00	9%	\$ 15,427.23
6258	35	Sensory Cove Climber - Triangle	EA	\$ 2,245.00	16%	\$ 1,885.80
6259	54	Sitting See Saw	EA	\$ 2,539.00	9%	\$ 2,310.49
6261	35	PlayLab See Saw (Standing)	EA	\$ 3,506.00	16%	\$ 2,945.04

GAMETIME PLAY EQUIPMENT

Part No.	Part Group	Item Description	Unit	Commercial Price	USC Disc't	USC Net Price
6262	73	Inclusive Whirl - Basic	EA	\$ 10,500.00	3%	\$ 10,185.00
6263	73	Inclusive Whirl - Natural	EA	\$ 10,500.00	3%	\$ 10,185.00
6264	73	Inclusive Whirl - Playful	EA	\$ 10,500.00	3%	\$ 10,185.00
6265	35	Vertical Wiggle Climber	EA	\$ 4,629.00	16%	\$ 3,888.36
6277	49	Lady Bug Spring Rider	EA	\$ 940.00	16%	\$ 789.60
6278	49	Bunny Spring Rider	EA	\$ 940.00	16%	\$ 789.60
6279	49	Duck Spring Rider	EA	\$ 940.00	16%	\$ 789.60
6280	49	Fox Spring Rider	EA	\$ 940.00	16%	\$ 789.60
6281	49	Mule Spring Rider	EA	\$ 940.00	16%	\$ 789.60
6282	49	Raccoon Spring Rider	EA	\$ 940.00	16%	\$ 789.60
6283	49	Train Spring Rider	EA	\$ 940.00	16%	\$ 789.60
6284	49	Turtle Spring Rider	EA	\$ 940.00	16%	\$ 789.60
6285	49	UFO Spring Rider	EA	\$ 940.00	16%	\$ 789.60
6415	15	F/S Space Loop Climb	EA	\$ 3,471.00	16%	\$ 2,915.64
6487	15	2 Way Coaster Climber	EA	\$ 2,039.00	16%	\$ 1,712.76
6510	35	Space Arch	EA	\$ 1,256.00	16%	\$ 1,055.04
7035	15	Spiral Game, F/S	EA	\$ 1,844.00	16%	\$ 1,548.96
7038	15	Telescope, F/S	EA	\$ 1,139.00	16%	\$ 956.76
7050	15	4'Volcano Climber F/S	EA	\$ 3,974.00	16%	\$ 3,338.16
7051	15	6'Volcano Climber F/S	EA	\$ 6,337.00	16%	\$ 5,323.08
7052	15	8'Volcano Climber F/S	EA	\$ 9,021.00	16%	\$ 7,577.64
7053	15	4'Hi Ribbon Wall	EA	\$ 4,459.00	16%	\$ 3,745.56
7054	15	8'Hi Ribbon Wall	EA	\$ 8,985.00	16%	\$ 7,547.40
7056	15	8' "S" Wall Climber	EA	\$ 6,149.00	16%	\$ 5,165.16
7068	15	8'Cosmix Station	EA	\$ 4,304.00	16%	\$ 3,615.36
7071	15	Rockscape Rock Step Link	EA	\$ 3,802.00	16%	\$ 3,193.68
7075	15	Rocketship	EA	\$ 12,130.00	16%	\$ 10,189.20
7081	15	5'-6" F/S Rockscape Arch Climber	EA	\$ 8,135.00	16%	\$ 6,833.40
7082	15	7'-6" F/S Rockscape Arch Climber	EA	\$ 13,743.00	16%	\$ 11,544.12
7086	15	Vertical Rock Climber	EA	\$ 3,275.00	16%	\$ 2,751.00
7087	15	Rockscape Arch Wall	EA	\$ 3,347.00	16%	\$ 2,811.48
7088	15	Rock Step	EA	\$ 263.00	16%	\$ 220.92
7089	15	Spider Web	EA	\$ 3,733.00	16%	\$ 3,135.72
7090	15	Rope Walk	EA	\$ 2,340.00	16%	\$ 1,965.60
7091	15	Web Wall	EA	\$ 2,548.00	16%	\$ 2,140.32
7092	15	Rockscape Lightning Climber	EA	\$ 908.00	16%	\$ 762.72
7093	15	Rockscape Circle Stepper	EA	\$ 1,134.00	16%	\$ 952.56
7095	15	Rock Step Attachment	EA	\$ 254.00	16%	\$ 213.36
7099	15	Soft Step	EA	\$ 674.00	16%	\$ 566.16
7100	15	Rockscape Verticalical Climber	EA	\$ 728.00	16%	\$ 611.52
7102	15	Rockscape Quadri Climber	EA	\$ 1,282.00	16%	\$ 1,076.88
8107	70	Anti-Wrap Hanger 2 3/8"	PR	\$ 309.00	3%	\$ 299.73
8108	70	Anti-Wrap Hanger 3 1/2"	PR	\$ 354.00	3%	\$ 343.38
8475	73	Surfboard	EA	\$ 6,549.00	3%	\$ 6,352.53

GAMETIME PLAY EQUIPMENT

Part No.	Part Group	Item Description	Unit	Commercial Price	USC Disc't	USC Net Price
8476	73	Infinity Bowl	EA	\$ 2,140.00	3%	\$ 2,075.80
8477	73	Fusion	EA	\$ 5,765.00	3%	\$ 5,592.05
8520	51	Enclosed Tot Seat	EA	\$ 163.00	3%	\$ 158.11
8531	48	Adaptive Swing W/Chain	EA	\$ 362.00	6%	\$ 340.28
8533	15	Single Tower Challenge	EA	\$ 13,300.00	16%	\$ 11,172.00
8537	54	Adaptive Swing W/Chain	EA	\$ 371.00	9%	\$ 337.61
8542	52	Ada 8' Ht Swing Frame, 2 3/8" Toprail	EA	\$ 881.00	16%	\$ 740.04
8544	52	Ada 8' Ht Swing Frame, 3 1/2" Toprail	EA	\$ 869.00	16%	\$ 729.96
8545	52	Ada 10' Ht Swing Frame, 3 1/2" Toprail	EA	\$ 947.00	16%	\$ 795.48
8546	52	Ada 8' Ht Add-A-Bay, 2 3/8" Toprail	EA	\$ 454.00	16%	\$ 381.36
8548	52	Ada 8' Ht Add-A-Bay, 3 1/2" Toprail	EA	\$ 439.00	16%	\$ 368.76
8549	52	Ada 10' Ht Add-A-Bay, 3 1/2" Toprail	EA	\$ 464.00	16%	\$ 389.76
8550	48	2 3/8" Zero-G Chair (5-12)-Galv Chain	EA	\$ 515.00	6%	\$ 484.10
8551	48	2 3/8" Zero-G Chair (5-12)-Galv Chain	EA	\$ 541.00	6%	\$ 508.54
8552	48	3 1/2" Zero-G Chair (5-12)-Galv Chain	EA	\$ 520.00	6%	\$ 488.80
8553	48	3 1/2" Zero-G Chair (5-12)-Galv Chain	EA	\$ 545.00	6%	\$ 512.30
8554	48	2 3/8" Zero-G Chair (2-5)-Galv Chain	EA	\$ 499.00	6%	\$ 469.06
8555	48	3 1/2" Zero-G Chair (2-5)-Galv Chain	EA	\$ 505.00	6%	\$ 474.70
8556	48	2 3/8" Zero-G Chair (5-12)-Galv Chain	EA	\$ 515.00	6%	\$ 484.10
8557	48	2 3/8" Zero-G Chair (5-12)-Galv Chain	EA	\$ 541.00	6%	\$ 508.54
8558	48	3 1/2" Zero-G Chair (5-12)-Galv Chain	EA	\$ 520.00	6%	\$ 488.80
8559	48	3 1/2" Zero-G Chair (5-12)-Galv Chain	EA	\$ 545.00	6%	\$ 512.30
8560	48	2 3/8" Zero-G Chair (2-5)-Galv Chain	EA	\$ 499.00	6%	\$ 469.06
8561	48	3 1/2" Zero-G Chair (2-5)-Galv Chain	EA	\$ 505.00	6%	\$ 474.70
8658	51	Gt Stockcar	EA	\$ 1,302.00	3%	\$ 1,262.94
8659	52	Safety Belt - Gt Stockcar	EA	\$ 40.00	16%	\$ 33.60
8662	35	Walking The Plank	EA	\$ 1,710.00	16%	\$ 1,436.40
8664	70	Volleyball Posts	EA	\$ 419.00	3%	\$ 406.43
8665	15	Inchworm Climber F/S	EA	\$ 1,739.00	16%	\$ 1,460.76
8666	15	90 Deg Caterpillar F/S	EA	\$ 1,593.00	16%	\$ 1,338.12
8681	15	6'-0" S.S. Straight Chuter, F/S	EA	\$ 6,621.00	16%	\$ 5,561.64
8682	15	8'-0" S.S. Straight Chuter, F/S	EA	\$ 8,184.00	16%	\$ 6,874.56
8690	54	Super Seat li	EA	\$ 137.00	9%	\$ 124.67
8691	70	Belt Seat	EA	\$ 104.00	3%	\$ 100.88
8693	51	Enclosed Tot Seat	EA	\$ 177.00	3%	\$ 171.69
8695	54	Encl Tot Seat 2 3/8"-8695	EA	\$ 313.00	9%	\$ 284.83
8696	48	Encl Seat 3 1/2"(8696)	EA	\$ 318.00	6%	\$ 298.92
8904	54	Super Seat 2 2-3/8"(8904)	EA	\$ 288.00	9%	\$ 262.08
8905	54	Super Seat 2 2-3/8"(8905)	EA	\$ 299.00	9%	\$ 272.09
8906	54	Super Seat 2 3-1/2"(8906)	EA	\$ 292.00	9%	\$ 265.72
8907	54	Super Seat 2 3-1/2"(8907)	EA	\$ 304.00	9%	\$ 276.64
8908	54	Belt Seat 2 3/8"Od(8908)	EA	\$ 250.00	9%	\$ 227.50
8909	54	Belt Seat 2 3/8"Od(8909)	EA	\$ 263.00	9%	\$ 239.33
8910	54	Belt Seat 3 1/2"Od(8910)	EA	\$ 255.00	9%	\$ 232.05

GAMETIME PLAY EQUIPMENT

Part No.	Part Group	Item Description	Unit	Commercial Price	USC Disc't	USC Net Price
8911	54	Belt Seat 3 1/2"Od(8911)	EA	\$ 269.00	9%	\$ 244.79
8914	48	Encl Tot Seat 5"Od(8914)	EA	\$ 320.00	6%	\$ 300.80
8917	54	Super Seat 2 5"Od(8917)	EA	\$ 289.00	9%	\$ 262.99
8918	54	Belt Seat Pkg 5"Od(8918)	EA	\$ 257.00	9%	\$ 233.87
8930	15	Castle Rock	EA	\$ 21,333.00	16%	\$ 17,919.72
8931	15	Around The Bend	EA	\$ 17,032.00	16%	\$ 14,306.88
8932	15	Tot Rock	EA	\$ 7,627.00	16%	\$ 6,406.68
9815	70	8' Toss'N Score-Clowns	EA	\$ 866.00	3%	\$ 840.02
9816	70	8' Toss'N Score-Silhouette	EA	\$ 710.00	3%	\$ 688.70
9817	70	10' Toss'N Score-Clowns	EA	\$ 927.00	3%	\$ 899.19
9818	70	10' Toss'N Score Silhouette	EA	\$ 772.00	3%	\$ 748.84
9835	35	Sandbox, Elevated	EA	\$ 1,492.00	16%	\$ 1,253.28
9847	70	8' Toss'N Score W/Numbers	EA	\$ 749.00	3%	\$ 726.53
9849	70	10' Toss'N Score W/Numbers	EA	\$ 810.00	3%	\$ 785.70
10740	70	Single Post Swing F/S, 5" Od	EA	\$ 1,109.00	3%	\$ 1,075.73
10768	15	Toad Stool Seat	EA	\$ 439.00	16%	\$ 368.76
10777	70	Tire Swing F/S, 5" Od	EA	\$ 2,445.00	3%	\$ 2,371.65
10778	70	Tire Swing F/S Add-A-Bay, 5" Od	EA	\$ 1,705.00	3%	\$ 1,653.85
10847	70	Ada Two-Place Swing F/S, 5" Od	EA	\$ 2,000.00	3%	\$ 1,940.00
10848	51	Ada Two-Place Swing Add-A-Bay, 5" Od	EA	\$ 1,202.00	3%	\$ 1,165.94
12004	05	Tic-Tac-Toe Panel Enclosu	EA	\$ 993.00	24%	\$ 754.68
12009	05	3 1/2"Uprt Ass'Y Alum 6'	EA	\$ 197.00	24%	\$ 149.72
12011	05	Alum Perf Roof(Sq.Deck)	EA	\$ 1,957.00	24%	\$ 1,487.32
12022	05	3 1/2" Uprt Ass'Y Alum 7'	EA	\$ 225.00	24%	\$ 171.00
12023	05	3 1/2" Uprt Ass'Y Alum 8'	EA	\$ 253.00	24%	\$ 192.28
12024	05	3 1/2" Uprt Ass'Y Alum 9'	EA	\$ 281.00	24%	\$ 213.56
12025	05	3 1/2" Uprt Ass'Y Alum 10'	EA	\$ 308.00	24%	\$ 234.08
12026	05	3 1/2" Uprt Ass'Y Alum 11'	EA	\$ 337.00	24%	\$ 256.12
12027	05	3 1/2" Uprt Ass'Y Alum 12'	EA	\$ 364.00	24%	\$ 276.64
12055	05	Handhold Transfer	EA	\$ 129.00	24%	\$ 98.04
12068	05	3 1/2"Uprt Ass'Y Alum 13'	EA	\$ 392.00	24%	\$ 297.92
12069	05	3 1/2"Uprt Ass'Y Alum 14'	EA	\$ 420.00	24%	\$ 319.20
12077	05	3 1/2" Uprt Ass'Y Alum 15'	EA	\$ 448.00	24%	\$ 340.48
12096	05	Alum. Nood'L Top	EA	\$ 345.00	24%	\$ 262.20
12187	06	Peaked Roof W/Perf.	EA	\$ 3,144.00	24%	\$ 2,389.44
12201	05	Chin Bar 1 Place	EA	\$ 121.00	24%	\$ 91.96
12202	05	Chin Bar 2 Place	EA	\$ 239.00	24%	\$ 181.64
12203	05	Chin Bar 3 Place	EA	\$ 356.00	24%	\$ 270.56
12205	05	Overhead Tree Climber Lnk	EA	\$ 511.00	24%	\$ 388.36
12206	06	1'-6"/2'Overhead Tree Clb	EA	\$ 749.00	24%	\$ 569.24
12207	06	2'-6"/3'Overhead Tree Clb	EA	\$ 788.00	24%	\$ 598.88
12213	05	4'6"&5' Climb Pole Attach	EA	\$ 442.00	24%	\$ 335.92
12215	05	Crunch Bar Prime Time	EA	\$ 103.00	24%	\$ 78.28
12216	06	1'-6"/2'Horiz Ladder Atth	EA	\$ 711.00	24%	\$ 540.36

GAMETIME PLAY EQUIPMENT

Part No.	Part Group	Item Description	Unit	Commercial Price	USC Disc	USC Net Price
12217	06	2'-6"/3' Horiz Ladder Atth	EA	\$ 753.00	24%	\$ 572.28
12218	06	St Horiz Loop Ladder Atth	EA	\$ 823.00	24%	\$ 625.48
12219	05	St Horiz Loop Ladder Atth	EA	\$ 919.00	24%	\$ 698.44
12221	05	90 Deg Horiz Loop Attach	EA	\$ 1,003.00	24%	\$ 762.28
12222	06	1'-6"/2'-0" Horiz Loop Att	EA	\$ 880.00	24%	\$ 668.80
12223	06	2'-6"/3'-0"S" Hor Loop Att	EA	\$ 919.00	24%	\$ 698.44
12224	06	1'-6"/2'"S" Rev Horiz Loop	EA	\$ 880.00	24%	\$ 668.80
12225	06	2'-6"/3'"S" Rev Horiz Loop	EA	\$ 919.00	24%	\$ 698.44
12317	45	Panel Attachment Package	EA	\$ 43.72	0%	\$ 43.72
12318	45	Panel Att Package 45 1/2"	EA	\$ 43.72	0%	\$ 43.72
12320	05	Straight Horiz Ladder Lnk	EA	\$ 488.00	24%	\$ 370.88
12333	05	Single Trapeze Ring	EA	\$ 1,136.00	24%	\$ 863.36
12404	05	Wavy Mirror Panel	EA	\$ 2,431.00	24%	\$ 1,847.56
12409	05	Wavy Mirror/Below Deck	EA	\$ 2,490.00	24%	\$ 1,892.40
12421	05	Store Panel Enclosure	EA	\$ 966.00	24%	\$ 734.16
12429	05	Nature Panel	EA	\$ 934.00	24%	\$ 709.84
12436	05	6" Barrier	EA	\$ 97.00	24%	\$ 73.72
12437	05	12" Barrier	EA	\$ 105.00	24%	\$ 79.80
12438	05	24" Barrier	EA	\$ 407.00	24%	\$ 309.32
12439	05	36" Barrier	EA	\$ 430.00	24%	\$ 326.80
12446	05	Lil' House Panel Encl	EA	\$ 1,881.00	24%	\$ 1,429.56
12502	05	Lil Foot Slide Attachment	EA	\$ 1,036.00	24%	\$ 787.36
12583	70	Ada Primetime Swing Frame, 3 1/2" Od	EA	\$ 1,257.00	3%	\$ 1,219.29
12584	70	Ada Primetime Swing Aab, 3 1/2" Od	EA	\$ 778.00	3%	\$ 754.66
12599	05	Contoured Seat	EA	\$ 717.00	24%	\$ 544.92
12649	05	3 1/2" Uprrt Ass'Y Alum 3'	EA	\$ 113.00	24%	\$ 85.88
12650	05	3 1/2" Uprrt Ass'Y Alum 4'	EA	\$ 141.00	24%	\$ 107.16
12651	05	3 1/2" Uprrt Ass'Y Alum 5'	EA	\$ 170.00	24%	\$ 129.20
12668	05	Interactive Panel (Count)	EA	\$ 989.00	24%	\$ 751.64
12679	05	Talk Tube 6"-2'-0"	EA	\$ 692.00	24%	\$ 525.92
12680	05	Talk Tube 2'-6"/3'-6"	EA	\$ 722.00	24%	\$ 548.72
12681	05	Talk Tube 4'-0"/5'-0"	EA	\$ 755.00	24%	\$ 573.80
12704	05	Therapeutic Ring Attach	EA	\$ 462.00	24%	\$ 351.12
12707	05	Rung Access	EA	\$ 335.00	24%	\$ 254.60
12724	05	Swing-N-Sway Link	EA	\$ 1,339.00	24%	\$ 1,017.64
12726	05	Double Seat	EA	\$ 689.00	24%	\$ 523.64
12727	05	Leaning Rail	EA	\$ 229.00	24%	\$ 174.04
12728	05	Single Seat P/T	EA	\$ 339.00	24%	\$ 257.64
12729	05	Turning Bar P/T	EA	\$ 229.00	24%	\$ 174.04
12734	05	Swivel Meister	EA	\$ 915.00	24%	\$ 695.40
12744	05	S Horiz Link - 2 Dk	EA	\$ 588.00	24%	\$ 446.88
12745	05	S Horiz Lad 1'-6"/2'-0"	EA	\$ 913.00	24%	\$ 693.88
12746	05	S Horiz Lad 2'-6"/3'-0"	EA	\$ 959.00	24%	\$ 728.84
12747	05	1'-6"/2'-0" Skywheel Attch-2 Whls	EA	\$ 1,607.00	24%	\$ 1,221.32

GAMETIME PLAY EQUIPMENT

Part No.	Part Group	Item Description	Unit	Commercial Price	USC Disc	USC Net Price
12748	05	2'-6"/3'-0" Skywheel Attch-2 Whls	EA	\$ 1,649.00	24%	\$ 1,253.24
12749	05	Skywheel Link 6'-0" (2 Whl)	EA	\$ 1,319.00	24%	\$ 1,002.44
12779	05	Log Roll P/T	EA	\$ 780.00	24%	\$ 592.80
12782	05	Dome Roof 45 1/2" Dk P/T	EA	\$ 1,436.00	24%	\$ 1,091.36
12819	05	2' Flag Post Extension	EA	\$ 243.00	24%	\$ 184.68
12828	05	1'6" Entrance Barrier	EA	\$ 383.00	24%	\$ 291.08
12829	05	2'-6" Entrance Barrier	EA	\$ 416.00	24%	\$ 316.16
12830	05	3'-6" Entrance Barrier	EA	\$ 449.00	24%	\$ 341.24
12833	05	Wildslide Exit Section	EA	\$ 976.00	24%	\$ 741.76
12841	06	3'-0" S.S. Straight Chuter	EA	\$ 2,039.00	24%	\$ 1,549.64
12842	06	4'-0" S.S. Straight Chuter	EA	\$ 2,299.00	24%	\$ 1,747.24
12843	06	5'-0" S.S. Straight Chuter	EA	\$ 2,567.00	24%	\$ 1,950.92
12844	05	6'-0" S.S. Straight Chuter	EA	\$ 3,318.00	24%	\$ 2,521.68
12923	05	Upper Body Trainer	EA	\$ 1,767.00	24%	\$ 1,342.92
12928	05	Deck Flat Cap Pkg-45 1/2"	EA	\$ 73.00	24%	\$ 55.48
12933	05	Puppet Panel	EA	\$ 1,045.00	24%	\$ 794.20
12940	05	Track Ride 3-Deck Span	EA	\$ 2,486.00	24%	\$ 1,889.36
12960	05	Double Seat	EA	\$ 688.00	24%	\$ 522.88
12961	05	Leaning Rail	EA	\$ 198.00	24%	\$ 150.48
12962	05	Gizmo Panel 36"Dk - 4 Gizmos	EA	\$ 566.00	24%	\$ 430.16
12964	05	Single Gizmo Panel	EA	\$ 305.00	24%	\$ 231.80
12968	05	Gizmo Panel Ada - 3 Gizmos Bel Dk	EA	\$ 521.00	24%	\$ 395.96
12969	05	Telescope Upright Attachment	EA	\$ 921.00	24%	\$ 699.96
13540	05	Crunch Bar	EA	\$ 114.00	24%	\$ 86.64
13547	05	Horiz Loop Ladder, 36" Dk	EA	\$ 577.00	24%	\$ 438.52
13548	05	Horiz Loop Ladder, 45 1/2" Dk	EA	\$ 577.00	24%	\$ 438.52
16464	06	Rock N Raft	EA	\$ 14,274.00	24%	\$ 10,848.24
16465	05	Slide Transfer (Ada)	EA	\$ 1,218.00	24%	\$ 925.68
16501	05	36" Square Deck Ada	EA	\$ 808.00	24%	\$ 614.08
16507	05	Ramp Attachment 6" Rise	EA	\$ 4,008.00	24%	\$ 3,046.08
16513	05	Ramp Attachment 12" Rise	EA	\$ 7,470.00	24%	\$ 5,677.20
16700	05	Ada49"Sq Punch Steel Deck	EA	\$ 1,290.00	24%	\$ 980.40
16701	05	Ada 49"Tri Punch Steel Dk	EA	\$ 753.00	24%	\$ 572.28
16712	06	Grade-1'-0"Deck Ramp	EA	\$ 6,599.00	24%	\$ 5,015.24
16716	06	98" Ada Ramp Link	EA	\$ 4,399.00	24%	\$ 3,343.24
16717	06	147" Ada Ramp Link	EA	\$ 6,599.00	24%	\$ 5,015.24
16730	05	Sky Bridge-Ada	EA	\$ 8,912.00	24%	\$ 6,773.12
16803	05	Ada Wide Triangular Platform	EA	\$ 955.00	24%	\$ 725.80
16804	06	Ada Wide Ramp 98" Link	EA	\$ 4,999.00	24%	\$ 3,799.24
16805	06	Ada Wide Ramp 147" Link	EA	\$ 7,699.00	24%	\$ 5,851.24
16806	05	Ada 6"Stepped Platform	EA	\$ 1,639.00	24%	\$ 1,245.64
16809	06	Ada Wide Ramp	EA	\$ 7,699.00	24%	\$ 5,851.24
16811	05	Switchback Link 98"	EA	\$ 247.00	24%	\$ 151.24
16812	05	Switchback Link 147"	EA	\$ 325.00	24%	\$ 247.00

GAMETIME PLAY EQUIPMENT

Part No.	Part Group	Item Description	Unit	Commercial Price	USC Disc	USC Net Price
16818	05	Trapezoid Deck	EA	\$ 1,830.00	24%	\$ 1,390.80
16819	05	Ada 12"Stepped Platform	EA	\$ 1,794.00	24%	\$ 1,363.44
17247	52	Adaptive Swing Safety Belt	EA	\$ 137.00	16%	\$ 115.08
17255	48	Adapt Swing Seat-Galv, 5" Od	EA	\$ 377.00	6%	\$ 354.38
17257	15	Sensory Wave Safety Belt	EA	\$ 180.00	16%	\$ 151.20
18200	05	36" Sq Punched Deck P/T 1.3125	EA	\$ 769.00	24%	\$ 584.44
18201	05	36" Tri Punched Deck P/T	EA	\$ 503.00	24%	\$ 382.28
18231	05	Arch Bridge W/Barrier	EA	\$ 3,199.00	24%	\$ 2,431.24
18233	05	90 Deg Funnel W/Barrier	EA	\$ 3,807.00	24%	\$ 2,893.32
18235	05	Mini-Arch Bridge W/Barrier	EA	\$ 1,972.00	24%	\$ 1,498.72
18237	05	3'-0" Funnel Bdg W/Barrier	EA	\$ 1,794.00	24%	\$ 1,363.44
18238	05	6'-0" Funnel Bdg W/Barrier	EA	\$ 2,794.00	24%	\$ 2,123.44
18241	05	Suspension Bridge	EA	\$ 4,507.00	24%	\$ 3,425.32
18273	05	3' & 5' Access Attachment	EA	\$ 711.00	24%	\$ 540.36
18274	05	4'-0" Access Attachment	EA	\$ 738.00	24%	\$ 560.88
18282	15	Upper Body Trainer F/S	EA	\$ 2,710.00	16%	\$ 2,276.40
18314	05	4'-0" F5 Spiral Slide	EA	\$ 6,197.00	24%	\$ 4,709.72
18315	05	4'-6" F5 Spiral Slide	EA	\$ 6,216.00	24%	\$ 4,724.16
18316	05	5'-0" F5 Spiral Slide	EA	\$ 6,004.00	24%	\$ 4,563.04
18317	05	5'-6" F5 Spiral Slide	EA	\$ 6,070.00	24%	\$ 4,613.20
18318	05	6'-0" F5 Spiral Slide	EA	\$ 5,713.00	24%	\$ 4,341.88
18319	05	Single Steering Wheel	EA	\$ 285.00	24%	\$ 216.60
18337	05	36" Tri Transfer Platform	EA	\$ 1,744.00	24%	\$ 1,325.44
18340	05	Suspension Bridge 36" Dk	EA	\$ 4,880.00	24%	\$ 3,708.80
18346	05	Roof Ext 24" W/Insert	EA	\$ 125.00	24%	\$ 95.00
18347	05	Roof Ext 24" W/Rivet	EA	\$ 119.00	24%	\$ 90.44
18348	05	4'-0" F5 Spiral Slide	EA	\$ 5,640.00	24%	\$ 4,286.40
18349	05	4'-6" F5 Spiral Slide	EA	\$ 5,658.00	24%	\$ 4,300.08
18350	05	5'-0" F5 Spiral Slide	EA	\$ 5,540.00	24%	\$ 4,210.40
18351	05	5'-6" F5 Spiral Slide	EA	\$ 5,479.00	24%	\$ 4,164.04
18352	05	6'-0" F5 Spiral Slide	EA	\$ 5,251.00	24%	\$ 3,990.76
18362	05	6' Cosmix Climber, Kidcourse	EA	\$ 1,385.00	24%	\$ 1,052.60
18363	05	8' Cosmix Climber	EA	\$ 1,385.00	24%	\$ 1,052.60
18372	05	Incline Cosmix Climber, 45 1/2" Dk	EA	\$ 1,238.00	24%	\$ 940.88
18392	15	3' Rumble & Roll Zip Slide, F/S	EA	\$ 4,659.00	16%	\$ 3,913.56
18393	15	4' Zip Slide, F/S	EA	\$ 4,590.00	16%	\$ 3,855.60
18394	15	4' Double Zip Slide, F/S	EA	\$ 5,224.00	16%	\$ 4,388.16
18395	15	6' Wave Zip Slide, F/S	EA	\$ 5,269.00	16%	\$ 4,425.96
18396	15	6' Dueling Wave Zip Slide, F/S	EA	\$ 6,149.00	16%	\$ 5,165.16
18397	05	Ladder Loop Link	EA	\$ 1,051.00	24%	\$ 798.76
18579	05	Sail Roof	EA	\$ 331.00	24%	\$ 251.56
18597	05	2' Straight Tube Slide	EA	\$ 2,200.00	24%	\$ 1,672.00
18598	05	3' Straight Tube Slide	EA	\$ 2,414.00	24%	\$ 1,834.64
18599	05	4' Straight Tube Slide	EA	\$ 2,629.00	24%	\$ 1,998.04

GAMETIME PLAY EQUIPMENT

Part No.	Part Group	Item Description	Unit	Commercial Price	USC Disc	USC Net Price
18600	05	5' Straight Tube Slide	EA	\$ 2,846.00	24%	\$ 2,162.96
18601	05	4' 'S' Tube Slide	EA	\$ 3,003.00	24%	\$ 2,282.28
18602	05	5' 'S' Tube Slide	EA	\$ 3,132.00	24%	\$ 2,380.32
18625	05	6'-6"/8' Talk Tube	EA	\$ 799.00	24%	\$ 607.24
18636	05	7' Ss Straight Chuter Slide, 36" Dk	EA	\$ 3,475.00	24%	\$ 2,641.00
18637	05	8' Ss Double Chuter Slide, 36" Dk	EA	\$ 3,882.00	24%	\$ 2,950.32
18646	05	3' Sail Roof Extension	EA	\$ 162.00	24%	\$ 123.12
18669	05	Ss Cargo Net Wall	EA	\$ 1,046.00	24%	\$ 794.96
18670	05	Ss Double Cargo Net Wall	EA	\$ 2,114.00	24%	\$ 1,606.64
18671	05	Shingle Roof	EA	\$ 709.00	24%	\$ 538.84
18672	05	Slate Roof	EA	\$ 709.00	24%	\$ 538.84
18673	05	Shingle Roof 45 1/2"	EA	\$ 1,344.00	24%	\$ 1,021.44
18674	05	Slate Roof 45 1/2"	EA	\$ 1,344.00	24%	\$ 1,021.44
18679	05	Bongos	EA	\$ 240.00	24%	\$ 182.40
18680	05	Megahorn	EA	\$ 243.00	24%	\$ 184.68
18682	05	High Whistle	EA	\$ 532.00	24%	\$ 404.32
18684	05	Single Ganza	EA	\$ 378.00	24%	\$ 287.28
18686	05	Wilder Slide Outrigger	EA	\$ 211.00	24%	\$ 160.36
18689	05	Hand Cycler	EA	\$ 715.00	24%	\$ 543.40
18692	05	Single Thunder Ring	EA	\$ 323.00	24%	\$ 245.48
18697	05	Ladder Loop 1'-6"/2'0"	EA	\$ 1,371.00	24%	\$ 1,041.96
18698	05	Ladder Loop 2'-6"/3'0"	EA	\$ 1,424.00	24%	\$ 1,082.24
18699	05	Storefront Panel 36"	EA	\$ 491.00	24%	\$ 373.16
18700	05	Storefront Panel 45 1/2"	EA	\$ 519.00	24%	\$ 394.44
18705	05	Seat And Table For Two 36"	EA	\$ 1,171.00	24%	\$ 889.96
18706	05	Seat And Table For Two 45 1/2"	EA	\$ 1,166.00	24%	\$ 886.16
18757	05	1'-6" Punched Stairs Csa 45 1/2" W	EA	\$ 1,490.00	24%	\$ 1,132.40
18758	05	2'-0" Punched Stairs Csa 45 1/2" W	EA	\$ 1,715.00	24%	\$ 1,303.40
18759	05	2'-6" Punched Stairs Csa 45 1/2" W	EA	\$ 1,893.00	24%	\$ 1,438.68
18760	05	3'-0" Punched Stairs Csa 45 1/2" W	EA	\$ 2,795.00	24%	\$ 2,124.20
18761	05	Leaf Topper	EA	\$ 365.00	24%	\$ 277.40
18762	05	Double Leaf Topper	EA	\$ 727.00	24%	\$ 552.52
18763	05	Nature Discovery Table - 36"	EA	\$ 1,629.00	24%	\$ 1,238.04
18766	05	Fun Seat 36"	EA	\$ 288.00	24%	\$ 218.88
18767	05	Fun Seat 45-1/2"	EA	\$ 304.00	24%	\$ 231.04
18768	05	Leaf Topper Extension	EA	\$ 238.00	24%	\$ 180.88
18769	05	Double Leaf Topper Extension	EA	\$ 274.00	24%	\$ 208.24
18774	05	Schooner Sail	EA	\$ 953.00	24%	\$ 724.28
18775	05	Schooner Sail & Crows Nest	EA	\$ 1,209.00	24%	\$ 918.84
18776	05	Schooner Panel 36"	EA	\$ 538.00	24%	\$ 408.88
18778	05	Schooner Bow	EA	\$ 2,751.00	24%	\$ 2,090.76
18787	06	Umbrella Canopy	EA	\$ 6,121.00	24%	\$ 4,651.96
18788	05	Touch Math	EA	\$ 1,580.00	24%	\$ 1,200.80
18807	05	Cannon Panel	EA	\$ 927.00	24%	\$ 704.52

GAMETIME PLAY EQUIPMENT

Part No.	Part Group	Item Description	Unit	Commercial Price	USC Disc't	USC Net Price
18808	05	Porthole Panel	EA	\$ 866.00	24%	\$ 658.16
18809	05	Hatch Panel	EA	\$ 493.00	24%	\$ 374.68
18812	05	Hatch Panel	EA	\$ 479.00	24%	\$ 364.04
18814	05	Ship'S Wheel	EA	\$ 598.00	24%	\$ 454.48
18826	70	Primetime Swing 3 1/2" X 8'	EA	\$ 1,257.00	3%	\$ 1,219.29
18827	70	Primetime Swing Add A Bay 3 1/2" X 8'	EA	\$ 778.00	3%	\$ 754.66
18828	18	Square Sunblox Canopy	EA	\$ 9,337.00	24%	\$ 7,096.12
18831	40	Umbra Roof Extensio n 1'	EA	\$ 57.00	6%	\$ 53.58
18832	40	Umbra Roof Extensio n 2'	EA	\$ 86.00	6%	\$ 80.84
18833	40	Umbra Roof Extensio n 3'	EA	\$ 92.00	6%	\$ 86.48
18834	40	Umbra Roof Extensio n 4'	EA	\$ 138.00	6%	\$ 129.72
19001	05	Entry Way	EA	\$ 319.00	24%	\$ 242.44
19002	05	Single Gizmo Panel	EA	\$ 483.00	24%	\$ 367.08
19003	05	Decorative Panel	EA	\$ 483.00	24%	\$ 367.08
19004	05	Transfer System W/Barrier (1' Rise)	EA	\$ 1,274.00	24%	\$ 968.24
19005	05	Transfer System W/Barrier (2' Rise)	EA	\$ 1,776.00	24%	\$ 1,349.76
19006	05	Transfer System W/Barrier (2'-6" Rise)	EA	\$ 2,686.00	24%	\$ 2,041.36
19007	05	Transfer System W/Barrier (3' Rise)	EA	\$ 3,325.00	24%	\$ 2,527.00
19008	05	Transfer System W/Barrier (4')	EA	\$ 3,743.00	24%	\$ 2,844.68
19009	05	Transfer System W/Guardrail (1' Rise)	EA	\$ 1,190.00	24%	\$ 904.40
19010	05	Transfer System W/Guardrail (2' Rise)	EA	\$ 1,547.00	24%	\$ 1,175.72
19011	05	Transfer Sys W/Guardrail (2'-6" Rise)	EA	\$ 2,051.00	24%	\$ 1,558.76
19012	05	Transfer System W/Guardrail (3' Rise)	EA	\$ 2,213.00	24%	\$ 1,681.88
19013	05	Transfer Platform W/ Barrier (3')	EA	\$ 2,709.00	24%	\$ 2,058.84
19014	05	Transfer Platform W/ Barrier (4')	EA	\$ 3,378.00	24%	\$ 2,567.28
19015	05	Transfer Platform W/ Barrier (5')	EA	\$ 4,737.00	24%	\$ 3,600.12
19024	05	Access Ladder (3')	EA	\$ 1,648.00	24%	\$ 1,252.48
19025	05	Access Ladder (4')	EA	\$ 2,016.00	24%	\$ 1,532.16
19026	05	Access Ladder (5')	EA	\$ 2,334.00	24%	\$ 1,773.84
19027	05	Rung Access Ladder (2')	EA	\$ 591.00	24%	\$ 449.16
19028	05	Rung Access Ladder (3' & 4')	EA	\$ 693.00	24%	\$ 526.68
19029	05	Rung Access Ladder (5' & 6')	EA	\$ 797.00	24%	\$ 605.72
19030	05	Rung Access Ladder (7' & 8')	EA	\$ 892.00	24%	\$ 677.92
19035	05	Optional Access Step (3' & 5')	EA	\$ 770.00	24%	\$ 585.20
19036	05	Optional Access Step (4')	EA	\$ 798.00	24%	\$ 606.48
19037	05	Offset Archway	EA	\$ 343.00	24%	\$ 260.68
19041	05	90° Crawl Tube	EA	\$ 2,167.00	24%	\$ 1,646.92
19042	05	Caterpillar Crawl Tube	EA	\$ 3,125.00	24%	\$ 2,375.00
19043	05	'S' Crawl Tube	EA	\$ 2,180.00	24%	\$ 1,656.80
19044	05	Straight Crawl Tube(1 Deck Span)	EA	\$ 1,382.00	24%	\$ 1,050.32
19045	05	Straight Crawl Tube (2 Deck Span)	EA	\$ 1,958.00	24%	\$ 1,488.08
19046	05	Tunnel-Up Climber	EA	\$ 2,180.00	24%	\$ 1,656.80
19047	05	Tree (3; & 3'6")	EA	\$ 943.00	24%	\$ 716.68
19048	05	Tree (4' & 4'-6")	EA	\$ 998.00	24%	\$ 758.48

GAMETIME PLAY EQUIPMENT

Part No.	Part Group	Item Description	Unit	Commercial Price	USC Disc	USC Net Price
19049	05	Tree (5' & 5'-6")	EA	\$ 1,055.00	24%	\$ 801.80
19050	05	Tree (6')	EA	\$ 1,111.00	24%	\$ 844.36
19051	05	Tree (7' & 7'-6")	EA	\$ 1,166.00	24%	\$ 886.16
19052	05	Tree (8')	EA	\$ 1,222.00	24%	\$ 928.72
19053	05	Twister (3' & 3'-6")	EA	\$ 891.00	24%	\$ 677.16
19054	05	Twister (4' & 4'-6")	EA	\$ 953.00	24%	\$ 724.28
19055	05	Twister (5' & 5'-6")	EA	\$ 1,060.00	24%	\$ 805.60
19056	05	Twister (6')	EA	\$ 1,103.00	24%	\$ 838.28
19057	05	Wave (Standard)	EA	\$ 1,317.00	24%	\$ 1,000.92
19058	05	Giant Wave	EA	\$ 1,620.00	24%	\$ 1,231.20
19059	05	Wavy Tree (2'-6" & 3')	EA	\$ 798.00	24%	\$ 606.48
19060	05	Wavy Tree (3'-6" & 4')	EA	\$ 850.00	24%	\$ 646.00
19061	05	Wavy Tree (4'-6" & 5')	EA	\$ 963.00	24%	\$ 731.88
19062	05	Wavy Tree (5'-6" & 6')	EA	\$ 960.00	24%	\$ 729.60
19063	05	Wavy Tree (6'-6" & 7')	EA	\$ 1,039.00	24%	\$ 789.64
19064	05	Wavy Tree (7'-6" & 8')	EA	\$ 1,099.00	24%	\$ 835.24
19068	05	Nature Panel	EA	\$ 971.00	24%	\$ 737.96
19069	05	Counting Panel	EA	\$ 1,007.00	24%	\$ 765.32
19073	05	Tic-Tac-Toe Panel	EA	\$ 1,007.00	24%	\$ 765.32
19075	05	Arch (2')	EA	\$ 751.00	24%	\$ 570.76
19076	05	Arch (2'6" & 3')	EA	\$ 865.00	24%	\$ 657.40
19077	05	Arch (3'6" & 4')	EA	\$ 908.00	24%	\$ 690.08
19078	05	Arch (4'6" & 6')	EA	\$ 950.00	24%	\$ 722.00
19084	05	Ashiko	EA	\$ 624.00	24%	\$ 474.24
19085	05	Djembe	EA	\$ 599.00	24%	\$ 455.24
19086	05	Ganza	EA	\$ 788.00	24%	\$ 598.88
19087	05	Chain Link (3' & 3'6")	EA	\$ 856.00	24%	\$ 650.56
19088	05	Chain Link (4' & 4'6")	EA	\$ 895.00	24%	\$ 680.20
19089	05	Chain Link (5' & 5'6")	EA	\$ 978.00	24%	\$ 743.28
19090	05	Chain Link (6' & 6'6")	EA	\$ 1,015.00	24%	\$ 771.40
19091	05	Chain Link (7' & 7'6")	EA	\$ 1,113.00	24%	\$ 845.88
19092	05	Chain Link (8')	EA	\$ 1,286.00	24%	\$ 977.36
19093	05	Schooner (2')	EA	\$ 620.00	24%	\$ 471.20
19094	05	Schooner (2'-6" & 3')	EA	\$ 663.00	24%	\$ 503.88
19095	05	Schooner (3'-6" & 4')	EA	\$ 723.00	24%	\$ 549.48
19096	05	Schooner (4'-6" & 5')	EA	\$ 784.00	24%	\$ 595.84
19097	05	Schooner (5'-6" & 6')	EA	\$ 846.00	24%	\$ 642.96
19098	05	Schooner (6'-6" & 7')	EA	\$ 907.00	24%	\$ 689.32
19099	05	Schooner (7'-6" & 8')	EA	\$ 966.00	24%	\$ 734.16
19102	05	Stepped Deck (6" Rise)	EA	\$ 1,119.00	24%	\$ 850.44
19104	05	Ridge Climber	EA	\$ 1,027.00	24%	\$ 780.52
19105	05	Clover Leaf (2' & 2'-6")	EA	\$ 1,282.00	24%	\$ 974.32
19106	05	Clover Leaf (3' & 3'-6")	EA	\$ 1,558.00	24%	\$ 1,184.08
19107	05	Clover Leaf (4' & 4'-6")	EA	\$ 1,830.00	24%	\$ 1,390.80

GAMETIME PLAY EQUIPMENT

Part No.	Part Group	Item Description	Unit	Commercial Price	USC Disc't	USC Net Price
19108	05	Clover Leaf (5' & 5'-6")	EA	\$ 2,040.00	24%	\$ 1,550.40
19109	05	Corkscrew (2')	EA	\$ 853.00	24%	\$ 648.28
19110	05	Corkscrew (2'-6" & 3')	EA	\$ 866.00	24%	\$ 658.16
19111	05	Corkscrew (3'-6" & 4')	EA	\$ 946.00	24%	\$ 718.96
19112	05	Corkscrew (4'-6" & 5')	EA	\$ 1,008.00	24%	\$ 766.08
19113	05	Corkscrew (5'-6" & 6')	EA	\$ 1,025.00	24%	\$ 779.00
19114	05	Dna (3')	EA	\$ 1,089.00	24%	\$ 827.64
19115	05	Dna (4')	EA	\$ 1,313.00	24%	\$ 997.88
19116	05	Dna (5')	EA	\$ 1,483.00	24%	\$ 1,127.08
19117	05	Dna (6')	EA	\$ 1,605.00	24%	\$ 1,219.80
19118	06	Dna (7')	EA	\$ 1,744.00	24%	\$ 1,325.44
19119	05	Dna (8')	EA	\$ 1,664.00	24%	\$ 1,264.64
19121	05	Curved Zip Slide	EA	\$ 1,354.00	24%	\$ 1,029.04
19122	05	Wave Zip Slide (2'-6" & 3')	EA	\$ 1,230.00	24%	\$ 934.80
19123	05	Straight Zip Slide (4')	EA	\$ 1,489.00	24%	\$ 1,131.64
19124	05	Straight Zip Slide (5')	EA	\$ 1,689.00	24%	\$ 1,283.64
19125	05	Wave Zip Slide (6')	EA	\$ 1,892.00	24%	\$ 1,437.92
19126	05	7'6" & 8' Zip Slide (Standard)	EA	\$ 2,773.00	24%	\$ 2,107.48
19127	05	7'6" & 8' Zip Slide W/ Gizmos	EA	\$ 3,518.00	24%	\$ 2,673.68
19128	05	Cosmix 6' High	EA	\$ 1,714.00	24%	\$ 1,302.64
19129	05	Cosmix 8' High	EA	\$ 1,619.00	24%	\$ 1,230.44
19130	05	Climbing Pole (2' & 2'-6")	EA	\$ 708.00	24%	\$ 538.08
19131	05	Climbing Pole (3' & 3'-6")	EA	\$ 729.00	24%	\$ 554.04
19132	05	Climbing Pole (4' & 4'-6")	EA	\$ 753.00	24%	\$ 572.28
19133	05	Climbing Pole (5' & 5'-6")	EA	\$ 777.00	24%	\$ 590.52
19134	05	Climbing Pole (6')	EA	\$ 791.00	24%	\$ 601.16
19147	05	Toad Stool	EA	\$ 762.00	24%	\$ 579.12
19148	05	Tree	EA	\$ 1,538.00	24%	\$ 1,168.88
19151	05	Lightning Climber	EA	\$ 1,602.00	24%	\$ 1,217.52
19158	05	Zoo Panel	EA	\$ 943.00	24%	\$ 716.68
19159	05	Crazy Eight (3' & 3'-6")	EA	\$ 1,171.00	24%	\$ 889.96
19160	05	Crazy Eight (4' & 4'-6")	EA	\$ 1,189.00	24%	\$ 903.64
19161	05	Crazy Eight (5' & 5'-6")	EA	\$ 1,280.00	24%	\$ 972.80
19162	05	Crazy Eight (6')	EA	\$ 1,371.00	24%	\$ 1,041.96
19163	05	Crazy Eight (7' & 7'-6")	EA	\$ 1,460.00	24%	\$ 1,109.60
19164	05	Crazy Eight (8')	EA	\$ 1,552.00	24%	\$ 1,179.52
19165	05	Crawl Thru	EA	\$ 595.00	24%	\$ 452.20
19169	05	Leaning Wall (2')	EA	\$ 1,085.00	24%	\$ 824.60
19170	05	Leaning Wall (2'-6")	EA	\$ 1,257.00	24%	\$ 955.32
19171	05	Leaning Wall (3')	EA	\$ 1,268.00	24%	\$ 963.68
19172	05	Leaning Wall (4')	EA	\$ 1,554.00	24%	\$ 1,181.04
19173	05	Leaning Wall (4'-6")	EA	\$ 1,659.00	24%	\$ 1,260.84
19174	05	Leaning Wall (5')	EA	\$ 1,974.00	24%	\$ 1,500.24
19175	05	Leaning Wall (5'6")	EA	\$ 1,872.00	24%	\$ 1,422.72

GAMETIME PLAY EQUIPMENT

Part No.	Part Group	Item Description	Unit	Commercial Price	USC Disc	USC Net Price
19176	05	Leaning Wall (6')	EA	\$ 1,952.00	24%	\$ 1,483.52
19177	05	Rockscape (2')	EA	\$ 1,603.00	24%	\$ 1,218.28
19178	05	Rockscape (2'6")	EA	\$ 1,753.00	24%	\$ 1,332.28
19179	05	Rockscape (3')	EA	\$ 4,074.00	24%	\$ 3,096.24
19180	05	Rockscape (4')	EA	\$ 4,282.00	24%	\$ 3,254.32
19189	05	Straight Crawl Tube (1 Deck Span)	EA	\$ 1,452.00	24%	\$ 1,103.52
19190	05	Single Gizmo Panel	EA	\$ 620.00	24%	\$ 471.20
19194	05	Flower Talk Tube (0'6" Thru 2')	EA	\$ 778.00	24%	\$ 591.28
19195	05	Flower Talk Tube (2'6" Thru 4')	EA	\$ 813.00	24%	\$ 617.88
19196	05	Flower Talk Tube (4'6" Thru 6')	EA	\$ 904.00	24%	\$ 687.04
19197	05	Flower Talk Tube (6'6" Thru 8')	EA	\$ 940.00	24%	\$ 714.40
19198	05	26" Bubble Panel	EA	\$ 727.00	24%	\$ 552.52
19200	05	Telescope Enclosure	EA	\$ 1,461.00	24%	\$ 1,110.36
19213	05	Challenge Canyon (2 Deck Span)	EA	\$ 3,102.00	24%	\$ 2,357.52
19214	05	Rung Enclosure	EA	\$ 373.00	24%	\$ 283.48
19215	05	Rung Enclosure W/ Steering Wheel	EA	\$ 647.00	24%	\$ 491.72
19216	18	Rung Enclosure W/ Thunderring	EA	\$ 797.00	24%	\$ 605.72
19217	05	Bubble (3' & 3'6")	EA	\$ 896.00	24%	\$ 680.96
19218	05	Bubble (4')	EA	\$ 965.00	24%	\$ 733.40
19219	05	Bubble (4'6" & 5')	EA	\$ 1,024.00	24%	\$ 778.24
19220	05	Bubble (5'6" & 6')	EA	\$ 1,094.00	24%	\$ 831.44
19223	05	Sloped Funnel Climber	EA	\$ 2,173.00	24%	\$ 1,651.48
19227	05	Chain Net W/ Stainless Chain (3')	EA	\$ 1,078.00	24%	\$ 819.28
19228	05	Chain Net W/Stainless Chain(3'-6"&4')	EA	\$ 1,165.00	24%	\$ 885.40
19229	05	Chain Net W/Stainless Chain(4'-6"&5')	EA	\$ 1,188.00	24%	\$ 902.88
19231	05	Loop Ladder (3')	EA	\$ 912.00	24%	\$ 693.12
19232	05	Loop Ladder (3'6" & 4')	EA	\$ 988.00	24%	\$ 750.88
19233	05	Loop Ladder (5')	EA	\$ 1,046.00	24%	\$ 794.96
19234	05	Loop Ladder (6')	EA	\$ 1,115.00	24%	\$ 847.40
19235	06	Count & Spell Panel (One Color)	EA	\$ 470.00	24%	\$ 357.20
19236	05	Count & Spell Panel (Two Color)	EA	\$ 679.00	24%	\$ 516.04
19237	06	Count & Spell Panel (One Color)	EA	\$ 575.00	24%	\$ 437.00
19238	05	Count & Spell Panel (Two Color)	EA	\$ 796.00	24%	\$ 604.96
19241	05	Maze Panel	EA	\$ 1,163.00	24%	\$ 883.88
19242	05	Maze Panel	EA	\$ 1,295.00	24%	\$ 984.20
19243	05	Drivers Panel	EA	\$ 783.00	24%	\$ 595.08
19244	06	Thunderring Panel	EA	\$ 928.00	24%	\$ 705.28
19245	05	Drivers Panel	EA	\$ 926.00	24%	\$ 703.76
19246	06	Thunderring Panel	EA	\$ 964.00	24%	\$ 732.64
19247	05	How Tall Am I	EA	\$ 176.00	24%	\$ 133.76
19250	06	Hour Glass (3' Thru 5')	EA	\$ 1,039.00	24%	\$ 789.64
19251	05	Thread The Needle	EA	\$ 869.00	24%	\$ 660.44
19252	05	Scramble Up (3')	EA	\$ 726.00	24%	\$ 551.76
19253	05	Scramble Up (3'6" & 4')	EA	\$ 1,104.00	24%	\$ 839.04

GAMETIME PLAY EQUIPMENT

Part No.	Part Group	Item Description	Unit	Commercial Price	USC Disc	USC Net Price
19254	05	Scramble Up (4'6" & 5')	EA	\$ 1,104.00	24%	\$ 839.04
19255	05	Scramble Up (5'6" & 6')	EA	\$ 1,478.00	24%	\$ 1,123.28
19256	05	Scramble Up (6'6" & 7')	EA	\$ 1,854.00	24%	\$ 1,409.04
19257	05	Scramble Up (7'6" & 8')	EA	\$ 1,854.00	24%	\$ 1,409.04
19267	05	Triple Slide	EA	\$ 6,020.00	24%	\$ 4,575.20
19268	05	Double Ridge Climber	EA	\$ 1,730.00	24%	\$ 1,314.80
19269	05	Double Ridge Climber	EA	\$ 1,769.00	24%	\$ 1,344.44
19274	46	Jam Shack	EA	\$ 5,757.00	16%	\$ 4,835.88
19281	05	Transfer System W/ Guardrail (1' Rise)	EA	\$ 1,193.00	24%	\$ 906.68
19282	05	Transfer System W/ Guardrail (2' Rise)	EA	\$ 1,523.00	24%	\$ 1,157.48
19283	05	Transfer Sys W/ Guardrail (2'6" Rise)	EA	\$ 2,020.00	24%	\$ 1,535.20
19284	05	Transfer System W/ Guardrail (3' Rise)	EA	\$ 2,210.00	24%	\$ 1,679.60
19285	05	Transfer Platform W/ Guardrail 3'	EA	\$ 2,262.00	24%	\$ 1,719.12
19286	05	Transfer Platform W/ Guardrail 4'	EA	\$ 2,746.00	24%	\$ 2,086.96
19287	05	River Rock Climber	EA	\$ 1,672.00	24%	\$ 1,270.72
19288	05	Tunnel-Up Climber (Attachment)	EA	\$ 2,236.00	24%	\$ 1,699.36
19289	05	Two Piece Hex Deck	EA	\$ 2,380.00	24%	\$ 1,808.80
19290	05	1'6" Kickplate W/ Rung	EA	\$ 574.00	24%	\$ 436.24
19291	05	2' Kickplate W/ Rung	EA	\$ 592.00	24%	\$ 449.92
19292	05	2'6" Kickplate W/ Rung	EA	\$ 743.00	24%	\$ 564.68
19293	05	3' Kickplate W/ Rung	EA	\$ 755.00	24%	\$ 573.80
19297	06	Ss Dble Chuter W/Trans Platform (3')	EA	\$ 5,450.00	24%	\$ 4,142.00
19298	05	Ss Dble Chuter W/Trans Platform (4')	EA	\$ 6,348.00	24%	\$ 4,824.48
19299	05	Ss Dble Chuter W/Trans Platform (5')	EA	\$ 7,138.00	24%	\$ 5,424.88
19300	05	Ss Dble Chuter W/Trans Platform (6')	EA	\$ 8,239.00	24%	\$ 6,261.64
19301	05	Ss Dble Chuter W/Trans Platform (7')	EA	\$ 8,365.00	24%	\$ 6,357.40
19302	05	Ss Dble Chuter W/Trans Platform (8')	EA	\$ 8,956.00	24%	\$ 6,806.56
19303	05	Ergo Climber 4' & 4'6"	EA	\$ 1,371.00	24%	\$ 1,041.96
19304	05	Ergo Climber 5' & 5'6"	EA	\$ 1,487.00	24%	\$ 1,130.12
19305	05	Ergo Climber 6'	EA	\$ 1,603.00	24%	\$ 1,218.28
19309	05	Stego Climber 4' & 4'6"	EA	\$ 995.00	24%	\$ 756.20
19310	05	Stego Climber 5' & 5'6"	EA	\$ 1,085.00	24%	\$ 824.60
19311	05	Stego Climber 6' & 6'6"	EA	\$ 1,172.00	24%	\$ 890.72
19312	05	Stego Climber 7' & 7'6"	EA	\$ 1,260.00	24%	\$ 957.60
19313	05	Stego Climber 8'	EA	\$ 1,351.00	24%	\$ 1,026.76
19314	05	Spiral Climber 4' & 4'6"	EA	\$ 1,238.00	24%	\$ 940.88
19315	05	Spiral Climber 5' & 5'6"	EA	\$ 1,274.00	24%	\$ 968.24
19316	05	Spiral Climber 6' & 6'6"	EA	\$ 1,364.00	24%	\$ 1,036.64
19317	05	Spiral Climber 7' & 7'6"	EA	\$ 1,452.00	24%	\$ 1,103.52
19318	05	Spiral Climber 8'	EA	\$ 1,520.00	24%	\$ 1,155.20
19319	05	Ergo Link (2' Rise)	EA	\$ 1,456.00	24%	\$ 1,106.56
19320	05	Ergo Link (3' Rise)	EA	\$ 1,580.00	24%	\$ 1,200.80
19321	05	Ergo Link (4' Rise)	EA	\$ 1,692.00	24%	\$ 1,285.92
19322	05	Swerve Slide	EA	\$ 1,578.00	24%	\$ 1,199.28

GAMETIME PLAY EQUIPMENT

Part No.	Part Group	Item Description	Unit	Commercial Price	USC Disc	USC Net Price
19327	05	Pod Climber	EA	\$ 1,379.00	24%	\$ 1,048.04
19329	05	Spiral Step Climber 2' & 2'6"	EA	\$ 1,142.00	24%	\$ 867.92
19330	05	Spiral Step Climber 3' & 3'6"	EA	\$ 1,348.00	24%	\$ 1,024.48
19331	05	Spiral Step Climber 4' & 4'6"	EA	\$ 1,553.00	24%	\$ 1,180.28
19332	05	Spiral Step Climber 5' & 5'6"	EA	\$ 1,762.00	24%	\$ 1,339.12
19333	05	Spiral Step Climber 6'	EA	\$ 1,962.00	24%	\$ 1,491.12
19348	05	Metal Half Panel W/ Steering Wheel	EA	\$ 633.00	24%	\$ 481.08
19349	18	Metal Half Panel W/ Thunderring	EA	\$ 674.00	24%	\$ 512.24
19350	05	Vert Wall 4'	EA	\$ 2,054.00	24%	\$ 1,561.04
19351	05	Vert Wall 8'	EA	\$ 3,267.00	24%	\$ 2,482.92
19355	05	4'-0"/5'-0" Dbl Bubble Climber Attach	EA	\$ 1,772.00	24%	\$ 1,346.72
19358	05	5'-6"/6'-6" Dbl Bubble Climber Attach	EA	\$ 2,181.00	24%	\$ 1,657.56
19361	05	7'-0"/8'-0" Dbl Bubble Climber Attach	EA	\$ 2,424.00	24%	\$ 1,842.24
19362	05	3'-6"/4'-0" Zip Swerve Slide Left	EA	\$ 1,450.00	24%	\$ 1,102.00
19363	05	3'-6"/4'-0" Zip Swerve Slide Right	EA	\$ 1,450.00	24%	\$ 1,102.00
19367	05	Talk Tube Ground Level	EA	\$ 344.00	24%	\$ 261.44
19368	05	Flower Talk Tube	EA	\$ 649.00	24%	\$ 493.24
19369	05	Gt Jambox	EA	\$ 3,085.00	24%	\$ 2,344.60
19371	05	Giant Wave Climber Link	EA	\$ 2,152.00	24%	\$ 1,635.52
19372	05	Play Port Bridge	EA	\$ 2,786.00	24%	\$ 2,117.36
19382	05	Single Entrance Wilderslide li	EA	\$ 809.00	24%	\$ 614.84
19384	05	Triple Entrance Wilderslide li	EA	\$ 2,958.00	24%	\$ 2,248.08
19385	05	Straight Section Wilderslide li	EA	\$ 439.00	24%	\$ 333.64
19386	05	Left Curve Section Wilderslide li	EA	\$ 603.00	24%	\$ 458.28
19387	05	Right Curve Section Wilderslide li	EA	\$ 603.00	24%	\$ 458.28
19388	05	Exit Section Wilderslide li	EA	\$ 602.00	24%	\$ 457.52
19390	05	Helix Spiral (Helix Adapter)	EA	\$ 793.00	24%	\$ 602.68
19391	05	Support Wilderslide li	EA	\$ 178.00	24%	\$ 135.28
19392	05	Slide Support	EA	\$ 173.00	24%	\$ 131.48
19403	05	Double Straight (2 Ft Section)	EA	\$ 627.00	24%	\$ 476.52
19407	05	Transfer System (Timbers) 1' Rise	EA	\$ 2,015.00	24%	\$ 1,531.40
19408	05	Transfer System (Timbers) 2' Rise	EA	\$ 2,529.00	24%	\$ 1,922.04
19409	05	Transfer System (Timbers) 2'6" Rise	EA	\$ 3,697.00	24%	\$ 2,809.72
19410	05	Transfer System (Timbers) 3' Rise	EA	\$ 3,890.00	24%	\$ 2,956.40
19411	05	Transfer System (Timbers) 4' Rise	EA	\$ 4,816.00	24%	\$ 3,660.16
19412	05	Slide Support	EA	\$ 125.00	24%	\$ 95.00
19413	05	Outrigger	EA	\$ 139.00	24%	\$ 105.64
19415	05	Walk-In Double Fun-L Over	EA	\$ 2,808.00	24%	\$ 2,134.08
19416	05	Crawl-In Double Fun-L Up	EA	\$ 2,594.00	24%	\$ 1,971.44
19417	05	Fun-L Up & Across	EA	\$ 2,407.00	24%	\$ 1,829.32
19418	05	Walk-In Double Fun-L Up (Link)	EA	\$ 2,680.00	24%	\$ 2,036.80
19419	05	Fun-L Crawl Tube (Attach)	EA	\$ 1,959.00	24%	\$ 1,488.84
19420	05	Fun-L Crawl Tube (Link)	EA	\$ 1,776.00	24%	\$ 1,349.76
19421	05	Walk-In Double Fun-L Up	EA	\$ 2,931.00	24%	\$ 2,227.56

GAMETIME PLAY EQUIPMENT

Part No.	Part Group	Item Description	Unit	Commercial Price	USC Disc	USC Net Price
19422	05	Triple W Spiral	EA	\$ 8,239.00	24%	\$ 6,261.64
19424	05	Long Exit (Use On 7' & 8' Slides)	EA	\$ 811.00	24%	\$ 616.36
19425	05	Xcelerator	EA	\$ 3,805.00	24%	\$ 2,891.80
19427	05	Single Spiral	EA	\$ 4,062.00	24%	\$ 3,087.12
19432	05	Triple W/ Spiral	EA	\$ 11,622.00	24%	\$ 8,832.72
19433	06	Wrinkle Wall Attachment 3'	EA	\$ 2,446.00	24%	\$ 1,858.96
19434	06	Wrinkle Wall Attachment 6'	EA	\$ 4,114.00	24%	\$ 3,126.64
19435	06	Wrinkle Wall Attachment 8'	EA	\$ 5,631.00	24%	\$ 4,279.56
19436	06	Wrinkle Wall Link	EA	\$ 5,591.00	24%	\$ 4,249.16
19437	05	Dbl w/Spiral Wilderslide II	EA	\$ 4,603.00	24%	\$ 3,498.28
19438	05	Dbl w/Spiral Wilderslide II Rev	EA	\$ 4,603.00	24%	\$ 3,498.28
19439	05	3 in a Row Panel	EA	\$ 1,991.00	24%	\$ 1,513.16
19440	05	Puppy Maze Panel	EA	\$ 1,754.00	24%	\$ 1,333.04
19441	05	Fish Tile Slide	EA	\$ 2,188.00	24%	\$ 1,662.88
19443	05	3 in a Row Half Panel	EA	\$ 1,570.00	24%	\$ 1,193.20
19444	05	Puppy Maze Half Panel	EA	\$ 1,337.00	24%	\$ 1,016.12
19445	05	Fish Tile Half Slide	EA	\$ 1,769.00	24%	\$ 1,344.44
19446	05	Truck Half Panel	EA	\$ 1,750.00	24%	\$ 1,330.00
19447	05	3 in a Row Panel Below Dk	EA	\$ 1,991.00	24%	\$ 1,513.16
19448	05	Puppy Maze Panel Below Dk	EA	\$ 1,754.00	24%	\$ 1,333.04
19449	05	Fish Tile Slide Below Dk	EA	\$ 2,188.00	24%	\$ 1,662.88
19450	05	Truck Panel Below Dk	EA	\$ 2,382.00	24%	\$ 1,810.32
19451	05	3 in a Row Half Panel Below Dk	EA	\$ 1,570.00	24%	\$ 1,193.20
19452	05	Puppy Maze Half Panel Below Dk	EA	\$ 1,337.00	24%	\$ 1,016.12
19453	05	Fish Tile Half Slide Below Dk	EA	\$ 1,769.00	24%	\$ 1,344.44
19454	05	Truck Half Panel Below Dk	EA	\$ 1,750.00	24%	\$ 1,330.00
19455	05	Make it Rain Panel (Roto)	EA	\$ 2,412.00	24%	\$ 1,833.12
19456	05	Bells Panel (Roto)	EA	\$ 1,391.00	24%	\$ 1,057.16
19457	05	Roller Ball Panel (Roto)	EA	\$ 2,947.00	24%	\$ 2,239.72
19458	40	Spectacle Climber 4' - 4'6"	EA	\$ 815.00	6%	\$ 766.10
19459	32	Spectacle Climber 5' - 5'6"	EA	\$ 886.00	3%	\$ 859.42
19460	32	Spectacle Climber 6' - 6'6"	EA	\$ 970.00	3%	\$ 940.90
19461	05	Make it Rain Panel (Roto) Below Dk	EA	\$ 2,412.00	24%	\$ 1,833.12
19462	05	Bells Panel (Roto) Below Dk	EA	\$ 1,391.00	24%	\$ 1,057.16
19463	05	Roller Ball Panel (Roto) Below Dk	EA	\$ 2,947.00	24%	\$ 2,239.72
19464	05	Double Entrance	EA	\$ 1,517.00	24%	\$ 1,152.92
19465	05	Olympus Climber - 3'0 thru 4'0 attachment	EA	\$ 1,548.00	24%	\$ 1,176.48
19466	05	Olympus Climber - 5'0 thru 6'0 attachment	EA	\$ 2,388.00	24%	\$ 1,814.88
19467	05	Olympus Climber - 7'0 thru 8'0 attachment	EA	\$ 2,684.00	24%	\$ 2,039.84
19468	05	Olympus Climber - 0'0 Rise Link	EA	\$ 2,994.00	24%	\$ 2,275.44
19469	05	Olympus Climber - 1'0 Rise Link	EA	\$ 2,994.00	24%	\$ 2,275.44
19470	05	Olympus Climber - 2'0 Rise Link	EA	\$ 3,098.00	24%	\$ 2,354.48
19471	05	Olympus Climber - 3'0 thru 4'0 offset attachment	EA	\$ 3,012.00	24%	\$ 2,289.12
19472	05	Olympus Climber - 4'6 offset attachment	EA	\$ 3,303.00	24%	\$ 2,510.28

GAMETIME PLAY EQUIPMENT

Part No.	Part Group	Item Description	Unit	Commercial Price	USC Disc't	USC Net Price
19473	05	Olympus Climber - 5'0 thru 6'0 offset attachment	EA	\$ 3,303.00	24%	\$ 2,510.28
19584	05	Shale Roof	EA	\$ 528.00	24%	\$ 401.28
19585	05	Letters Maze Above Deck	EA	\$ 948.00	24%	\$ 720.48
19586	05	Time & Place Above Deck	EA	\$ 1,096.00	24%	\$ 832.96
19587	05	Letters Maze Below Deck	EA	\$ 1,091.00	24%	\$ 829.16
19624	05	Shale Roof Extension	EA	\$ 112.00	24%	\$ 85.12
19627	05	Gadget Frame (Grd Level)	EA	\$ 582.00	24%	\$ 442.32
19632	05	Transfer Platform (Timbers) 3'	EA	\$ 3,272.00	24%	\$ 2,486.72
19633	05	Transfer Platform (Timbers) 4'	EA	\$ 4,565.00	24%	\$ 3,469.40
19634	05	Transfer Platform (Timbers) 5'	EA	\$ 5,905.00	24%	\$ 4,487.80
19635	05	Rung Enclosure (Timbers)	EA	\$ 738.00	24%	\$ 560.88
19636	05	Plank Climber 3'	EA	\$ 857.00	24%	\$ 651.32
19637	05	Plank Climber 4'	EA	\$ 991.00	24%	\$ 753.16
19638	05	Plank Climber 5'	EA	\$ 1,164.00	24%	\$ 884.64
19639	05	Plank Climber 6'	EA	\$ 1,185.00	24%	\$ 900.60
19640	05	Plank Climber 7'	EA	\$ 1,343.00	24%	\$ 1,020.68
19641	05	Plank Climber 8'	EA	\$ 1,491.00	24%	\$ 1,133.16
19642	05	Half Hex Slant Roof (Timbers)	EA	\$ 3,364.00	24%	\$ 2,556.64
19643	05	Hex Slant Roof (Timbers)	EA	\$ 6,514.00	24%	\$ 4,950.64
19644	05	Slant Roof Extensions (24")	EA	\$ 219.00	24%	\$ 166.44
19645	05	Slant Roof Extensions (36")	EA	\$ 277.00	24%	\$ 210.52
19646	05	Slant Roof Extensions (60")	EA	\$ 343.00	24%	\$ 260.68
19647	05	Slant Roof Extension (72")	EA	\$ 403.00	24%	\$ 306.28
19648	05	12" Stepped Deck	EA	\$ 1,288.00	24%	\$ 978.88
19655	05	Playport Bridge (Timbers)	EA	\$ 4,318.00	24%	\$ 3,281.68
19656	05	Slant Roof (Timbers)	EA	\$ 1,212.00	24%	\$ 921.12
19657	05	Slant Roof Ext (Timbers)	EA	\$ 251.00	24%	\$ 190.76
19658	05	Arch Bridge (Timbers)	EA	\$ 5,121.00	24%	\$ 3,891.96
19665	05	Whirlwind Climber 4'	EA	\$ 1,528.00	24%	\$ 1,161.28
19666	05	Whirlwind Climber 5'	EA	\$ 1,665.00	24%	\$ 1,265.40
19667	05	Whirlwind Climber 6'	EA	\$ 1,810.00	24%	\$ 1,375.60
19668	05	Whirlwind Climber 7'	EA	\$ 1,954.00	24%	\$ 1,485.04
19669	05	Whirlwind Climber 8'	EA	\$ 2,094.00	24%	\$ 1,591.44
19670	05	Cliff Wall Climber (Link)	EA	\$ 4,940.00	24%	\$ 3,754.40
19672	05	Erratic Climber (Metal) 4'-5'	EA	\$ 889.00	24%	\$ 675.64
19673	05	Erratic Climber (Metal) 5'6"-6'6"	EA	\$ 959.00	24%	\$ 728.84
19674	05	Erratic Climber (Metal) 7'-8'	EA	\$ 1,054.00	24%	\$ 801.04
19679	05	Pine Climber 3'	EA	\$ 921.00	24%	\$ 699.96
19680	05	Pine Climber 3'6"	EA	\$ 1,007.00	24%	\$ 765.32
19681	10	Pine Climber 4'	EA	\$ 1,015.00	24%	\$ 771.40
19682	05	Pine Climber 4'6"	EA	\$ 1,007.00	24%	\$ 765.32
19683	05	Pine Climber 5'	EA	\$ 1,113.00	24%	\$ 845.88
19684	05	Pine Climber 5'6"	EA	\$ 1,201.00	24%	\$ 912.76
19685	05	Pine Climber 6'	EA	\$ 1,215.00	24%	\$ 923.40

GAMETIME PLAY EQUIPMENT

Part No.	Part Group	Item Description	Unit	Commercial Price	USC Disc	USC Net Price
19686	05	Pine Climber 7'	EA	\$ 1,248.00	24%	\$ 948.48
19687	05	Pine Climber 7'	EA	\$ 1,381.00	24%	\$ 1,049.56
19688	05	Pine Climber 7'6"	EA	\$ 1,420.00	24%	\$ 1,079.20
19689	05	Pine Climber 8'	EA	\$ 1,563.00	24%	\$ 1,187.88
19692	05	Erratic Climber W/Hex Net 5'6"-6'6"	EA	\$ 2,264.00	24%	\$ 1,720.64
19698	05	Sloped Funnel Climber Barrier (Dbl)	EA	\$ 3,808.00	24%	\$ 2,894.08
19699	05	Sloped Funnel Climber Guardrail(Dbl)	EA	\$ 2,929.00	24%	\$ 2,226.04
19700	05	Sloped Funnel Climber Timbers(Dbl)	EA	\$ 4,175.00	24%	\$ 3,173.00
19701	05	90° Play Port Funnel Bridge	EA	\$ 3,833.00	24%	\$ 2,913.08
19702	05	Timbers Enclosure W/ Molded Steering Wheel (Above)	EA	\$ 1,012.00	24%	\$ 769.12
19703	05	Timbers Enclosure W/ Solid Steering Wheel (Above)	EA	\$ 1,147.00	24%	\$ 871.72
19704	05	Timbers Enclosure W/ Thunderring (Above)	EA	\$ 1,056.00	24%	\$ 802.56
19705	05	Offset Xcelerator	EA	\$ 3,961.00	24%	\$ 3,010.36
19706	05	PT Sensory Wave Arch	EA	\$ 1,189.00	24%	\$ 903.64
19707	05	PT Sensory Wave Curve	EA	\$ 1,030.00	24%	\$ 782.80
19708	05	PT SW Transfer Punched Insert	EA	\$ 1,344.00	24%	\$ 1,021.44
19709	05	PT Sensory Wave Transfer Roller Insert	EA	\$ 2,875.00	24%	\$ 2,185.00
19710	05	PT Sensory Wave End Transfer	EA	\$ 885.00	24%	\$ 672.60
19711	05	PT Sensory Wave Deck Connect	EA	\$ 749.00	24%	\$ 569.24
19712	05	PT Sensory Wave Return Step	EA	\$ 1,073.00	24%	\$ 815.48
19713	05	PT Sensory Wave Transfer (1' & 1'6")	EA	\$ 1,650.00	24%	\$ 1,254.00
19714	05	PT Sensory Wave Up & On (3' & 3'6")	EA	\$ 3,106.00	24%	\$ 2,360.56
19715	05	PT Sensory Wave Up & Around (3' & 3'6")	EA	\$ 4,482.00	24%	\$ 3,406.32
19716	05	PT S Wave Double Up & On (5' & 5'6")	EA	\$ 4,638.00	24%	\$ 3,524.88
19717	05	PT S Wave Up & On LNK (3'-3'6)	EA	\$ 3,055.00	24%	\$ 2,321.80
19718	05	PT S Wave Up & On LNK (4'-4'6)	EA	\$ 3,081.00	24%	\$ 2,341.56
19719	05	PT S Wave Up & On LNK (5'-5'6)	EA	\$ 3,135.00	24%	\$ 2,382.60
19720	05	PT S Wave Up & On LNK (6')	EA	\$ 3,144.00	24%	\$ 2,389.44
19721	05	PT Sensory Wave Up S LNK (3'-3'6)	EA	\$ 5,746.00	24%	\$ 4,366.96
19722	05	PT Sensory Wave Up S LNK (4'-4'6)	EA	\$ 5,832.00	24%	\$ 4,432.32
19723	05	PT Sensory Wave Up S LNK (5'-5'6)	EA	\$ 5,989.00	24%	\$ 4,551.64
19724	05	PT Sensory Wave Up S LNK (6')	EA	\$ 6,010.00	24%	\$ 4,567.60
19725	05	PT S Wave Double Up & On LNK (5'-5'6)	EA	\$ 4,606.00	24%	\$ 3,500.56
19726	05	PT S Wave Double Up & On LNK (6')	EA	\$ 4,625.00	24%	\$ 3,515.00
19727	05	PT S Wave Up & Around LNK (3'-3'6)	EA	\$ 4,451.00	24%	\$ 3,382.76
19728	05	PT S Wave Up & Around LNK (4'-4'6)	EA	\$ 4,506.00	24%	\$ 3,424.56
19729	05	PT S Wave Up & Around LNK (5'-5'6)	EA	\$ 4,612.00	24%	\$ 3,505.12
19730	05	PT S Wave Up & Around LNK (6')	EA	\$ 4,621.00	24%	\$ 3,511.96
19731	05	PT Sensory Wave Up & Over (1'-1'6")	EA	\$ 4,527.00	24%	\$ 3,440.52
19732	05	PT Sensory Wave Up & Over (2'-2'6")	EA	\$ 4,582.00	24%	\$ 3,482.32
19733	05	PT Sensory Wave Up & Over (3'-3'6")	EA	\$ 4,686.00	24%	\$ 3,561.36
19734	05	PT Sensory Wave Up & Over (4'-4'6")	EA	\$ 4,745.00	24%	\$ 3,606.20
19736	05	PT Sensory Wave Footbuck 1' - 1'6"	EA	\$ 270.00	24%	\$ 205.20
19737	05	PT Sensory Wave Footbuck 2' - 2'6"	EA	\$ 297.00	24%	\$ 225.72

GAMETIME PLAY EQUIPMENT

Part No.	Part Group	Item Description	Unit	Commercial Price	USC Disc	USC Net Price
19738	05	PT Sensory Wave Footbuck 3' - 3'6"	EA	\$ 349.00	24%	\$ 265.24
19739	05	PT Sensory Wave Footbuck 4' - 4'6"	EA	\$ 379.00	24%	\$ 288.04
19740	05	PT Sensory Wave Footbuck 5' - 5'6"	EA	\$ 432.00	24%	\$ 328.32
19741	05	PT Sensory Wave Footbuck 6'	EA	\$ 431.00	24%	\$ 327.56
19742	05	PT Sensory Wave Up & Over (5')	EA	\$ 4,795.00	24%	\$ 3,644.20
19743	05	PT Sensory Wave Transfer (2')	EA	\$ 1,931.00	24%	\$ 1,467.56
19747	05	Traverse Climber Link (1' rise)	EA	\$ 2,563.00	24%	\$ 1,947.88
19748	05	Traverse Climber Link (1'6" rise)	EA	\$ 2,570.00	24%	\$ 1,953.20
19749	05	Traverse Climber Link (2' rise)	EA	\$ 2,563.00	24%	\$ 1,947.88
19750	05	Traverse Climber Link (2'6 rise)	EA	\$ 2,563.00	24%	\$ 1,947.88
19751	05	Traverse Climber Link (3' rise)	EA	\$ 2,573.00	24%	\$ 1,955.48
19752	05	Traverse Climber	EA	\$ 2,144.00	24%	\$ 1,629.44
19753	06	Wiggle Climber Link Straight	EA	\$ 4,683.00	24%	\$ 3,559.08
19754	18	Wiggle Climber Link 1' Rise	EA	\$ 4,145.00	24%	\$ 3,150.20
19755	06	Wiggle Climber Attachment	EA	\$ 4,758.00	24%	\$ 3,616.08
19756	05	Umbra Triangle Roof	EA	\$ 515.00	24%	\$ 391.40
19757	05	Umbra Square Roof	EA	\$ 608.00	24%	\$ 462.08
19758	05	Umbra Hex roof	EA	\$ 1,327.00	24%	\$ 1,008.52
19759	05	Umbra Topper	EA	\$ 55.00	24%	\$ 41.80
19760	32	Erratic Climber Link 3' Rise	EA	\$ 893.00	3%	\$ 866.21
19761	32	Erratic Climber Link 3' Rise Reverse	EA	\$ 893.00	3%	\$ 866.21
19762	40	Umbra Plug (priced for CAD)	EA	\$ 30.00	6%	\$ 28.20
19763	05	Edge Climber Attachment 5'6/6'0	EA	\$ 2,283.00	24%	\$ 1,735.08
19764	05	Edge Climber Link 2'3' to 6'	EA	\$ 2,707.00	24%	\$ 2,057.32
19765	05	Edge Climber Link 3'6"/4' to 6'	EA	\$ 2,759.00	24%	\$ 2,096.84
19766	05	Edge Climber Link 4'6/5'6 to 6'	EA	\$ 3,163.00	24%	\$ 2,403.88
19767	05	Edge Climber Small	EA	\$ 798.00	24%	\$ 606.48
19768	05	Edge Climber Small	EA	\$ 850.00	24%	\$ 646.00
19769	05	Edge Climber Small	EA	\$ 1,242.00	24%	\$ 943.92
19770	05	Chain Pod Climber 4'/4'6"	EA	\$ 1,496.00	24%	\$ 1,136.96
19771	05	Chain Pod Climber 5'/5'6"	EA	\$ 1,682.00	24%	\$ 1,278.32
19772	05	Chain Pod Climber 6'/6'6"	EA	\$ 1,870.00	24%	\$ 1,421.20
19773	05	Edge Climber Link 6' to 6'	EA	\$ 3,231.00	24%	\$ 2,455.56
19774	05	Edge Climber Link 2'3' to 4'	EA	\$ 2,707.00	24%	\$ 2,057.32
19775	05	Edge Climber Link 3'6"/4' to 4'	EA	\$ 2,759.00	24%	\$ 2,096.84
19776	05	Edge Climber Link 4'6/5'6 to 4'	EA	\$ 3,163.00	24%	\$ 2,403.88
19777	05	Edge Climber Link 6' to 4'	EA	\$ 3,231.00	24%	\$ 2,455.56
19778	05	Edge Climber Small	EA	\$ 1,336.00	24%	\$ 1,015.36
19779	18	Weeble Climber 3'6/4'0	EA	\$ 2,114.00	24%	\$ 1,606.64
19780	22	Weeble Climber 4'6/5'0	EA	\$ 2,482.00	16%	\$ 2,084.88
19781	10	Weeble Climber 5'6/6'0	EA	\$ 2,806.00	24%	\$ 2,132.56
19786	05	Edge Climber Attachment 2'0/5'0	EA	\$ 2,230.00	24%	\$ 1,694.80
19787	05	Quadratic Shade Canopy	EA	\$ 4,828.00	24%	\$ 3,669.28
19788	05	Equilateral Shade Canopy	EA	\$ 3,762.00	24%	\$ 2,859.12

GAMETIME PLAY EQUIPMENT

Part No.	Part Group	Item Description	Unit	Commercial Price	USC Disc	USC Net Price
19789	05	Hexagonal Shade Canopy	EA	\$ 8,537.00	24%	\$ 6,488.12
19790	05	Dbl Swerve Zip 4'-6"/5'	EA	\$ 2,529.00	24%	\$ 1,922.04
19791	05	Dbl Rumble & Roll 2'-6"/3'	EA	\$ 2,138.00	24%	\$ 1,624.88
19792	05	Double Zip slide 4'-0"	EA	\$ 2,408.00	24%	\$ 1,830.08
19793	05	Double Zip slide 5'-0"	EA	\$ 2,672.00	24%	\$ 2,030.72
19794	05	Dueling Wave Zip 6'-0"	EA	\$ 2,951.00	24%	\$ 2,242.76
19795	05	Dbl Wave Zip Slide 7'\7'-6"	EA	\$ 4,132.00	24%	\$ 3,140.32
19796	05	Dbl Twin Spiral II	EA	\$ 7,677.00	24%	\$ 5,834.52
19801	05	Over 'N Under Wilderslide II	EA	\$ 4,993.00	24%	\$ 3,794.68
19803	05	Air Walker	EA	\$ 5,461.00	24%	\$ 4,150.36
19804	05	Splitter 6'	EA	\$ 4,177.00	24%	\$ 3,174.52
19805	05	Splitter 7'	EA	\$ 4,073.00	24%	\$ 3,095.48
19806	05	Splitter 8'	EA	\$ 4,233.00	24%	\$ 3,217.08
19807	05	Ripple Pass	EA	\$ 2,758.00	24%	\$ 2,096.08
19812	05	Twisted Rail Climber 4'/5'	EA	\$ 1,806.00	24%	\$ 1,372.56
19813	05	Twisted Rail Climber 5'6"/6'	EA	\$ 1,806.00	24%	\$ 1,372.56
19814	05	Twisted Rail Climber 6'6"/7'	EA	\$ 2,177.00	24%	\$ 1,654.52
19818	05	Access Platform	EA	\$ 579.00	24%	\$ 440.04
20002	50	Toddler 2	EA	\$ 6,815.00	20%	\$ 5,452.00
20005	50	Toddler 5	EA	\$ 8,486.00	20%	\$ 6,788.80
20006	50	Toddler 6	EA	\$ 12,384.00	20%	\$ 9,907.20
20007	50	Toddler 7	EA	\$ 14,490.00	20%	\$ 11,592.00
20010	50	Toddler 9	EA	\$ 11,424.00	20%	\$ 9,139.20
20017	50	Crawler 2	EA	\$ 5,755.00	20%	\$ 4,604.00
20018	50	Crawler 3	EA	\$ 7,080.00	20%	\$ 5,664.00
20019	50	Walker 2	EA	\$ 14,613.00	20%	\$ 11,690.40
20020	50	Walker 3	EA	\$ 16,558.00	20%	\$ 13,246.40
20021	50	Walker 4	EA	\$ 18,146.00	20%	\$ 14,516.80
22006	50	Kidtime Roof Package	EA	\$ 1,162.00	20%	\$ 929.60
22060	50	Shapes Replacement Pkg	EA	\$ 548.00	20%	\$ 438.40
22061	50	Count Replacement Pkg	EA	\$ 713.00	20%	\$ 570.40
22062	50	Objects Replacement Pkg	EA	\$ 548.00	20%	\$ 438.40
22063	50	Math Replacement Pkg	EA	\$ 510.00	20%	\$ 408.00
22065	50	Animals Replacement Pkg	EA	\$ 549.00	20%	\$ 439.20
22067	50	Nature Replacement Pkg	EA	\$ 549.00	20%	\$ 439.20
23002	50	In-Ground Pkg For 20002	EA	\$ 930.00	20%	\$ 744.00
23005	50	In-Grd Pkg 20005	EA	\$ 1,105.00	20%	\$ 884.00
23006	50	In-Ground Pkg For 20006	EA	\$ 1,492.00	20%	\$ 1,193.60
23007	50	In-Ground Pkg For 20007	EA	\$ 1,945.00	20%	\$ 1,556.00
23010	50	In-Grd Pkg 20010	EA	\$ 1,289.00	20%	\$ 1,031.20
23011	50	In-Grd Pkg 20017	EA	\$ 855.00	20%	\$ 684.00
23012	50	Toddler 2 - Surface Mt Pkg	EA	\$ 555.00	20%	\$ 444.00
23013	50	Toddler 7 - Surface Mt Pkg	EA	\$ 955.00	20%	\$ 764.00
23014	50	Toddler 9 - Surface Mt Pkg	EA	\$ 636.00	20%	\$ 508.80

GAMETIME PLAY EQUIPMENT

Part No.	Part Group	Item Description	Unit	Commercial Price	USC Disc	USC Net Price
23015	50	Toddler 5 - Surface Mt Pkg	EA	\$ 579.00	20%	\$ 463.20
23016	50	Toddler 6 - Surface Mt Pkg	EA	\$ 729.00	20%	\$ 583.20
23017	50	Crawler 2 - Surface Mt Pkg	EA	\$ 370.00	20%	\$ 296.00
23018	50	Crawler 3 - Surface Mt Pkg	EA	\$ 405.00	20%	\$ 324.00
23019	50	Walker 2 - Surface Mt Pkg	EA	\$ 918.00	20%	\$ 734.40
23020	50	Walker 3 - Surface Mt Pkg	EA	\$ 969.00	20%	\$ 775.20
23021	50	Walker 4 - Surface Mt Pkg	EA	\$ 1,098.00	20%	\$ 878.40
23027	50	In-Grd Pkg 20018	EA	\$ 1,012.00	20%	\$ 809.60
23028	50	In-Grd Pkg 20019	EA	\$ 1,774.00	20%	\$ 1,419.20
23029	50	In-Grd Pkg 20020	EA	\$ 1,875.00	20%	\$ 1,500.00
23030	50	In-Grd Pkg 20021	EA	\$ 2,256.00	20%	\$ 1,804.80
23031	50	On-Ground Pkg For 20002	EA	\$ 855.00	20%	\$ 684.00
23032	50	On-Ground Pkg 20005	EA	\$ 1,022.00	20%	\$ 817.60
23033	50	On-Ground Pkg 20017	EA	\$ 779.00	20%	\$ 623.20
23034	50	On-Ground Pkg For 20006	EA	\$ 1,377.00	20%	\$ 1,101.60
23035	50	On-Ground Pkg For 20007	EA	\$ 1,823.00	20%	\$ 1,458.40
23036	50	On-Ground Pkg 20010	EA	\$ 1,190.00	20%	\$ 952.00
23037	50	On-Ground Pkg 20019	EA	\$ 1,615.00	20%	\$ 1,292.00
23038	50	On-Ground Pkg 20020	EA	\$ 1,742.00	20%	\$ 1,393.60
23039	50	On-Ground Pkg 20021	EA	\$ 1,984.00	20%	\$ 1,587.20
23040	50	On-Ground Pkg 20018	EA	\$ 881.00	20%	\$ 704.80
24000	50	16" Sand & Water Table	EA	\$ 2,034.00	20%	\$ 1,627.20
24001	50	24" Sand & Water Table	EA	\$ 2,147.00	20%	\$ 1,717.60
24002	50	32" Sand & Water Table	EA	\$ 2,498.00	20%	\$ 1,998.40
24004	50	Double Sand & Water Table (16", 24")	EA	\$ 3,837.00	20%	\$ 3,069.60
24005	50	Double Sand & Water Table (24", 32")	EA	\$ 4,207.00	20%	\$ 3,365.60
24008	50	Sand Stamp Cups	EA	\$ 50.00	20%	\$ 40.00
24011	52	Cover - Single S&W Table	EA	\$ 394.00	6%	\$ 370.36
24013	50	Single Cover Stacked S&W Table	EA	\$ 470.00	6%	\$ 441.80
26038	05	Track Ride, F/S	EA	\$ 4,230.00	24%	\$ 3,214.80
26049	05	Triton	EA	\$ 8,981.00	24%	\$ 6,825.56
26056	05	Triton Support Rung (Without Tab)	EA	\$ 296.00	24%	\$ 224.96
26057	05	2 Way X-Pod Step	EA	\$ 1,346.00	24%	\$ 1,022.96
26058	05	3 Way X-Pod Step	EA	\$ 1,345.00	24%	\$ 1,022.20
26059	05	4 Way X-Pod Step	EA	\$ 1,412.00	24%	\$ 1,073.12
26060	06	Astrorail-Triton	EA	\$ 2,109.00	24%	\$ 1,602.84
26061	05	Trapeze Dual Circuit	EA	\$ 3,872.00	24%	\$ 2,942.72
26062	05	Trapeze Quad Circuit	EA	\$ 4,398.00	24%	\$ 3,342.48
26063	05	Bubble Climbing Wall Attachment	EA	\$ 2,407.00	24%	\$ 1,829.32
26064	05	Dna Climbing Wall Attachment	EA	\$ 1,600.00	24%	\$ 1,216.00
26065	05	Hang Out Wall	EA	\$ 1,404.00	24%	\$ 1,067.04
26066	05	Laced Climbing Wall Attachment	EA	\$ 1,664.00	24%	\$ 1,264.64
26067	05	Ladder Wall Attachment	EA	\$ 1,413.00	24%	\$ 1,073.88
26068	05	Oval Climbing Wall Attachment	EA	\$ 2,376.00	24%	\$ 1,805.76

GAMETIME PLAY EQUIPMENT

Part No.	Part Group	Item Description	Unit	Commercial Price	USC Disc't	USC Net Price
26069	05	Rock Climbing Wall Attachment	EA	\$ 2,731.00	24%	\$ 2,075.56
26070	05	Sail Climbing Wall Attachment	EA	\$ 1,723.00	24%	\$ 1,309.48
26071	05	Symmetric Climbing Wall Attachment	EA	\$ 1,488.00	24%	\$ 1,130.88
26072	05	Social Discs Attachment	EA	\$ 1,719.00	24%	\$ 1,306.44
26073	05	Single Sky Wheel	EA	\$ 2,303.00	24%	\$ 1,750.28
26074	05	Suspended Pod	EA	\$ 2,026.00	24%	\$ 1,539.76
26076	05	Twister	EA	\$ 3,299.00	24%	\$ 2,507.24
26078	05	Arched Loop Ladder Overhead	EA	\$ 697.00	24%	\$ 529.72
26079	05	Inverticaled Loop Ladder Overhead	EA	\$ 697.00	24%	\$ 529.72
26080	05	Stretched Loop Ladder	EA	\$ 653.00	24%	\$ 496.28
26081	05	Sky Wheels	EA	\$ 2,105.00	24%	\$ 1,599.80
26082	05	Trapeze Ring Overhead	EA	\$ 1,185.00	24%	\$ 900.60
26083	05	Triton Support Rung (With Tab)	EA	\$ 333.00	24%	\$ 253.08
26084	05	Arched Trapeze Ring Overhead	EA	\$ 1,284.00	24%	\$ 975.84
26085	05	Inverted Trapeze Ring Overhead	EA	\$ 1,284.00	24%	\$ 975.84
26086	05	Heliocentrix Support Rung (With Tab)	EA	\$ 375.00	24%	\$ 285.00
26087	05	Heliocentrix	EA	\$ 11,798.00	24%	\$ 8,966.48
26088	05	Tri Ladder	EA	\$ 490.00	24%	\$ 372.40
26089	06	Astrol Rail	EA	\$ 2,628.00	24%	\$ 1,997.28
26090	05	Double Link Cross Beam	EA	\$ 219.00	24%	\$ 166.44
26091	05	Single Link Cross Beam	EA	\$ 178.00	24%	\$ 135.28
26092	05	Ps Plus Single Link Cross Beam	EA	\$ 194.00	24%	\$ 147.44
26093	05	Pt Single Link Cross Beam, 45 1/2" Dk	EA	\$ 193.00	24%	\$ 146.68
26094	05	Triangular Shroud	EA	\$ 64.00	24%	\$ 48.64
26095	05	Hanging Pod Link	EA	\$ 2,446.00	24%	\$ 1,858.96
26096	05	Arched Chain Net Link (Stainless)	EA	\$ 1,661.00	24%	\$ 1,262.36
26097	06	Astrorail-Heliocentrix	EA	\$ 2,126.00	24%	\$ 1,615.76
26098	05	Wind Web	EA	\$ 5,661.00	24%	\$ 4,302.36
26099	05	Rock Wall Link	EA	\$ 2,854.00	24%	\$ 2,169.04
26100	05	Hang Out Circuit	EA	\$ 4,531.00	24%	\$ 3,443.56
26101	05	Web Walk (Link)	EA	\$ 10,763.00	24%	\$ 8,179.88
26102	05	Upright 2-Way Link	EA	\$ 1,264.00	24%	\$ 960.64
26103	05	Web Walk (Attachment)	EA	\$ 10,719.00	24%	\$ 8,146.44
26105	05	Heliocentrix Support Rung (W/Out Tab)	EA	\$ 336.00	24%	\$ 255.36
26106	05	Single Upright	EA	\$ 686.00	24%	\$ 521.36
26107	05	Vertical Rock Climber	EA	\$ 2,909.00	24%	\$ 2,210.84
26108	05	Arch Rock Climber	EA	\$ 2,965.00	24%	\$ 2,253.40
26109	05	Rock Step	EA	\$ 253.00	24%	\$ 192.28
26111	05	Single Rock Upright	EA	\$ 318.00	24%	\$ 241.68
26112	05	Double Rock Upright	EA	\$ 334.00	24%	\$ 253.84
26113	05	Single Rock Upright W/Rock Step	EA	\$ 725.00	24%	\$ 551.00
26114	05	Double Rock Upright Dual Attachment	EA	\$ 720.00	24%	\$ 547.20
26115	05	Double Rock Upright 90 Deg Attach	EA	\$ 503.00	24%	\$ 382.28
26116	05	Single Rock Upright 90 Deg Attach	EA	\$ 568.00	24%	\$ 431.68

GAMETIME PLAY EQUIPMENT

Part No.	Part Group	Item Description	Unit	Commercial Price	USC Disc	USC Net Price
26117	05	Sgl Rock Uppt 90 Deg Attach (Reverse)	EA	\$ 485.00	24%	\$ 368.60
26118	05	Sgl Rock Uppt Dual Attach W/Rock Step	EA	\$ 861.00	24%	\$ 654.36
26119	70	Ada Xscape Swing	EA	\$ 1,389.00	3%	\$ 1,347.33
26120	70	Ada Xscape Swing Add-A-Bay	EA	\$ 840.00	3%	\$ 814.80
26121	05	90 Deg 3 Way X-Pod Step	EA	\$ 1,367.00	24%	\$ 1,038.92
26122	05	6' Xscape Ss Slide (Hdpe)	EA	\$ 10,629.00	24%	\$ 8,078.04
26123	05	8' Xscape Ss Slide (Hdpe)	EA	\$ 11,619.00	24%	\$ 8,830.44
26124	05	6' Xscape Ss Slide	EA	\$ 10,053.00	24%	\$ 7,640.28
26125	05	8' Xscape Ss Slide	EA	\$ 11,044.00	24%	\$ 8,393.44
26126	05	6' Xscape Wave Zip Slide (Hdpe)	EA	\$ 8,601.00	24%	\$ 6,536.76
26127	05	8' Xscape Wave Zip Slide (Hdpe)	EA	\$ 10,228.00	24%	\$ 7,773.28
26128	05	6' Xscape Wave Zip Slide	EA	\$ 8,088.00	24%	\$ 6,146.88
26129	05	8' Xscape Wave Zip Slide	EA	\$ 9,715.00	24%	\$ 7,383.40
26130	05	3 Way X-Pod Step W/Canopy	EA	\$ 10,144.00	24%	\$ 7,709.44
26131	05	4 Way X-Pod Step W/Canopy	EA	\$ 10,221.00	24%	\$ 7,767.96
26132	05	90 Deg 3 Way X-Pod Step W/Canopy	EA	\$ 10,144.00	24%	\$ 7,709.44
26141	05	Fun Seat	EA	\$ 1,519.00	24%	\$ 1,154.44
26142	05	Single With Step	EA	\$ 1,229.00	24%	\$ 934.04
26143	05	90 Deg 2 Way X-Pod Step	EA	\$ 1,447.00	24%	\$ 1,099.72
26144	05	Ashiko & Djembe	EA	\$ 1,703.00	24%	\$ 1,294.28
26145	05	Bongos	EA	\$ 809.00	24%	\$ 614.84
26146	05	Cruise Rails	EA	\$ 1,005.00	24%	\$ 763.80
26147	05	Gizmos	EA	\$ 1,189.00	24%	\$ 903.64
26148	05	Worm Hole (Link)	EA	\$ 9,412.00	24%	\$ 7,153.12
26149	05	Worm Hole (Attachment)	EA	\$ 9,369.00	24%	\$ 7,120.44
26150	05	Worm Hole (Freestanding)	EA	\$ 9,324.00	24%	\$ 7,086.24
26151	05	Therapeutic Rings (Attachments)	EA	\$ 1,889.00	24%	\$ 1,435.64
26152	05	Therapeutic Rings (Link)	EA	\$ 1,821.00	24%	\$ 1,383.96
26153	05	Grip Rail (Link)	EA	\$ 1,540.00	24%	\$ 1,170.40
26154	05	Grip Rail (Attachment)	EA	\$ 1,473.00	24%	\$ 1,119.48
26155	05	Primetime Cross Beam(Join Pt & Xscape)	EA	\$ 204.00	24%	\$ 155.04
26156	05	2'-6" Connectscape Climber	EA	\$ 991.00	24%	\$ 753.16
26157	05	3'-0" Connectscape Climber	EA	\$ 1,050.00	24%	\$ 798.00
26158	05	3'-6" Connectscape Climber	EA	\$ 1,080.00	24%	\$ 820.80
26159	05	4'-0" Connectscape Climber	EA	\$ 1,089.00	24%	\$ 827.64
26160	05	4'-6" Connectscape Climber	EA	\$ 1,164.00	24%	\$ 884.64
26161	05	5'-0" Connectscape Climber	EA	\$ 1,176.00	24%	\$ 893.76
26162	05	2'-6" Connectscape Climber	EA	\$ 661.00	24%	\$ 502.36
26163	05	3'-0" Connectscape Climber	EA	\$ 721.00	24%	\$ 547.96
26164	05	3'-6" Connectscape Climber	EA	\$ 749.00	24%	\$ 569.24
26165	05	4'-0" Connectscape Climber	EA	\$ 760.00	24%	\$ 577.60
26166	05	4'-6" Connectscape Climber	EA	\$ 834.00	24%	\$ 633.84
26167	05	5'-0" Connectscape Climber	EA	\$ 845.00	24%	\$ 642.20
26168	70	Xscape Swing 3 1/2" X 8'	EA	\$ 1,389.00	3%	\$ 1,347.33

GAMETIME PLAY EQUIPMENT

Part No.	Part Group	Item Description	Unit	Commercial Price	USC Disc't	USC Net Price
26169	70	Xscape Swing Add A Bay 3 1/2" X 8'	EA	\$ 819.00	3%	\$ 794.43
26170	06	Xcelerator	EA	\$ 4,132.00	24%	\$ 3,140.32
27055	05	Gadget Frame (Grd Level)	EA	\$ 1,154.00	24%	\$ 877.04
27062	05	Vessel 1 way	EA	\$ 4,725.00	24%	\$ 3,591.00
27063	05	Vessel 2 way	EA	\$ 4,844.00	24%	\$ 3,681.44
27064	05	Vessel 3 way	EA	\$ 4,962.00	24%	\$ 3,771.12
27065	05	Rock Climber left	EA	\$ 3,785.00	24%	\$ 2,876.60
27066	05	Rock Climber Right	EA	\$ 3,785.00	24%	\$ 2,876.60
27067	05	Rock Climber 2 socket	EA	\$ 3,644.00	24%	\$ 2,769.44
27068	05	Tron Climber Left	EA	\$ 3,049.00	24%	\$ 2,317.24
27069	05	Tron Climber Right	EA	\$ 3,049.00	24%	\$ 2,317.24
27070	05	Tron Climber 2 socket	EA	\$ 2,908.00	24%	\$ 2,210.08
27071	05	U-Frame with Hex Net Left	EA	\$ 4,152.00	24%	\$ 3,155.52
27072	05	U-Frame with Hex Net Right	EA	\$ 4,152.00	24%	\$ 3,155.52
27073	05	U-Frame with Hex Net 2 sockets	EA	\$ 4,205.00	24%	\$ 3,195.80
27074	05	Trapezoid Overhead Ladder - 60 degrees	EA	\$ 724.00	24%	\$ 550.24
27075	05	Trapezoid Overhead Ladder - 90 degrees	EA	\$ 1,074.00	24%	\$ 816.24
27076	05	Stretched Trapezoid Overhead - 60 degrees	EA	\$ 725.00	24%	\$ 551.00
27077	05	Stretched Trapezoid Overhead - 90 degrees	EA	\$ 1,015.00	24%	\$ 771.40
32000	06	Vessel (1-Way)	EA	\$ 3,913.00	24%	\$ 2,973.88
32001	05	Splitter	EA	\$ 2,459.00	24%	\$ 1,868.84
32003	05	Splitter W/ Crag Climber	EA	\$ 4,050.00	24%	\$ 3,078.00
32004	05	Rock Climber	EA	\$ 2,750.00	24%	\$ 2,090.00
32005	05	Tron Climber (Left Connection)	EA	\$ 2,107.00	24%	\$ 1,601.32
32006	05	Tron Climber (Right Connection)	EA	\$ 2,107.00	24%	\$ 1,601.32
32007	05	Ziggy Rail	EA	\$ 645.00	24%	\$ 490.20
32009	05	Hex Topper	EA	\$ 116.00	24%	\$ 88.16
32010	05	Crag Climber	EA	\$ 1,901.00	24%	\$ 1,444.76
32018	05	Stego Rail	EA	\$ 617.00	24%	\$ 468.92
32019	05	Stego Rail (Compact)	EA	\$ 385.00	24%	\$ 292.60
32020	05	Ziggy Rail (Compact)	EA	\$ 314.00	24%	\$ 238.64
32021	05	Jungle Vine Link	EA	\$ 2,981.00	24%	\$ 2,265.56
32022	05	Hex Pod Step (1')	EA	\$ 641.00	24%	\$ 487.16
32023	05	Hex Pod Step (2')	EA	\$ 697.00	24%	\$ 529.72
32025	05	Catalyst Slide (Entrance)	EA	\$ 4,267.00	24%	\$ 3,242.92
32026	05	Ergo Climbing Link	EA	\$ 3,837.00	24%	\$ 2,916.12
32028	05	Rock Climber (Right Side)	EA	\$ 2,964.00	24%	\$ 2,252.64
32029	05	Rock Climber (Right 45 Degrees)	EA	\$ 2,964.00	24%	\$ 2,252.64
32030	06	Vessel (2-Way)	EA	\$ 4,012.00	24%	\$ 3,049.12
32031	06	Vessel (3-Way)	EA	\$ 3,833.00	24%	\$ 2,913.08
32032	05	Splitter W/Crag Climber	EA	\$ 4,046.00	24%	\$ 3,074.96
32033	05	Tron Climber (2 Socket @160)	EA	\$ 2,165.00	24%	\$ 1,645.40
32034	05	Tron Climber (Socket @ 90)	EA	\$ 2,165.00	24%	\$ 1,645.40
32035	05	Tron Climber (2 Sockets)	EA	\$ 2,162.00	24%	\$ 1,643.12

GAMETIME PLAY EQUIPMENT

Part No.	Part Group	Item Description	Unit	Commercial Price	USC Disc	USC Net Price
32036	05	Crag Climber (3-Way)	EA	\$ 1,929.00	24%	\$ 1,466.04
32037	05	Rock Climber (Left & Right)	EA	\$ 2,997.00	24%	\$ 2,277.72
32039	05	Erratic Link W/Hex Net	EA	\$ 4,720.00	24%	\$ 3,587.20
32041	05	Splitter W/Hex Net Climber	EA	\$ 4,750.00	24%	\$ 3,610.00
32042	05	Bow Frame W/Hex Net (1-Way)	EA	\$ 3,097.00	24%	\$ 2,353.72
32043	05	Bow Frame W/Hex Net (3-Way)	EA	\$ 3,017.00	24%	\$ 2,292.92
32044	05	U-Frame W/Hex Net	EA	\$ 3,269.00	24%	\$ 2,484.44
32045	05	U-Frame W/Hex Net (Left Connection)	EA	\$ 3,096.00	24%	\$ 2,352.96
32046	05	U-Frame W/Hex Net (Right Connection)	EA	\$ 3,485.00	24%	\$ 2,648.60
32047	05	Tron Climber W/Erratic Connection	EA	\$ 2,371.00	24%	\$ 1,801.96
32049	05	The Hive (1-Way)	EA	\$ 7,314.00	24%	\$ 5,558.64
32050	06	Vessel (Freestanding)	EA	\$ 3,946.00	24%	\$ 2,998.96
32051	05	Tron Climber (Freestanding)	EA	\$ 2,054.00	24%	\$ 1,561.04
32052	05	Craig Climber	EA	\$ 1,988.00	24%	\$ 1,510.88
32053	05	Bow Frame W/Nex Net (Freestanding)	EA	\$ 2,700.00	24%	\$ 2,052.00
32054	05	The Hive (Freestanding)	EA	\$ 7,494.00	24%	\$ 5,695.44
32057	05	Helix Tower W/Shad Can2/Cat Slid	EA	\$ 20,358.00	24%	\$ 15,472.08
32058	05	Helix Tower W/Shad Can2/Cat Slide	EA	\$ 22,929.00	24%	\$ 17,426.04
32059	05	Helix Tower W/Shad Can3/Cat Slide	EA	\$ 20,172.00	24%	\$ 15,330.72
32060	05	Helix Tower W/Shad Can & Cat Slide	EA	\$ 22,395.00	24%	\$ 17,020.20
32061	05	Catalyst Slide (Ss)	EA	\$ 7,913.00	24%	\$ 6,013.88
32063	05	Helix Tower W/Shad Can2 & Cat Slid Ss	EA	\$ 23,134.00	24%	\$ 17,581.84
32064	05	Helix Tower W/Shad Can3/Cat Slid Ss	EA	\$ 22,913.00	24%	\$ 17,413.88
32065	05	Trinet (Small)	EA	\$ 10,903.00	24%	\$ 8,286.28
32066	06	Trinet (Medium)	EA	\$ 18,302.00	24%	\$ 13,909.52
32067	05	Trinet (Large) W/Socket	EA	\$ 20,105.00	24%	\$ 15,279.80
32071	05	Trinet (Lg) W/Ps Connect & Socket	EA	\$ 20,367.00	24%	\$ 15,478.92
32072	06	Trinet (Medium) W/Ps Connection	EA	\$ 18,546.00	24%	\$ 14,094.96
32073	05	Trinet (Large)	EA	\$ 19,732.00	24%	\$ 14,996.32
32074	05	Trinet (Lg) W/Ps Connection	EA	\$ 19,970.00	24%	\$ 15,177.20
32075	05	Trinet (Lg) W/Pt Connection	EA	\$ 20,091.00	24%	\$ 15,269.16
32076	06	Trinet (Med) W/Pt Connection	EA	\$ 18,634.00	24%	\$ 14,161.84
32077	05	Trinet (Lg) W/Pt Connect & Socket	EA	\$ 20,090.00	24%	\$ 15,268.40
32089	05	Trinet (Small) W/ Twisted Net	EA	\$ 10,378.00	24%	\$ 7,887.28
32090	06	Trinet (Medium) W/ Twisted Net	EA	\$ 17,893.00	24%	\$ 13,598.68
32091	05	Trinet (Large) W/ Twisted Net	EA	\$ 19,218.00	24%	\$ 14,605.68
32092	05	Trinet (Large) W/ Ps Connection & Twisted Net	EA	\$ 19,334.00	24%	\$ 14,693.84
32093	05	Trinet (Large) W/ Pt Connection & Twisted Net	EA	\$ 19,447.00	24%	\$ 14,779.72
32094	06	Trinet (Medium) W/ Ps Connection & Twisted Net	EA	\$ 18,132.00	24%	\$ 13,780.32
32095	06	Trinet (Medium) W/ Pt Connection & Twisted Net	EA	\$ 18,251.00	24%	\$ 13,870.76
32098	05	Twisted Net	EA	\$ 4,176.00	24%	\$ 3,173.76
32099	05	Trinet (Medium) W/ Twisted Net	EA	\$ 18,012.00	24%	\$ 13,689.12
32102	05	Spinner	EA	\$ 3,521.00	24%	\$ 2,675.96
32103	05	8' Catalyst Spiral	EA	\$ 7,419.00	24%	\$ 5,638.44

GAMETIME PLAY EQUIPMENT

Part No.	Part Group	Item Description	Unit	Commercial Price	USC Disc't	USC Net Price
32104	05	8' Catalyst Slide - ent	EA	\$ 4,278.00	24%	\$ 3,251.28
32105	05	Helix Tower w/Slide 8'	EA	\$ 22,935.00	24%	\$ 17,430.60
32106	05	Helix Tower w/Spiral 8'	EA	\$ 26,261.00	24%	\$ 19,958.36
32107	05	Helix Tower & Slide 2 way	EA	\$ 22,186.00	24%	\$ 16,861.36
32108	05	Helix Tower 2 way /spiral	EA	\$ 25,510.00	24%	\$ 19,387.60
32109	05	Helix Tower & slide 3 way	EA	\$ 22,282.00	24%	\$ 16,934.32
32110	05	Helix Tower 3-way /spiral	EA	\$ 25,804.00	24%	\$ 19,611.04
32111	05	Helix Tower & slide 4 way	EA	\$ 21,105.00	24%	\$ 16,039.80
32112	05	Helix Tower 4 way w/spiral	EA	\$ 24,944.00	24%	\$ 18,957.44
32504	85	Modern City Swing (10' High)	EA	\$ 4,446.00	0%	\$ 4,446.00
32505	70	Modern City Swing AAB (10' High)	EA	\$ 3,412.00	3%	\$ 3,309.64
32506	85	Modern City Swing (8' High)	EA	\$ 4,135.00	0%	\$ 4,135.00
32507	62	Modern City Swing AAB (8' High)	EA	\$ 3,101.00	3%	\$ 3,007.97
36000	05	Bubble Climbing Wall	EA	\$ 2,086.00	24%	\$ 1,585.36
36001	05	Shapes Climbing Wall	EA	\$ 2,095.00	24%	\$ 1,592.20
36002	05	Abc Climbing Wall	EA	\$ 3,050.00	24%	\$ 2,318.00
36003	05	Ladder Climbing Wall	EA	\$ 1,284.00	24%	\$ 975.84
36004	05	Sail Climbing Wall	EA	\$ 1,366.00	24%	\$ 1,038.16
36005	05	Social Discs Wall	EA	\$ 1,664.00	24%	\$ 1,264.64
36006	05	Fun Seat	EA	\$ 1,420.00	24%	\$ 1,079.20
36007	05	Ashiko & Djembe	EA	\$ 1,684.00	24%	\$ 1,279.84
36008	05	Rock Climbing Wall	EA	\$ 2,460.00	24%	\$ 1,869.60
36009	05	Gizmo	EA	\$ 1,105.00	24%	\$ 839.80
36010	05	Triton	EA	\$ 4,201.00	24%	\$ 3,192.76
36011	05	Worm Hole Link	EA	\$ 8,861.00	24%	\$ 6,734.36
36012	05	Web Walk Link	EA	\$ 8,113.00	24%	\$ 6,165.88
36013	05	Rock Wall Link	EA	\$ 2,675.00	24%	\$ 2,033.00
36014	05	Arched Chain Net Link	EA	\$ 1,346.00	24%	\$ 1,022.96
36015	05	Pod Rocker	EA	\$ 951.00	24%	\$ 722.76
36017	05	X-Pod Step (Semi-Circle; Staggered)	EA	\$ 2,150.00	24%	\$ 1,634.00
36018	05	Wide End Balance Beam	EA	\$ 1,453.00	24%	\$ 1,104.28
36019	05	Worm Hole Attachment	EA	\$ 8,803.00	24%	\$ 6,690.28
36020	05	Single Upright Support W/Step	EA	\$ 1,100.00	24%	\$ 836.00
36021	05	2 Way X-Pod Step	EA	\$ 1,266.00	24%	\$ 962.16
36022	05	90 Deg 2 Way X-Pod Step	EA	\$ 1,266.00	24%	\$ 962.16
36023	05	3 Way X-Pod Step	EA	\$ 1,310.00	24%	\$ 995.60
36024	05	90 Deg 3 Way X-Pod Step	EA	\$ 1,310.00	24%	\$ 995.60
36025	05	4 Way X-Pod Step	EA	\$ 1,390.00	24%	\$ 1,056.40
36026	05	Single Upright Support	EA	\$ 510.00	24%	\$ 387.60
36027	05	2 Way Upright Support Link	EA	\$ 1,259.00	24%	\$ 956.84
36028	05	Single Link Cross Beam	EA	\$ 171.00	24%	\$ 129.96
36029	05	Double Link Cross Beam	EA	\$ 214.00	24%	\$ 162.64
36030	05	Single Link Cross Beam Powerscape Plus	EA	\$ 195.00	24%	\$ 148.20
36031	05	Single Link Cross Beam Primetime 36	EA	\$ 181.00	24%	\$ 137.56

GAMETIME PLAY EQUIPMENT

Part No.	Part Group	Item Description	Unit	Commercial Price	USC Disc	USC Net Price
36032	05	Gathering Pod	EA	\$ 912.00	24%	\$ 693.12
36033	06	Bongos	EA	\$ 425.00	24%	\$ 323.00
36034	06	Toddle Rocker	EA	\$ 1,060.00	24%	\$ 805.60
36035	05	Centrix (2-5 And 5-12)	EA	\$ 840.00	24%	\$ 638.40
36036	05	Triton Support Rung	EA	\$ 255.00	24%	\$ 193.80
36037	05	Triton Support Rung With Tab	EA	\$ 291.00	24%	\$ 221.16
36038	05	3 Way X-Pod Step W/ Umbrella Canopy	EA	\$ 9,869.00	24%	\$ 7,500.44
36039	05	4 Way X-Pod Step W/ Umbrella Canopy	EA	\$ 9,967.00	24%	\$ 7,574.92
36040	05	90° 3Way Xpod Step W/Umbrella Canopy	EA	\$ 9,869.00	24%	\$ 7,500.44
36041	06	3' Xscape Zip Slide With Hdpe Insert	EA	\$ 4,990.00	24%	\$ 3,792.40
36042	06	3' Xscape Curved Zip Sl W/Hdpe Insert	EA	\$ 5,178.00	24%	\$ 3,935.28
36043	06	4' Xscape Zip Slide With Hdpe Insert	EA	\$ 5,433.00	24%	\$ 4,129.08
36044	06	5' Xscapezip Slide With Hdpe Insert	EA	\$ 5,903.00	24%	\$ 4,486.28
36045	06	3' Xscape Zip Slide	EA	\$ 4,656.00	24%	\$ 3,538.56
36046	06	3' Xscape Curved Zip Slide	EA	\$ 4,857.00	24%	\$ 3,691.32
36047	06	4' Xscape Zip Slide	EA	\$ 5,101.00	24%	\$ 3,876.76
36048	06	5' Xscape Zip Slide	EA	\$ 5,594.00	24%	\$ 4,251.44
36049	06	3' Xscape Ss Slide With Hdpe Insert	EA	\$ 5,928.00	24%	\$ 4,505.28
36050	06	4' Xscape Ss Slide With Hdpe Insert	EA	\$ 6,327.00	24%	\$ 4,808.52
36051	06	5' Xscape Ss Slide With Hdpe Insert	EA	\$ 7,121.00	24%	\$ 5,411.96
36052	06	3' Xscape Stainless Steel Slide	EA	\$ 5,196.00	24%	\$ 3,948.96
36053	06	4' Xscapestainless Steel Slide	EA	\$ 5,892.00	24%	\$ 4,477.92
36054	06	5' Xscape Stainless Steel Slide	EA	\$ 6,655.00	24%	\$ 5,057.80
36055	05	Circuit Balance	EA	\$ 4,295.00	24%	\$ 3,264.20
36056	70	Ada Xscape Swing	EA	\$ 1,368.00	3%	\$ 1,326.96
36057	70	Ada Xscape Swing Add A Bay	EA	\$ 817.00	3%	\$ 792.49
36058	15	Dramatic Play House Beige/Green Roof	EA	\$ 11,543.00	16%	\$ 9,696.12
36059	15	Nature Discovery Play House	EA	\$ 13,263.00	16%	\$ 11,140.92
36061	05	Web Walk Attachment	EA	\$ 8,527.00	24%	\$ 6,480.52
36063	05	Narrow End Balance Beam	EA	\$ 1,473.00	24%	\$ 1,119.48
36064	06	Bongos	EA	\$ 599.00	24%	\$ 455.24
36065	05	Single Link Cross Beam Primetime 45.5	EA	\$ 198.00	24%	\$ 150.48
36066	05	Therapeutic Rings Link	EA	\$ 1,848.00	24%	\$ 1,404.48
36067	05	Therapeutic Rings Attachment	EA	\$ 1,787.00	24%	\$ 1,358.12
36068	05	Grip Rail Link	EA	\$ 1,508.00	24%	\$ 1,146.08
36069	05	Grip Rail Attachment	EA	\$ 1,444.00	24%	\$ 1,097.44
36070	05	Cruise Rails	EA	\$ 1,047.00	24%	\$ 795.72
36071	48	Belt Seat Package	EA	\$ 273.00	6%	\$ 256.62
36072	48	Enclosed Tot Seat Package	EA	\$ 340.00	6%	\$ 319.60
36073	48	Zero G Chair W/ Yellow Brace Package	EA	\$ 594.00	6%	\$ 558.36
36074	05	Stratus Lo	EA	\$ 2,730.00	24%	\$ 2,074.80
36075	05	Stratus Hi	EA	\$ 2,730.00	24%	\$ 2,074.80
36076	05	Stratus Climber	EA	\$ 2,937.00	24%	\$ 2,232.12
36078	48	Zero G Chair W/ Beige Brace Package	EA	\$ 594.00	6%	\$ 558.36

GAMETIME PLAY EQUIPMENT

Part No.	Part Group	Item Description	Unit	Commercial Price	USC Disc't	USC Net Price
36081	05	Free Standing Wormhole	EA	\$ 9,254.00	24%	\$ 7,033.04
36082	05	Free Standing X-Pod Step	EA	\$ 765.00	24%	\$ 581.40
36083	05	Free Standing Web Walk	EA	\$ 8,464.00	24%	\$ 6,432.64
36098	70	Xscape Swing 3 1/2" X 7'	EA	\$ 1,368.00	3%	\$ 1,326.96
36099	70	Xscape Swing Add A Bay 3 1/2" X 7'	EA	\$ 817.00	3%	\$ 792.49
38000	15	The Dragonfly	EA	\$ 5,102.00	16%	\$ 4,285.68
38001	15	Inclined Web Crawler	EA	\$ 8,427.00	16%	\$ 7,078.68
38002	15	The Spider	EA	\$ 8,632.00	16%	\$ 7,250.88
38003	15	Butterfly Net	EA	\$ 14,306.00	16%	\$ 12,017.04
38004	15	Frog Climber	EA	\$ 12,691.00	16%	\$ 10,660.44
38007	15	Honeycomb (3 Cell)	EA	\$ 3,644.00	16%	\$ 3,060.96
38008	15	Honeycomb (6 Cell)	EA	\$ 7,283.00	16%	\$ 6,117.72
38009	15	Spinning Leaf Seat (Straight)	EA	\$ 744.00	16%	\$ 624.96
38010	15	Vine Climber Low	EA	\$ 1,685.00	16%	\$ 1,415.40
38011	15	Vine Climber High	EA	\$ 3,040.00	16%	\$ 2,553.60
38012	15	Spinning Mushroom (Red)	EA	\$ 5,306.00	16%	\$ 4,457.04
38013	15	Spinning Mushroom (Green)	EA	\$ 5,306.00	16%	\$ 4,457.04
38014	15	Spinning Mushroom (Brown)	EA	\$ 5,306.00	16%	\$ 4,457.04
38019	15	Small Tree	EA	\$ 2,613.00	16%	\$ 2,194.92
38020	15	Rockin Robin	EA	\$ 3,330.00	16%	\$ 2,797.20
38021	49	Butterflies Fun Facts	EA	\$ 960.00	16%	\$ 806.40
38022	49	Ants Fun Facts	EA	\$ 960.00	16%	\$ 806.40
38023	52	Bees Fun Facts	EA	\$ 960.00	16%	\$ 806.40
38024	49	Pond Fun Facts	EA	\$ 960.00	16%	\$ 806.40
38025	42	Tree Dwellers Fun Facts	EA	\$ 960.00	16%	\$ 806.40
38026	49	Spiders Fun Facts	EA	\$ 960.00	16%	\$ 806.40
38027	49	Welcome Sign	EA	\$ 960.00	16%	\$ 806.40
38028	52	Way Find Sign	EA	\$ 171.00	16%	\$ 143.64
38029	15	Turtle Spinner	EA	\$ 726.00	16%	\$ 609.84
38030	15	Spider Spinner (Straight)	EA	\$ 743.00	16%	\$ 624.12
38031	15	Large Tree	EA	\$ 2,931.00	16%	\$ 2,462.04
38043	15	Nature Bench	EA	\$ 1,620.00	16%	\$ 1,360.80
38044	15	Caterpillar	EA	\$ 8,781.00	16%	\$ 7,376.04
38045	15	Chrysalis Spinner	EA	\$ 4,278.00	16%	\$ 3,593.52
38049	49	Trees Fun Facts	EA	\$ 960.00	16%	\$ 806.40
38050	49	Leaves Fun Facts	EA	\$ 960.00	16%	\$ 806.40
38051	49	Mushrooms Fun Facts	EA	\$ 960.00	16%	\$ 806.40
38052	52	Animal Trackers - River	EA	\$ 2,222.00	16%	\$ 1,866.48
38053	49	Animal Trackers - Forest	EA	\$ 2,010.00	16%	\$ 1,688.40
38054	15	Nature Bike Rack	EA	\$ 375.00	16%	\$ 315.00
38055	15	Spinning Leaf Seat (Tilted)	EA	\$ 744.00	16%	\$ 624.96
38056	15	Spider Spinner (Tilted)	EA	\$ 743.00	16%	\$ 624.12
38059	49	Bird Fun Facts	EA	\$ 960.00	16%	\$ 806.40
38060	49	Habitats Fun Facts	EA	\$ 960.00	16%	\$ 806.40

GAMETIME PLAY EQUIPMENT

Part No.	Part Group	Item Description	Unit	Commercial Price	USC Disc't	USC Net Price
38062	49	Rocks Fun Facts	EA	\$ 960.00	16%	\$ 806.40
38063	52	Bugs Fun Facts	EA	\$ 960.00	16%	\$ 806.40
38064	52	Custom Trail Map Sign	EA	\$ 1,626.00	16%	\$ 1,365.84
38065	15	Large Nature Bike Rack	EA	\$ 492.00	16%	\$ 413.28
38066	52	Sounds Of Water Panel	EA	\$ 2,338.00	16%	\$ 1,963.92
38100	52	Ant Hill	EA	\$ 10,124.00	16%	\$ 8,504.16
38101	51	Ant On Leaf	EA	\$ 3,596.00	3%	\$ 3,488.12
38103	54	Fossil Find Sand Table	EA	\$ 4,501.00	9%	\$ 4,095.91
38104	54	Ant Stepping Stones	EA	\$ 123.00	9%	\$ 111.93
38106	52	Bee On Flower	EA	\$ 5,006.00	16%	\$ 4,205.04
38108	54	Bee Stepping Stones	EA	\$ 126.00	9%	\$ 114.66
38109	51	Large Mushroom Red	EA	\$ 613.00	3%	\$ 594.61
38110	51	Small Mushroom Red	EA	\$ 535.00	3%	\$ 518.95
38111	48	Tree Stump	EA	\$ 643.00	6%	\$ 604.42
38112	52	Log Crawl Thru	EA	\$ 5,748.00	16%	\$ 4,828.32
38113	52	Talking Stump	EA	\$ 1,962.00	16%	\$ 1,648.08
38114	54	Spider Stepping Stones	EA	\$ 123.00	9%	\$ 111.93
38115	48	Tree Swing	EA	\$ 6,723.00	6%	\$ 6,319.62
38205	15	Whirlin' Robin	EA	\$ 4,185.00	16%	\$ 3,515.40
38206	52	Ant With Legs (Inground)	EA	\$ 3,072.00	16%	\$ 2,580.48
38207	52	Ant With Legs (Surface Mount)	EA	\$ 2,549.00	16%	\$ 2,141.16
38208	15	Cattail Spinner	EA	\$ 2,467.00	16%	\$ 2,072.28
38209	49	Pond Life Trash Receptacle	EA	\$ 1,132.00	16%	\$ 950.88
38210	49	Leaf Trash Receptacle	EA	\$ 1,101.00	16%	\$ 924.84
38211	49	Bug Trash Receptacle	EA	\$ 1,109.00	16%	\$ 931.56
38212	54	Pond Bench	EA	\$ 803.00	9%	\$ 730.73
38213	54	Leaf Bench	EA	\$ 798.00	9%	\$ 726.18
38214	54	Bug Bench	EA	\$ 798.00	9%	\$ 726.18
38215	52	Bee With Legs (Inground)	EA	\$ 3,072.00	16%	\$ 2,580.48
38216	52	Bee With Legs (Surface Mount)	EA	\$ 2,549.00	16%	\$ 2,141.16
38217	15	Flower Talk Tube Ground Level 2-5	EA	\$ 617.00	16%	\$ 518.28
38218	51	Small Brown Mushroom	EA	\$ 535.00	3%	\$ 518.95
38219	51	Large Mushroom Brown	EA	\$ 613.00	3%	\$ 594.61
38220	51	Flower Yellow Petals	EA	\$ 535.00	3%	\$ 518.95
38221	51	Flower Blue Petals	EA	\$ 535.00	3%	\$ 518.95
38222	51	Flower Red Petals	EA	\$ 535.00	3%	\$ 518.95
38223	54	Tree Stump Table	EA	\$ 736.00	9%	\$ 669.76
38224	15	Clown Fish	EA	\$ 4,241.00	16%	\$ 3,562.44
38225	52	Hopper Rock	EA	\$ 833.00	16%	\$ 699.72
38226	49	Dome Boulder	EA	\$ 2,951.00	16%	\$ 2,478.84
38227	49	Square Boulder	EA	\$ 3,339.00	16%	\$ 2,804.76
38228	49	Plateau Boulder	EA	\$ 3,208.00	16%	\$ 2,694.72
38229	42	Pinnacle Boulder	EA	\$ 4,703.00	16%	\$ 3,950.52
38230	54	Log Balance Beam	EA	\$ 2,370.00	9%	\$ 2,156.70

GAMETIME PLAY EQUIPMENT

Part No.	Part Group	Item Description	Unit	Commercial Price	USC Disc't	USC Net Price
38231	48	Split Log Bench	EA	\$ 2,138.00	6%	\$ 2,009.72
38232	46	Story Teller'S Chair	EA	\$ 2,656.00	16%	\$ 2,231.04
38233	54	Forked Balance Beam	EA	\$ 3,408.00	9%	\$ 3,101.28
39000	15	Tot'S Bongos	EA	\$ 481.00	16%	\$ 404.04
39001	15	Tot'S Toddle Rocker	EA	\$ 977.00	16%	\$ 820.68
39002	15	Tot'S Crawl Tube	EA	\$ 958.00	16%	\$ 804.72
39003	15	Tot'S 4-Way Crawl Tube	EA	\$ 2,065.00	16%	\$ 1,734.60
39004	15	Nature Discovery Table	EA	\$ 957.00	16%	\$ 803.88
39005	46	Tot'S Thunderring	EA	\$ 332.00	16%	\$ 278.88
39006	15	Babble Flower	EA	\$ 524.00	16%	\$ 440.16
39007	35	Garden Planter	EA	\$ 564.00	16%	\$ 473.76
39008	15	Tot'S Gizmos	EA	\$ 1,360.00	16%	\$ 1,142.40
39009	15	Tot'S Lo Stratus Climber	EA	\$ 2,624.00	16%	\$ 2,204.16
39010	15	Tot'S Hi Stratus Climber	EA	\$ 2,624.00	16%	\$ 2,204.16
39011	52	Tot'S Stock Car	EA	\$ 1,268.00	16%	\$ 1,065.12
39012	15	Tot'S Leaf	EA	\$ 358.00	16%	\$ 300.72
39013	15	Tot'S Turtle	EA	\$ 374.00	16%	\$ 314.16
39014	15	Tot'S Spider	EA	\$ 420.00	16%	\$ 352.80
39015	35	Small Conifer	EA	\$ 1,352.00	16%	\$ 1,135.68
39016	35	Medium Conifer	EA	\$ 2,245.00	16%	\$ 1,885.80
39017	35	Large Conifer	EA	\$ 3,138.00	16%	\$ 2,635.92
39018	15	Tot'S Gathering Pod	EA	\$ 936.00	16%	\$ 786.24
80000	05	49" Sq Punched Steel Deck	EA	\$ 1,222.00	24%	\$ 928.72
80001	05	49"Tri Punched Steel Deck	EA	\$ 724.00	24%	\$ 550.24
80010	05	3' Upright Assmbly(Alum)	EA	\$ 161.00	24%	\$ 122.36
80011	05	4' Upright Assembly(Alum)	EA	\$ 199.00	24%	\$ 151.24
80012	05	5' Upright Assembly (Alum)	EA	\$ 237.00	24%	\$ 180.12
80013	05	6' Upright Assembly (Alum)	EA	\$ 276.00	24%	\$ 209.76
80014	05	7' Upright Assembly (Alum)	EA	\$ 314.00	24%	\$ 238.64
80015	05	8' Upright Assembly (Alum)	EA	\$ 351.00	24%	\$ 266.76
80016	05	9' Upright Assembly (Alum)	EA	\$ 389.00	24%	\$ 295.64
80017	05	10' Upright Assembly (Alum)	EA	\$ 427.00	24%	\$ 324.52
80018	05	11' Upright Assembly (Alum)	EA	\$ 465.00	24%	\$ 353.40
80019	05	12' Upright Assembly (Alum)	EA	\$ 504.00	24%	\$ 383.04
80020	05	13' Upright Assembly (Alum)	EA	\$ 541.00	24%	\$ 411.16
80021	05	14' Upright Assembly (Alum)	EA	\$ 580.00	24%	\$ 440.80
80022	05	15' Upright Assembly (Alum)	EA	\$ 617.00	24%	\$ 468.92
80024	06	Plastic Square Deck Cedar	EA	\$ 1,809.00	24%	\$ 1,374.84
80025	05	Plastic Tri Deck Cedar	EA	\$ 1,484.00	24%	\$ 1,127.84
80076	05	Deck Flat Cap Pkg	EA	\$ 67.00	24%	\$ 50.92
80077	05	P/S + Maintenance Kit	EA	\$ 249.00	24%	\$ 189.24
80078	05	6"Stepped Platform	EA	\$ 1,506.00	24%	\$ 1,144.56
80082	05	Slide Transfer	EA	\$ 1,439.00	24%	\$ 1,093.64
80100	05	Noodle Top	EA	\$ 362.00	24%	\$ 275.12

GAMETIME PLAY EQUIPMENT

Part No.	Part Group	Item Description	Unit	Commercial Price	USC Disc	USC Net Price
80109	05	Perf Metal Peaked Roof	EA	\$ 4,158.00	24%	\$ 3,160.08
80110	05	Recycled Slat Peaked Roof	EA	\$ 3,827.00	24%	\$ 2,908.52
80116	05	Dome Roof	EA	\$ 977.00	24%	\$ 742.52
80166	05	Roof Ext 24" W/Insert	EA	\$ 167.00	24%	\$ 126.92
80167	05	Roof Ext 24" W/Rivet	EA	\$ 141.00	24%	\$ 107.16
80168	05	Roof Ext 36" W/Rivet	EA	\$ 186.00	24%	\$ 141.36
80174	18	20' Sunblox Sail Roof	EA	\$ 14,340.00	24%	\$ 10,898.40
80176	06	14' Sunblox Sail Roof	EA	\$ 12,181.00	24%	\$ 9,257.56
80180	05	Sail Roof	EA	\$ 480.00	24%	\$ 364.80
80183	06	Sail Roof Extensions	EA	\$ 174.00	24%	\$ 132.24
80187	05	Shingle Roof	EA	\$ 1,362.00	24%	\$ 1,035.12
80188	05	Slate Roof	EA	\$ 1,362.00	24%	\$ 1,035.12
80189	05	Timber Decor Square Peak Roof	EA	\$ 5,663.00	24%	\$ 4,303.88
80191	05	Timber Decor Hexag Peak Roof	EA	\$ 8,359.00	24%	\$ 6,352.84
80192	18	Sunblox Umbrella Canopy	EA	\$ 5,780.00	24%	\$ 4,392.80
80193	10	Sunblox Square Canopy	EA	\$ 9,306.00	24%	\$ 7,072.56
80194	10	Sunblox Hex Canopy	EA	\$ 13,358.00	24%	\$ 10,152.08
80195	05	Leaf Topper	EA	\$ 359.00	24%	\$ 272.84
80196	05	Double Leaf Topper	EA	\$ 715.00	24%	\$ 543.40
80198	05	Conifer Post Topper	EA	\$ 434.00	24%	\$ 329.84
80199	05	Leaf Topper Extension	EA	\$ 327.00	24%	\$ 248.52
80200	05	Double Leaf Topper Extension	EA	\$ 350.00	24%	\$ 266.00
80202	06	Tin Roof Cross Gable	EA	\$ 3,149.00	24%	\$ 2,393.24
80203	06	Tin Roof Gable	EA	\$ 2,390.00	24%	\$ 1,816.40
80204	05	Tin Roof End Gable	EA	\$ 1,627.00	24%	\$ 1,236.52
80205	05	Tin Roof Gable Filler	EA	\$ 1,124.00	24%	\$ 854.24
80206	05	Tin Roof Hex	EA	\$ 4,345.00	24%	\$ 3,302.20
80208	06	Tin Roof 4 Wide Tri	EA	\$ 3,941.00	24%	\$ 2,995.16
80210	05	Tin Roof 4 Square	EA	\$ 7,195.00	24%	\$ 5,468.20
80426	05	6'Cosmix Climber, Kidcourse	EA	\$ 1,327.00	24%	\$ 1,008.52
80427	15	8'Cosmix Climber, Kidcourse	EA	\$ 1,326.00	16%	\$ 1,113.84
80430	05	Sky Bridge Hanging Beam	EA	\$ 5,336.00	24%	\$ 4,055.36
80433	05	Side Stepper-Dbl Up	EA	\$ 996.00	24%	\$ 756.96
80434	05	Side Stepper Dbl Down	EA	\$ 996.00	24%	\$ 756.96
80465	05	Spider Web	EA	\$ 3,152.00	24%	\$ 2,395.52
80468	05	Web Wall	EA	\$ 2,117.00	24%	\$ 1,608.92
80471	06	Spider Web	EA	\$ 3,014.00	24%	\$ 2,290.64
80473	15	Spider Web, Freestanding	EA	\$ 3,960.00	16%	\$ 3,326.40
80476	15	Web Wall, Freestanding	EA	\$ 2,830.00	16%	\$ 2,377.20
80601	05	1'-6"Entrance Barrier	EA	\$ 397.00	24%	\$ 301.72
80602	05	2'-0"Entrance Barrier	EA	\$ 424.00	24%	\$ 322.24
80603	05	2'-6"Entrance Barrier	EA	\$ 451.00	24%	\$ 342.76
80604	05	3'-0"Entrance Barrier	EA	\$ 479.00	24%	\$ 364.04
80605	05	3'-6"Entrance Barrier	EA	\$ 508.00	24%	\$ 386.08

GAMETIME PLAY EQUIPMENT

Part No.	Part Group	Item Description	Unit	Commercial Price	USC Disc	USC Net Price
80612	05	Deck Curb	EA	\$ 173.00	24%	\$ 131.48
80627	05	Vertical Climber	EA	\$ 460.00	24%	\$ 349.60
80656	05	Access Attachment 3'& 4'	EA	\$ 654.00	24%	\$ 497.04
80657	05	Access Attachment 5'	EA	\$ 682.00	24%	\$ 518.32
80685	05	Accessible Trans Step Pkg	EA	\$ 1,215.00	24%	\$ 923.40
80686	05	Handhold/Kickplate Pkg	EA	\$ 560.00	24%	\$ 425.60
80687	05	Handhold/Kick Plate Pkg	EA	\$ 404.00	24%	\$ 307.04
80688	05	2' Tri Transfer Platform	EA	\$ 1,984.00	24%	\$ 1,507.84
80689	05	Handhold Package	EA	\$ 174.00	24%	\$ 132.24
80690	05	6" Accessible Step	EA	\$ 1,031.00	24%	\$ 783.56
80691	05	90 Deg Caterpillar Attach	EA	\$ 2,238.00	24%	\$ 1,700.88
80692	05	Inchworm Climber Attach	EA	\$ 2,201.00	24%	\$ 1,672.76
80699	05	Spiral Stairs	EA	\$ 3,472.00	24%	\$ 2,638.72
80703	05	2'Crawl Tube W/Spy Holes	EA	\$ 1,366.00	24%	\$ 1,038.16
80704	05	90 Deg Crawl Tube W/Spy	EA	\$ 1,564.00	24%	\$ 1,188.64
80709	05	180 Deg Crawl Tube	EA	\$ 2,438.00	24%	\$ 1,852.88
80710	05	4' Clear Crawl Tube	EA	\$ 2,980.00	24%	\$ 2,264.80
80711	05	8' Clear Crawl Tube	EA	\$ 5,161.00	24%	\$ 3,922.36
80719	05	Big Dipper Crawl Tube	EA	\$ 2,158.00	24%	\$ 1,640.08
80729	05	12"Stepped Platform	EA	\$ 1,650.00	24%	\$ 1,254.00
80820	05	Balustrade Encl	EA	\$ 1,190.00	24%	\$ 904.40
80833	05	Round Mirror Panel Encl	EA	\$ 1,433.00	24%	\$ 1,089.08
80835	05	Zoo Panel Encl	EA	\$ 972.00	24%	\$ 738.72
80881	05	Thespian Theater Panel	EA	\$ 2,108.00	24%	\$ 1,602.08
80924	05	Double Seat	EA	\$ 675.00	24%	\$ 513.00
80925	05	Leaning Rail	EA	\$ 266.00	24%	\$ 202.16
80930	05	Gizmo Panel - 5 Gizmos	EA	\$ 665.00	24%	\$ 505.40
80931	05	Single Gizmo Panel	EA	\$ 310.00	24%	\$ 235.60
80932	05	Gizmo Panel Ada - 3 Gizmos Bel Dk	EA	\$ 538.00	24%	\$ 408.88
80936	05	Choo Choo Panel	EA	\$ 990.00	24%	\$ 752.40
80942	05	Crawl-Thru Panel	EA	\$ 510.00	24%	\$ 387.60
80968	05	Schooner Sail	EA	\$ 1,166.00	24%	\$ 886.16
80969	06	Schooner Sail & Crows Nest	EA	\$ 1,454.00	24%	\$ 1,105.04
80970	05	Schooner Bow	EA	\$ 3,431.00	24%	\$ 2,607.56
80986	06	Car Half Panel	EA	\$ 2,631.00	24%	\$ 1,999.56
80987	05	Truck Half Panel	EA	\$ 3,284.00	24%	\$ 2,495.84
80988	05	Train Half Panel	EA	\$ 3,284.00	24%	\$ 2,495.84
80989	06	Farm Animals Half Panel	EA	\$ 2,630.00	24%	\$ 1,998.80
81121	05	Sky Bridge	EA	\$ 9,198.00	24%	\$ 6,990.48
81468	05	Shoriz Ladder Link	EA	\$ 797.00	24%	\$ 605.72
81473	05	Horiz Ladder Link 98"	EA	\$ 752.00	24%	\$ 571.52
81478	05	Horiz Ladder Link 147"	EA	\$ 946.00	24%	\$ 718.96
81483	06	90 Deg Loop Ladder Link	EA	\$ 876.00	24%	\$ 665.76
81488	05	Shoriz Loop Lad Link 98	EA	\$ 862.00	24%	\$ 655.12

GAMETIME PLAY EQUIPMENT

Part No.	Part Group	Item Description	Unit	Commercial Price	USC Disc	USC Net Price
81493	05	Rev 'S' Loop Ladder Link 98"	EA	\$ 898.00	24%	\$ 682.48
81497	05	3'-0"Loop Climb Att Rev	EA	\$ 3,060.00	24%	\$ 2,325.60
81499	06	2'-6"/3'-0"Loop Climber Rev	EA	\$ 2,511.00	24%	\$ 1,908.36
81510	05	Horiz Loop Lad Link 98"Lk	EA	\$ 826.00	24%	\$ 627.76
81515	05	Horiz Loop Lad Link 147"	EA	\$ 1,042.00	24%	\$ 791.92
81520	05	Horizontal Rail Link 98"	EA	\$ 611.00	24%	\$ 464.36
81525	05	Horizontal Rail Link 147"	EA	\$ 781.00	24%	\$ 593.56
81530	05	Overhead Tree Climber Lnk	EA	\$ 754.00	24%	\$ 573.04
81535	05	Skywheel Link	EA	\$ 1,985.00	24%	\$ 1,508.60
81540	05	Swing-N-Sway Link	EA	\$ 1,482.00	24%	\$ 1,126.32
81550	06	3'-0"90Deg Trapeze Ring	EA	\$ 1,361.00	24%	\$ 1,034.36
81555	05	Single Trapeze Link 98"	EA	\$ 1,277.00	24%	\$ 970.52
81560	05	Double Trapeze Link 98"	EA	\$ 2,125.00	24%	\$ 1,615.00
81565	05	S Trapeze Ladder Link	EA	\$ 1,679.00	24%	\$ 1,276.04
81574	18	Criss-Cross Loop Ladder	EA	\$ 2,284.00	24%	\$ 1,735.84
81583	05	Sgl Sky Bridge Loop Climb	EA	\$ 831.00	24%	\$ 631.56
81584	05	Sgl Sky Bridge Trapeze	EA	\$ 1,481.00	24%	\$ 1,125.56
81587	05	Skywheel Attachment	EA	\$ 1,317.00	24%	\$ 1,000.92
81593	06	Ladder Loop Link	EA	\$ 1,434.00	24%	\$ 1,089.84
81598	70	Powerscape Swing 5" X 8'	EA	\$ 2,000.00	3%	\$ 1,940.00
81599	70	Powerscape Swing Add A Bay 5" X 8'	EA	\$ 1,202.00	3%	\$ 1,165.94
81600	70	Standard Two-Place Swing (10' High)	EA	\$ 2,145.00	3%	\$ 2,080.65
81601	70	Std Two-Place Swing AAB (10' High)	EA	\$ 1,287.00	3%	\$ 1,248.39
81602	70	Combo Two-Piece Swing (10' High)	EA	\$ 2,346.00	3%	\$ 2,275.62
81603	70	Combo Two-Piece Swing (10' High)-Center	EA	\$ 2,508.00	3%	\$ 2,432.76
81651	05	Dip Station	EA	\$ 531.00	24%	\$ 403.56
81656	05	1-Level Chin Bar	EA	\$ 179.00	24%	\$ 136.04
81657	05	2-Level Chin Bar	EA	\$ 359.00	24%	\$ 272.84
81658	05	3-Level Chin Bar	EA	\$ 538.00	24%	\$ 408.88
81660	05	Track Ride 3-Deck Span	EA	\$ 2,549.00	24%	\$ 1,937.24
81664	05	Single Thunderring	EA	\$ 336.00	24%	\$ 255.36
81665	05	Seat And Table For Two	EA	\$ 1,180.00	24%	\$ 896.80
81666	05	Fun Seat	EA	\$ 308.00	24%	\$ 234.08
81667	05	Ship'S Wheel	EA	\$ 607.00	24%	\$ 461.32
81668	05	Nature Discovery Table	EA	\$ 1,675.00	24%	\$ 1,273.00
81669	05	Hand Cyler	EA	\$ 751.00	24%	\$ 570.76
81670	05	Crunch Bar	EA	\$ 100.00	24%	\$ 76.00
81671	05	2-5 Age Appropriate Sign	EA	\$ 167.00	24%	\$ 126.92
81672	05	5-12 Age Appropriate Sign	EA	\$ 158.00	24%	\$ 120.08
81675	06	6"-2'-0"Talk Tube	EA	\$ 510.00	24%	\$ 387.60
81676	05	2'-6"-3'-6"Talk Tube	EA	\$ 743.00	24%	\$ 564.68
81677	05	4'-0"-5'-0"Talk Tube	EA	\$ 800.00	24%	\$ 608.00
81678	05	5'-6"-7'-6"Talk Tube	EA	\$ 859.00	24%	\$ 652.84
81680	05	Single Seat	EA	\$ 324.00	24%	\$ 246.24

GAMETIME PLAY EQUIPMENT

Part No.	Part Group	Item Description	Unit	Commercial Price	USC Disc	USC Net Price
81681	05	Turning Bar	EA	\$ 223.00	24%	\$ 169.48
81684	05	Telescope Upright Attachment	EA	\$ 830.00	24%	\$ 630.80
81686	05	Locomotive	EA	\$ 13,490.00	24%	\$ 10,252.40
81687	05	High Whistle	EA	\$ 560.00	24%	\$ 425.60
81688	05	Therapeutic Rings Attch	EA	\$ 466.00	24%	\$ 354.16
81690	05	Upper Body Trainer	EA	\$ 2,105.00	24%	\$ 1,599.80
81691	05	Single Steering Wheel	EA	\$ 279.00	24%	\$ 212.04
81694	05	Panel Attachment Package	EA	\$ 0.01	0%	\$ 0.01
81695	05	Train Whistle	EA	\$ 562.00	24%	\$ 427.12
81696	05	Crunch Bar (Ps 2-5)	EA	\$ 100.00	24%	\$ 76.00
81697	05	Ss Cargo Net Wall	EA	\$ 1,154.00	24%	\$ 877.04
81698	05	Ss Double Cargo Net Wall	EA	\$ 2,111.00	24%	\$ 1,604.36
81699	05	Bongos	EA	\$ 233.00	24%	\$ 177.08
81700	05	Megahorn	EA	\$ 233.00	24%	\$ 177.08
81701	15	Upper Body Trainer F/S	EA	\$ 3,541.00	16%	\$ 2,974.44
81733	15	F5 Slide W/Out Arch F/S	EA	\$ 7,366.00	16%	\$ 6,187.44
81736	15	Track Ride 3-Deck F/S	EA	\$ 4,217.00	16%	\$ 3,542.28
81737	15	Track Ride 4-Deck F/S	EA	\$ 4,276.00	16%	\$ 3,591.84
81738	15	8' Zip Slide F/S	EA	\$ 7,533.00	16%	\$ 6,327.72
81743	05	Log Roll	EA	\$ 997.00	24%	\$ 757.72
81744	15	7' Double Wave Zip Slide F/S	EA	\$ 8,095.00	16%	\$ 6,799.80
81746	15	Ss Cargo Net Wall, Double, F/S	EA	\$ 2,975.00	16%	\$ 2,499.00
81748	15	Beat Club	EA	\$ 2,206.00	16%	\$ 1,853.04
81749	15	Drum Circle	EA	\$ 10,132.00	16%	\$ 8,510.88
81750	48	5" Zero-G Chair (5-12)-Galv Chain	EA	\$ 520.00	6%	\$ 488.80
81751	70	Single Post Swing, Two Bay	EA	\$ 1,838.00	3%	\$ 1,782.86
81752	48	5" Zero-G Chair (2-5)-Galv Chain	EA	\$ 505.00	6%	\$ 474.70
81754	15	Music Time	EA	\$ 1,561.00	16%	\$ 1,311.24
81757	48	5" Zero-G Chair (5-12)-Galv Chain	EA	\$ 520.00	6%	\$ 488.80
81758	48	5" Zero-G Chair (2-5)-Galv Chain	EA	\$ 505.00	6%	\$ 474.70
81766	05	Leaf Seat	EA	\$ 346.00	24%	\$ 262.96
81768	05	Talk Tube Ground Lvl Freestand Ps 2-5	EA	\$ 506.00	24%	\$ 384.56
81769	05	Talk Tube Ground Level Attach 2-5	EA	\$ 486.00	24%	\$ 369.36
90002	05	Diamond Web Link	EA	\$ 5,727.00	24%	\$ 4,352.52
90003	05	Wide Triangle Deck	EA	\$ 953.00	24%	\$ 724.28
90004	05	Two Piece Hex Deck	EA	\$ 3,348.00	24%	\$ 2,544.48
90005	05	Two Piece Hex Deck, Ada Ramp Access	EA	\$ 3,414.00	24%	\$ 2,594.64
90006	05	Trapezoid Deck	EA	\$ 1,686.00	24%	\$ 1,281.36
90011	05	Flower Talk Tube 0'6" - 2'0" (2 - 12)	EA	\$ 779.00	24%	\$ 592.04
90012	05	Flower Talk Tube 2'6" - 4'0" (2 - 12)	EA	\$ 812.00	24%	\$ 617.12
90013	05	Flower Talk Tube 4'6" - 6'0" (2 - 12)	EA	\$ 903.00	24%	\$ 686.28
90014	05	Wide Deck Archway W/ Guardrail	EA	\$ 607.00	24%	\$ 461.32
90015	05	Wide Deck Archway W/ Barrier	EA	\$ 748.00	24%	\$ 568.48
90016	05	Wide Deck Arch W/Socket & Guardrail	EA	\$ 658.00	24%	\$ 500.08

GAMETIME PLAY EQUIPMENT

Part No.	Part Group	Item Description	Unit	Commercial Price	USC Disc	USC Net Price
90017	05	Wide Deck Archway W/ Socket & Barrier	EA	\$ 829.00	24%	\$ 630.04
90018	06	Archway W/ Guardrail	EA	\$ 345.00	24%	\$ 262.20
90019	05	Archway W/ Barrier	EA	\$ 538.00	24%	\$ 408.88
90020	05	1'-0" Transfer System W/ Barrier	EA	\$ 1,909.00	24%	\$ 1,450.84
90021	05	2'-0" Transfer System W/ Barrier	EA	\$ 2,297.00	24%	\$ 1,745.72
90022	05	2'-6" Transfer System W/ Barrier	EA	\$ 3,175.00	24%	\$ 2,413.00
90023	05	3'-0" Transfer System W/ Barrier	EA	\$ 3,366.00	24%	\$ 2,558.16
90024	05	4'-0" Transfer System W/ Barrier	EA	\$ 4,413.00	24%	\$ 3,353.88
90025	05	1'-0" Transfer System W/ Guardrail	EA	\$ 1,643.00	24%	\$ 1,248.68
90026	05	2'-0" Transfer System W/ Guardrail	EA	\$ 2,021.00	24%	\$ 1,535.96
90027	05	2'-6" Transfer System W/ Guardrail	EA	\$ 2,540.00	24%	\$ 1,930.40
90028	05	3'-0" Transfer System W/ Guardrail	EA	\$ 2,817.00	24%	\$ 2,140.92
90029	05	3' Transfer Platform W/Barrier	EA	\$ 3,619.00	24%	\$ 2,750.44
90030	05	4' Transfer Platform W/Barrier	EA	\$ 4,370.00	24%	\$ 3,321.20
90031	05	5' Transfer Platform W/Barrier	EA	\$ 5,540.00	24%	\$ 4,210.40
90032	05	3' Transfer Platform W/Guardrail	EA	\$ 2,646.00	24%	\$ 2,010.96
90033	05	4' Transfer Platform W/Guardrail	EA	\$ 3,310.00	24%	\$ 2,515.60
90034	05	3' Arch Climber	EA	\$ 639.00	24%	\$ 485.64
90035	05	4' Arch Climber	EA	\$ 695.00	24%	\$ 528.20
90036	05	5' Arch Climber	EA	\$ 756.00	24%	\$ 574.56
90041	06	3' & 3'-6" Bubble Climber	EA	\$ 461.00	24%	\$ 350.36
90042	06	4' Bubble Climber	EA	\$ 520.00	24%	\$ 395.20
90043	06	4'-6" & 5' Bubble Climber	EA	\$ 582.00	24%	\$ 442.32
90044	05	5'-6" & 6' Bubble Climber	EA	\$ 674.00	24%	\$ 512.24
90047	05	4' Small Conifer Climber	EA	\$ 2,980.00	24%	\$ 2,264.80
90048	05	5' Large Conifer Climber	EA	\$ 3,259.00	24%	\$ 2,476.84
90049	05	4' Small Conifer Link	EA	\$ 9,191.00	24%	\$ 6,985.16
90050	05	5' Large Conifer Link	EA	\$ 9,476.00	24%	\$ 7,201.76
90051	05	2' Corkscrew Climber	EA	\$ 759.00	24%	\$ 576.84
90052	05	2'-6" Corkscrew Climber	EA	\$ 869.00	24%	\$ 660.44
90053	05	3' Corkscrew Climber	EA	\$ 953.00	24%	\$ 724.28
90054	05	3'-6" Corkscrew Climber	EA	\$ 1,011.00	24%	\$ 768.36
90055	05	4' Corkscrew Climber	EA	\$ 961.00	24%	\$ 730.36
90056	05	5' Corkscrew Climber	EA	\$ 1,109.00	24%	\$ 842.84
90057	05	6' Corkscrew Climber	EA	\$ 1,168.00	24%	\$ 887.68
90058	05	6' Cosmix Climber	EA	\$ 1,320.00	24%	\$ 1,003.20
90059	05	8' Cosmix Climber	EA	\$ 1,397.00	24%	\$ 1,061.72
90062	05	3' & 3'-6" Crazy Eight Climber	EA	\$ 738.00	24%	\$ 560.88
90063	05	4' & 4'-6" Crazy Eight Climber	EA	\$ 766.00	24%	\$ 582.16
90064	05	5' & 5'-6" Crazy Eight Climber	EA	\$ 844.00	24%	\$ 641.44
90065	05	6' & 6'-6" Crazy Eight Climber	EA	\$ 911.00	24%	\$ 692.36
90066	05	7' & 7'-6" Crazy Eight Climber	EA	\$ 950.00	24%	\$ 722.00
90067	05	8' Crazy Eight Climber	EA	\$ 1,047.00	24%	\$ 795.72
90077	05	2'-6" Loop Ladder	EA	\$ 784.00	24%	\$ 595.84

GAMETIME PLAY EQUIPMENT

Part No.	Part Group	Item Description	Unit	Commercial Price	USC Disc	USC Net Price
90078	05	3'/4' Loop Ladder	EA	\$ 986.00	24%	\$ 749.36
90079	05	5' Loop Ladder	EA	\$ 1,039.00	24%	\$ 789.64
90080	05	6' Loop Ladder	EA	\$ 1,138.00	24%	\$ 864.88
90087	05	Poly Climbing Wall	EA	\$ 2,301.00	24%	\$ 1,748.76
90088	05	2' Rockscape Climber	EA	\$ 1,207.00	24%	\$ 917.32
90089	05	2'-6" Rockscape Climber	EA	\$ 1,460.00	24%	\$ 1,109.60
90090	05	3' Rockscape Climber	EA	\$ 3,543.00	24%	\$ 2,692.68
90091	05	4' Rockscape Climber	EA	\$ 3,017.00	24%	\$ 2,292.92
90092	05	4'-6" Rockscape Climber	EA	\$ 3,017.00	24%	\$ 2,292.92
90093	05	5' Rockscape Climber	EA	\$ 3,088.00	24%	\$ 2,346.88
90094	05	5'-6" Rockscape Climber	EA	\$ 3,995.00	24%	\$ 3,036.20
90095	05	6' Rockscape Climber	EA	\$ 5,513.00	24%	\$ 4,189.88
90096	05	6'-6" Rockscape Climber	EA	\$ 5,375.00	24%	\$ 4,085.00
90097	05	7' Rockscape Climber	EA	\$ 5,513.00	24%	\$ 4,189.88
90098	05	7'-6" Rockscape Climber	EA	\$ 6,580.00	24%	\$ 5,000.80
90099	05	8' Rockscape Climber	EA	\$ 6,750.00	24%	\$ 5,130.00
90103	05	2' Schooner Climber	EA	\$ 303.00	24%	\$ 230.28
90104	05	2'-6"/3' Schooner Climber	EA	\$ 348.00	24%	\$ 264.48
90105	05	3'-6"/4' Schooner Climber	EA	\$ 419.00	24%	\$ 318.44
90106	05	4'-6"/5' Schooner Climber	EA	\$ 453.00	24%	\$ 344.28
90107	05	5'-6"/6' Schooner Climber	EA	\$ 511.00	24%	\$ 388.36
90108	05	6'-6"/7' Schooner Climber	EA	\$ 570.00	24%	\$ 433.20
90109	05	7'-6"/8' Schooner Climber	EA	\$ 625.00	24%	\$ 475.00
90113	05	Flower Talk Tube 6'6" To 8'0" (2 To 5)	EA	\$ 935.00	24%	\$ 710.60
90117	05	3'/3'-6" Tree Climber	EA	\$ 491.00	24%	\$ 373.16
90118	05	4'/4'-6" Tree Climber	EA	\$ 548.00	24%	\$ 416.48
90119	05	5'/5'-6" Tree Climber	EA	\$ 576.00	24%	\$ 437.76
90120	05	6'/6'-6" Tree Climber	EA	\$ 625.00	24%	\$ 475.00
90121	05	7'/7'-6" Tree Climber	EA	\$ 739.00	24%	\$ 561.64
90122	05	8' Tree Climber	EA	\$ 782.00	24%	\$ 594.32
90129	05	1'-6"/3' Tree Climber Link	EA	\$ 955.00	24%	\$ 725.80
90130	06	5' Trunk Climber	EA	\$ 1,074.00	24%	\$ 816.24
90131	06	5'-6"/6' Trunk Climber	EA	\$ 1,360.00	24%	\$ 1,033.60
90132	06	6'-6"/7' Trunk Climber	EA	\$ 1,668.00	24%	\$ 1,267.68
90133	06	7'-6"/8' Trunk Climber	EA	\$ 1,963.00	24%	\$ 1,491.88
90134	05	3'/3'-6" Twister Climber	EA	\$ 520.00	24%	\$ 395.20
90135	05	4'/4'-6" Twister Climber	EA	\$ 577.00	24%	\$ 438.52
90136	05	5'/5'-6" Twister Climber	EA	\$ 671.00	24%	\$ 509.96
90137	05	6' Twister Climber	EA	\$ 709.00	24%	\$ 538.84
90138	05	4' Vert Wall Climber	EA	\$ 1,277.00	24%	\$ 970.52
90139	05	8' Vert Wall Climber	EA	\$ 2,170.00	24%	\$ 1,649.20
90143	05	6' Volcano Climber	EA	\$ 4,983.00	24%	\$ 3,787.08
90144	05	4' Corner Vine Climber	EA	\$ 1,237.00	24%	\$ 940.12
90145	05	4' Corner Vine Climber Reverse	EA	\$ 1,217.00	24%	\$ 924.92

GAMETIME PLAY EQUIPMENT

Part No.	Part Group	Item Description	Unit	Commercial Price	USC Disc't	USC Net Price
90146	05	4'-6"/5' Corner Vine Climber	EA	\$ 1,755.00	24%	\$ 1,333.80
90147	05	4'-6"/5' Corner Vine Climber Reverse	EA	\$ 1,738.00	24%	\$ 1,320.88
90148	05	5'-6"/6' Corner Vine Climber	EA	\$ 2,053.00	24%	\$ 1,560.28
90149	05	5'-6"/6' Corner Vine Climber Reverse	EA	\$ 2,085.00	24%	\$ 1,584.60
90150	05	3'/4' Single Vine Climber	EA	\$ 2,175.00	24%	\$ 1,653.00
90151	05	5'/6' Double Vine Climber	EA	\$ 4,188.00	24%	\$ 3,182.88
90152	05	5'/6' Sgl Vine Climber Link	EA	\$ 2,343.00	24%	\$ 1,780.68
90153	05	6'/7' Std Double Vine Climber Link	EA	\$ 4,532.00	24%	\$ 3,444.32
90154	05	6'/7' Offset Double Vine Climber Link	EA	\$ 3,491.00	24%	\$ 2,653.16
90155	05	6' 90 Deg Single Vine Climber Link	EA	\$ 2,649.00	24%	\$ 2,013.24
90156	05	4'/5' 90 Deg Double Vine Climber Link	EA	\$ 3,487.00	24%	\$ 2,650.12
90157	05	Triple Slide	EA	\$ 6,147.00	24%	\$ 4,671.72
90158	05	4'-6"/6' Giant Wave Climber	EA	\$ 1,486.00	24%	\$ 1,129.36
90159	05	3'-6"/6' Giant Wave Climber Link	EA	\$ 1,582.00	24%	\$ 1,202.32
90160	05	3'/5' Web Tail	EA	\$ 1,314.00	24%	\$ 998.64
90163	05	4'/5' Criss Cross Web	EA	\$ 4,720.00	24%	\$ 3,587.20
90164	05	3'/6' Lightning Climber Link	EA	\$ 898.00	24%	\$ 682.48
90165	06	2'/5' Rope Span Climber	EA	\$ 5,782.00	24%	\$ 4,394.32
90166	05	Butterfly Panel Above Dk	EA	\$ 947.00	24%	\$ 719.72
90170	05	Dolphin Panel Above Dk	EA	\$ 818.00	24%	\$ 621.68
90172	05	Eagle Perch Panel Above Dk	EA	\$ 842.00	24%	\$ 639.92
90174	05	Flower Talk Tube Gr Lvl Attach (2-5)	EA	\$ 654.00	24%	\$ 497.04
90176	05	Ada Crow'S Nest W/ Gizmo	EA	\$ 1,656.00	24%	\$ 1,258.56
90178	05	Ada Crow'S Nest W/Telescope	EA	\$ 2,589.00	24%	\$ 1,967.64
90179	05	Ada Crow'S Nest W/Solid Steer Wheel	EA	\$ 1,981.00	24%	\$ 1,505.56
90182	05	Ada Crow'S Nest W/ Thunderring	EA	\$ 1,887.00	24%	\$ 1,434.12
90183	05	Funnel Crow'S Nest W/ Barrier	EA	\$ 1,086.00	24%	\$ 825.36
90184	05	Funnel Crow'S Nest W/Mold St Whl, Bar	EA	\$ 1,210.00	24%	\$ 919.60
90185	05	Funnel Crow'S Nest Thunderring W/Bar	EA	\$ 1,524.00	24%	\$ 1,158.24
90186	05	Ashiko & Djembe Panel	EA	\$ 1,103.00	24%	\$ 838.28
90188	05	Calabazo Panel	EA	\$ 708.00	24%	\$ 538.08
90189	05	Ganza Panel	EA	\$ 1,296.00	24%	\$ 984.96
90190	05	Udus Panel	EA	\$ 871.00	24%	\$ 661.96
90193	05	2-6"/3' Single Curved Zip Slide	EA	\$ 1,439.00	24%	\$ 1,093.64
90197	05	Nature Panel Above Dk	EA	\$ 1,265.00	24%	\$ 961.40
90199	05	Counting Panel Above Dk	EA	\$ 1,307.00	24%	\$ 993.32
90203	05	Tic-Tac-Toe Panel Above Dk	EA	\$ 1,308.00	24%	\$ 994.08
90205	05	Rungenc'l Dbl Mold S. Whl W/Bar,Abov Dk	EA	\$ 1,117.00	24%	\$ 848.92
90207	05	Overhead Ladder Access Package	EA	\$ 576.00	24%	\$ 437.76
90208	05	Funnel Enclosure W/Barrier	EA	\$ 692.00	24%	\$ 525.92
90211	05	Rung Encl Telescope & Barrier,Above Dk	EA	\$ 1,581.00	24%	\$ 1,201.56
90216	05	Rung Enclosure W/Barrier, Above Dk	EA	\$ 585.00	24%	\$ 444.60
90218	05	Rung Encl Mold S. Whl & Bar,Above Dk	EA	\$ 842.00	24%	\$ 639.92
90222	06	Rung Encl Thunderring & Bar,Above Dk	EA	\$ 940.00	24%	\$ 714.40

GAMETIME PLAY EQUIPMENT

Part No.	Part Group	Item Description	Unit	Commercial Price	USC Disc	USC Net Price
90224	05	Decorative Panel Molded Steer Wheel	EA	\$ 871.00	24%	\$ 661.96
90225	05	Decorative Panel, Above Dk	EA	\$ 606.00	24%	\$ 460.56
90226	06	Decorative Panel Thunderring,Above Dk	EA	\$ 986.00	24%	\$ 749.36
90227	05	Lang Panel World Greeting,Above Dk	EA	\$ 736.00	24%	\$ 559.36
90235	05	Gt Jam Box	EA	\$ 3,110.00	24%	\$ 2,363.60
90240	05	3' Stainless Steel Chain Net Climber	EA	\$ 1,288.00	24%	\$ 978.88
90241	05	4' Stainless Steel Chain Net Climber	EA	\$ 1,454.00	24%	\$ 1,105.04
90242	05	5' Stainless Steel Chain Net Climber	EA	\$ 1,399.00	24%	\$ 1,063.24
90243	05	3' & 3'-6" Chain Link Climber	EA	\$ 527.00	24%	\$ 400.52
90244	05	4' & 4'-6" Chain Link Climber	EA	\$ 573.00	24%	\$ 435.48
90245	05	5' & 5'-6" Chain Link Climber	EA	\$ 647.00	24%	\$ 491.72
90246	05	6' Chain Link Climber	EA	\$ 687.00	24%	\$ 522.12
90247	05	7' & 7'-6" Chain Link Climber	EA	\$ 825.00	24%	\$ 627.00
90248	05	8' Chain Link Climber	EA	\$ 1,029.00	24%	\$ 782.04
90249	05	2' Leaning Wall Climber	EA	\$ 817.00	24%	\$ 620.92
90250	05	2'-6" Leaning Wall Climber	EA	\$ 1,061.00	24%	\$ 806.36
90251	05	3' Leaning Wall Climber	EA	\$ 1,263.00	24%	\$ 959.88
90252	05	4' Leaning Wall Climber	EA	\$ 1,474.00	24%	\$ 1,120.24
90253	05	4'-6" Leaning Wall Climber	EA	\$ 1,586.00	24%	\$ 1,205.36
90254	05	5' Leaning Wall Climber	EA	\$ 1,736.00	24%	\$ 1,319.36
90255	05	5'-6" Leaning Wall Climber	EA	\$ 1,872.00	24%	\$ 1,422.72
90256	05	6' Leaning Wall Climber	EA	\$ 1,696.00	24%	\$ 1,288.96
90257	05	6'-6" Leaning Wall Climber	EA	\$ 2,119.00	24%	\$ 1,610.44
90258	05	7' Leaning Wall Climber	EA	\$ 2,154.00	24%	\$ 1,637.04
90259	05	7'-6" Leaning Wall Climber	EA	\$ 2,544.00	24%	\$ 1,933.44
90260	05	8' Leaning Wall Climber	EA	\$ 2,570.00	24%	\$ 1,953.20
90261	05	3' Upright, Alum	EA	\$ 161.00	24%	\$ 122.36
90262	05	4' Upright, Alum	EA	\$ 199.00	24%	\$ 151.24
90263	05	5' Upright, Alum	EA	\$ 237.00	24%	\$ 180.12
90264	05	6' Upright, Alum	EA	\$ 275.00	24%	\$ 209.00
90265	05	7' Upright, Alum	EA	\$ 313.00	24%	\$ 237.88
90266	05	8' Upright, Alum	EA	\$ 351.00	24%	\$ 266.76
90267	05	9' Upright, Alum	EA	\$ 389.00	24%	\$ 295.64
90268	05	10' Upright, Alum	EA	\$ 426.00	24%	\$ 323.76
90269	05	11' Upright, Alum	EA	\$ 464.00	24%	\$ 352.64
90270	05	12' Upright, Alum	EA	\$ 503.00	24%	\$ 382.28
90271	05	13' Upright, Alum	EA	\$ 540.00	24%	\$ 410.40
90272	05	14' Upright, Alum	EA	\$ 579.00	24%	\$ 440.04
90273	05	15' Upright, Alum	EA	\$ 616.00	24%	\$ 468.16
90274	05	4' 'L' Tube Slide, Std, 30" Dia	EA	\$ 2,686.00	24%	\$ 2,041.36
90275	05	5' 'L' Tube Slide, Std, 30" Dia	EA	\$ 3,007.00	24%	\$ 2,285.32
90276	05	6' 'L' Tube Slide, Std, 30" Dia	EA	\$ 3,333.00	24%	\$ 2,533.08
90277	05	4' Quick 'L' Tube Slide, Std, 30" Dia	EA	\$ 2,628.00	24%	\$ 1,997.28
90278	05	5' Quick 'L' Tube Slide, Std, 30" Dia	EA	\$ 2,993.00	24%	\$ 2,274.68

GAMETIME PLAY EQUIPMENT

Part No.	Part Group	Item Description	Unit	Commercial Price	USC Disc	USC Net Price
90279	05	6' Quick 'L' Tube Slide, Std, 30" Dia	EA	\$ 3,325.00	24%	\$ 2,527.00
90280	05	8' Quick 'L' Tube Slide, Std, 30" Dia	EA	\$ 4,178.00	24%	\$ 3,175.28
90281	05	5' Quick 'S' Tube Slide, Std, 30" Dia	EA	\$ 3,090.00	24%	\$ 2,348.40
90282	05	6' Quick 'S' Tube Slide, Std, 30" Dia	EA	\$ 3,512.00	24%	\$ 2,669.12
90283	05	4' 'S' Tube Slide, Std, 30" Dia	EA	\$ 2,888.00	24%	\$ 2,194.88
90284	05	5' 'S' Tube Slide, Std, 30" Dia	EA	\$ 3,219.00	24%	\$ 2,446.44
90285	05	6' 'S' Tube Slide, Std, 30" Dia	EA	\$ 3,575.00	24%	\$ 2,717.00
90286	05	8' Sky Hi Spiral Tube Slide, 30" Dia	EA	\$ 4,670.00	24%	\$ 3,549.20
90287	05	6' Spiral Tube Slide, 30" Dia	EA	\$ 4,503.00	24%	\$ 3,422.28
90288	05	2' Straight Tube Slide, 30" Dia	EA	\$ 2,033.00	24%	\$ 1,545.08
90289	05	3' Straight Tube Slide, 30" Dia	EA	\$ 2,312.00	24%	\$ 1,757.12
90290	05	4' Straight Tube Slide, 30" Dia	EA	\$ 2,612.00	24%	\$ 1,985.12
90291	05	5' Straight Tube Slide, 30" Dia	EA	\$ 2,928.00	24%	\$ 2,225.28
90292	05	6' Straight Tube Slide, 30" Dia	EA	\$ 3,274.00	24%	\$ 2,488.24
90293	05	8' Straight Tube Slide, 30" Dia	EA	\$ 4,061.00	24%	\$ 3,086.36
90294	05	2'-6"/3' Wavy Tree Climber	EA	\$ 490.00	24%	\$ 372.40
90295	05	3'-6"/4' Wavy Tree Climber	EA	\$ 563.00	24%	\$ 427.88
90296	05	4'-6"/5' Wavy Tree Climber	EA	\$ 635.00	24%	\$ 482.60
90297	05	5'-6"/6' Wavy Tree Climber	EA	\$ 620.00	24%	\$ 471.20
90298	05	6'-6"/7' Wavy Tree Climber	EA	\$ 680.00	24%	\$ 516.80
90299	05	7'-6"/8' Wavy Tree Climber	EA	\$ 738.00	24%	\$ 560.88
90305	05	Climber Archway W/Socket & Guardrail	EA	\$ 466.00	24%	\$ 354.16
90306	05	Climber Archway W/Socket & Barrier	EA	\$ 589.00	24%	\$ 447.64
90307	05	4'-0 F5 Slide W/Enclosure	EA	\$ 5,869.00	24%	\$ 4,460.44
90308	05	4'-6 F5 Slide W/Enclosure	EA	\$ 5,769.00	24%	\$ 4,384.44
90309	05	5'-0 F5 Slide W/Enclosure	EA	\$ 5,579.00	24%	\$ 4,240.04
90310	05	5'-6 F5 Slide W/Enclosure	EA	\$ 5,647.00	24%	\$ 4,291.72
90311	05	6'-0 F5 Slide W/Enclosure	EA	\$ 5,215.00	24%	\$ 3,963.40
90317	05	Toad Stool Climber	EA	\$ 455.00	24%	\$ 345.80
90322	05	1'-6"/2' Rung Ladder	EA	\$ 266.00	24%	\$ 202.16
90323	05	2'-6"/3' Rung Ladder	EA	\$ 325.00	24%	\$ 247.00
90324	05	3'-6"/4' Rung Ladder	EA	\$ 379.00	24%	\$ 288.04
90325	05	4'-6"/5' Rung Ladder	EA	\$ 545.00	24%	\$ 414.20
90326	05	5'-6"/6' Rung Ladder	EA	\$ 612.00	24%	\$ 465.12
90327	05	6'-6"/7' Rung Ladder	EA	\$ 545.00	24%	\$ 414.20
90328	05	7'-6"/8' Rung Ladder	EA	\$ 599.00	24%	\$ 455.24
90329	06	3' Dna Climber	EA	\$ 625.00	24%	\$ 475.00
90330	06	4' Dna Climber	EA	\$ 830.00	24%	\$ 630.80
90331	05	5' Dna Climber	EA	\$ 1,033.00	24%	\$ 785.08
90332	05	6' Dna Climber	EA	\$ 1,180.00	24%	\$ 896.80
90333	06	7' Dna Climber	EA	\$ 1,432.00	24%	\$ 1,088.32
90334	05	8' Dna Climber	EA	\$ 1,356.00	24%	\$ 1,030.56
90335	05	Climber Offset Archway W/ Guardrail	EA	\$ 336.00	24%	\$ 255.36
90336	05	Climber Offset Archway W/ Barrier	EA	\$ 452.00	24%	\$ 343.52

GAMETIME PLAY EQUIPMENT

Part No.	Part Group	Item Description	Unit	Commercial Price	USC Disc	USC Net Price
90337	05	4'-0"/5'-0" Double Climber	EA	\$ 892.00	24%	\$ 677.92
90338	05	5'-6"/6'-6" Double Climber	EA	\$ 1,078.00	24%	\$ 819.28
90339	05	7'-0"/8'-0" Double Climber	EA	\$ 1,546.00	24%	\$ 1,174.96
90344	05	2' & 2'-6" Clover Leaf Climber	EA	\$ 862.00	24%	\$ 655.12
90345	05	3' & 3'-6" Clover Leaf Climber	EA	\$ 1,147.00	24%	\$ 871.72
90346	05	4' & 4'-6" Clover Leaf Climber	EA	\$ 1,428.00	24%	\$ 1,085.28
90347	05	5' & 5'-6" Clover Leaf Climber	EA	\$ 1,555.00	24%	\$ 1,181.80
90348	05	4'-0 F5 Slide W/Hood	EA	\$ 6,406.00	24%	\$ 4,868.56
90349	05	4'-6 F5 Slide W/Hood	EA	\$ 6,282.00	24%	\$ 4,774.32
90350	05	5'-0 F5 Slide W/Hood	EA	\$ 6,085.00	24%	\$ 4,624.60
90351	05	5'-6 F5 Slide W/Hood	EA	\$ 6,153.00	24%	\$ 4,676.28
90352	05	6'-0 F5 Slide W/Hood	EA	\$ 5,631.00	24%	\$ 4,279.56
90353	06	Climbing Wall	EA	\$ 424.00	24%	\$ 322.24
90354	05	Store Panel One Color	EA	\$ 1,070.00	24%	\$ 813.20
90355	05	Storefront Panel, Below Dk	EA	\$ 574.00	24%	\$ 436.24
90366	05	Sloped Funnel Climber W/Barrier	EA	\$ 2,938.00	24%	\$ 2,232.88
90367	05	3' Coaster	EA	\$ 791.00	24%	\$ 601.16
90368	05	4'/5' Coaster	EA	\$ 972.00	24%	\$ 738.72
90369	06	River Rock Climber	EA	\$ 1,204.00	24%	\$ 915.04
90370	05	2'/3' Climbing Pole	EA	\$ 276.00	24%	\$ 209.76
90371	05	4'/5' Climbing Pole	EA	\$ 320.00	24%	\$ 243.20
90372	05	5'-6"/6' Climbing Pole	EA	\$ 349.00	24%	\$ 265.24
90373	05	2'-6"/3'-6" Climbing Pole	EA	\$ 287.00	24%	\$ 218.12
90378	06	Cannon Panel	EA	\$ 865.00	24%	\$ 657.40
90379	05	Porthole Panel	EA	\$ 876.00	24%	\$ 665.76
90380	05	Hatch Panel	EA	\$ 502.00	24%	\$ 381.52
90381	05	Schooner Panel	EA	\$ 514.00	24%	\$ 390.64
90382	05	Timber Decor Panel (Tall)	EA	\$ 1,650.00	24%	\$ 1,254.00
90383	05	Timber Decor Panel (Tall)	EA	\$ 1,617.00	24%	\$ 1,228.92
90384	06	Timber Decor Panel	EA	\$ 811.00	24%	\$ 616.36
90386	05	Rockscape Archway W/ Guardrail	EA	\$ 519.00	24%	\$ 394.44
90387	05	Rockscape Archway W/ Barrier	EA	\$ 643.00	24%	\$ 488.68
90388	05	1'-6" Overhead Climber Access Ladder	EA	\$ 354.00	24%	\$ 269.04
90389	05	2'-0" Overhead Climber Access Ladder	EA	\$ 364.00	24%	\$ 276.64
90390	05	2'-6" Overhead Climber Access Ladder	EA	\$ 392.00	24%	\$ 297.92
90391	05	3'-0" Overhead Climber Access Ladder	EA	\$ 400.00	24%	\$ 304.00
90392	05	Store Panel Two Color	EA	\$ 1,143.00	24%	\$ 868.68
90393	05	Mini Arch Bridge W/ Barrier	EA	\$ 2,654.00	24%	\$ 2,017.04
90395	05	1'-6" Rung Kickplate	EA	\$ 617.00	24%	\$ 468.92
90396	05	2' Rung Kickplate	EA	\$ 619.00	24%	\$ 470.44
90397	05	Funnel Suspension Bridge W/ Barrier	EA	\$ 6,409.00	24%	\$ 4,870.84
90398	05	Funnel Suspension Bridge W/ Guardrail	EA	\$ 5,886.00	24%	\$ 4,473.36
90399	05	Std Funnel Bridge,1 Dk Span W/ Barrier	EA	\$ 2,643.00	24%	\$ 2,008.68
90400	05	Std Funnel Bridge,1 Dk Span Guardrail	EA	\$ 1,686.00	24%	\$ 1,281.36

GAMETIME PLAY EQUIPMENT

Part No.	Part Group	Item Description	Unit	Commercial Price	USC Disc	USC Net Price
90401	05	Std Funnel Bridge,2 Dk Span Barrier	EA	\$ 4,807.00	24%	\$ 3,653.32
90402	05	Std Funnel Bridge,2 Dk Span Guardrail	EA	\$ 3,213.00	24%	\$ 2,441.88
90403	05	Sloped Funnel Climber W/ Guardrail	EA	\$ 2,201.00	24%	\$ 1,672.76
90404	05	1'-6"/2' 90 Deg Funnel Bridge Bar 1 Dk	EA	\$ 6,488.00	24%	\$ 4,930.88
90405	05	1'-6"/2' 90 Deg Fnl Bridge Guard 1 Dk	EA	\$ 4,817.00	24%	\$ 3,660.92
90406	05	Ada Punched Steelway -Barrier (2 Dk)	EA	\$ 4,521.00	24%	\$ 3,435.96
90407	05	Ada Punched Steelway -Guardrail (2 Dk)	EA	\$ 4,075.00	24%	\$ 3,097.00
90408	05	Ada Punched Steelway -Barrier (3 Dk)	EA	\$ 7,632.00	24%	\$ 5,800.32
90409	05	Ada Punched Steelway -Guardrail (3 Dk)	EA	\$ 6,400.00	24%	\$ 4,864.00
90410	06	Climber Archway W/ Guardrail	EA	\$ 372.00	24%	\$ 282.72
90411	05	Climber Archway W/ Barrier	EA	\$ 560.00	24%	\$ 425.60
90412	05	Stnd Arch Bridge,2 Dk Span Barrier	EA	\$ 5,799.00	24%	\$ 4,407.24
90414	05	Stnd Arch Bridge,3 Dk Span Barrier	EA	\$ 7,201.00	24%	\$ 5,472.76
90416	05	Rockscape Archway Package (4' & 6')	EA	\$ 1,221.00	24%	\$ 927.96
90417	05	Rockscape Arch Package (4'-6" & 6-6")	EA	\$ 1,262.00	24%	\$ 959.12
90418	05	Rockscape Archway Package (5' & 7')	EA	\$ 1,250.00	24%	\$ 950.00
90425	05	Letters Maze Above Deck	EA	\$ 1,222.00	24%	\$ 928.72
90426	05	Time & Place Above Deck	EA	\$ 1,442.00	24%	\$ 1,095.92
90427	05	Funnel Crow'S Nest Solid St Whl, Bar	EA	\$ 1,618.00	24%	\$ 1,229.68
90429	05	Ada Crow'S Nest Molded Steer Wheel	EA	\$ 1,723.00	24%	\$ 1,309.48
90430	05	Decorative Panel W/Gizmo, Above Dk	EA	\$ 606.00	24%	\$ 460.56
90431	05	Decorative Panel W/Gizmo, Below Dk	EA	\$ 686.00	24%	\$ 521.36
90435	05	Lang Pnl World Greeting, Below Dk	EA	\$ 814.00	24%	\$ 618.64
90436	05	Observation Window	EA	\$ 1,411.00	24%	\$ 1,072.36
90438	05	Counting Panel Below Dk	EA	\$ 1,495.00	24%	\$ 1,136.20
90444	05	Nature Panel Below Dk	EA	\$ 1,441.00	24%	\$ 1,095.16
90449	05	Tic-Tac-Toe Panel Below Dk	EA	\$ 1,496.00	24%	\$ 1,136.96
90450	06	3' Ss Straight Chuter	EA	\$ 2,239.00	24%	\$ 1,701.64
90451	06	4' Ss Straight Chuter	EA	\$ 2,516.00	24%	\$ 1,912.16
90452	06	5' Ss Straight Chuter	EA	\$ 2,788.00	24%	\$ 2,118.88
90453	06	6' Ss Straight Chuter	EA	\$ 3,069.00	24%	\$ 2,332.44
90454	06	7' Ss Straight Chuter	EA	\$ 3,342.00	24%	\$ 2,539.92
90455	06	8' Ss Straight Chuter	EA	\$ 3,621.00	24%	\$ 2,751.96
90456	06	3' Ss Double Chuter	EA	\$ 3,775.00	24%	\$ 2,869.00
90457	05	4' Ss Double Chuter	EA	\$ 4,343.00	24%	\$ 3,300.68
90458	06	5' Ss Double Chuter	EA	\$ 4,907.00	24%	\$ 3,729.32
90459	06	6' Ss Double Chuter	EA	\$ 5,471.00	24%	\$ 4,157.96
90460	06	7' Ss Double Chuter	EA	\$ 6,035.00	24%	\$ 4,586.60
90461	06	8' Ss Double Chuter	EA	\$ 6,601.00	24%	\$ 5,016.76
90462	10	Stainless Steel Spiral Slide (4')	EA	\$ 22,953.00	24%	\$ 17,444.28
90463	10	Stainless Steel Spiral Slide (5')	EA	\$ 22,555.00	24%	\$ 17,141.80
90464	10	Stainless Steel Spiral Slide (6')	EA	\$ 22,267.00	24%	\$ 16,922.92
90465	05	Train Cabin Panel	EA	\$ 1,837.00	24%	\$ 1,396.12
90466	05	Maze Panel, Above Dk	EA	\$ 1,192.00	24%	\$ 905.92

GAMETIME PLAY EQUIPMENT

Part No.	Part Group	Item Description	Unit	Commercial Price	USC Disc't	USC Net Price
90467	05	Maze Panel, Below Dk	EA	\$ 1,268.00	24%	\$ 963.68
90468	05	Anchors Away Panel, Above Dk	EA	\$ 1,397.00	24%	\$ 1,061.72
90469	05	Anchors Away Panel, Below Dk	EA	\$ 1,476.00	24%	\$ 1,121.76
90470	05	Count & Spell Pnl (1 Color), Above Dk	EA	\$ 1,038.00	24%	\$ 788.88
90472	05	Count & Spell Pnl (2 Color), Above Dk	EA	\$ 1,212.00	24%	\$ 921.12
90474	05	Piston Panel	EA	\$ 2,388.00	24%	\$ 1,814.88
90475	05	Rain Wheel Panel	EA	\$ 1,790.00	24%	\$ 1,360.40
90476	05	Rung Enclosure W/Guardrail, Above Dk	EA	\$ 423.00	24%	\$ 321.48
90478	05	Rung Encl Mold S. Whl & Gr, Above Dk	EA	\$ 656.00	24%	\$ 498.56
90480	06	Rung Encl Thunderring & Gr, Above Dk	EA	\$ 703.00	24%	\$ 534.28
90484	05	Rung Encl Telescope & Gr, Above Dk	EA	\$ 1,552.00	24%	\$ 1,179.52
90492	05	Funnel Enclosure W/Guardrail	EA	\$ 442.00	24%	\$ 335.92
90493	05	Wide Rung Kick Plate (2'-0")	EA	\$ 870.00	24%	\$ 661.20
90494	05	Castle Window Panel, Above Dk	EA	\$ 1,753.00	24%	\$ 1,332.28
90496	05	Rung Encl Solid S. Whl & Bar, Above Dk	EA	\$ 1,027.00	24%	\$ 780.52
90501	05	Rung Encl Solid S. Whl & Gr, Above Dk	EA	\$ 793.00	24%	\$ 602.68
90503	05	2'-6"/3' Single Wave Zip Slide	EA	\$ 1,348.00	24%	\$ 1,024.48
90504	05	4' Single Zip Slide	EA	\$ 1,793.00	24%	\$ 1,362.68
90505	05	5' Single Zip Slide	EA	\$ 1,954.00	24%	\$ 1,485.04
90506	05	6' Single Wave Zip Slide	EA	\$ 2,164.00	24%	\$ 1,644.64
90507	05	2'-6"/3' Rumble & Roll Zip Slide	EA	\$ 1,940.00	24%	\$ 1,474.40
90508	05	4' Double Zip Slide, Std Dk	EA	\$ 2,335.00	24%	\$ 1,774.60
90509	05	5' Double Zip Slide, Std Dk	EA	\$ 2,598.00	24%	\$ 1,974.48
90510	05	6' Dueling Wave Zip Slide, Std Dk	EA	\$ 2,826.00	24%	\$ 2,147.76
90511	05	7'/7'-6" Double Wave Zip Slide	EA	\$ 4,078.00	24%	\$ 3,099.28
90512	05	8' Std Zip Slide	EA	\$ 2,947.00	24%	\$ 2,239.72
90513	05	8' Std Zip Slide W/Gizmos	EA	\$ 3,913.00	24%	\$ 2,973.88
90514	05	Wide Rung Enclosure (Barrier) (Above)	EA	\$ 829.00	24%	\$ 630.04
90515	05	Wide Rung Encl (Guardrail) (Above)	EA	\$ 553.00	24%	\$ 420.28
90516	05	Wide Rng Encl Dbl Mold S. Whl Bar Abov	EA	\$ 1,242.00	24%	\$ 943.92
90520	05	Wide Rng Encl Dbl Mold S. Whl Gr Abov	EA	\$ 1,090.00	24%	\$ 828.40
90524	05	Castle Window Panel, Below Dk	EA	\$ 1,851.00	24%	\$ 1,406.76
90525	06	Half Panel W/Thunderring	EA	\$ 753.00	24%	\$ 572.28
90530	05	2'/2'-6" Little Foot Slide W/Enclosure	EA	\$ 1,354.00	24%	\$ 1,029.04
90531	05	5' Double Zip Slide, Wide Dk	EA	\$ 2,598.00	24%	\$ 1,974.48
90532	05	6' Dueling Wave Zip Slide, Wide Dk	EA	\$ 2,883.00	24%	\$ 2,191.08
90533	05	2'-6" Rung Kickplate	EA	\$ 765.00	24%	\$ 581.40
90534	05	3' Rung Kickplate	EA	\$ 789.00	24%	\$ 599.64
90536	05	24" Roof Extension W/Cap	EA	\$ 189.00	24%	\$ 143.64
90537	05	48" Roof Extension W/Cap	EA	\$ 253.00	24%	\$ 192.28
90538	05	60" Roof Extension W/Cap	EA	\$ 277.00	24%	\$ 210.52
90539	05	3'/3'-6" Zipper Climber	EA	\$ 919.00	24%	\$ 698.44
90540	05	4' Zipper Climber	EA	\$ 1,087.00	24%	\$ 826.12
90541	05	5'/5'-6" Zipper Climber	EA	\$ 1,065.00	24%	\$ 809.40

GAMETIME PLAY EQUIPMENT

Part No.	Part Group	Item Description	Unit	Commercial Price	USC Disc't	USC Net Price
90542	05	6' Zipper Climber	EA	\$ 1,159.00	24%	\$ 880.84
90543	05	Wavy Mirror Panel, Above Dk	EA	\$ 2,753.00	24%	\$ 2,092.28
90544	05	Wavy Mirror Panel, Below Dk	EA	\$ 2,880.00	24%	\$ 2,188.80
90545	05	4' Wave Climber	EA	\$ 687.00	24%	\$ 522.12
90546	06	Climber Archway W/D-Ring & Barrier	EA	\$ 615.00	24%	\$ 467.40
90548	05	Climber Archway W/ Plate & Guardrail	EA	\$ 591.00	24%	\$ 449.16
90549	05	Climber Archway W/ Plate & Barrier	EA	\$ 710.00	24%	\$ 539.60
90550	05	Triangle Modern Roof	EA	\$ 924.00	24%	\$ 702.24
90551	05	Square Modern Roof	EA	\$ 1,749.00	24%	\$ 1,329.24
90552	05	90° Bridge (Barrier)	EA	\$ 6,621.00	24%	\$ 5,031.96
90556	05	Ada 90° Bridge (Barrier)	EA	\$ 6,847.00	24%	\$ 5,203.72
90560	05	Sq Deck Internal Climb(5'-0" & 5'-6")	EA	\$ 3,626.00	24%	\$ 2,755.76
90561	05	Sq Deck Internal Climb(6'-0" & 6'-6")	EA	\$ 3,887.00	24%	\$ 2,954.12
90562	05	Sq Deck Internal Climb(7'-0" & 7'-6")	EA	\$ 4,152.00	24%	\$ 3,155.52
90563	05	Sq Deck Internal Climb(8'-0")	EA	\$ 4,462.00	24%	\$ 3,391.12
90564	05	Dbl Ridge Climb(5' 6", 6' 0", & 6'-6")	EA	\$ 1,414.00	24%	\$ 1,074.64
90565	05	Dbl Ridge Climb(7'-0", 7'-6", & 8'-0")	EA	\$ 1,444.00	24%	\$ 1,097.44
90568	05	Suspension Bridge (Barrier)	EA	\$ 7,308.00	24%	\$ 5,554.08
90569	05	Suspension Bridge (Guardrail)	EA	\$ 5,998.00	24%	\$ 4,558.48
90572	05	Scramble Up (3'-0")	EA	\$ 393.00	24%	\$ 298.68
90573	05	Scramble Up (3'-6" To 5'-0")	EA	\$ 784.00	24%	\$ 595.84
90574	05	Scramble Up (5'-6" & 6'-0")	EA	\$ 1,175.00	24%	\$ 893.00
90575	05	Scramble Up (6'-6" To 8'-0")	EA	\$ 1,566.00	24%	\$ 1,190.16
90578	05	Swerve Slide	EA	\$ 1,683.00	24%	\$ 1,279.08
90579	05	Double Swerve Slide	EA	\$ 2,539.00	24%	\$ 1,929.64
90580	05	Wide Deck Climber Archway (Guardrail)	EA	\$ 598.00	24%	\$ 454.48
90581	05	Wide Deck Climber Archway (Barrier)	EA	\$ 776.00	24%	\$ 589.76
90583	05	2'-6"/3' 90 Deg Funnel Bridge Bar 1 Dk	EA	\$ 5,287.00	24%	\$ 4,018.12
90584	05	3'-6"/4' 90 Deg Funnel Bridge Bar 1 Dk	EA	\$ 5,304.00	24%	\$ 4,031.04
90585	05	4'-6"/5' 90 Deg Funnel Bridge Bar 1 Dk	EA	\$ 5,318.00	24%	\$ 4,041.68
90586	05	5'-6"/6' 90 Deg Funnel Bridge Bar 1 Dk	EA	\$ 5,339.00	24%	\$ 4,057.64
90587	05	6'-6"/7' 90 Deg Funnel Bridge Bar 1 Dk	EA	\$ 5,353.00	24%	\$ 4,068.28
90588	05	7'-6"/8' 90 Deg Funnel Bridge Bar 1 Dk	EA	\$ 5,369.00	24%	\$ 4,080.44
90590	05	2'-6"/3' 90 Deg Funnel Bridge Gr 1 Dk	EA	\$ 4,838.00	24%	\$ 3,676.88
90591	05	3'-6"/4' 90 Deg Funnel Bridge Gr 1 Dk	EA	\$ 4,856.00	24%	\$ 3,690.56
90592	05	Ridge Climber (Single)	EA	\$ 743.00	24%	\$ 564.68
90593	05	Straight Crawl Tube (1 Deck Span)	EA	\$ 1,690.00	24%	\$ 1,284.40
90594	05	Straight Crawl Tube (2 Deck Span)	EA	\$ 2,503.00	24%	\$ 1,902.28
90595	05	S Crawl Tube	EA	\$ 2,380.00	24%	\$ 1,808.80
90597	05	Fun-L Up Crawl Tube Link	EA	\$ 2,105.00	24%	\$ 1,599.80
90598	05	Hour Glass Climber	EA	\$ 857.00	24%	\$ 651.32
90601	05	Wave Bridge Lo (Barrier)	EA	\$ 2,905.00	24%	\$ 2,207.80
90603	05	Wave Bridge Hi (Barrier)	EA	\$ 2,863.00	24%	\$ 2,175.88
90605	05	Punched Steel Crawl Tube (Above)	EA	\$ 5,287.00	24%	\$ 4,018.12

GAMETIME PLAY EQUIPMENT

Part No.	Part Group	Item Description	Unit	Commercial Price	USC Disc't	USC Net Price
90606	05	Punched Steel Crawl Tube (Below)	EA	\$ 5,663.00	24%	\$ 4,303.88
90608	05	Challenge Canyon Bridge	EA	\$ 2,332.00	24%	\$ 1,772.32
90610	05	Contoured Panel (Above)	EA	\$ 1,120.00	24%	\$ 851.20
90611	05	Contoured Panel (Below)	EA	\$ 978.00	24%	\$ 743.28
90612	05	Crawl-In Double Fun-L Up	EA	\$ 3,079.00	24%	\$ 2,340.04
90613	05	Walk-In Double Fun-L Up	EA	\$ 3,382.00	24%	\$ 2,570.32
90614	05	Walk In Double Fun-L Over	EA	\$ 3,382.00	24%	\$ 2,570.32
90615	05	Fun-L Up & Around	EA	\$ 2,854.00	24%	\$ 2,169.04
90616	05	Fun-L Up & Across	EA	\$ 2,914.00	24%	\$ 2,214.64
90618	05	Step Up Platform	EA	\$ 3,705.00	24%	\$ 2,815.80
90619	05	Ergo Climber (4'-0" & 4'-6")	EA	\$ 918.00	24%	\$ 697.68
90620	05	Ergo Climber (5'-0" & 5'-6")	EA	\$ 1,048.00	24%	\$ 796.48
90621	05	Ergo Climber (6'-0")	EA	\$ 1,151.00	24%	\$ 874.76
90625	05	Inclined Cosmix Climber (Center)	EA	\$ 1,995.00	24%	\$ 1,516.20
90626	05	Fun-L Crawl Tube Attachment	EA	\$ 2,284.00	24%	\$ 1,735.84
90627	05	Ergo Link (2'-0" Rise)	EA	\$ 764.00	24%	\$ 580.64
90628	05	Ergo Link (3'-0" Rise)	EA	\$ 802.00	24%	\$ 609.52
90629	05	Ergo Link 4'-0" Rise)	EA	\$ 911.00	24%	\$ 692.36
90630	05	Walk-In Double Funnel Up	EA	\$ 3,541.00	24%	\$ 2,691.16
90631	05	Bubble Panel (Above)	EA	\$ 980.00	24%	\$ 744.80
90632	05	Stego Climber (4'-0" & 4'-6")	EA	\$ 531.00	24%	\$ 403.56
90633	05	Stego Climber (5'-0" & 5'-6")	EA	\$ 610.00	24%	\$ 463.60
90634	05	Stego Climber (6'-0" & 6'-6")	EA	\$ 698.00	24%	\$ 530.48
90635	05	Stego Climber (7'-0" & 7'-6")	EA	\$ 784.00	24%	\$ 595.84
90636	05	Stego Climber (8'-0")	EA	\$ 868.00	24%	\$ 659.68
90637	05	Tunnel Up	EA	\$ 2,874.00	24%	\$ 2,184.24
90638	05	Spiral Climber (4'-0" & 4'-6")	EA	\$ 767.00	24%	\$ 582.92
90639	05	Spiral Climber (5'-0" & 5'-6")	EA	\$ 804.00	24%	\$ 611.04
90640	05	Spiral Climber (6'-0" & 6'-6")	EA	\$ 896.00	24%	\$ 680.96
90641	05	Spiral Climber (7'-0" & 7'-6")	EA	\$ 984.00	24%	\$ 747.84
90642	05	Spiral Climber (8'-0")	EA	\$ 1,068.00	24%	\$ 811.68
90644	05	Net Tunnel	EA	\$ 29,099.00	24%	\$ 22,115.24
90652	18	3' Step Up Platform	EA	\$ 4,138.00	24%	\$ 3,144.88
90653	05	3'-6"/4'-0" Zip Swerve Slide Left	EA	\$ 1,626.00	24%	\$ 1,235.76
90654	05	3'-6"/4'-0" Zip Swerve Slide Right	EA	\$ 1,626.00	24%	\$ 1,235.76
90655	05	Pod Climber	EA	\$ 1,030.00	24%	\$ 782.80
90665	05	Inclined Cosmix Climber (Offset)	EA	\$ 1,054.00	24%	\$ 801.04
90666	05	Spiral Step Climber (2'-0" & 2'-6")	EA	\$ 688.00	24%	\$ 522.88
90667	05	Spiral Step Climber (3'-0" & 3'-6")	EA	\$ 895.00	24%	\$ 680.20
90668	05	Spiral Step Climber (4'-0" & 4'-6")	EA	\$ 1,104.00	24%	\$ 839.04
90669	05	Spiral Step Climber (5'-0" & 5'-6")	EA	\$ 1,313.00	24%	\$ 997.88
90670	05	Spiral Step Climber (6'-0")	EA	\$ 1,518.00	24%	\$ 1,153.68
90671	05	Wide Access Ramp Link 3 Dk Gr	EA	\$ 7,299.00	24%	\$ 5,547.24
90672	06	Ada Wide Ramp	EA	\$ 7,299.00	24%	\$ 5,547.24

GAMETIME PLAY EQUIPMENT

Part No.	Part Group	Item Description	Unit	Commercial Price	USC Disc't	USC Net Price
90673	18	Ramp (Guardrail)	EA	\$ 5,888.00	24%	\$ 4,474.88
90674	06	Std Access Ramp Link 3 Dk Gr	EA	\$ 5,888.00	24%	\$ 4,474.88
90676	06	Std Access Ramp Link Gr 2'-6" & 3'	EA	\$ 5,888.00	24%	\$ 4,474.88
90677	06	Std Access Ramp Link Gr 3'-6" & 4'	EA	\$ 5,888.00	24%	\$ 4,474.88
90678	18	Ramp (Guardrail) 1'-6" & 2'	EA	\$ 5,888.00	24%	\$ 4,474.88
90679	18	Ramp (Guardrail) 2'-6" & 3'	EA	\$ 5,888.00	24%	\$ 4,474.88
90680	18	Ramp (Guardrail) 3'-6" & 4'	EA	\$ 5,888.00	24%	\$ 4,474.88
90681	05	Wide Acc Ramp Link Gr 2'-6" & 3'	EA	\$ 7,299.00	24%	\$ 5,547.24
90682	06	Wide Acc Ramp Link Gr 3'-6" & 4'	EA	\$ 7,299.00	24%	\$ 5,547.24
90683	18	Ada Wide Ramp (Guardrail) 1'-6" & 2'	EA	\$ 7,299.00	24%	\$ 5,547.24
90684	18	Ada Wide Ramp (Guardrail) 2'-6" & 3'	EA	\$ 7,299.00	24%	\$ 5,547.24
90685	18	Ada Wide Ramp (Guardrail) 3'-6" & 4'	EA	\$ 7,299.00	24%	\$ 5,547.24
90698	05	Letters Maze Below Deck	EA	\$ 1,371.00	24%	\$ 1,041.96
90700	05	Single Entrance Wilderslide li	EA	\$ 980.00	24%	\$ 744.80
90701	05	Double Entrance Wilderslide li	EA	\$ 1,416.00	24%	\$ 1,076.16
90703	05	Straight Section Wilderslide li	EA	\$ 439.00	24%	\$ 333.64
90704	05	Left Curve Section Wilderslide li	EA	\$ 603.00	24%	\$ 458.28
90705	05	Right Curve Section Wilderslide li	EA	\$ 603.00	24%	\$ 458.28
90706	05	Exit Section Wilderslide li	EA	\$ 602.00	24%	\$ 457.52
90708	05	Helix Spiral (Helix Adapter)	EA	\$ 791.00	24%	\$ 601.16
90709	05	Support Wilderslide li	EA	\$ 188.00	24%	\$ 142.88
90710	05	Slide Support	EA	\$ 195.00	24%	\$ 148.20
90711	06	Steel Drum - Gadget Panel Above Deck	EA	\$ 3,889.00	24%	\$ 2,955.64
90712	06	Airlock Cog - Gadget Panel Above Deck	EA	\$ 2,684.00	24%	\$ 2,039.84
90713	06	Frog Slide Puzzle-Gadget Pnl Above Dk	EA	\$ 2,062.00	24%	\$ 1,567.12
90714	06	3 In A Row - Gadget Panel Above Deck	EA	\$ 2,202.00	24%	\$ 1,673.52
90715	06	Twist Ball Run-Gadget Pnl Above Dk	EA	\$ 2,109.00	24%	\$ 1,602.84
90716	06	Color Wheel - Gadget Panel Above Deck	EA	\$ 2,660.00	24%	\$ 2,021.60
90718	05	Slide Support	EA	\$ 140.00	24%	\$ 106.40
90719	06	Steel Drum - Gadget Panel Below Deck	EA	\$ 4,026.00	24%	\$ 3,059.76
90720	06	Airlock Cog - Gadget Panel Below Deck	EA	\$ 2,818.00	24%	\$ 2,141.68
90721	06	Frog Slide Puzzle-Gadget Pnl Below Dk	EA	\$ 2,199.00	24%	\$ 1,671.24
90722	06	3 In A Row - Gadget Panel Below Deck	EA	\$ 2,338.00	24%	\$ 1,776.88
90723	06	Twist Ball Run-Gadget Pnl Below Deck	EA	\$ 2,245.00	24%	\$ 1,706.20
90724	06	Color Wheel - Gadget Panel Below Deck	EA	\$ 2,794.00	24%	\$ 2,123.44
90727	06	Memory Reaction Game Panel	EA	\$ 6,211.00	24%	\$ 4,720.36
90728	06	Memory Reaction Game Panel (Below Dk)	EA	\$ 6,333.00	24%	\$ 4,813.08
90729	05	Double Straight (2 Ft Section)	EA	\$ 638.00	24%	\$ 484.88
90730	05	Kinetic Spinner 2 Color Pnl Above Dk	EA	\$ 2,531.00	24%	\$ 1,923.56
90732	05	Kinetic Spinner 1 Color Pnl Above Dk	EA	\$ 2,236.00	24%	\$ 1,699.36
90736	05	Sun Blossom 2 Color Gadg Pnl Abov Dk	EA	\$ 2,885.00	24%	\$ 2,192.60
90738	05	Sun Blossom 1 Color Gadg Pnl Above Dk	EA	\$ 2,449.00	24%	\$ 1,861.24
90750	05	Butterfly Climber	EA	\$ 4,379.00	24%	\$ 3,328.04
90752	06	6' Wildertube Straight	EA	\$ 2,825.00	24%	\$ 2,147.00

GAMETIME PLAY EQUIPMENT

Part No.	Part Group	Item Description	Unit	Commercial Price	USC Disc	USC Net Price
90753	05	8' Wildertube Straight	EA	\$ 3,047.00	24%	\$ 2,315.72
90754	05	6' Wildertube 'L'	EA	\$ 2,832.00	24%	\$ 2,152.32
90755	05	6' Wildertube 'L' Reverse	EA	\$ 2,832.00	24%	\$ 2,152.32
90756	05	8' Wildertube 'L'	EA	\$ 3,048.00	24%	\$ 2,316.48
90757	05	8' Wildertube 'L' Reverse	EA	\$ 3,048.00	24%	\$ 2,316.48
90758	05	6' Wildertube 'S'	EA	\$ 3,047.00	24%	\$ 2,315.72
90759	05	6' Wildertube 'S' Reverse	EA	\$ 3,047.00	24%	\$ 2,315.72
90760	05	8' Wildertube 'S'	EA	\$ 4,050.00	24%	\$ 3,078.00
90761	05	8' Wildertube 'S' Reverse	EA	\$ 4,050.00	24%	\$ 3,078.00
90762	05	Long Exit (Use On 7' & 8' Slides)	EA	\$ 822.00	24%	\$ 624.72
90763	18	Triple Wilderslide li Entrance	EA	\$ 2,311.00	24%	\$ 1,756.36
90764	05	Triple Wilderslide li Entrance Ada	EA	\$ 3,407.00	24%	\$ 2,589.32
90766	05	Hex Pod	EA	\$ 1,922.00	24%	\$ 1,460.72
90767	05	6' Wildertube Quick 'L'	EA	\$ 3,767.00	24%	\$ 2,862.92
90768	05	6' Wildertube Quick 'L' Reverse	EA	\$ 3,827.00	24%	\$ 2,908.52
90769	05	8' Wildertube Quick 'L'	EA	\$ 4,490.00	24%	\$ 3,412.40
90770	05	8' Wildertube Quick 'L' Reverse	EA	\$ 4,490.00	24%	\$ 3,412.40
90771	05	6' Wildertube Quick 'S'	EA	\$ 3,340.00	24%	\$ 2,538.40
90772	05	6' Wildertube Quick 'S' Reverse	EA	\$ 3,340.00	24%	\$ 2,538.40
90773	05	8' Wildertube Quick 'S'	EA	\$ 3,857.00	24%	\$ 2,931.32
90774	05	8' Wildertube Quick 'S' Reverse	EA	\$ 3,857.00	24%	\$ 2,931.32
90776	05	Outrigger Wilderslide li	EA	\$ 155.00	24%	\$ 117.80
90777	35	Kidnetix Twirl	EA	\$ 5,079.00	16%	\$ 4,266.36
90778	05	Triple W Spiral	EA	\$ 8,454.00	24%	\$ 6,425.04
90779	05	Over N Under	EA	\$ 5,123.00	24%	\$ 3,893.48
90785	06	Electronic Lead Guitar Below Deck	EA	\$ 3,558.00	24%	\$ 2,704.08
90786	06	Electronic Bass Guitar Below Deck	EA	\$ 3,475.00	24%	\$ 2,641.00
90787	06	Electronic Drums Below Deck	EA	\$ 3,474.00	24%	\$ 2,640.24
90788	06	Electronic Keyboard Below Deck	EA	\$ 3,475.00	24%	\$ 2,641.00
90789	06	Electronic Synthesizer Below Deck	EA	\$ 3,529.00	24%	\$ 2,682.04
90790	05	Sloped Funnel Climber Barrier (Dbl)	EA	\$ 4,758.00	24%	\$ 3,616.08
90791	05	Sloped Funner Climber Guardrail (Dbl)	EA	\$ 3,804.00	24%	\$ 2,891.04
90792	05	Sloped Funnel Climber Timbers(Dbl)	EA	\$ 7,002.00	24%	\$ 5,321.52
90799	05	Triple W Spiral Ada	EA	\$ 8,454.00	24%	\$ 6,425.04
90824	05	Offset Xcelerator	EA	\$ 4,134.00	24%	\$ 3,141.84
90837	18	Animal Tracker Roto Gen	EA	\$ 4,679.00	24%	\$ 3,556.04
90838	06	Sounds of Water Roto Gen	EA	\$ 4,617.00	24%	\$ 3,508.92
90840	05	Xcelerator	EA	\$ 3,827.00	24%	\$ 2,908.52
90842	05	Single Spiral	EA	\$ 4,259.00	24%	\$ 3,236.84
90843	05	Double Twin Spiral	EA	\$ 8,030.00	24%	\$ 6,102.80
90844	05	Double With Spiral	EA	\$ 4,738.00	24%	\$ 3,600.88
90845	05	Double With Spiral Reverse	EA	\$ 4,738.00	24%	\$ 3,600.88
90846	05	Triple W/Spiral (Fully Preconfigured)	EA	\$ 12,761.00	24%	\$ 9,698.36
90847	05	Triple Slide W/Spiral ADA	EA	\$ 12,761.00	24%	\$ 9,698.36

GAMETIME PLAY EQUIPMENT

Part No.	Part Group	Item Description	Unit	Commercial Price	USC Disc't	USC Net Price
90848	05	2 dk span Net Wall Link	EA	\$ 5,541.00	24%	\$ 4,211.16
90849	05	3 dk span Net Wall Link	EA	\$ 10,607.00	24%	\$ 8,061.32
90850	05	4D Sail Roof	EA	\$ 13,433.00	24%	\$ 10,209.08
90853	05	Quadratic Shade Canopy	EA	\$ 4,828.00	24%	\$ 3,669.28
90854	05	Equilateral Shade Canopy	EA	\$ 3,762.00	24%	\$ 2,859.12
90855	05	Hexagonal Shade Canopy	EA	\$ 8,537.00	24%	\$ 6,488.12
90868	05	Splitter 6'	EA	\$ 3,618.00	24%	\$ 2,749.68
90869	05	Splitter 7'	EA	\$ 3,826.00	24%	\$ 2,907.76
90870	05	Splitter 8'	EA	\$ 4,033.00	24%	\$ 3,065.08
91004	05	Archway (3D)	EA	\$ 756.00	24%	\$ 574.56
91005	05	Climber Archway (3D)	EA	\$ 790.00	24%	\$ 600.40
91006	05	Climber Offset Archway (3D)	EA	\$ 694.00	24%	\$ 527.44
91007	05	Climber Archway W/ D-Ring (3D)	EA	\$ 860.00	24%	\$ 653.60
91009	05	Rockscape Archway (3D)	EA	\$ 895.00	24%	\$ 680.20
91010	05	Archway W/ Socket (3D)	EA	\$ 826.00	24%	\$ 627.76
91011	05	Wide Deck Archway (3D)	EA	\$ 1,111.00	24%	\$ 844.36
91012	05	Wide Deck Climber Archway (3D)	EA	\$ 1,106.00	24%	\$ 840.56
91013	05	Wide Deck Archway W/ Socket(3D)	EA	\$ 1,180.00	24%	\$ 896.80
91015	05	Enclosure (3D) Above Deck	EA	\$ 999.00	24%	\$ 759.24
91016	05	Funnel Bridge (3D) 1 Deck Span	EA	\$ 3,194.00	24%	\$ 2,427.44
91017	05	Funnel Bridge (3D) 2 Deck Span	EA	\$ 5,589.00	24%	\$ 4,247.64
91018	05	Arch Bridge (3D) 2 Deck Span	EA	\$ 7,214.00	24%	\$ 5,482.64
91019	05	Arch Bridge (3D) 3 Deck Span	EA	\$ 9,753.00	24%	\$ 7,412.28
91020	05	Mini Arch Bridge (3D)	EA	\$ 3,377.00	24%	\$ 2,566.52
91022	05	Suspension Bridge (3D)	EA	\$ 10,098.00	24%	\$ 7,674.48
91023	05	Funnel Suspension Bridge (3D)	EA	\$ 9,066.00	24%	\$ 6,890.16
91024	05	Drivers Panel Above Deck	EA	\$ 781.00	24%	\$ 593.56
91025	05	Shadow Tree 3D Single 0'-6" - 7'0"	EA	\$ 1,810.00	24%	\$ 1,375.60
91030	05	Shadow Grove 3D (6" - 7'-0")	EA	\$ 3,791.00	24%	\$ 2,881.16
91031	05	3'-0" Transfer Platform (3D)	EA	\$ 3,595.00	24%	\$ 2,732.20
91032	05	4'-0" Transfer Platform (3D)	EA	\$ 4,776.00	24%	\$ 3,629.76
91033	05	5'-0" Transfer Platform (3D)	EA	\$ 6,253.00	24%	\$ 4,752.28
91034	05	1'-0" Transfer System (3D)	EA	\$ 2,044.00	24%	\$ 1,553.44
91035	05	2'-0" Transfer System (3D)	EA	\$ 2,743.00	24%	\$ 2,084.68
91036	05	2'-6" Transfer System (3D)	EA	\$ 4,145.00	24%	\$ 3,150.20
91037	05	3'-0" Transfer System (3D)	EA	\$ 4,397.00	24%	\$ 3,341.72
91038	05	4'-0" Transfer System (3D)	EA	\$ 5,359.00	24%	\$ 4,072.84
91039	05	Ramp (3D) 1'-0"	EA	\$ 8,846.00	24%	\$ 6,722.96
91040	05	Ramp (3D) 1'-6" & 2'-0"	EA	\$ 9,049.00	24%	\$ 6,877.24
91041	05	Ramp (3D) 2'-6" & 3'-0"	EA	\$ 9,081.00	24%	\$ 6,901.56
91042	05	Ramp (3D) 3'-6" & 4'-0"	EA	\$ 9,120.00	24%	\$ 6,931.20
91043	05	Ada Wide Ramp (3D) 1'-0"	EA	\$ 14,182.00	24%	\$ 10,778.32
91044	05	Ada Wide Ramp (3D) 1'-6" & 2'-0"	EA	\$ 14,319.00	24%	\$ 10,882.44
91045	05	Ada Wide Ramp (3D) 2'-6" & 3'-0"	EA	\$ 14,429.00	24%	\$ 10,966.04

GAMETIME PLAY EQUIPMENT

Part No.	Part Group	Item Description	Unit	Commercial Price	USC Disc	USC Net Price
91046	05	Ada Wide Ramp (3D) 3'-6" & 4'-0"	EA	\$ 14,538.00	24%	\$ 11,048.88
91049	05	Ramp Link (3D) 1'-6" & 2'-0"	EA	\$ 11,362.00	24%	\$ 8,635.12
91050	05	Shadow Tree 3D Single 7'-6" - 8'-0"	EA	\$ 1,850.00	24%	\$ 1,406.00
91055	05	Shadow Grove 3D (7'-6" - 8'-0")	EA	\$ 3,695.00	24%	\$ 2,808.20
91056	05	Ramp Link (3D) 2'-6" & 3'-0"	EA	\$ 10,716.00	24%	\$ 8,144.16
91057	05	Ramp Link (3D) 3'-6" & 4'-0"	EA	\$ 10,764.00	24%	\$ 8,180.64
91058	05	Ramp Link (3D) 4'-6" & 5'-0"	EA	\$ 10,810.00	24%	\$ 8,215.60
91059	05	Ramp Link (3D) 5'-6" & 6'-0"	EA	\$ 10,854.00	24%	\$ 8,249.04
91060	05	Ramp Link (3D) 6'-6" & 7'-0"	EA	\$ 10,902.00	24%	\$ 8,285.52
91061	05	Ramp Link (3D) 7'-6" & 8'-0"	EA	\$ 10,945.00	24%	\$ 8,318.20
91070	15	3'-0" Hillside Wave Zip Slide	EA	\$ 2,811.00	16%	\$ 2,361.24
91071	15	4'-0" Hillside Zip Slide	EA	\$ 3,086.00	16%	\$ 2,592.24
91072	15	5'-0" Hillside Zip Slide	EA	\$ 3,301.00	16%	\$ 2,772.84
91073	15	6'-0" Hillside Wave Zip Slide	EA	\$ 3,512.00	16%	\$ 2,950.08
91074	15	3'-0" Hillside Rumble & Roll Zip Slide	EA	\$ 3,299.00	16%	\$ 2,771.16
91075	15	4'-0" Hillside Double Zip Slide	EA	\$ 3,644.00	16%	\$ 3,060.96
91076	15	5'-0" Hillside Double Zip Slide	EA	\$ 3,963.00	16%	\$ 3,328.92
91077	15	6'-0" Hillside Dueling Wave Zip Slide	EA	\$ 4,294.00	16%	\$ 3,606.96
91088	05	Encl W/ Thunderring (3D) Above Deck	EA	\$ 1,326.00	24%	\$ 1,007.76
91090	05	Encl Molded Steer Wheel (3D) Above Dk	EA	\$ 1,284.00	24%	\$ 975.84
91092	05	Encl Solid Steer Wheel (3D) Above Dk	EA	\$ 1,421.00	24%	\$ 1,079.96
91094	06	Half Panel W/ Thunderring (3D)	EA	\$ 1,053.00	24%	\$ 800.28
91095	05	Half Panel Molded Steering Wheel (3D)	EA	\$ 1,007.00	24%	\$ 765.32
91096	05	Half Panel Solid Steering Wheel (3D)	EA	\$ 1,193.00	24%	\$ 906.68
91097	05	4'/5' Double Bubble Climber	EA	\$ 1,402.00	24%	\$ 1,065.52
91100	05	5'-6"/6'-6" Double Bubble Climber	EA	\$ 1,826.00	24%	\$ 1,387.76
91103	05	7'/8' Double Bubble Climber	EA	\$ 2,070.00	24%	\$ 1,573.20
91106	05	Coral Climber (3D) 3'-6" Thru 4'-6"	EA	\$ 1,389.00	24%	\$ 1,055.64
91107	05	Coral Climber (3D) 5'-0"	EA	\$ 1,393.00	24%	\$ 1,058.68
91108	05	Coral Climber (3D) 5'-6" Thru 6'-6"	EA	\$ 2,082.00	24%	\$ 1,582.32
91109	05	Coral Climber (3D) 7'-0" Thru 7'-6"	EA	\$ 2,087.00	24%	\$ 1,586.12
91115	05	Coral Link	EA	\$ 2,746.00	24%	\$ 2,086.96
91117	05	Rock Ridge (2 Deck Span)	EA	\$ 7,164.00	24%	\$ 5,444.64
91118	05	Rock Ridge (3 Deck Span)	EA	\$ 9,904.00	24%	\$ 7,527.04
91119	05	Play Port Bridge	EA	\$ 4,738.00	24%	\$ 3,600.88
91120	05	90° Play Port Bridge	EA	\$ 6,281.00	24%	\$ 4,773.56
91121	05	Double Play Port Funnel Bridge	EA	\$ 5,508.00	24%	\$ 4,186.08
91126	05	Kidnetix - X Bridge	EA	\$ 9,430.00	24%	\$ 7,166.80
91129	05	Kidnetix - Large Spider Web	EA	\$ 5,561.00	24%	\$ 4,226.36
91132	05	Drivers Panel Below Deck	EA	\$ 961.00	24%	\$ 730.36
91136	05	Funnel Crows Nest Telescope Bar	EA	\$ 2,406.00	24%	\$ 1,828.56
91137	05	Entryway - 3D	EA	\$ 833.00	24%	\$ 633.08
91138	05	High Point / Low Point Entryway - 3D	EA	\$ 892.00	24%	\$ 677.92
91139	05	Entryway - Barrier	EA	\$ 619.00	24%	\$ 470.44

GAMETIME PLAY EQUIPMENT

Part No.	Part Group	Item Description	Unit	Commercial Price	USC Disc	USC Net Price
91140	05	High Point Entryway - Barrier	EA	\$ 681.00	24%	\$ 517.56
91141	05	Low Point Entryway - Barrier	EA	\$ 662.00	24%	\$ 503.12
91142	05	Rope Span Entryway - Barrier	EA	\$ 717.00	24%	\$ 544.92
91143	05	Challenge Canyon Entryway - Barrier	EA	\$ 697.00	24%	\$ 529.72
91144	05	High Point Entryway - Guardrail	EA	\$ 535.00	24%	\$ 406.60
91145	05	Low Point Entryway - Guardrail	EA	\$ 535.00	24%	\$ 406.60
91146	05	Entryway - Guardrail	EA	\$ 449.00	24%	\$ 341.24
91147	05	Metal Mirror Panel Above Deck	EA	\$ 1,151.00	24%	\$ 874.76
91148	05	Metal Mirror Panel Below Deck	EA	\$ 1,321.00	24%	\$ 1,003.96
91149	05	Enclosure - Timbers (Above Deck)	EA	\$ 981.00	24%	\$ 745.56
91150	05	Entryway - Timbers	EA	\$ 842.00	24%	\$ 639.92
91151	05	Climber Entryway - Timbers	EA	\$ 744.00	24%	\$ 565.44
91154	05	Archway - Timbers	EA	\$ 776.00	24%	\$ 589.76
91155	05	Climber Archway - Timbers	EA	\$ 794.00	24%	\$ 603.44
91157	05	Archway W/ Socket - Timbers	EA	\$ 848.00	24%	\$ 644.48
91158	05	Enclosure - Timbers (Below Deck)	EA	\$ 1,150.00	24%	\$ 874.00
91163	05	Climber Offset Archway - Timbers	EA	\$ 718.00	24%	\$ 545.68
91178	05	3' 0" Transfer Platform - Timbers	EA	\$ 3,788.00	24%	\$ 2,878.88
91179	05	4' 0" Transfer Platform - Timbers	EA	\$ 4,754.00	24%	\$ 3,613.04
91180	05	5' 0" Transfer Platform - Timbers	EA	\$ 6,846.00	24%	\$ 5,202.96
91181	05	4' 0" Plank Climber - Timbers	EA	\$ 658.00	24%	\$ 500.08
91182	05	5' 0" Plank Climber - Timbers	EA	\$ 735.00	24%	\$ 558.60
91183	05	6' 0" Plank Climber - Timbers	EA	\$ 806.00	24%	\$ 612.56
91184	05	7' 0" Plank Climber - Timbers	EA	\$ 959.00	24%	\$ 728.84
91185	05	8' 0" Plank Climber - Timbers	EA	\$ 1,109.00	24%	\$ 842.84
91186	06	1' 0" Ramp Attach-Timbers (3 Dk Span)	EA	\$ 9,330.00	24%	\$ 7,090.80
91187	05	1' 6"-2' Ramp Attach-Timbers 3 Dk Span	EA	\$ 9,795.00	24%	\$ 7,444.20
91188	05	2' 6" - 3' Ramp Attach-Timb 3 Dk Span	EA	\$ 9,832.00	24%	\$ 7,472.32
91189	05	3' 6" - 4' Ramp Attach-Timb 3 Dk Span	EA	\$ 9,874.00	24%	\$ 7,504.24
91196	05	1' 6"-2' Acc Ramp Link-Timb 3 Dk Span	EA	\$ 11,907.00	24%	\$ 9,049.32
91197	05	2' 6"-3' Acc Ramp Link-Timb 3 Dk Span	EA	\$ 12,138.00	24%	\$ 9,224.88
91198	05	3' 6"-4' Acc Ramp Link-Timb 3 Dk Span	EA	\$ 12,192.00	24%	\$ 9,265.92
91199	05	Spiral Stairs Reverse	EA	\$ 3,609.00	24%	\$ 2,742.84
91200	05	1' 0" Transfer System - Timbers	EA	\$ 2,096.00	24%	\$ 1,592.96
91201	05	2' 0" Transfer System - Timbers	EA	\$ 3,075.00	24%	\$ 2,337.00
91202	05	2' 6" Transfer System - Timbers	EA	\$ 4,290.00	24%	\$ 3,260.40
91203	05	3' 0" Transfer System - Timbers	EA	\$ 4,517.00	24%	\$ 3,432.92
91204	05	4' 0" Transfer System - Timbers	EA	\$ 5,657.00	24%	\$ 4,299.32
91205	05	Suspension Bridge - Timbers	EA	\$ 9,285.00	24%	\$ 7,056.60
91206	05	Arch Bridge - Timbers (2 Deck Span)	EA	\$ 7,765.00	24%	\$ 5,901.40
91207	05	Mini Arch Bridge - Timbers	EA	\$ 3,643.00	24%	\$ 2,768.68
91208	05	Climber Entryway - Guardrail	EA	\$ 468.00	24%	\$ 355.68
91209	05	Climber Entryway - Barrier	EA	\$ 576.00	24%	\$ 437.76
91210	05	Climber Entryway - 3D	EA	\$ 784.00	24%	\$ 595.84

GAMETIME PLAY EQUIPMENT

Part No.	Part Group	Item Description	Unit	Commercial Price	USC Disc	USC Net Price
91211	05	Funnel Bridge - Timbers (2 Deck Span)	EA	\$ 6,812.00	24%	\$ 5,177.12
91212	05	Gable Roof - Timbers	EA	\$ 3,548.00	24%	\$ 2,696.48
91213	05	Play Port Funnel Bridge - Timbers	EA	\$ 5,536.00	24%	\$ 4,207.36
91214	05	Slant Half Hex Roof - Timbers	EA	\$ 3,377.00	24%	\$ 2,566.52
91215	05	Slant Roof - Timbers	EA	\$ 1,416.00	24%	\$ 1,076.16
91216	05	24" Slant Hex Roof Extension - Timbers	EA	\$ 220.00	24%	\$ 167.20
91217	05	60" Slant Hex Roof Extension - Timbers	EA	\$ 319.00	24%	\$ 242.44
91218	05	72" Slant Hex Roof Extension - Timbers	EA	\$ 408.00	24%	\$ 310.08
91219	05	Slant Hex Roof - Timbers	EA	\$ 6,752.00	24%	\$ 5,131.52
91220	05	24" Slant Roof Extension - Timbers	EA	\$ 206.00	24%	\$ 156.56
91221	05	66" Slant Roof Extension - Timbers	EA	\$ 298.00	24%	\$ 226.48
91222	05	Chimney - Timbers	EA	\$ 369.00	24%	\$ 280.44
91223	05	3' 0" Plank Climber - Timbers	EA	\$ 479.00	24%	\$ 364.04
91224	05	36" Slant Hex Roof Extension - Timbers	EA	\$ 259.00	24%	\$ 196.84
91227	05	Cube Net (Attach)	EA	\$ 16,395.00	24%	\$ 12,460.20
91228	05	Torsion Net (Attach)	EA	\$ 9,027.00	24%	\$ 6,860.52
91230	05	4' 6"-5' Acc Ramp Link-Timb 3 Dk Span	EA	\$ 12,193.00	24%	\$ 9,266.68
91231	05	5' 6"-6' Acc Ramp Link-Timb 3 Dk Span	EA	\$ 12,271.00	24%	\$ 9,325.96
91232	05	6' 6"-7' Acc Ramp Link-Timb 3 Dk Span	EA	\$ 12,322.00	24%	\$ 9,364.72
91233	05	7' 6"-8' Acc Ramp Link-Timb 3 Dk Span	EA	\$ 12,375.00	24%	\$ 9,405.00
91234	05	Double Play Port Funnel Bridge Timbers	EA	\$ 5,704.00	24%	\$ 4,335.04
91240	05	Gadget Frame (Grd Level)	EA	\$ 589.00	24%	\$ 447.64
91242	15	Roller Table	EA	\$ 12,100.00	16%	\$ 10,164.00
91243	06	Roller Slide	EA	\$ 12,156.00	24%	\$ 9,238.56
91244	05	3'0" Leaf Scramble Up	EA	\$ 503.00	24%	\$ 382.28
91245	05	3'6" - 5'0" Leaf Scramble Up	EA	\$ 995.00	24%	\$ 756.20
91246	05	5'6" - 6'0" Leaf Scramble Up	EA	\$ 1,488.00	24%	\$ 1,130.88
91247	05	6'6" Leaf Scramble Up	EA	\$ 1,980.00	24%	\$ 1,504.80
91248	05	2'0" - 2'6" Lily Pad Spiral Climber	EA	\$ 703.00	24%	\$ 534.28
91249	05	3'0" - 3'6" Lily Pad Spiral Climber	EA	\$ 910.00	24%	\$ 691.60
91250	05	4'0" - 4'6" Lily Pad Spiral Climber	EA	\$ 1,119.00	24%	\$ 850.44
91251	05	5'0" - 5'6" Lily Pad Spiral Climber	EA	\$ 1,329.00	24%	\$ 1,010.04
91252	05	6'0" Lily Pad Spiral Climber	EA	\$ 1,541.00	24%	\$ 1,171.16
91268	05	Sprouts Climber	EA	\$ 5,220.00	24%	\$ 3,967.20
91269	05	Sprout Climber	EA	\$ 1,336.00	24%	\$ 1,015.36
91270	05	Dragonfly Link	EA	\$ 3,142.00	24%	\$ 2,387.92
91275	05	3'0" Thru 4'6" Splash	EA	\$ 1,683.00	24%	\$ 1,279.08
91276	05	5'0" Thru 7'0"" Splash	EA	\$ 2,993.00	24%	\$ 2,274.68
91284	22	Three Stump Climber	EA	\$ 4,591.00	16%	\$ 3,856.44
91285	22	Notched Log Climber	EA	\$ 5,124.00	16%	\$ 4,304.16
91286	05	Tree Topper	EA	\$ 679.00	24%	\$ 516.04
91287	05	Pine Topper	EA	\$ 676.00	24%	\$ 513.76
91288	05	Seaweed Topper	EA	\$ 812.00	24%	\$ 617.12
91290	05	3'6" - 4'0" Whirlwind	EA	\$ 1,239.00	24%	\$ 941.64

GAMETIME PLAY EQUIPMENT

Part No.	Part Group	Item Description	Unit	Commercial Price	USC Disc	USC Net Price
91291	05	4'6" - 5'0" Whirlwind	EA	\$ 1,384.00	24%	\$ 1,051.84
91292	05	5'6" - 6'0" Whirlwind	EA	\$ 1,536.00	24%	\$ 1,167.36
91293	05	6'6" - 7'0" Whirlwind	EA	\$ 1,686.00	24%	\$ 1,281.36
91294	05	7'6" - 8'0" Whirlwind	EA	\$ 1,947.00	24%	\$ 1,479.72
91299	05	Accent Extension	EA	\$ 298.00	24%	\$ 226.48
91300	05	Topper Extension	EA	\$ 227.00	24%	\$ 172.52
91301	05	Topper With Accent Extension	EA	\$ 384.00	24%	\$ 291.84
91303	05	Cliff Wall Climber	EA	\$ 3,970.00	24%	\$ 3,017.20
91307	05	3'0" Timbers Transfer For Gfrc	EA	\$ 2,880.00	24%	\$ 2,188.80
91308	05	4'0" Timbers Transfer For Gfrc	EA	\$ 3,819.00	24%	\$ 2,902.44
91309	05	5'0" Timbers Transfer For Gfrc	EA	\$ 5,938.00	24%	\$ 4,512.88
91310	05	Shadow Play Tree Single 0'6" - 7'0"	EA	\$ 2,096.00	24%	\$ 1,592.96
91315	05	Shadow Play Tree Single 7'6" & 8'0"	EA	\$ 2,132.00	24%	\$ 1,620.32
91320	06	Stump Platform	EA	\$ 5,333.00	24%	\$ 4,053.08
91321	05	Erratic Climber 4'0"-5'0"	EA	\$ 552.00	24%	\$ 419.52
91322	05	Erratic Climber 5'6"-6'6"	EA	\$ 624.00	24%	\$ 474.24
91323	05	Erratic Climber 7'0"-8'0"	EA	\$ 740.00	24%	\$ 562.40
91324	05	Erratic Climber W/Hex Net 4'-5'	EA	\$ 1,740.00	24%	\$ 1,322.40
91327	10	Big Stump Climber	EA	\$ 14,455.00	24%	\$ 10,985.80
91330	05	Mother Tree Connector Deck	EA	\$ 1,291.00	24%	\$ 981.16
91332	05	Mother Tree Transfer Platform	EA	\$ 3,555.00	24%	\$ 2,701.80
91333	05	Climber Offset Entryway (Timbers)	EA	\$ 637.00	24%	\$ 484.12
91334	05	Climber Offset Entryway (Barrier)	EA	\$ 427.00	24%	\$ 324.52
91335	05	Climber Offset Entryway (3D)	EA	\$ 648.00	24%	\$ 492.48
91336	05	Timbers Enclosure W/ Molded Steering Wheel (Above)	EA	\$ 1,238.00	24%	\$ 940.88
91337	05	Timbers Enclosure W/ Molded Steering Wheel (Below)	EA	\$ 1,405.00	24%	\$ 1,067.80
91338	05	Timbers Enclosure W/ Solid Steering Wheel (Above)	EA	\$ 1,421.00	24%	\$ 1,079.96
91339	05	Timbers Enclosure W/ Solid Steering Wheel (Below)	EA	\$ 1,596.00	24%	\$ 1,212.96
91340	05	Timbers Enclosure W/ Thunderring (Above)	EA	\$ 1,276.00	24%	\$ 969.76
91341	05	Timbers Enclosure W/ Thunderring (Below)	EA	\$ 1,441.00	24%	\$ 1,095.16
91343	05	1'6"-2'0" Sensory Wave ADA Wide Ramp Attachment	EA	\$ 23,062.00	24%	\$ 17,527.12
91353	06	1' Sensory Wave Ramp Attach	EA	\$ 15,137.00	24%	\$ 11,504.12
91354	05	1'6"-2'0" Sensory Wave Ramp Attachment	EA	\$ 16,540.00	24%	\$ 12,570.40
91364	05	Sensory Wave Panel w/ chimes	EA	\$ 2,311.00	24%	\$ 1,756.36
91365	05	Sensory Wave Panel w/ stained glass	EA	\$ 1,673.00	24%	\$ 1,271.48
91366	05	PS Sensory Wave Arch	EA	\$ 1,184.00	24%	\$ 899.84
91367	05	PS Sensory Wave Curve	EA	\$ 1,030.00	24%	\$ 782.80
91368	05	PS SW Transfer Punched Insert	EA	\$ 1,344.00	24%	\$ 1,021.44
91369	05	PS SW Transfer w/ Roller Insert	EA	\$ 2,881.00	24%	\$ 2,189.56
91370	05	PS Sensory Wave End Transfer	EA	\$ 885.00	24%	\$ 672.60
91371	05	PS Sensory Wave Deck Connect	EA	\$ 487.00	24%	\$ 370.12
91372	05	PS Sensory Wave Return Step	EA	\$ 1,073.00	24%	\$ 815.48
91373	05	PS Sensory Wave Transfer (1' & 1'6")	EA	\$ 1,373.00	24%	\$ 1,043.48
91374	05	PS Sensory Wave Up & On (3' & 3'6")	EA	\$ 2,809.00	24%	\$ 2,134.84

GAMETIME PLAY EQUIPMENT

Part No.	Part Group	Item Description	Unit	Commercial Price	USC Disc	USC Net Price
91375	05	PS Sensory Wave Up & Around (3' & 3'6")	EA	\$ 4,222.00	24%	\$ 3,208.72
91376	05	PS S Wave Double Up & On (5' & 5'6")	EA	\$ 4,360.00	24%	\$ 3,313.60
91377	05	PS S Wave Up & On LNK (3'-3'6)	EA	\$ 2,517.00	24%	\$ 1,912.92
91378	05	PS S Wave Up & On LNK (4'-4'6)	EA	\$ 2,545.00	24%	\$ 1,934.20
91379	05	PS S Wave Up & On LNK (5'-5'6)	EA	\$ 2,596.00	24%	\$ 1,972.96
91380	05	PS S Wave Up & On LNK (6')	EA	\$ 2,607.00	24%	\$ 1,981.32
91381	05	PS Sensory Wave Up S (3'-3'6)	EA	\$ 5,278.00	24%	\$ 4,011.28
91382	05	PS Sensory Wave Up S (4'-4'6)	EA	\$ 5,364.00	24%	\$ 4,076.64
91383	05	PS Sensory Wave Up S (5'-5'6)	EA	\$ 5,519.00	24%	\$ 4,194.44
91384	05	PS Sensory Wave Up S (6')	EA	\$ 5,596.00	24%	\$ 4,252.96
91385	05	PS S Wave Double Up & On (5'-5'6)	EA	\$ 4,051.00	24%	\$ 3,078.76
91386	05	PS S Wave Double Up & On (6')	EA	\$ 4,072.00	24%	\$ 3,094.72
91387	05	PS S Wave Up & Around (3'-3'6)	EA	\$ 3,981.00	24%	\$ 3,025.56
91388	05	PS S Wave Up & Around (4'-4'6)	EA	\$ 4,038.00	24%	\$ 3,068.88
91389	05	PS S Wave Up & Around (5'-5'6)	EA	\$ 4,143.00	24%	\$ 3,148.68
91390	05	PS S Wave Up & Around (6')	EA	\$ 4,153.00	24%	\$ 3,156.28
91391	05	PS Sensory Wave Up & Over (1'-1'6")	EA	\$ 3,965.00	24%	\$ 3,013.40
91392	05	PS Sensory Wave Up & Over (2'-2'6")	EA	\$ 4,021.00	24%	\$ 3,055.96
91393	05	PS Sensory Wave Up & Over (3'-3'6")	EA	\$ 4,124.00	24%	\$ 3,134.24
91394	05	PS Sensory Wave Up & Over (4'-4'6")	EA	\$ 4,184.00	24%	\$ 3,179.84
91396	05	PS Sensory Wave Footbuck 1' - 1'6"	EA	\$ 270.00	24%	\$ 205.20
91397	05	PS Sensory Wave Footbuck 2' - 2'6"	EA	\$ 297.00	24%	\$ 225.72
91398	05	PS Sensory Wave Footbuck 3' - 3'6"	EA	\$ 349.00	24%	\$ 265.24
91399	05	PS Sensory Wave Footbuck 4' - 4'6"	EA	\$ 379.00	24%	\$ 288.04
91400	05	PS Sensory Wave Footbuck 5' - 5'6"	EA	\$ 432.00	24%	\$ 328.32
91401	05	PS Sensory Wave Footbuck 6'	EA	\$ 431.00	24%	\$ 327.56
91402	05	PS B56Sensory Wave Up & Over (5')+B112	EA	\$ 4,235.00	24%	\$ 3,218.60
91427	05	PS Sensory Wave Transfer (2')	EA	\$ 1,659.00	24%	\$ 1,260.84
91457	05	Sensory Wave Entryway	EA	\$ 544.00	24%	\$ 413.44
91458	05	Sensory Wave Entryway for 2' Deck	EA	\$ 464.00	24%	\$ 352.64
91459	06	Sensory Wave Rock N Raft	EA	\$ 16,603.00	24%	\$ 12,618.28
91460	05	1'6"-2'0" ADA Wide S Wave Ramp Link II	EA	\$ 15,150.00	24%	\$ 11,514.00
91461	05	2'6"-3'0" ADA Wide S Wave Ramp Link II	EA	\$ 15,437.00	24%	\$ 11,732.12
91462	05	3'6"-4'0" ADA Wide S Wave Ramp Link II	EA	\$ 15,516.00	24%	\$ 11,792.16
91463	05	4'6"-5'0" ADA Wide S Wave Ramp Link II	EA	\$ 15,606.00	24%	\$ 11,860.56
91464	05	5'6"-6'0" ADA Wide S Wave Ramp Link II	EA	\$ 15,691.00	24%	\$ 11,925.16
91465	05	6'6"-7'0" ADA Wide S Wave Ramp Link II	EA	\$ 15,780.00	24%	\$ 11,992.80
91466	05	7'6"-8'0" ADA Wide S Wave Ramp Link II	EA	\$ 15,869.00	24%	\$ 12,060.44
91467	05	1' ADA Wide Sensory Wave Ramp Att. II	EA	\$ 14,600.00	24%	\$ 11,096.00
91468	05	1'6"-2'0" ADA Sensory Wave Ramp Att II	EA	\$ 14,698.00	24%	\$ 11,170.48
91469	05	2'6"-3'0" ADA Sensory Wave Ramp Att II	EA	\$ 14,781.00	24%	\$ 11,233.56
91470	05	3'6"-4'0" ADA Sensory Wave Ramp Att II	EA	\$ 14,862.00	24%	\$ 11,295.12
91471	06	1' Sensory Wave Ramp Att. II	EA	\$ 9,822.00	24%	\$ 7,464.72
91472	06	1'6"-2'0" Sensory Wave Ramp Att. II	EA	\$ 9,874.00	24%	\$ 7,504.24

GAMETIME PLAY EQUIPMENT

Part No.	Part Group	Item Description	Unit	Commercial Price	USC Disc't	USC Net Price
91473	06	2'6"-3'0" Sensory Wave Ramp Att. II	EA	\$ 9,905.00	24%	\$ 7,527.80
91474	06	3'6"-4'0" Sensory Wave Ramp Att. II	EA	\$ 9,939.00	24%	\$ 7,553.64
91475	05	1'6"-2'0" Sensory Wave Ramp Link II	EA	\$ 14,089.00	24%	\$ 10,707.64
91476	05	2'6"-3'0" Sensory Wave Ramp Link II	EA	\$ 14,199.00	24%	\$ 10,791.24
91477	05	3'6"-4'0" Sensory Wave Ramp Link II	EA	\$ 14,243.00	24%	\$ 10,824.68
91478	05	4'6"-5'0" Sensory Wave Ramp Link II	EA	\$ 14,271.00	24%	\$ 10,845.96
91479	05	5'6"-6'0" Sensory Wave Ramp Link II	EA	\$ 14,308.00	24%	\$ 10,874.08
91480	05	6'6"-7'0" Sensory Wave Ramp Link II	EA	\$ 14,353.00	24%	\$ 10,908.28
91481	05	7'6"-8'0" Sensory Wave Ramp Link II	EA	\$ 14,398.00	24%	\$ 10,942.48
91482	05	D Ring Entryway	EA	\$ 708.00	24%	\$ 538.08
91483	05	PowerScope Connector Deck	EA	\$ 1,401.00	24%	\$ 1,064.76
91485	06	Slide Enclosure	EA	\$ 923.00	24%	\$ 701.48
91486	06	Vertical Wiggle Climber 4'-4'-6"	EA	\$ 3,031.00	24%	\$ 2,303.56
91487	06	Vertical Wiggle Climber 5'-5'-6"	EA	\$ 3,182.00	24%	\$ 2,418.32
91488	05	Vertical Wiggle Climber 6'-6'-6"	EA	\$ 4,264.00	24%	\$ 3,240.64
91489	06	Vertical Wiggle Climber 7'6" -8'	EA	\$ 5,460.00	24%	\$ 4,149.60
91491	46	33' Sky Run Zip Track w/Zero G Seat	EA	\$ 10,926.00	16%	\$ 9,177.84
91492	46	33' Sky Run Zip Track w/Zip Seat	EA	\$ 12,469.00	16%	\$ 10,473.96
91493	47	33' Sky Run Zip Track w/Zero G Seat (add-a-track)	EA	\$ 9,805.00	9%	\$ 8,922.55
91494	46	33' Sky Run Zip Track w/Zip Seat (add-a-track)	EA	\$ 12,163.00	16%	\$ 10,216.92
91495	10	53' Sky run Zip Track w/Zero-G Seat	EA	\$ 14,861.00	24%	\$ 11,294.36
91496	18	53' Sky Run Zip Track w/Zip Seat	EA	\$ 17,376.00	24%	\$ 13,205.76
91497	40	53' Sky Run Zip Track w/Zero G Seat (add-a-track)	EA	\$ 12,203.00	6%	\$ 11,470.82
91498	46	53' Sky Run Zip Track w/Zip Seat (add-a-track)	EA	\$ 15,441.00	16%	\$ 12,970.44
91499	05	Olympus Climber - 3'0 thru 4'0 attachment	EA	\$ 1,241.00	24%	\$ 943.16
91500	05	Olympus Climber - 5'0 thru 6'0 attachment	EA	\$ 2,100.00	24%	\$ 1,596.00
91501	05	Olympus Climber - 7'0 thru 8'0 attachment	EA	\$ 2,265.00	24%	\$ 1,721.40
91502	05	Olympus Climber - 0'0 Rise Link	EA	\$ 2,172.00	24%	\$ 1,650.72
91503	05	Olympus Climber - 1'0 Rise Link	EA	\$ 2,172.00	24%	\$ 1,650.72
91504	05	Olympus Climber - 2'0 Rise Link	EA	\$ 2,379.00	24%	\$ 1,808.04
91505	05	Olympus Climber - 3'0 thru 4'0 offset attachment	EA	\$ 2,584.00	24%	\$ 1,963.84
91506	05	Olympus Climber - 4'6 offset attachment	EA	\$ 2,791.00	24%	\$ 2,121.16
91507	05	Olympus Climber - 5'0 thru 6'0 offset attachment	EA	\$ 2,792.00	24%	\$ 2,121.92
91509	05	Air Walker	EA	\$ 6,929.00	24%	\$ 5,266.04
91523	05	Ripple Pass	EA	\$ 2,612.00	24%	\$ 1,985.12
91525	05	Double Offset Archway	EA	\$ 815.00	24%	\$ 619.40
91528	05	Twisted Rail Climber 4'/5'	EA	\$ 1,706.00	24%	\$ 1,296.56
91529	05	Twisted Rail Climber 5'6"/6'	EA	\$ 1,706.00	24%	\$ 1,296.56
91530	05	Twisted Rail Climber 6'6"/7'	EA	\$ 1,980.00	24%	\$ 1,504.80
91536	05	Access Platform	EA	\$ 491.00	24%	\$ 373.16
91538	18	Around the World Link	EA	\$ 4,597.00	24%	\$ 3,493.72
100009	16	7/16 Id Bushi	EA	\$ 0.73	24%	\$ 0.55
100228	16	Handrail Assy	EA	\$ 164.00	24%	\$ 124.64
100235	16	Bearings Sealed	EA	\$ 202.00	24%	\$ 153.52

GAMETIME PLAY EQUIPMENT

Part No.	Part Group	Item Description	Unit	Commercial Price	USC Disc	USC Net Price
100268	16	Bearing Sealed	EA	\$ 79.00	24%	\$ 60.04
100328	16	Upright	EA	\$ 40.00	24%	\$ 30.40
100334	16	Coil Spring Only	EA	\$ 145.00	24%	\$ 110.20
100367	16	Frame Assy	EA	\$ 155.00	24%	\$ 117.80
100577	16	3 5/8 Alum Slat 72 Lg	EA	\$ 126.00	24%	\$ 95.76
100586	16	Frame Assy	EA	\$ 185.00	24%	\$ 140.60
100594	16	Frame Assy	EA	\$ 145.00	24%	\$ 110.20
100596	16	Hd-328-338-3138-4056	EA	\$ 27.00	24%	\$ 20.52
100599	16	Ball & Cord	EA	\$ 61.00	24%	\$ 46.36
100655	16	Park Bench Slat 8 Lg	EA	\$ 153.00	24%	\$ 116.28
100723	16	Table Angle	EA	\$ 38.00	24%	\$ 28.88
100782	16	Angle Right	EA	\$ 17.30	24%	\$ 13.14
100877	16	Angle Left	EA	\$ 17.30	24%	\$ 13.14
100896	16	Inserts	EA	\$ 4.41	24%	\$ 3.35
101422	16	End Cap-Cast Alum Pre'77'	EA	\$ 14.00	24%	\$ 10.64
101959	16	Rubber Spring	EA	\$ 410.00	24%	\$ 311.60
102701	16	Thrust Bearing	EA	\$ 90.00	24%	\$ 68.40
102813	16	Backhoe Casting	EA	\$ 99.00	24%	\$ 75.24
102820	16	1/2 Id Bronze Bushing	EA	\$ 4.80	24%	\$ 3.64
102966	16	6 Hole Conn Plate	EA	\$ 24.00	24%	\$ 18.24
103049	16	Chain 60" Lg.	EA	\$ 30.00	24%	\$ 22.80
103052	16	Chain 65" Lg.	EA	\$ 31.00	24%	\$ 23.56
103391	16	6 Hole Plate Yellow	EA	\$ 28.00	24%	\$ 21.28
103392	16	6 Hole Plate Blue	EA	\$ 28.00	24%	\$ 21.28
104346	16	Plastic Plug Per Print	EA	\$ 8.10	24%	\$ 6.15
105627	16	Top Mtg Plate	EA	\$ 43.00	24%	\$ 32.68
105758	16	Cover Plate Yellow	EA	\$ 40.00	24%	\$ 30.40
105767	16	Cover Brown	EA	\$ 419.00	24%	\$ 318.44
105796	16	Lateral Yellow	EA	\$ 746.00	24%	\$ 566.96
105797	16	Lateral Brown	EA	\$ 746.00	24%	\$ 566.96
105817	16	Chain 6" Lg.	EA	\$ 3.45	24%	\$ 2.62
105954	16	Alum End Extrusion 12'	EA	\$ 118.00	24%	\$ 89.68
105956	16	Alum Eave Extrusion 24'	EA	\$ 374.00	24%	\$ 284.24
106264	16	Alum Rivet 5/32" Dia	EA	\$ 0.23	24%	\$ 0.17
106787	16	Footbuck Assm	EA	\$ 23.00	24%	\$ 17.48
106913	16	Vinyl Tube	EA	\$ 10.30	24%	\$ 7.82
106994	16	Base Plate	EA	\$ 120.00	24%	\$ 91.20
107921	16	Ties	EA	\$ 2.16	24%	\$ 1.64
109475	16	End Cap - Cast Alum.	EA	\$ 14.60	24%	\$ 11.09
109499	16	Plastic Spacer	EA	\$ 0.67	24%	\$ 0.50
122711	16	Bench Slat 5'-10" Brown	EA	\$ 226.00	24%	\$ 171.76
122712	16	Bench Slat 7'-10" Brown	EA	\$ 253.00	24%	\$ 192.28
122864	16	32 Gal Trash Can W/O Lid	EA	\$ 176.00	24%	\$ 133.76
124511	16	Mtg Brkt 21 5/8" Brown	EA	\$ 29.00	24%	\$ 22.04

GAMETIME PLAY EQUIPMENT

Part No.	Part Group	Item Description	Unit	Commercial Price	USC Disc	USC Net Price
124751	16	Base Ass'Y W/Hyd Brake	EA	\$ 3,165.00	24%	\$ 2,405.40
125435	16	Bars - Plain 26" Lg	EA	\$ 11.10	24%	\$ 8.43
125461	16	3/8"Shackle W/Bolt-Pin	EA	\$ 32.00	24%	\$ 24.32
125659	16	#80 Chain 12" Lg	EA	\$ 6.60	24%	\$ 5.01
125880	16	Hdw Comp 7987 & 7988	EA	\$ 115.00	24%	\$ 87.40
126014	16	Clamp Plate 4 1/4"Lg	EA	\$ 3.70	24%	\$ 2.81
126116	16	Bars 24 5/8" Lg	EA	\$ 10.40	24%	\$ 7.90
126117	16	Bars 22 3/4" Lg	EA	\$ 9.10	24%	\$ 6.91
126118	16	Bars 18 3/8" Lg	EA	\$ 8.40	24%	\$ 6.38
126119	16	Bars 23 3/16" Lg	EA	\$ 9.90	24%	\$ 7.52
126775	16	Spring Assembly	EA	\$ 326.00	24%	\$ 247.76
126776	16	Base Plate 10"Lg	EA	\$ 28.00	24%	\$ 21.28
126820	16	Nylon Bushing 3 1/2" Od	EA	\$ 8.60	24%	\$ 6.53
126926	16	3 1/16" Nylon Bearing	EA	\$ 6.50	24%	\$ 4.94
126934	16	Collar 2 1/2"Std Galv 3/4	EA	\$ 20.00	24%	\$ 15.20
127172	16	Alum Ext End Cap 9 5/16"	EA	\$ 16.20	24%	\$ 12.31
127174	16	Alum Ext End Cap 3 5/8"	EA	\$ 8.90	24%	\$ 6.76
127175	16	Plastic Trans Chute Lexan	EA	\$ 348.00	24%	\$ 264.48
127200	16	Hold Down Clamp	EA	\$ 2.28	24%	\$ 1.73
127322	16	Whirl Brake Cover Grey	EA	\$ 93.00	24%	\$ 70.68
127731	16	Base Assy W/Mech Brake	EA	\$ 1,406.00	24%	\$ 1,068.56
127923	16	Chin Bar 45 Deg Adp Bkt R	EA	\$ 91.00	24%	\$ 69.16
127933	16	Adapt Pl 45 Deg Encl L 41"Lg	EA	\$ 74.00	24%	\$ 56.24
128065	16	Verticalical Rung Encl Yel	EA	\$ 440.00	24%	\$ 334.40
128999	16	Dome Cover-Black 20Ga C/R	EA	\$ 871.00	24%	\$ 661.96
129070	16	C Spring Footbuck	EA	\$ 66.00	24%	\$ 50.16
129662	16	#80 Chain 15 7/16" Lg	EA	\$ 8.60	24%	\$ 6.53
131389	16	Jatoba Slat 68 3/4" Lg	EA	\$ 122.00	24%	\$ 92.72
131487	16	Clear Vinyl Tube 14" Lg	EA	\$ 17.00	24%	\$ 12.92
131904	16	Chain 46 3/8" Lg	EA	\$ 23.00	24%	\$ 17.48
134425	16	1/2"X6" Turnbuckle Body	EA	\$ 24.00	24%	\$ 18.24
135038	16	1/2" Anchor Rod 12" Lg	EA	\$ 4.84	24%	\$ 3.67
135436	16	Tube Slide Entrance Secti	EA	\$ 429.00	24%	\$ 326.04
135437	16	Tube Slide Exit Section	EA	\$ 576.00	24%	\$ 437.76
135438	16	21 3/4" Straight Section	EA	\$ 405.00	24%	\$ 307.80
135439	16	45 3/4" Straight Section	EA	\$ 558.00	24%	\$ 424.08
135440	16	57 3/4" Straight Section	EA	\$ 600.00	24%	\$ 456.00
135446	16	Crawl Tube Panel (Ds/Trm)	EA	\$ 279.00	24%	\$ 212.04
135453	16	30Deg Elbow Slide Section	EA	\$ 424.00	24%	\$ 322.24
135460	16	Crawl Tube Panel P'School	EA	\$ 213.00	24%	\$ 161.88
135486	16	Tube Sl Footbuck 56 1/2"	EA	\$ 90.00	24%	\$ 68.40
135490	16	Durascape Roof	EA	\$ 596.00	24%	\$ 452.96
135499	16	1/4" Cherry-Mate Rivet	EA	\$ 0.88	24%	\$ 0.66
135546	16	Rung Encl Panel W/1-800-#	EA	\$ 319.00	24%	\$ 242.44

GAMETIME PLAY EQUIPMENT

Part No.	Part Group	Item Description	Unit	Commercial Price	USC Disc	USC Net Price
135568	16	30Deg Crawl Tube Section	EA	\$ 424.00	24%	\$ 322.24
135610	16	Tube Sl Exit 15Deg Oset	EA	\$ 576.00	24%	\$ 437.76
135728	16	Roller Mechanism Ass'Y	EA	\$ 294.00	24%	\$ 223.44
135729	16	2.2"Od Roller Skate Wheel	EA	\$ 11.00	24%	\$ 8.36
135835	16	Race Car W/Graphics	EA	\$ 1,179.00	24%	\$ 896.04
135836	16	Police Car W/Graphics	EA	\$ 1,157.00	24%	\$ 879.32
136063	16	Hardware-6055,6056,6057	EA	\$ 196.00	24%	\$ 148.96
136079	16	3/16" Alum Rivet Ads66Abs	EA	\$ 0.41	24%	\$ 0.31
136122	16	Bearing For Skate Wheel	EA	\$ 4.73	24%	\$ 3.59
136163	16	13 1/2"X20 5/8"Windshield	EA	\$ 99.00	24%	\$ 75.24
137191	16	Rung 23 3/8" Lg.	EA	\$ 59.00	24%	\$ 44.84
137234	16	30Deg Beveled Washer	EA	\$ 3.57	24%	\$ 2.71
137342	16	Leg 2 Galv Pipe 114 Lg	EA	\$ 196.00	24%	\$ 148.96
137346	16	Muscle Bar 42" Lg.	EA	\$ 70.00	24%	\$ 53.20
137461	16	2" To 1" Tee (1016)	EA	\$ 57.00	24%	\$ 43.32
137610	16	Dome Roof	EA	\$ 983.00	24%	\$ 747.08
137617	16	Mainliner Tunnel	EA	\$ 794.00	24%	\$ 603.44
137618	16	Self Sealing Pop Rivet	EA	\$ 0.41	24%	\$ 0.31
137625	16	Ttt Universal Panel 41.5"	EA	\$ 287.00	24%	\$ 218.12
137926	16	1" Lw Extension 14" Lg	EA	\$ 11.90	24%	\$ 9.04
138169	16	Snail Eye W/Graphic	EA	\$ 200.00	24%	\$ 152.00
138239	16	1 3/16" Plastic Spacer	EA	\$ 13.00	24%	\$ 9.88
138241	16	Rung 25 7/8"Lg	EA	\$ 11.40	24%	\$ 8.66
138451	16	Hdw Comp 10113	EA	\$ 91.00	24%	\$ 69.16
138522	16	Mounting Bracket Ass'Y	EA	\$ 160.00	24%	\$ 121.60
138531	16	Hardware For 10111	EA	\$ 95.00	24%	\$ 72.20
138532	16	Hardware For 10097	EA	\$ 236.00	24%	\$ 179.36
138533	16	Hardware For 10099	EA	\$ 257.00	24%	\$ 195.32
138534	16	Hardware For 10102	EA	\$ 19.00	24%	\$ 14.44
138535	16	Hardware For 10110	EA	\$ 40.00	24%	\$ 30.40
138551	16	Lexan Bubble 28" Dia	EA	\$ 215.00	24%	\$ 163.40
138554	16	Bubble Encl Panel (Ds/Rp)	EA	\$ 710.00	24%	\$ 539.60
138561	16	Rung Enclosure	EA	\$ 553.00	24%	\$ 420.28
138567	16	Stepping Platform 24"Wd	EA	\$ 722.00	24%	\$ 548.72
138573	16	Hdw Comp 10177	EA	\$ 62.00	24%	\$ 47.12
138649	16	Mega-Loc Clamp	EA	\$ 44.00	24%	\$ 33.44
138652	16	Socket End (Round Pipe)	EA	\$ 21.00	24%	\$ 15.96
138669	16	Plastic Cross Bar-DbI Sld	EA	\$ 190.00	24%	\$ 144.40
138807	16	Hardware For 10154	EA	\$ 87.00	24%	\$ 66.12
138856	16	Hardware For 10193	EA	\$ 109.00	24%	\$ 82.84
138865	16	Hardware For 10108	EA	\$ 83.00	24%	\$ 63.08
138867	16	Bubble Enclos Panel P'Sch	EA	\$ 644.00	24%	\$ 489.44
138871	16	Connecting Plate	EA	\$ 27.00	24%	\$ 20.52
138986	16	Entrance Arch Ass'Y Rp	EA	\$ 500.00	24%	\$ 380.00

GAMETIME PLAY EQUIPMENT

Part No.	Part Group	Item Description	Unit	Commercial Price	USC Disc	USC Net Price
138996	16	3' Exmt Ladder Handrail	EA	\$ 237.00	24%	\$ 180.12
138999	16	6'Exmt Ladder Handr'L	EA	\$ 301.00	24%	\$ 228.76
139089	16	Hardware For 10000	EA	\$ 26.00	24%	\$ 19.76
139105	16	Cover Plate Ass'Y	EA	\$ 19.00	24%	\$ 14.44
139224	16	21 3/4"Tube Sect W/Ports	EA	\$ 454.00	24%	\$ 345.04
139225	16	21 3/4"Crawl Tube W/Ports	EA	\$ 454.00	24%	\$ 345.04
139226	16	45 3/4"Tube Sect W/Ports	EA	\$ 654.00	24%	\$ 497.04
139227	16	57 3/4"Tube Sect W/Ports	EA	\$ 739.00	24%	\$ 561.64
139228	16	57 3/4"Crawl Tube W/Ports	EA	\$ 739.00	24%	\$ 561.64
139229	16	30Deg Crawl Tube W/Ports	EA	\$ 486.00	24%	\$ 369.36
139230	16	30Deg Elbow Sect W/Ports	EA	\$ 486.00	24%	\$ 369.36
139253	16	Filler Kick Plate	EA	\$ 213.00	24%	\$ 161.88
139310	16	Footbuck 53 13/16"Lg	EA	\$ 135.00	24%	\$ 102.60
139320	16	Gasket (Round Pipe)	EA	\$ 3.11	24%	\$ 2.36
139330	16	Hardware For 10001	EA	\$ 23.00	24%	\$ 17.48
139361	16	Aerosol Paint 4.5 Oz.	EA	\$ 18.00	24%	\$ 13.68
139453	16	Hardware For 10194	EA	\$ 18.00	24%	\$ 13.68
140068	16	Open End Ss Dome Hd Rivet	EA	\$ 1.08	24%	\$ 0.82
140094	16	Hardware For 10198	EA	\$ 79.00	24%	\$ 60.04
140158	16	Pin-In Tool Kit	EA	\$ 112.00	24%	\$ 85.12
140195	16	Alum End Cap 3 15/32"	EA	\$ 21.00	24%	\$ 15.96
140199	16	Straight Leg Frame	EA	\$ 202.00	24%	\$ 153.52
140200	16	Alum End Cap Heavy Wall	EA	\$ 38.00	24%	\$ 28.88
140201	16	Alum End Cap	EA	\$ 31.00	24%	\$ 23.56
140212	16	Plast-O-Meric 3 Oz. Tube	EA	\$ 34.00	24%	\$ 25.84
140429	16	Footbuck Assembly - Black	EA	\$ 62.00	24%	\$ 47.12
140651	16	Nylon Bushing 3"Od	EA	\$ 7.20	24%	\$ 5.47
140840	16	4'Coated Chain Cl Ass'Y	EA	\$ 434.00	24%	\$ 329.84
141129	16	Aluminum Steering Wheel,Black	EA	\$ 343.00	24%	\$ 260.68
141140	16	Coated Chain 46 3/8" Brn	EA	\$ 33.00	24%	\$ 25.08
141268	16	Fire Chief Car Sdle Mate	EA	\$ 1,095.00	24%	\$ 832.20
141296	16	Chain 68"Lg (49 Link)	EA	\$ 34.00	24%	\$ 25.84
141698	16	Hardware For 6051	EA	\$ 270.00	24%	\$ 205.20
141764	16	Db Slide Center Bar W/Tab	EA	\$ 85.00	24%	\$ 64.60
141833	16	Painted Kick Plate	EA	\$ 125.00	24%	\$ 95.00
141834	16	Painted Kick Plate	EA	\$ 129.00	24%	\$ 98.04
141844	16	Punched Step 9 3/4"	EA	\$ 678.00	24%	\$ 515.28
141847	16	Painted Sup Pipe 44 5/8"	EA	\$ 90.00	24%	\$ 68.40
141850	16	Painted Sup Pipe 30 3/8"	EA	\$ 68.00	24%	\$ 51.68
141853	16	Painted Step Handhold	EA	\$ 289.00	24%	\$ 219.64
141874	16	8"Coated Platform	EA	\$ 709.00	24%	\$ 538.84
147013	16	Hardware For 10170/10159	EA	\$ 62.00	24%	\$ 47.12
147029	16	Chain 40 1/2"Lg (29 Link)	EA	\$ 20.00	24%	\$ 15.20
147081	16	Hardware For 10036	EA	\$ 105.00	24%	\$ 79.80

GAMETIME PLAY EQUIPMENT

Part No.	Part Group	Item Description	Unit	Commercial Price	USC Disc	USC Net Price
147114	16	3'Coated Chain Cl Ass'Y	EA	\$ 352.00	24%	\$ 267.52
147115	16	5'Coated Chain Cl Ass'Y	EA	\$ 512.00	24%	\$ 389.12
147116	16	Frame Assy	EA	\$ 254.00	24%	\$ 193.04
147221	16	1 1/4"Pvc Pipe 10'Lg	EA	\$ 54.00	24%	\$ 41.04
147222	16	1 1/4"Pvc Coupling	EA	\$ 3.91	24%	\$ 2.97
147238	16	45 3/4"Tube Sect W/Ports	EA	\$ 654.00	24%	\$ 497.04
147452	16	90 Degree Curved Slide	EA	\$ 575.00	24%	\$ 437.00
147531	16	Painted Footbuck	EA	\$ 105.00	24%	\$ 79.80
147532	16	Hdw Comp 10282,10283	EA	\$ 101.00	24%	\$ 76.76
147675	16	3 1/2"Alum Cap(Galv Uppt)	EA	\$ 27.00	24%	\$ 20.52
147677	16	3 1/2"Alum Cap(Alum Uppt)	EA	\$ 27.00	24%	\$ 20.52
147684	16	Race Time Panel 38"Hole	EA	\$ 615.00	24%	\$ 467.40
147697	16	D Ring Assy	EA	\$ 217.00	24%	\$ 164.92
147729	16	Dinosaur Purple	EA	\$ 871.00	24%	\$ 661.96
147731	16	Top Mounting Plate	EA	\$ 115.00	24%	\$ 87.40
147732	16	Bottom Mounting Plate	EA	\$ 115.00	24%	\$ 87.40
147762	16	Straight Tot Slide	EA	\$ 576.00	24%	\$ 437.76
147815	16	36"Rung Assembly 38 7/8Lg	EA	\$ 85.00	24%	\$ 64.60
147820	16	60" Rung Assembly	EA	\$ 94.00	24%	\$ 71.44
147845	16	Log Hop Assembly	EA	\$ 284.00	24%	\$ 215.84
147855	16	Bench Leg	EA	\$ 87.00	24%	\$ 66.12
147862	16	Bench Leg	EA	\$ 89.00	24%	\$ 67.64
147872	16	Handrail	EA	\$ 210.00	24%	\$ 159.60
147874	16	Bench Leg	EA	\$ 81.00	24%	\$ 61.56
147914	16	1/4" Finishing Washer	EA	\$ 0.51	24%	\$ 0.38
147928	16	Hardware For 13100	EA	\$ 87.00	24%	\$ 66.12
147935	16	Hardware For 13137	EA	\$ 29.00	24%	\$ 22.04
147938	16	Hardware For 13138	EA	\$ 23.00	24%	\$ 17.48
151080	16	1 1/2" Extension 8" Lg	EA	\$ 11.20	24%	\$ 8.51
151083	16	Punched Bar 84 1/2" Lg	EA	\$ 37.00	24%	\$ 28.12
151115	16	Coated Chain 71" Lg	EA	\$ 44.00	24%	\$ 33.44
151116	16	Coated Chain 95" Lg	EA	\$ 55.00	24%	\$ 41.80
151124	16	80 Chain 95" Lg/68 Links	EA	\$ 45.00	24%	\$ 34.20
151129	16	Hardware For 12202	EA	\$ 7.20	24%	\$ 5.47
151292	16	Hdw Comp 13438,C3438	EA	\$ 19.00	24%	\$ 14.44
151296	16	Roof Adapter Ass'Y	EA	\$ 85.00	24%	\$ 64.60
151297	16	Hdw Comp 12030,13330	EA	\$ 367.00	24%	\$ 278.92
151301	16	Enclosure Frame	EA	\$ 257.00	24%	\$ 195.32
151309	16	Tube Slide Rung Enclosure	EA	\$ 283.00	24%	\$ 215.08
151319	16	Hdw Comp 12215	EA	\$ 5.20	24%	\$ 3.95
151320	16	Hdw Comp 12400	EA	\$ 27.00	24%	\$ 20.52
151322	16	Mounting Tab	EA	\$ 49.00	24%	\$ 37.24
151326	16	Hdw Comp 12402	EA	\$ 20.00	24%	\$ 15.20
151404	16	Hardware For 12210-12213	EA	\$ 5.40	24%	\$ 4.10

GAMETIME PLAY EQUIPMENT

Part No.	Part Group	Item Description	Unit	Commercial Price	USC Disc	USC Net Price
151470	16	Hdw Comp 12000,12002	EA	\$ 15.00	24%	\$ 11.40
151506	16	Support Pipe 37 3/8"	EA	\$ 63.00	24%	\$ 47.88
151509	16	Support Pipe 45 3/8"	EA	\$ 72.00	24%	\$ 54.72
151512	16	Platform Handhold	EA	\$ 191.00	24%	\$ 145.16
151566	16	Mounting Bracket	EA	\$ 490.00	24%	\$ 372.40
151728	16	Hdw Comp 10376	EA	\$ 18.00	24%	\$ 13.68
151770	16	Tube Support	EA	\$ 150.00	24%	\$ 114.00
151791	16	Hdw Comp 10361	EA	\$ 276.00	24%	\$ 209.76
151861	16	Fire Engine Panel 38"Hole	EA	\$ 639.00	24%	\$ 485.64
151863	16	Rescue 911 Panel 38" Hole	EA	\$ 673.00	24%	\$ 511.48
151895	16	Susp Bridge Mount Bkt	EA	\$ 543.00	24%	\$ 412.68
151904	16	Hdw Comp 12110 Thru 12112	EA	\$ 48.00	24%	\$ 36.48
151915	16	Encl Frame Primetime	EA	\$ 372.00	24%	\$ 282.72
151918	16	Hdw Comp 12551	EA	\$ 23.00	24%	\$ 17.48
151923	16	Hdw Comp 12416	EA	\$ 27.00	24%	\$ 20.52
151940	16	12" Barrier Plate 32 1/4"	EA	\$ 96.00	24%	\$ 72.96
151946	16	Hdw Comp 12436,12437	EA	\$ 14.60	24%	\$ 11.09
151949	16	Mounting Tab	EA	\$ 48.00	24%	\$ 36.48
151992	16	Toss 'N Score W/Numbers	EA	\$ 1,044.00	24%	\$ 793.44
151995	16	Seat C/O	EA	\$ 217.00	24%	\$ 164.92
152028	16	Step Down Rung	EA	\$ 144.00	24%	\$ 109.44
152099	16	Leg Assy 54 3/4" C/O	EA	\$ 245.00	24%	\$ 186.20
152110	16	Extension 8" Lg	EA	\$ 8.60	24%	\$ 6.53
152111	16	Hdw Comp 12216,12217	EA	\$ 34.00	24%	\$ 25.84
152132	16	Barrier Assy	EA	\$ 395.00	24%	\$ 300.20
152136	16	Barrier Assy	EA	\$ 460.00	24%	\$ 349.60
152144	16	Mounting Tab (Left)	EA	\$ 48.00	24%	\$ 36.48
152145	16	Mounting Tab (Right)	EA	\$ 48.00	24%	\$ 36.48
152147	16	Painted Bench Frame	EA	\$ 162.00	24%	\$ 123.12
152163	16	Dring Encl-Primetime	EA	\$ 196.00	24%	\$ 148.96
152172	16	Footbuck 54 3/8" Lg	EA	\$ 137.00	24%	\$ 104.12
152340	16	3/4"Dia X30"Lg Galv Stake	EA	\$ 23.00	24%	\$ 17.48
152365	16	Hdw Comp 10456-10461	EA	\$ 202.00	24%	\$ 153.52
152423	16	Suspension Bridge H'Rail	EA	\$ 1,098.00	24%	\$ 834.48
152424	16	8Mm Chain 114 1/2"	EA	\$ 141.00	24%	\$ 107.16
152425	16	Footboard 17"X 46 11/16"	EA	\$ 422.00	24%	\$ 320.72
152441	16	3/4" Rubber Spacer	EA	\$ 13.20	24%	\$ 10.03
152473	16	Hdw Comp 10315	EA	\$ 962.00	24%	\$ 731.12
152500	16	Square Roof Section	EA	\$ 690.00	24%	\$ 524.40
152501	16	Triangular Roof Section	EA	\$ 621.00	24%	\$ 471.96
152552	16	Space Window Encl Assy	EA	\$ 853.00	24%	\$ 648.28
152557	16	Hdw Comp 12540,12541	EA	\$ 129.00	24%	\$ 98.04
152560	16	Hdw Comp 10018-10021	EA	\$ 92.00	24%	\$ 69.92
152561	16	Hdw Comp 13492-13495	EA	\$ 280.00	24%	\$ 212.80

GAMETIME PLAY EQUIPMENT

Part No.	Part Group	Item Description	Unit	Commercial Price	USC Disc	USC Net Price
152609	16	Hdw Comp 10373,10374	EA	\$ 150.00	24%	\$ 114.00
152639	16	30 Deg Elbow Sec W/Ports	EA	\$ 486.00	24%	\$ 369.36
152640	16	30 Deg Crawl Tube W/Windows	EA	\$ 486.00	24%	\$ 369.36
152668	16	Step Rung Assy C/O	EA	\$ 92.00	24%	\$ 69.92
152675	16	Molded Swing Seat	EA	\$ 131.00	24%	\$ 99.56
152705	16	Hdw Comp 10142,10143	EA	\$ 104.00	24%	\$ 79.04
152766	16	Hdw Comp 12314	EA	\$ 129.00	24%	\$ 98.04
152803	16	Sgl Socket Arch C/O	EA	\$ 1,201.00	24%	\$ 912.76
152805	16	Dbl Socket Arch C/O	EA	\$ 1,312.00	24%	\$ 997.12
152821	16	Hdw Comp 12583,12584	EA	\$ 9.40	24%	\$ 7.14
152833	16	Coated Chain 68"Lg(49 Lk)	EA	\$ 43.00	24%	\$ 32.68
152847	16	Interactive Mounting Cap	EA	\$ 54.00	24%	\$ 41.04
152850	16	Base Plate Pkg-1.315"Od	EA	\$ 92.00	24%	\$ 69.92
152851	16	Base Plate Pkg-1.66"Od	EA	\$ 90.00	24%	\$ 68.40
152852	16	Base Plate Pkg-1.90"Od	EA	\$ 92.00	24%	\$ 69.92
152853	16	Base Plate Pkg-2.375"Od	EA	\$ 94.00	24%	\$ 71.44
152854	16	Base Plate Pkg-2.875"Od	EA	\$ 102.00	24%	\$ 77.52
152855	16	Base Plate Pkg-5"Upright	EA	\$ 160.00	24%	\$ 121.60
152856	16	Base Plate Hdw Pkg Sm360	EA	\$ 138.00	24%	\$ 104.88
153026	16	Lexan Skylight 40 13/16Sq	EA	\$ 1,007.00	24%	\$ 765.32
153119	16	Single Tab C/O	EA	\$ 76.00	24%	\$ 57.76
153133	16	Mech Galvanized Casting	EA	\$ 15.00	24%	\$ 11.40
153134	16	"S"Hook\Casting Assy	EA	\$ 22.00	24%	\$ 16.72
153195	16	28" Bug Eye Bubble	EA	\$ 778.00	24%	\$ 591.28
153198	16	Hdw Comp Toss'N Score	EA	\$ 30.00	24%	\$ 22.80
153332	16	1.029" Rung 26 3/4" Lg	EA	\$ 11.00	24%	\$ 8.36
153651	16	24" St Section 30"Dia	EA	\$ 500.00	24%	\$ 380.00
153653	16	49" Tube Section	EA	\$ 642.00	24%	\$ 487.92
153655	16	30 Deg Elbow Sec 30" Dia	EA	\$ 534.00	24%	\$ 405.84
153667	16	36" Handhold Assy	EA	\$ 149.00	24%	\$ 113.24
153683	16	Trapeze Bar Assy 19 3/4"	EA	\$ 95.00	24%	\$ 72.20
153734	16	Entrance Sectiion 30 Deg	EA	\$ 618.00	24%	\$ 469.68
153738	16	Belt Seat #S115	EA	\$ 166.00	24%	\$ 126.16
153746	16	Fully Enclosed Tot Seat	EA	\$ 288.00	24%	\$ 218.88
153749	16	Crawl Tube Panel 30" Dia	EA	\$ 257.00	24%	\$ 195.32
153789	16	Footbuck Assy C/O	EA	\$ 92.00	24%	\$ 69.92
153792	16	Mounting Bracket	EA	\$ 123.00	24%	\$ 93.48
153844	16	90 Deg Elbow Sec 30" Dia	EA	\$ 583.00	24%	\$ 443.08
153864	16	Coated Chain 64" Lg Brn	EA	\$ 41.00	24%	\$ 31.16
153867	16	Chain 87" Lg	EA	\$ 41.00	24%	\$ 31.16
153868	16	Coated Chain 87" Lg Brn	EA	\$ 51.00	24%	\$ 38.76
153869	16	Coated Chain 63" Lg Brn	EA	\$ 40.00	24%	\$ 30.40
154026	16	Coated Chain Net 43 1/2"	EA	\$ 170.00	24%	\$ 129.20
154027	16	Coated Chain Net 55 7/16"	EA	\$ 206.00	24%	\$ 156.56

GAMETIME PLAY EQUIPMENT

Part No.	Part Group	Item Description	Unit	Commercial Price	USC Disc	USC Net Price
154028	16	Coated Chain Net 67 13/16	EA	\$ 243.00	24%	\$ 184.68
154047	16	Small Sign Backing Assy	EA	\$ 164.00	24%	\$ 124.64
154132	16	30Deg Elbow W/Ports	EA	\$ 596.00	24%	\$ 452.96
154133	16	30Deg Crawl Tube W/Ports	EA	\$ 596.00	24%	\$ 452.96
154159	16	Coated Mounting Bkt	EA	\$ 433.00	24%	\$ 329.08
154205	16	Inside Trim-Black	EA	\$ 55.00	24%	\$ 41.80
154206	16	Outside Trim-Black	EA	\$ 131.00	24%	\$ 99.56
154208	16	Nylon Tap-Anchor 1 3/4"Lg	EA	\$ 1.43	24%	\$ 1.08
154236	16	Casting Assy	EA	\$ 71.00	24%	\$ 53.96
154293	16	Table Brace 36 1/8"Lg	EA	\$ 23.00	24%	\$ 17.48
154320	16	Filler Bkt Assy	EA	\$ 86.00	24%	\$ 65.36
154333	16	Footbuck Assy C/O	EA	\$ 141.00	24%	\$ 107.16
154340	16	Hdw Comp 10565,10566	EA	\$ 107.00	24%	\$ 81.32
154351	16	Cross Bar-Bigfoot Slide	EA	\$ 215.00	24%	\$ 163.40
154413	16	Center Bar Assy C/O	EA	\$ 95.00	24%	\$ 72.20
154416	16	Filler	EA	\$ 178.00	24%	\$ 135.28
154428	16	Center Bar 29 3/4" C/O	EA	\$ 99.00	24%	\$ 75.24
154445	16	Support Rung 26 3/16" C/O	EA	\$ 99.00	24%	\$ 75.24
154446	16	Footbuck Assy C/O	EA	\$ 132.00	24%	\$ 100.32
154448	16	Footbuck Assy C/O	EA	\$ 147.00	24%	\$ 111.72
154459	16	Bottom Ring Assy	EA	\$ 632.00	24%	\$ 480.32
154467	16	Footbuck Assy C/O	EA	\$ 136.00	24%	\$ 103.36
154469	16	Footbuck Assy C/O	EA	\$ 136.00	24%	\$ 103.36
154514	16	Hdw Comp 10587	EA	\$ 97.00	24%	\$ 73.72
154521	16	Hdw Comp 10594	EA	\$ 110.00	24%	\$ 83.60
154579	16	Hdw Comp 10598	EA	\$ 138.00	24%	\$ 104.88
154689	16	Hdw Comp 10606,10609	EA	\$ 66.00	24%	\$ 50.16
154690	16	30 Deg Elbow W/15 Deg Holes	EA	\$ 534.00	24%	\$ 405.84
154759	16	Hdw Comp 12553	EA	\$ 26.00	24%	\$ 19.76
154834	16	Wishbone Bracket	EA	\$ 74.00	24%	\$ 56.24
154835	16	Hdw Comp 10498	EA	\$ 293.00	24%	\$ 222.68
155426	16	Footbuck 30 11/16" Black	EA	\$ 106.00	24%	\$ 80.56
155434	16	Guardrail Assy 115"Lg	EA	\$ 735.00	24%	\$ 558.60
155505	16	Clear P-A-B Tube Section	EA	\$ 2,201.00	24%	\$ 1,672.76
155506	16	Rivet #Balm-8Bpb-8	EA	\$ 1.70	24%	\$ 1.29
155543	16	Enclosure Assy	EA	\$ 209.00	24%	\$ 158.84
155608	16	Smoke P-A-B Tube Section	EA	\$ 2,461.00	24%	\$ 1,870.36
155611	16	Shuttle Stop	EA	\$ 5.90	24%	\$ 4.48
155701	16	Tube Support	EA	\$ 157.00	24%	\$ 119.32
156013	16	Guardrail Assy	EA	\$ 606.00	24%	\$ 460.56
156062	16	Toprail-Single Post Swing	EA	\$ 428.00	24%	\$ 325.28
156079	16	Molded Bolt Guard	EA	\$ 2.31	24%	\$ 1.75
156143	16	Arch Assembly 32 7/8"Wide	EA	\$ 425.00	24%	\$ 323.00
156151	16	Arch Assembly 42 3/8"Wide	EA	\$ 502.00	24%	\$ 381.52

GAMETIME PLAY EQUIPMENT

Part No.	Part Group	Item Description	Unit	Commercial Price	USC Disc	USC Net Price
156178	16	Mounting Bracket	EA	\$ 512.00	24%	\$ 389.12
156194	16	Mounting Sleeve 5 1/2"Lg	EA	\$ 42.00	24%	\$ 31.92
156351	16	Swedged Pipe 37 1/8"Lg	EA	\$ 110.00	24%	\$ 83.60
156391	16	Tube Support 92 7/16"	EA	\$ 151.00	24%	\$ 114.76
156402	16	Rotomolded Tire-Gray	EA	\$ 334.00	24%	\$ 253.84
156409	16	Molded Nose Handle	EA	\$ 10.90	24%	\$ 8.28
156427	16	Piston Panel Assy	EA	\$ 2,190.00	24%	\$ 1,664.40
156497	16	Coated Chain Net 82 7/16"	EA	\$ 474.00	24%	\$ 360.24
156507	16	Hdw Comp 10768	EA	\$ 15.00	24%	\$ 11.40
156554	16	Frame 69 5/16"Lg	EA	\$ 121.00	24%	\$ 91.96
156674	16	Swedged Pipe 33 1/8"Lg	EA	\$ 106.00	24%	\$ 80.56
156713	16	Mounting Bracket	EA	\$ 415.00	24%	\$ 315.40
156749	16	Hdw Comp Dragon	EA	\$ 49.00	24%	\$ 37.24
156778	16	Gametime Sign 5-12 Yr Old	EA	\$ 629.00	24%	\$ 478.04
156872	16	Hdw Comp 10777	EA	\$ 642.00	24%	\$ 487.92
156904	16	Decorative Barrier	EA	\$ 303.00	24%	\$ 230.28
157000	16	Top Clevis 2 3/8" Galv	EA	\$ 19.00	24%	\$ 14.44
157002	16	Top Clevis 3 1/2"Top Rail	EA	\$ 21.00	24%	\$ 15.96
157009	16	Trapeze Pendulum Assy	EA	\$ 26.00	24%	\$ 19.76
157010	16	Pendulum Assy	EA	\$ 26.00	24%	\$ 19.76
157011	16	Btm Clevis 2 3/8"Top Rail	EA	\$ 31.00	24%	\$ 23.56
157012	16	Bottom Clevis Assy	EA	\$ 33.00	24%	\$ 25.08
157014	16	Trapeze Bottom Clevis	EA	\$ 35.00	24%	\$ 26.60
157034	16	Upright Assy 39 5/16"Lg	EA	\$ 214.00	24%	\$ 162.64
157234	16	Footbuck Assy Black	EA	\$ 78.00	24%	\$ 59.28
157327	16	Mount Sleeve 6"Lg Black	EA	\$ 41.00	24%	\$ 31.16
157331	16	Hdw Comp 10846	EA	\$ 722.00	24%	\$ 548.72
157379	16	Hdw Comp 13506	EA	\$ 127.00	24%	\$ 96.52
157457	16	Dbl Trap Toprail 120 1/16	EA	\$ 696.00	24%	\$ 528.96
157544	16	Logo Plate Green	EA	\$ 56.00	24%	\$ 42.56
157593	16	Hdw Comp Gametime Signs	EA	\$ 9.70	24%	\$ 7.37
157594	16	Toad Stool Seat W/Plate	EA	\$ 410.00	24%	\$ 311.60
157704	16	Perm Mount Leg C/O	EA	\$ 230.00	24%	\$ 174.80
157715	16	Leg Assy 42"Lg Alum	EA	\$ 99.00	24%	\$ 75.24
157740	16	16 Oz Graiti Remover	EA	\$ 51.00	24%	\$ 38.76
157742	16	8 Oz Graffiti Remover	EA	\$ 40.00	24%	\$ 30.40
157845	16	Flat Recp Top 25"Dia	EA	\$ 220.00	24%	\$ 167.20
157851	16	Port Leg Assy C/O	EA	\$ 244.00	24%	\$ 185.44
157858	16	Hdw Comp 6064	EA	\$ 196.00	24%	\$ 148.96
157860	16	Jumbo Flyer Assy	EA	\$ 1,267.00	24%	\$ 962.92
157867	16	Hdw Comp 1835,P1835	EA	\$ 12.40	24%	\$ 9.42
157941	16	Hdw Comp 10303	EA	\$ 130.00	24%	\$ 98.80
157942	16	Hdw Comp 10304	EA	\$ 162.00	24%	\$ 123.12
157946	16	Hdw Comp 10570	EA	\$ 226.00	24%	\$ 171.76

GAMETIME PLAY EQUIPMENT

Part No.	Part Group	Item Description	Unit	Commercial Price	USC Disc	USC Net Price
158193	16	Hdw Comp K/T Panels	EA	\$ 23.00	24%	\$ 17.48
158214	16	Coated Chain Net 60"Lg	EA	\$ 363.00	24%	\$ 275.88
158217	16	Chain Net 68"Lg	EA	\$ 417.00	24%	\$ 316.92
158218	16	Coated Chain Net 82 7/16"	EA	\$ 518.00	24%	\$ 393.68
158223	16	Top Clevis 2 3/8"Top Rail	EA	\$ 36.00	24%	\$ 27.36
158227	16	Trapeze Bottom Clevis	EA	\$ 49.00	24%	\$ 37.24
158244	16	Bubble Panel	EA	\$ 684.00	24%	\$ 519.84
158273	16	Hdw Comp 10067,10068	EA	\$ 335.00	24%	\$ 254.60
158274	16	Hdw Comp 10235-10237	EA	\$ 242.00	24%	\$ 183.92
158279	16	Pin-In Tool Kit(Torx Bit)	EA	\$ 62.00	24%	\$ 47.12
158292	16	Shuttle Stop	EA	\$ 37.00	24%	\$ 28.12
158300	16	Little Foot Slide	EA	\$ 643.00	24%	\$ 488.68
158317	16	Wavy Mirror Panel Ass'Y	EA	\$ 1,211.00	24%	\$ 920.36
158320	16	Footbuck Assy 30 13/16"	EA	\$ 98.00	24%	\$ 74.48
158331	16	Trapeze Bar Assy	EA	\$ 80.00	24%	\$ 60.80
158332	16	Tic-Tac-Toe Game Piece	EA	\$ 612.00	24%	\$ 465.12
158365	16	Hdw Comp 12198,12199	EA	\$ 20.00	24%	\$ 15.20
158407	16	Hdw Comp 22003	EA	\$ 11.10	24%	\$ 8.43
158418	16	Bent Rung 25 11/16"Lg	EA	\$ 26.00	24%	\$ 19.76
158530	16	Parallel Bar 70" Hi	EA	\$ 444.00	24%	\$ 337.44
158535	16	Swedged Pipe 10"Lg	EA	\$ 20.00	24%	\$ 15.20
158565	16	Hdw Comp 12478	EA	\$ 75.00	24%	\$ 57.00
158566	16	Hdw Comp 12479	EA	\$ 141.00	24%	\$ 107.16
158603	16	Universal Hood	EA	\$ 442.00	24%	\$ 335.92
158677	16	Animal Pieces-Set Of 9	EA	\$ 640.00	24%	\$ 486.40
158679	16	Species-Set Of 9	EA	\$ 573.00	24%	\$ 435.48
158766	16	Counting Pieces-Set Of 9	EA	\$ 571.00	24%	\$ 433.96
158850	16	Treescape Deck	EA	\$ 621.00	24%	\$ 471.96
158855	16	3'-0" Access Ladder	EA	\$ 1,014.00	24%	\$ 770.64
158867	16	4'-0" Access Ladder	EA	\$ 1,196.00	24%	\$ 908.96
158898	16	2'-6"Coated Punched Stair	EA	\$ 684.00	24%	\$ 519.84
158913	16	Punched Steel Platform	EA	\$ 857.00	24%	\$ 651.32
158916	16	Punched Steel Ramp 72 1/8	EA	\$ 1,542.00	24%	\$ 1,171.92
158921	16	8"Punched Step	EA	\$ 497.00	24%	\$ 377.72
158938	16	3'-0"Coated Punched Stair	EA	\$ 808.00	24%	\$ 614.08
158940	16	Punch Step Assy 38 1/8"Sl	EA	\$ 585.00	24%	\$ 444.60
158944	16	Punched Trans Step	EA	\$ 891.00	24%	\$ 677.16
158952	16	Punch 2 Step Assy 36 7/8S	EA	\$ 878.00	24%	\$ 667.28
158955	16	3'-0"Punch Step 67 9/16Sl	EA	\$ 1,652.00	24%	\$ 1,255.52
158978	16	Mini Arch Bridge Deck	EA	\$ 1,083.00	24%	\$ 823.08
158982	16	Diamond Deck (Punched Steel)	EA	\$ 1,160.00	24%	\$ 881.60
158990	16	Footbuck Assy 30 1/4"Lg	EA	\$ 125.00	24%	\$ 95.00
158994	16	Coated Platform 25"Sq	EA	\$ 447.00	24%	\$ 339.72
158997	16	Crows Nest Punched Plat	EA	\$ 413.00	24%	\$ 313.88

GAMETIME PLAY EQUIPMENT

Part No.	Part Group	Item Description	Unit	Commercial Price	USC Disc	USC Net Price
159003	16	Coated Step Assy	EA	\$ 308.00	24%	\$ 234.08
159007	16	Punched Footboard	EA	\$ 365.00	24%	\$ 277.40
159031	16	Slide Platform 53 9/16"Lg	EA	\$ 1,134.00	24%	\$ 861.84
159053	16	90 Deg Funnel Bdg Deck	EA	\$ 1,216.00	24%	\$ 924.16
159061	16	Punched Walkway 58 15/16"	EA	\$ 616.00	24%	\$ 468.16
159064	16	Punched Walkway 49"Lg	EA	\$ 521.00	24%	\$ 395.96
159083	16	Punched Arch Half 58 7/8"	EA	\$ 1,241.00	24%	\$ 943.16
159194	54	Swivel Assembly Black	EA	\$ 288.00	9%	\$ 262.08
159250	16	Retrofit Tool Kit	EA	\$ 59.00	24%	\$ 44.84
159254	16	P/T Punched Footboard	EA	\$ 278.00	24%	\$ 211.28
159258	16	36"Sq P/T Punched Deck	EA	\$ 669.00	24%	\$ 508.44
159282	16	Punched Mini Arch Bridge	EA	\$ 650.00	24%	\$ 494.00
159301	16	P/T Punch Funnel Bdg 36"	EA	\$ 353.00	24%	\$ 268.28
159311	16	P/T Punched Arch Bridge	EA	\$ 1,700.00	24%	\$ 1,292.00
159312	16	Punched P/T Triangle Deck	EA	\$ 430.00	24%	\$ 326.80
159317	16	Punched P/T Rect Deck	EA	\$ 821.00	24%	\$ 623.96
159326	16	Hdw Comp K/T Top Upright	EA	\$ 8.90	24%	\$ 6.76
159332	16	Surface Mt Foot-Black	EA	\$ 45.00	24%	\$ 34.20
159378	16	Swedged Pipe 48 1/2"Lg	EA	\$ 96.00	24%	\$ 72.96
159389	16	Connect Sleeve 3 1/16"Wd	EA	\$ 69.00	24%	\$ 52.44
159574	16	Chain Net 82 7/16"	EA	\$ 477.00	24%	\$ 362.52
159576	16	Hdw Comp 10991	EA	\$ 282.00	24%	\$ 214.32
159577	16	Chain 2 Links Lg	EA	\$ 4.39	24%	\$ 3.33
159580	16	Side Bar Assy (Left)	EA	\$ 79.00	24%	\$ 60.04
159582	16	Side Bar Assy (Right)	EA	\$ 79.00	24%	\$ 60.04
159587	16	2 3/16"Od Washer 5/16 Tap	EA	\$ 17.20	24%	\$ 13.07
159709	16	Kidtime Tool Kit	EA	\$ 22.00	24%	\$ 16.72
159800	16	Wave Climber	EA	\$ 555.00	24%	\$ 421.80
159811	16	Gt Stockcar	EA	\$ 1,438.00	24%	\$ 1,092.88
159842	16	Coated 2 Step Assy	EA	\$ 812.00	24%	\$ 617.12
159939	16	2" Sq Tubing Cap	EA	\$ 3.82	24%	\$ 2.90
160118	16	Hdw Comp 17020	EA	\$ 18.00	24%	\$ 13.68
160179	16	Hdw Gt Stockcar	EA	\$ 256.00	24%	\$ 194.56
160180	16	Tube Support 88 9/16"Lg	EA	\$ 169.00	24%	\$ 128.44
160188	16	Punched Seat 96 5/8"Lg	EA	\$ 903.00	24%	\$ 686.28
160191	16	Punched Seat 60 5/8"Lg	EA	\$ 468.00	24%	\$ 355.68
160198	16	Kidcurb-Regrind	EA	\$ 103.00	24%	\$ 78.28
160199	16	90 Deg 30"W/15 Deg Flange	EA	\$ 586.00	24%	\$ 445.36
160200	16	Hdw Comp K/T Bottom Upr	EA	\$ 6.30	24%	\$ 4.78
160202	16	24"St Sec 15 Deg Flange	EA	\$ 503.00	24%	\$ 382.28
160208	16	Sand Cups (Set Of 4)	EA	\$ 50.00	24%	\$ 38.00
160216	16	8"Deck Leg W/1 1/2"Dia	EA	\$ 82.00	24%	\$ 62.32
160217	16	16"Deck Leg W/1 1/2"Dia	EA	\$ 111.00	24%	\$ 84.36
160221	16	90 Deg Upr W/1 1/2"Dia	EA	\$ 128.00	24%	\$ 97.28

GAMETIME PLAY EQUIPMENT

Part No.	Part Group	Item Description	Unit	Commercial Price	USC Disc	USC Net Price
160222	16	90 Deg Upr W/Label 1 1/2"	EA	\$ 166.00	24%	\$ 126.16
160223	16	Left 180Deg Upr 1 1/2"Dia	EA	\$ 220.00	24%	\$ 167.20
160224	16	Right 180Deg Upr 1 1/2"	EA	\$ 220.00	24%	\$ 167.20
160230	16	Double Deck W/1 1/2"Hole	EA	\$ 1,135.00	24%	\$ 862.60
160231	16	Hdw Comp K/T Top Upright	EA	\$ 9.20	24%	\$ 6.99
160301	16	Pipe W/Insert 23 1/2"Lg	EA	\$ 27.00	24%	\$ 20.52
160362	16	Hdw Comp Kidcurb	EA	\$ 10.20	24%	\$ 7.75
160410	16	Footbuck 33 3/8"Lg	EA	\$ 82.00	24%	\$ 62.32
160413	16	Hdw Comp Wave Climber	EA	\$ 20.00	24%	\$ 15.20
160428	16	Deck Cap	EA	\$ 15.20	24%	\$ 11.55
160477	16	Hdw Comp Cargo Net Wall	EA	\$ 80.00	24%	\$ 60.80
160478	16	Hdw Comp Cargo Net Wall	EA	\$ 148.00	24%	\$ 112.48
160505	16	8'Punched Seat Assy	EA	\$ 644.00	24%	\$ 489.44
160523	16	Mounting Tab 3 9/16"Wd	EA	\$ 77.00	24%	\$ 58.52
160539	16	Coated Chain 13 1/8"Brown	EA	\$ 17.00	24%	\$ 12.92
160540	16	Hdw Comp 12734	EA	\$ 421.00	24%	\$ 319.96
160634	16	Dbl Slide Mount Pipe	EA	\$ 131.00	24%	\$ 99.56
160645	16	Punched Platform 25 1/2"	EA	\$ 776.00	24%	\$ 589.76
160662	16	Upright Assy 43 5/16"Lg	EA	\$ 239.00	24%	\$ 181.64
160670	16	Punched 2 Step 28 7/8"	EA	\$ 636.00	24%	\$ 483.36
160674	16	Punched 3 Step 43 1/8"	EA	\$ 936.00	24%	\$ 711.36
160693	16	Punched Step Platform	EA	\$ 561.00	24%	\$ 426.36
160695	16	Hdw Comp 18108,18109	EA	\$ 10.90	24%	\$ 8.28
160701	16	Upright Assy 31 5/16"Lg	EA	\$ 182.00	24%	\$ 138.32
160704	16	Upright Assy 35 5/16"Lg	EA	\$ 196.00	24%	\$ 148.96
160893	16	Punched Seat Assy 72"Lg	EA	\$ 428.00	24%	\$ 325.28
160906	16	Diagonal Brace 28 9/16"Lg	EA	\$ 49.00	24%	\$ 37.24
160938	16	Punched Seat 36"Lg	EA	\$ 255.00	24%	\$ 193.80
160949	16	Punched Receptacle 30 1/8	EA	\$ 996.00	24%	\$ 756.96
160982	16	Punched Pipe 41 1/2"Lg	EA	\$ 27.00	24%	\$ 20.52
161026	16	On-Ground Foot 8 3/4"Blk	EA	\$ 85.00	24%	\$ 64.60
161055	16	Pipe W/Insert 58"Lg	EA	\$ 44.00	24%	\$ 33.44
161057	16	Pipe W/Insert 66"Lg	EA	\$ 47.00	24%	\$ 35.72
161059	16	Pipe W/Insert 74"Lg	EA	\$ 51.00	24%	\$ 38.76
161254	16	P/S Square Deck Hardware	EA	\$ 20.00	24%	\$ 15.20
161255	16	P/S Tri Deck Hardware	EA	\$ 18.00	24%	\$ 13.68
161257	16	P/S Stepped Deck Hardware	EA	\$ 22.00	24%	\$ 16.72
161267	16	Square Deck Hardware	EA	\$ 25.00	24%	\$ 19.00
161268	16	Triangle Deck Hardware	EA	\$ 22.00	24%	\$ 16.72
161301	16	Trapeze Ring Hanger	EA	\$ 89.00	24%	\$ 67.64
161342	16	Hdw Comp 18015 Funnel Bdg	EA	\$ 215.00	24%	\$ 163.40
161363	16	Hdw Comp Access Ladder	EA	\$ 118.00	24%	\$ 89.68
161478	16	Handle Assy	EA	\$ 78.00	24%	\$ 59.28
161522	16	Hdw Comp P/T Square Deck	EA	\$ 14.00	24%	\$ 10.64

GAMETIME PLAY EQUIPMENT

Part No.	Part Group	Item Description	Unit	Commercial Price	USC Disc	USC Net Price
161523	16	Hdw Comp P/T Triangle Dk	EA	\$ 10.90	24%	\$ 8.28
161558	16	Hdw Comp P/T Access Attch	EA	\$ 13.00	24%	\$ 9.88
161572	16	Hdw Comp P/T Punch Stair	EA	\$ 30.00	24%	\$ 22.80
161678	16	H'Rail Assy 88 11/16 "Lg	EA	\$ 296.00	24%	\$ 224.96
161684	16	3'Punched Step 35" SI	EA	\$ 654.00	24%	\$ 497.04
161695	16	Hdw Comp 18027	EA	\$ 142.00	24%	\$ 107.92
161853	16	D-Shackle W/No Snag Pin	EA	\$ 29.00	24%	\$ 22.04
161937	16	Exit Section	EA	\$ 907.00	24%	\$ 689.32
161938	16	Straight Section	EA	\$ 408.00	24%	\$ 310.08
161939	16	Left Curve Section	EA	\$ 408.00	24%	\$ 310.08
161940	16	Right Curve Section	EA	\$ 408.00	24%	\$ 310.08
162417	16	Rain Wheel Panel-Gray	EA	\$ 1,516.00	24%	\$ 1,152.16
162520	16	Handrail Assy 30" Lg	EA	\$ 638.00	24%	\$ 484.88
162546	16	Attachment Rail 38 13/16"	EA	\$ 306.00	24%	\$ 232.56
162562	16	Attachment Rail 39 1/8"Lg	EA	\$ 228.00	24%	\$ 173.28
162590	16	Cross Bar 45 3/16"(Left)	EA	\$ 483.00	24%	\$ 367.08
162592	16	Cross Bar 45 3/16"(Right)	EA	\$ 483.00	24%	\$ 367.08
162618	16	Entrance Arch Ass'Y	EA	\$ 672.00	24%	\$ 510.72
162672	16	Hdw Comp Transfer Point	EA	\$ 40.00	24%	\$ 30.40
162675	16	Hdw Comp 90Deg Funnel Bdg	EA	\$ 210.00	24%	\$ 159.60
162679	16	Hdw Comp 12082	EA	\$ 54.00	24%	\$ 41.04
162696	16	Hdw-Wildslide Exit Sec	EA	\$ 7.90	24%	\$ 6.00
162697	16	Hdw-Wildslide Sections	EA	\$ 5.14	24%	\$ 3.90
162699	16	Hdw-Wildslide Exit Sec	EA	\$ 14.00	24%	\$ 10.64
162700	16	Hdw-Wildslide Sections	EA	\$ 8.60	24%	\$ 6.53
162759	16	Hdw Comp 18005,18045	EA	\$ 100.00	24%	\$ 76.00
162779	16	Swedged Extention 29"Lg	EA	\$ 24.00	24%	\$ 18.24
162783	16	Hardware 18007,18017-19	EA	\$ 274.00	24%	\$ 208.24
162785	16	P/S Arch Bridge Hdw	EA	\$ 86.00	24%	\$ 65.36
162796	16	P/S 2'& 3'Access Link Hdw	EA	\$ 54.00	24%	\$ 41.04
162818	16	Hdw Comp 18090	EA	\$ 94.00	24%	\$ 71.44
162964	16	Nylon Locking Collar	EA	\$ 0.96	24%	\$ 0.72
162987	16	Hdw-Saddlemate Mount	EA	\$ 9.40	24%	\$ 7.14
163097	16	Handrail Assy 115"Lg	EA	\$ 1,300.00	24%	\$ 988.00
163101	16	Handrail Assy 58 1/2"Lg	EA	\$ 925.00	24%	\$ 703.00
163115	16	Molded Swing Seat-Black	EA	\$ 87.00	24%	\$ 66.12
163123	16	Handrail Assy (Arch Brdg)	EA	\$ 1,627.00	24%	\$ 1,236.52
163191	16	3'-0"Handrail 96 3/4"Lg	EA	\$ 313.00	24%	\$ 237.88
163235	16	Steering Wheel Assembly	EA	\$ 172.00	24%	\$ 130.72
163277	16	Racetime Steering Wheel	EA	\$ 184.00	24%	\$ 139.84
163307	16	49"Sq Punched Steel Deck	EA	\$ 1,053.00	24%	\$ 800.28
163317	16	Punched Triangle Deck	EA	\$ 652.00	24%	\$ 495.52
163335	16	6"Stepped Platform	EA	\$ 784.00	24%	\$ 595.84
163338	16	12"Stepped Platform	EA	\$ 804.00	24%	\$ 611.04

GAMETIME PLAY EQUIPMENT

Part No.	Part Group	Item Description	Unit	Commercial Price	USC Disc	USC Net Price
163360	16	Diamond Deck	EA	\$ 1,291.00	24%	\$ 981.16
163420	16	Entry Archway	EA	\$ 552.00	24%	\$ 419.52
163452	16	1/2"Partition Sex Nut	EA	\$ 9.40	24%	\$ 7.14
163473	16	Bottom Plate 12" X 14"Blk	EA	\$ 87.00	24%	\$ 66.12
163519	16	Panel Attachment-Gray Stl	EA	\$ 24.00	24%	\$ 18.24
163635	16	Oset Archway 66 3/8"Lg	EA	\$ 466.00	24%	\$ 354.16
163940	16	Crawl Tube Panel 30"P/S+	EA	\$ 279.00	24%	\$ 212.04
164036	16	Hdw-Wave Climber	EA	\$ 20.00	24%	\$ 15.20
164086	16	Hdw-Toad Stool Climber	EA	\$ 20.00	24%	\$ 15.20
164136	16	Hdw-Megarock	EA	\$ 25.00	24%	\$ 19.00
164200	16	Rung Enclosure	EA	\$ 534.00	24%	\$ 405.84
164395	16	Footboard 39 15/16"Lg	EA	\$ 384.00	24%	\$ 291.84
164531	16	Attachment Rail	EA	\$ 195.00	24%	\$ 148.20
164569	16	Attach Rail 38 5/16"Lg	EA	\$ 198.00	24%	\$ 150.48
164592	16	4'Transfer Handrail 102"	EA	\$ 368.00	24%	\$ 279.68
164609	16	3'Transfer Handrail 90"Lg	EA	\$ 334.00	24%	\$ 253.84
164649	16	Entrance Arch Ass'Y	EA	\$ 511.00	24%	\$ 388.36
164705	16	Hdw-Overhead Climbers	EA	\$ 14.00	24%	\$ 10.64
164720	16	Ladder Assy 105 11/16"Lg	EA	\$ 375.00	24%	\$ 285.00
164746	16	Hdw Comp 10067E,10068E	EA	\$ 252.00	24%	\$ 191.52
164819	16	Rung Enclosure 44 5/16"Wd	EA	\$ 557.00	24%	\$ 423.32
164867	16	Hdw-Discovery Panel	EA	\$ 11.70	24%	\$ 8.89
164882	16	Enclosure Hardware	EA	\$ 5.90	24%	\$ 4.48
165096	16	Hdw-Bubble Panel	EA	\$ 13.70	24%	\$ 10.41
165124	16	Hdw-Interactive Panel	EA	\$ 32.00	24%	\$ 24.32
165248	16	Hdw-Steering Wheel Encl	EA	\$ 11.40	24%	\$ 8.66
165250	16	Volcano Top W/O Lip	EA	\$ 1,142.00	24%	\$ 867.92
165251	16	Volcano Middle	EA	\$ 919.00	24%	\$ 698.44
165252	16	Volcano Base 6'Att	EA	\$ 1,103.00	24%	\$ 838.28
165258	16	Hdw-Racetime Panel	EA	\$ 122.00	24%	\$ 92.72
165273	16	Funnel Assy 44 1/16"Lg	EA	\$ 255.00	24%	\$ 193.80
165439	16	D Ring 38 5/16"Lg	EA	\$ 219.00	24%	\$ 166.44
165441	16	Mounting Tab	EA	\$ 27.00	24%	\$ 20.52
165605	16	Cross Bar Support-Left	EA	\$ 369.00	24%	\$ 280.44
165611	16	Cross Bar Support-Right	EA	\$ 369.00	24%	\$ 280.44
165612	16	Hdw-Bigfoot Slide	EA	\$ 64.00	24%	\$ 48.64
165670	16	Upright Tab-C/O	EA	\$ 15.70	24%	\$ 11.93
165681	16	Handhold Assy 38 5/16"Lg	EA	\$ 179.00	24%	\$ 136.04
165720	16	Hdw-Wildslide Exit	EA	\$ 12.40	24%	\$ 9.42
165721	16	Hdw-Wildslide Section	EA	\$ 9.70	24%	\$ 7.37
165752	16	Hdw-Access Pkg	EA	\$ 16.40	24%	\$ 12.46
165785	16	D Ring Assy	EA	\$ 207.00	24%	\$ 157.32
165837	16	Handhold Assy 72 1/4"Lg	EA	\$ 225.00	24%	\$ 171.00
165840	16	Hdw Enclosure Panel	EA	\$ 27.00	24%	\$ 20.52

GAMETIME PLAY EQUIPMENT

Part No.	Part Group	Item Description	Unit	Commercial Price	USC Disc	USC Net Price
165894	16	Molded Grip #1	EA	\$ 21.00	24%	\$ 15.96
165895	16	Molded Grip #2	EA	\$ 21.00	24%	\$ 15.96
165896	16	Molded Grip #3	EA	\$ 21.00	24%	\$ 15.96
165897	16	Molded Grip #4	EA	\$ 21.00	24%	\$ 15.96
165931	16	Hdw Comp	EA	\$ 3.51	24%	\$ 2.66
165976	16	Hdw-Cargo Net Wall-Single	EA	\$ 80.00	24%	\$ 60.80
165982	16	Hdw-Dragon	EA	\$ 57.00	24%	\$ 43.32
166005	16	Hdw-Tunnel-Up	EA	\$ 146.00	24%	\$ 110.96
166014	16	Hdw-Transfer Point	EA	\$ 49.00	24%	\$ 37.24
166069	16	Hdw-Access Attachment	EA	\$ 14.10	24%	\$ 10.71
166082	16	Adaptive Swing	EA	\$ 373.00	24%	\$ 283.48
166126	16	Hdw-3'Transfer Platform	EA	\$ 63.00	24%	\$ 47.88
166176	16	Chin Bar 41 7/8"Lg	EA	\$ 113.00	24%	\$ 85.88
166180	16	Mounting Tab	EA	\$ 36.00	24%	\$ 27.36
166210	16	Attachment Rail 3 9/16"Wd	EA	\$ 159.00	24%	\$ 120.84
166263	16	Hdw-Tot Slide	EA	\$ 19.00	24%	\$ 14.44
166305	16	Hdw-Enclosure-Metal	EA	\$ 8.60	24%	\$ 6.53
166352	16	Hdw-Stepped Platform	EA	\$ 235.00	24%	\$ 178.60
166365	16	90Deg Tube W/45*Rd Holes	EA	\$ 663.00	24%	\$ 503.88
166394	16	Hdw-Suspension Bridge	EA	\$ 164.00	24%	\$ 124.64
166402	16	Punched Step Platform	EA	\$ 1,553.00	24%	\$ 1,180.28
166494	16	Telescope Assy	EA	\$ 807.00	24%	\$ 613.32
166496	16	1"Od Nylon Bushing	EA	\$ 0.48	24%	\$ 0.36
166498	16	S.S.Shoulder Screw	EA	\$ 11.70	24%	\$ 8.89
166507	16	2'Strut Assy 50 13/16"Lg	EA	\$ 147.00	24%	\$ 111.72
166527	16	Attachment Grate 48"	EA	\$ 606.00	24%	\$ 460.56
166556	16	Attachment Plate 6 5/16"	EA	\$ 32.00	24%	\$ 24.32
166563	16	Crossbar Entry Assy	EA	\$ 331.00	24%	\$ 251.56
166572	16	Footbuck 30 1/16"Lg Black	EA	\$ 71.00	24%	\$ 53.96
166683	70	#H170 Clevis 2 1/8"Lg	EA	\$ 6.70	3%	\$ 6.49
166691	16	Formed Plate	EA	\$ 35.00	24%	\$ 26.60
166765	16	Volcano Top W/Lip	EA	\$ 1,142.00	24%	\$ 867.92
166771	16	Volcano Middle	EA	\$ 920.00	24%	\$ 699.20
166793	16	49"Crawl Tube W/Round Spy	EA	\$ 779.00	24%	\$ 592.04
166794	16	49" Tube Sec W/Round Spy	EA	\$ 779.00	24%	\$ 592.04
166795	16	24"Ct 30"Dia W/Round Spy	EA	\$ 548.00	24%	\$ 416.48
166798	16	24"Sec 30"Dia W/Round Spy	EA	\$ 548.00	24%	\$ 416.48
166799	16	30Deg Elbow W/Round Spy	EA	\$ 574.00	24%	\$ 436.24
166802	16	Hdw-Swivel Meister	EA	\$ 807.00	24%	\$ 613.32
166881	16	Hdw-Adaptive Swing	EA	\$ 66.00	24%	\$ 50.16
166891	16	#80 Chain 71"Lg-51 Links	EA	\$ 36.00	24%	\$ 27.36
166892	16	#80 Chain 63"Lg-46 Links	EA	\$ 32.00	24%	\$ 24.32
166894	16	Lava Handhold Assy	EA	\$ 191.00	24%	\$ 145.16
166911	16	Hdw-Volcano	EA	\$ 187.00	24%	\$ 142.12

GAMETIME PLAY EQUIPMENT

Part No.	Part Group	Item Description	Unit	Commercial Price	USC Disc	USC Net Price
166912	16	Hdw-Volcano	EA	\$ 252.00	24%	\$ 191.52
166921	16	#80 Chain 94"Lg- 68Lk	EA	\$ 45.00	24%	\$ 34.20
166922	16	#80 Chain 23 13/16"-17Lk	EA	\$ 15.00	24%	\$ 11.40
166924	16	Hdw-Adaptive Swing	EA	\$ 154.00	24%	\$ 117.04
166937	16	Hdw-Sky-Hi Spiral Slide	EA	\$ 156.00	24%	\$ 118.56
166987	16	Mounting Tab 8 9/16"Lg	EA	\$ 31.00	24%	\$ 23.56
167013	16	Footbuck Assy 18 11/16"Bk	EA	\$ 67.00	24%	\$ 50.92
167017	16	15" Tire 26 1/2"Od	EA	\$ 674.00	24%	\$ 512.24
167049	16	Hdw-Rock Wall Climber	EA	\$ 50.00	24%	\$ 38.00
167111	16	Adaptive Swing Safety Blt	EA	\$ 201.00	24%	\$ 152.76
167124	16	Skywheel Bushing	EA	\$ 24.00	24%	\$ 18.24
167161	16	Hdw-Adap Swing Safety Blt	EA	\$ 18.00	24%	\$ 13.68
167191	16	1.029"Extension 25 1/4"Lg	EA	\$ 20.00	24%	\$ 15.20
167192	16	1"Lw Extension 31 1/4"Lg	EA	\$ 24.00	24%	\$ 18.24
167193	16	1 1/4" Ext 31 1/4"Lg	EA	\$ 29.00	24%	\$ 22.04
167194	16	1 1/2" Ext 25 1/4"Lg	EA	\$ 35.00	24%	\$ 26.60
167196	16	3 1/2"Exten 25 1/4"Lg	EA	\$ 124.00	24%	\$ 94.24
167197	16	4" Extension 31 1/4"Lg	EA	\$ 147.00	24%	\$ 111.72
167322	16	Hdw-Transfer Platform	EA	\$ 51.00	24%	\$ 38.76
167359	16	Hdw-Swing Seat	EA	\$ 38.00	24%	\$ 28.88
167374	16	Tool Kit(Torx Bit) Plus	EA	\$ 73.00	24%	\$ 55.48
167417	16	1.315"Extension Pkg	EA	\$ 10.00	24%	\$ 7.60
167418	16	1.660"Extension Pkg	EA	\$ 10.00	24%	\$ 7.60
167419	16	1.900"Extension Hdw	EA	\$ 8.50	24%	\$ 6.46
167420	16	2.375"Extension Pkg	EA	\$ 9.90	24%	\$ 7.52
167422	16	3.500"Extension Hdw	EA	\$ 8.60	24%	\$ 6.53
167423	16	5.000"Extension Pkg	EA	\$ 10.40	24%	\$ 7.90
167424	16	5"Upright Plate	EA	\$ 18.00	24%	\$ 13.68
167427	16	3"Upright Plate	EA	\$ 18.00	24%	\$ 13.68
167451	16	Safe-T-Grip Chn 94 15/16"	EA	\$ 323.00	24%	\$ 245.48
167523	16	Hdw-Stepped Platform	EA	\$ 44.00	24%	\$ 33.44
167524	16	Hdw-4'Transfer Platform	EA	\$ 75.00	24%	\$ 57.00
168136	16	Wild Slide Exit Section	EA	\$ 595.00	24%	\$ 452.20
168149	16	135Deg Spiral Section	EA	\$ 699.00	24%	\$ 531.24
168188	16	Mount Bkt Assy 4 1/2" Blk	EA	\$ 34.00	24%	\$ 25.84
168262	16	F5 Spiral Slide	EA	\$ 2,488.00	24%	\$ 1,890.88
168284	16	2-5 Age Appropriate Sticker	EA	\$ 3.99	24%	\$ 3.03
168285	16	5-12 Age Appropriate Sticker	EA	\$ 4.37	24%	\$ 3.32
168290	16	Wild Slide Entrance Sec	EA	\$ 1,205.00	24%	\$ 915.80
168449	16	1/4"X3/4"Alum Drive Rivet	EA	\$ 1.03	24%	\$ 0.78
168450	16	DbI Slide Entrance-Left	EA	\$ 1,211.00	24%	\$ 920.36
168463	16	F5 Spiral Slide Hood	EA	\$ 791.00	24%	\$ 601.16
168470	16	Support Pipe 31 3/4"Lg	EA	\$ 58.00	24%	\$ 44.08
168521	16	Hdw-Spiral Section	EA	\$ 11.70	24%	\$ 8.89

GAMETIME PLAY EQUIPMENT

Part No.	Part Group	Item Description	Unit	Commercial Price	USC Disc	USC Net Price
168536	16	Hdw-Entrance Section	EA	\$ 14.50	24%	\$ 11.02
168537	16	Hdw-Dbl Entrance Section	EA	\$ 92.00	24%	\$ 69.92
168547	16	Dbl Slide Entrance-Right	EA	\$ 1,211.00	24%	\$ 920.36
168569	16	Hdw-F5 Spiral Slide	EA	\$ 69.00	24%	\$ 52.44
168570	16	Hdw-F5 Spiral Slide	EA	\$ 69.00	24%	\$ 52.44
168576	16	Truck Assy	EA	\$ 731.00	24%	\$ 555.56
168601	16	Ground Socket 38 5/8" Gry	EA	\$ 185.00	24%	\$ 140.60
168620	16	Step Rung 37 1/2"Lg	EA	\$ 188.00	24%	\$ 142.88
168622	16	3"Sw Toprail 144"Lg	EA	\$ 447.00	24%	\$ 339.72
168652	16	3' Support 64 13/16"Lg	EA	\$ 144.00	24%	\$ 109.44
168654	16	4' Support 76 13/16"Lg	EA	\$ 162.00	24%	\$ 123.12
168660	16	Rung Support 44 5/16"Lg	EA	\$ 210.00	24%	\$ 159.60
168732	16	Hdw-Entrance Section	EA	\$ 16.00	24%	\$ 12.16
168777	16	Hdw-F5 Spiral Slide	EA	\$ 67.00	24%	\$ 50.92
168860	16	Rung Support 53 1/2"Lg	EA	\$ 174.00	24%	\$ 132.24
169163	16	2/5-5/12 Age Appropriate	EA	\$ 4.37	24%	\$ 3.32
169182	16	Metal Hood Assy 43 15/16"	EA	\$ 308.00	24%	\$ 234.08
169211	16	Hdw-F5 Spiral Slide	EA	\$ 74.00	24%	\$ 56.24
169214	16	Guard Plate 6 1/8X 3 7/8"	EA	\$ 38.00	24%	\$ 28.88
169231	16	Thrust Bearing 2.063"Dia	EA	\$ 142.00	24%	\$ 107.92
169238	16	Flat Wall Top	EA	\$ 566.00	24%	\$ 430.16
169244	16	Half Round Top	EA	\$ 813.00	24%	\$ 617.88
169245	16	Half Round Bottom	EA	\$ 770.00	24%	\$ 585.20
169289	44	Window Housing-Yellow	EA	\$ 10.30	3%	\$ 9.99
169299	16	Flat Mirror	EA	\$ 86.00	24%	\$ 65.36
169308	16	Rubber Boot	EA	\$ 76.00	24%	\$ 57.76
169331	16	Cap-Yellow	EA	\$ 0.75	24%	\$ 0.57
169416	16	Single Gizmo Panel	EA	\$ 143.00	24%	\$ 108.68
169446	16	Collar 2"Dia 304 S.S.	EA	\$ 29.00	24%	\$ 22.04
169447	16	Skywheel Assy	EA	\$ 290.00	24%	\$ 220.40
169451	16	Spring Pin	EA	\$ 3.28	24%	\$ 2.49
169478	16	Upper Ring Assy 58 1/8"	EA	\$ 204.00	24%	\$ 155.04
169532	16	Formed Tab	EA	\$ 17.30	24%	\$ 13.14
169533	16	Wallcano Cap	EA	\$ 67.00	24%	\$ 50.92
169535	16	Strut 124 3/16"Lg	EA	\$ 314.00	24%	\$ 238.64
169560	16	Cosmix Climber-8'	EA	\$ 845.00	24%	\$ 642.20
169583	16	Skywheel Toprail 100 1/2"	EA	\$ 809.00	24%	\$ 614.84
169598	16	Coated Chain 70 3/4"-Gray	EA	\$ 236.00	24%	\$ 179.36
169605	16	Coated Chain 73 1/2"-Gray	EA	\$ 238.00	24%	\$ 180.88
169646	16	Bracket Assy 38 5/8"Lg	EA	\$ 216.00	24%	\$ 164.16
169651	16	Attach Rail 123 11/16"Lg	EA	\$ 286.00	24%	\$ 217.36
169690	16	Hdw-Gizmo Panel	EA	\$ 17.00	24%	\$ 12.92
169694	16	Answer Wheel W/Graphics	EA	\$ 215.00	24%	\$ 163.40
169695	16	Maze Assy	EA	\$ 145.00	24%	\$ 110.20

GAMETIME PLAY EQUIPMENT

Part No.	Part Group	Item Description	Unit	Commercial Price	USC Disc	USC Net Price
169696	16	Echo Chamber Assy	EA	\$ 93.00	24%	\$ 70.68
169702	16	Formed Tab	EA	\$ 29.00	24%	\$ 22.04
169926	16	Formed Tab	EA	\$ 17.30	24%	\$ 13.14
176031	16	Footboard 19 3/16"Lg	EA	\$ 279.00	24%	\$ 212.04
176053	16	Handrail Assy 41 15/16"Lg	EA	\$ 482.00	24%	\$ 366.32
176057	16	Handrail Assy 34 5/8"Lg	EA	\$ 427.00	24%	\$ 324.52
176074	16	Handrail Assy 35 11/16"Lg	EA	\$ 482.00	24%	\$ 366.32
176078	16	Handrail Assy 34 5/8"Lg	EA	\$ 440.00	24%	\$ 334.40
176082	16	Handrail Assy 40 15/16"Lg	EA	\$ 475.00	24%	\$ 361.00
176103	16	Platform Assy 41 3/4"Lg	EA	\$ 551.00	24%	\$ 418.76
176107	16	Coated Platform 41 3/4"	EA	\$ 828.00	24%	\$ 629.28
176116	16	"C" Spring (Black)	EA	\$ 284.00	24%	\$ 215.84
176124	16	Hdw-"C"Spring Loose Fill	EA	\$ 3.51	24%	\$ 2.66
176139	16	Bearing	EA	\$ 211.00	24%	\$ 160.36
176141	16	Giant Wave Climber	EA	\$ 1,126.00	24%	\$ 855.76
176154	16	6'Zip Wave Slide	EA	\$ 1,397.00	24%	\$ 1,061.72
176155	16	Cosmix Link	EA	\$ 845.00	24%	\$ 642.20
176156	16	Zip Powerscape Hood 39.5"	EA	\$ 547.00	24%	\$ 415.72
176157	16	Zip Primetime Hood 28 5/8	EA	\$ 494.00	24%	\$ 375.44
176166	16	Double Powerscape Hood	EA	\$ 540.00	24%	\$ 410.40
176170	16	Rung Encl Panel 41 3/4"Wd	EA	\$ 394.00	24%	\$ 299.44
176171	16	Rung Encl Panel 31 1/8"Wd	EA	\$ 330.00	24%	\$ 250.80
176177	16	Double Primetime Hood	EA	\$ 524.00	24%	\$ 398.24
176186	16	4'-0" Zip Slide	EA	\$ 1,017.00	24%	\$ 772.92
176187	16	5'-0" Zip Slide	EA	\$ 1,206.00	24%	\$ 916.56
176188	16	4'Double Zip Slide	EA	\$ 1,437.00	24%	\$ 1,092.12
176189	16	5'Double Zip Slide	EA	\$ 1,719.00	24%	\$ 1,306.44
176252	16	Regrind Playcurb-Blk 12"	EA	\$ 72.00	24%	\$ 54.72
176264	16	Panel Cap-Black	EA	\$ 24.00	24%	\$ 18.24
176318	49	#80 Chain 44 1/8"(32Link)	EA	\$ 14.90	16%	\$ 12.51
176364	16	Mini Pod	EA	\$ 105.00	24%	\$ 79.80
176373	16	Chinning Bar 44 9/16"Lg	EA	\$ 124.00	24%	\$ 94.24
176384	16	Footbuck Assy 34 3/8"Lg	EA	\$ 131.00	24%	\$ 99.56
176385	16	Footbuck Assy 32 1/8"Lg	EA	\$ 128.00	24%	\$ 97.28
176387	16	Hdw-Zip Slide	EA	\$ 20.00	24%	\$ 15.20
176399	16	3'-0" Zip Slide	EA	\$ 769.00	24%	\$ 584.44
176400	16	3'-0" Curved Zip Slide	EA	\$ 1,016.00	24%	\$ 772.16
176401	16	3'-0" Rumble & Roll Slide	EA	\$ 1,128.00	24%	\$ 857.28
176405	16	Hdw-Double Zip Slide	EA	\$ 27.00	24%	\$ 20.52
176406	16	Hdw-Dbl Wave Zip Slide	EA	\$ 53.00	24%	\$ 40.28
176407	16	Hdw-Double Zip Slide	EA	\$ 29.00	24%	\$ 22.04
176409	16	Mounting Bkt Assy-Black	EA	\$ 38.00	24%	\$ 28.88
176414	16	Steering Wheel Assy	EA	\$ 184.00	24%	\$ 139.84
176415	16	Hdw-Rung Encl	EA	\$ 69.00	24%	\$ 52.44

GAMETIME PLAY EQUIPMENT

Part No.	Part Group	Item Description	Unit	Commercial Price	USC Disc	USC Net Price
176416	16	Hdw-Rung Encl W/Wheel	EA	\$ 43.00	24%	\$ 32.68
176441	16	Rubber Plug-Black	EA	\$ 11.70	24%	\$ 8.89
176444	16	Hdw-Mini Pod	EA	\$ 19.00	24%	\$ 14.44
176453	16	Connection Sleeve	EA	\$ 54.00	24%	\$ 41.04
176511	16	Mini Pod Hanger 79 7/16"	EA	\$ 208.00	24%	\$ 158.08
176516	16	Hdw-Buck-A-Bout	EA	\$ 93.00	24%	\$ 70.68
176572	16	Hdw-Slide	EA	\$ 34.00	24%	\$ 25.84
176573	16	Hdw-Slide	EA	\$ 33.00	24%	\$ 25.08
176575	16	Hdw-Slide	EA	\$ 51.00	24%	\$ 38.76
176659	16	Support Assy 44 5/8"Lg	EA	\$ 169.00	24%	\$ 128.44
176689	16	8'Single Zip Slide	EA	\$ 2,019.00	24%	\$ 1,534.44
176960	16	4-Way Crawl Tube	EA	\$ 1,254.00	24%	\$ 953.04
177006	16	Hdw-Swivel Meister	EA	\$ 478.00	24%	\$ 363.28
177009	16	Hdw-Handhold/Kickplate	EA	\$ 26.00	24%	\$ 19.76
177029	16	Crawl Tube Panel	EA	\$ 272.00	24%	\$ 206.72
177159	16	Support Pipe Assy 91 7/16	EA	\$ 235.00	24%	\$ 178.60
177171	16	Hdw-Zip Slide	EA	\$ 48.00	24%	\$ 36.48
177207	16	Handhold Assy 32 1/2"Lg	EA	\$ 118.00	24%	\$ 89.68
177218	16	Loose Fill Mount 30 1/4Bk	EA	\$ 212.00	24%	\$ 161.12
177221	16	Swivel Meister Casting	EA	\$ 25.00	24%	\$ 19.00
177276	16	Single Roof	EA	\$ 463.00	24%	\$ 351.88
177429	16	Add-A-Roof Arch Alum P/T	EA	\$ 620.00	24%	\$ 471.20
177574	16	Train Whistle Assy	EA	\$ 585.00	24%	\$ 444.60
177632	16	Single Megarock W/O Hole	EA	\$ 3,439.00	24%	\$ 2,613.64
177720	16	Shovel Casting Drill	EA	\$ 108.00	24%	\$ 82.08
177721	16	Pendulum Assy	EA	\$ 18.00	24%	\$ 13.68
177723	16	#80 Chain 32 3/8"-23Links	EA	\$ 18.00	24%	\$ 13.68
177724	16	Smashed Pipe 20 9/16"Lg	EA	\$ 12.10	24%	\$ 9.19
177823	16	S.S.Chain Net 68"Lg	EA	\$ 844.00	24%	\$ 641.44
177852	16	S.S.Chain Net 82 7/16"Lg	EA	\$ 751.00	24%	\$ 570.76
177923	16	Small Udu	EA	\$ 220.00	24%	\$ 167.20
177924	16	Large Udu	EA	\$ 235.00	24%	\$ 178.60
177925	16	Ashiko	EA	\$ 353.00	24%	\$ 268.28
177926	16	Djembe	EA	\$ 331.00	24%	\$ 251.56
177948	16	Long Grill 40 3/8"Lg	EA	\$ 164.00	24%	\$ 124.64
177952	16	Short Grill 17 5/16"Lg	EA	\$ 103.00	24%	\$ 78.28
177954	16	Bongos	EA	\$ 184.00	24%	\$ 139.84
177989	16	#50 S.S.Chain 25 5/8"Lg	EA	\$ 24.00	24%	\$ 18.24
177990	16	#50 S.S.Chain 87"Lg	EA	\$ 85.00	24%	\$ 64.60
177991	16	#50 S.S.Chain 63"Lg	EA	\$ 66.00	24%	\$ 50.16
177993	16	#50 S.S.Chain 65"Lg	EA	\$ 62.00	24%	\$ 47.12
177994	16	#50 S.S.Chain 46 3/8"Lg	EA	\$ 51.00	24%	\$ 38.76
177997	16	#50 S.S.Chain 71"Lg	EA	\$ 61.00	24%	\$ 46.36
177998	16	#50 S.S.Chain 68"Lg	EA	\$ 59.00	24%	\$ 44.84

GAMETIME PLAY EQUIPMENT

Part No.	Part Group	Item Description	Unit	Commercial Price	USC Disc	USC Net Price
177999	16	#50 S.S.Chain 94"Lg	EA	\$ 79.00	24%	\$ 60.04
178037	16	Calabazo	EA	\$ 266.00	24%	\$ 202.16
178042	16	Scraper-Beige	EA	\$ 16.00	24%	\$ 12.16
178044	16	Punched Pipe 41 3/4"Lg	EA	\$ 97.00	24%	\$ 73.72
178050	16	Support Bar 41 3/16"Lg	EA	\$ 105.00	24%	\$ 79.80
178052	16	Scraper Bar 5 1/16"Lg	EA	\$ 34.00	24%	\$ 25.84
178075	16	Long Grill W/Tabs 40 3/8"	EA	\$ 185.00	24%	\$ 140.60
178078	16	Short Grill 21 1/2"Lg	EA	\$ 124.00	24%	\$ 94.24
178084	16	Megahorn	EA	\$ 205.00	24%	\$ 155.80
178129	16	Gt Jams Playbook Qty-1	EA	\$ 25.00	24%	\$ 19.00
178187	16	Triton Pod	EA	\$ 583.00	24%	\$ 443.08
178222	16	Heliocentrix Top Net	EA	\$ 2,728.00	24%	\$ 2,073.28
178223	16	Heliocentrix Btm Net	EA	\$ 8,417.00	24%	\$ 6,396.92
178242	16	Heliocentrix Btm Net	EA	\$ 8,532.00	24%	\$ 6,484.32
178317	16	Ball Cup	EA	\$ 203.00	24%	\$ 154.28
178343	16	Seat Latch	EA	\$ 85.00	24%	\$ 64.60
178393	16	C'Sink Plate 5 1/2"Lg	EA	\$ 35.00	24%	\$ 26.60
178422	16	Mid Casting	EA	\$ 93.00	24%	\$ 70.68
178463	16	Hdw-Cargo Net Wall	EA	\$ 35.00	24%	\$ 26.60
178464	16	Hdw-Cargo Net Wall	EA	\$ 57.00	24%	\$ 43.32
178465	16	Hdw-Cargo Net Wall	EA	\$ 31.00	24%	\$ 23.56
178478	16	1"Dia Thrust Bearing	EA	\$ 8.60	24%	\$ 6.53
178490	16	Triton Topper	EA	\$ 276.00	24%	\$ 209.76
178509	16	Spacer Bar 93 5/8"Cut	EA	\$ 76.00	24%	\$ 57.76
178531	16	Pendulum Assy	EA	\$ 20.00	24%	\$ 15.20
178612	16	Extra Hardware Ps+	EA	\$ 44.00	24%	\$ 33.44
178613	16	Extra Hardware Pt/Xscape	EA	\$ 39.00	24%	\$ 29.64
178616	16	Formed Frame 49 3/4"Lg	EA	\$ 197.00	24%	\$ 149.72
178634	16	Hdw-Beat Club	EA	\$ 23.00	24%	\$ 17.48
178636	16	Rubber Shroud	EA	\$ 42.00	24%	\$ 31.92
178658	16	X-Pod Step	EA	\$ 251.00	24%	\$ 190.76
178661	16	Rubber Step	EA	\$ 170.00	24%	\$ 129.20
178669	16	Spring #Lc112P 03 S	EA	\$ 5.00	24%	\$ 3.80
178671	16	3/8"S.S.Rod 1 11/16"Lg	EA	\$ 3.94	24%	\$ 2.99
178675	16	Wall Topper	EA	\$ 290.00	24%	\$ 220.40
178749	85	Owner's Kit	EA	\$ 58.00	0%	\$ 58.00
178755	16	Hdw-Triangular Shroud	EA	\$ 52.00	24%	\$ 39.52
178767	16	3/8"S.S.Rod 2 1/8"Lg	EA	\$ 8.87	24%	\$ 6.74
178803	16	Zero G Chair	EA	\$ 689.00	24%	\$ 523.64
178807	16	#80 Chain 122 3/4"/88 Lk	EA	\$ 58.00	24%	\$ 44.08
178848	16	Owner'S Kit - Ps Plus	EA	\$ 70.00	24%	\$ 53.20
178849	16	Owner'S Kit - Xscape	EA	\$ 74.00	24%	\$ 56.24
178852	16	Owners Extra Hdw Ps Plus	EA	\$ 48.00	24%	\$ 36.48
178853	16	Owners Extra Hdw Primetim	EA	\$ 39.00	24%	\$ 29.64

GAMETIME PLAY EQUIPMENT

Part No.	Part Group	Item Description	Unit	Commercial Price	USC Disc	USC Net Price
178862	16	Zero G Chair	EA	\$ 680.00	24%	\$ 516.80
178864	16	Enclosure Assy 4 1/16"Wd	EA	\$ 98.00	24%	\$ 74.48
178866	16	#80 Chain 100 5/8"/72 Lk	EA	\$ 49.00	24%	\$ 37.24
178873	16	Handrail Assy 89 1/2"Lg	EA	\$ 297.00	24%	\$ 225.72
178909	16	Entry Archway 41 3/4"Wide	EA	\$ 623.00	24%	\$ 473.48
178931	16	Hdw-Transfer Platform	EA	\$ 51.00	24%	\$ 38.76
178936	16	Entry Archway 32 7/8"Wide	EA	\$ 472.00	24%	\$ 358.72
179013	16	Thunder Ring Assy	EA	\$ 571.00	24%	\$ 433.96
179015	16	Thunder Ring Assy	EA	\$ 242.00	24%	\$ 183.92
179020	16	Handrail Assy 27"	EA	\$ 449.00	24%	\$ 341.24
179025	16	Handrail Assy 41 1/4"	EA	\$ 614.00	24%	\$ 466.64
179087	16	Hdw-Tree Climber	EA	\$ 23.00	24%	\$ 17.48
179097	16	Hdw-Climber	EA	\$ 25.00	24%	\$ 19.00
179182	16	Hdw-Sign	EA	\$ 16.00	24%	\$ 12.16
179233	16	Hdw-Flip Slide	EA	\$ 65.00	24%	\$ 49.40
179244	16	Horiz Arm Assy 21 7/16"	EA	\$ 85.00	24%	\$ 64.60
179247	16	Left Arm Assy	EA	\$ 236.00	24%	\$ 179.36
179250	16	Hdw-Digger	EA	\$ 81.00	24%	\$ 61.56
179251	16	Hdw-Digger	EA	\$ 79.00	24%	\$ 60.04
179266	16	7/8"Dia Neoprene Washer	EA	\$ 0.75	24%	\$ 0.57
179390	16	1 1/2"Dia Spacer-Black	EA	\$ 13.70	24%	\$ 10.41
179398	16	Rockstep	EA	\$ 183.00	24%	\$ 139.08
179417	16	Footbuck Assy 34 1/2"-Blk	EA	\$ 138.00	24%	\$ 104.88
179493	16	Footbuck Assy 42"Lg	EA	\$ 119.00	24%	\$ 90.44
179497	16	Bolt Guard	EA	\$ 2.31	24%	\$ 1.75
179577	16	Plate 10"Lg	EA	\$ 20.00	24%	\$ 15.20
179581	45	Rubber Spring Assy	EA	\$ 1,156.00	0%	\$ 1,156.00
179702	16	Ramp Threshold 41 7/16"Lg	EA	\$ 154.00	24%	\$ 117.04
179776	16	Upright Assy 142 7/8"Lg	EA	\$ 448.00	24%	\$ 340.48
179780	16	1.029"Pipe 66 3/4"Lg	EA	\$ 33.00	24%	\$ 25.08
179787	16	Shade End Casting 2 7/8"D	EA	\$ 61.00	24%	\$ 46.36
179799	16	Chain Plug Insert	EA	\$ 5.30	24%	\$ 4.02
179814	16	Umbrella Brace 39"Lg	EA	\$ 229.00	24%	\$ 174.04
179818	16	Umbrella Arm 91 7/16"Lg	EA	\$ 387.00	24%	\$ 294.12
179887	16	Rock Step Cable 70 5/8"Lg	EA	\$ 345.00	24%	\$ 262.20
179909	16	Attachment Rail 42 3/8"Lg	EA	\$ 162.00	24%	\$ 123.12
179945	16	Discovery Table Seat	EA	\$ 138.00	24%	\$ 104.88
179948	16	Hardware Pkg Umbrella	EA	\$ 271.00	24%	\$ 205.96
200033	16	Footbuck 30 3/4"Lg-Black	EA	\$ 103.00	24%	\$ 78.28
200068	16	Hdw-Merry Musical	EA	\$ 267.00	24%	\$ 202.92
200132	16	Handrail Assy 27 1/2"Lg	EA	\$ 408.00	24%	\$ 310.08
200159	16	Attachment Rail 40 1/2"Lg	EA	\$ 149.00	24%	\$ 113.24
200195	16	Pendulum	EA	\$ 132.00	24%	\$ 100.32
200203	16	P/T Schooner Panel	EA	\$ 436.00	24%	\$ 331.36

GAMETIME PLAY EQUIPMENT

Part No.	Part Group	Item Description	Unit	Commercial Price	USC Disc	USC Net Price
200205	16	L-Bracket 2 1/2"Lg	EA	\$ 20.00	24%	\$ 15.20
200208	16	Xscape Pod Hanger 73 3/4"	EA	\$ 190.00	24%	\$ 144.40
200225	16	Hdw-Hanging Pod Link	EA	\$ 529.00	24%	\$ 402.04
200307	16	Climber Assy 72"Lg	EA	\$ 363.00	24%	\$ 275.88
200569	16	5" Alum End Cap	EA	\$ 31.00	24%	\$ 23.56
200614	16	Minipod Supt Assy 11 1/4"	EA	\$ 134.00	24%	\$ 101.84
200715	16	1/4"S.S.Anchor Shackle	EA	\$ 18.00	24%	\$ 13.68
200780	16	Triton Pod	EA	\$ 539.00	24%	\$ 409.64
200829	16	Hybrid Tool Kit Ps +	EA	\$ 78.00	24%	\$ 59.28
200830	16	Hybrid Tool Kit Pt	EA	\$ 72.00	24%	\$ 54.72
200911	16	Swaged Ext 35 1/16"Cut	EA	\$ 110.00	24%	\$ 83.60
201006	16	Rolled Pipe 74 1/2"Lg	EA	\$ 244.00	24%	\$ 185.44
201129	16	Bar W/Insert 8 1/2"Lg	EA	\$ 57.00	24%	\$ 43.32
201149	16	Clevis	EA	\$ 19.00	24%	\$ 14.44
201413	16	Leaf Spinner	EA	\$ 193.00	24%	\$ 146.68
201426	16	Attachment Pipe 20 9/16"	EA	\$ 12.70	24%	\$ 9.65
201459	16	Chinning Bar Assy 57 1/4"	EA	\$ 94.00	24%	\$ 71.44
201535	16	Upright Topper	EA	\$ 439.00	24%	\$ 333.64
201681	16	Hdw-Leaf Step	EA	\$ 39.00	24%	\$ 29.64
201685	16	Handhold Assy 39 1/8"Lg	EA	\$ 150.00	24%	\$ 114.00
201695	16	Leaf Bracket 11"Lg	EA	\$ 134.00	24%	\$ 101.84
201801	16	Wavy Support 102 3/8"Lg	EA	\$ 294.00	24%	\$ 223.44
201803	16	Swaged Pipe 43 11/16"Lg	EA	\$ 123.00	24%	\$ 93.48
201961	16	End Support 28 7/16-Beige	EA	\$ 97.00	24%	\$ 73.72
202137	16	Coated Platform 53 1/16"	EA	\$ 1,178.00	24%	\$ 895.28
202175	16	Barrier Rail 53 1/4"Lg	EA	\$ 628.00	24%	\$ 477.28
202179	16	Barrier Rail 47 1/16"Lg	EA	\$ 618.00	24%	\$ 469.68
202185	16	4-Way Crawl Tube-Brown	EA	\$ 1,254.00	24%	\$ 953.04
202187	16	Funnel Assy 44 1/16"-Brn	EA	\$ 216.00	24%	\$ 164.16
202319	16	Handhold Reverse 39"Lg	EA	\$ 165.00	24%	\$ 125.40
202323	16	Toprail 144 3/8"Lg-Brown	EA	\$ 624.00	24%	\$ 474.24
202623	16	D-Ring Assy 43 7/16"Lg	EA	\$ 173.00	24%	\$ 131.48
202632	16	Handle-Cardio Walker	EA	\$ 141.00	24%	\$ 107.16
202633	16	Crawl Tube Panel	EA	\$ 347.00	24%	\$ 263.72
202648	16	Ridge Climber	EA	\$ 484.00	24%	\$ 367.84
202699	16	Insect Base Assy-Black	EA	\$ 724.00	24%	\$ 550.24
202707	16	Footbuck Assy 28"Lg-Black	EA	\$ 86.00	24%	\$ 65.36
202990	16	Bracker Support 33 7/16"	EA	\$ 127.00	24%	\$ 96.52
203010	16	Mounting Bracket 21 1/2"	EA	\$ 92.00	24%	\$ 69.92
203182	16	Zoo Bar Assy	EA	\$ 366.00	24%	\$ 278.16
203316	16	Merry-Go-All Seat Section	EA	\$ 635.00	24%	\$ 482.60
203361	16	Ring Handle Assy 23 5/16"	EA	\$ 568.00	24%	\$ 431.68
203440	16	Hdw-Whirl'N Spin	EA	\$ 121.00	24%	\$ 91.96
203568	16	Alum Pin 1 5/8"Lg	EA	\$ 1.49	24%	\$ 1.13

GAMETIME PLAY EQUIPMENT

Part No.	Part Group	Item Description	Unit	Commercial Price	USC Disc	USC Net Price
203627	16	River Rock Climber	EA	\$ 1,314.00	24%	\$ 998.64
203801	16	Swirl Cap	EA	\$ 22.00	24%	\$ 16.72
203858	16	Single Zip Slide Hood	EA	\$ 519.00	24%	\$ 394.44
203861	16	Panel Attach True Lock-Mt	EA	\$ 25.00	24%	\$ 19.00
203863	16	Long Grill 39 5/16"Lg	EA	\$ 157.00	24%	\$ 119.32
203866	16	Short Grill 17 5/16"Lg	EA	\$ 115.00	24%	\$ 87.40
203871	16	Hdw-Ashiko & Djembe	EA	\$ 14.90	24%	\$ 11.32
203873	16	Mounting Bar 44"Lg	EA	\$ 106.00	24%	\$ 80.56
203879	16	Hdw-Ganza	EA	\$ 198.00	24%	\$ 150.48
204373	16	Hdw-Panel	EA	\$ 11.30	24%	\$ 8.58
204400	16	Enclosure Assy 44"Lg	EA	\$ 237.00	24%	\$ 180.12
204517	16	Hdw-Roof Extension	EA	\$ 4.70	24%	\$ 3.57
204595	16	Hdw-Ganza	EA	\$ 191.00	24%	\$ 145.16
204603	16	Enclosure Assy 42 3/8"Lg	EA	\$ 193.00	24%	\$ 146.68
204607	16	Ganza W/1 3/8"Hole	EA	\$ 180.00	24%	\$ 136.80
204611	16	Notched Pipe 44"Lg	EA	\$ 114.00	24%	\$ 86.64
204747	16	Base Assy W/Hyd Brake	EA	\$ 3,645.00	24%	\$ 2,770.20
204754	16	Platform Assy	EA	\$ 2,472.00	24%	\$ 1,878.72
204758	16	Short Crossbar 6 3/16"Lg	EA	\$ 43.00	24%	\$ 32.68
204761	16	Long Crossbar 40 1/8"Lg	EA	\$ 109.00	24%	\$ 82.84
204815	16	Hdw-River Rock Climber	EA	\$ 11.60	24%	\$ 8.81
204879	16	Footbuck Assy 40 1/16"Lg	EA	\$ 135.00	24%	\$ 102.60
204946	16	Post Cap-2 3/8"Dia	EA	\$ 44.00	24%	\$ 33.44
205169	16	Post Assy 39 1/2"Lg	EA	\$ 199.00	24%	\$ 151.24
205172	16	Post Assy 51 1/2"Lg	EA	\$ 234.00	24%	\$ 177.84
205185	16	Treadsafe Step Panel	EA	\$ 89.00	24%	\$ 67.64
205280	16	Use 209548 Swivel T W/Hdw	EA	\$ 87.00	24%	\$ 66.12
205282	16	Tool Kit(Torx Bit)Ps 2012	EA	\$ 77.00	24%	\$ 58.52
205283	16	Hybrid Tool Kit Ps 2012	EA	\$ 75.00	24%	\$ 57.00
205317	16	Ramp Trim Large	EA	\$ 147.00	24%	\$ 111.72
205318	16	Ramp Trim Small	EA	\$ 127.00	24%	\$ 96.52
205943	16	Chin Bar 44 13/16"Lg	EA	\$ 119.00	24%	\$ 90.44
205979	16	48Mm Replacement Bumper	EA	\$ 5.70	24%	\$ 4.33
205996	16	Hdw-Beat Club	EA	\$ 31.00	24%	\$ 23.56
206069	16	Hdw-Drum Circle	EA	\$ 476.00	24%	\$ 361.76
206216	16	Spring Assy-Black	EA	\$ 1,452.00	24%	\$ 1,103.52
206228	16	Fish Body Assy 101 7/8"	EA	\$ 1,277.00	24%	\$ 970.52
206241	16	Fish Tail Assy 73 1/2"Lg	EA	\$ 757.00	24%	\$ 575.32
206248	16	Fish Head Assy 84 11/16"	EA	\$ 866.00	24%	\$ 658.16
206260	16	Support Pipe 40 7/8"Lg	EA	\$ 119.00	24%	\$ 90.44
206261	16	Hdw-Clown Fish	EA	\$ 279.00	24%	\$ 212.04
206668	16	Rowing Machine Seat Repla	EA	\$ 72.00	24%	\$ 54.72
206699	16	3 1/2"Base Cover	EA	\$ 64.00	24%	\$ 48.64
207135	16	5/16"S.S.D Shackle	EA	\$ 41.00	24%	\$ 31.16

GAMETIME PLAY EQUIPMENT

Part No.	Part Group	Item Description	Unit	Commercial Price	USC Disc	USC Net Price
207645	16	Receptacle Slat 29 3/4"Lg	EA	\$ 62.00	24%	\$ 47.12
207646	16	Bench Slat 71 1/4"Lg	EA	\$ 127.00	24%	\$ 96.52
207692	16	Center Bench Brace	EA	\$ 46.00	24%	\$ 34.96
207693	16	Hardware Timbers Bench	EA	\$ 23.00	24%	\$ 17.48
207778	16	Seat C/O	EA	\$ 213.00	24%	\$ 161.88
207830	16	Handgrip 1 1/2"Dua Qitele	EA	\$ 6.80	24%	\$ 5.16
208490	16	Hex Topper	EA	\$ 87.00	24%	\$ 66.12
208758	16	Top Rail Assy 145 3/4" Lg	EA	\$ 737.00	24%	\$ 560.12
208806	16	3.5"(11Ga)Toprail 126"Lg	EA	\$ 399.00	24%	\$ 303.24
208960	16	Vine Pod Casting-Metallic	EA	\$ 93.00	24%	\$ 70.68
209075	16	Captain'S Chair Pad	EA	\$ 253.00	24%	\$ 192.28
209129	16	Socket Assy 6"Lg	EA	\$ 41.00	24%	\$ 31.16
209131	16	Formed Tab 6"Lg	EA	\$ 25.00	24%	\$ 19.00
209237	16	Swing Casting	EA	\$ 29.00	24%	\$ 22.04
209853	16	#50 Ststl Chain 21 1/16"	EA	\$ 32.00	24%	\$ 24.32
210978	16	Formed Tab	EA	\$ 47.00	24%	\$ 35.72
211395	16	Handhold Assy 32 1/2"Lg	EA	\$ 116.00	24%	\$ 88.16
211584	16	Sensory Wave Seat	EA	\$ 449.00	24%	\$ 341.24
211721	16	Expression Sw Caution Iii	EA	\$ 9.80	24%	\$ 7.44
211726	16	12"Hi Playgrnd Border 48"	EA	\$ 86.00	24%	\$ 65.36
212521	16	Hdw-1461 -2 3/8"Hanger Pk	EA	\$ 9.30	24%	\$ 7.06
212522	16	Hdw-1463 -5"Hanger Pkg	EA	\$ 12.50	24%	\$ 9.50
212788	16	Handhold W/Inserts-Met	EA	\$ 82.00	24%	\$ 62.32
212996	16	3.5" Alum Cap(Alum Uppt)	EA	\$ 27.00	24%	\$ 20.52
213227	16	Zip Seat/Rope 86 15/116"	EA	\$ 1,645.00	24%	\$ 1,250.20
213234	16	Sensory Dome Frame Shroud	EA	\$ 453.00	24%	\$ 344.28
213539	16	Swaged Pipe 21 7/8"Lg	EA	\$ 95.00	24%	\$ 72.20
213541	16	Footbuck 1 34 1/2"Lg	EA	\$ 212.00	24%	\$ 161.12
213546	16	Hdpe Step	EA	\$ 71.00	24%	\$ 53.96
213547	16	Hdpe Panel 1	EA	\$ 54.00	24%	\$ 41.04
213548	16	Hdpe Panel 2	EA	\$ 50.00	24%	\$ 38.00
213586	16	Socket 1 5 3/4"Lg	EA	\$ 170.00	24%	\$ 129.20
213590	16	Socket 2 5 3/4"Lg	EA	\$ 177.00	24%	\$ 134.52
213593	16	2-Way Socket 11 1/4"Lg	EA	\$ 301.00	24%	\$ 228.76
213600	16	Frame Assy 56 13/16"Lg	EA	\$ 1,456.00	24%	\$ 1,106.56
213846	16	Footbuck 2 34 1/2"Lg	EA	\$ 215.00	24%	\$ 163.40
213849	16	3"X 5" Footbuck 26"Lg	EA	\$ 247.00	24%	\$ 187.72
214326	16	Spacer Bar 20 9/16"Lg	EA	\$ 89.00	24%	\$ 67.64
214346	16	63006 #50 SS Chain 18 5/16" Lg	EA	\$ 19.00	24%	\$ 14.44
214350	16	Swing Casting-Metallic	EA	\$ 38.00	24%	\$ 28.88
300196	54	Tire Seat	EA	\$ 100.00	9%	\$ 91.00
304003	16	Exit Section 30" Dia	EA	\$ 939.00	24%	\$ 713.64
307354	16	Clear Bubble 33 7/8" Dia	EA	\$ 437.00	24%	\$ 332.12
800000	16	1/2 Anchor Bolt	EA	\$ 4.90	24%	\$ 3.72

GAMETIME PLAY EQUIPMENT

Part No.	Part Group	Item Description	Unit	Commercial Price	USC Disc	USC Net Price
800001	16	3/4 Anchor Bolt	EA	\$ 14.10	24%	\$ 10.71
800074	16	1/2"X2-3/4"Wedge Anchor	EA	\$ 7.40	24%	\$ 5.62
800206	16	5/16 X 1 3/4 Carriage Blt	EA	\$ 0.27	24%	\$ 0.20
800209	16	5/16"X1.5"Carr Bolt Ststl	EA	\$ 1.83	24%	\$ 1.39
800252	16	3/8 X 3/4 Car Bolt G-5	EA	\$ 0.43	24%	\$ 0.32
800253	16	3/8 X 1 Carr Bolt	EA	\$ 0.43	24%	\$ 0.32
800255	16	3/8 X 1-1/2 Carr Bolt	EA	\$ 0.50	24%	\$ 0.38
800256	16	3/8"X2"Car Bolt Gd 5 F/T	EA	\$ 0.65	24%	\$ 0.49
800257	16	3/8"X2" Carriage Bolt	EA	\$ 0.50	24%	\$ 0.38
800258	16	3/8 X 2-1/4 Carr Bolt	EA	\$ 0.50	24%	\$ 0.38
800260	16	3/8"X 2 3/4"Carr Bolt F/T	EA	\$ 0.58	24%	\$ 0.44
800261	16	3/8X3 Carr Bolt	EA	\$ 0.58	24%	\$ 0.44
800262	16	3/8 X 3 1/4 Carriage Bolt	EA	\$ 0.55	24%	\$ 0.41
800269	16	3/8" X 5" Carriage Bolt	EA	\$ 1.49	24%	\$ 1.13
800270	16	3/8"X 4"Carriage Bolt	EA	\$ 2.83	24%	\$ 2.15
800290	16	3/8"X 1 3/4"Carr Bolt	EA	\$ 0.65	24%	\$ 0.49
800307	16	7/16 X 2 Carr Bolt	EA	\$ 0.67	24%	\$ 0.50
800308	16	7/16 X 2-1/4 Carr Bolt	EA	\$ 1.42	24%	\$ 1.07
800309	16	7/16 X 2-1/2 Carr Bolt	EA	\$ 0.75	24%	\$ 0.57
800371	16	1/2"X5-1/2" Carriage Bolt	EA	\$ 1.62	24%	\$ 1.23
800374	16	1/2" X 6"Carriage Bolt	EA	\$ 2.19	24%	\$ 1.66
800376	16	1/2"X6-1/2" Carriage Bolt	EA	\$ 2.56	24%	\$ 1.94
800591	16	3/8"X4 1/8"Closed Eye Blt	EA	\$ 4.74	24%	\$ 3.60
800614	16	1/2"X2 1/2"Close Eye Bolt	EA	\$ 19.00	24%	\$ 14.44
800907	16	5/16 X 2 Hex Hd Bolt	EA	\$ 1.63	24%	\$ 1.23
800908	16	5/16 X 2 1/4"Hh Full Thd	EA	\$ 0.29	24%	\$ 0.22
800909	16	5/16 X 2-1/2 Hex Hd Bolt	EA	\$ 0.37	24%	\$ 0.28
800917	16	5/16"X 5"Hh W/7/8" Thd	EA	\$ 1.14	24%	\$ 0.86
800918	16	5/16"X 6"Hex Hd Bolt Sstl	EA	\$ 3.32	24%	\$ 2.52
801002	16	3/8" X 3/4" Hex Head Bolt	EA	\$ 0.91	24%	\$ 0.69
801003	16	3/8 X 1 Hex Hd Bolt	EA	\$ 0.91	24%	\$ 0.69
801004	16	3/8 X 1-1/4 Hex Hd Bolt	EA	\$ 0.36	24%	\$ 0.27
801005	16	3/8 X 1-1/2 Hex Hd Bolt	EA	\$ 0.58	24%	\$ 0.44
801006	16	3/8 X 1-3/4 Hex Hd Bolt	EA	\$ 0.58	24%	\$ 0.44
801007	16	3/8 X 2 Hex Hd Bolt	EA	\$ 0.43	24%	\$ 0.32
801009	16	3/8 X 2-1/2 Hex Hd Bolt	EA	\$ 0.50	24%	\$ 0.38
801010	16	3/8 X 2-3/4 Hex Hd Bolt	EA	\$ 0.65	24%	\$ 0.49
801011	16	3/8 X 3 Hh Bolt	EA	\$ 0.65	24%	\$ 0.49
801012	16	3/8 X 3-1/4 Hex Hd Bolt	EA	\$ 0.65	24%	\$ 0.49
801013	16	3/8 X 3-1/2 Hex Hd Bolt	EA	\$ 0.50	24%	\$ 0.38
801014	16	3/8 X 3-3/4 Hex Hd Bolt	EA	\$ 0.71	24%	\$ 0.53
801015	16	3/8"X4" Hex Hd Bolt	EA	\$ 1.27	24%	\$ 0.96
801018	16	3/8 X 4-3/4 Hex Hd Bolt	EA	\$ 2.19	24%	\$ 1.66
801019	16	3/8" X 5" H.H. Bolt	EA	\$ 1.06	24%	\$ 0.80

GAMETIME PLAY EQUIPMENT

Part No.	Part Group	Item Description	Unit	Commercial Price	USC Disc	USC Net Price
801020	16	3/8" X 5 1/2" H.H. Bolt	EA	\$ 1.21	24%	\$ 0.91
801021	16	3/8"X 6" Hh Bolt Full Thd	EA	\$ 1.06	24%	\$ 0.80
801025	16	3/8"X2"Hex Head Grade 5	EA	\$ 0.43	24%	\$ 0.32
801026	16	3/8"X 5"Hex Head Bolt Sst	EA	\$ 4.57	24%	\$ 3.47
801027	16	3/8 X 7 Hh Bolt	EA	\$ 3.32	24%	\$ 2.52
801036	16	3/8 X 1-3/4"Hh St Stl	EA	\$ 1.90	24%	\$ 1.44
801048	16	3/8X 1"Gd 5 Shuttle Bolt	EA	\$ 0.29	24%	\$ 0.22
801111	16	7/16" X 3"Hex Head Bolt	EA	\$ 1.27	24%	\$ 0.96
801136	16	7/16X 1-3/4 Hh Bolt	EA	\$ 0.42	24%	\$ 0.31
801200	16	1/2"X2 1/2"Hh W/1"Thread	EA	\$ 1.79	24%	\$ 1.36
801203	16	1/2 X 1 Hex Hd Bolt	EA	\$ 0.65	24%	\$ 0.49
801205	16	1/2 X 1-1/2 Hex Hd Bolt	EA	\$ 0.58	24%	\$ 0.44
801207	16	1/2 X 2 Hex Hd Bolt	EA	\$ 0.71	24%	\$ 0.53
801209	16	1/2 X 2-1/2 Hex Hd Bolt	EA	\$ 0.92	24%	\$ 0.69
801210	16	1/2 X 2-3/4 Hex Hd Bolt	EA	\$ 0.99	24%	\$ 0.75
801212	16	1/2" X 3 1/4"Hh Grade 2	EA	\$ 1.34	24%	\$ 1.01
801213	16	1/2 X 3-1/2 Hex Hd Bolt	EA	\$ 4.85	24%	\$ 3.68
801215	16	1/2 X 4 Hex Hd Bolt	EA	\$ 2.19	24%	\$ 1.66
801221	16	1/2" X 5 1/2" H.H. Bolt	EA	\$ 3.74	24%	\$ 2.84
801254	16	1/2 X 1 1/4 Fine Th Bolt	EA	\$ 0.99	24%	\$ 0.75
801517	16	12Mm X 50Mm H.H.Bolt	EA	\$ 3.50	24%	\$ 2.66
801850	16	3/8 X 1 Hh Self Tap	EA	\$ 0.99	24%	\$ 0.75
802724	16	3/8"X 1 1/2"Sb 1/2"Thread	EA	\$ 14.70	24%	\$ 11.17
802726	16	1/2"X 1 1/4"Shoulder Gd-8	EA	\$ 10.70	24%	\$ 8.13
802727	16	1/2" X 1 1/4"Shoulder Blt	EA	\$ 14.30	24%	\$ 10.86
802730	16	1/2"X 2"Shoulder Screw	EA	\$ 61.00	24%	\$ 46.36
802733	16	1/2"X2 1/2"Shoulder Ststl	EA	\$ 39.00	24%	\$ 29.64
802734	16	1/2"X 2 1/2"H.H. Grade-8	EA	\$ 10.10	24%	\$ 7.67
802736	16	5/16"X 1"S.S.Shoulder Blt	EA	\$ 9.90	24%	\$ 7.52
802742	16	5/16"X5/8"Ss Bhshoulder	EA	\$ 4.30	24%	\$ 3.26
803437	16	U Bolt 4"Lg	EA	\$ 10.20	24%	\$ 7.75
803441	16	U-Bolt 3 1/2"Lg	EA	\$ 3.53	24%	\$ 2.68
803527	16	14 1/4" Washer Bolt	EA	\$ 3.81	24%	\$ 2.89
804001	16	5/16 Acorn Nut	EA	\$ 1.04	24%	\$ 0.79
804002	16	3/8 Acorn Nut	EA	\$ 1.25	24%	\$ 0.95
804004	16	1/2 Acorn Nut	EA	\$ 3.32	24%	\$ 2.52
804051	16	1/4 Hex Nut	EA	\$ 0.08	24%	\$ 0.06
804052	16	5/16 Hex Nut	EA	\$ 0.08	24%	\$ 0.06
804053	16	3/8 Hex Nut	EA	\$ 0.26	24%	\$ 0.19
804054	16	7/16 Hex Nut	EA	\$ 0.20	24%	\$ 0.15
804055	16	1/2 Hex Nut	EA	\$ 0.59	24%	\$ 0.44
804058	16	3/4 Hex Nut	EA	\$ 0.65	24%	\$ 0.49
804084	16	5/16 Hex Nut St Stl	EA	\$ 0.29	24%	\$ 0.22
804100	16	5/16"Jam Nut	EA	\$ 0.22	24%	\$ 0.16

GAMETIME PLAY EQUIPMENT

Part No.	Part Group	Item Description	Unit	Commercial Price	USC Disc	USC Net Price
804108	16	3/8"-16 Jam Nut	EA	\$ 0.08	24%	\$ 0.06
804253	16	7/16"Jam Nut	EA	\$ 0.15	24%	\$ 0.11
804351	16	1/4 Hex Nut Self Lock	EA	\$ 0.15	24%	\$ 0.11
804353	16	3/8" Hex Nut Self Lock	EA	\$ 0.19	24%	\$ 0.14
804355	16	1/2 Hex Lock Nut	EA	\$ 0.36	24%	\$ 0.27
804359	16	5/16"Hex Head Locking Nut	EA	\$ 0.08	24%	\$ 0.06
804365	16	3/8-16 Flange Lock Nut	EA	\$ 0.22	24%	\$ 0.16
804380	16	3/8"Hex Nut Nc Nylock Sst	EA	\$ 0.64	24%	\$ 0.48
804551	16	5/16 T Nut Metal	EA	\$ 1.19	24%	\$ 0.90
804552	16	3/8 T Nut Metal	EA	\$ 1.28	24%	\$ 0.97
804553	16	1/2" T-Nut (Metal)	EA	\$ 1.58	24%	\$ 1.20
804554	16	5/16"-18 Propell Nut	EA	\$ 0.62	24%	\$ 0.47
804555	16	5/16 T Nut (Spanner)	EA	\$ 0.50	24%	\$ 0.38
804556	16	3/8 T Nut (Spanner)	EA	\$ 0.75	24%	\$ 0.57
804557	16	1/2" T-Nut (Spanner)	EA	\$ 2.19	24%	\$ 1.66
804558	16	5/16 T Nut W/3/8 Barrel	EA	\$ 0.69	24%	\$ 0.52
804559	16	1/4" T Nut (Spanner)	EA	\$ 0.77	24%	\$ 0.58
804560	16	3/8 T Nut Stainless Steel	EA	\$ 4.31	24%	\$ 3.27
804562	16	5/16 Tnut 3/8"Barrel Sstl	EA	\$ 5.80	24%	\$ 4.40
804601	16	5/16" T-Nut (Wood)	EA	\$ 0.35	24%	\$ 0.26
804604	16	.38X2.12 Expansion Shield	EA	\$ 4.74	24%	\$ 3.60
804703	16	Avk Threaded Insert 5/16"	EA	\$ 3.39	24%	\$ 2.57
804710	16	3/8" 16 Unc Thread Insert	EA	\$ 1.08	24%	\$ 0.82
804711	16	3/8" Thread Insert .85"Lg	EA	\$ 2.30	24%	\$ 1.74
804716	16	3/8-16 Breakaway Nut	EA	\$ 4.80	24%	\$ 3.64
804804	16	H38Brn 3/8" Barrel Nut	EA	\$ 3.64	24%	\$ 2.76
804810	16	3/8"Hex Insert	EA	\$ 1.99	24%	\$ 1.51
804813	16	5/16" Barrel Nut Ss	EA	\$ 11.00	24%	\$ 8.36
805302	16	1/4"X1 "Alum Drive Rivet	EA	\$ 1.43	24%	\$ 1.08
805614	16	1 1/2"Spring Pin	EA	\$ 0.43	24%	\$ 0.32
806050	16	1/4 X 3/4 Drive Screw	EA	\$ 0.50	24%	\$ 0.38
809693	16	#14 X 1 1/2" Pan Hd Screw	EA	\$ 2.85	24%	\$ 2.16
810053	16	3/8X1.5"Pin-In Bhsc	EA	\$ 0.71	24%	\$ 0.53
811010	16	1/4 X 3/4 Soc Hd Cap Sc	EA	\$ 0.99	24%	\$ 0.75
811012	16	1/4" X 1" Bhscs	EA	\$ 1.25	24%	\$ 0.95
811014	16	1/4" X 1 1/2"Bhcs	EA	\$ 0.91	24%	\$ 0.69
811021	16	1/4" X 2 3/4"Bhcs	EA	\$ 6.20	24%	\$ 4.71
811035	16	5/16"X1/2"But Hd Soc Cap	EA	\$ 1.12	24%	\$ 0.85
811040	16	5/16"X3/4"Btn Hd Soc Sc	EA	\$ 0.70	24%	\$ 0.53
811042	16	5/16"X1"Btn Hd Soc Sc Sst	EA	\$ 0.63	24%	\$ 0.47
811044	16	5/16"X1 1/4"Buthd Soc Set	EA	\$ 0.91	24%	\$ 0.69
811045	16	5/16"X1 1/2"Buthd Soc Sst	EA	\$ 1.18	24%	\$ 0.89
811046	16	5/16"X2" Bh Socket Screw	EA	\$ 1.25	24%	\$ 0.95
811047	16	5/16" X 1 3/4"Bhscs	EA	\$ 0.95	24%	\$ 0.72

GAMETIME PLAY EQUIPMENT

Part No.	Part Group	Item Description	Unit	Commercial Price	USC Disc	USC Net Price
811048	16	5/16"X2 1/2"But Hd Soc Sc	EA	\$ 7.30	24%	\$ 5.54
811050	16	3/8 X 1 Button Hd Socket	EA	\$ 1.09	24%	\$ 0.82
811051	16	3/8 X 1-1/4 Button Hd Soc	EA	\$ 0.88	24%	\$ 0.66
811052	16	3/8"X3/4"But Hd Soc Cap	EA	\$ 0.88	24%	\$ 0.66
811053	16	.38X1.5"Button Hd Soc Sc	EA	\$ 1.38	24%	\$ 1.04
811054	16	.38X1.75But Hd Soc Cap Sc	EA	\$ 1.66	24%	\$ 1.26
811055	16	3/8 X 2 Soc Hd Cap Sc	EA	\$ 1.74	24%	\$ 1.32
811056	16	.38X2.25"Button Hd Soc Sc	EA	\$ 1.68	24%	\$ 1.27
811057	16	3/8"X2 1/2"But Hd Soc Scr	EA	\$ 1.83	24%	\$ 1.39
811058	16	3/8" X 2-3/4" Button Hd	EA	\$ 2.30	24%	\$ 1.74
811059	16	3/8"X3"Btn Hd Sock Sc	EA	\$ 3.13	24%	\$ 2.37
811060	16	3/8X3 1/4"But Hd Sock Scr	EA	\$ 7.90	24%	\$ 6.00
811061	16	1/2"X1"But Hd Soc Cap Scr	EA	\$ 3.96	24%	\$ 3.00
811062	16	.5X1.25 But Hd Soc Cap Sc	EA	\$ 9.10	24%	\$ 6.91
811063	16	.5X2" But Hd Soc Cap Scr	EA	\$ 5.08	24%	\$ 3.86
811067	16	1/2"X3"But Hd Soc Cap Sc	EA	\$ 9.40	24%	\$ 7.14
811071	16	1/2"X 5 1/2" Bhscs	EA	\$ 24.00	24%	\$ 18.24
811073	16	.5X1.5 But Hd Soc Cap Scr	EA	\$ 4.31	24%	\$ 3.27
811075	16	3/8"X3 1/2"But Hd Screw	EA	\$ 5.00	24%	\$ 3.80
811076	16	3/8" X 4" Bhscs	EA	\$ 6.00	24%	\$ 4.56
811078	16	3/8"X 1/2"But Hd Screw	EA	\$ 6.70	24%	\$ 5.09
811217	16	1/2" X 3/4"Shoulder Screw	EA	\$ 1.99	24%	\$ 1.51
811220	16	1/2"Soc Hd Shoulder 1 1/4	EA	\$ 13.40	24%	\$ 10.18
811226	16	3/8" X 1" Shoulder Bolt	EA	\$ 2.08	24%	\$ 1.58
811227	16	3/8"X 1 1/4"Shoulder Bolt	EA	\$ 2.54	24%	\$ 1.93
811228	16	3/8"X2 1/2"Hex Cap Sc F/T	EA	\$ 19.00	24%	\$ 14.44
811229	16	3/4"X2 3/4"Soc Hd Grade 8	EA	\$ 4.31	24%	\$ 3.27
811251	16	1/4"-20 C'Sink Cap 3/4"Lg	EA	\$ 1.27	24%	\$ 0.96
811549	16	3/8 X 3/8 Set Screw	EA	\$ 0.42	24%	\$ 0.31
811550	16	3/8 X 1/2 Set Screw	EA	\$ 0.55	24%	\$ 0.41
811559	16	1/2 X 1/2 Set Screw	EA	\$ 0.77	24%	\$ 0.58
811561	16	1/2 X 3/4 Set Screw	EA	\$ 0.96	24%	\$ 0.72
812012	16	1/4X1"Pin-In Bhsc W/Patch	EA	\$ 2.43	24%	\$ 1.84
812022	16	1/4X3"Pin-In Bhsc W/Patch	EA	\$ 4.22	24%	\$ 3.20
812040	16	5/16X 3/4"Pin-In Bhsc W/P	EA	\$ 0.99	24%	\$ 0.75
812042	16	5/16X 1"Pin-In Bhsc W/P	EA	\$ 0.88	24%	\$ 0.66
812044	16	5/16X1.25"Pin-In Bhsc W/P	EA	\$ 1.04	24%	\$ 0.79
812045	16	5/16X1.5"Pin-In Bhsc W/Pa	EA	\$ 1.18	24%	\$ 0.89
812046	16	5/16X2"Pin-In Bhsc W/Patc	EA	\$ 1.31	24%	\$ 0.99
812047	16	5/16X1 3/4"Pin-In W/Pa	EA	\$ 1.88	24%	\$ 1.42
812048	16	5/16X2.5"Pin-In Bhsc W/Pa	EA	\$ 3.32	24%	\$ 2.52
812049	16	3/8"X 1/2"But Hd W/Patch	EA	\$ 1.32	24%	\$ 1.00
812050	16	3/8X1"Pin-In Bhsc W/Patch	EA	\$ 1.18	24%	\$ 0.89
812051	16	3/8X1.25"Pin-In Bhsc W/Pa	EA	\$ 1.31	24%	\$ 0.99

GAMETIME PLAY EQUIPMENT

Part No.	Part Group	Item Description	Unit	Commercial Price	USC Disc	USC Net Price
812052	16	3/8X3/4"Pin-In Bhsc W/Pat	EA	\$ 1.09	24%	\$ 0.82
812053	16	3/8X1.5"Pin-In Bhsc W/Pat	EA	\$ 1.50	24%	\$ 1.14
812054	16	3/8X1.75"Pin-In Bhsc W/Pa	EA	\$ 1.64	24%	\$ 1.24
812055	16	3/8X2"Pin-In Bhsc W/Patch	EA	\$ 1.78	24%	\$ 1.35
812056	16	3/8X2.25"Pin-In Bhsc W/Pa	EA	\$ 1.92	24%	\$ 1.45
812057	16	3/8X2.5"Pin-In Bhsc W/Pat	EA	\$ 2.12	24%	\$ 1.61
812058	16	3/8X2.75"Pin-In Bhsc W/Pa	EA	\$ 2.41	24%	\$ 1.83
812059	16	3/8X3"Pin-In Bhsc W/Patch	EA	\$ 2.30	24%	\$ 1.74
812060	16	3/8X3.25"Pin-In Bhsc W/Pa	EA	\$ 2.99	24%	\$ 2.27
812061	16	1/2X1"Pin-In Bhsc W/Patch	EA	\$ 26.90	24%	\$ 20.44
812074	16	1/2X1.75"Pin-In Bhsc W/Pa	EA	\$ 6.00	24%	\$ 4.56
812075	16	3/8X3.5"Pin-In Bhsc W/Pat	EA	\$ 5.30	24%	\$ 4.02
812076	16	3/8 X 3 3/4" Bhsc W/Patch	EA	\$ 9.70	24%	\$ 7.37
812083	16	1/4X1 1/4"Pbhscs	EA	\$ 3.47	24%	\$ 2.63
812637	16	1/4"Pin-In Hex Key (5/32)	EA	\$ 10.70	24%	\$ 8.13
812638	16	3/8"Pin-In Hex Key (7/32)	EA	\$ 12.20	24%	\$ 9.27
812639	16	5/16"Pin-In Hex Key(3/16)	EA	\$ 7.00	24%	\$ 5.32
812640	16	1/2"Pin-In Hex Key (5/16)	EA	\$ 6.30	24%	\$ 4.78
812641	16	1/4"Pin-In Hex Bit (5/32)	EA	\$ 6.70	24%	\$ 5.09
812642	16	3/8"Pin-In Hex Bit (7/32)	EA	\$ 9.20	24%	\$ 6.99
812643	16	5/16"Pin-In Hex Bit(3/16)	EA	\$ 10.40	24%	\$ 7.90
812644	16	1/2"Pin-In Hex Bit (5/16)	EA	\$ 1.78	24%	\$ 1.35
812653	16	1/4"Pin-In Torx Bit(5/32)	EA	\$ 2.02	24%	\$ 1.53
812654	16	5/16"Pin-In Torxbit(3/16)	EA	\$ 1.50	24%	\$ 1.14
812655	16	3/8"Pin-In Torx Bit(7/32)	EA	\$ 1.92	24%	\$ 1.45
812656	16	1/4"Pin-In Torx Key(5/32)	EA	\$ 3.13	24%	\$ 2.37
812657	16	5/16"Pin-In Torxkey(3/16)	EA	\$ 3.91	24%	\$ 2.97
812658	16	3/8"Pin-In Torx Key(7/32)	EA	\$ 4.61	24%	\$ 3.50
816000	16	1/4" Hex Self-Drive Screw	EA	\$ 0.36	24%	\$ 0.27
816017	16	#10X5/8"Pan Hd Ph Tap Scr	EA	\$ 0.08	24%	\$ 0.06
816018	16	#10X3/4" 1-Way Pan Hd Scr	EA	\$ 0.33	24%	\$ 0.25
816048	16	1/4"X 1 1/2"Self Drive	EA	\$ 0.65	24%	\$ 0.49
816049	16	1/4"X1"Hex Hd Selfdrive	EA	\$ 0.71	24%	\$ 0.53
816050	16	3/8"X 1 1/4" Torx Bhscs	EA	\$ 5.02	24%	\$ 3.81
816079	16	3/8"X 1 1/2"Socket Head	EA	\$ 3.67	24%	\$ 2.78
817326	16	1/4 Lockwasher	EA	\$ 0.08	24%	\$ 0.06
817330	16	5/16 Lockwasher	EA	\$ 0.15	24%	\$ 0.11
817334	16	3/8 Lockwasher	EA	\$ 0.14	24%	\$ 0.10
817338	16	7/16 Lockwasher	EA	\$ 0.29	24%	\$ 0.22
817342	16	1/2 Lockwasher	EA	\$ 0.34	24%	\$ 0.25
817354	16	3/4 Lockwasher	EA	\$ 0.83	24%	\$ 0.63
817400	16	7/16"Od #10 Alum Washer	EA	\$ 0.08	24%	\$ 0.06
817401	16	3/8" Flatwasher 1"O.D.	EA	\$ 0.22	24%	\$ 0.16
817403	16	5/16"Flat W/1 1/8"O.D.	EA	\$ 0.37	24%	\$ 0.28

GAMETIME PLAY EQUIPMENT

Part No.	Part Group	Item Description	Unit	Commercial Price	USC Disc	USC Net Price
817404	16	5/16"Flatwasher 3/4"Od	EA	\$ 0.15	24%	\$ 0.11
817406	16	5/16" Flatwasher	EA	\$ 0.08	24%	\$ 0.06
817408	16	1/4 Flat Washer	EA	\$ 0.08	24%	\$ 0.06
817410	16	3/8 Flat Washer	EA	\$ 0.12	24%	\$ 0.09
817412	16	1/2 Flat Washer	EA	\$ 0.29	24%	\$ 0.22
817422	16	3/8 Flat Washer 1 1/2" Od	EA	\$ 0.29	24%	\$ 0.22
817423	16	3/8"X 1 1/4"Formed Washer	EA	\$ 2.32	24%	\$ 1.76
817424	16	3/8 Flat Washer 1 1/4" Od	EA	\$ 0.51	24%	\$ 0.38
817425	16	1/2"Flatwasher 1-3/8"O.D	EA	\$ 0.70	24%	\$ 0.53
817449	16	3/8 Flat Washer 1 9/64"Od	EA	\$ 0.67	24%	\$ 0.50
817451	16	3/4"Id Bronze Bearing	EA	\$ 1.55	24%	\$ 1.17
817612	16	3/8 Plastic Washer	EA	\$ 0.20	24%	\$ 0.15
817613	16	3/8"Plastic Spacer	EA	\$ 0.27	24%	\$ 0.20
817738	16	Thrust Washer	EA	\$ 11.30	24%	\$ 8.58
817742	16	1/2"Zinc Coated Washer	EA	\$ 7.40	24%	\$ 5.62
817743	16	3/8"Zinc Coated Washer	EA	\$ 3.53	24%	\$ 2.68
818312	16	3/8"-16 Placing Tool	EA	\$ 42.00	24%	\$ 31.92
818313	16	Tee-Nut Socket	EA	\$ 16.00	24%	\$ 12.16
818317	16	Bronze Bushing 1"Lg	EA	\$ 3.38	24%	\$ 2.56
818319	16	Kidcurb Spike 18"Lg	EA	\$ 10.20	24%	\$ 7.75
818324	16	Flanged Nylon Bushing	EA	\$ 18.00	24%	\$ 13.68
818326	16	4.5Mm Steel Shot-1 Tube	EA	\$ 8.10	24%	\$ 6.15
818331	16	5/16"-16 Placing Tool	EA	\$ 37.00	24%	\$ 28.12
818379	16	Dome Plug 3/8"Thread	EA	\$ 0.64	24%	\$ 0.48
818382	16	Sleeve Bushing 3/4"Lg	EA	\$ 9.40	24%	\$ 7.14
031TSA	48	Treehouse	EA	\$ 56,000.00	6%	\$ 52,640.00
1688SP	16	7' Lexan Replacement Pkg	EA	\$ 3,920.00	24%	\$ 2,979.20
1862RP	16	Mega-Loc Replacement Pkg	EA	\$ 57.00	24%	\$ 43.32
1R27FU	16	3.5"Al Pip W/ Cap 7'	EA	\$ 272.00	24%	\$ 206.72
1R27FV	16	3.5"Al Pip W/ Cap 7'	EA	\$ 272.00	24%	\$ 206.72
1R27FW	16	3.5"Al Pip W/ Cap 7'	EA	\$ 264.00	24%	\$ 200.64
1R51WZ	16	3.5"Al Pip W/ Cap 7'	EA	\$ 267.00	24%	\$ 202.92
2196SP	16	Univ Hood Handhold Pkg	EA	\$ 160.00	24%	\$ 121.60
2327RP	16	5" Upr Insert Retro Fix	EA	\$ 39.00	24%	\$ 29.64
2328HW	16	Hdw-Insert Fix	EA	\$ 5.90	24%	\$ 4.48
2329HW	16	Hdw-Insert Fix	EA	\$ 5.90	24%	\$ 4.48
2329PS	05	5" Upr Insert Retro Fix	EA	\$ 42.00	24%	\$ 31.92
2364PS	05	Powerlock Replacement Pkg	EA	\$ 45.00	24%	\$ 34.20
2386PT	05	Kickplate W/Rung 45 1/2 Dk	EA	\$ 404.00	24%	\$ 307.04
2396RP	16	Brakeless Space Shuttle	EA	\$ 1,340.00	24%	\$ 1,018.40
2406HW	16	Hdw-Boot Replacement	EA	\$ 88.00	24%	\$ 66.88
2406RP	05	Swivel Boot Replacement	EA	\$ 84.00	24%	\$ 63.84
2440RP	15	Handle-Bigfoot Slide	EA	\$ 141.00	16%	\$ 118.44
2444SP	18	Vinyl Top Coating	EA	\$ 310.00	24%	\$ 235.60

GAMETIME PLAY EQUIPMENT

Part No.	Part Group	Item Description	Unit	Commercial Price	USC Disc't	USC Net Price
2447RP	05	Octagonal Perf Roof Pkg	EA	\$ 7,649.00	24%	\$ 5,813.24
2518SP	05	Sign Frame Pkg	EA	\$ 561.00	24%	\$ 426.36
2559SP	16	Top Rail Retro-Fit Pkg	EA	\$ 20.00	24%	\$ 15.20
2637SP	06	Xcelerator Retro-Fit Pkg	EA	\$ 507.00	24%	\$ 385.32
2644PT	06	36" Hex Roof Support Pkg	EA	\$ 2,118.00	24%	\$ 1,609.68
2861KT	50	Crawler 2 W/Objects Panel	EA	\$ 6,720.00	20%	\$ 5,376.00
2862KT	50	Toddler 7 W/Thunder Rings	EA	\$ 14,664.00	20%	\$ 11,731.20
2863KT	50	Walker-4 No Bubble Panel	EA	\$ 17,782.00	20%	\$ 14,225.60
2901RP	05	3'Trans Pt Extd Platform	EA	\$ 4,025.00	24%	\$ 3,059.00
2907PT	05	3'Trans Pt 45.5"W/Extplat	EA	\$ 3,592.00	24%	\$ 2,729.92
2921SP	06	Mini Pod Retro-Fit Hanger	EA	\$ 386.00	24%	\$ 293.36
2922XP	05	Mini Pod Retro-Fit Hanger	EA	\$ 464.00	24%	\$ 352.64
2998XP	05	Single X-Pod Step	EA	\$ 1,281.00	24%	\$ 973.56
3049SP	15	Nature Play House S/M	EA	\$ 14,179.00	16%	\$ 11,910.36
3201SP	54	3 1/2" Enclosed Tot Nyc	EA	\$ 360.00	9%	\$ 327.60
3202SP	47	3 1/2" Belt Seat Nyc	EA	\$ 344.00	9%	\$ 313.04
3203SP	54	3 1/2" Super Seat 2 Nyc	EA	\$ 366.00	9%	\$ 333.06
3249RP	05	4'Trans Pt W/Ext Platform	EA	\$ 3,917.00	24%	\$ 2,976.92
3253RP	05	Deck Extension	EA	\$ 1,304.00	24%	\$ 991.04
3337RX	05	X-Connector 4-Ps	EA	\$ 115.00	24%	\$ 87.40
3358SP	51	Ps Arch Swing W/3 1/2" Tr	EA	\$ 1,824.00	3%	\$ 1,769.28
3363SP	51	Add-A-Bay W/3 1/2"Toprail	EA	\$ 1,029.00	3%	\$ 998.13
3628XP	05	X-Connector 4-Pt	EA	\$ 115.00	24%	\$ 87.40
38109L	54	Large Mushroom Red W/Label	EA	\$ 611.00	9%	\$ 556.01
38110L	52	Small Mushroom -Red W/Label	EA	\$ 518.00	16%	\$ 435.12
38111L	52	Tree Stump	EA	\$ 641.00	16%	\$ 538.44
38218L	48	Small Mushroom - Brown W/Label	EA	\$ 518.00	6%	\$ 486.92
38219L	52	Large Mushroom Brown W/Label	EA	\$ 611.00	16%	\$ 513.24
38220L	52	Flower Yellow Petals W/Label	EA	\$ 518.00	16%	\$ 435.12
38221L	52	Flower Blue Petals W/Label	EA	\$ 518.00	16%	\$ 435.12
38222L	52	Flower Red Petals W/Label	EA	\$ 518.00	16%	\$ 435.12
38223L	49	Tree Stump Table W/Label	EA	\$ 726.00	16%	\$ 609.84
3962RP	05	12' Curved Slide (W/ Slide Panel)	EA	\$ 7,787.00	24%	\$ 5,918.12
3963RP	05	12' Spiral Slide (W/ Slide Panel)	EA	\$ 7,837.00	24%	\$ 5,956.12
3964RP	05	Panel Enclosure (For 12' Tower)	EA	\$ 1,632.00	24%	\$ 1,240.32
3965RP	05	12' Curved Slide Reverse (Slide Pnl)	EA	\$ 7,787.00	24%	\$ 5,918.12
3966RP	05	4' Spiral Stairs (Reverse)(W/ Filler)	EA	\$ 3,439.00	24%	\$ 2,613.64
3967RP	05	Citadel Tower W/ 3D Panels	EA	\$ 14,874.00	24%	\$ 11,304.24
3981RP	05	12' Spiral Slide Reverse (Slide Pnl)	EA	\$ 7,837.00	24%	\$ 5,956.12
3982RP	05	4' Spiral Stairs (W/ Filler)	EA	\$ 3,312.00	24%	\$ 2,517.12
4044RP	05	Tower Extensions W/O Cap	EA	\$ 353.00	24%	\$ 268.28
4045RP	05	Tower Extensions W/ Cap	EA	\$ 386.00	24%	\$ 293.36
4097RP	06	Cyberslide Replacement	EA	\$ 1,879.00	24%	\$ 1,428.04
4336RP	05	12' Wildertube Tower Slide	EA	\$ 7,705.00	24%	\$ 5,855.80

GAMETIME PLAY EQUIPMENT

Part No.	Part Group	Item Description	Unit	Commercial Price	USC Disc	USC Net Price
4337RP	05	12' Wildertube Tower Slide Reverse	EA	\$ 7,705.00	24%	\$ 5,855.80
4422SP	16	Display Expression Swing & Frame	EA	\$ 3,787.00	24%	\$ 2,878.12
4485RP	05	Whirlwind Climber Link	EA	\$ 1,458.00	24%	\$ 1,108.08
4486PT	05	Whirlwind Climber Link	EA	\$ 2,152.00	24%	\$ 1,635.52
504TSA	48	Mother Tree	EA	\$ 44,600.00	6%	\$ 41,924.00
578TSA	48	Sea Turtle Climber	EA	\$ 7,860.00	6%	\$ 7,388.40
579TSA	48	Tree Frog Climber	EA	\$ 7,360.00	6%	\$ 6,918.40
581TSA	48	Soccer Ball Climber	EA	\$ 4,900.00	6%	\$ 4,606.00
582TSA	48	Baseball Climber	EA	\$ 6,200.00	6%	\$ 5,828.00
620TSA	48	Eagle Topper	EA	\$ 2,460.00	6%	\$ 2,312.40
A03650	16	Tru-Loc	EA	\$ 27.10	24%	\$ 20.59
A03861	16	Tru-Loc Panel Attach	EA	\$ 25.00	24%	\$ 19.00
A63515	16	Power Lock Base	EA	\$ 19.00	24%	\$ 14.44
A63517	16	Power Lock Cap	EA	\$ 29.00	24%	\$ 22.04
CPS422	05	Filler Plate	EA	\$ 95.00	24%	\$ 72.20
DH1305	16	5" Al Pip W/Al Cap 6'	EA	\$ 341.00	24%	\$ 259.16
DIU3V6	16	5"Al Pip W/Al Cap 6'	EA	\$ 319.00	24%	\$ 242.44
DIU3V7	16	5"Al Pip W/Al Cap 6'	EA	\$ 304.00	24%	\$ 231.04
FF0152	16	Hardware For Ff0151	EA	\$ 27.00	24%	\$ 20.52
G12009	05	3 1/2" Upprt Ass'Y Galv 6'	EA	\$ 185.00	24%	\$ 140.60
G12011	05	Galv Perf Roof (Sq.Deck)	EA	\$ 1,911.00	24%	\$ 1,452.36
G12022	05	3 1/2" Upprt Ass'Y Galv 7'	EA	\$ 209.00	24%	\$ 158.84
G12023	05	3 1/2" Upprt Ass'Y Galv 8'	EA	\$ 233.00	24%	\$ 177.08
G12024	05	3 1/2" Upprt Ass'Y Galv 9'	EA	\$ 257.00	24%	\$ 195.32
G12025	05	3 1/2" Upprt Ass'Y Galv 10'	EA	\$ 282.00	24%	\$ 214.32
G12026	05	3 1/2" Upprt Ass'Y Galv 11'	EA	\$ 306.00	24%	\$ 232.56
G12027	05	3 1/2" Upprt Ass'Y Galv 12'	EA	\$ 329.00	24%	\$ 250.04
G12068	05	3 1/2" Upprt Ass'Y Galv 13'	EA	\$ 354.00	24%	\$ 269.04
G12069	05	3 1/2" Upprt Ass'Y Galv 14'	EA	\$ 377.00	24%	\$ 286.52
G12077	05	3 1/2" Upprt Ass'Y Galv 15'	EA	\$ 399.00	24%	\$ 303.24
G12649	05	3 1/2" Upprt Ass'Y Galv 3'	EA	\$ 113.00	24%	\$ 85.88
G12650	05	3 1/2" Upprt Ass'Y Galv 4'	EA	\$ 138.00	24%	\$ 104.88
G12651	05	3 1/2" Upprt Ass'Y Galv 5'	EA	\$ 161.00	24%	\$ 122.36
G12846	05	Custom Mascot Arch Panel	EA	\$ 1,463.00	24%	\$ 1,111.88
G80010	05	3' Upright Assmbly(Galv)	EA	\$ 165.00	24%	\$ 125.40
G80011	05	4' Upright Assembly (Galv)	EA	\$ 205.00	24%	\$ 155.80
G80012	05	5' Upright Assembly (Galv)	EA	\$ 245.00	24%	\$ 186.20
G80013	05	6' Upright Assembly (Galv)	EA	\$ 284.00	24%	\$ 215.84
G80014	05	7' Upright Assembly (Galv)	EA	\$ 323.00	24%	\$ 245.48
G80015	05	8' Upright Assembly (Galv)	EA	\$ 363.00	24%	\$ 275.88
G80016	05	9' Upright Assembly (Galv)	EA	\$ 404.00	24%	\$ 307.04
G80017	05	10' Upright Assembly (Galv)	EA	\$ 443.00	24%	\$ 336.68
G80018	05	11' Upright Assembly (Galv)	EA	\$ 482.00	24%	\$ 366.32
G80019	05	12' Upright Assembly (Galv)	EA	\$ 522.00	24%	\$ 396.72

GAMETIME PLAY EQUIPMENT

Part No.	Part Group	Item Description	Unit	Commercial Price	USC Disc	USC Net Price
G80020	05	13' Upright Assembly (Galv)	EA	\$ 562.00	24%	\$ 427.12
G80021	05	14' Upright Assembly (Galv)	EA	\$ 602.00	24%	\$ 457.52
G80022	05	15' Upright Assembly (Galv)	EA	\$ 642.00	24%	\$ 487.92
G80183	05	Sail Roof Extensions	EA	\$ 177.00	24%	\$ 134.52
G81652	05	Ship'S Bow	EA	\$ 2,836.00	24%	\$ 2,155.36
G81713	15	Bigfoot Slide F/S	EA	\$ 10,944.00	16%	\$ 9,192.96
G81733	15	F5 Slide W/Out Arch F/S	EA	\$ 7,386.00	16%	\$ 6,204.24
G90261	05	3' Upright, Galv	EA	\$ 165.00	24%	\$ 125.40
G90262	05	4' Upright, Galv	EA	\$ 205.00	24%	\$ 155.80
G90263	05	5' Upright, Galv	EA	\$ 244.00	24%	\$ 185.44
G90264	05	6' Upright, Galv	EA	\$ 283.00	24%	\$ 215.08
G90265	05	7' Upright, Galv	EA	\$ 323.00	24%	\$ 245.48
G90266	05	8' Upright, Galv	EA	\$ 363.00	24%	\$ 275.88
G90267	05	9' Upright, Galv	EA	\$ 403.00	24%	\$ 306.28
G90268	05	10' Upright, Galv	EA	\$ 442.00	24%	\$ 335.92
G90269	05	11' Upright, Galv	EA	\$ 482.00	24%	\$ 366.32
G90270	05	12' Upright, Galv	EA	\$ 521.00	24%	\$ 395.96
G90271	05	13' Upright, Galv	EA	\$ 561.00	24%	\$ 426.36
G90272	05	14' Upright, Galv	EA	\$ 601.00	24%	\$ 456.76
G90273	05	15' Upright, Galv	EA	\$ 641.00	24%	\$ 487.16
GR001	44	Anti-Whip Basketball Net	EA	\$ 10.00	3%	\$ 9.70
GR002	44	Anti-Whip Pro Basketball Net, Includes Tie Cord	EA	\$ 10.00	3%	\$ 9.70
GR003	44	Recreational Basketball Net	EA	\$ 5.00	3%	\$ 4.85
GR004	44	Steel Chain Basketball Net for Double Bumped-RingGo	EA	\$ 30.00	3%	\$ 29.10
GR005	44	Junior Jammer Backboard Adapter, Adjustable To 5 He	EA	\$ 1,500.00	3%	\$ 1,455.00
GR006	44	35 1/2" x 54" Fan-Shape Aluminum Backboard with WI	EA	\$ 350.00	3%	\$ 339.50
GR007	44	35" x 54" Front-Mount Fan-Shape Steel Backboard witl	EA	\$ 425.00	3%	\$ 412.25
GR008	45	35 1/2" x 54" Fan-Shape Aluminum Backboard with WI	EA	\$ 375.00	0%	\$ 375.00
GR009	45	35 1/2" x 54" Fan-Shape Aluminum Backboard with Bri	EA	\$ 325.00	0%	\$ 325.00
GR010	44	35" x 54" Front-Mount Fan-Shape Steel Backboard witl	EA	\$ 475.00	3%	\$ 460.75
GR011	44	4-1/2" O.D. Front Mount Adjustable Straight Post, 4' E	EA	\$ 1,235.00	3%	\$ 1,197.95
GR012	44	4-1/2" O.D. Front Mount Gooseneck Post with Braces,	EA	\$ 1,250.00	3%	\$ 1,212.50
GR013	44	4-1/2" O.D. Front Mount Gooseneck Post with Braces,	EA	\$ 1,300.00	3%	\$ 1,261.00
GR014	44	4-1/2" O.D. Front Mount Gooseneck Post with Braces,	EA	\$ 1,300.00	3%	\$ 1,261.00
GR015	44	4-1/2" O.D. Front Mount Gooseneck Post with Braces,	EA	\$ 1,350.00	3%	\$ 1,309.50
GR016	44	4-1/2" O.D. Front Mount Gooseneck Post with Braces,	EA	\$ 1,235.00	3%	\$ 1,197.95
GR017	44	4-1/2" O.D. Front Mount Gooseneck Post with Braces,	EA	\$ 1,250.00	3%	\$ 1,212.50
GR018	44	4-1/2" O.D. Front Mount Gooseneck Post with Braces,	EA	\$ 1,235.00	3%	\$ 1,197.95
GR019	44	4-1/2" O.D. Front Mount Gooseneck Post with Braces,	EA	\$ 1,300.00	3%	\$ 1,261.00
GR020	44	4-1/2" O.D. Front Mount Gooseneck Post with Braces,	EA	\$ 1,160.00	3%	\$ 1,125.20
GR021	44	4-1/2" O.D. Front Mount Gooseneck Post with Braces,	EA	\$ 700.00	3%	\$ 679.00
GR022	44	4-1/2" O.D. Front Mount Gooseneck Post with Braces,	EA	\$ 650.00	3%	\$ 630.50
GR023	45	4-1/2" O.D. Front Mount Adjustable Straight Post, 4' E	EA	\$ 1,250.00	0%	\$ 1,250.00
GR024	44	5-9/16" O.D. Braced Gooseneck Post with 6' Extension	EA	\$ 650.00	3%	\$ 630.50

GAMETIME PLAY EQUIPMENT

Part No.	Part Group	Item Description	Unit	Commercial Price	USC Disc	USC Net Price
GR025	44	Double Ring Playground Breakaway Goal with Nylon Net	EA	\$ 225.00	3%	\$ 218.25
GR026	44	Super Goal with Nylon Net	EA	\$ 110.00	3%	\$ 106.70
GR027	44	Super Goal with Chain Net	EA	\$ 110.00	3%	\$ 106.70
GR028	44	Titan Plus Breakaway Goal with Nylon Net	EA	\$ 200.00	3%	\$ 194.00
GR029	44	Scholastic Flex Breakaway Goal with Nylon Net	EA	\$ 175.00	3%	\$ 169.75
GR030	44	Endurance® Slam Goal with Nylon Net	EA	\$ 60.00	3%	\$ 58.20
GR031	44	Institutional Goal with Nylon Net	EA	\$ 125.00	3%	\$ 121.25
GR032	45	Soccer Goal Underground Anchors, Set Of Four	EA	\$ 150.00	0%	\$ 150.00
GR033	44	3" Galactico Touchline Portable Soccer Goal, 8' X 24' ,\	EA	\$ 2,000.00	3%	\$ 1,940.00
GR034	44	3" Galactico Touchline Portable Soccer Goal, 6' x 12' ,\	EA	\$ 1,400.00	3%	\$ 1,358.00
GR035	44	3" Galactico Touchline Portable Soccer Goal, 4' x 6' ,N	EA	\$ 1,300.00	3%	\$ 1,261.00
GR036	45	3" Galactico Touchline Portable Soccer Goal, 4' x 6' ,W	EA	\$ 600.00	0%	\$ 600.00
GR037	45	Premium Polyethylene Tennis Net, 42' length, 3 MM	EA	\$ 175.00	0%	\$ 175.00
H12009	05	6' Heavy Wall Upright	EA	\$ 289.00	24%	\$ 219.64
H12022	05	7' Heavy Wall Upright	EA	\$ 320.00	24%	\$ 243.20
H12023	05	8' Heavy Wall Upright	EA	\$ 351.00	24%	\$ 266.76
H12024	05	9' Heavy Wall Upright	EA	\$ 383.00	24%	\$ 291.08
H12025	05	10' Heavy Wall Upright	EA	\$ 414.00	24%	\$ 314.64
H12026	05	11' Heavy Wall Upright	EA	\$ 445.00	24%	\$ 338.20
H12027	05	12' Heavy Wall Upright	EA	\$ 477.00	24%	\$ 362.52
H12068	05	13' Heavy Wall Upright	EA	\$ 508.00	24%	\$ 386.08
H12069	05	14' Heavy Wall Upright	EA	\$ 539.00	24%	\$ 409.64
H12077	05	15' Heavy Wall Upright	EA	\$ 570.00	24%	\$ 433.20
H38451	16	Hdw Comp 10113	EA	\$ 8.00	24%	\$ 6.08
H80011	05	4' Upright Assembly (Hvy)	EA	\$ 343.00	24%	\$ 260.68
H80012	05	5' Upright Assembly (Hvy)	EA	\$ 397.00	24%	\$ 301.72
H80013	05	6' Upright Assembly (Hvy)	EA	\$ 451.00	24%	\$ 342.76
H80014	05	7' Upright Assembly (Hvy)	EA	\$ 506.00	24%	\$ 384.56
H80015	05	8' Upright Assembly (Hvy)	EA	\$ 559.00	24%	\$ 424.84
H80016	05	9' Upright Assembly (Hvy)	EA	\$ 614.00	24%	\$ 466.64
H80017	05	10' Upright Assy (Hvy)	EA	\$ 667.00	24%	\$ 506.92
H80018	05	11' Upright Assy (Hvy)	EA	\$ 721.00	24%	\$ 547.96
H80019	05	12' Upright Assy (Hvy)	EA	\$ 776.00	24%	\$ 589.76
H80020	05	13' Upright Assy (Hvy)	EA	\$ 830.00	24%	\$ 630.80
H80021	05	14' Upright Assy(7Ga Galv)	EA	\$ 885.00	24%	\$ 672.60
H80022	05	15' Upright Assy(7Ga Galv)	EA	\$ 938.00	24%	\$ 712.88
H90261	05	3' Upright, Hw	EA	\$ 289.00	24%	\$ 219.64
H90262	05	4' Upright, Hw	EA	\$ 342.00	24%	\$ 259.92
H90263	05	5' Upright, Hw	EA	\$ 396.00	24%	\$ 300.96
H90264	05	6' Upright, Hw	EA	\$ 451.00	24%	\$ 342.76
H90265	05	7' Upright, Hw	EA	\$ 505.00	24%	\$ 383.80
H90266	05	8' Upright, Hw	EA	\$ 558.00	24%	\$ 424.08
H90267	05	9' Upright, Hw	EA	\$ 613.00	24%	\$ 465.88
H90268	05	10' Upright, Hw	EA	\$ 666.00	24%	\$ 506.16

GAMETIME PLAY EQUIPMENT

Part No.	Part Group	Item Description	Unit	Commercial Price	USC Disc't	USC Net Price
H90269	05	11' Upright, Hw	EA	\$ 720.00	24%	\$ 547.20
H90270	05	12' Upright, Hw	EA	\$ 775.00	24%	\$ 589.00
H90271	05	13' Upright, Hw	EA	\$ 829.00	24%	\$ 630.04
H90272	05	14' Upright, Hw	EA	\$ 883.00	24%	\$ 671.08
H90273	05	15' Upright, Hw	EA	\$ 937.00	24%	\$ 712.12
IX16001	05	Celestial	EA	\$ 56,597.00	24%	\$ 43,013.72
IX16003	05	Skyward	EA	\$ 89,837.00	24%	\$ 68,276.12
IX16005	05	Aurora	EA	\$ 57,160.00	24%	\$ 43,441.60
IX16218	05	Saturn	EA	\$ 55,864.00	24%	\$ 42,456.64
IX16219	05	Jupiter	EA	\$ 43,814.00	24%	\$ 33,298.64
IX17002	05	Orion	EA	\$ 73,865.00	24%	\$ 56,137.40
IX17003	05	Europa	EA	\$ 75,608.00	24%	\$ 57,462.08
IX17004	05	Venture	EA	\$ 60,126.00	24%	\$ 45,695.76
IX18001	05	Cosmic	EA	\$ 51,977.00	24%	\$ 39,502.52
IX19000	05	Journey	EA	\$ 61,063.00	24%	\$ 46,407.88
K03861	16	Tru-LOC Panel Attach	EA	\$ 25.00	24%	\$ 19.00
LE2544	16	5"Gv Pip W/O Cap 12'	EA	\$ 604.00	24%	\$ 459.04
LE2545	16	5"Gv Pip W/Al Cap 12'	EA	\$ 627.00	24%	\$ 476.52
LIH1MJ	16	5"Gv Pip W/O Cap 12'	EA	\$ 574.00	24%	\$ 436.24
LIH1MK	16	5"Gv Pip W/O Cap 12'	EA	\$ 567.00	24%	\$ 430.92
M12747	05	1'-6"/2'-0" Skywheel Attch-2 Whls	EA	\$ 1,605.00	24%	\$ 1,219.80
M12748	05	2'-6"/3'-0" Skywheel Attch-2 Whls	EA	\$ 1,647.00	24%	\$ 1,251.72
M12749	05	Skywheel Link 6'-0" (2 Whl)	EA	\$ 1,318.00	24%	\$ 1,001.68
M16717	06	147" Ada Ramp Link	EA	\$ 6,503.00	24%	\$ 4,942.28
M18762	05	Double Leaf Topper	EA	\$ 727.00	24%	\$ 552.52
M19046	05	Tunnel Up Climber	EA	\$ 2,180.00	24%	\$ 1,656.80
M19244	06	Thunderring Panel	EA	\$ 928.00	24%	\$ 705.28
M19246	06	Thunderring Panel Below	EA	\$ 964.00	24%	\$ 732.64
M19274	46	Jam Shack	EA	\$ 5,757.00	16%	\$ 4,835.88
M19288	05	Tunnel-Up Climber (Attachment)	EA	\$ 2,236.00	24%	\$ 1,699.36
M19429	05	Double W/ Spiral Slide	EA	\$ 4,986.00	24%	\$ 3,789.36
M19747	05	Traverse Climber Link (1' rise)	EA	\$ 2,563.00	24%	\$ 1,947.88
M19748	05	Traverse Climber Link (1'6" rise)	EA	\$ 2,570.00	24%	\$ 1,953.20
M19749	05	Traverse Climber Link (2' rise)	EA	\$ 2,563.00	24%	\$ 1,947.88
M19750	05	Traverse Climber Link (2'6 rise)	EA	\$ 2,563.00	24%	\$ 1,947.88
M19751	05	Traverse Climber Link (3' rise)	EA	\$ 2,573.00	24%	\$ 1,955.48
M19752	05	Traverse Climber	EA	\$ 2,144.00	24%	\$ 1,629.44
M2357	06	4' "S" Tube Slide	EA	\$ 2,882.00	24%	\$ 2,190.32
M2358	06	5' "S" Tube Slide	EA	\$ 3,031.00	24%	\$ 2,303.56
M2369	05	2'Straight Tube Slide	EA	\$ 2,035.00	24%	\$ 1,546.60
M2370	05	3'Straight Tube Slide	EA	\$ 2,192.00	24%	\$ 1,665.92
M2371	05	4'Straight Tube Slide	EA	\$ 2,641.00	24%	\$ 2,007.16
M2372	05	5'Straight Tube Slide	EA	\$ 2,794.00	24%	\$ 2,123.44
M2379	06	4' "L"Tube Slide	EA	\$ 2,587.00	24%	\$ 1,966.12

GAMETIME PLAY EQUIPMENT

Part No.	Part Group	Item Description	Unit	Commercial Price	USC Disc	USC Net Price
M2380	06	5' "L"Tube Slide	EA	\$ 3,020.00	24%	\$ 2,295.20
M2385	05	4' P-A-B Crawl Tube Clear	EA	\$ 2,778.00	24%	\$ 2,111.28
M2389	05	3'P-A-B Slide-Clear	EA	\$ 3,676.00	24%	\$ 2,793.76
M2390	05	4'P-A-B Slide-Clear	EA	\$ 4,019.00	24%	\$ 3,054.44
M2391	05	5'P-A-B Slide-Clear	EA	\$ 4,216.00	24%	\$ 3,204.16
M2449	05	Sp-A-B Tube Slide Clear	EA	\$ 4,634.00	24%	\$ 3,521.84
M2455	05	Sp-A-B Tube Slide Clear	EA	\$ 4,970.00	24%	\$ 3,777.20
M2492	05	4'"L"P-A-B Slide Clear	EA	\$ 4,108.00	24%	\$ 3,122.08
M2493	05	5'"L"P-A-B Slide Clear	EA	\$ 4,530.00	24%	\$ 3,442.80
M2521	05	3'-0" Multi-Color Tube Slide	EA	\$ 2,362.00	24%	\$ 1,795.12
M26073	05	Single Sky Wheel	EA	\$ 2,303.00	24%	\$ 1,750.28
M26081	05	Sky Wheels	EA	\$ 2,105.00	24%	\$ 1,599.80
M26144	05	Ashiko & Djembe	EA	\$ 1,703.00	24%	\$ 1,294.28
M2655	05	8'Tunnel-Up 30" Tubes	EA	\$ 3,277.00	24%	\$ 2,490.52
M2661	05	S 24" Crawl Tube W/Spy Holes	EA	\$ 1,872.00	24%	\$ 1,422.72
M2795	05	45 1/2"Hexadome Roof	EA	\$ 3,906.00	24%	\$ 2,968.56
M32103	05	8' Catalyst Spiral	EA	\$ 7,419.00	24%	\$ 5,638.44
M3310	15	Caterpillar Crawl Tube	EA	\$ 2,037.00	16%	\$ 1,711.08
M36007	05	Ashiko & Djembe	EA	\$ 1,684.00	24%	\$ 1,279.84
M36011	05	Worm Hole Link	EA	\$ 8,861.00	24%	\$ 6,734.36
M36019	05	Worm Hole Attachment	EA	\$ 8,803.00	24%	\$ 6,690.28
M38010	15	Vine Climber Low (Multi-Color)	EA	\$ 1,685.00	16%	\$ 1,415.40
M38011	15	Vine Climber High (Multi-Color)	EA	\$ 3,040.00	16%	\$ 2,553.60
M38224	15	Clown Fish	EA	\$ 4,241.00	16%	\$ 3,562.44
M5055	52	Merry-Go-All	EA	\$ 5,644.00	16%	\$ 4,740.96
M6223	15	Merry Musical	EA	\$ 4,630.00	16%	\$ 3,889.20
M6224	15	Schooner	EA	\$ 19,608.00	16%	\$ 16,470.72
M6231	15	G2	EA	\$ 4,269.00	16%	\$ 3,585.96
M80119	05	Hexadome Roof	EA	\$ 4,080.00	24%	\$ 3,100.80
M80184	05	Quad Sail	EA	\$ 1,893.00	24%	\$ 1,438.68
M80185	05	Tri Sail	EA	\$ 1,420.00	24%	\$ 1,079.20
M80186	05	Hex Sail	EA	\$ 2,835.00	24%	\$ 2,154.60
M80196	05	Double Leaf Topper	EA	\$ 715.00	24%	\$ 543.40
M80703	05	2'Crawl Tube W/Spy Holes	EA	\$ 1,366.00	24%	\$ 1,038.16
M80704	05	90Deg Crawl Tube W/Spy	EA	\$ 1,564.00	24%	\$ 1,188.64
M80705	05	Lcrawl Tube	EA	\$ 2,361.00	24%	\$ 1,794.36
M80708	05	Crawl Tube Attachment	EA	\$ 1,201.00	24%	\$ 912.76
M80709	05	180Deg Crawl Tube	EA	\$ 2,438.00	24%	\$ 1,852.88
M80710	05	4' Clear Crawl Tube	EA	\$ 2,980.00	24%	\$ 2,264.80
M80711	05	8' Clear Crawl Tube	EA	\$ 5,161.00	24%	\$ 3,922.36
M80718	05	Boomerang Crawl Tube	EA	\$ 3,428.00	24%	\$ 2,605.28
M80719	05	Big Dipper Crawl Tube	EA	\$ 2,158.00	24%	\$ 1,640.08
M80720	05	Down Under Crawl Tube	EA	\$ 4,299.00	24%	\$ 3,267.24
M80724	05	4-Way Crawl Tube	EA	\$ 3,582.00	24%	\$ 2,722.32

GAMETIME PLAY EQUIPMENT

Part No.	Part Group	Item Description	Unit	Commercial Price	USC Disc't	USC Net Price
M80725	05	Criss-Cross Crawl Tube	EA	\$ 5,927.00	24%	\$ 4,504.52
M80726	05	Dbl Down Under Crawl Tube	EA	\$ 5,204.00	24%	\$ 3,955.04
M81535	05	Skywheel Link	EA	\$ 1,982.00	24%	\$ 1,506.32
M81587	05	Skywheel Attachment	EA	\$ 1,315.00	24%	\$ 999.40
M81747	15	Fun-Semble	EA	\$ 9,467.00	16%	\$ 7,952.28
M81748	15	Beat Club	EA	\$ 2,206.00	16%	\$ 1,853.04
M81749	15	Drum Circle	EA	\$ 10,132.00	16%	\$ 8,510.88
M81754	15	Music Time	EA	\$ 1,561.00	16%	\$ 1,311.24
M90144	05	4' Corner Vine Climber	EA	\$ 1,237.00	24%	\$ 940.12
M90145	05	4' Corner Vine Climber Reverse	EA	\$ 1,217.00	24%	\$ 924.92
M90146	05	4'-6"/5' Corner Vine Climber	EA	\$ 1,755.00	24%	\$ 1,333.80
M90147	05	4'-6"/5' Corner Vine Climber Reverse	EA	\$ 1,738.00	24%	\$ 1,320.88
M90148	05	5'-6"/6' Corner Vine Climber	EA	\$ 2,053.00	24%	\$ 1,560.28
M90149	05	5'-6"/6' Corner Vine Climber Reverse	EA	\$ 2,085.00	24%	\$ 1,584.60
M90150	05	3'/4' Single Vine Climber	EA	\$ 2,175.00	24%	\$ 1,653.00
M90151	05	5'/6' Double Vine Climber	EA	\$ 4,188.00	24%	\$ 3,182.88
M90152	05	5'/6' Sgl Vine Climber Link	EA	\$ 2,343.00	24%	\$ 1,780.68
M90153	05	6'/7' Std Double Vine Climber Link	EA	\$ 4,532.00	24%	\$ 3,444.32
M90154	05	6'/7' Offset Double Vine Climber Link	EA	\$ 3,491.00	24%	\$ 2,653.16
M90155	05	6' 90 Deg Single Vine Climber Link	EA	\$ 2,649.00	24%	\$ 2,013.24
M90156	05	4'/5' 90 Deg Double Vine Climber Link	EA	\$ 3,487.00	24%	\$ 2,650.12
M90186	05	Ashiko & Djembe Panel	EA	\$ 1,103.00	24%	\$ 838.28
M90188	05	Calabazo Panel	EA	\$ 685.00	24%	\$ 520.60
M90189	05	Ganza Panel	EA	\$ 1,296.00	24%	\$ 984.96
M90190	05	Udus Panel	EA	\$ 871.00	24%	\$ 661.96
M90274	05	4' 'L' Tube Slide, Std, 30" Dia	EA	\$ 2,686.00	24%	\$ 2,041.36
M90275	05	5' 'L' Tube Slide, Std, 30" Dia	EA	\$ 3,007.00	24%	\$ 2,285.32
M90276	05	6' 'L' Tube Slide, Std, 30" Dia	EA	\$ 3,333.00	24%	\$ 2,533.08
M90277	05	4' Quick 'L' Tube Slide, Std, 30" Dia	EA	\$ 2,628.00	24%	\$ 1,997.28
M90278	05	5' Quick 'L' Tube Slide, Std, 30" Dia	EA	\$ 2,993.00	24%	\$ 2,274.68
M90279	05	6' Quick 'L' Tube Slide, Std, 30" Dia	EA	\$ 3,325.00	24%	\$ 2,527.00
M90280	05	8' Quick 'L' Tube Slide, Std, 30" Dia	EA	\$ 4,178.00	24%	\$ 3,175.28
M90281	05	5' Quick 'S' Tube Slide, Std, 30" Dia	EA	\$ 3,090.00	24%	\$ 2,348.40
M90282	05	6' Quick 'S' Tube Slide, Std, 30" Dia	EA	\$ 3,512.00	24%	\$ 2,669.12
M90283	05	4' 'S' Tube Slide, Std, 30" Dia	EA	\$ 2,888.00	24%	\$ 2,194.88
M90284	05	5' 'S' Tube Slide, Std, 30" Dia	EA	\$ 3,219.00	24%	\$ 2,446.44
M90285	05	6' 'S' Tube Slide, Std, 30" Dia	EA	\$ 3,575.00	24%	\$ 2,717.00
M90286	05	8' Sky Hi Spiral Tube Slide, 30" Dia	EA	\$ 4,670.00	24%	\$ 3,549.20
M90287	05	6' Spiral Tube Slide, 30" Dia	EA	\$ 4,503.00	24%	\$ 3,422.28
M90288	05	2' Straight Tube Slide, 30" Dia	EA	\$ 2,033.00	24%	\$ 1,545.08
M90289	05	3' Straight Tube Slide, 30" Dia	EA	\$ 2,312.00	24%	\$ 1,757.12
M90290	05	4' Straight Tube Slide, 30" Dia	EA	\$ 2,612.00	24%	\$ 1,985.12
M90291	05	5' Straight Tube Slide, 30" Dia	EA	\$ 2,928.00	24%	\$ 2,225.28
M90292	05	6' Straight Tube Slide, 30" Dia	EA	\$ 3,274.00	24%	\$ 2,488.24

GAMETIME PLAY EQUIPMENT

Part No.	Part Group	Item Description	Unit	Commercial Price	USC Disc't	USC Net Price
M90293	05	8' Straight Tube Slide, 30" Dia	EA	\$ 4,061.00	24%	\$ 3,086.36
M90593	05	Straight Crawl Tube (1 Deck Span)	EA	\$ 1,690.00	24%	\$ 1,284.40
M90594	05	Straight Crawl Tube (2 Deck Span)	EA	\$ 2,503.00	24%	\$ 1,902.28
M90595	05	S Crawl Tube	EA	\$ 2,380.00	24%	\$ 1,808.80
M90597	05	Fun-L Up Crawl Tube Link	EA	\$ 2,105.00	24%	\$ 1,599.80
M90605	05	Punched Steel Crawl Tube (Above)	EA	\$ 5,287.00	24%	\$ 4,018.12
M90606	05	Punched Steel Crawl Tube (Below)	EA	\$ 5,663.00	24%	\$ 4,303.88
M90612	05	Crawl-In Double Fun-L Up	EA	\$ 3,079.00	24%	\$ 2,340.04
M90613	05	Walk-In Double Fun-L Up	EA	\$ 3,382.00	24%	\$ 2,570.32
M90614	05	Walk In Double Fun-L Over	EA	\$ 3,382.00	24%	\$ 2,570.32
M90615	05	Fun-L Up & Around	EA	\$ 2,854.00	24%	\$ 2,169.04
M90616	05	Fun-L Up & Across	EA	\$ 2,914.00	24%	\$ 2,214.64
M90626	05	Fun-L Crawl Tube Attachment	EA	\$ 2,284.00	24%	\$ 1,735.84
M90630	05	Walk-In Double Funnel Up	EA	\$ 3,541.00	24%	\$ 2,691.16
M90637	05	Tunnel Up	EA	\$ 2,874.00	24%	\$ 2,184.24
MCM1NI	40	Modern City M Series 1 (IG)	EA	\$ 32,988.00	6%	\$ 31,008.72
MCM1NS	40	Modern City M Series 1 (SM)	EA	\$ 32,988.00	6%	\$ 31,008.72
MCM2NI	40	Modern City M Series 2 (IG)	EA	\$ 22,705.00	6%	\$ 21,342.70
MCM2NS	40	Modern City M Series 2 (SM)	EA	\$ 22,705.00	6%	\$ 21,342.70
MCM3RI	40	Modern City M Series 3 (Roto/IG)	EA	\$ 46,462.00	6%	\$ 43,674.28
MCM3RS	40	Modern City M Series 3 (Roto/SM)	EA	\$ 46,462.00	6%	\$ 43,674.28
MCM3SI	40	Modern City M Series 3 (Stainless/IG)	EA	\$ 46,462.00	6%	\$ 43,674.28
MCM3SS	40	Modern City M Series 3 (Stainless/SM)	EA	\$ 46,462.00	6%	\$ 43,674.28
MCM4NI	40	Modern City M Series 4 (IG)	EA	\$ 4,461.00	6%	\$ 4,193.34
MCM4NS	40	Modern City M Series 4 (SM)	EA	\$ 4,956.00	6%	\$ 4,658.64
MCM5NI	40	Modern City M Series 5 (IG)	EA	\$ 4,155.00	6%	\$ 3,905.70
MCM5NS	40	Modern City M Series 5 (SM)	EA	\$ 4,398.00	6%	\$ 4,134.12
MCM6NI	40	Modern City M Series 6 (IG)	EA	\$ 4,792.00	6%	\$ 4,504.48
MCM6NS	40	Modern City M Series 6 (SM)	EA	\$ 5,037.00	6%	\$ 4,734.78
MCM7NI	40	Modern City M Series 7 (IG)	EA	\$ 4,157.00	6%	\$ 3,907.58
MCM7NS	40	Modern City M Series 7 (SM)	EA	\$ 4,402.00	6%	\$ 4,137.88
MCV1RI	40	Modern City V Series 1 (Roto/IG)	EA	\$ 25,803.00	6%	\$ 24,254.82
MCV1RS	40	Modern City V Series 1 (Roto/SM)	EA	\$ 25,803.00	6%	\$ 24,254.82
MCV1SI	40	Modern City V Series 1 (Stainless/IG)	EA	\$ 25,803.00	6%	\$ 24,254.82
MCV1SS	40	Modern City V Series 1 (Stainless/SM)	EA	\$ 25,803.00	6%	\$ 24,254.82
MCX1NI	40	Modern City X Series 1 (No slide/IG)	EA	\$ 54,721.00	6%	\$ 51,437.74
MCX1NS	40	Modern City X Series 1 (No slide/SM)	EA	\$ 54,721.00	6%	\$ 51,437.74
MCX2NI	40	Modern City X Series 2 (No slide/IG)	EA	\$ 61,948.00	6%	\$ 58,231.12
MCX2NS	40	Modern City X Series 2 (No slide/SM)	EA	\$ 61,948.00	6%	\$ 58,231.12
MCX3RI	40	Modern City X Series 3 (Roto/IG)	EA	\$ 77,428.00	6%	\$ 72,782.32
MCX3RS	40	Modern City X Series 3 (Roto/SM)	EA	\$ 77,428.00	6%	\$ 72,782.32
MCX3SI	40	Modern City X Series 3 (Stainless/IG)	EA	\$ 77,428.00	6%	\$ 72,782.32
MCX3SS	40	Modern City X Series 3 (Stainless/SM)	EA	\$ 77,428.00	6%	\$ 72,782.32
MCX4RI	40	Modern City X Series 4 (Roto/IG)	EA	\$ 64,995.00	6%	\$ 61,095.30

GAMETIME PLAY EQUIPMENT

Part No.	Part Group	Item Description	Unit	Commercial Price	USC Disc	USC Net Price
MCX4RS	40	Modern City X Series 4 (Roto/SM)	EA	\$ 64,995.00	6%	\$ 61,095.30
MCX4SI	40	Modern City X Series 4 (Stainless/IG)	EA	\$ 64,995.00	6%	\$ 61,095.30
MCX4SS	40	Modern City X Series 4 (Stainless/SM)	EA	\$ 64,995.00	6%	\$ 61,095.30
MCX5RI	40	Modern City X Series 5 (Roto/IG)	EA	\$ 64,995.00	6%	\$ 61,095.30
MCX5RS	40	Modern City X Series 5 (Roto/SM)	EA	\$ 64,995.00	6%	\$ 61,095.30
MCX5SI	40	Modern City X Series 5 (Stainless/IG)	EA	\$ 64,995.00	6%	\$ 61,095.30
MCX5SS	40	Modern City X Series 5 (Stainless/SM)	EA	\$ 64,995.00	6%	\$ 61,095.30
MCX6RI	40	Modern City X Series 6 (Roto/IG)	EA	\$ 64,995.00	6%	\$ 61,095.30
MCX6SI	40	Modern City X Series 6 (Stainless/IG)	EA	\$ 64,995.00	6%	\$ 61,095.30
MCX7NI	40	Modern City X Series 7 (No slide/IG)	EA	\$ 61,949.00	6%	\$ 58,232.06
MCX7NS	40	Modern City X Series 7 (No slide/SM)	EA	\$ 61,949.00	6%	\$ 58,232.06
MCX8NI	40	Modern City X Series 8 (No slide/IG)	EA	\$ 61,949.00	6%	\$ 58,232.06
P342	70	Portable Tetherball Set	SET	\$ 349.00	3%	\$ 338.53
P343	70	Permanent Tetherball Set	SET	\$ 217.00	3%	\$ 210.49
P5153	48	Classic Solo Swing 3 1/2" X 8' Painted	EA	\$ 1,389.00	6%	\$ 1,305.66
P5154	48	Classic Solo Swing Aab 3 1/2" X8'	EA	\$ 623.00	6%	\$ 585.62
P5542	54	Classic Swing 2 3/8" X 8' Painted	EA	\$ 1,428.00	9%	\$ 1,299.48
P5544	48	Classic Swing 3 1/2" X 8' Painted	EA	\$ 1,415.00	6%	\$ 1,330.10
P5545	48	Classic Swing 3 1/2" X 10' Painted	EA	\$ 1,574.00	6%	\$ 1,479.56
P5546	54	Classic Swing Add Bay 2 3/8"X8'Painted	EA	\$ 689.00	9%	\$ 626.99
P5548	54	Classic Swing Add Bay 3 1/2"X8'Painted	EA	\$ 674.00	9%	\$ 613.34
P5549	54	Classic Swing Add Bay 3 1/2"X10' Paint	EA	\$ 722.00	9%	\$ 657.02
P619	15	Space Crawlway Painted	EA	\$ 2,392.00	16%	\$ 2,009.28
P831	70	T-Swing (Painted),3 1/2" Od	EA	\$ 1,092.00	3%	\$ 1,059.24
P8542	54	Ada 8' Ht Swing Frame, 2 3/8" Toprail	EA	\$ 1,428.00	9%	\$ 1,299.48
P8544	48	Ada 8' Ht Swing Frame, 3 1/2" Toprail	EA	\$ 1,408.00	6%	\$ 1,323.52
P8545	48	Ada 10' Ht Swing Frame, 3 1/2" Toprail	EA	\$ 1,566.00	6%	\$ 1,472.04
P8546	54	Ada 8' Ht Add-A-Bay, 2 3/8" Toprail	EA	\$ 689.00	9%	\$ 626.99
P8548	54	Ada 8' Ht Add-A-Bay, 3 1/2" Toprail	EA	\$ 674.00	9%	\$ 613.34
P8549	54	Ada 10' Ht Add-A-Bay, 3 1/2" Toprail	EA	\$ 718.00	9%	\$ 653.38
P954	35	Giant Muscle Man Painted	EA	\$ 7,469.00	16%	\$ 6,273.96
P988	15	Deluxe Mountain Climber Painted	EA	\$ 3,805.00	16%	\$ 3,196.20
PS16004	05	Extra Innings	EA	\$ 101,067.00	24%	\$ 76,810.92
PS16017	05	Moon Walk	EA	\$ 89,242.00	24%	\$ 67,823.92
PS17001	05	Accord	EA	\$ 151,293.00	24%	\$ 114,982.68
PS17013	05	Timber Town	EA	\$ 189,511.00	24%	\$ 144,028.36
PS17016	05	Twin Towers	EA	\$ 48,390.00	24%	\$ 36,776.40
PS17025	05	Rainbow Ramp	EA	\$ 84,515.00	24%	\$ 64,231.40
PS17027	05	All for Fun	EA	\$ 96,343.00	24%	\$ 73,220.68
PS17034	05	Arlington	EA	\$ 42,314.00	24%	\$ 32,158.64
PS17234	05	Karen's Cove	EA	\$ 90,402.00	24%	\$ 68,705.52
PS18003	05	Stardust	EA	\$ 90,953.00	24%	\$ 69,124.28
PS18010	05	Edie's Eddy	EA	\$ 48,389.00	24%	\$ 36,775.64
PS18020	05	Warrior Kids	EA	\$ 67,131.00	24%	\$ 51,019.56

GAMETIME PLAY EQUIPMENT

Part No.	Part Group	Item Description	Unit	Commercial Price	USC Disc't	USC Net Price
PS18022	05	Cyclone	EA	\$ 77,665.00	24%	\$ 59,025.40
PS19000	05	Golden Valley	EA	\$ 188,141.00	24%	\$ 142,987.16
PS19001	05	Summerfaire	EA	\$ 68,348.00	24%	\$ 51,944.48
PS19003	05	Heritage	EA	\$ 133,681.00	24%	\$ 101,597.56
PS19006	06	Gordon Pond	EA	\$ 95,068.00	24%	\$ 72,251.68
PS19007	05	Everwood	EA	\$ 76,243.00	24%	\$ 57,944.68
PS19008	05	Double Funnel	EA	\$ 68,905.00	24%	\$ 52,367.80
PS19009	05	Epix	EA	\$ 32,711.00	24%	\$ 24,860.36
PS19010	05	Aspire	EA	\$ 126,464.00	24%	\$ 96,112.64
PS19012	05	Saratoga	EA	\$ 87,791.00	24%	\$ 66,721.16
PS19013	05	Express	EA	\$ 104,731.00	24%	\$ 79,595.56
PS19014	05	Highlands	EA	\$ 87,409.00	24%	\$ 66,430.84
PS19016	05	Kensington	EA	\$ 176,628.00	24%	\$ 134,237.28
PS19017	05	Puddle Pod	EA	\$ 29,189.00	24%	\$ 22,183.64
PS19018	05	Julian Ridge	EA	\$ 125,583.00	24%	\$ 95,443.08
PS19021	05	Portland	EA	\$ 75,469.00	24%	\$ 57,356.44
PS20000	05	Counterbalance	EA	\$ 107,876.00	24%	\$ 81,985.76
PS20001	05	Curvy Catacomb	EA	\$ 89,841.00	24%	\$ 68,279.16
PS20002	05	Edgy	EA	\$ 59,213.00	24%	\$ 45,001.88
PS20003	05	Island Hopper	EA	\$ 71,539.00	24%	\$ 54,369.64
PS20004	05	Mount More	EA	\$ 68,283.00	24%	\$ 51,895.08
PS20005	05	Nature Hike	EA	\$ 134,576.00	24%	\$ 102,277.76
PS20006	05	Nature Walk	EA	\$ 95,211.00	24%	\$ 72,360.36
PS20007	05	Pinwheel	EA	\$ 73,853.00	24%	\$ 56,128.28
PS20009	05	Rowdy Rhombus	EA	\$ 95,466.00	24%	\$ 72,554.16
PS20010	05	Satellite	EA	\$ 63,268.00	24%	\$ 48,083.68
PS20011	05	Social Circle	EA	\$ 52,967.00	24%	\$ 40,254.92
PS20015	05	Triple Threat	EA	\$ 56,785.00	24%	\$ 43,156.60
PSG16004	05	Extra Innings	EA	\$ 101,291.00	24%	\$ 76,981.16
PSG16017	05	Moon Walk	EA	\$ 89,675.00	24%	\$ 68,153.00
PSG17001	05	Accord	EA	\$ 151,557.00	24%	\$ 115,183.32
PSG17013	05	Timber Town	EA	\$ 189,750.00	24%	\$ 144,210.00
PSG17016	05	Twin Towers	EA	\$ 48,656.00	24%	\$ 36,978.56
PSG17025	05	Rainbow Ramp	EA	\$ 84,715.00	24%	\$ 64,383.40
PSG17027	05	All for Fun	EA	\$ 96,717.00	24%	\$ 73,504.92
PSG17034	05	Arlington	EA	\$ 42,493.00	24%	\$ 32,294.68
PSG17234	05	Karen's Cove	EA	\$ 90,726.00	24%	\$ 68,951.76
PSG18003	05	Stardust	EA	\$ 91,139.00	24%	\$ 69,265.64
PSG18010	05	Edie's Eddy	EA	\$ 48,569.00	24%	\$ 36,912.44
PSG18020	05	Warrior Kids	EA	\$ 67,379.00	24%	\$ 51,208.04
PSG18022	05	Cyclone	EA	\$ 77,886.00	24%	\$ 59,193.36
PSG19000	05	Golden Valley	EA	\$ 188,264.00	24%	\$ 143,080.64
PSG19001	05	Summerfaire	EA	\$ 68,471.00	24%	\$ 52,037.96
PSG19003	05	Heritage	EA	\$ 134,027.00	24%	\$ 101,860.52

GAMETIME PLAY EQUIPMENT

Part No.	Part Group	Item Description	Unit	Commercial Price	USC Disc	USC Net Price
PSG19006	06	Gordon Pond	EA	\$ 95,190.00	24%	\$ 72,344.40
PSG19007	05	Everwood	EA	\$ 76,510.00	24%	\$ 58,147.60
PSG19008	05	Double Funnel	EA	\$ 69,192.00	24%	\$ 52,585.92
PSG19009	05	Epix	EA	\$ 32,807.00	24%	\$ 24,933.32
PSG19010	05	Aspire	EA	\$ 126,868.00	24%	\$ 96,419.68
PSG19012	05	Saratoga	EA	\$ 87,923.00	24%	\$ 66,821.48
PSG19013	05	Express	EA	\$ 105,003.00	24%	\$ 79,802.28
PSG19014	05	Highlands	EA	\$ 87,866.00	24%	\$ 66,778.16
PSG19016	05	Kensington	EA	\$ 177,339.00	24%	\$ 134,777.64
PSG19017	05	Puddle Pod	EA	\$ 29,311.00	24%	\$ 22,276.36
PSG19018	05	Julian Ridge	EA	\$ 125,863.00	24%	\$ 95,655.88
PSG19021	05	Portland	EA	\$ 75,832.00	24%	\$ 57,632.32
PSG20000	05	Counterbalance	EA	\$ 108,230.00	24%	\$ 82,254.80
PSG20001	05	Curvy Catacomb	EA	\$ 90,151.00	24%	\$ 68,514.76
PSG20002	05	Edgy	EA	\$ 59,498.00	24%	\$ 45,218.48
PSG20003	05	Island Hopper	EA	\$ 71,967.00	24%	\$ 54,694.92
PSG20004	05	Mount More	EA	\$ 68,625.00	24%	\$ 52,155.00
PSG20005	05	Nature Hike	EA	\$ 135,188.00	24%	\$ 102,742.88
PSG20006	05	Nature Walk	EA	\$ 95,673.00	24%	\$ 72,711.48
PSG20007	05	Pinwheel	EA	\$ 74,205.00	24%	\$ 56,395.80
PSG20009	05	Rowdy Rhombus	EA	\$ 95,574.00	24%	\$ 72,636.24
PSG20010	05	Satellite	EA	\$ 63,584.00	24%	\$ 48,323.84
PSG20011	05	Social Circle	EA	\$ 53,151.00	24%	\$ 40,394.76
PSG20015	05	Triple Threat	EA	\$ 56,857.00	24%	\$ 43,211.32
PT15303	05	Pirate Cove	EA	\$ 32,463.00	24%	\$ 24,671.88
PT15387	05	Key Largo	EA	\$ 17,799.00	24%	\$ 13,527.24
PT16001	05	Ridgeside	EA	\$ 36,663.00	24%	\$ 27,863.88
PT16002	05	Ionosphere	EA	\$ 24,160.00	24%	\$ 18,361.60
PT16011	05	Climbers Corner	EA	\$ 21,341.00	24%	\$ 16,219.16
PT16022	05	Ionosphere	EA	\$ 56,185.00	24%	\$ 42,700.60
PT16024	05	Timber Creek	EA	\$ 29,624.00	24%	\$ 22,514.24
PT16025	05	Keaton Forest	EA	\$ 48,909.00	24%	\$ 37,170.84
PT17008	05	Adirondack Trail	EA	\$ 18,502.00	24%	\$ 14,061.52
PT17015	05	Siberian	EA	\$ 33,826.00	24%	\$ 25,707.76
PT17017	05	Forest Path	EA	\$ 43,034.00	24%	\$ 32,705.84
PT17020	05	Timber Ridge	EA	\$ 41,655.00	24%	\$ 31,657.80
PT17022	05	Adventure	EA	\$ 61,463.00	24%	\$ 46,711.88
PT17032	05	Festival	EA	\$ 40,118.00	24%	\$ 30,489.68
PT18000	05	Harper Bay	EA	\$ 64,900.00	24%	\$ 49,324.00
PT18001	05	Neptune's Nocturne	EA	\$ 58,613.00	24%	\$ 44,545.88
PT18003	05	Graphite	EA	\$ 50,156.00	24%	\$ 38,118.56
PT18004	05	Joshua Creek	EA	\$ 44,460.00	24%	\$ 33,789.60
PT18005	05	Wills Valley	EA	\$ 72,420.00	24%	\$ 55,039.20
PT18006	05	Beacon's Bay	EA	\$ 31,175.00	24%	\$ 23,693.00

GAMETIME PLAY EQUIPMENT

Part No.	Part Group	Item Description	Unit	Commercial Price	USC Disc	USC Net Price
PT18008	05	Shadowfax	EA	\$ 70,755.00	24%	\$ 53,773.80
PT18009	05	Huckleberry Hill	EA	\$ 32,495.00	24%	\$ 24,696.20
PT18011	05	Treetop	EA	\$ 35,106.00	24%	\$ 26,680.56
PT18017	05	Wayfarer	EA	\$ 48,888.00	24%	\$ 37,154.88
PT18018	05	Alchemy	EA	\$ 41,219.00	24%	\$ 31,326.44
PT18021	05	Canopy Crossing	EA	\$ 54,275.00	24%	\$ 41,249.00
PT18023	05	Mossy Hollow	EA	\$ 29,966.00	24%	\$ 22,774.16
PT18024	05	Firefly	EA	\$ 14,502.00	24%	\$ 11,021.52
PT18031	05	Surfs Up	EA	\$ 28,492.00	24%	\$ 21,653.92
PT18036	05	Twilight	EA	\$ 44,457.00	24%	\$ 33,787.32
PT18057	05	Flying Squirrel	EA	\$ 18,992.00	24%	\$ 14,433.92
PT18097	05	Giggle Hill	EA	\$ 29,535.00	24%	\$ 22,446.60
PT18307	05	Appalachia	EA	\$ 34,948.00	24%	\$ 26,560.48
PT18316	05	Canopy Cove	EA	\$ 53,786.00	24%	\$ 40,877.36
PT18324	05	X Factor	EA	\$ 39,551.00	24%	\$ 30,058.76
PT19000	05	San Juan	EA	\$ 40,660.00	24%	\$ 30,901.60
PT19001	05	Marshlands	EA	\$ 68,432.00	24%	\$ 52,008.32
PT19002	05	Victory	EA	\$ 70,097.00	24%	\$ 53,273.72
PT19003	05	Landsdowne	EA	\$ 44,460.00	24%	\$ 33,789.60
PT19004	05	Revolution	EA	\$ 47,024.00	24%	\$ 35,738.24
PT19005	05	Epsilon	EA	\$ 33,329.00	24%	\$ 25,330.04
PT19007	05	Forester	EA	\$ 48,888.00	24%	\$ 37,154.88
PT19009	05	Lake Geneva	EA	\$ 15,839.00	24%	\$ 12,037.64
PT19010	05	West Bend	EA	\$ 46,540.00	24%	\$ 35,370.40
PT19011	05	Stevens Point	EA	\$ 50,979.00	24%	\$ 38,744.04
PT19012	05	Oak Creek	EA	\$ 63,061.00	24%	\$ 47,926.36
PT20000	05	Adventure Alley	EA	\$ 98,105.00	24%	\$ 74,559.80
PT20001	05	Double Decker	EA	\$ 63,467.00	24%	\$ 48,234.92
PT20002	05	Timber Daze	EA	\$ 50,802.00	24%	\$ 38,609.52
PT20003	05	Hoppy Hollow	EA	\$ 49,171.00	24%	\$ 37,369.96
PT20004	05	JigJag	EA	\$ 45,871.00	24%	\$ 34,861.96
PT20005	05	Maple Creek	EA	\$ 66,593.00	24%	\$ 50,610.68
PT20006	05	Meandering Melody	EA	\$ 42,864.00	24%	\$ 32,576.64
PT20008	05	Rainforest	EA	\$ 56,859.00	24%	\$ 43,212.84
PT20009	05	Ringlet	EA	\$ 40,849.00	24%	\$ 31,045.24
PT20010	05	Running Circles	EA	\$ 67,179.00	24%	\$ 51,056.04
PT20011	05	Vortex	EA	\$ 45,794.00	24%	\$ 34,803.44
PT20012	05	Wandering Melody	EA	\$ 35,145.00	24%	\$ 26,710.20
PTG15303	05	Pirate Cove	EA	\$ 32,056.00	24%	\$ 24,362.56
PTG15387	05	Key Largo	EA	\$ 17,540.00	24%	\$ 13,330.40
PTG16001	05	Ridgeside	EA	\$ 36,283.00	24%	\$ 27,575.08
PTG16002	05	Ionosphere	EA	\$ 23,758.00	24%	\$ 18,056.08
PTG16011	05	Climbers Corner	EA	\$ 21,177.00	24%	\$ 16,094.52
PTG16022	05	Ionosphere	EA	\$ 55,871.00	24%	\$ 42,461.96

GAMETIME PLAY EQUIPMENT

Part No.	Part Group	Item Description	Unit	Commercial Price	USC Disc't	USC Net Price
PTG16024	05	Timber Creek	EA	\$ 29,299.00	24%	\$ 22,267.24
PTG16025	05	Keaton Forest	EA	\$ 48,409.00	24%	\$ 36,790.84
PTG17008	05	Adirondack Trail	EA	\$ 18,260.00	24%	\$ 13,877.60
PTG17015	05	Siberian	EA	\$ 33,374.00	24%	\$ 25,364.24
PTG17017	05	Forest Path	EA	\$ 42,450.00	24%	\$ 32,262.00
PTG17020	05	Timber Ridge	EA	\$ 41,207.00	24%	\$ 31,317.32
PTG17022	05	Adventure	EA	\$ 61,033.00	24%	\$ 46,385.08
PTG17032	05	Festival	EA	\$ 39,857.00	24%	\$ 30,291.32
PTG18000	05	Harper Bay	EA	\$ 64,178.00	24%	\$ 48,775.28
PTG18001	05	Neptune's Nocturne	EA	\$ 58,136.00	24%	\$ 44,183.36
PTG18003	05	Graphite	EA	\$ 49,779.00	24%	\$ 37,832.04
PTG18004	05	Joshua Creek	EA	\$ 44,061.00	24%	\$ 33,486.36
PTG18005	05	Wills Valley	EA	\$ 71,187.00	24%	\$ 54,102.12
PTG18006	05	Beacon's Bay	EA	\$ 30,691.00	24%	\$ 23,325.16
PTG18008	05	Shadowfax	EA	\$ 70,312.00	24%	\$ 53,437.12
PTG18009	05	Huckleberry Hill	EA	\$ 32,152.00	24%	\$ 24,435.52
PTG18011	05	Treetop	EA	\$ 34,742.00	24%	\$ 26,403.92
PTG18017	05	Wayfarer	EA	\$ 48,298.00	24%	\$ 36,706.48
PTG18018	05	Alchemy	EA	\$ 41,060.00	24%	\$ 31,205.60
PTG18021	05	Canopy Crossing	EA	\$ 53,743.00	24%	\$ 40,844.68
PTG18023	05	Mossy Hollow	EA	\$ 29,870.00	24%	\$ 22,701.20
PTG18024	05	Firefly	EA	\$ 14,290.00	24%	\$ 10,860.40
PTG18031	05	Surfs Up	EA	\$ 28,314.00	24%	\$ 21,518.64
PTG18036	05	Twilight	EA	\$ 43,889.00	24%	\$ 33,355.64
PTG18057	05	Flying Squirrel	EA	\$ 18,685.00	24%	\$ 14,200.60
PTG18097	05	Giggle Hill	EA	\$ 29,068.00	24%	\$ 22,091.68
PTG18307	05	Appalachia	EA	\$ 34,416.00	24%	\$ 26,156.16
PTG18316	05	Canopy Cove	EA	\$ 53,103.00	24%	\$ 40,358.28
PTG18324	05	X Factor	EA	\$ 39,249.00	24%	\$ 29,829.24
PTG19000	05	San Juan	EA	\$ 40,118.00	24%	\$ 30,489.68
PTG19001	05	Marshlands	EA	\$ 68,432.00	24%	\$ 52,008.32
PTG19002	05	Victory	EA	\$ 69,494.00	24%	\$ 52,815.44
PTG19003	05	Landsdowne	EA	\$ 44,061.00	24%	\$ 33,486.36
PTG19004	05	Revolution	EA	\$ 46,792.00	24%	\$ 35,561.92
PTG19005	05	Epsilon	EA	\$ 33,205.00	24%	\$ 25,235.80
PTG19007	05	Forester	EA	\$ 48,298.00	24%	\$ 36,706.48
PTG19009	05	Lake Geneva	EA	\$ 15,555.00	24%	\$ 11,821.80
PTG19010	05	West Bend	EA	\$ 46,086.00	24%	\$ 35,025.36
PTG19011	05	Stevens Point	EA	\$ 50,313.00	24%	\$ 38,237.88
PTG19012	05	Oak Creek	EA	\$ 62,290.00	24%	\$ 47,340.40
PTG20000	05	Adventure Alley	EA	\$ 97,273.00	24%	\$ 73,927.48
PTG20001	05	Double Decker	EA	\$ 62,949.00	24%	\$ 47,841.24
PTG20002	05	Timber Daze	EA	\$ 50,324.00	24%	\$ 38,246.24
PTG20003	05	Hoppy Hollow	EA	\$ 48,585.00	24%	\$ 36,924.60

GAMETIME PLAY EQUIPMENT

Part No.	Part Group	Item Description	Unit	Commercial Price	USC Disc	USC Net Price
PTG20004	05	JigJag	EA	\$ 45,721.00	24%	\$ 34,747.96
PTG20005	05	Maple Creek	EA	\$ 65,908.00	24%	\$ 50,090.08
PTG20006	05	Meandering Melody	EA	\$ 42,430.00	24%	\$ 32,246.80
PTG20008	05	Rainforest	EA	\$ 56,859.00	24%	\$ 43,212.84
PTG20009	05	Ringlet	EA	\$ 40,483.00	24%	\$ 30,767.08
PTG20010	05	Running Circles	EA	\$ 66,839.00	24%	\$ 50,797.64
PTG20011	05	Vortex	EA	\$ 45,000.00	24%	\$ 34,200.00
PTG20012	05	Wandering Melody	EA	\$ 34,540.00	24%	\$ 26,250.40
SM1029	16	Base Plate Pkg-1.029"Od	EA	\$ 94.00	0%	\$ 94.00
SS1464	48	Enclosed Tot 5"/8' High	EA	\$ 330.00	6%	\$ 310.20
SS1467	52	Super Seat 2 - 5"/8' High	EA	\$ 308.00	16%	\$ 258.72
SS1468	54	Belt Seat 5"/8' High	EA	\$ 278.00	9%	\$ 252.98
SS1469	54	Enclosed Tot 2 3/8"/8' High	EA	\$ 324.00	9%	\$ 294.84
SS1470	48	Enclosed Tot 3 1/2"/8' High	EA	\$ 328.00	6%	\$ 308.32
SS1477	52	Super Seat 2 2 3/8"/8' & 10' High	EA	\$ 330.00	16%	\$ 277.20
SS1479	52	Super Seat 2-3 1/2"/8' & 10' High	EA	\$ 336.00	16%	\$ 282.24
SS1481	54	Belt Seat 2 3/8"/8' & 10' High	EA	\$ 293.00	9%	\$ 266.63
SS1483	54	Belt Seat 3 1/2"/8' & 10' High	EA	\$ 297.00	9%	\$ 270.27
SS1750	48	5" Zero-G Chair (5-12)-Stainless	EA	\$ 584.00	6%	\$ 548.96
SS1752	48	5" Zero-G Chair (2-5)-Stainless	EA	\$ 556.00	6%	\$ 522.64
SS1757	48	5" Zero-G Chair (5-12)-Stainless	EA	\$ 584.00	6%	\$ 548.96
SS1758	48	5" Zero-G Chair (2-5)-Stainless	EA	\$ 556.00	6%	\$ 522.64
SS4953	54	Belt Seat (5" OD) - SS	EA	\$ 304.00	9%	\$ 276.64
SS4954	54	Super Seat 2 (5" OD) - SS	EA	\$ 337.00	9%	\$ 306.67
SS4955	52	Nexgen Seat 2 (5" OD) - SS	EA	\$ 386.00	16%	\$ 324.24
SS5004	51	3 1/2" Antiwrap Adaptive Seat-Ss	EA	\$ 680.00	3%	\$ 659.60
SS5008	48	3 1/2" Antiwrap Zero-G (5-12)-Ss	EA	\$ 825.00	6%	\$ 775.50
SS5009	48	3 1/2" Antiwrap Zero-G (5-12)-Ss	EA	\$ 876.00	6%	\$ 823.44
SS5011	48	3 1/2" Antiwrap Zero-G (2-5)-Ss	EA	\$ 797.00	6%	\$ 749.18
SS5014	51	3 1/2" Antiwrap Super Seat2-Stainless	EA	\$ 569.00	3%	\$ 551.93
SS5015	51	3 1/2" Antiwrap Super Seat2-Stainless	EA	\$ 595.00	3%	\$ 577.15
SS5017	70	3 1/2" Antiwrap Enclosed Tot-Stainless	EA	\$ 586.00	3%	\$ 568.42
SS5020	70	3 1/2" Antiwrap Belt Seat-Stainless	EA	\$ 543.00	3%	\$ 526.71
SS5021	70	3 1/2" Antiwrap Belt Seat-Stainless	EA	\$ 571.00	3%	\$ 553.87
SS5023	70	3 1/2" Antiwrap Enclosed Tot-Stainless	EA	\$ 572.00	3%	\$ 554.84
SS5025	70	3 1/2" Antiwrap Belt Seat-Stainless	EA	\$ 542.00	3%	\$ 525.74
SS5029	51	3 1/2" Antiwrap Super Seat2-Stainless	EA	\$ 582.00	3%	\$ 564.54
SS5039	48	3 1/2" Antiwrap Zero-G (5-12)-Ss	EA	\$ 825.00	6%	\$ 775.50
SS5040	48	3 1/2" Antiwrap Zero-G (5-12)-Ss	EA	\$ 876.00	6%	\$ 823.44
SS5042	48	3 1/2" Antiwrap Zero-G (2-5)-Ss	EA	\$ 797.00	6%	\$ 749.18
SS7255	54	Adaptive Seat (5"/8' High)	EA	\$ 424.00	9%	\$ 385.84
SS8531	54	Adaptive Seat (2 3/8"/ 8' High)	EA	\$ 416.00	9%	\$ 378.56
SS8537	54	Adaptive Seat (3 1/2" /8' High)	EA	\$ 422.00	9%	\$ 384.02
SS8550	48	2 3/8" Zero-G Chair (5-12)-Stainless	EA	\$ 580.00	6%	\$ 545.20

GAMETIME PLAY EQUIPMENT

Part No.	Part Group	Item Description	Unit	Commercial Price	USC Disc	USC Net Price
SS8551	48	2 3/8" Zero-G Chair (5-12)-Stainless	EA	\$ 630.00	6%	\$ 592.20
SS8552	48	3 1/2" Zero-G Chair (5-12)-Stainless	EA	\$ 584.00	6%	\$ 548.96
SS8553	48	3 1/2" Zero-G Chair (5-12)-Stainless	EA	\$ 634.00	6%	\$ 595.96
SS8554	48	2 3/8" Zero-G Chair (2-5)-Stainless	EA	\$ 553.00	6%	\$ 519.82
SS8555	48	3 1/2" Zero-G Chair (2-5)-Stainless	EA	\$ 556.00	6%	\$ 522.64
SS8556	48	2 3/8" Zero-G Chair (5-12)-Stainless	EA	\$ 580.00	6%	\$ 545.20
SS8557	48	2 3/8" Zero-G Chair (5-12)-Stainless	EA	\$ 630.00	6%	\$ 592.20
SS8558	48	3 1/2" Zero-G Chair (5-12)-Stainless	EA	\$ 584.00	6%	\$ 548.96
SS8559	48	3 1/2" Zero-G Chair (5-12)-Stainless	EA	\$ 634.00	6%	\$ 595.96
SS8560	48	2 3/8" Zero-G Chair (2-5)-Stainless	EA	\$ 553.00	6%	\$ 519.82
SS8561	48	3 1/2" Zero-G Chair (2-5)-Stainless	EA	\$ 556.00	6%	\$ 522.64
SS8695	48	Enclosed Tot 2 3/8"/8' High W/Clevis	EA	\$ 336.00	6%	\$ 315.84
SS8696	48	Encl Tot Seat 3 1/2"/8' High W/Clevis	EA	\$ 343.00	6%	\$ 322.42
SS8904	52	Super Seat 2 2 2/8"/8' High W/Clevis	EA	\$ 320.00	16%	\$ 268.80
SS8905	52	Super Seat 2 3/8"/10' High W/Clevis	EA	\$ 346.00	16%	\$ 290.64
SS8906	52	Super Seat 2-3 1/2"/8' High W/Clevis	EA	\$ 325.00	16%	\$ 273.00
SS8907	52	Super Seat 2 3-1/2" (8907)	EA	\$ 350.00	16%	\$ 294.00
SS8908	54	Belt Seat 2 3/8"/10' High W/Clevis	EA	\$ 282.00	9%	\$ 256.62
SS8909	54	Belt Seat 2 3/8"Od S.S.	EA	\$ 309.00	9%	\$ 281.19
SS8910	48	Belt Seat 3 1/2" /8' W/Clevis	EA	\$ 287.00	6%	\$ 269.78
SS8911	54	Belt Seat 3 1/2" 10' High W/Clevis	EA	\$ 313.00	9%	\$ 284.83
SS8914	48	Enclosed Tot 5"/8' High W/Clevis	EA	\$ 345.00	6%	\$ 324.30
SS8917	54	Super Seat 2 - 5"/8' High 2/Clevis	EA	\$ 320.00	9%	\$ 291.20
SS8918	48	Belt Seat 5" /8' High W/Clevis	EA	\$ 288.00	6%	\$ 270.72
W03861	16	Tru-Loc Panel Attach	EA	\$ 25.00	24%	\$ 19.00
W63515	16	Power Lock Base	EA	\$ 19.00	24%	\$ 14.44
W63517	16	Power Lock Cap	EA	\$ 29.00	24%	\$ 22.04
W63519	16	Panel Attachment	EA	\$ 24.00	24%	\$ 18.24
X12186	16	Fillr Kick Pl 6" Step	EA	\$ 147.00	24%	\$ 111.72
X15981	16	Pip Box For 101 Hi Steppr	EA	\$ 716.00	24%	\$ 544.16
XS15300	05	Link's Quest	EA	\$ 17,184.00	24%	\$ 13,059.84
XS15301	05	Zoo Adventure	EA	\$ 28,562.00	24%	\$ 21,707.12
XS15304	05	Congaree	EA	\$ 31,898.00	24%	\$ 24,242.48
XS15306	05	Sherman's Journey	EA	\$ 15,268.00	24%	\$ 11,603.68
XS15312	05	Excelsior	EA	\$ 28,588.00	24%	\$ 21,726.88
XS15313	05	Shaded Nook	EA	\$ 26,813.00	24%	\$ 20,377.88
XS17200	05	Challenge Runner	EA	\$ 53,904.00	24%	\$ 40,967.04
XS17201	05	Tyke Track	EA	\$ 44,551.00	24%	\$ 33,858.76
XS18001	05	Scott's Adventure	EA	\$ 21,176.00	24%	\$ 16,093.76
XS19000	05	Carlisle	EA	\$ 49,713.00	24%	\$ 37,781.88
XS20000	05	Zig Zag	EA	\$ 114,612.00	24%	\$ 87,105.12
Z03650	16	Tru-Loc	EA	\$ 29.00	24%	\$ 22.04
Z63515	16	Power Lock Base	EA	\$ 19.00	24%	\$ 14.44
Z63517	16	Power Lock Cap	EA	\$ 29.00	24%	\$ 22.04



GameTime Division
PlayCore Wisconsin, Inc.
150 Playcore Drive SE
Fort Payne, AL 35967
Tel: 800.235.2440

OMNIA PARTNERS - U.S. COMMUNITIES PRICE LIST 2001

GAMETIME FITNESS EQUIPMENT

Part No.	Part Group	Item Description	Unit	Commercial Price	USC Disc	USC Net Price
4600	35	Fitkid-Elementary	EA	\$ 12,528.00	9%	\$ 11,400.48
4601	35	Fitkid-Junior High	EA	\$ 12,067.00	9%	\$ 10,980.97
4602	35	Fitkid-Senior High	EA	\$ 12,602.00	9%	\$ 11,467.82
4610	35	Fitkid-Elementary	EA	\$ 12,838.00	9%	\$ 11,682.58
4625	35	Balance Beam	EA	\$ 414.00	9%	\$ 376.74
4626	35	Therapeutic Balance Beam	EA	\$ 1,037.00	9%	\$ 943.67
4627	35	Parallel Bar 30"	EA	\$ 586.00	9%	\$ 533.26
4628	35	Parallel Bar 36"	EA	\$ 615.00	9%	\$ 559.65
4629	35	Parallel Bar 40"	EA	\$ 618.00	9%	\$ 562.38
4630	35	Parallel Bar 42"	EA	\$ 688.00	9%	\$ 626.08
4631	35	Parallel Bar 46"	EA	\$ 698.00	9%	\$ 635.18
4632	35	Parallel Bar 50"	EA	\$ 709.00	9%	\$ 645.19
4633	35	Parallel Bar 54"	EA	\$ 720.00	9%	\$ 655.20
8645	35	Adult Fitness Unit	EA	\$ 9,785.00	9%	\$ 8,904.35
13171	35	Itrack Exercise Guide Frame	EA	\$ 712.00	9%	\$ 647.92
13189	15	Fitness Rack	EA	\$ 7,434.00	9%	\$ 6,764.94
13190	15	Trapeze Rack	EA	\$ 6,948.00	9%	\$ 6,322.68
13196	15	Climbing Wall (9')	EA	\$ 3,798.00	9%	\$ 3,456.18
13197	15	Climbing Wall (10')	EA	\$ 4,129.00	9%	\$ 3,757.39
13198	15	Trapeze Rack	EA	\$ 5,304.00	9%	\$ 4,826.64
13199	15	Trapeze Rack (Aab)	EA	\$ 3,898.00	9%	\$ 3,547.18
13201	15	3 1/2" Uprt Ass'Y Alum 3'	EA	\$ 113.00	9%	\$ 102.83
13202	15	3 1/2" Uprt Ass'Y Alum 4'	EA	\$ 141.00	9%	\$ 128.31
13203	15	3 1/2" Uprt Ass'Y Alum 5'	EA	\$ 170.00	9%	\$ 154.70
13204	15	3 1/2" Uprt Ass'Y Alum 6'	EA	\$ 197.00	9%	\$ 179.27
13210	15	3 1/2" Uprt Ass'Y Alum 7'	EA	\$ 225.00	9%	\$ 204.75
13211	15	3 1/2" Uprt Ass'Y Alum 8'	EA	\$ 253.00	9%	\$ 230.23
13212	15	3 1/2" Uprt Ass'Y Alum 9'	EA	\$ 281.00	9%	\$ 255.71
13213	15	3 1/2" Uprt Ass'Y Alum 10'	EA	\$ 309.00	9%	\$ 281.19
13216	15	3 1/2" Uprt Ass'Y Alum 11'	EA	\$ 338.00	9%	\$ 307.58
13217	15	3 1/2" Uprt Ass'Y Alum 12'	EA	\$ 364.00	9%	\$ 331.24
13222	15	3 1/2" Uprt Ass'Y Alum 13'	EA	\$ 392.00	9%	\$ 356.72
13223	15	3 1/2" Uprt Ass'Y Alum 14'	EA	\$ 420.00	9%	\$ 382.20
13243	15	Adult Climbing Wall Sign Package	EA	\$ 299.00	9%	\$ 272.09
13252	47	Inground Mount Package	EA	\$ 229.00	9%	\$ 208.39
13275	15	Plyometric Box (6")	EA	\$ 512.00	9%	\$ 465.92
13276	15	Plyometric Box (12")	EA	\$ 545.00	9%	\$ 495.95
13277	15	Plyometric Box (18")	EA	\$ 581.00	9%	\$ 528.71

GAMETIME FITNESS EQUIPMENT

Part No.	Part Group	Item Description	Unit	Commercial Price	USC Disc't	USC Net Price
13278	15	Plyometric Box (24")	EA	\$ 610.00	9%	\$ 555.10
13279	15	Balance Plank Station	EA	\$ 294.00	9%	\$ 267.54
13280	46	Balance Board Station	EA	\$ 514.00	9%	\$ 467.74
13285	15	Chin-Up Station	EA	\$ 319.00	9%	\$ 290.29
13295	15	Push-Up Station	EA	\$ 308.00	9%	\$ 280.28
13296	15	Horizontal Chin-Up Station	EA	\$ 805.00	9%	\$ 732.55
13297	15	3 1/2"Uprrt Ass'Y Alum 15'	EA	\$ 448.00	9%	\$ 407.68
13565	15	Fitness Sign Post For Sticker	EA	\$ 204.00	9%	\$ 185.64
13567	15	Vault Bar Station	EA	\$ 433.00	9%	\$ 394.03
13569	15	Step-Up Fitness Station	EA	\$ 1,412.00	9%	\$ 1,284.92
13570	15	Sit-Up Station	EA	\$ 1,294.00	9%	\$ 1,177.54
13571	15	Push Up Station	EA	\$ 805.00	9%	\$ 732.55
13572	15	Parallel Bar Station	EA	\$ 765.00	9%	\$ 696.15
13573	15	Log Hop Station	EA	\$ 1,265.00	9%	\$ 1,151.15
13574	15	Knee Lift Station	EA	\$ 575.00	9%	\$ 523.25
13575	15	Joint Use Chin-Up Bar Station	EA	\$ 1,176.00	9%	\$ 1,070.16
13576	15	Hurdle Station	EA	\$ 433.00	9%	\$ 394.03
13577	15	Assisted Horizontal Chin Up Station	EA	\$ 1,835.00	9%	\$ 1,669.85
13578	15	High Jump Station	EA	\$ 757.00	9%	\$ 688.87
13579	15	Body Curl Station	EA	\$ 1,589.00	9%	\$ 1,445.99
13580	15	Bench Dip Station	EA	\$ 1,448.00	9%	\$ 1,317.68
13581	15	Balance Beam Station	EA	\$ 475.00	9%	\$ 432.25
13591	15	Fitness Overhead Ladder	EA	\$ 4,056.00	9%	\$ 3,690.96
13603	47	Traverse Wall (Pro)	EA	\$ 12,181.00	9%	\$ 11,084.71
13608	15	Agility Trainer	EA	\$ 3,185.00	9%	\$ 2,898.35
13614	47	Up & Over (Youth)	EA	\$ 3,994.00	9%	\$ 3,634.54
13615	46	Balance Walk	EA	\$ 2,603.00	9%	\$ 2,368.73
13617	47	Traverse Wall (Youth)	EA	\$ 8,031.00	9%	\$ 7,308.21
13619	47	Up & Over (Pro)	EA	\$ 5,426.00	9%	\$ 4,937.66
13620	47	Pro 3000 Welcome Sign (Std)	EA	\$ 1,881.00	9%	\$ 1,711.71
13621	47	Pro 3000 Welcome Sign (Custom)	EA	\$ 2,189.00	9%	\$ 1,991.99
13622	47	Pro 4000 Welcome Sign (Std)	EA	\$ 1,881.00	9%	\$ 1,711.71
13623	47	Pro 4000 Welcome Sign (Custom)	EA	\$ 2,189.00	9%	\$ 1,991.99
13624	47	Pro 5000 Welcome Sign (Std)	EA	\$ 1,881.00	9%	\$ 1,711.71
13625	47	Pro 5000 Welcome Sign (Custom)	EA	\$ 2,189.00	9%	\$ 1,991.99
13626	47	40 Yard Dash Sign (Std)	EA	\$ 2,072.00	9%	\$ 1,885.52
13627	47	40 Yard Dash Sign (Custom)	EA	\$ 2,189.00	9%	\$ 1,991.99
13628	47	Youth 3000 Welcome Sign (Std)	EA	\$ 1,879.00	9%	\$ 1,709.89
13629	47	Youth 3000 Welcome Sign (Custom)	EA	\$ 2,189.00	9%	\$ 1,991.99
13630	47	Youth 4000 Welcome Sign (Std)	EA	\$ 1,881.00	9%	\$ 1,711.71
13631	47	Youth 4000 Welcome Sign (Custom)	EA	\$ 2,189.00	9%	\$ 1,991.99
13632	47	Youth 5000 Welcome Sign (Std)	EA	\$ 1,881.00	9%	\$ 1,711.71
13633	47	Youth 5000 Welcome Sign (Custom)	EA	\$ 2,189.00	9%	\$ 1,991.99
13634	47	40 Yard Dash Scoreboard Pkg (Dbl)	EA	\$ 20,210.00	0%	\$ 20,210.00

GAMETIME FITNESS EQUIPMENT

Part No.	Part Group	Item Description	Unit	Commercial Price	USC Disc	USC Net Price
13636	47	Photo Booth	EA	\$ 12,148.00	9%	\$ 11,054.68
13639	47	40 Yard Dash Scoreboard Upright	EA	\$ 798.00	9%	\$ 726.18
13640	47	Challenge Course Timing Scorebd Pkg	EA	\$ 4,350.00	0%	\$ 4,350.00
13641	47	Challenge Course Timing Upprt Pkg	EA	\$ 1,689.00	9%	\$ 1,536.99
13642	47	Pro 3000	EA	\$ 77,629.00	9%	\$ 70,642.39
13643	47	Pro 4000	EA	\$ 82,367.00	9%	\$ 74,953.97
13644	47	Pro 5000	EA	\$ 107,587.00	9%	\$ 97,904.17
13645	47	Youth 3000	EA	\$ 63,526.00	9%	\$ 57,808.66
13646	47	Youth 4000	EA	\$ 71,972.00	9%	\$ 65,494.52
13647	47	Youth 5000	EA	\$ 90,824.00	9%	\$ 82,649.84
13649	47	Start & Stop Bollard Pro Non-Timing	EA	\$ 477.00	9%	\$ 434.07
13650	47	Start & Stop Bollard Youth Non-Timing	EA	\$ 476.00	9%	\$ 433.16
13651	47	Challenge Course Timing Uprr Pkg	EA	\$ 1,689.00	9%	\$ 1,536.99
13652	47	U-Turn Ramp	EA	\$ 9,048.00	9%	\$ 8,233.68
13653	47	Ninja Steps Pro	EA	\$ 13,548.00	9%	\$ 12,328.68
13654	47	Ninja Steps Youth	EA	\$ 8,922.00	9%	\$ 8,119.02
13655	47	Vault Wall	EA	\$ 3,408.00	9%	\$ 3,101.28
13656	47	Floating Boards	EA	\$ 14,585.00	9%	\$ 13,272.35
13657	47	Floating Boards (Youth)	EA	\$ 11,962.00	9%	\$ 10,885.42
13658	47	Sway Steps	EA	\$ 19,516.00	9%	\$ 17,759.56
13659	47	Sway Steps (Youth)	EA	\$ 15,851.00	9%	\$ 14,424.41
13660	15	Climbers Corridor	EA	\$ 16,340.00	16%	\$ 13,725.60
13661	15	Youth Climbers Corridor	EA	\$ 12,812.00	9%	\$ 11,658.92
13662	15	Agility Pods	EA	\$ 3,069.00	16%	\$ 2,577.96
13663	15	Agility Pods (Youth)	EA	\$ 3,069.00	16%	\$ 2,577.96
13664	46	Climb The Ladder	EA	\$ 4,611.00	16%	\$ 3,873.24
13665	47	Climb The Ladder (Youth)	EA	\$ 3,412.00	9%	\$ 3,104.92
13666	32	Travel Wall	EA	\$ 17,267.00	3%	\$ 16,748.99
13667	32	Travel Wall (Youth)	EA	\$ 10,753.00	3%	\$ 10,430.41
14900	15	Assisted Balance Walk	EA	\$ 1,653.00	9%	\$ 1,504.23
14901	15	Assisted Step Trainer	EA	\$ 3,090.00	9%	\$ 2,811.90
14902	15	Assisted Functional Trainer	EA	\$ 2,345.00	9%	\$ 2,133.95
14903	15	Step Around Station	EA	\$ 1,980.00	9%	\$ 1,801.80
14904	15	Skill Trainer	EA	\$ 2,659.00	9%	\$ 2,419.69
14911	46	Thrive 250	EA	\$ 10,421.00	9%	\$ 9,483.11
14912	15	Thrive 450	EA	\$ 21,210.00	9%	\$ 19,301.10
14913	46	Thrive 900	EA	\$ 47,053.00	9%	\$ 42,818.23
14914	15	Chin-Up Step-Up Station	EA	\$ 208.00	9%	\$ 189.28
15504	15	Parallel Bar (Accessible)	EA	\$ 1,400.00	9%	\$ 1,274.00
13271I	15	Chest Press - Ada (In-Ground Mount)	EA	\$ 5,464.00	9%	\$ 4,972.24
13271S	15	Chest Press - Ada (Surface Mount)	EA	\$ 5,169.00	9%	\$ 4,703.79
13272I	15	Lat Pull Down - Ada (In-Ground Mount)	EA	\$ 5,483.00	9%	\$ 4,989.53
13272S	15	Lat Pull Down - Ada (Surface Mount)	EA	\$ 5,189.00	9%	\$ 4,721.99
13274I	15	Vertical Press - Ada (In-Ground Mount)	EA	\$ 5,461.00	9%	\$ 4,969.51

GAMETIME FITNESS EQUIPMENT

Part No.	Part Group	Item Description	Unit	Commercial Price	USC Disc't	USC Net Price
13274S	15	Vertical Press - Ada (Surface Mount)	EA	\$ 5,164.00	9%	\$ 4,699.24
13555I	15	Chest Press (Single) - In-Ground Mount	EA	\$ 3,937.00	9%	\$ 3,582.67
13555S	15	Chest Press (Single) - Surface Mount	EA	\$ 3,794.00	9%	\$ 3,452.54
13556I	15	Lat Pull Down (Single) - In-Ground Mount	EA	\$ 4,083.00	9%	\$ 3,715.53
13556S	15	Lat Pull Down (Single) - Surface Mount	EA	\$ 3,959.00	9%	\$ 3,602.69
13557F	15	Vertical Press (Single)	EA	\$ 3,845.00	9%	\$ 3,498.95
13557I	15	Vertical Press (Single)	EA	\$ 4,065.00	9%	\$ 3,699.15
13557S	15	Vertical Press (Single)	EA	\$ 3,930.00	9%	\$ 3,576.30
13558F	15	Shoulder Rotator (Footing)	EA	\$ 3,734.00	9%	\$ 3,397.94
13558I	15	Shoulder Rotator (In-Ground)	EA	\$ 3,919.00	9%	\$ 3,566.29
13558S	15	Shoulder Rotator (Surface Mount)	EA	\$ 3,753.00	9%	\$ 3,415.23
13559I	15	Leg Press (Single)	EA	\$ 4,145.00	9%	\$ 3,771.95
13559S	15	Leg Press (Single)	EA	\$ 3,997.00	9%	\$ 3,637.27
13560I	15	Captain'S Chair - In-Ground Mount	EA	\$ 3,290.00	9%	\$ 2,993.90
13560S	15	Captain'S Chair - Surface Mount	EA	\$ 3,110.00	9%	\$ 2,830.10
13561I	15	Sit Up/ Back Extension	EA	\$ 4,124.00	9%	\$ 3,752.84
13561S	15	Sit Up/ Back Extension	EA	\$ 3,734.00	9%	\$ 3,397.94
13562I	15	Cardio Walker (In Ground)	EA	\$ 4,145.00	9%	\$ 3,771.95
13562S	15	Cardio Walker (Surface Mount)	EA	\$ 3,405.00	9%	\$ 3,098.55
13563I	15	Leg Extension (In Ground)	EA	\$ 2,862.00	9%	\$ 2,604.42
13563S	15	Leg Extension (Surface Mount)	EA	\$ 2,724.00	9%	\$ 2,478.84
13566F	15	Roman Chair Squat	EA	\$ 1,379.00	9%	\$ 1,254.89
13566I	15	Roman Chair Squat	EA	\$ 1,609.00	9%	\$ 1,464.19
13566S	15	Roman Chair Squat	EA	\$ 1,609.00	9%	\$ 1,464.19
13582I	15	Chin Up Hi In Ground Mt	EA	\$ 1,419.00	9%	\$ 1,291.29
13582S	15	Chin Up Hi Surface Mt	EA	\$ 2,529.00	9%	\$ 2,301.39
13583I	15	Chin Up Low In Ground	EA	\$ 1,412.00	9%	\$ 1,284.92
13583S	15	Chin Up Low Surface Mt	EA	\$ 2,529.00	9%	\$ 2,301.39
13584I	15	Chin up Accessible In Ground Mt	EA	\$ 1,404.00	9%	\$ 1,277.64
13584S	15	Chin up Accessible Surface Mt	EA	\$ 2,529.00	9%	\$ 2,301.39
13585I	15	Chin Up Hi Lo Combo In Ground	EA	\$ 2,234.00	9%	\$ 2,032.94
13585S	15	Chin Up Hi Lo Combo Surface Mt	EA	\$ 4,136.00	9%	\$ 3,763.76
13586I	15	Horizontal Chin Up In ground	EA	\$ 1,426.00	9%	\$ 1,297.66
13586S	15	Horizontal Chin Up Surface Mt	EA	\$ 3,102.00	9%	\$ 2,822.82
13587I	15	Push Up Hi In ground	EA	\$ 1,052.00	9%	\$ 957.32
13587S	15	Push Up Hi Surface Mt	EA	\$ 2,413.00	9%	\$ 2,195.83
13588I	15	Push Up Lo In ground	EA	\$ 1,033.00	9%	\$ 940.03
13588S	15	Push Up Lo Surface Mt	EA	\$ 2,413.00	9%	\$ 2,195.83
13589I	15	Push Up Hi/Lo In ground	EA	\$ 1,725.00	9%	\$ 1,569.75
13589S	15	Push Up Hi/Lo Surface Mt	EA	\$ 3,333.00	9%	\$ 3,033.03
13590I	15	Combo Fitness Hub In ground	EA	\$ 4,234.00	9%	\$ 3,852.94
13590S	15	Combo Fitness Hub Surface Mt	EA	\$ 6,092.00	9%	\$ 5,543.72
14911S	35	Thrive 250 Surface Mount	EA	\$ 10,421.00	9%	\$ 9,483.11
14912S	15	Thrive 450 Surface Mount	EA	\$ 21,210.00	9%	\$ 19,301.10

GAMETIME FITNESS EQUIPMENT

Part No.	Part Group	Item Description	Unit	Commercial Price	USC Disc't	USC Net Price
14913S	35	Thrive 900 Surface Mount	EA	\$ 47,053.00	9%	\$ 42,818.23
14922I	40	Recumbent Cycle (In-Ground)	EA	\$ 4,446.00	6%	\$ 4,179.24
14922S	40	Recumbent Cycle (Surface Mount)	EA	\$ 4,342.00	6%	\$ 4,081.48
14924I	47	Hand Cycle (In-Ground)	EA	\$ 4,652.00	9%	\$ 4,233.32
14924S	40	Hand Cycle (Surface Mount)	EA	\$ 4,549.00	6%	\$ 4,276.06
14925I	46	Accessible Hand Cycle (In-Ground)	EA	\$ 4,549.00	6%	\$ 4,276.06
14925S	47	Accessible Hand Cycle (Surface Mount)	EA	\$ 4,446.00	9%	\$ 4,045.86
CCA-01	15	40 Yard Single	EA	\$ 798.00	9%	\$ 726.18
CCA-02	62	40 Yard Double	EA	\$ 21,008.00	0%	\$ 21,008.00
CCP-01	44	CC Timing	EA	\$ 6,039.00	3%	\$ 5,857.83
CCP-02	44	CC Timing	EA	\$ 6,039.00	3%	\$ 5,857.83
CCP-03	44	CC Timing	EA	\$ 6,039.00	3%	\$ 5,857.83
FT17004	15	Fit Team	EA	\$ 16,165.00	9%	\$ 14,710.15
FT17201	15	Fit Corner	EA	\$ 10,739.00	9%	\$ 9,772.49
FT18000	15	Harbor Fit	EA	\$ 30,906.00	9%	\$ 28,124.46
FT18001	15	Training Zone	EA	\$ 66,318.00	9%	\$ 60,349.38
FT18006	15	Fit City	EA	\$ 32,744.00	9%	\$ 29,797.04
FT18007	15	Training Circuit	EA	\$ 27,699.00	9%	\$ 25,206.09
FT19001	15	Fitness Square	EA	\$ 36,351.00	9%	\$ 33,079.41
FT19002	15	City Fit	EA	\$ 24,004.00	9%	\$ 21,843.64
FT19003	35	Fit Station	EA	\$ 16,585.00	9%	\$ 15,092.35
FT19004	15	Training Center	EA	\$ 44,690.00	9%	\$ 40,667.90
G13201	15	3 1/2" Uprt Ass'Y Galv 3'	EA	\$ 113.00	9%	\$ 102.83
G13202	15	3 1/2" Uprt Ass'Y Galv 4'	EA	\$ 138.00	9%	\$ 125.58
G13203	15	3 1/2" Uprt Ass'Y Galv 5'	EA	\$ 161.00	9%	\$ 146.51
G13204	15	3 1/2" Uprt Ass'Y Galv 6'	EA	\$ 186.00	9%	\$ 169.26
G13210	15	3 1/2" Uprt Ass'Y Galv 7'	EA	\$ 209.00	9%	\$ 190.19
G13211	15	3 1/2" Uprt Ass'Y Galv 8'	EA	\$ 233.00	9%	\$ 212.03
G13212	15	3 1/2" Uprt Ass'Y Galv 9'	EA	\$ 257.00	9%	\$ 233.87
G13213	15	3 1/2" Uprt Ass'Y Galv 10'	EA	\$ 282.00	9%	\$ 256.62
G13216	15	3 1/2" Uprt Ass'Y Galv 11'	EA	\$ 307.00	9%	\$ 279.37
G13217	15	3 1/2" Uprt Ass'Y Galv 12'	EA	\$ 329.00	9%	\$ 299.39
G13222	15	3 1/2" Uprt Ass'Y Galv 13'	EA	\$ 354.00	9%	\$ 322.14
G13223	15	3 1/2" Uprt Ass'Y Galv 14'	EA	\$ 377.00	9%	\$ 343.07
G13297	15	3 1/2" Uprt Ass'Y Galv 15'	EA	\$ 400.00	9%	\$ 364.00
S13174	15	Joint Use Chin-Up Bar Station	EA	\$ 963.00	9%	\$ 876.33
S8645	15	Adult Fitness Unit	EA	\$ 8,071.00	9%	\$ 7,344.61



GameTime Division
PlayCore Wisconsin, Inc.
150 Playcore Drive SE
Fort Payne, AL 35967
Tel: 800.235.2440

OMNIA PARTNERS - U.S. COMMUNITIES PRICE LIST 2001

<u>PART GROUP DESCRIPTIONS</u>		<u>USC Discount</u>
05	Principal Components	24%
06	Attendant Products	24%
10	Primary Components	24%
15	Primary Apparatus	16%
18	Adjunct Component	24%
20	Surfacing Accessories	18%
22	Companion Components	16%
32	Component Products	3%
34	Component Extensions	3%
35	Compliment Products	16%
40	Auxiliary Products	6%
42	Associate Products	16%
44	Companion Products	3%
45	Exempt Products	0%
46	Apparatus Products	16%
47	Companion Accessories	9%
48	Affiliate Products	6%
49	Core Products	16%
50	Developmental Products	20%
51	Enhancement Products	3%
52	Adjunct Products	16%
54	Product Extensions	9%
62	Adjunct Accessories	3%
70	Ancillary Components	3%
73	Supplement Products	3%
80	Exempt Accessories	0%
85	Exempt Parts	0%

GAMETIME SITE FURNISHINGS

Part No.	Part Group	Item Description	Unit	Commercial Price	USC Disc't	USC Net Price
49	70	Family Sized Grill	EA	\$ 725.00	3%	\$ 703.25
51	70	Economy Stove Permanent	EA	\$ 263.00	3%	\$ 255.11
60	70	Waist-Hi Stove, Permanent	EA	\$ 334.00	3%	\$ 323.98
252	70	Two-Leg Portable Bench, 6'	EA	\$ 538.00	3%	\$ 521.86
253	70	Two-Leg Portable Bench, 8'	EA	\$ 627.00	3%	\$ 608.19
328	70	Two-Leg Portable Frames-Pair	PR	\$ 195.00	3%	\$ 189.15
338	70	Welded St.Leg Bench Frames-Pr	PR	\$ 159.00	3%	\$ 154.23
532	70	Welded St. Leg Bench, 6'	EA	\$ 497.00	3%	\$ 482.09
533	70	Welded Straight Leg Bench, 8'	EA	\$ 591.00	3%	\$ 573.27
574	70	Table Frames 1 5/8"Od	EA	\$ 295.00	3%	\$ 286.15
592	70	Std Pic Tbl 6' W/Wood Seat/Top	EA	\$ 552.00	3%	\$ 535.44
593	70	Std Pic Tbl 8' W/Wood Seat/Top	EA	\$ 632.00	3%	\$ 613.04

GAMETIME SITE FURNISHINGS

Part No.	Part Group	Item Description	Unit	Commercial Price	USC Disc	USC Net Price
598	70	Std Aluminum Picnic Table, 6'	EA	\$ 809.00	3%	\$ 784.73
599	70	Std Aluminum Picnic Table, 8'	EA	\$ 992.00	3%	\$ 962.24
677	70	6' Painted Picnic Table	EA	\$ 1,190.00	3%	\$ 1,154.30
678	70	8' Painted Picnic Table	EA	\$ 1,439.00	3%	\$ 1,395.83
705	70	Portable Bike Rack 5'	EA	\$ 359.00	3%	\$ 348.23
707	70	Permanent Bike Rack 5'	EA	\$ 361.00	3%	\$ 350.17
710	70	Portable Bike Rack 10'	EA	\$ 593.00	3%	\$ 575.21
711	70	Permanent Bike Rack 10'	EA	\$ 594.00	3%	\$ 576.18
720	70	Portable Bike Rack 20'	EA	\$ 1,128.00	3%	\$ 1,094.16
721	70	Permanent Bike Rack 20'	EA	\$ 1,147.00	3%	\$ 1,112.59
730	70	Portable Bike Rack 30'	EA	\$ 1,675.00	3%	\$ 1,624.75
731	70	Permanent Bike Rack 30'	EA	\$ 1,680.00	3%	\$ 1,629.60
756	70	Picnic Table Anchor Kit	EA	\$ 10.60	3%	\$ 10.28
766	70	Wood Top And Seats, 6'	EA	\$ 594.00	3%	\$ 576.18
768	70	Picnic Table	EA	\$ 677.00	3%	\$ 656.69
769	70	End Frames Only (Set)	SET	\$ 364.00	3%	\$ 353.08
796	70	H D Picnic Table, 6' Alum	EA	\$ 895.00	3%	\$ 868.15
798	70	H D Picnic Table, 8' Alum	EA	\$ 1,121.00	3%	\$ 1,087.37
1308	70	H.D. Accessible Picnic Table W/ Alum	EA	\$ 1,044.00	3%	\$ 1,012.68
1309	70	H.D. Accessible Picnic Table W/ Wood	EA	\$ 648.00	3%	\$ 628.56
1818	70	Timbers Trash Receptacle Portable	EA	\$ 847.00	3%	\$ 821.59
1819	70	Timbers Trash Receptacle Permanent	EA	\$ 792.00	3%	\$ 768.24
1820	70	Timbers Straight Leg Park Bench	EA	\$ 623.00	3%	\$ 604.31
1821	70	Timbers Two Leg Portable Bench	EA	\$ 677.00	3%	\$ 656.69
2108	70	Player Bench, 8' Perm	EA	\$ 227.00	3%	\$ 220.19
2115	70	Player Bench, 15' Perm	EA	\$ 366.00	3%	\$ 355.02
2125	70	Stationary Alum Park Bench, 15'	EA	\$ 702.00	3%	\$ 680.94
2126	70	Stationary Alum Park Bench, 6'	EA	\$ 346.00	3%	\$ 335.62
2128	70	Stationary Alum Park Bench, 8'	EA	\$ 423.00	3%	\$ 410.31
2132	70	6' Wld. Alum. Angle Leg Bench	EA	\$ 508.00	3%	\$ 492.76
2133	70	8' Wld. Alum. Angle Leg Bench	EA	\$ 604.00	3%	\$ 585.88
2136	70	Portable Alum Park Bench, 6'	EA	\$ 369.00	3%	\$ 357.93
2138	70	Portable Alum Park Bench, 8'	EA	\$ 451.00	3%	\$ 437.47
2145	70	Portable Alum Park Bench, 15'	EA	\$ 742.00	3%	\$ 719.74
2156	70	Player Bench, 6' Port	EA	\$ 299.00	3%	\$ 290.03
2158	70	Player Bench, 8' Port	EA	\$ 347.00	3%	\$ 336.59
2165	70	Player Bench, 15' Port	EA	\$ 548.00	3%	\$ 531.56
3138	70	Wld. Angle Leg Prk Bnch.	EA	\$ 168.00	3%	\$ 162.96
4046	70	6' Wld. Wood Angle Leg Bench	EA	\$ 400.00	3%	\$ 388.00
4047	70	8' Wld. Wood Angle Leg Bench	EA	\$ 688.00	3%	\$ 667.36
4056	70	Two-Leg Portable Bench, 6'(Wood)	EA	\$ 427.00	3%	\$ 414.19
4066	70	Welded Straight Leg Bench, 6'(Wood)	EA	\$ 391.00	3%	\$ 379.27
4067	70	Welded Straight Leg Bench, 8'(Wood)	EA	\$ 679.00	3%	\$ 658.63
4068	70	Two-Leg Portable Bench, 8' (Wood)	EA	\$ 718.00	3%	\$ 696.46

GAMETIME SITE FURNISHINGS

Part No.	Part Group	Item Description	Unit	Commercial Price	USC Disc	USC Net Price
4732	70	Rustic Rec 20 Gal Port 1X4	EA	\$ 496.00	3%	\$ 481.12
4741	70	32 Gal Receptacle Perm 2X4	EA	\$ 1,082.00	3%	\$ 1,049.54
7700	70	9 Position Loop Bike Rack	EA	\$ 329.00	3%	\$ 319.13
7702	70	7 Position Loop Bike Rack	EA	\$ 277.00	3%	\$ 268.69
7703	70	5 Position Loop Bike Rack	EA	\$ 200.00	3%	\$ 194.00
8350	70	Plain Bollard Bike Rack Inground	EA	\$ 136.00	3%	\$ 131.92
8352	70	Double Bollard Bike Rack Inground	EA	\$ 187.00	3%	\$ 181.39
8354	70	Plain Bollard Bike Rack S/M	EA	\$ 158.00	3%	\$ 153.26
8356	70	Double Bollard Bike Rack S/M	EA	\$ 201.00	3%	\$ 194.97
8727	70	Deluxe Litter Recep Port	EA	\$ 732.00	3%	\$ 710.04
8728	70	Deluxe Litter Recep Port	EA	\$ 574.00	3%	\$ 556.78
28001	70	6' P/S Preschool Picnic Table	EA	\$ 1,239.00	3%	\$ 1,201.83
28002	70	6' P/S Bench W/O Back Portable	EA	\$ 393.00	3%	\$ 381.21
28003	70	6' P/S Bench W/O Back Inground	EA	\$ 352.00	3%	\$ 341.44
28004	70	6' P/S Bench W/O Back S/M	EA	\$ 390.00	3%	\$ 378.30
28005	70	8' P/S Bench W/O Back Portable	EA	\$ 550.00	3%	\$ 533.50
28006	70	8' P/S Bench W/O Back Inground	EA	\$ 478.00	3%	\$ 463.66
28007	70	8' P/S Bench W/O Back S/M	EA	\$ 547.00	3%	\$ 530.59
28008	70	6' P/S Bench W/Back Portable	EA	\$ 721.00	3%	\$ 699.37
28009	70	6' P/S Bench W/Back Inground	EA	\$ 685.00	3%	\$ 664.45
28010	70	6' P/S Bench W/Back S/M	EA	\$ 725.00	3%	\$ 703.25
28011	70	8' P/S Bench W/Back Portable	EA	\$ 1,002.00	3%	\$ 971.94
28012	70	8' P/S Bench W/Back Inground	EA	\$ 936.00	3%	\$ 907.92
28013	70	8' P/S Bench W/Back S/M	EA	\$ 1,009.00	3%	\$ 978.73
28014	70	6' P/S Hd Picnic Table	EA	\$ 1,479.00	3%	\$ 1,434.63
28015	70	8' P/S Hd Picnic Table	EA	\$ 1,816.00	3%	\$ 1,761.52
28016	70	8' P/S Ada Hd Picnic Table	EA	\$ 1,565.00	3%	\$ 1,518.05
28017	70	46" Food Court Table	EA	\$ 1,763.00	3%	\$ 1,710.11
28018	70	Ada Table W/1 5/8" Pipe	EA	\$ 1,642.00	3%	\$ 1,592.74
28019	70	P/S Food Court Table Inground	EA	\$ 2,019.00	3%	\$ 1,958.43
28020	70	P/S Ada Food Court Table	EA	\$ 1,707.00	3%	\$ 1,655.79
28021	70	P/S Food Court Table S/M	EA	\$ 2,077.00	3%	\$ 2,014.69
28022	70	Ada Food Court Table S/M	EA	\$ 1,765.00	3%	\$ 1,712.05
28023	70	Punched Receptacle	EA	\$ 609.00	3%	\$ 590.73
28024	70	Receptacle W/Dome Top Inground	EA	\$ 1,183.00	3%	\$ 1,147.51
28025	70	Receptacle W/Dome Top S/M	EA	\$ 1,135.00	3%	\$ 1,100.95
28026	70	Receptacle W/Flat Top Inground	EA	\$ 794.00	3%	\$ 770.18
28027	70	Receptacle W/Flat Top S/M	EA	\$ 736.00	3%	\$ 713.92
28028	70	Sway Bench	EA	\$ 1,552.00	3%	\$ 1,505.44
28030	70	6' P/S Std Picnic Table	EA	\$ 1,326.00	3%	\$ 1,286.22
28037	70	8' P/S Std Picnic Table	EA	\$ 1,662.00	3%	\$ 1,612.14
28042	70	Elephant Bench Inground	EA	\$ 891.00	3%	\$ 864.27
28043	70	Elephant Bench, S/M	EA	\$ 902.00	3%	\$ 874.94
28044	70	Gorilla Bench Ing	EA	\$ 1,042.00	3%	\$ 1,010.74

GAMETIME SITE FURNISHINGS

Part No.	Part Group	Item Description	Unit	Commercial Price	USC Disc	USC Net Price
28045	70	Gorilla Bench Sm	EA	\$ 1,056.00	3%	\$ 1,024.32
28050	70	6' Music Bench W/Back Port	EA	\$ 844.00	3%	\$ 818.68
28051	70	6' Music Bench W/Back Ingr	EA	\$ 805.00	3%	\$ 780.85
28052	70	6' Music Bench W/Back Sm	EA	\$ 832.00	3%	\$ 807.04
106149	70	Ash Pan Replacement Kit	EA	\$ 91.00	3%	\$ 88.27
304005	70	Punched Ring Frame	EA	\$ 55.00	3%	\$ 53.35
F7700	70	9 Pos Loop Rack Flush Mount	EA	\$ 398.00	3%	\$ 386.06
F7702	70	7 Pos Loop Rack Flush Mount	EA	\$ 344.00	3%	\$ 333.68
F7703	70	5 Pos Loop Rack Flush Mount	EA	\$ 270.00	3%	\$ 261.90
M1818	70	Timbers Trash Receptacle Portable	EA	\$ 847.00	3%	\$ 821.59
M1819	70	Timbers Trash Receptacle Permanent	EA	\$ 792.00	3%	\$ 768.24
M1820	70	Timbers Straight Leg Park Bench	EA	\$ 623.00	3%	\$ 604.31
M1821	70	Timbers Two Leg Portable Bench	EA	\$ 677.00	3%	\$ 656.69
P1308	70	H.D. Accessible Picnic Table W/ Alum	EA	\$ 1,471.00	3%	\$ 1,426.87
P1309	70	H.D. Accessible Picnic Table W/ Wood	EA	\$ 827.00	3%	\$ 802.19
P2132	70	6' Wld. Alum. Angle Leg Bench	EA	\$ 825.00	3%	\$ 800.25
P2133	70	8' Wld. Alum. Angle Leg Bench	EA	\$ 922.00	3%	\$ 894.34
P252	70	Two-Leg Port. Bench 6' Painted	EA	\$ 906.00	3%	\$ 878.82
P253	70	Two-Leg Port. Bench 8' Painted	EA	\$ 1,004.00	3%	\$ 973.88
P3138	70	Wld. Angle Leg Bench Frames	EA	\$ 174.00	3%	\$ 168.78
P328	70	Two Leg Port. Frames Painted	EA	\$ 257.00	3%	\$ 249.29
P338	70	Welded St.Leg Frames Painted	EA	\$ 203.00	3%	\$ 196.91
P4046	70	6' Wld. Wood Angle Leg Bench	EA	\$ 403.00	3%	\$ 390.91
P4047	70	8' Wld. Wood Angle Leg Bench	EA	\$ 693.00	3%	\$ 672.21
P4056	70	Two-Leg Port Bench 6' Painted W/Wood	EA	\$ 483.00	3%	\$ 468.51
P4066	70	Welded Straight Leg Bench 6' Painted	EA	\$ 436.00	3%	\$ 422.92
P4067	70	Welded Straight Leg Bench 8' Painted	EA	\$ 724.00	3%	\$ 702.28
P4068	70	Two-Leg Port. Bench 8' Painted	EA	\$ 775.00	3%	\$ 751.75
P532	70	Welded St.Leg Bench, 6'Ptd.	EA	\$ 854.00	3%	\$ 828.38
P533	70	Welded Straight Leg Bench, 8' Painted	EA	\$ 956.00	3%	\$ 927.32
P574	70	Standard Frames Only	EA	\$ 498.00	3%	\$ 483.06
P592	70	6' Table With Wood Slats	EA	\$ 723.00	3%	\$ 701.31
P593	70	8' Table With Wood Slats	EA	\$ 825.00	3%	\$ 800.25
P766	70	6'Wood Picnic Table	EA	\$ 773.00	3%	\$ 749.81
P768	70	8'Wood Picnic Table	EA	\$ 881.00	3%	\$ 854.57
P769	70	Hd Frames Only (Painted)	EA	\$ 546.00	3%	\$ 529.62
P796	70	6' H.D. Picnic Table Painted	EA	\$ 1,314.00	3%	\$ 1,274.58
P798	70	8'Alum Picnic Table	EA	\$ 1,576.00	3%	\$ 1,528.72
PR4046	70	6' Wld. Redwood Angle Leg Bench	EA	\$ 831.00	3%	\$ 806.07
PR4056	70	Two-Leg Port. Bench 6' Painted W/Rw	EA	\$ 911.00	3%	\$ 883.67
PR4066	70	Welded Straight Leg Bench 6' Painted	EA	\$ 863.00	3%	\$ 837.11
R4046	70	6' Wld. Redwood Angle Leg Bench	EA	\$ 825.00	3%	\$ 800.25
R4056	70	6' 2-Leg Portable Bench (Redwood)	EA	\$ 853.00	3%	\$ 827.41
R4066	70	6' Welded Straight Bench (Redwood)	EA	\$ 815.00	3%	\$ 790.55

GAMETIME SITE FURNISHINGS

Part No.	Part Group	Item Description	Unit	Commercial Price	USC Disc	USC Net Price
R4732	70	20 Gal Receptacle(1X4) Portable	EA	\$ 542.00	3%	\$ 525.74
R4741	70	32 Gal Receptacle(2X4) Permanent	EA	\$ 1,216.00	3%	\$ 1,179.52
S100	45	4'S100 BNCH,w/BCK HZ SLT-PC	EA	\$ 1,072.00	0%	\$ 1,072.00
S1000I	45	46"S1000 SQ TBL,IN GROUND,SLT	EA	\$ 2,448.00	0%	\$ 2,448.00
S1000S	45	46"S1000 SQ TBL,SM,SLT	EA	\$ 2,448.00	0%	\$ 2,448.00
S1001I	44	46"S1000 SQ TBL,3 SEAT ING,SLT	EA	\$ 2,398.00	3%	\$ 2,326.06
S1001S	44	46"S1000 SQ TBL,3 SEAT,SM,SLT	EA	\$ 2,398.00	3%	\$ 2,326.06
S1002	47	36"S1000 3 SEAT,RND SLD TOP,SLT-PC	EA	\$ 2,093.00	0%	\$ 2,093.00
S1003I	44	6'S1000 BNCH w/BCK,SLT,ING- PC FRM	EA	\$ 1,307.00	3%	\$ 1,267.79
S1003S	44	6'S1000 BNCH w/BCK,SLT-PC FRM	EA	\$ 1,339.00	3%	\$ 1,298.83
S1004I	44	6'S1000 BNCH W/O BCK,SLT ING-PC FRM	EA	\$ 1,014.00	3%	\$ 983.58
S1004S	44	6'S1000 BNCH W/O BCK,SLT-PC FRM	EA	\$ 1,044.00	3%	\$ 1,012.68
S1005	40	36 GAL S1000 RECEPT w/SLD LID	EA	\$ 1,047.00	6%	\$ 984.18
S101	45	6'S100 BNCH,w/BCK HZ SLT-PC	EA	\$ 1,134.00	0%	\$ 1,134.00
S102	45	8'S100 BNCH,w/BCK HZ SLT-PC	EA	\$ 1,195.00	0%	\$ 1,195.00
S103	45	4'S100 BNCH,w/BCK SLT-PC	EA	\$ 1,010.00	0%	\$ 1,010.00
S104	45	6'S100 BNCH,w/BCK SLT-PC	EA	\$ 1,085.00	0%	\$ 1,085.00
S105	45	8'S100 BNCH,w/BCK SLT-PC	EA	\$ 1,141.00	0%	\$ 1,141.00
S106	44	S100 CNTR ARM KIT PC	EA	\$ 118.00	3%	\$ 114.46
S1100	45	6'S1100 BNCH,w/BCK BRNRECPLST,THERM	EA	\$ 1,037.74	0%	\$ 1,037.74
S1101	45	8'S1100 BNCH,w/BCK BRNRECPLST,THERM	EA	\$ 1,266.70	0%	\$ 1,266.70
S1102	45	6'S1100 BNCH,w/BCK CEDRRECPLST,THER	EA	\$ 1,037.74	0%	\$ 1,037.74
S1103	45	8'S1100 BNCH,w/BCK CEDRRECPLST,THER	EA	\$ 1,266.70	0%	\$ 1,266.70
S1104	32	4'S1100 BNCH,w/BCK FIE-THERM FRM	EA	\$ 1,186.00	3%	\$ 1,150.42
S1105	47	6'S1100 BNCH,w/BCK FIE-THERM FRM	EA	\$ 1,446.00	0%	\$ 1,446.00
S1106	46	8'S1100 BNCH,w/BCK FIE-THERM FRM	EA	\$ 1,877.00	0%	\$ 1,877.00
S1107	45	6'S1100 BNCH,w/BCK GRNRECPLST,THERM	EA	\$ 1,037.74	0%	\$ 1,037.74
S1108	45	8'S1100 BNCH,w/BCK GRNRECPLST,THERM	EA	\$ 1,266.70	0%	\$ 1,266.70
S1109	45	6'S1100 BNCH,w/BCK GRYRECPLST,THERM	EA	\$ 1,037.74	0%	\$ 1,037.74
S1110	45	8'S1100 BNCH,w/BCK GRYRECPLST,THERM	EA	\$ 1,266.70	0%	\$ 1,266.70
S1111	44	4'S1100 BNCH,w/BCK HZ SLT-THERM	EA	\$ 1,019.00	3%	\$ 988.43
S1112	47	6'S1100 BNCH,w/BCK HZ SLT-THERM	EA	\$ 1,446.00	0%	\$ 1,446.00
S1113	40	4'S1100 BNCH,w/BCK PERF-THERM FRM	EA	\$ 1,214.00	6%	\$ 1,141.16
S1114	40	6'S1100 BNCH,w/BCK PERF-THERM FRM	EA	\$ 1,252.00	6%	\$ 1,176.88
S1115	40	8'S1100 BNCH,w/BCK PERF-THERM FRM	EA	\$ 1,420.00	6%	\$ 1,334.80
S1116	40	4'S1100 BNCH,w/BCK SLT-THERM FRM	EA	\$ 1,186.00	6%	\$ 1,114.84
S1117	47	6'S1100 BNCH,w/BCK SLT-THERM FRM	EA	\$ 1,446.00	0%	\$ 1,446.00
S1118	35	8'S1100 BNCH,w/BCK SLT-THERM FRM	EA	\$ 1,877.00	0%	\$ 1,877.00
S1119	40	4'S1100 BNCH,w/BCK DIA-THERM FRM	EA	\$ 1,104.00	6%	\$ 1,037.76
S1120	32	6'S1100 BNCH,w/BCK DIA-THERM FRM	EA	\$ 1,133.00	3%	\$ 1,099.01
S1121	40	8'S1100 BNCH,w/BCK DIA-THERM FRM	EA	\$ 1,277.00	6%	\$ 1,200.38
S1122	40	4'S1100 BNCH,w/BCK WAVE-THERM FRM	EA	\$ 1,186.00	6%	\$ 1,114.84
S1123	47	6'S1100 BNCH,w/BCK WAVE-THERM FRM	EA	\$ 1,446.00	0%	\$ 1,446.00
S1124	46	8'S1100 BNCH,w/BCK WAVE-THERM FRM	EA	\$ 1,877.00	0%	\$ 1,877.00

GAMETIME SITE FURNISHINGS

Part No.	Part Group	Item Description	Unit	Commercial Price	USC Disc	USC Net Price
S1125	35	4'S1100 ADD ON BNCH,w/BCK DIA-THERM	EA	\$ 916.00	0%	\$ 916.00
S1126	47	4'S1100 ADD ON BNCH,w/BCK FIE-THERM	EA	\$ 998.00	0%	\$ 998.00
S1127	46	4'S1100 ADD ON BNCH,w/BCK PERF-THER	EA	\$ 1,007.00	0%	\$ 1,007.00
S1128	46	4'S1100 ADD ON BNCH,w/BCK SLT-THERM	EA	\$ 998.00	0%	\$ 998.00
S1129	46	4'S1100 ADD ON BNCH,w/BCK WAVE-THER	EA	\$ 998.00	0%	\$ 998.00
S1130	47	6'S1100 ADD ON BNCH,w/BCK DIA-THER	EA	\$ 943.00	0%	\$ 943.00
S1131	46	6'S1100 ADD ON BNCH,w/BCK FIE-THER	EA	\$ 1,259.00	0%	\$ 1,259.00
S1132	47	6'S1100 ADD ON BNCH,w/BCK PERF-THER	EA	\$ 1,036.00	0%	\$ 1,036.00
S1133	35	6'S1100 ADD ON BNCH,w/BCK SLT-THER	EA	\$ 1,259.00	0%	\$ 1,259.00
S1134	35	6'S1100 BNCH,w/BCK BRNRECPLST,THER	EA	\$ 1,259.00	0%	\$ 1,259.00
S1135	45	8'S1100 BNCH,w/BCK BRNRECPLST,THERM	EA	\$ 1,011.00	0%	\$ 1,011.00
S1136	45	6'S1100 BNCH,w/BCK CEDRRECPLST,THER	EA	\$ 1,071.00	0%	\$ 1,071.00
S1137	45	8'S1100 BNCH,w/BCK CEDRRECPLST,THER	EA	\$ 1,011.00	0%	\$ 1,011.00
S1138	45	4'S1100 BNCH,w/BCK FIE-THERM FRM	EA	\$ 1,071.00	0%	\$ 1,071.00
S1139	44	6'S1100 BNCH,w/BCK FIE-THERM FRM	EA	\$ 1,109.00	3%	\$ 1,075.73
S1140	44	8'S1100 BNCH,w/BCK FIE-THERM FRM	EA	\$ 1,281.00	3%	\$ 1,242.57
S1141	45	6'S1100 BNCH,w/BCK GRNRECPLST,THERM	EA	\$ 1,011.00	0%	\$ 1,011.00
S1142	45	8'S1100 BNCH,w/BCK GRNRECPLST,THERM	EA	\$ 1,071.00	0%	\$ 1,071.00
S1143	45	6'S1100 BNCH,w/BCK GRYRECPLST,THERM	EA	\$ 1,011.00	0%	\$ 1,011.00
S1144	45	8'S1100 BNCH,w/BCK GRYRECPLST,THERM	EA	\$ 1,071.00	0%	\$ 1,071.00
S1145	44	4'S1100 BNCH,w/BCK HZ SLT-THERM	EA	\$ 1,095.00	3%	\$ 1,062.15
S1146	44	6'S1100 BNCH,w/BCK HZ SLT-THERM	EA	\$ 1,268.00	3%	\$ 1,229.96
S1147	40	4'S1100 BNCH,w/BCK PERF-THERM FRM	EA	\$ 1,585.00	6%	\$ 1,489.90
S1148	44	6'S1100 BNCH,w/BCK PERF-THERM FRM	EA	\$ 1,120.00	3%	\$ 1,086.40
S1149	44	8'S1100 BNCH,w/BCK PERF-THERM FRM	EA	\$ 1,230.00	3%	\$ 1,193.10
S1150	40	4'S1100 BNCH,w/BCK SLT-THERM FRM	EA	\$ 1,601.00	6%	\$ 1,504.94
S1151	44	6'S1100 BNCH,w/BCK SLT-THERM FRM	EA	\$ 1,047.00	3%	\$ 1,015.59
S1152	44	8'S1100 BNCH,w/BCK SLT-THERM FRM	EA	\$ 1,170.00	3%	\$ 1,134.90
S1153	34	4'S1100 BNCH,w/BCK DIA-THERM FRM	EA	\$ 1,084.00	3%	\$ 1,051.48
S1154	44	6'S1100 BNCH,w/BCK DIA-THERM FRM	EA	\$ 1,257.00	3%	\$ 1,219.29
S1155	40	8'S1100 BNCH,w/BCK DIA-THERM FRM	EA	\$ 1,625.00	6%	\$ 1,527.50
S1156	40	4'S1100 BNCH,w/BCK WAVE-THERM FRM	EA	\$ 1,625.00	6%	\$ 1,527.50
S1157A	45	32 GAL S1100 BRN RECEPT w/AU	EA	\$ 1,463.00	0%	\$ 1,463.00
S1157B	45	32 GAL S1100 BRN RECEPT w/RB	EA	\$ 1,486.00	0%	\$ 1,486.00
S1157F	45	32 GAL S1100 BRN RECEPT w/FT	EA	\$ 1,394.00	0%	\$ 1,394.00
S1158A	45	32 GAL S1100 CEDAR RECEPT w/AU	EA	\$ 1,463.00	0%	\$ 1,463.00
S1158B	45	32 GAL S1100 CEDAR RECEPT w/RB	EA	\$ 1,486.00	0%	\$ 1,486.00
S1158F	45	32 GAL S1100 CEDAR RECEPT w/FT	EA	\$ 1,394.00	0%	\$ 1,394.00
S1159A	45	32 GAL S1100 GRN RECEPT w/AU	EA	\$ 1,463.00	0%	\$ 1,463.00
S1159B	45	32 GAL S1100 GRN RECEPT w/RB	EA	\$ 1,486.00	0%	\$ 1,486.00
S1159F	45	32 GAL S1100 GRN RECEPT w/FT	EA	\$ 1,394.00	0%	\$ 1,394.00
S1160A	45	32 GAL S1100 GRY RECEPT w/AU	EA	\$ 1,463.00	0%	\$ 1,463.00
S1160B	45	32 GAL S1100 GRY RECEPT w/RB	EA	\$ 1,486.00	0%	\$ 1,486.00
S1160F	45	32 GAL S1100 GRY RECEPT w/FT	EA	\$ 1,394.00	0%	\$ 1,394.00

GAMETIME SITE FURNISHINGS

Part No.	Part Group	Item Description	Unit	Commercial Price	USC Disc	USC Net Price
S1161I	34	S1100 4"SQ BLLRD 3'ING PC	EA	\$ 360.00	3%	\$ 349.20
S1161S	34	S1100 4"SQ BLLRD 3'SM PC	EA	\$ 360.00	3%	\$ 349.20
S1162I	34	S1100 4"SQ BLLRD 3'ING w/1CHN PC	EA	\$ 360.00	3%	\$ 349.20
S1162S	34	S1100 4"SQ BLLRD 3'SM w/1CHN PC	EA	\$ 360.00	3%	\$ 349.20
S1163I	34	S1100 4"SQ BLLRD 3'ING w/2CHN PC	EA	\$ 366.00	3%	\$ 355.02
S1163S	34	S1100 4"SQ BLLRD 3'SM w/2CHN PC	EA	\$ 366.00	3%	\$ 355.02
S1164I	44	S1100 4"SQ BLLRD 4'ING PC	EA	\$ 379.00	3%	\$ 367.63
S1164S	34	S1100 4"SQ BLLRD 4'SM PC	EA	\$ 379.00	3%	\$ 367.63
S1165I	34	S1100 4"SQ BLLRD 4'ING w/1CHN PC	EA	\$ 379.00	3%	\$ 367.63
S1165S	34	S1100 4"SQ BLLRD 4'SM w/1CHN PC	EA	\$ 379.00	3%	\$ 367.63
S1166I	44	S1100 4"SQ BLLRD 4'ING w/2CHN PC	EA	\$ 387.00	3%	\$ 375.39
S1166S	44	S1100 4"SQ BLLRD 4'SM w/2CHN PC	EA	\$ 392.00	3%	\$ 380.24
S1200	32	4'S1200 BNCH,w/BCK SLT-PC FRM	EA	\$ 1,282.00	3%	\$ 1,243.54
S1201	40	6'S1200 BNCH,w/BCK SLT-PC FRM	EA	\$ 1,501.00	6%	\$ 1,410.94
S1202	32	4'S1200 BNCH,w/BCK HZ SLT-PC FRM	EA	\$ 1,282.00	3%	\$ 1,243.54
S1203	40	6'S1200 BNCH,w/BCK HZ SLT-PC FRM	EA	\$ 1,501.00	6%	\$ 1,410.94
S1204	32	4'S1200 BNCH,W/O BCK SLT-PC FRM	EA	\$ 1,158.00	3%	\$ 1,123.26
S1205	32	6'S1200 BNCH,W/O BCK SLT-PC FRM	EA	\$ 1,313.00	3%	\$ 1,273.61
S1206	45	4'S1200 BNCH,w/BCK REC BRN,PC FRM	EA	\$ 1,190.00	0%	\$ 1,190.00
S1207	45	4'S1200 BNCH,w/BCK REC CEDAR,PC FRM	EA	\$ 1,190.00	0%	\$ 1,190.00
S1208	45	4'S1200 BNCH,w/BCK REC GRN,PC FRM	EA	\$ 1,190.00	0%	\$ 1,190.00
S1209	45	4'S1200 BNCH,w/BCK REC GRY,PC FRM	EA	\$ 1,190.00	0%	\$ 1,190.00
S1210	45	6'S1200 BNCH,w/BCK REC BRN,PC FRM	EA	\$ 1,250.00	0%	\$ 1,250.00
S1211	45	6'S1200 BNCH,w/BCK REC CEDAR,PC FRM	EA	\$ 1,250.00	0%	\$ 1,250.00
S1212	45	6'S1200 BNCH,w/BCK REC GRN,PC FRM	EA	\$ 1,250.00	0%	\$ 1,250.00
S1213	45	6'S1200 BNCH,w/BCK REC GRY,PC FRM	EA	\$ 1,250.00	0%	\$ 1,250.00
S1214	44	4'S1200 BNCH,W/O BCK REC BRN,PC FRM	EA	\$ 1,077.00	3%	\$ 1,044.69
S1215	44	4'S1200 BNCH,W/OBCK RECCEDAR,PC FRM	EA	\$ 1,077.00	3%	\$ 1,044.69
S1216	44	4'S1200 BNCH,W/O BCK REC GRN,PC FRM	EA	\$ 1,077.00	3%	\$ 1,044.69
S1217	44	4'S1200 BNCH,W/O BCK REC GRY,PC FRM	EA	\$ 1,077.00	3%	\$ 1,044.69
S1218	34	6'S1200 BNCH,W/O BCK REC BRN-PC FRM	EA	\$ 1,126.00	3%	\$ 1,092.22
S1219	34	6'S1200 BNCH,W/OBCK RECCEDAR-PC FRM	EA	\$ 1,126.00	3%	\$ 1,092.22
S1220	34	6'S1200 BNCH,W/O BCK REC GRN-PC FRM	EA	\$ 1,126.00	3%	\$ 1,092.22
S1221	34	6'S1200 BNCH,W/O BCK REC GRY-PC FRM	EA	\$ 1,126.00	3%	\$ 1,092.22
S1222I	40	S1200 6"RD BLLRD 3'ING PC	EA	\$ 372.00	6%	\$ 349.68
S1222S	32	S1200 6"RD BLLRD 3'SM PC	EA	\$ 326.00	3%	\$ 316.22
S1223I	47	S1200 8"RD BLLRD 3'ING PC	EA	\$ 531.00	0%	\$ 531.00
S1223S	46	S1200 8"RD BLLRD 3'SM PC	EA	\$ 498.00	0%	\$ 498.00
S1300	34	4'S1300 BNCH,w/BCK FIE-THERM FRM	EA	\$ 1,019.00	3%	\$ 988.43
S1301	32	6'S1300 BNCH,w/BCK FIE-THERM FRM	EA	\$ 1,272.00	3%	\$ 1,233.84
S1302	40	8'S1300 BNCH, w/BCK FIE-THERM FRM	EA	\$ 1,529.00	6%	\$ 1,437.26
S1303	40	6'S1300 BNCH,w/BCK HZ SLT-THERM FRM	EA	\$ 1,271.00	6%	\$ 1,194.74
S1304	40	8'S1300 BNCH,w/BCK HZ SLT-THERM FRM	EA	\$ 1,529.00	6%	\$ 1,437.26
S1305	44	4'S1300 BNCH,w/BCK PERF-THERM FRM	EA	\$ 1,046.00	3%	\$ 1,014.62

GAMETIME SITE FURNISHINGS

Part No.	Part Group	Item Description	Unit	Commercial Price	USC Disc	USC Net Price
S1306	44	6'S1300 BNCH,w/BCK PERF-THERM FRM	EA	\$ 1,082.00	3%	\$ 1,049.54
S1307	45	8'S1300 BNCH, w/BCK PERF -THERM FRM	EA	\$ 1,118.00	0%	\$ 1,118.00
S1308	44	4'S1300 BNCH,w/BCK SLT-THERM FRM	EA	\$ 1,019.00	3%	\$ 988.43
S1309	40	6'S1300 BNCH,w/BCK SLT-THERM FRM	EA	\$ 1,272.00	6%	\$ 1,195.68
S1310	47	8'S1300 BNCH,w/BCK SLT-THERM FRM	EA	\$ 1,529.00	0%	\$ 1,529.00
S1311	44	4'S1300 BNCH,w/BCK DIA-THERM FRM	EA	\$ 940.00	3%	\$ 911.80
S1312	34	6'S1300 BNCH,w/BCK DIA-THERM FRM	EA	\$ 964.00	3%	\$ 935.08
S1313	45	8'S1300 BNCH,w/BCK DIA -THERM FRM	EA	\$ 991.00	0%	\$ 991.00
S1314	44	4'S1300 BNCH,w/BCK WAVE-THERM FRM	EA	\$ 1,019.00	3%	\$ 988.43
S1315	40	6'S1300 BNCH,w/BCK WAVE-THERM FRM	EA	\$ 1,272.00	6%	\$ 1,195.68
S1316	40	8'S1300 BNCH, w/BCK WAVE-THERM FRM	EA	\$ 1,529.00	6%	\$ 1,437.26
S1317	45	4'S1300 BNCH,W/O BCK FIE-THERM FRM	EA	\$ 926.00	0%	\$ 926.00
S1318	44	6'S1300 BNCH,W/O BCK FIE-THERM FRM	EA	\$ 1,182.00	3%	\$ 1,146.54
S1319	45	4'S1300 BNCH,W/O BCK PERF-THERM FRM	EA	\$ 953.00	0%	\$ 953.00
S1320	45	6'S1300 BNCH,W/O BCK PERF-THERM FRM	EA	\$ 988.00	0%	\$ 988.00
S1321	32	8'S1300 BNCH,W/O BCK PERF-THERM FRM	EA	\$ 1,337.00	3%	\$ 1,296.89
S1322	45	4'S1300 BNCH,W/O BCK SLT-THERM FRM	EA	\$ 926.00	0%	\$ 926.00
S1323	32	6'S1300 BNCH,W/O BCK SLT-THERM FRM	EA	\$ 1,182.00	3%	\$ 1,146.54
S1324	47	8'S1300 BNCH,W/O BCK SLT-THERM FRM	EA	\$ 1,519.00	0%	\$ 1,519.00
S1325	45	4'S1300 BNCH,W/O BCK DIA-THERM FRM	EA	\$ 847.00	0%	\$ 847.00
S1326	45	6'S1300 BNCH,W/O BCK DIA-THERM FRM	EA	\$ 873.00	0%	\$ 873.00
S1327	32	8'S1300 BNCH,W/O BCK DIA-THERM FRM	EA	\$ 1,171.00	3%	\$ 1,135.87
S1328	45	4'S1300 BNCH,W/O BCK WAVE-THERM FRM	EA	\$ 926.00	0%	\$ 926.00
S1329	44	6'S1300 BNCH,W/O BCK WAVE-THERM FRM	EA	\$ 1,182.00	3%	\$ 1,146.54
S1330	47	8'S1300 BNCH,W/O BCK WAVE-THERM FRM	EA	\$ 1,529.00	0%	\$ 1,529.00
S1331A	35	36 GAL S1300 RECEPT w/AU	EA	\$ 1,257.00	0%	\$ 1,257.00
S1331B	35	36 GAL S1300 RECEPT w/RB	EA	\$ 1,232.00	0%	\$ 1,232.00
S1331F	35	36 GAL S1300 RECEPT w/FT	EA	\$ 1,200.00	0%	\$ 1,200.00
S1332A	46	72 GAL S1300 RECEPT w/AU	EA	\$ 1,926.00	0%	\$ 1,926.00
S1332B	46	72 GAL S1300 RECEPT w/RB	EA	\$ 1,765.00	0%	\$ 1,765.00
S1332F	47	72 GAL S1300 RECEPT w/FT	EA	\$ 1,583.00	0%	\$ 1,583.00
S1333	46	24"ROUND 18"HIGH S1300 PLANTER-PC	EA	\$ 930.00	0%	\$ 930.00
S1334I	47	S1300 6"RD BLLRD 3'ING PC	EA	\$ 406.00	0%	\$ 406.00
S1334S	40	S1300 6"RD BLLRD 3'SM PC	EA	\$ 360.00	6%	\$ 338.40
S1335I	32	S1300 8"RD BLLRD 3'ING PC	EA	\$ 512.00	3%	\$ 496.64
S1336S	32	S1300 8"RD BLLRD 3'SM PC	EA	\$ 445.00	3%	\$ 431.65
S1400	45	4'S1400 BNCH,w/BCK,IPE WOOD,PC FRM	EA	\$ 1,569.00	0%	\$ 1,569.00
S1401	44	6'S1400 BNCH,w/BCK,IPE WOOD,PC FRM	EA	\$ 1,781.00	3%	\$ 1,727.57
S1402	44	8'S1400 BNCH,w/BCK,IPE WOOD,PC FRM	EA	\$ 1,994.00	3%	\$ 1,934.18
S1403	45	4'S1400 BNCH,W/OBCK,IPE WOOD,PC FRM	EA	\$ 938.00	0%	\$ 938.00
S1404	45	6'S1400 BNCH,W/OBCK,IPE WOOD,PC FRM	EA	\$ 1,052.00	0%	\$ 1,052.00
S1405	45	8'S1400 BNCH,W/OBCK,IPE WOOD,PC FRM	EA	\$ 1,159.00	0%	\$ 1,159.00
S1406	45	4'S1400 BNCHw/SIDEARM,W/OBCK,IPE,PC	EA	\$ 1,136.00	0%	\$ 1,136.00
S1407	45	6'S1400 BNCHw/SIDEARM,W/OBCK,IPE,PC	EA	\$ 1,279.00	0%	\$ 1,279.00

GAMETIME SITE FURNISHINGS

Part No.	Part Group	Item Description	Unit	Commercial Price	USC Disc	USC Net Price
S1408	45	8'S1400 BNCHw/SIDEARM,W/OBCK,IPE,PC	EA	\$ 1,421.00	0%	\$ 1,421.00
S1409	32	4'S1400 BNCH,w/BCK,SLTS,PC FRM	EA	\$ 1,417.00	3%	\$ 1,374.49
S1410	32	6'S1400 BNCH,w/BCK,SLTS,PC FRM	EA	\$ 1,542.00	3%	\$ 1,495.74
S1411	32	8'S1400 BNCH,w/BCK,SLTS,PC FRM	EA	\$ 1,625.00	3%	\$ 1,576.25
S1412	34	4'S1400 BNCH,W/OBCK,SLTS,PC FRM	EA	\$ 854.00	3%	\$ 828.38
S1413	45	6'S1400 BNCH,W/O BCK,SLTS,PC FRM	EA	\$ 938.00	0%	\$ 938.00
S1414	34	8'S1400 BNCH,W/O BCK,SLTS,PC FRM	EA	\$ 1,023.00	3%	\$ 992.31
S1415	45	4'S1400 BNCHw/SIDEARM,W/OBCK,SLT,PC	EA	\$ 1,023.00	0%	\$ 1,023.00
S1416	45	6'S1400 BNCHw/SIDEARM,W/OBCK,SLT,PC	EA	\$ 1,109.00	0%	\$ 1,109.00
S1417	34	8'S1400 BNCHw/SIDEARM,W/OBCK,SLT,PC	EA	\$ 1,194.00	3%	\$ 1,158.18
S1418A	44	36 GAL S1400 RECEPT w/AU	EA	\$ 2,013.00	3%	\$ 1,952.61
S1418B	44	36 GAL S1400 RECEPT w/RB	EA	\$ 1,961.00	3%	\$ 1,902.17
S1418F	44	36 GAL S1400 RECEPT w/FT	EA	\$ 1,907.00	3%	\$ 1,849.79
S1419	44	4'S1400 TBL,IPE WOOD,PC FRM	EA	\$ 4,134.00	3%	\$ 4,009.98
S1420	44	6'S1400 TBL,IPE WOOD,PC FRM	EA	\$ 4,145.00	3%	\$ 4,020.65
S1421	45	8'S1400 TBL,IPE WOOD,PC FRM	EA	\$ 4,532.00	0%	\$ 4,532.00
S1422I	44	S1400 4"SQ BLLRD 3'ING PC	EA	\$ 221.00	3%	\$ 214.37
S1422S	45	S1400 4"SQ BLLRD 3'SM PC	EA	\$ 195.00	0%	\$ 195.00
S1423I	44	S1400 4"SQ BLLRD 4'ING PC	EA	\$ 235.00	3%	\$ 227.95
S1423S	45	S1400 4"SQ BLLRD 4'SM PC	EA	\$ 215.00	0%	\$ 215.00
S1500I	46	2-SEAT S1500 BNCH,ROD,ING-PC FRM	EA	\$ 1,741.00	0%	\$ 1,741.00
S1500P	47	2-SEAT S1500 BNCH,ROD,PORT-PC FRM	EA	\$ 1,741.00	0%	\$ 1,741.00
S1500S	46	2-SEAT S1500 BNCH,ROD,SM-PC FRA	EA	\$ 1,741.00	0%	\$ 1,741.00
S1501I	40	3-SEAT S1500 BNCH,ROD,ING-PC FRM	EA	\$ 1,978.00	6%	\$ 1,859.32
S1501P	32	3-SEAT S1500 BNCH,ROD,PORT-PC FRM	EA	\$ 1,978.00	3%	\$ 1,918.66
S1501S	40	3-SEAT S1500 BNCH,ROD,SM-PC FRM	EA	\$ 1,978.00	6%	\$ 1,859.32
S1502I	44	4-SEAT S1500 BNCH,ROD,ING-PC FRM	EA	\$ 2,231.00	3%	\$ 2,164.07
S1502P	45	4-SEAT S1500 BNCH,ROD,PORT-PC FRM	EA	\$ 2,231.00	0%	\$ 2,231.00
S1502S	44	4-SEAT S1500 BNCH,ROD,SM-PC FRM	EA	\$ 2,231.00	3%	\$ 2,164.07
S1503A	45	32 GAL S1500 RECEPT w/AU	EA	\$ 1,927.00	0%	\$ 1,927.00
S1503B	45	32 GAL S1500 RECEPT w/RB	EA	\$ 1,957.00	0%	\$ 1,957.00
S1503F	45	32 GAL S1500 RECEPT w/FT	EA	\$ 1,768.00	0%	\$ 1,768.00
S1600I	32	S1600 BRNRECPLST 4'CANT BNCH,IG	EA	\$ 915.00	3%	\$ 887.55
S1600S	32	S1600 BRN REC PLST 4'CANT BNCH,SM	EA	\$ 915.00	3%	\$ 887.55
S1601I	32	S1600 CEDARRECPLST 4'CANT BNCH,ING	EA	\$ 915.00	3%	\$ 887.55
S1601S	32	S1600 CEDARRECPLST 4'CANT BNCH,SM	EA	\$ 915.00	3%	\$ 887.55
S1602I	32	S1600 GRN REC PLST 4'CANT BNCH,ING	EA	\$ 915.00	3%	\$ 887.55
S1602S	32	S1600 GRN REC PLST 4'CANT BNCH,SM	EA	\$ 915.00	3%	\$ 887.55
S1603I	32	S1600 GRY REC PLST 4'CANT BNCH,ING	EA	\$ 915.00	3%	\$ 887.55
S1603S	32	S1600 GRY REC PLST 4'CANT BNCH,SM	EA	\$ 915.00	3%	\$ 887.55
S1604I	40	S1600 STL HZ SLT 4'CANT BNCH,ING	EA	\$ 915.00	6%	\$ 860.10
S1604S	32	S1600 STL HZ SLT 4'CANT BNCH,SM	EA	\$ 915.00	3%	\$ 887.55
S1605I	44	S1600 BRNRECPLST 6'CANT TBL,4'SEAT	EA	\$ 2,713.00	3%	\$ 2,631.61
S1605S	44	S1600 BRNRECPLST 6'CANTTBL,4'SEAT	EA	\$ 2,861.00	3%	\$ 2,775.17

GAMETIME SITE FURNISHINGS

Part No.	Part Group	Item Description	Unit	Commercial Price	USC Disc't	USC Net Price
S1606I	44	S1600 CEDARRECPLST 6'CANTTBL,4'SEAT	EA	\$ 2,713.00	3%	\$ 2,631.61
S1606S	44	S1600 CEDARRECPLST 6'CANTTBL,4'SEAT	EA	\$ 2,861.00	3%	\$ 2,775.17
S1607I	44	S1600 GRNRECPLST 6'CANTTBL,4'SEAT	EA	\$ 2,713.00	3%	\$ 2,631.61
S1607S	44	S1600 GRNRECPLST 6'CANTTBL,4'SEAT	EA	\$ 2,861.00	3%	\$ 2,775.17
S1608I	44	S1600 GRYRECPLST 6'CANT TBL,4'SEATS	EA	\$ 2,713.00	3%	\$ 2,631.61
S1608S	44	S1600 GRYRECPLST 6'CANTTBL,4'SEAT	EA	\$ 2,861.00	3%	\$ 2,775.17
S1609I	44	S1600 STL HZ SLT 6'CANT TBL,4'SEAT	EA	\$ 2,976.00	3%	\$ 2,886.72
S1609S	44	S1600 STL HZ SLT 6'CANTTBL,4'SEAT	EA	\$ 3,090.00	3%	\$ 2,997.30
S1615I	32	S1600 BRNRECPLST 6'CANT BNCH,ING	EA	\$ 1,144.00	3%	\$ 1,109.68
S1615S	32	S1600 BRN REC PLST 6'CANT BNCH,SM	EA	\$ 1,144.00	3%	\$ 1,109.68
S1616I	32	S1600 CEDARRECPLST 6'CANT BNCH,ING	EA	\$ 1,144.00	3%	\$ 1,109.68
S1616S	32	S1600 CEDAR REC PLST 6'CANT BNCH,SM	EA	\$ 1,144.00	3%	\$ 1,109.68
S1617I	32	S1600 GRN REC PLST 6'CANT BNCH,ING	EA	\$ 1,144.00	3%	\$ 1,109.68
S1617S	32	S1600 GRN REC PLST 6'CANT BNCH,SM	EA	\$ 1,144.00	3%	\$ 1,109.68
S1618I	32	S1600 GRY REC PLST 6'CANT BNCH,ING	EA	\$ 1,144.00	3%	\$ 1,109.68
S1618S	32	S1600 GRY REC PLST 6'CANT BNCH,SM	EA	\$ 1,144.00	3%	\$ 1,109.68
S1619I	40	S1600 STL HZ SLT 6'CANT BNCH,ING	EA	\$ 1,144.00	6%	\$ 1,075.36
S1619S	32	S1600 STL HZ SLT 6'CANT BNCH,SM	EA	\$ 1,144.00	3%	\$ 1,109.68
S1620I	44	S1600 BRNRECPLST 4'DBL CANTBNCH,ING	EA	\$ 1,602.00	3%	\$ 1,553.94
S1620S	44	S1600 BRNRECPLST 4'DBL CANTBNCH,SM	EA	\$ 1,602.00	3%	\$ 1,553.94
S1621I	44	S1600 CDRRECPLST 4'DBL CANTBNCH,ING	EA	\$ 1,602.00	3%	\$ 1,553.94
S1621S	44	S1600 CEDARRECPLST 4'DBLCANTBNCH,SM	EA	\$ 1,602.00	3%	\$ 1,553.94
S1622I	44	S1600 GRNRECPLST 4'DBL CANTBNCH,ING	EA	\$ 1,602.00	3%	\$ 1,553.94
S1622S	44	S1600 GRNRECPLST 4'DBL CANTBNCH,SM	EA	\$ 1,602.00	3%	\$ 1,553.94
S1623I	44	S1600 GRYRECPLST 4'DBL CANTBNCH,ING	EA	\$ 1,602.00	3%	\$ 1,553.94
S1623S	44	S1600 GRYRECPLST 4'DBL CANTBNCH,SM	EA	\$ 1,602.00	3%	\$ 1,553.94
S1624I	44	S1600 STL HZ SLT 4'DBL CANTBNCH,ING	EA	\$ 1,602.00	3%	\$ 1,553.94
S1624S	44	S1600 STL HZ SLT 4'DBL CANTBNCH,SM	EA	\$ 1,602.00	3%	\$ 1,553.94
S200I	47	S200 4'HZ SLT w/BCK BNCH-ING	EA	\$ 1,090.00	0%	\$ 1,090.00
S200S	47	S200 4'HZ SLT w/BCK BNCH-SM	EA	\$ 933.00	0%	\$ 933.00
S201I	47	S200 6'HZ SLT w/BCK BNCH-ING	EA	\$ 1,210.00	0%	\$ 1,210.00
S201S	47	S200 6'HZ SLT w/BCK BNCH-SM	EA	\$ 1,089.00	0%	\$ 1,089.00
S202I	47	S200 4'HZ SLT W/O BCK BNCH-ING	EA	\$ 698.00	0%	\$ 698.00
S202S	47	S200 4'HZ SLT W/O BCK BNCH-SM	EA	\$ 577.00	0%	\$ 577.00
S203I	47	S200 6'HZ SLT W/O BCK BNCH-ING	EA	\$ 758.00	0%	\$ 758.00
S203S	46	S200 6'HZ SLT W/O BCK BNCH-SM	EA	\$ 637.00	0%	\$ 637.00
S204	32	S200 36"RND TBL,HZ SLT SEAT	EA	\$ 1,453.00	3%	\$ 1,409.41
S300	32	4'S300 BNCH,BOW-PC FRM	EA	\$ 1,573.00	3%	\$ 1,525.81
S301	32	6'S300 BNCH,BOW-PC FRM	EA	\$ 1,774.00	3%	\$ 1,720.78
S302	40	4'S300 BNCH,MORNING-PC FRM	EA	\$ 1,667.00	6%	\$ 1,566.98
S303	40	6'S300 BNCH,MORNING-PC FRM	EA	\$ 1,870.00	6%	\$ 1,757.80
S304	32	4'S300 BNCH,SLT-PC FRM	EA	\$ 1,500.00	3%	\$ 1,455.00
S305	44	6'S300 BNCH,SLT-PC FRM	EA	\$ 1,611.00	3%	\$ 1,562.67
S306	44	4'S300 BNCH,BOW-THERM FRM	EA	\$ 1,430.00	3%	\$ 1,387.10

GAMETIME SITE FURNISHINGS

Part No.	Part Group	Item Description	Unit	Commercial Price	USC Disc	USC Net Price
S307	34	6'S300 BNCH,BOW-THERM FRM	EA	\$ 1,612.00	3%	\$ 1,563.64
S308	44	8'S300 BNCH,BOW-THERM FRM	EA	\$ 1,845.00	3%	\$ 1,789.65
S309	32	4'S300 BNCH,MORNING-THERM FRM	EA	\$ 1,515.00	3%	\$ 1,469.55
S310	44	6'S300 BNCH,MORNING-THERM FRM	EA	\$ 1,700.00	3%	\$ 1,649.00
S311	44	4'S300 BNCH,SLT-THERM FRM	EA	\$ 1,363.00	3%	\$ 1,322.11
S312	34	6'S300 BNCH,SLT-THERM FRM	EA	\$ 1,464.00	3%	\$ 1,420.08
S313A	44	32 GAL S300 BOW RECEPT w/AU	EA	\$ 1,592.00	3%	\$ 1,544.24
S313B	32	32 GAL S300 BOW RECEPT w/RB	EA	\$ 1,570.00	3%	\$ 1,522.90
S313F	44	32 GAL S300 BOW RECEPT w/FT	EA	\$ 1,539.00	3%	\$ 1,492.83
S314A	45	32 GAL S300 MORNING RECEPT w/AU	EA	\$ 1,554.00	0%	\$ 1,554.00
S314B	34	32 GAL S300 MORNING RECEPT w/RB	EA	\$ 1,534.00	3%	\$ 1,487.98
S314F	34	32 GAL S300 MORNING RECEPT w/FT	EA	\$ 1,500.00	3%	\$ 1,455.00
S315A	44	32 GAL S300 SLT RECEPT w/AU	EA	\$ 1,518.00	3%	\$ 1,472.46
S315B	44	32 GAL S300 SLT RECEPT w/RB	EA	\$ 1,496.00	3%	\$ 1,451.12
S315F	32	32 GAL S300 SLT RECEPT w/FT	EA	\$ 1,463.00	3%	\$ 1,419.11
S316A	45	32 GAL S300 BOW RECEPT w/AU	EA	\$ 1,447.00	0%	\$ 1,447.00
S316B	45	32 GAL S300 BOW RECEPT w/RB	EA	\$ 1,427.00	0%	\$ 1,427.00
S316F	45	32 GAL S300 BOW RECEPT w/FT	EA	\$ 1,399.00	0%	\$ 1,399.00
S317A	45	32 GAL S300 MORNING RECEPT w/AU	EA	\$ 1,412.00	0%	\$ 1,412.00
S317B	45	32 GAL S300 MORNING RECEPT w/RB	EA	\$ 1,394.00	0%	\$ 1,394.00
S317F	45	32 GAL S300 MORNING RECEPT w/FT	EA	\$ 1,363.00	0%	\$ 1,363.00
S318A	45	32 GAL S300 SLT RECEPT w/AU	EA	\$ 1,380.00	0%	\$ 1,380.00
S318B	45	32 GAL S300 SLT RECEPT w/RB	EA	\$ 1,360.00	0%	\$ 1,360.00
S318F	45	32 GAL S300 SLT RECEPT w/FT	EA	\$ 1,330.00	0%	\$ 1,330.00
S400	47	4'S400BNCH w/BCK,HZ SLT-CNTR ARM-PC	EA	\$ 1,399.00	0%	\$ 1,399.00
S401	15	6'S400BNCH w/BCK,HZ SLT-CNTR ARM-PC	EA	\$ 1,814.00	0%	\$ 1,814.00
S402	46	4'S400BNCHw/BCK,SLT-CNTR ARM-PC FRM	EA	\$ 1,422.00	0%	\$ 1,422.00
S403	47	6'S400BNCHw/BCK,SLT-CNTR ARM-PC FRM	EA	\$ 1,488.00	0%	\$ 1,488.00
S404	32	8'S400BNCHw/BCK,SLT-CNTR ARM-PC FRM	EA	\$ 1,533.00	3%	\$ 1,487.01
S405	46	4'S400 BNCH w/BCK,HZ SLT-PC FRM	EA	\$ 1,364.00	0%	\$ 1,364.00
S406	35	6'S400 BNCH w/BCK,HZ SLT-PC FRM	EA	\$ 1,428.00	0%	\$ 1,428.00
S407	32	8'S400 BNCH w/BCK,HZ SLT-PC FRM	EA	\$ 1,492.00	3%	\$ 1,447.24
S408	45	S400 CHAIR,SLT-PC FRM	EA	\$ 562.00	0%	\$ 562.00
S409	35	4'S400 BNCH w/BCK,SLT-PC FRM	EA	\$ 1,318.00	0%	\$ 1,318.00
S410	40	6'S400 BNCH w/BCK,SLT-PC FRM	EA	\$ 1,386.00	6%	\$ 1,302.84
S411	32	8'S400 BNCH w/BCK,SLT-PC FRM	EA	\$ 1,485.00	3%	\$ 1,440.45
S412	40	6'S400 BNCH W/O BCK,SLT-CNTR ARM-PC	EA	\$ 1,161.00	6%	\$ 1,091.34
S413	35	4'S400 BNCH W/O BCK,HZ SLT-PC FRM	EA	\$ 1,197.00	0%	\$ 1,197.00
S414	35	6'S400 BNCH W/O BCK,HZ SLT-PC FRM	EA	\$ 1,233.00	0%	\$ 1,233.00
S415	46	4'S400 BNCH W/O BCK,SLT-PC FRM	EA	\$ 990.00	0%	\$ 990.00
S416	47	6'S400 BNCH W/O BCK,SLT-PC FRM	EA	\$ 1,057.00	0%	\$ 1,057.00
S417I	35	S400 2STSLD TOP ADATBL,IN,SLT-PC FRM	EA	\$ 2,142.00	0%	\$ 2,142.00
S417S	35	S400 2STSLD TOP ADATBL,SM,SLT-PC FRM	EA	\$ 2,199.00	0%	\$ 2,199.00
S418I	46	S400 3STSLD TOP ADATBL,IN,SLT-PC FRM	EA	\$ 2,609.00	0%	\$ 2,609.00

GAMETIME SITE FURNISHINGS

Part No.	Part Group	Item Description	Unit	Commercial Price	USC Disc	USC Net Price
S418S	35	S400 3STSLD TOP ADATBL,SM,SLT-PC FRM	EA	\$ 2,664.00	0%	\$ 2,664.00
S419I	46	S400 SLDTOP TBL,IN,SEATS SLT-PC FRM	EA	\$ 3,072.00	0%	\$ 3,072.00
S419S	46	S400 SLDTOP TBL,SM,SEATS SLT-PC FRM	EA	\$ 3,127.00	0%	\$ 3,127.00
S425	32	36"S400 ROUND TBL,SLD TOP-PC FRM	EA	\$ 647.00	3%	\$ 627.59
S426I	47	S400 6"RD BLLRD 4'ING PC	EA	\$ 512.00	0%	\$ 512.00
S426S	40	S400 6"RD BLLRD 4'SM PC	EA	\$ 460.00	6%	\$ 432.40
S500	44	6'S500 BNCH w/BCK,- SIDE ARM-HZ SLT	EA	\$ 1,644.00	3%	\$ 1,594.68
S501	34	6'S500 BNCH W/O BCK,SIDE ARM,HZ SLT	EA	\$ 1,229.00	3%	\$ 1,192.13
S502	44	6'S500 BNCH w/BCK,SIDE AND CNARM-HZ	EA	\$ 1,698.00	3%	\$ 1,647.06
S503	44	6'S500 BNCH w/BCK,NO ARM HZ SLT-PC	EA	\$ 1,499.00	3%	\$ 1,454.03
S504	34	6'S500 BNCH W/O BCK,NO ARM,HZ SLT	EA	\$ 1,024.00	3%	\$ 993.28
S505A	46	36 GAL S500 RECEPT w/AU	EA	\$ 1,043.00	0%	\$ 1,043.00
S505B	46	36 GAL S500 RECEPT w/RB	EA	\$ 977.00	0%	\$ 977.00
S505F	46	36 GAL S500 RECEPT w/FT	EA	\$ 914.00	0%	\$ 914.00
S608	32	36"SQ S600 TBL w/4 CHAIRS,SM	EA	\$ 3,750.00	3%	\$ 3,637.50
S609	44	21"S600 CHAIR w/BCK,PC	EA	\$ 726.00	3%	\$ 704.22
S610	47	4'S600 BNCH w/BCK,PC	EA	\$ 1,271.00	0%	\$ 1,271.00
S611	47	6'S600 BNCH w/BCK,PC	EA	\$ 1,391.00	0%	\$ 1,391.00
S612	47	8'S600 BNCH w/BCK,PC	EA	\$ 1,513.00	0%	\$ 1,513.00
S613	40	4'S600 BNCH W/O BCK,PC	EA	\$ 968.00	6%	\$ 909.92
S614	47	6'S600 BNCH W/O BCK,PC	EA	\$ 1,089.00	0%	\$ 1,089.00
S615	47	8'S600 BNCH W/O BCK,PC	EA	\$ 1,210.00	0%	\$ 1,210.00
S616A	44	32 GAL S600 RECEPT w/AU	EA	\$ 1,453.00	3%	\$ 1,409.41
S616B	45	32 GAL S600 RECEPT w/RB	EA	\$ 1,332.00	0%	\$ 1,332.00
S616F	45	32 GAL S600 RECEPT w/FT	EA	\$ 1,210.00	0%	\$ 1,210.00
S617I	44	S600 6"SQ BLLRD 3'ING PC	EA	\$ 425.00	3%	\$ 412.25
S617S	44	S600 6"SQ BLLRD 3'SM PC	EA	\$ 406.00	3%	\$ 393.82
S618I	44	S600 6"SQ BLLRD 4'ING PC	EA	\$ 445.00	3%	\$ 431.65
S618S	44	S600 6"SQ BLLRD 4'SM PC	EA	\$ 432.00	3%	\$ 419.04
S700I	34	S700 S REC BRN 6'w/BCK BNCH-ING	EA	\$ 1,287.00	3%	\$ 1,248.39
S700S	34	S700 S REC BRN 6'w/BCK BNCH-SM	EA	\$ 1,287.00	3%	\$ 1,248.39
S701I	34	S700 S REC CEDAR 6'w/BCK BNCH-ING	EA	\$ 1,287.00	3%	\$ 1,248.39
S701S	34	S700 S REC CEDAR 6'w/BCK BNCH-SM	EA	\$ 1,287.00	3%	\$ 1,248.39
S702I	34	S700 S REC GRN 6'w/BCK BNCH-ING	EA	\$ 1,287.00	3%	\$ 1,248.39
S702S	34	S700 S REC GRN 6'w/BCK BNCH-SM	EA	\$ 1,287.00	3%	\$ 1,248.39
S703I	34	S700 S REC GRY 6'w/BCK BNCH-ING	EA	\$ 1,287.00	3%	\$ 1,248.39
S703S	34	S700 S REC GRY 6'w/BCK BNCH-SM	EA	\$ 1,287.00	3%	\$ 1,248.39
S704I	45	S700 S REC BRN 6'W/O BCK BNCH-ING	EA	\$ 650.00	0%	\$ 650.00
S704S	45	S700 S REC BRN 6'W/O BCK BNCH-SM	EA	\$ 650.00	0%	\$ 650.00
S705I	45	S700 S REC CEDAR 6'W/O BCK BNCH-ING	EA	\$ 650.00	0%	\$ 650.00
S705S	45	S700 S REC CEDAR 6'W/O BCK BNCH-SM	EA	\$ 650.00	0%	\$ 650.00
S706I	45	S700 S REC GRN 6'W/O BCK BNCH-ING	EA	\$ 650.00	0%	\$ 650.00
S706S	45	S700 S REC GRN 6'W/O BCK BNCH-SM	EA	\$ 650.00	0%	\$ 650.00
S707I	45	S700 S REC GRY 6'W/O BCK BNCH-ING	EA	\$ 650.00	0%	\$ 650.00

GAMETIME SITE FURNISHINGS

Part No.	Part Group	Item Description	Unit	Commercial Price	USC Disc	USC Net Price
S707S	45	S700 S REC GRY 6'W/O BCK BNCH-SM	EA	\$ 650.00	0%	\$ 650.00
S708I	45	S700 S STL HZ SLT 6'TBL-ING	EA	\$ 2,689.00	0%	\$ 2,689.00
S708S	45	S700 S STL HZ SLT 6'TBL-SM	EA	\$ 2,747.00	0%	\$ 2,747.00
S709A	45	32 GAL S700 REC BRN RECEPT w/AU	EA	\$ 1,141.00	0%	\$ 1,141.00
S709B	45	32 GAL S700 REC BRN RECEPT w/RB	EA	\$ 1,112.00	0%	\$ 1,112.00
S709F	45	32 GAL S700 REC BRN RECEPT w/FT	EA	\$ 1,053.00	0%	\$ 1,053.00
S710A	45	32 GAL S700 REC CEDAR RECEPT w/AU	EA	\$ 1,141.00	0%	\$ 1,141.00
S710B	45	32 GAL S700 REC CEDAR RECEPT w/RB	EA	\$ 1,112.00	0%	\$ 1,112.00
S710F	45	32 GAL S700 REC CEDAR RECEPT w/FT	EA	\$ 1,053.00	0%	\$ 1,053.00
S711A	45	32 GAL S700 REC GRN RECEPT w/AU	EA	\$ 1,141.00	0%	\$ 1,141.00
S711B	45	32 GAL S700 REC GRN RECEPT w/RB	EA	\$ 1,112.00	0%	\$ 1,112.00
S711F	45	32 GAL S700 REC GRN RECEPT w/FT	EA	\$ 1,053.00	0%	\$ 1,053.00
S712A	45	32 GAL S700 REC GRY RECEPT w/AU	EA	\$ 1,141.00	0%	\$ 1,141.00
S712B	45	32 GAL S700 REC GRY RECEPT w/RB	EA	\$ 1,112.00	0%	\$ 1,112.00
S712F	45	32 GAL S700 REC GRY RECEPT w/FT	EA	\$ 1,053.00	0%	\$ 1,053.00
S713I	45	S700 S 6'STL HZ SLT w/BCK BNCH	EA	\$ 1,550.00	0%	\$ 1,550.00
S713S	45	S700 S 6'STL HZ SLT w/BCK BNCH	EA	\$ 1,550.00	0%	\$ 1,550.00
S714I	45	S700 S 6'STL HZ SLT w/BCK BNCH-ING	EA	\$ 1,474.00	0%	\$ 1,474.00
S714S	45	S700 S 6'STL HZ SLT w/BCK BNCH-SM	EA	\$ 1,474.00	0%	\$ 1,474.00
S715I	44	S700 S 4'STL HZ SLT W/O BCK BNCH-IN	EA	\$ 724.00	3%	\$ 702.28
S715S	44	S700 S 4'STL HZ SLT W/O BCK BNCH-SM	EA	\$ 724.00	3%	\$ 702.28
S716I	45	S700 S 6'STL HZ SLT W/O BCK BNCH-IN	EA	\$ 790.00	0%	\$ 790.00
S716S	45	S700 S 6'STL HZ SLT W/O BCK BNCH-SM	EA	\$ 790.00	0%	\$ 790.00
S717I	34	S700 S 8'STL HZ SLT W/O BCK BNCH-IN	EA	\$ 862.00	3%	\$ 836.14
S717S	45	S700 S 8'STL HZ SLT W/O BCK BNCH-SM	EA	\$ 862.00	0%	\$ 862.00
S718I	45	S700 S BRN REC 6'TBL-ING	EA	\$ 1,929.00	0%	\$ 1,929.00
S718S	45	S700 S BRN REC 6'TBL-SM	EA	\$ 1,929.00	0%	\$ 1,929.00
S719I	45	S700 S CEDAR REC 6'TBL-ING	EA	\$ 1,929.00	0%	\$ 1,929.00
S719S	45	S700 S CEDAR REC 6'TBL-SM	EA	\$ 1,929.00	0%	\$ 1,929.00
S720I	45	S700 S GRN REC 6'TBL-ING	EA	\$ 1,929.00	0%	\$ 1,929.00
S720S	45	S700 S GRN REC 6'TBL-SM	EA	\$ 1,929.00	0%	\$ 1,929.00
S721I	45	S700 S GRY REC 6'TBL-ING	EA	\$ 1,929.00	0%	\$ 1,929.00
S721S	45	S700 S GRY REC 6'TBL-SM	EA	\$ 1,929.00	0%	\$ 1,929.00
S722I	45	S700 S STL HZ SLT ADA 8'TBL-ING	EA	\$ 2,935.00	0%	\$ 2,935.00
S722S	45	S700 S STL HZ SLT ADA 8'TBL-SM	EA	\$ 3,047.00	0%	\$ 3,047.00
S723I	44	S700 S STL HZ SLT 8'TBL-ING	EA	\$ 3,612.00	3%	\$ 3,503.64
S723S	44	S700 S STL HZ SLT 8'TBL-SM	EA	\$ 3,668.00	3%	\$ 3,557.96
S724	45	S700 S BRN REC 6'TBL	EA	\$ 1,871.00	0%	\$ 1,871.00
S725	45	S700 S BRN REC 8'TBL	EA	\$ 2,144.00	0%	\$ 2,144.00
S726	45	S700 S CEDAR REC 6'TBL	EA	\$ 1,871.00	0%	\$ 1,871.00
S727	45	S700 S CEDAR REC 8'TBL	EA	\$ 2,144.00	0%	\$ 2,144.00
S728	45	S700 S GRN REC 6'TBL	EA	\$ 1,871.00	0%	\$ 1,871.00
S729	45	S700 S GRN REC 8'TBL	EA	\$ 2,144.00	0%	\$ 2,144.00
S730	45	S700 S GRY REC 6'TBL	EA	\$ 1,871.00	0%	\$ 1,871.00

GAMETIME SITE FURNISHINGS

Part No.	Part Group	Item Description	Unit	Commercial Price	USC Disc	USC Net Price
S731	45	S700 S GRY REC 8'TBL	EA	\$ 2,144.00	0%	\$ 2,144.00
S732	45	S700 S BRN HANDICAP REC 8'TBL	EA	\$ 2,161.00	0%	\$ 2,161.00
S733	45	S700 S CEDAR HANDICAP REC 8'TBL	EA	\$ 2,161.00	0%	\$ 2,161.00
S734	45	S700 S GRN HANDICAP REC 8'TBL	EA	\$ 2,161.00	0%	\$ 2,161.00
S735	45	S700 S GRY HANDICAP REC 8'TBL	EA	\$ 2,161.00	0%	\$ 2,161.00
S736I	45	S700 S 6'STL HZ SLT W/O BCK BNCH-IN	EA	\$ 849.00	0%	\$ 849.00
S736S	45	S700 S 6'STL HZ SLT W/O BCK BNCH-SM	EA	\$ 849.00	0%	\$ 849.00
S737I	47	S700 6"RD BLLRD 3'ING PC	EA	\$ 332.00	0%	\$ 332.00
S737S	40	S700 6"RD BLLRD 3'SM PC	EA	\$ 308.00	6%	\$ 289.52
S738I	40	S700 6"RD BLLRD 3'ING w/1CHN PC	EA	\$ 315.00	6%	\$ 296.10
S738S	32	S700 6"RD BLLRD 3'SM w/1CHN PC	EA	\$ 293.00	3%	\$ 284.21
S739I	40	S700 6"RD BLLRD 3'ING w/2CHN loop	EA	\$ 320.00	6%	\$ 300.80
S739S	40	S700 6"RD BLLRD 3'SM w/2CHN PC	EA	\$ 299.00	6%	\$ 281.06
S740I	47	S700 6"RD BLLRD 4'ING PC	EA	\$ 366.00	0%	\$ 366.00
S740S	40	S700 6"RD BLLRD 4'SM PC	EA	\$ 349.00	6%	\$ 328.06
S741I	46	S700 6"RD BLLRD 4'ING w/1CHN PC	EA	\$ 404.00	0%	\$ 404.00
S741S	47	S700 6"RD BLLRD 4'SM w/1CHN PC	EA	\$ 366.00	0%	\$ 366.00
S742I	46	S700 6"RD BLLRD 4'ING w/2CHN PC	EA	\$ 409.00	0%	\$ 409.00
S742S	47	S700 6"RD BLLRD 4'SM w/2CHN PC	EA	\$ 372.00	0%	\$ 372.00
S800	47	S800 2'PERF BCKLESS BNCH,PORT/SM	EA	\$ 510.00	0%	\$ 510.00
S801	47	S800 2'PERF BCKLESS BNCH,PORT/SM	EA	\$ 533.00	0%	\$ 533.00
S802	35	S800 4'PERF BCKLESS BNCH,PORT/SM	EA	\$ 948.00	0%	\$ 948.00
S803	35	S800 6'PERF BCKLESS BNCH,PORT/SM	EA	\$ 1,185.00	0%	\$ 1,185.00
S904	32	4'S900 W/O BCK BNCH,VERT SLT-THERM	EA	\$ 935.00	3%	\$ 906.95
S905	44	6'S900 W/O BCK BNCH,VERT SLT-THERM	EA	\$ 1,157.00	3%	\$ 1,122.29
S906	45	4'S900 w/BCK BNCH,VERT SLT-THERM	EA	\$ 1,235.00	0%	\$ 1,235.00
S907	46	6'S900 w/BCK BNCH,VERT SLT-THERM	EA	\$ 1,839.00	0%	\$ 1,839.00
S908	34	6'S900 HVY DTY TBL,SLT ROLLED-PC	EA	\$ 1,292.00	3%	\$ 1,253.24
S909	34	6'S900 HVY DTY TBL,SLT ROLLED-PC	EA	\$ 1,348.00	3%	\$ 1,307.56
S910	44	8'S900 HVY DTY TBL,SLT ROLLED-PC	EA	\$ 1,540.00	3%	\$ 1,493.80
S911	34	8'S900 HVY DTY TBL,SLT ROLLED-PC	EA	\$ 1,494.00	3%	\$ 1,449.18
S912	34	8'S900 2SIDED HDTY ADATBL,SLT RLD	EA	\$ 1,404.00	3%	\$ 1,361.88
S913	44	8'S900 2SIDED HDTY ADA TBL,SLT RLD	EA	\$ 1,460.00	3%	\$ 1,416.20
S914A	45	36 GAL S900 RECEPT w/AU	EA	\$ 808.00	0%	\$ 808.00
S914B	45	36 GAL S900 RECEPT w/RB	EA	\$ 750.00	0%	\$ 750.00
S914F	45	36 GAL S900 RECEPT w/FT	EA	\$ 708.00	0%	\$ 708.00
UF1546	70	6' Rwd Bench W/ Inground Base	EA	\$ 1,580.00	3%	\$ 1,532.60
UF1547	70	6' Rwd Bench W/ Inground Base & Arm	EA	\$ 1,635.00	3%	\$ 1,585.95
UF1556	70	6' Rwd Bench W/ Flush Mt Base	EA	\$ 1,599.00	3%	\$ 1,551.03
UF1557	70	6' Rwd Bench W/ Flush Mt Base & Arm	EA	\$ 1,657.00	3%	\$ 1,607.29
UF1996	70	6' Jatoba Victorian W/Arms	EA	\$ 1,515.00	3%	\$ 1,469.55
UF1998	70	8' Jatoba Victorian W/Arms	EA	\$ 1,620.00	3%	\$ 1,571.40
UF1999	70	8' Jatoba Victorian W/Arms - Double	EA	\$ 2,571.00	3%	\$ 2,493.87
UF2106	70	6' Jatoba Victorian	EA	\$ 1,179.00	3%	\$ 1,143.63

GAMETIME SITE FURNISHINGS

Part No.	Part Group	Item Description	Unit	Commercial Price	USC Disc	USC Net Price
UF2108	70	8' Jatoba Victorian	EA	\$ 1,230.00	3%	\$ 1,193.10
UF3001	70	Concealed Mount Hardware	EA	\$ 73.00	3%	\$ 70.81
UF3544	70	4' Perf Bench W/O Arm - Ingrd Mount	EA	\$ 1,052.00	3%	\$ 1,020.44
UF3546	70	6' Perf Bench W/O Arm - Ingrd Mount	EA	\$ 1,531.00	3%	\$ 1,485.07
UF3548	70	8' Metal Bench W/O Arm Ing	EA	\$ 2,047.00	3%	\$ 1,985.59
UF3554	70	4' Perf Bench W/O Arm-Surf Mount	EA	\$ 1,073.00	3%	\$ 1,040.81
UF3556	70	6' Perf Bench W/O Arm - Surface Mount	EA	\$ 1,554.00	3%	\$ 1,507.38
UF3558	70	8' Perf Bench W/O Arm - Surface Mount	EA	\$ 2,076.00	3%	\$ 2,013.72
UF3644	70	4' Perf Bench W/ Arm - Inground Mount	EA	\$ 1,193.00	3%	\$ 1,157.21
UF3646	70	6' Perf Bench W/ Arm - Inground Mount	EA	\$ 1,908.00	3%	\$ 1,850.76
UF3648	70	8' Perf Bench W/ Arm - Inground Mount	EA	\$ 2,086.00	3%	\$ 2,023.42
UF3649	70	8' Double Perf Bench W/ Arm-Ingrnd Mt	EA	\$ 2,104.00	3%	\$ 2,040.88
UF3654	70	4' Perf Bench W/ Arm-Surface Mount	EA	\$ 1,215.00	3%	\$ 1,178.55
UF3656	70	6' Perf Bench W/ Arm-Surface Mount	EA	\$ 1,929.00	3%	\$ 1,871.13
UF3658	70	8' Perf Bench W/ Arm-Surface Mount	EA	\$ 2,113.00	3%	\$ 2,049.61
UF3659	70	8' Double Perf Bench W/ Arm-Surf Mt	EA	\$ 2,130.00	3%	\$ 2,066.10
UF3744	70	4' Perf Seat - Inground Mount	EA	\$ 765.00	3%	\$ 742.05
UF3746	70	6' Perf Seat - Inground Mount	EA	\$ 1,058.00	3%	\$ 1,026.26
UF3748	70	8' Perf Seat - Inground Mount	EA	\$ 1,474.00	3%	\$ 1,429.78
UF3754	70	4' Perf Seat - Surface Mount	EA	\$ 786.00	3%	\$ 762.42
UF3756	70	6' Perf Seat - Surface Mount	EA	\$ 1,080.00	3%	\$ 1,047.60
UF3758	70	8' Perf Seat - Surface Mount	EA	\$ 1,495.00	3%	\$ 1,450.15
UF4544	70	4' Bench W/O Arm - Inground Mount	EA	\$ 1,356.00	3%	\$ 1,315.32
UF4546	70	6' Bench W/O Arm - Inground Mount	EA	\$ 1,982.00	3%	\$ 1,922.54
UF4554	70	4' Bench W/O Arm - Surface Mount	EA	\$ 1,379.00	3%	\$ 1,337.63
UF4556	70	6' Bench W/O Arm - Surface Mount	EA	\$ 2,004.00	3%	\$ 1,943.88
UF4644	70	4' Bench W/ Arm - Inground Mount	EA	\$ 1,352.00	3%	\$ 1,311.44
UF4646	70	6' Bench W/ Arm - Inground Mount	EA	\$ 2,012.00	3%	\$ 1,951.64
UF4654	70	4' Bench W/ Arm - Surface Mt	EA	\$ 1,377.00	3%	\$ 1,335.69
UF4656	70	6' Bench W/ Arm - Surface Mt	EA	\$ 2,035.00	3%	\$ 1,973.95
UF4744	70	4' Seat - Inground Mount	EA	\$ 911.00	3%	\$ 883.67
UF4746	70	6' Seat - Inground Mount	EA	\$ 1,275.00	3%	\$ 1,236.75
UF4754	70	4' Seat - Surface Mount	EA	\$ 933.00	3%	\$ 905.01
UF4756	70	6' Seat - Surface Mount	EA	\$ 1,296.00	3%	\$ 1,257.12
UF8006	70	6' Bench - Jatoba	EA	\$ 2,435.00	3%	\$ 2,361.95
UF8008	70	8'Jatoba Bristol Bench	EA	\$ 2,617.00	3%	\$ 2,538.49
UF8106	70	6' Jatoba Bristol Seat	EA	\$ 1,741.00	3%	\$ 1,688.77
UF8506	70	6' Bench W/Arm Rests	EA	\$ 1,699.00	3%	\$ 1,648.03
UF9106	70	6' Arlington Bench	EA	\$ 1,809.00	3%	\$ 1,754.73
UF9116	70	6' Arlington Bench W/ Intermediate Arm	EA	\$ 2,544.00	3%	\$ 2,467.68
UF9118	70	8' Arlington Bench W/ Intermediate Arm	EA	\$ 2,590.00	3%	\$ 2,512.30
UF9206	70	6' Arlington Seat	EA	\$ 1,198.00	3%	\$ 1,162.06
UF9216	70	6' Arlington Seat W/ Intermediate Arm	EA	\$ 1,760.00	3%	\$ 1,707.20
UF9218	70	8' Arlington Seat W/ Intermediate Arm	EA	\$ 1,986.00	3%	\$ 1,926.42

GAMETIME SITE FURNISHINGS

Part No.	Part Group	Item Description	Unit	Commercial Price	USC Disc	USC Net Price
UL1180	70	Inground Pedestal Mount	EA	\$ 66.00	3%	\$ 64.02
UL2050	70	Receptacle Top Connector Pkg	EA	\$ 44.00	3%	\$ 42.68
UL3911	70	24" X 30" High Recept. W/ Side Deposit	EA	\$ 1,407.00	3%	\$ 1,364.79
UL3917	70	24" X 36" High Recept W/Side Deposit	EA	\$ 1,286.00	3%	\$ 1,247.42
UL3931	70	30" X 36" High Recept W/Side Deposit	EA	\$ 1,798.00	3%	\$ 1,744.06
UL4911	70	24" X 30" High Recept. W/ Side Deposit	EA	\$ 1,436.00	3%	\$ 1,392.92
UL4917	70	24" X 36" High Recept. W/Side Deposit	EA	\$ 1,423.00	3%	\$ 1,380.31
UL4931	70	30" X 36" Recept. W/Side Deposit	EA	\$ 1,526.00	3%	\$ 1,480.22
UL8250	70	24" X 30" High Litter Recept. - Jatoba	EA	\$ 2,862.00	3%	\$ 2,776.14
UL8256	70	24"X 36"Hi Jatoba Recp	EA	\$ 2,919.00	3%	\$ 2,831.43
UL8750	70	24"X 30"Hi Perf Recp	EA	\$ 2,645.00	3%	\$ 2,565.65
UL8756	70	24"X 36"Hi Perf Recp	EA	\$ 2,719.00	3%	\$ 2,637.43
UL9300	70	19" X 30" High Litter Recept.	EA	\$ 1,110.00	3%	\$ 1,076.70
UL9310	70	24" X 30" High Litter Recept.	EA	\$ 1,489.00	3%	\$ 1,444.33
UL9313	70	24" X 30" High Ash/Litter Recept.	EA	\$ 1,576.00	3%	\$ 1,528.72
UL9316	70	24" X 36" High Litter Recept.	EA	\$ 1,552.00	3%	\$ 1,505.44
UL9328	70	24" X 36" High Ash/Litter Recept.	EA	\$ 1,645.00	3%	\$ 1,595.65
UL9330	70	30" X 36" High Litter Recept.	EA	\$ 1,762.00	3%	\$ 1,709.14



GameTime Division
 PlayCore Wisconsin, Inc.
 150 Playcore Drive SE
 Fort Payne, AL 35967
 Tel: 800.235.2440

OMNIA PARTNERS - U.S. COMMUNITIES PRICE LIST 2001

<u>PART GROUP DESCRIPTIONS</u>		<u>USC Discount</u>
05	Principal Components	24%
06	Attendant Products	24%
10	Primary Components	24%
15	Primary Apparatus	16%
18	Adjunct Component	24%
20	Surfacing Accessories	18%
22	Companion Components	16%
32	Component Products	3%
34	Component Extensions	3%
35	Compliment Products	16%
40	Auxiliary Products	6%
42	Associate Products	16%
44	Companion Products	3%
45	Exempt Products	0%
46	Apparatus Products	16%
47	Companion Accessories	9%
48	Affiliate Products	6%
49	Core Products	16%
50	Developmental Products	20%
51	Enhancement Products	3%
52	Adjunct Products	16%
54	Product Extensions	9%
62	Adjunct Accessories	3%
70	Ancillary Components	3%
73	Supplement Products	3%
80	Exempt Accessories	0%
85	Exempt Parts	0%

GAMETIME SHADE STRUCTURES

Part No.	Part Group	Item Description	Unit	Commercial Price	USC Disc't	USC Net Price
3680	45	Standard Sealed Engineered Drawings	EA	\$ 600.00	0%	\$ 600.00
QRI001	41	SD101008IG 8' IN-GE-Sq Shade	EA	\$ 3,141.00	3%	\$ 3,046.77
QRI002	41	SD121208IG 8' IN-GE-Sq Shade	EA	\$ 3,268.00	3%	\$ 3,169.96
QRI003	41	SD141408IG 8' IN-GE-Sq Shade	EA	\$ 3,391.00	3%	\$ 3,289.27
QRI004	41	SD161608IG 8' IN-GE-Sq Shade	EA	\$ 3,842.00	3%	\$ 3,726.74
QRI005	41	SD181808IG 8' IN-GE-Sq Shade	EA	\$ 4,215.00	3%	\$ 4,088.55
QRI006	41	SD202008IG 8' IN-GE-Sq Shade	EA	\$ 4,552.00	3%	\$ 4,415.44
QRI007	41	SD222208IG 8' IN-GE-Sq Shade	EA	\$ 4,690.00	3%	\$ 4,549.30
QRI008	41	SD242408IG 8' IN-GE-Sq Shade	EA	\$ 5,975.00	3%	\$ 5,795.75
QRI009	41	SD262608IG 8' IN-GE-Sq Shade	EA	\$ 6,574.00	3%	\$ 6,376.78
QRI010	41	SD282808IG 8' IN-GE-Sq Shade	EA	\$ 6,737.00	3%	\$ 6,534.89
QRI011	41	SD303008IG 8' IN-GE-Sq Shade	EA	\$ 7,326.00	3%	\$ 7,106.22

GAMETIME SHADE STRUCTURES

Part No.	Part Group	Item Description	Unit	Commercial Price	USC Disc	USC Net Price
QRI012	41	SD101010IG 10' IN-GE-Sq Shade	EA	\$ 3,667.00	3%	\$ 3,556.99
QRI013	41	SD121210IG 10' IN-GE-Sq Shade	EA	\$ 3,793.00	3%	\$ 3,679.21
QRI014	41	SD141410IG 10' IN-GE-Sq Shade	EA	\$ 3,914.00	3%	\$ 3,796.58
QRI015	41	SD161610IG 10' IN-GE-Sq Shade	EA	\$ 4,367.00	3%	\$ 4,235.99
QRI016	41	SD181810IG 10' IN-GE-Sq Shade	EA	\$ 4,977.00	3%	\$ 4,827.69
QRI017	41	SD202010IG 10' IN-GE-Sq Shade	EA	\$ 5,314.00	3%	\$ 5,154.58
QRI018	41	SD22210IG 10' IN-GE-Sq Shade	EA	\$ 5,452.00	3%	\$ 5,288.44
QRI019	41	SD242410IG 10' IN-GE-Sq Shade	EA	\$ 6,427.00	3%	\$ 6,234.19
QRI020	41	SD262610IG 10' IN-GE-Sq Shade	EA	\$ 7,025.00	3%	\$ 6,814.25
QRI021	41	SD282810IG 10' IN-GE-Sq Shade	EA	\$ 7,190.00	3%	\$ 6,974.30
QRI022	41	SD303010IG 10' IN-GE-Sq Shade	EA	\$ 8,242.00	3%	\$ 7,994.74
QRI023	41	SD161612IG 12' IN-GE-Sq Shade	EA	\$ 4,566.00	3%	\$ 4,429.02
QRI024	41	SD181812IG 12' IN-GE-Sq Shade	EA	\$ 5,242.00	3%	\$ 5,084.74
QRI025	41	SD202012IG 12' IN-GE-Sq Shade	EA	\$ 5,579.00	3%	\$ 5,411.63
QRI026	41	SD22212IG 12' IN-GE-Sq Shade	EA	\$ 5,718.00	3%	\$ 5,546.46
QRI027	41	SD242412IG 12' IN-GE-Sq Shade	EA	\$ 7,366.00	3%	\$ 7,145.02
QRI028	41	SD262612IG 12' IN-GE-Sq Shade	EA	\$ 7,965.00	3%	\$ 7,726.05
QRI029	41	SD282812IG 12' IN-GE-Sq Shade	EA	\$ 8,129.00	3%	\$ 7,885.13
QRI030	41	SD303012IG 12' IN-GE-Sq Shade	EA	\$ 9,921.00	3%	\$ 9,623.37
QRI031	41	RD101208IG 8' IN-GE-Rec Shade	EA	\$ 3,222.00	3%	\$ 3,125.34
QRI032	41	RD101508IG 8' IN-GE-Rec Shade	EA	\$ 3,331.00	3%	\$ 3,231.07
QRI033	41	RD101808IG 8' IN-GE-Rec Shade	EA	\$ 3,373.00	3%	\$ 3,271.81
QRI034	41	RD102008IG 8' IN-GE-Rec Shade	EA	\$ 3,776.00	3%	\$ 3,662.72
QRI035	41	RD131508IG 8' IN-GE-Rec Shade	EA	\$ 3,402.00	3%	\$ 3,299.94
QRI036	41	RD132008IG 8' IN-GE-Rec Shade	EA	\$ 3,923.00	3%	\$ 3,805.31
QRI037	41	RD152208IG 8' IN-GE-Rec Shade	EA	\$ 4,350.00	3%	\$ 4,219.50
QRI038	41	RD152508IG 8' IN-GE-Rec Shade	EA	\$ 4,403.00	3%	\$ 4,270.91
QRI039	41	RD182008IG 8' IN-GE-Rec Shade	EA	\$ 4,289.00	3%	\$ 4,160.33
QRI040	41	RD182408IG 8' IN-GE-Rec Shade	EA	\$ 4,517.00	3%	\$ 4,381.49
QRI041	41	RD182808IG 8' IN-GE-Rec Shade	EA	\$ 4,981.00	3%	\$ 4,831.57
QRI042	41	RD183208IG 8' IN-GE-Rec Shade	EA	\$ 6,120.00	3%	\$ 5,936.40
QRI043	41	RD183608IG 8' IN-GE-Rec Shade	EA	\$ 6,378.00	3%	\$ 6,186.66
QRI044	41	RD202408IG 8' IN-GE-Rec Shade	EA	\$ 4,734.00	3%	\$ 4,591.98
QRI045	41	RD202608IG 8' IN-GE-Rec Shade	EA	\$ 4,821.00	3%	\$ 4,676.37
QRI046	41	RD203008IG 8' IN-GE-Rec Shade	EA	\$ 5,974.00	3%	\$ 5,794.78
QRI047	41	RD203408IG 8' IN-GE-Rec Shade	EA	\$ 6,585.00	3%	\$ 6,387.45
QRI048	41	RD203808IG 8' IN-GE-Rec Shade	EA	\$ 6,767.00	3%	\$ 6,563.99
QRI049	41	RD242608IG 8' IN-GE-Rec Shade	EA	\$ 6,072.00	3%	\$ 5,889.84
QRI050	41	RD243008IG 8' IN-GE-Rec Shade	EA	\$ 6,381.00	3%	\$ 6,189.57
QRI051	41	RD243408IG 8' IN-GE-Rec Shade	EA	\$ 6,675.00	3%	\$ 6,474.75
QRI052	41	RD243808IG 8' IN-GE-Rec Shade	EA	\$ 7,365.00	3%	\$ 7,144.05
QRI053	41	RD244008IG 8' IN-GE-Rec Shade	EA	\$ 7,464.00	3%	\$ 7,240.08
QRI054	41	RD283008IG 8' IN-GE-Rec Shade	EA	\$ 6,942.00	3%	\$ 6,733.74
QRI055	41	RD283408IG 8' IN-GE-Rec Shade	EA	\$ 7,760.00	3%	\$ 7,527.20

GAMETIME SHADE STRUCTURES

Part No.	Part Group	Item Description	Unit	Commercial Price	USC Disc't	USC Net Price
QRI056	41	RD283808IG 8' IN-GE-Rec Shade	EA	\$ 8,479.00	3%	\$ 8,224.63
QRI057	41	RD101210IG 10' IN-GE-Rec Shade	EA	\$ 3,747.00	3%	\$ 3,634.59
QRI058	41	RD101510IG 10' IN-GE-Rec Shade	EA	\$ 3,855.00	3%	\$ 3,739.35
QRI059	41	RD101810IG 10' IN-GE-Rec Shade	EA	\$ 3,898.00	3%	\$ 3,781.06
QRI060	41	RD102010IG 10' IN-GE-Rec Shade	EA	\$ 4,299.00	3%	\$ 4,170.03
QRI061	41	RD131510IG 10' IN-GE-Rec Shade	EA	\$ 3,927.00	3%	\$ 3,809.19
QRI062	41	RD132010IG 10' IN-GE-Rec Shade	EA	\$ 4,444.00	3%	\$ 4,310.68
QRI063	41	RD152210IG 10' IN-GE-Rec Shade	EA	\$ 5,113.00	3%	\$ 4,959.61
QRI064	41	RD152510IG 10' IN-GE-Rec Shade	EA	\$ 5,165.00	3%	\$ 5,010.05
QRI065	41	RD182010IG 10' IN-GE-Rec Shade	EA	\$ 5,053.00	3%	\$ 4,901.41
QRI066	41	RD182410IG 10' IN-GE-Rec Shade	EA	\$ 5,279.00	3%	\$ 5,120.63
QRI067	41	RD182810IG 10' IN-GE-Rec Shade	EA	\$ 5,744.00	3%	\$ 5,571.68
QRI068	41	RD183210IG 10' IN-GE-Rec Shade	EA	\$ 6,574.00	3%	\$ 6,376.78
QRI069	41	RD183610IG 10' IN-GE-Rec Shade	EA	\$ 6,829.00	3%	\$ 6,624.13
QRI070	41	RD202410IG 10' IN-GE-Rec Shade	EA	\$ 5,498.00	3%	\$ 5,333.06
QRI071	41	RD202610IG 10' IN-GE-Rec Shade	EA	\$ 5,583.00	3%	\$ 5,415.51
QRI072	41	RD203010IG 10' IN-GE-Rec Shade	EA	\$ 6,426.00	3%	\$ 6,233.22
QRI073	41	RD203410IG 10' IN-GE-Rec Shade	EA	\$ 7,036.00	3%	\$ 6,824.92
QRI074	41	RD203810IG 10' IN-GE-Rec Shade	EA	\$ 7,220.00	3%	\$ 7,003.40
QRI075	41	RD242610IG 10' IN-GE-Rec Shade	EA	\$ 6,523.00	3%	\$ 6,327.31
QRI076	41	RD243010IG 10' IN-GE-Rec Shade	EA	\$ 6,831.00	3%	\$ 6,626.07
QRI077	41	RD243410IG 10' IN-GE-Rec Shade	EA	\$ 7,593.00	3%	\$ 7,365.21
QRI078	41	RD243810IG 10' IN-GE-Rec Shade	EA	\$ 8,281.00	3%	\$ 8,032.57
QRI079	41	RD244010IG 10' IN-GE-Rec Shade	EA	\$ 8,279.00	3%	\$ 8,030.63
QRI080	41	RD283010IG 10' IN-GE-Rec Shade	EA	\$ 7,860.00	3%	\$ 7,624.20
QRI081	41	RD283410IG 10' IN-GE-Rec Shade	EA	\$ 8,679.00	3%	\$ 8,418.63
QRI082	41	RD283810IG 10' IN-GE-Rec Shade	EA	\$ 8,884.00	3%	\$ 8,617.48
QRI083	41	RD101212IG 12' IN-GE-Rec Shade	EA	\$ 3,945.00	3%	\$ 3,826.65
QRI084	41	RD101512IG 12' IN-GE-Rec Shade	EA	\$ 4,055.00	3%	\$ 3,933.35
QRI085	41	RD101812IG 12' IN-GE-Rec Shade	EA	\$ 4,097.00	3%	\$ 3,974.09
QRI086	41	RD102012IG 12' IN-GE-Rec Shade	EA	\$ 4,497.00	3%	\$ 4,362.09
QRI087	41	RD131512IG 12' IN-GE-Rec Shade	EA	\$ 4,125.00	3%	\$ 4,001.25
QRI088	41	RD132012IG 12' IN-GE-Rec Shade	EA	\$ 4,641.00	3%	\$ 4,501.77
QRI089	41	RD152212IG 12' IN-GE-Rec Shade	EA	\$ 5,378.00	3%	\$ 5,216.66
QRI090	41	RD152512IG 12' IN-GE-Rec Shade	EA	\$ 5,430.00	3%	\$ 5,267.10
QRI091	41	RD182012IG 12' IN-GE-Rec Shade	EA	\$ 5,317.00	3%	\$ 5,157.49
QRI092	41	RD182412IG 12' IN-GE-Rec Shade	EA	\$ 5,544.00	3%	\$ 5,377.68
QRI093	41	RD182812IG 12' IN-GE-Rec Shade	EA	\$ 6,009.00	3%	\$ 5,828.73
QRI094	41	RD183212IG 12' IN-GE-Rec Shade	EA	\$ 7,513.00	3%	\$ 7,287.61
QRI095	41	RD183612IG 12' IN-GE-Rec Shade	EA	\$ 7,769.00	3%	\$ 7,535.93
QRI096	41	RD202412IG 12' IN-GE-Rec Shade	EA	\$ 5,775.00	3%	\$ 5,601.75
QRI097	41	RD202612IG 12' IN-GE-Rec Shade	EA	\$ 5,850.00	3%	\$ 5,674.50
QRI098	41	RD203012IG 12' IN-GE-Rec Shade	EA	\$ 7,365.00	3%	\$ 7,144.05
QRI099	41	RD203412IG 12' IN-GE-Rec Shade	EA	\$ 7,976.00	3%	\$ 7,736.72

GAMETIME SHADE STRUCTURES

Part No.	Part Group	Item Description	Unit	Commercial Price	USC Disc	USC Net Price
QRI100	41	RD203812IG 12' IN-GE-Rec Shade	EA	\$ 8,160.00	3%	\$ 7,915.20
QRI101	41	RD242612IG 12' IN-GE-Rec Shade	EA	\$ 7,463.00	3%	\$ 7,239.11
QRI102	41	RD243012IG 12' IN-GE-Rec Shade	EA	\$ 7,773.00	3%	\$ 7,539.81
QRI103	41	RD243412IG 12' IN-GE-Rec Shade	EA	\$ 9,272.00	3%	\$ 8,993.84
QRI104	41	RD243812IG 12' IN-GE-Rec Shade	EA	\$ 9,959.00	3%	\$ 9,660.23
QRI105	41	RD244012IG 12' IN-GE-Rec Shade	EA	\$ 9,938.00	3%	\$ 9,639.86
QRI106	41	RD283012IG 12' IN-GE-Rec Shade	EA	\$ 9,542.00	3%	\$ 9,255.74
QRI107	41	RD283412IG 12' IN-GE-Rec Shade	EA	\$ 9,888.00	3%	\$ 9,591.36
QRI108	41	RD283812IG 12' IN-GE-Rec Shade	EA	\$ 10,090.00	3%	\$ 9,787.30
QRI109	41	SU101008IG 8' IN-GE-SU Shade	EA	\$ 2,858.00	3%	\$ 2,772.26
QRI110	41	SU121208IG 8' IN-GE-SU Shade	EA	\$ 3,091.00	3%	\$ 2,998.27
QRI111	41	SU141408IG 8' IN-GE-SU Shade	EA	\$ 3,471.00	3%	\$ 3,366.87
QRI112	41	SU161608IG 8' IN-GE-SU Shade	EA	\$ 4,093.00	3%	\$ 3,970.21
QRI113	41	SU181808IG 8' IN-GE-SU Shade	EA	\$ 4,341.00	3%	\$ 4,210.77
QRI114	41	SU202008IG 8' IN-GE-SU Shade	EA	\$ 5,121.00	3%	\$ 4,967.37
QRI115	41	SU222208IG 8' IN-GE-SU Shade	EA	\$ 6,298.00	3%	\$ 6,109.06
QRI116	41	SU242408IG 8' IN-GE-SU Shade	EA	\$ 7,636.00	3%	\$ 7,406.92
QRI117	41	SU101010IG 10' IN-GE-SU Shade	EA	\$ 2,987.00	3%	\$ 2,897.39
QRI118	41	SU121210IG 10' IN-GE-SU Shade	EA	\$ 3,116.00	3%	\$ 3,022.52
QRI119	41	SU141410IG 10' IN-GE-SU Shade	EA	\$ 3,529.00	3%	\$ 3,423.13
QRI120	41	SU161610IG 10' IN-GE-SU Shade	EA	\$ 4,172.00	3%	\$ 4,046.84
QRI121	41	SU181810IG 10' IN-GE-SU Shade	EA	\$ 4,421.00	3%	\$ 4,288.37
QRI122	41	SU202010IG 10' IN-GE-SU Shade	EA	\$ 5,197.00	3%	\$ 5,041.09
QRI123	41	SU222210IG 10' IN-GE-SU Shade	EA	\$ 6,447.00	3%	\$ 6,253.59
QRI124	41	SU242410IG 10' IN-GE-SU Shade	EA	\$ 7,754.00	3%	\$ 7,521.38
QRI125	41	HD202008IG 8' IN-GE-Hx Shade	EA	\$ 5,776.00	3%	\$ 5,602.72
QRI126	41	HD242408IG 8' IN-GE-Hx Shade	EA	\$ 7,287.00	3%	\$ 7,068.39
QRI127	41	HD262608IG 8' IN-GE-Hx Shade	EA	\$ 7,563.00	3%	\$ 7,336.11
QRI128	41	HD282808IG 8' IN-GE-Hx Shade	EA	\$ 8,439.00	3%	\$ 8,185.83
QRI129	41	HD303008IG 8' IN-GE-Hx Shade	EA	\$ 8,947.00	3%	\$ 8,678.59
QRI130	41	HD343408IG 8' IN-GE-Hx Shade	EA	\$ 9,623.00	3%	\$ 9,334.31
QRI131	41	HD383808IG 8' IN-GE-Hx Shade	EA	\$ 11,538.00	3%	\$ 11,191.86
QRI132	41	HD404008IG 8' IN-GE-Hx Shade	EA	\$ 12,300.00	3%	\$ 11,931.00
QRI133	41	HD202010IG 10' IN-GE-Hx Shade	EA	\$ 6,590.00	3%	\$ 6,392.30
QRI134	41	HD242410IG 10' IN-GE-Hx Shade	EA	\$ 8,433.00	3%	\$ 8,180.01
QRI135	41	HD262610IG 10' IN-GE-Hx Shade	EA	\$ 8,704.00	3%	\$ 8,442.88
QRI136	41	HD282810IG 10' IN-GE-Hx Shade	EA	\$ 9,018.00	3%	\$ 8,747.46
QRI137	41	HD303010IG 10' IN-GE-Hx Shade	EA	\$ 9,524.00	3%	\$ 9,238.28
QRI138	41	HD343410IG 10' IN-GE-Hx Shade	EA	\$ 11,103.00	3%	\$ 10,769.91
QRI139	41	HD383810IG 10' IN-GE-Hx Shade	EA	\$ 12,145.00	3%	\$ 11,780.65
QRI140	41	HD404010IG 10' IN-GE-Hx Shade	EA	\$ 12,906.00	3%	\$ 12,518.82
QRI141	41	HD202012IG 12' IN-GE-Hx Shade	EA	\$ 6,885.00	3%	\$ 6,678.45
QRI142	41	HD242412IG 12' IN-GE-Hx Shade	EA	\$ 8,830.00	3%	\$ 8,565.10
QRI143	41	HD262612IG 12' IN-GE-Hx Shade	EA	\$ 9,104.00	3%	\$ 8,830.88

GAMETIME SHADE STRUCTURES

Part No.	Part Group	Item Description	Unit	Commercial Price	USC Disc't	USC Net Price
QRI144	41	HD282812IG 12' IN-GE-Hx Shade	EA	\$ 10,533.00	3%	\$ 10,217.01
QRI145	41	HD303012IG 12' IN-GE-Hx Shade	EA	\$ 11,040.00	3%	\$ 10,708.80
QRI146	41	HD343412IG 12' IN-GE-Hx Shade	EA	\$ 13,631.00	3%	\$ 13,222.07
QRI147	41	HD383812IG 12' IN-GE-Hx Shade	EA	\$ 14,673.00	3%	\$ 14,232.81
QRI148	41	HD404012IG 12' IN-GE-Hx Shade	EA	\$ 15,435.00	3%	\$ 14,971.95
QRI149	41	HU101008IG 8' IN-GE-H1U Shade	EA	\$ 3,093.00	3%	\$ 3,000.21
QRI150	41	HU121208IG 8' IN-GE-H1U Shade	EA	\$ 3,384.00	3%	\$ 3,282.48
QRI151	41	HU141408IG 8' IN-GE-H1U Shade	EA	\$ 3,534.00	3%	\$ 3,427.98
QRI152	41	HU161608IG 8' IN-GE-H1U Shade	EA	\$ 3,739.00	3%	\$ 3,626.83
QRI153	41	HU181808IG 8' IN-GE-H1U Shade	EA	\$ 4,562.00	3%	\$ 4,425.14
QRI154	41	HU202008IG 8' IN-GE-H1U Shade	EA	\$ 5,644.00	3%	\$ 5,474.68
QRI155	41	HU222208IG 8' IN-GE-H1U Shade	EA	\$ 6,183.00	3%	\$ 5,997.51
QRI156	41	HU242408IG 8' IN-GE-H1U Shade	EA	\$ 6,585.00	3%	\$ 6,387.45
QRI157	41	HU252508IG 8' IN-GE-H1U Shade	EA	\$ 7,556.00	3%	\$ 7,329.32
QRI158	41	HU272708IG 8' IN-GE-H1U Shade	EA	\$ 8,001.00	3%	\$ 7,760.97
QRI159	41	HU101010IG 10' IN-GE-H1U Shade	EA	\$ 3,227.00	3%	\$ 3,130.19
QRI160	41	HU121210IG 10' IN-GE-H1U Shade	EA	\$ 3,422.00	3%	\$ 3,319.34
QRI161	41	HU141410IG 10' IN-GE-H1U Shade	EA	\$ 3,681.00	3%	\$ 3,570.57
QRI162	41	HU161610IG 10' IN-GE-H1U Shade	EA	\$ 3,950.00	3%	\$ 3,831.50
QRI163	41	HU181810IG 10' IN-GE-H1U Shade	EA	\$ 4,626.00	3%	\$ 4,487.22
QRI164	41	HU202010IG 10' IN-GE-H1U Shade	EA	\$ 6,038.00	3%	\$ 5,856.86
QRI165	41	HU222210IG 10' IN-GE-H1U Shade	EA	\$ 6,299.00	3%	\$ 6,110.03
QRI166	41	HU242410IG 10' IN-GE-H1U Shade	EA	\$ 6,736.00	3%	\$ 6,533.92
QRI167	41	HU252510IG 10' IN-GE-H1U Shade	EA	\$ 8,111.00	3%	\$ 7,867.67
QRI168	41	HU272710IG 10' IN-GE-H1U Shade	EA	\$ 8,122.00	3%	\$ 7,878.34
QRI169	41	RU161208IG 8' IN-GE-R2U Shade	EA	\$ 3,620.00	3%	\$ 3,511.40
QRI170	41	RU181208IG 8' IN-GE-R2U Shade	EA	\$ 4,240.00	3%	\$ 4,112.80
QRI171	41	RU201008IG 8' IN-GE-R2U Shade	EA	\$ 4,274.00	3%	\$ 4,145.78
QRI172	41	RU201208IG 8' IN-GE-R2U Shade	EA	\$ 4,286.00	3%	\$ 4,157.42
QRI173	41	RU201408IG 8' IN-GE-R2U Shade	EA	\$ 4,378.00	3%	\$ 4,246.66
QRI174	41	RU241408IG 8' IN-GE-R2U Shade	EA	\$ 4,733.00	3%	\$ 4,591.01
QRI175	41	RU161210IG 10' IN-GE-R2U Shade	EA	\$ 3,966.00	3%	\$ 3,847.02
QRI176	41	RU181210IG 10' IN-GE-R2U Shade	EA	\$ 4,352.00	3%	\$ 4,221.44
QRI177	41	RU201010IG 10' IN-GE-R2U Shade	EA	\$ 4,400.00	3%	\$ 4,268.00
QRI178	41	RU201210IG 10' IN-GE-R2U Shade	EA	\$ 4,688.00	3%	\$ 4,547.36
QRI179	41	RU201410IG 10' IN-GE-R2U Shade	EA	\$ 4,786.00	3%	\$ 4,642.42
QRI180	41	RU241410IG 10' IN-GE-R2U Shade	EA	\$ 4,860.00	3%	\$ 4,714.20
QRI181	41	CU080808IG 8' IN-GE-CTU Shade	EA	\$ 3,356.00	3%	\$ 3,255.32
QRI182	41	CU101008IG 8' IN-GE-CTU Shade	EA	\$ 3,488.00	3%	\$ 3,383.36
QRI183	41	CU121208IG 8' IN-GE-CTU Shade	EA	\$ 3,734.00	3%	\$ 3,621.98
QRI184	41	CU141408IG 8' IN-GE-CTU Shade	EA	\$ 4,112.00	3%	\$ 3,988.64
QRI185	41	CU151508IG 8' IN-GE-CTU Shade	EA	\$ 4,292.00	3%	\$ 4,163.24
QRI186	41	CU161608IG 8' IN-GE-CTU Shade	EA	\$ 4,301.00	3%	\$ 4,171.97
QRI187	41	CU181808IG 8' IN-GE-CTU Shade	EA	\$ 4,897.00	3%	\$ 4,750.09

GAMETIME SHADE STRUCTURES

Part No.	Part Group	Item Description	Unit	Commercial Price	USC Disc't	USC Net Price
QRI188	41	CU202008IG 8' IN-GE-CTU Shade	EA	\$ 5,349.00	3%	\$ 5,188.53
QRI189	41	CU080810IG 10' IN-GE-CTU Shade	EA	\$ 3,386.00	3%	\$ 3,284.42
QRI190	41	CU101010IG 10' IN-GE-CTU Shade	EA	\$ 3,532.00	3%	\$ 3,426.04
QRI191	41	CU121210IG 10' IN-GE-CTU Shade	EA	\$ 3,791.00	3%	\$ 3,677.27
QRI192	41	CU141410IG 10' IN-GE-CTU Shade	EA	\$ 4,178.00	3%	\$ 4,052.66
QRI193	41	CU151510IG 10' IN-GE-CTU Shade	EA	\$ 4,352.00	3%	\$ 4,221.44
QRI194	41	CU161610IG 10' IN-GE-CTU Shade	EA	\$ 4,504.00	3%	\$ 4,368.88
QRI195	41	CU181810IG 10' IN-GE-CTU Shade	EA	\$ 5,001.00	3%	\$ 4,850.97
QRI196	41	CU202010IG 10' IN-GE-CTU Shade	EA	\$ 5,494.00	3%	\$ 5,329.18
QRI197	41	CU080812IG 12' IN-GE-CTU Shade	EA	\$ 3,516.00	3%	\$ 3,410.52
QRI198	41	CU101012IG 12' IN-GE-CTU Shade	EA	\$ 3,669.00	3%	\$ 3,558.93
QRI199	41	CU121212IG 12' IN-GE-CTU Shade	EA	\$ 3,986.00	3%	\$ 3,866.42
QRI200	41	CU141412IG 12' IN-GE-CTU Shade	EA	\$ 4,244.00	3%	\$ 4,116.68
QRI201	41	CU151512IG 12' IN-GE-CTU Shade	EA	\$ 4,580.00	3%	\$ 4,442.60
QRI202	41	CU161612IG 12' IN-GE-CTU Shade	EA	\$ 4,588.00	3%	\$ 4,450.36
QRI203	41	CU181812IG 12' IN-GE-CTU Shade	EA	\$ 5,104.00	3%	\$ 4,950.88
QRI204	41	CU202012IG 12' IN-GE-CTU Shade	EA	\$ 5,639.00	3%	\$ 5,469.83
QRI205	41	RC201809IG 9' IN-GE-CT Shade	EA	\$ 7,001.00	3%	\$ 6,790.97
QRI206	41	RC271809IG 9' IN-GE-CT Shade	EA	\$ 7,437.00	3%	\$ 7,213.89
QRI207	41	RC201810IG 10' IN-GE-CT Shade	EA	\$ 7,438.00	3%	\$ 7,214.86
QRI208	41	RC271810IG 10' IN-GE-CT Shade	EA	\$ 7,596.00	3%	\$ 7,368.12
QRI217	41	SD101008IG 8' IN-GE-Sq-H	EA	\$ 3,356.00	3%	\$ 3,255.32
QRI218	41	SD121208IG 8' IN-GE-Sq-H	EA	\$ 3,489.00	3%	\$ 3,384.33
QRI219	41	SD141408IG 8' IN-GE-Sq-H	EA	\$ 3,622.00	3%	\$ 3,513.34
QRI220	41	SD161608IG 8' IN-GE-Sq-H	EA	\$ 4,105.00	3%	\$ 3,981.85
QRI221	41	SD181808IG 8' IN-GE-Sq-H	EA	\$ 4,504.00	3%	\$ 4,368.88
QRI222	41	SD202008IG 8' IN-GE-Sq-H	EA	\$ 4,865.00	3%	\$ 4,719.05
QRI223	41	SD222208IG 8' IN-GE-Sq-H	EA	\$ 5,012.00	3%	\$ 4,861.64
QRI224	41	SD242408IG 8' IN-GE-Sq-H	EA	\$ 6,387.00	3%	\$ 6,195.39
QRI225	41	SD262608IG 8' IN-GE-Sq-H	EA	\$ 7,028.00	3%	\$ 6,817.16
QRI226	41	SD282808IG 8' IN-GE-Sq-H	EA	\$ 7,204.00	3%	\$ 6,987.88
QRI227	41	SD303008IG 8' IN-GE-Sq-H	EA	\$ 7,833.00	3%	\$ 7,598.01
QRI228	41	SD101010IG 10' IN-GE-Sq-H	EA	\$ 3,916.00	3%	\$ 3,798.52
QRI229	41	SD121210IG 10' IN-GE-Sq-H	EA	\$ 4,052.00	3%	\$ 3,930.44
QRI230	41	SD141410IG 10' IN-GE-Sq-H	EA	\$ 4,181.00	3%	\$ 4,055.57
QRI231	41	SD161610IG 10' IN-GE-Sq-H	EA	\$ 4,667.00	3%	\$ 4,526.99
QRI232	41	SD181810IG 10' IN-GE-Sq-H	EA	\$ 5,319.00	3%	\$ 5,159.43
QRI233	41	SD202010IG 10' IN-GE-Sq-H	EA	\$ 5,680.00	3%	\$ 5,509.60
QRI234	41	SD22210IG 10' IN-GE-Sq-H	EA	\$ 5,828.00	3%	\$ 5,653.16
QRI235	41	SD242410IG 10' IN-GE-Sq-H	EA	\$ 6,869.00	3%	\$ 6,662.93
QRI236	41	SD262610IG 10' IN-GE-Sq-H	EA	\$ 7,512.00	3%	\$ 7,286.64
QRI237	41	SD282810IG 10' IN-GE-Sq-H	EA	\$ 7,689.00	3%	\$ 7,458.33
QRI238	41	SD303010IG 10' IN-GE-Sq-H	EA	\$ 8,813.00	3%	\$ 8,548.61
QRI239	41	RD101208IG 8' IN-GE-Rc-H	EA	\$ 3,442.00	3%	\$ 3,338.74

GAMETIME SHADE STRUCTURES

Part No.	Part Group	Item Description	Unit	Commercial Price	USC Disc't	USC Net Price
QRI240	41	RD101508IG 8' IN-GE-Rc-H	EA	\$ 3,559.00	3%	\$ 3,452.23
QRI241	41	RD101808IG 8' IN-GE-Rc-H	EA	\$ 3,603.00	3%	\$ 3,494.91
QRI242	41	RD102008IG 8' IN-GE-Rc-H	EA	\$ 4,033.00	3%	\$ 3,912.01
QRI243	41	RD131508IG 8' IN-GE-Rc-H	EA	\$ 3,633.00	3%	\$ 3,524.01
QRI244	41	RD132008IG 8' IN-GE-Rc-H	EA	\$ 4,192.00	3%	\$ 4,066.24
QRI245	41	RD152208IG 8' IN-GE-Rc-H	EA	\$ 4,648.00	3%	\$ 4,508.56
QRI246	41	RD152508IG 8' IN-GE-Rc-H	EA	\$ 4,706.00	3%	\$ 4,564.82
QRI247	41	RD182008IG 8' IN-GE-Rc-H	EA	\$ 4,583.00	3%	\$ 4,445.51
QRI248	41	RD182408IG 8' IN-GE-Rc-H	EA	\$ 4,948.00	3%	\$ 4,799.56
QRI249	41	RD182808IG 8' IN-GE-Rc-H	EA	\$ 5,323.00	3%	\$ 5,163.31
QRI250	41	RD183208IG 8' IN-GE-Rc-H	EA	\$ 6,543.00	3%	\$ 6,346.71
QRI251	41	RD183608IG 8' IN-GE-Rc-H	EA	\$ 6,818.00	3%	\$ 6,613.46
QRI252	41	RD202408IG 8' IN-GE-Rc-H	EA	\$ 5,163.00	3%	\$ 5,008.11
QRI253	41	RD202608IG 8' IN-GE-Rc-H	EA	\$ 5,252.00	3%	\$ 5,094.44
QRI254	41	RD203008IG 8' IN-GE-Rc-H	EA	\$ 6,386.00	3%	\$ 6,194.42
QRI255	41	RD203408IG 8' IN-GE-Rc-H	EA	\$ 7,040.00	3%	\$ 6,828.80
QRI256	41	RD203808IG 8' IN-GE-Rc-H	EA	\$ 7,233.00	3%	\$ 7,016.01
QRI257	41	RD242608IG 8' IN-GE-Rc-H	EA	\$ 6,492.00	3%	\$ 6,297.24
QRI258	41	RD243008IG 8' IN-GE-Rc-H	EA	\$ 6,821.00	3%	\$ 6,616.37
QRI259	41	RD243408IG 8' IN-GE-Rc-H	EA	\$ 7,134.00	3%	\$ 6,919.98
QRI260	41	RD243808IG 8' IN-GE-Rc-H	EA	\$ 7,875.00	3%	\$ 7,638.75
QRI261	41	RD244008IG 8' IN-GE-Rc-H	EA	\$ 8,174.00	3%	\$ 7,928.78
QRI262	41	RD283008IG 8' IN-GE-Rc-H	EA	\$ 7,423.00	3%	\$ 7,200.31
QRI263	41	RD283408IG 8' IN-GE-Rc-H	EA	\$ 8,298.00	3%	\$ 8,049.06
QRI264	41	RD283808IG 8' IN-GE-Rc-H	EA	\$ 9,066.00	3%	\$ 8,794.02
QRI265	41	RD101210IG 10' IN-GE-Rc-H	EA	\$ 4,004.00	3%	\$ 3,883.88
QRI266	41	RD101510IG 10' IN-GE-Rc-H	EA	\$ 4,119.00	3%	\$ 3,995.43
QRI267	41	RD101810IG 10' IN-GE-Rc-H	EA	\$ 4,164.00	3%	\$ 4,039.08
QRI268	41	RD102010IG 10' IN-GE-Rc-H	EA	\$ 4,592.00	3%	\$ 4,454.24
QRI269	41	RD131510IG 10' IN-GE-Rc-H	EA	\$ 4,195.00	3%	\$ 4,069.15
QRI270	41	RD132010IG 10' IN-GE-Rc-H	EA	\$ 4,748.00	3%	\$ 4,605.56
QRI271	41	RD152210IG 10' IN-GE-Rc-H	EA	\$ 5,465.00	3%	\$ 5,301.05
QRI272	41	RD152510IG 10' IN-GE-Rc-H	EA	\$ 5,522.00	3%	\$ 5,356.34
QRI273	41	RD182010IG 10' IN-GE-Rc-H	EA	\$ 5,401.00	3%	\$ 5,238.97
QRI274	41	RD182410IG 10' IN-GE-Rc-H	EA	\$ 5,642.00	3%	\$ 5,472.74
QRI275	41	RD182810IG 10' IN-GE-Rc-H	EA	\$ 6,141.00	3%	\$ 5,956.77
QRI276	41	RD183210IG 10' IN-GE-Rc-H	EA	\$ 7,028.00	3%	\$ 6,817.16
QRI277	41	RD183610IG 10' IN-GE-Rc-H	EA	\$ 7,632.00	3%	\$ 7,403.04
QRI278	41	RD202410IG 10' IN-GE-Rc-H	EA	\$ 5,877.00	3%	\$ 5,700.69
QRI279	41	RD202610IG 10' IN-GE-Rc-H	EA	\$ 5,968.00	3%	\$ 5,788.96
QRI280	41	RD203010IG 10' IN-GE-Rc-H	EA	\$ 6,940.00	3%	\$ 6,731.80
QRI281	41	RD203410IG 10' IN-GE-Rc-H	EA	\$ 7,522.00	3%	\$ 7,296.34
QRI282	41	RD203810IG 10' IN-GE-Rc-H	EA	\$ 8,033.00	3%	\$ 7,792.01
QRI283	41	RD242610IG 10' IN-GE-Rc-H	EA	\$ 7,036.00	3%	\$ 6,824.92

GAMETIME SHADE STRUCTURES

Part No.	Part Group	Item Description	Unit	Commercial Price	USC Disc't	USC Net Price
QRI284	41	RD243010IG 10' IN-GE-Rc-H	EA	\$ 7,304.00	3%	\$ 7,084.88
QRI285	41	RD243410IG 10' IN-GE-Rc-H	EA	\$ 8,118.00	3%	\$ 7,874.46
QRI286	41	RD243810IG 10' IN-GE-Rc-H	EA	\$ 8,854.00	3%	\$ 8,588.38
QRI287	41	RD244010IG 10' IN-GE-Rc-H	EA	\$ 9,828.00	3%	\$ 9,533.16
QRI288	41	RD283010IG 10' IN-GE-Rc-H	EA	\$ 8,405.00	3%	\$ 8,152.85
QRI289	41	RD283410IG 10' IN-GE-Rc-H	EA	\$ 9,279.00	3%	\$ 9,000.63
QRI290	41	RD283810IG 10' IN-GE-Rc-H	EA	\$ 9,889.00	3%	\$ 9,592.33
QRI291	41	SU101008IG 8' IN-GE-SU-H	EA	\$ 3,051.00	3%	\$ 2,959.47
QRI292	41	SU121208IG 8' IN-GE-SU-H	EA	\$ 3,301.00	3%	\$ 3,201.97
QRI293	41	SU141408IG 8' IN-GE-SU-H	EA	\$ 3,833.00	3%	\$ 3,718.01
QRI294	41	SU161608IG 8' IN-GE-SU-H	EA	\$ 4,373.00	3%	\$ 4,241.81
QRI295	41	SU181808IG 8' IN-GE-SU-H	EA	\$ 5,059.00	3%	\$ 4,907.23
QRI296	41	SU202008IG 8' IN-GE-SU-H	EA	\$ 5,533.00	3%	\$ 5,367.01
QRI297	41	SU222208IG 8' IN-GE-SU-H	EA	\$ 7,003.00	3%	\$ 6,792.91
QRI298	41	SU242408IG 8' IN-GE-SU-H	EA	\$ 8,164.00	3%	\$ 7,919.08
QRI299	41	SU101010IG 10' IN-GE-SU-H	EA	\$ 3,191.00	3%	\$ 3,095.27
QRI300	41	SU121210IG 10' IN-GE-SU-H	EA	\$ 3,454.00	3%	\$ 3,350.38
QRI301	41	SU141410IG 10' IN-GE-SU-H	EA	\$ 3,897.00	3%	\$ 3,780.09
QRI302	41	SU161610IG 10' IN-GE-SU-H	EA	\$ 4,458.00	3%	\$ 4,324.26
QRI303	41	SU181810IG 10' IN-GE-SU-H	EA	\$ 5,139.00	3%	\$ 4,984.83
QRI304	41	SU202010IG 10' IN-GE-SU-H	EA	\$ 5,556.00	3%	\$ 5,389.32
QRI305	41	SU222210IG 10' IN-GE-SU-H	EA	\$ 7,123.00	3%	\$ 6,909.31
QRI306	41	SU242410IG 10' IN-GE-SU-H	EA	\$ 8,837.00	3%	\$ 8,571.89
QRI307	41	HD202008IG 8' IN-GE-Hx-H	EA	\$ 6,170.00	3%	\$ 5,984.90
QRI308	41	HD242408IG 8' IN-GE-Hx-H	EA	\$ 7,787.00	3%	\$ 7,553.39
QRI309	41	HD262608IG 8' IN-GE-Hx-H	EA	\$ 8,083.00	3%	\$ 7,840.51
QRI310	41	HD282808IG 8' IN-GE-Hx-H	EA	\$ 9,019.00	3%	\$ 8,748.43
QRI311	41	HD303008IG 8' IN-GE-Hx-H	EA	\$ 9,563.00	3%	\$ 9,276.11
QRI312	41	HD343408IG 8' IN-GE-Hx-H	EA	\$ 10,288.00	3%	\$ 9,979.36
QRI313	41	HD383808IG 8' IN-GE-Hx-H	EA	\$ 12,337.00	3%	\$ 11,966.89
QRI314	41	HD404008IG 8' IN-GE-Hx-H	EA	\$ 13,152.00	3%	\$ 12,757.44
QRI315	41	HD202010IG 10' IN-GE-Hx-H	EA	\$ 7,043.00	3%	\$ 6,831.71
QRI316	41	HD242410IG 10' IN-GE-Hx-H	EA	\$ 9,014.00	3%	\$ 8,743.58
QRI317	41	HD262610IG 10' IN-GE-Hx-H	EA	\$ 9,304.00	3%	\$ 9,024.88
QRI318	41	HD282810IG 10' IN-GE-Hx-H	EA	\$ 9,640.00	3%	\$ 9,350.80
QRI319	41	HD303010IG 10' IN-GE-Hx-H	EA	\$ 10,182.00	3%	\$ 9,876.54
QRI320	41	HD343410IG 10' IN-GE-Hx-H	EA	\$ 11,872.00	3%	\$ 11,515.84
QRI321	41	HD383810IG 10' IN-GE-Hx-H	EA	\$ 12,986.00	3%	\$ 12,596.42
QRI322	41	HD404010IG 10' IN-GE-Hx-H	EA	\$ 13,801.00	3%	\$ 13,386.97
QRI323	41	HU101008IG 8' IN-GE-H1UH	EA	\$ 3,643.00	3%	\$ 3,533.71
QRI324	41	HU121208IG 8' IN-GE-H1UH	EA	\$ 3,726.00	3%	\$ 3,614.22
QRI325	41	HU141408IG 8' IN-GE-H1UH	EA	\$ 5,088.00	3%	\$ 4,935.36
QRI326	41	HU161608IG 8' IN-GE-H1UH	EA	\$ 5,312.00	3%	\$ 5,152.64
QRI327	41	HU181808IG 8' IN-GE-H1UH	EA	\$ 5,650.00	3%	\$ 5,480.50

GAMETIME SHADE STRUCTURES

Part No.	Part Group	Item Description	Unit	Commercial Price	USC Disc't	USC Net Price
QRI328	41	HU202008IG 8' IN-GE-H1UH	EA	\$ 6,287.00	3%	\$ 6,098.39
QRI329	41	HU222208IG 8' IN-GE-H1UH	EA	\$ 6,638.00	3%	\$ 6,438.86
QRI330	41	HU242408IG 8' IN-GE-H1UH	EA	\$ 7,995.00	3%	\$ 7,755.15
QRI331	41	HU252508IG 8' IN-GE-H1UH	EA	\$ 8,751.00	3%	\$ 8,488.47
QRI332	41	HU272708IG 8' IN-GE-H1UH	EA	\$ 9,818.00	3%	\$ 9,523.46
QRI333	41	HU101010IG 10' IN-GE-H1UH	EA	\$ 3,760.00	3%	\$ 3,647.20
QRI334	41	HU121210IG 10' IN-GE-H1UH	EA	\$ 3,768.00	3%	\$ 3,654.96
QRI335	41	HU141410IG 10' IN-GE-H1UH	EA	\$ 5,136.00	3%	\$ 4,981.92
QRI336	41	HU161610IG 10' IN-GE-H1UH	EA	\$ 5,329.00	3%	\$ 5,169.13
QRI337	41	HU181810IG 10' IN-GE-H1UH	EA	\$ 5,859.00	3%	\$ 5,683.23
QRI338	41	HU202010IG 10' IN-GE-H1UH	EA	\$ 6,452.00	3%	\$ 6,258.44
QRI339	41	HU222210IG 10' IN-GE-H1UH	EA	\$ 7,104.00	3%	\$ 6,890.88
QRI340	41	HU242410IG 10' IN-GE-H1UH	EA	\$ 8,121.00	3%	\$ 7,877.37
QRI341	41	HU252510IG 10' IN-GE-H1UH	EA	\$ 9,379.00	3%	\$ 9,097.63
QRI342	41	HU272710IG 10' IN-GE-H1UH	EA	\$ 11,413.00	3%	\$ 11,070.61
QRI343	41	RU161208IG 8' IN-GE-R2UH	EA	\$ 4,385.00	3%	\$ 4,253.45
QRI344	41	RU181208IG 8' IN-GE-R2UH	EA	\$ 4,531.00	3%	\$ 4,395.07
QRI345	41	RU201008IG 8' IN-GE-R2UH	EA	\$ 4,567.00	3%	\$ 4,429.99
QRI346	41	RU201208IG 8' IN-GE-R2UH	EA	\$ 4,580.00	3%	\$ 4,442.60
QRI347	41	RU201408IG 8' IN-GE-R2UH	EA	\$ 4,788.00	3%	\$ 4,644.36
QRI348	41	RU241408IG 8' IN-GE-R2UH	EA	\$ 5,168.00	3%	\$ 5,012.96
QRI349	41	CU080808IG 8' IN-GE-CTUH	EA	\$ 3,586.00	3%	\$ 3,478.42
QRI350	41	CU101008IG 8' IN-GE-CTUH	EA	\$ 3,774.00	3%	\$ 3,660.78
QRI351	41	CU121208IG 8' IN-GE-CTUH	EA	\$ 4,389.00	3%	\$ 4,257.33
QRI352	41	CU141408IG 8' IN-GE-CTUH	EA	\$ 5,114.00	3%	\$ 4,960.58
QRI353	41	CU151508IG 8' IN-GE-CTUH	EA	\$ 5,209.00	3%	\$ 5,052.73
QRI354	41	CU161608IG 8' IN-GE-CTUH	EA	\$ 5,666.00	3%	\$ 5,496.02
QRI355	41	CU181808IG 8' IN-GE-CTUH	EA	\$ 5,990.00	3%	\$ 5,810.30
QRI356	41	CU202008IG 8' IN-GE-CTUH	EA	\$ 7,024.00	3%	\$ 6,813.28
QRI357	41	CU080810IG 10' IN-GE-CTUH	EA	\$ 3,615.00	3%	\$ 3,506.55
QRI358	41	CU101010IG 10' IN-GE-CTUH	EA	\$ 3,883.00	3%	\$ 3,766.51
QRI359	41	CU121210IG 10' IN-GE-CTUH	EA	\$ 4,565.00	3%	\$ 4,428.05
QRI360	41	CU141410IG 10' IN-GE-CTUH	EA	\$ 5,238.00	3%	\$ 5,080.86
QRI361	41	CU151510IG 10' IN-GE-CTUH	EA	\$ 5,319.00	3%	\$ 5,159.43
QRI362	41	CU161610IG 10' IN-GE-CTUH	EA	\$ 5,777.00	3%	\$ 5,603.69
QRI363	41	CU181810IG 10' IN-GE-CTUH	EA	\$ 6,309.00	3%	\$ 6,119.73
QRI364	41	CU202010IG 10' IN-GE-CTUH	EA	\$ 7,183.00	3%	\$ 6,967.51
QRI365	41	RC201809IG 9' IN-GE-CT-H	EA	\$ 7,486.00	3%	\$ 7,261.42
QRI366	41	RC271809IG 9' IN-GE-CT-H	EA	\$ 8,758.00	3%	\$ 8,495.26
QRI367	41	RC201810IG 10' IN-GE-CT-H	EA	\$ 7,954.00	3%	\$ 7,715.38
QRI368	41	RC271810IG 10' IN-GE-CT-H	EA	\$ 8,925.00	3%	\$ 8,657.25
QRI369	41	RU161210IG 10' IN-GE-R2UH	EA	\$ 4,454.00	3%	\$ 4,320.38
QRI370	41	RU181210IG 10' IN-GE-R2UH	EA	\$ 4,652.00	3%	\$ 4,512.44
QRI371	41	RU201010IG 10' IN-GE-R2UH	EA	\$ 4,701.00	3%	\$ 4,559.97

GAMETIME SHADE STRUCTURES

Part No.	Part Group	Item Description	Unit	Commercial Price	USC Disc't	USC Net Price
QRI372	41	RU201210IG 10' IN-GE-R2UH	EA	\$ 5,011.00	3%	\$ 4,860.67
QRI373	41	RU201410IG 10' IN-GE-R2UH	EA	\$ 5,114.00	3%	\$ 4,960.58
QRI374	41	RU241410IG 10' IN-GE-R2UH	EA	\$ 6,103.00	3%	\$ 5,919.91
QRI383	41	RD253014IG 14' IN-GE-Rc-H	EA	\$ 9,018.00	3%	\$ 8,747.46
QRI384	41	RD303514IG 14' IN-GE-Rc-H	EA	\$ 12,113.00	3%	\$ 11,749.61
QRI385	41	SD303014IG 14' IN-GE-Sq-H	EA	\$ 10,324.00	3%	\$ 10,014.28
QRI386	41	RD253014IG 14' IN-GE-Rec	EA	\$ 9,018.00	3%	\$ 8,747.46
QRI387	41	RD303514IG 14' IN-GE-Rec	EA	\$ 12,113.00	3%	\$ 11,749.61
QRI388	41	SD303014IG 14' IN-GE-Sq	EA	\$ 10,324.00	3%	\$ 10,014.28
QRI389	41	SQ101008IG Quad Sail	EA	\$ 4,486.00	3%	\$ 4,351.42
QRI390	41	SQ202008IG Quad Sail	EA	\$ 9,084.00	3%	\$ 8,811.48
QRI391	41	SQ303008IG Quad Sail	EA	\$ 15,368.00	3%	\$ 14,906.96
QRI394	41	HC201008IG Hanging Cantilever	EA	\$ 3,541.00	3%	\$ 3,434.77
QRI395	41	HC201208IG Hanging Cantilever	EA	\$ 4,040.00	3%	\$ 3,918.80
QRI396	41	HC241408IG Hanging Cantilever	EA	\$ 4,920.00	3%	\$ 4,772.40
QRI400	41	HS202008IG-H-Sand Dollar Sail	EA	\$ 11,636.00	3%	\$ 11,286.92
QRI401	41	HS363608IG-H-Sand Dollar Sail	EA	\$ 18,362.00	3%	\$ 17,811.14
QRI402	41	HC201008IG-H-Hanging Cantilever	EA	\$ 4,858.00	3%	\$ 4,712.26
QRI403	41	HC201208IG-H-Hanging Cantilever	EA	\$ 5,414.00	3%	\$ 5,251.58
QRI404	41	HC241408IG-H-Hanging Cantilever	EA	\$ 6,719.00	3%	\$ 6,517.43
QRI405	41	RD152212IG-105	EA	\$ 6,171.00	3%	\$ 5,985.87
QRI406	41	RD152512IG-105	EA	\$ 6,231.00	3%	\$ 6,044.07
QRI407	41	RD182012IG-105	EA	\$ 6,101.00	3%	\$ 5,917.97
QRI408	41	RD182412IG-105	EA	\$ 6,361.00	3%	\$ 6,170.17
QRI409	41	RD182812IG-105	EA	\$ 6,897.00	3%	\$ 6,690.09
QRI410	41	RD183212IG-105	EA	\$ 8,626.00	3%	\$ 8,367.22
QRI411	41	RD183612IG-105	EA	\$ 8,921.00	3%	\$ 8,653.37
QRI412	41	RD202412IG-105	EA	\$ 6,627.00	3%	\$ 6,428.19
QRI413	41	RD202612IG-105	EA	\$ 6,713.00	3%	\$ 6,511.61
QRI414	41	RD203012IG-105	EA	\$ 8,457.00	3%	\$ 8,203.29
QRI415	41	RD203412IG-105	EA	\$ 9,158.00	3%	\$ 8,883.26
QRI416	41	RD203812IG-105	EA	\$ 9,370.00	3%	\$ 9,088.90
QRI417	41	RD242612IG-105	EA	\$ 8,569.00	3%	\$ 8,311.93
QRI418	41	RD243012IG-105	EA	\$ 8,925.00	3%	\$ 8,657.25
QRI419	41	RD243412IG-105	EA	\$ 10,649.00	3%	\$ 10,329.53
QRI420	41	RD243812IG-105	EA	\$ 11,440.00	3%	\$ 11,096.80
QRI421	41	RD244012IG-105	EA	\$ 11,416.00	3%	\$ 11,073.52
QRI422	41	RD283012IG-105	EA	\$ 10,960.00	3%	\$ 10,631.20
QRI423	41	RD283412IG-105	EA	\$ 11,357.00	3%	\$ 11,016.29
QRI424	41	RD283812IG-105	EA	\$ 11,589.00	3%	\$ 11,241.33
QRI425	41	SD161612IG-105	EA	\$ 5,237.00	3%	\$ 5,079.89
QRI426	41	SD181812IG-105	EA	\$ 6,015.00	3%	\$ 5,834.55
QRI427	41	SD202012IG-105	EA	\$ 6,402.00	3%	\$ 6,209.94
QRI428	41	SD222212IG-105	EA	\$ 6,561.00	3%	\$ 6,364.17

GAMETIME SHADE STRUCTURES

Part No.	Part Group	Item Description	Unit	Commercial Price	USC Disc't	USC Net Price
QRI429	41	SD242412IG-105	EA	\$ 8,458.00	3%	\$ 8,204.26
QRI430	41	SD262612IG-105	EA	\$ 9,146.00	3%	\$ 8,871.62
QRI431	41	SD282812IG-105	EA	\$ 9,334.00	3%	\$ 9,053.98
QRI432	41	SD303012IG-105	EA	\$ 11,395.00	3%	\$ 11,053.15
QRM001	41	SD101008SG 8' SM-GE-Sq Shade	EA	\$ 3,601.00	3%	\$ 3,492.97
QRM002	41	SD121208SG 8' SM-GE-Sq Shade	EA	\$ 3,728.00	3%	\$ 3,616.16
QRM003	41	SD141408SG 8' SM-GE-Sq Shade	EA	\$ 3,857.00	3%	\$ 3,741.29
QRM004	41	SD161608SG 8' SM-GE-Sq Shade	EA	\$ 4,323.00	3%	\$ 4,193.31
QRM005	41	SD181808SG 8' SM-GE-Sq Shade	EA	\$ 4,541.00	3%	\$ 4,404.77
QRM006	41	SD202008SG 8' SM-GE-Sq Shade	EA	\$ 4,886.00	3%	\$ 4,739.42
QRM007	41	SD222208SG 8' SM-GE-Sq Shade	EA	\$ 5,032.00	3%	\$ 4,881.04
QRM008	41	SD242408SG 8' SM-GE-Sq Shade	EA	\$ 6,356.00	3%	\$ 6,165.32
QRM009	41	SD262608SG 8' SM-GE-Sq Shade	EA	\$ 6,972.00	3%	\$ 6,762.84
QRM010	41	SD282808SG 8' SM-GE-Sq Shade	EA	\$ 7,142.00	3%	\$ 6,927.74
QRM011	41	SD303008SG 8' SM-GE-Sq Shade	EA	\$ 7,718.00	3%	\$ 7,486.46
QRM012	41	SD101010SG 10' SM-GE-Sq Shade	EA	\$ 3,976.00	3%	\$ 3,856.72
QRM013	41	SD121210SG 10' SM-GE-Sq Shade	EA	\$ 4,106.00	3%	\$ 3,982.82
QRM014	41	SD141410SG 10' SM-GE-Sq Shade	EA	\$ 4,233.00	3%	\$ 4,106.01
QRM015	41	SD161610SG 10' SM-GE-Sq Shade	EA	\$ 4,699.00	3%	\$ 4,558.03
QRM016	41	SD181810SG 10' SM-GE-Sq Shade	EA	\$ 5,327.00	3%	\$ 5,167.19
QRM017	41	SD202010SG 10' SM-GE-Sq Shade	EA	\$ 5,672.00	3%	\$ 5,501.84
QRM018	41	SD22210SG 10' SM-GE-Sq Shade	EA	\$ 5,815.00	3%	\$ 5,640.55
QRM019	41	SD242410SG 10' SM-GE-Sq Shade	EA	\$ 6,793.00	3%	\$ 6,589.21
QRM020	41	SD262610SG 10' SM-GE-Sq Shade	EA	\$ 7,409.00	3%	\$ 7,186.73
QRM021	41	SD282810SG 10' SM-GE-Sq Shade	EA	\$ 7,581.00	3%	\$ 7,353.57
QRM022	41	SD303010SG 10' SM-GE-Sq Shade	EA	\$ 8,906.00	3%	\$ 8,638.82
QRM023	41	SD161612SG 12' SM-GE-Sq Shade	EA	\$ 4,904.00	3%	\$ 4,756.88
QRM024	41	SD181812SG 12' SM-GE-Sq Shade	EA	\$ 5,600.00	3%	\$ 5,432.00
QRM025	41	SD202012SG 12' SM-GE-Sq Shade	EA	\$ 5,945.00	3%	\$ 5,766.65
QRM026	41	SD222212SG 12' SM-GE-Sq Shade	EA	\$ 6,090.00	3%	\$ 5,907.30
QRM027	41	SD242412SG 12' SM-GE-Sq Shade	EA	\$ 8,002.00	3%	\$ 7,761.94
QRM028	41	SD262612SG 12' SM-GE-Sq Shade	EA	\$ 8,620.00	3%	\$ 8,361.40
QRM029	41	SD282812SG 12' SM-GE-Sq Shade	EA	\$ 8,791.00	3%	\$ 8,527.27
QRM030	41	SD303012SG 12' SM-GE-Sq Shade	EA	\$ 11,287.00	3%	\$ 10,948.39
QRM031	41	RD101208SG 8' SM-GE-Rec Shade	EA	\$ 3,683.00	3%	\$ 3,572.51
QRM032	41	RD101508SG 8' SM-GE-Rec Shade	EA	\$ 3,795.00	3%	\$ 3,681.15
QRM033	41	RD101808SG 8' SM-GE-Rec Shade	EA	\$ 3,839.00	3%	\$ 3,723.83
QRM034	41	RD102008SG 8' SM-GE-Rec Shade	EA	\$ 4,253.00	3%	\$ 4,125.41
QRM035	41	RD131508SG 8' SM-GE-Rec Shade	EA	\$ 3,867.00	3%	\$ 3,750.99
QRM036	41	RD132008SG 8' SM-GE-Rec Shade	EA	\$ 4,401.00	3%	\$ 4,268.97
QRM037	41	RD152208SG 8' SM-GE-Rec Shade	EA	\$ 4,681.00	3%	\$ 4,540.57
QRM038	41	RD152508SG 8' SM-GE-Rec Shade	EA	\$ 4,736.00	3%	\$ 4,593.92
QRM039	41	RD182008SG 8' SM-GE-Rec Shade	EA	\$ 4,618.00	3%	\$ 4,479.46
QRM040	41	RD182408SG 8' SM-GE-Rec Shade	EA	\$ 4,853.00	3%	\$ 4,707.41

GAMETIME SHADE STRUCTURES

Part No.	Part Group	Item Description	Unit	Commercial Price	USC Disc't	USC Net Price
QRM041	41	RD182808SG 8' SM-GE-Rec Shade	EA	\$ 5,330.00	3%	\$ 5,170.10
QRM042	41	RD183208SG 8' SM-GE-Rec Shade	EA	\$ 6,505.00	3%	\$ 6,309.85
QRM043	41	RD183608SG 8' SM-GE-Rec Shade	EA	\$ 6,770.00	3%	\$ 6,566.90
QRM044	41	RD202408SG 8' SM-GE-Rec Shade	EA	\$ 5,078.00	3%	\$ 4,925.66
QRM045	41	RD202608SG 8' SM-GE-Rec Shade	EA	\$ 5,165.00	3%	\$ 5,010.05
QRM046	41	RD203008SG 8' SM-GE-Rec Shade	EA	\$ 6,354.00	3%	\$ 6,163.38
QRM047	41	RD203408SG 8' SM-GE-Rec Shade	EA	\$ 6,985.00	3%	\$ 6,775.45
QRM048	41	RD203808SG 8' SM-GE-Rec Shade	EA	\$ 7,171.00	3%	\$ 6,955.87
QRM049	41	RD242608SG 8' SM-GE-Rec Shade	EA	\$ 6,453.00	3%	\$ 6,259.41
QRM050	41	RD243008SG 8' SM-GE-Rec Shade	EA	\$ 6,771.00	3%	\$ 6,567.87
QRM051	41	RD243408SG 8' SM-GE-Rec Shade	EA	\$ 7,049.00	3%	\$ 6,837.53
QRM052	41	RD243808SG 8' SM-GE-Rec Shade	EA	\$ 7,758.00	3%	\$ 7,525.26
QRM053	41	RD244008SG 8' SM-GE-Rec Shade	EA	\$ 7,863.00	3%	\$ 7,627.11
QRM054	41	RD283008SG 8' SM-GE-Rec Shade	EA	\$ 7,326.00	3%	\$ 7,106.22
QRM055	41	RD283408SG 8' SM-GE-Rec Shade	EA	\$ 8,153.00	3%	\$ 7,908.41
QRM056	41	RD283808SG 8' SM-GE-Rec Shade	EA	\$ 9,137.00	3%	\$ 8,862.89
QRM057	41	RD101210SG 10' SM-GE-Rec Shade	EA	\$ 4,060.00	3%	\$ 3,938.20
QRM058	41	RD101510SG 10' SM-GE-Rec Shade	EA	\$ 4,171.00	3%	\$ 4,045.87
QRM059	41	RD101810SG 10' SM-GE-Rec Shade	EA	\$ 4,215.00	3%	\$ 4,088.55
QRM060	41	RD102010SG 10' SM-GE-Rec Shade	EA	\$ 4,629.00	3%	\$ 4,490.13
QRM061	41	RD131510SG 10' SM-GE-Rec Shade	EA	\$ 4,244.00	3%	\$ 4,116.68
QRM062	41	RD132010SG 10' SM-GE-Rec Shade	EA	\$ 4,780.00	3%	\$ 4,636.60
QRM063	41	RD152210SG 10' SM-GE-Rec Shade	EA	\$ 5,466.00	3%	\$ 5,302.02
QRM064	41	RD152510SG 10' SM-GE-Rec Shade	EA	\$ 5,522.00	3%	\$ 5,356.34
QRM065	41	RD182010SG 10' SM-GE-Rec Shade	EA	\$ 5,404.00	3%	\$ 5,241.88
QRM066	41	RD182410SG 10' SM-GE-Rec Shade	EA	\$ 5,637.00	3%	\$ 5,467.89
QRM067	41	RD182810SG 10' SM-GE-Rec Shade	EA	\$ 6,117.00	3%	\$ 5,933.49
QRM068	41	RD183210SG 10' SM-GE-Rec Shade	EA	\$ 6,943.00	3%	\$ 6,734.71
QRM069	41	RD183610SG 10' SM-GE-Rec Shade	EA	\$ 7,207.00	3%	\$ 6,990.79
QRM070	41	RD202410SG 10' SM-GE-Rec Shade	EA	\$ 5,865.00	3%	\$ 5,689.05
QRM071	41	RD202610SG 10' SM-GE-Rec Shade	EA	\$ 5,951.00	3%	\$ 5,772.47
QRM072	41	RD203010SG 10' SM-GE-Rec Shade	EA	\$ 6,791.00	3%	\$ 6,587.27
QRM073	41	RD203410SG 10' SM-GE-Rec Shade	EA	\$ 7,421.00	3%	\$ 7,198.37
QRM074	41	RD203810SG 10' SM-GE-Rec Shade	EA	\$ 7,612.00	3%	\$ 7,383.64
QRM075	41	RD242610SG 10' SM-GE-Rec Shade	EA	\$ 6,892.00	3%	\$ 6,685.24
QRM076	41	RD243010SG 10' SM-GE-Rec Shade	EA	\$ 7,210.00	3%	\$ 6,993.70
QRM077	41	RD243410SG 10' SM-GE-Rec Shade	EA	\$ 8,239.00	3%	\$ 7,991.83
QRM078	41	RD243810SG 10' SM-GE-Rec Shade	EA	\$ 8,946.00	3%	\$ 8,677.62
QRM079	41	RD244010SG 10' SM-GE-Rec Shade	EA	\$ 8,945.00	3%	\$ 8,676.65
QRM080	41	RD283010SG 10' SM-GE-Rec Shade	EA	\$ 8,514.00	3%	\$ 8,258.58
QRM081	41	RD283410SG 10' SM-GE-Rec Shade	EA	\$ 9,343.00	3%	\$ 9,062.71
QRM082	41	RD283810SG 10' SM-GE-Rec Shade	EA	\$ 9,553.00	3%	\$ 9,266.41
QRM083	41	RD101212SG 12' SM-GE-Rec Shade	EA	\$ 4,264.00	3%	\$ 4,136.08
QRM084	41	RD101512SG 12' SM-GE-Rec Shade	EA	\$ 4,376.00	3%	\$ 4,244.72

GAMETIME SHADE STRUCTURES

Part No.	Part Group	Item Description	Unit	Commercial Price	USC Disc't	USC Net Price
QRM085	41	RD101812SG 12' SM-GE-Rec Shade	EA	\$ 4,420.00	3%	\$ 4,287.40
QRM086	41	RD102012SG 12' SM-GE-Rec Shade	EA	\$ 4,832.00	3%	\$ 4,687.04
QRM087	41	RD131512SG 12' SM-GE-Rec Shade	EA	\$ 4,450.00	3%	\$ 4,316.50
QRM088	41	RD132012SG 12' SM-GE-Rec Shade	EA	\$ 4,983.00	3%	\$ 4,833.51
QRM089	41	RD152212SG 12' SM-GE-Rec Shade	EA	\$ 5,740.00	3%	\$ 5,567.80
QRM090	41	RD152512SG 12' SM-GE-Rec Shade	EA	\$ 5,795.00	3%	\$ 5,621.15
QRM091	41	RD182012SG 12' SM-GE-Rec Shade	EA	\$ 5,678.00	3%	\$ 5,507.66
QRM092	41	RD182412SG 12' SM-GE-Rec Shade	EA	\$ 5,911.00	3%	\$ 5,733.67
QRM093	41	RD182812SG 12' SM-GE-Rec Shade	EA	\$ 6,390.00	3%	\$ 6,198.30
QRM094	41	RD183212SG 12' SM-GE-Rec Shade	EA	\$ 8,156.00	3%	\$ 7,911.32
QRM095	41	RD183612SG 12' SM-GE-Rec Shade	EA	\$ 8,419.00	3%	\$ 8,166.43
QRM096	41	RD202412SG 12' SM-GE-Rec Shade	EA	\$ 6,148.00	3%	\$ 5,963.56
QRM097	41	RD202612SG 12' SM-GE-Rec Shade	EA	\$ 6,226.00	3%	\$ 6,039.22
QRM098	41	RD203012SG 12' SM-GE-Rec Shade	EA	\$ 8,000.00	3%	\$ 7,760.00
QRM099	41	RD203412SG 12' SM-GE-Rec Shade	EA	\$ 8,633.00	3%	\$ 8,374.01
QRM100	41	RD203812SG 12' SM-GE-Rec Shade	EA	\$ 8,820.00	3%	\$ 8,555.40
QRM101	41	RD242612SG 12' SM-GE-Rec Shade	EA	\$ 8,105.00	3%	\$ 7,861.85
QRM102	41	RD243012SG 12' SM-GE-Rec Shade	EA	\$ 8,422.00	3%	\$ 8,169.34
QRM103	41	RD243412SG 12' SM-GE-Rec Shade	EA	\$ 10,618.00	3%	\$ 10,299.46
QRM104	41	RD243812SG 12' SM-GE-Rec Shade	EA	\$ 11,326.00	3%	\$ 10,986.22
QRM105	41	RD244012SG 12' SM-GE-Rec Shade	EA	\$ 11,306.00	3%	\$ 10,966.82
QRM106	41	RD283012SG 12' SM-GE-Rec Shade	EA	\$ 10,896.00	3%	\$ 10,569.12
QRM107	41	RD283412SG 12' SM-GE-Rec Shade	EA	\$ 11,721.00	3%	\$ 11,369.37
QRM108	41	RD283812SG 12' SM-GE-Rec Shade	EA	\$ 11,934.00	3%	\$ 11,575.98
QRM109	41	SU101008SG 8' SM-GE-SU Shade	EA	\$ 2,991.00	3%	\$ 2,901.27
QRM110	41	SU121208SG 8' SM-GE-SU Shade	EA	\$ 3,233.00	3%	\$ 3,136.01
QRM111	41	SU141408SG 8' SM-GE-SU Shade	EA	\$ 3,623.00	3%	\$ 3,514.31
QRM112	41	SU161608SG 8' SM-GE-SU Shade	EA	\$ 4,257.00	3%	\$ 4,129.29
QRM113	41	SU181808SG 8' SM-GE-SU Shade	EA	\$ 4,575.00	3%	\$ 4,437.75
QRM114	41	SU202008SG 8' SM-GE-SU Shade	EA	\$ 5,375.00	3%	\$ 5,213.75
QRM115	41	SU222208SG 8' SM-GE-SU Shade	EA	\$ 6,754.00	3%	\$ 6,551.38
QRM116	41	SU242408SG 8' SM-GE-SU Shade	EA	\$ 8,129.00	3%	\$ 7,885.13
QRM117	41	SU101010SG 10' SM-GE-SU Shade	EA	\$ 3,126.00	3%	\$ 3,032.22
QRM118	41	SU121210SG 10' SM-GE-SU Shade	EA	\$ 3,258.00	3%	\$ 3,160.26
QRM119	41	SU141410SG 10' SM-GE-SU Shade	EA	\$ 3,681.00	3%	\$ 3,570.57
QRM120	41	SU161610SG 10' SM-GE-SU Shade	EA	\$ 4,337.00	3%	\$ 4,206.89
QRM121	41	SU181810SG 10' SM-GE-SU Shade	EA	\$ 4,656.00	3%	\$ 4,516.32
QRM122	41	SU202010SG 10' SM-GE-SU Shade	EA	\$ 5,455.00	3%	\$ 5,291.35
QRM123	41	SU222210SG 10' SM-GE-SU Shade	EA	\$ 6,907.00	3%	\$ 6,699.79
QRM124	41	SU242410SG 10' SM-GE-SU Shade	EA	\$ 8,254.00	3%	\$ 8,006.38
QRM125	41	HD202008SG 8' SM-GE-Hex Shade	EA	\$ 6,494.00	3%	\$ 6,299.18
QRM126	41	HD242408SG 8' SM-GE-Hex Shade	EA	\$ 7,807.00	3%	\$ 7,572.79
QRM127	41	HD262608SG 8' SM-GE-Hex Shade	EA	\$ 8,091.00	3%	\$ 7,848.27
QRM128	41	HD282808SG 8' SM-GE-Hex Shade	EA	\$ 8,992.00	3%	\$ 8,722.24

GAMETIME SHADE STRUCTURES

Part No.	Part Group	Item Description	Unit	Commercial Price	USC Disc't	USC Net Price
QRM129	41	HD303008SG 8' SM-GE-Hex Shade	EA	\$ 9,513.00	3%	\$ 9,227.61
QRM130	41	HD343408SG 8' SM-GE-Hex Shade	EA	\$ 10,212.00	3%	\$ 9,905.64
QRM131	41	HD383808SG 8' SM-GE-Hex Shade	EA	\$ 12,186.00	3%	\$ 11,820.42
QRM132	41	HD404008SG 8' SM-GE-Hex Shade	EA	\$ 12,928.00	3%	\$ 12,540.16
QRM133	41	HD202010SG 10' SM-GE-Hex Shade	EA	\$ 7,088.00	3%	\$ 6,875.36
QRM134	41	HD242410SG 10' SM-GE-Hex Shade	EA	\$ 8,985.00	3%	\$ 8,715.45
QRM135	41	HD262610SG 10' SM-GE-Hex Shade	EA	\$ 9,268.00	3%	\$ 8,989.96
QRM136	41	HD282810SG 10' SM-GE-Hex Shade	EA	\$ 9,589.00	3%	\$ 9,301.33
QRM137	41	HD303010SG 10' SM-GE-Hex Shade	EA	\$ 10,111.00	3%	\$ 9,807.67
QRM138	41	HD343410SG 10' SM-GE-Hex Shade	EA	\$ 11,694.00	3%	\$ 11,343.18
QRM139	41	HD383810SG 10' SM-GE-Hex Shade	EA	\$ 12,770.00	3%	\$ 12,386.90
QRM140	41	HD404010SG 10' SM-GE-Hex Shade	EA	\$ 13,919.00	3%	\$ 13,501.43
QRM141	41	HD202012SG 12' SM-GE-Hex Shade	EA	\$ 7,394.00	3%	\$ 7,172.18
QRM142	41	HD242412SG 12' SM-GE-Hex Shade	EA	\$ 9,393.00	3%	\$ 9,111.21
QRM143	41	HD262612SG 12' SM-GE-Hex Shade	EA	\$ 9,679.00	3%	\$ 9,388.63
QRM144	41	HD282812SG 12' SM-GE-Hex Shade	EA	\$ 11,149.00	3%	\$ 10,814.53
QRM145	41	HD303012SG 12' SM-GE-Hex Shade	EA	\$ 11,673.00	3%	\$ 11,322.81
QRM146	41	HD343412SG 12' SM-GE-Hex Shade	EA	\$ 14,662.00	3%	\$ 14,222.14
QRM147	41	HD383812SG 12' SM-GE-Hex Shade	EA	\$ 15,742.00	3%	\$ 15,269.74
QRM148	41	HD404012SG 12' SM-GE-Hex Shade	EA	\$ 17,503.00	3%	\$ 16,977.91
QRM149	41	HU101008SG 8' SM-GE-H1U Shade	EA	\$ 3,271.00	3%	\$ 3,172.87
QRM150	41	HU121208SG 8' SM-GE-H1U Shade	EA	\$ 3,533.00	3%	\$ 3,427.01
QRM151	41	HU141408SG 8' SM-GE-H1U Shade	EA	\$ 3,687.00	3%	\$ 3,576.39
QRM152	41	HU161608SG 8' SM-GE-H1U Shade	EA	\$ 3,896.00	3%	\$ 3,779.12
QRM153	41	HU181808SG 8' SM-GE-H1U Shade	EA	\$ 4,737.00	3%	\$ 4,594.89
QRM154	41	HU202008SG 8' SM-GE-H1U Shade	EA	\$ 5,916.00	3%	\$ 5,738.52
QRM155	41	HU222208SG 8' SM-GE-H1U Shade	EA	\$ 6,628.00	3%	\$ 6,429.16
QRM156	41	HU242408SG 8' SM-GE-H1U Shade	EA	\$ 7,047.00	3%	\$ 6,835.59
QRM157	41	HU252508SG 8' SM-GE-H1U Shade	EA	\$ 8,046.00	3%	\$ 7,804.62
QRM158	41	HU272708SG 8' SM-GE-H1U Shade	EA	\$ 8,566.00	3%	\$ 8,309.02
QRM159	41	HU101010SG 10' SM-GE-H1U Shade	EA	\$ 3,371.00	3%	\$ 3,269.87
QRM160	41	HU121210SG 10' SM-GE-H1U Shade	EA	\$ 3,573.00	3%	\$ 3,465.81
QRM161	41	HU141410SG 10' SM-GE-H1U Shade	EA	\$ 3,838.00	3%	\$ 3,722.86
QRM162	41	HU161610SG 10' SM-GE-H1U Shade	EA	\$ 4,108.00	3%	\$ 3,984.76
QRM163	41	HU181810SG 10' SM-GE-H1U Shade	EA	\$ 4,806.00	3%	\$ 4,661.82
QRM164	41	HU202010SG 10' SM-GE-H1U Shade	EA	\$ 6,486.00	3%	\$ 6,291.42
QRM165	41	HU222210SG 10' SM-GE-H1U Shade	EA	\$ 6,753.00	3%	\$ 6,550.41
QRM166	41	HU242410SG 10' SM-GE-H1U Shade	EA	\$ 7,200.00	3%	\$ 6,984.00
QRM167	41	HU252510SG 10' SM-GE-H1U Shade	EA	\$ 8,680.00	3%	\$ 8,419.60
QRM168	41	HU272710SG 10' SM-GE-H1U Shade	EA	\$ 8,688.00	3%	\$ 8,427.36
QRM169	41	RU161208SG 8' SM-GE-R2U Shade	EA	\$ 3,828.00	3%	\$ 3,713.16
QRM170	41	RU181208SG 8' SM-GE-R2U Shade	EA	\$ 4,468.00	3%	\$ 4,333.96
QRM171	41	RU201008SG 8' SM-GE-R2U Shade	EA	\$ 4,500.00	3%	\$ 4,365.00
QRM172	41	RU201208SG 8' SM-GE-R2U Shade	EA	\$ 4,512.00	3%	\$ 4,376.64

GAMETIME SHADE STRUCTURES

Part No.	Part Group	Item Description	Unit	Commercial Price	USC Disc't	USC Net Price
QRM173	41	RU201408SG 8' SM-GE-R2U Shade	EA	\$ 4,611.00	3%	\$ 4,472.67
QRM174	41	RU241408SG 8' SM-GE-R2U Shade	EA	\$ 4,975.00	3%	\$ 4,825.75
QRM175	41	RU161210SG 10' SM-GE-R2U Shade	EA	\$ 4,187.00	3%	\$ 4,061.39
QRM176	41	RU181210SG 10' SM-GE-R2U Shade	EA	\$ 4,585.00	3%	\$ 4,447.45
QRM177	41	RU201010SG 10' SM-GE-R2U Shade	EA	\$ 4,631.00	3%	\$ 4,492.07
QRM178	41	RU201210SG 10' SM-GE-R2U Shade	EA	\$ 4,917.00	3%	\$ 4,769.49
QRM179	41	RU201410SG 10' SM-GE-R2U Shade	EA	\$ 5,014.00	3%	\$ 4,863.58
QRM180	41	RU241410SG 10' SM-GE-R2U Shade	EA	\$ 5,093.00	3%	\$ 4,940.21
QRM181	41	CU080808SG 8' SM-GE-CTU Shade	EA	\$ 3,474.00	3%	\$ 3,369.78
QRM182	41	CU101008SG 8' SM-GE-CTU Shade	EA	\$ 3,586.00	3%	\$ 3,478.42
QRM183	41	CU121208SG 8' SM-GE-CTU Shade	EA	\$ 3,812.00	3%	\$ 3,697.64
QRM184	41	CU141408SG 8' SM-GE-CTU Shade	EA	\$ 4,245.00	3%	\$ 4,117.65
QRM185	41	CU151508SG 8' SM-GE-CTU Shade	EA	\$ 4,434.00	3%	\$ 4,300.98
QRM186	41	CU161608SG 8' SM-GE-CTU Shade	EA	\$ 4,442.00	3%	\$ 4,308.74
QRM187	41	CU181808SG 8' SM-GE-CTU Shade	EA	\$ 4,998.00	3%	\$ 4,848.06
QRM188	41	CU202008SG 8' SM-GE-CTU Shade	EA	\$ 5,436.00	3%	\$ 5,272.92
QRM189	41	CU080810SG 10' SM-GE-CTU Shade	EA	\$ 3,503.00	3%	\$ 3,397.91
QRM190	41	CU101010SG 10' SM-GE-CTU Shade	EA	\$ 3,613.00	3%	\$ 3,504.61
QRM191	41	CU121210SG 10' SM-GE-CTU Shade	EA	\$ 3,937.00	3%	\$ 3,818.89
QRM192	41	CU141410SG 10' SM-GE-CTU Shade	EA	\$ 4,310.00	3%	\$ 4,180.70
QRM193	41	CU151510SG 10' SM-GE-CTU Shade	EA	\$ 4,495.00	3%	\$ 4,360.15
QRM194	41	CU161610SG 10' SM-GE-CTU Shade	EA	\$ 4,613.00	3%	\$ 4,474.61
QRM195	41	CU181810SG 10' SM-GE-CTU Shade	EA	\$ 5,100.00	3%	\$ 4,947.00
QRM196	41	CU202010SG 10' SM-GE-CTU Shade	EA	\$ 5,580.00	3%	\$ 5,412.60
QRM197	41	CU080810SG 12' SM-GE-CTU Shade	EA	\$ 3,503.00	3%	\$ 3,397.91
QRM198	41	CU101010SG 12' SM-GE-CTU Shade	EA	\$ 3,613.00	3%	\$ 3,504.61
QRM199	41	CU121210SG 12' SM-GE-CTU Shade	EA	\$ 3,937.00	3%	\$ 3,818.89
QRM200	41	CU141410SG 12' SM-GE-CTU Shade	EA	\$ 4,310.00	3%	\$ 4,180.70
QRM201	41	CU151510SG 12' SM-GE-CTU Shade	EA	\$ 4,495.00	3%	\$ 4,360.15
QRM202	41	CU161610SG 12' SM-GE-CTU Shade	EA	\$ 4,613.00	3%	\$ 4,474.61
QRM203	41	CU181810SG 12' SM-GE-CTU Shade	EA	\$ 5,100.00	3%	\$ 4,947.00
QRM204	41	CU202010SG 12' SM-GE-CTU Shade	EA	\$ 5,580.00	3%	\$ 5,412.60
QRM207	41	RC201809SG 9' SM-GE-CT Shade	EA	\$ 6,934.00	3%	\$ 6,725.98
QRM208	41	RC271809SG 9' SM-GE-CT Shade	EA	\$ 7,337.00	3%	\$ 7,116.89
QRM209	41	RC201810SG 10' SM-GE-CT Shade	EA	\$ 7,339.00	3%	\$ 7,118.83
QRM210	41	RC271810SG 10' SM-GE-CT Shade	EA	\$ 7,498.00	3%	\$ 7,273.06
QRM227	41	SD101008SG 8' SM-GE-RC-H	EA	\$ 3,846.00	3%	\$ 3,730.62
QRM228	41	SD121208SG 8' SM-GE-RC-H	EA	\$ 3,982.00	3%	\$ 3,862.54
QRM229	41	SD141408SG 8' SM-GE-RC-H	EA	\$ 4,121.00	3%	\$ 3,997.37
QRM230	41	SD161608SG 8' SM-GE-RC-H	EA	\$ 4,619.00	3%	\$ 4,480.43
QRM231	41	SD181808SG 8' SM-GE-RC-H	EA	\$ 4,853.00	3%	\$ 4,707.41
QRM232	41	SD202008SG 8' SM-GE-RC-H	EA	\$ 5,223.00	3%	\$ 5,066.31
QRM233	41	SD222208SG 8' SM-GE-RC-H	EA	\$ 5,379.00	3%	\$ 5,217.63
QRM234	41	SD242408SG 8' SM-GE-RC-H	EA	\$ 6,794.00	3%	\$ 6,590.18

GAMETIME SHADE STRUCTURES

Part No.	Part Group	Item Description	Unit	Commercial Price	USC Disc't	USC Net Price
QRM235	41	SD262608SG 8' SM-GE-RC-H	EA	\$ 7,452.00	3%	\$ 7,228.44
QRM236	41	SD282808SG 8' SM-GE-RC-H	EA	\$ 7,636.00	3%	\$ 7,406.92
QRM237	41	SD303008SG 8' SM-GE-RC-H	EA	\$ 8,253.00	3%	\$ 8,005.41
QRM238	41	SD101010SG 10' SM-GE-RC-H	EA	\$ 4,249.00	3%	\$ 4,121.53
QRM239	41	SD121210SG 10' SM-GE-RC-H	EA	\$ 4,387.00	3%	\$ 4,255.39
QRM240	41	SD141410SG 10' SM-GE-RC-H	EA	\$ 4,523.00	3%	\$ 4,387.31
QRM241	41	SD161610SG 10' SM-GE-RC-H	EA	\$ 5,023.00	3%	\$ 4,872.31
QRM242	41	SD181810SG 10' SM-GE-RC-H	EA	\$ 5,694.00	3%	\$ 5,523.18
QRM243	41	SD202010SG 10' SM-GE-RC-H	EA	\$ 6,065.00	3%	\$ 5,883.05
QRM244	41	SD22210SG 10' SM-GE-RC-H	EA	\$ 6,216.00	3%	\$ 6,029.52
QRM245	41	SD242410SG 10' SM-GE-RC-H	EA	\$ 7,263.00	3%	\$ 7,045.11
QRM246	41	SD262610SG 10' SM-GE-RC-H	EA	\$ 7,921.00	3%	\$ 7,683.37
QRM247	41	SD282810SG 10' SM-GE-RC-H	EA	\$ 8,105.00	3%	\$ 7,861.85
QRM248	41	SD303010SG 10' SM-GE-RC-H	EA	\$ 9,525.00	3%	\$ 9,239.25
QRM249	41	RD101208SG 8' SM-GE-RC-H	EA	\$ 3,934.00	3%	\$ 3,815.98
QRM250	41	RD101508SG 8' SM-GE-RC-H	EA	\$ 4,055.00	3%	\$ 3,933.35
QRM251	41	RD101808SG 8' SM-GE-RC-H	EA	\$ 4,099.00	3%	\$ 3,976.03
QRM252	41	RD102008SG 8' SM-GE-RC-H	EA	\$ 4,545.00	3%	\$ 4,408.65
QRM253	41	RD131508SG 8' SM-GE-RC-H	EA	\$ 4,132.00	3%	\$ 4,008.04
QRM254	41	RD132008SG 8' SM-GE-RC-H	EA	\$ 4,703.00	3%	\$ 4,561.91
QRM255	41	RD152208SG 8' SM-GE-RC-H	EA	\$ 5,004.00	3%	\$ 4,853.88
QRM256	41	RD152508SG 8' SM-GE-RC-H	EA	\$ 5,063.00	3%	\$ 4,911.11
QRM257	41	RD182008SG 8' SM-GE-RC-H	EA	\$ 4,934.00	3%	\$ 4,785.98
QRM258	41	RD182408SG 8' SM-GE-RC-H	EA	\$ 5,186.00	3%	\$ 5,030.42
QRM259	41	RD182808SG 8' SM-GE-RC-H	EA	\$ 5,697.00	3%	\$ 5,526.09
QRM260	41	RD183208SG 8' SM-GE-RC-H	EA	\$ 6,955.00	3%	\$ 6,746.35
QRM261	41	RD183608SG 8' SM-GE-RC-H	EA	\$ 7,238.00	3%	\$ 7,020.86
QRM262	41	RD202408SG 8' SM-GE-RC-H	EA	\$ 5,428.00	3%	\$ 5,265.16
QRM263	41	RD202608SG 8' SM-GE-RC-H	EA	\$ 5,522.00	3%	\$ 5,356.34
QRM264	41	RD203008SG 8' SM-GE-RC-H	EA	\$ 6,793.00	3%	\$ 6,589.21
QRM265	41	RD203408SG 8' SM-GE-RC-H	EA	\$ 7,468.00	3%	\$ 7,243.96
QRM266	41	RD203808SG 8' SM-GE-RC-H	EA	\$ 7,667.00	3%	\$ 7,436.99
QRM267	41	RD242608SG 8' SM-GE-RC-H	EA	\$ 6,900.00	3%	\$ 6,693.00
QRM268	41	RD243008SG 8' SM-GE-RC-H	EA	\$ 7,240.00	3%	\$ 7,022.80
QRM269	41	RD243408SG 8' SM-GE-RC-H	EA	\$ 7,535.00	3%	\$ 7,308.95
QRM270	41	RD243808SG 8' SM-GE-RC-H	EA	\$ 8,294.00	3%	\$ 8,045.18
QRM271	41	RD244008SG 8' SM-GE-RC-H	EA	\$ 8,407.00	3%	\$ 8,154.79
QRM272	41	RD283008SG 8' SM-GE-RC-H	EA	\$ 7,833.00	3%	\$ 7,598.01
QRM273	41	RD283408SG 8' SM-GE-RC-H	EA	\$ 8,717.00	3%	\$ 8,455.49
QRM274	41	RD283808SG 8' SM-GE-RC-H	EA	\$ 9,770.00	3%	\$ 9,476.90
QRM275	41	RD101210SG 10' SM-GE-RC-H	EA	\$ 4,338.00	3%	\$ 4,207.86
QRM276	41	RD101510SG 10' SM-GE-RC-H	EA	\$ 4,457.00	3%	\$ 4,323.29
QRM277	41	RD101810SG 10' SM-GE-RC-H	EA	\$ 4,504.00	3%	\$ 4,368.88
QRM278	41	RD102010SG 10' SM-GE-RC-H	EA	\$ 4,946.00	3%	\$ 4,797.62

GAMETIME SHADE STRUCTURES

Part No.	Part Group	Item Description	Unit	Commercial Price	USC Disc	USC Net Price
QRM279	41	RD131510SG 10' SM-GE-RC-H	EA	\$ 4,535.00	3%	\$ 4,398.95
QRM280	41	RD132010SG 10' SM-GE-RC-H	EA	\$ 5,109.00	3%	\$ 4,955.73
QRM281	41	RD152210SG 10' SM-GE-RC-H	EA	\$ 5,842.00	3%	\$ 5,666.74
QRM282	41	RD152510SG 10' SM-GE-RC-H	EA	\$ 5,902.00	3%	\$ 5,724.94
QRM283	41	RD182010SG 10' SM-GE-RC-H	EA	\$ 5,777.00	3%	\$ 5,603.69
QRM284	41	RD182410SG 10' SM-GE-RC-H	EA	\$ 6,027.00	3%	\$ 5,846.19
QRM285	41	RD182810SG 10' SM-GE-RC-H	EA	\$ 6,538.00	3%	\$ 6,341.86
QRM286	41	RD183210SG 10' SM-GE-RC-H	EA	\$ 7,424.00	3%	\$ 7,201.28
QRM287	41	RD183610SG 10' SM-GE-RC-H	EA	\$ 7,704.00	3%	\$ 7,472.88
QRM288	41	RD202410SG 10' SM-GE-RC-H	EA	\$ 6,270.00	3%	\$ 6,081.90
QRM289	41	RD202610SG 10' SM-GE-RC-H	EA	\$ 6,361.00	3%	\$ 6,170.17
QRM290	41	RD203010SG 10' SM-GE-RC-H	EA	\$ 7,262.00	3%	\$ 7,044.14
QRM291	41	RD203410SG 10' SM-GE-RC-H	EA	\$ 7,934.00	3%	\$ 7,695.98
QRM292	41	RD203810SG 10' SM-GE-RC-H	EA	\$ 8,208.00	3%	\$ 7,961.76
QRM293	41	RD242610SG 10' SM-GE-RC-H	EA	\$ 7,370.00	3%	\$ 7,148.90
QRM294	41	RD243010SG 10' SM-GE-RC-H	EA	\$ 7,710.00	3%	\$ 7,478.70
QRM295	41	RD243410SG 10' SM-GE-Rc-H	EA	\$ 8,811.00	3%	\$ 8,546.67
QRM296	41	RD243810SG 10' SM-GE-Rc-H	EA	\$ 9,566.00	3%	\$ 9,279.02
QRM297	41	RD244010SG 10' SM-GE-Rc-H	EA	\$ 9,965.00	3%	\$ 9,666.05
QRM298	41	RD283010SG 10' SM-GE-Rc-H	EA	\$ 9,103.00	3%	\$ 8,829.91
QRM299	41	RD283410SG 10' SM-GE-Rc-H	EA	\$ 9,991.00	3%	\$ 9,691.27
QRM300	41	RD283810SG 10' SM-GE-Rc-H	EA	\$ 10,217.00	3%	\$ 9,910.49
QRM301	41	SU101008SG 8' SM-GE-SU-H	EA	\$ 3,193.00	3%	\$ 3,097.21
QRM302	41	SU121208SG 8' SM-GE-SU-H	EA	\$ 3,453.00	3%	\$ 3,349.41
QRM303	41	SU141408SG 8' SM-GE-SU-H	EA	\$ 3,939.00	3%	\$ 3,820.83
QRM304	41	SU161608SG 8' SM-GE-SU-H	EA	\$ 4,548.00	3%	\$ 4,411.56
QRM305	41	SU181808SG 8' SM-GE-SU-H	EA	\$ 5,111.00	3%	\$ 4,957.67
QRM306	41	SU202008SG 8' SM-GE-SU-H	EA	\$ 5,745.00	3%	\$ 5,572.65
QRM307	41	SU222208SG 8' SM-GE-SU-H	EA	\$ 7,220.00	3%	\$ 7,003.40
QRM308	41	SU242408SG 8' SM-GE-SU-H	EA	\$ 8,692.00	3%	\$ 8,431.24
QRM309	41	SU101010SG 10' SM-GE-SU-H	EA	\$ 3,338.00	3%	\$ 3,237.86
QRM310	41	SU121210SG 10' SM-GE-SU-H	EA	\$ 3,614.00	3%	\$ 3,505.58
QRM311	41	SU141410SG 10' SM-GE-SU-H	EA	\$ 3,985.00	3%	\$ 3,865.45
QRM312	41	SU161610SG 10' SM-GE-SU-H	EA	\$ 4,635.00	3%	\$ 4,495.95
QRM313	41	SU181810SG 10' SM-GE-SU-H	EA	\$ 5,192.00	3%	\$ 5,036.24
QRM314	41	SU202010SG 10' SM-GE-SU-H	EA	\$ 5,830.00	3%	\$ 5,655.10
QRM315	41	SU222210SG 10' SM-GE-SU-H	EA	\$ 7,385.00	3%	\$ 7,163.45
QRM316	41	SU242410SG 10' SM-GE-SU-H	EA	\$ 8,946.00	3%	\$ 8,677.62
QRM317	41	HD202008SG 8' SM-GE-Hx-H	EA	\$ 6,938.00	3%	\$ 6,729.86
QRM318	41	HD242408SG 8' SM-GE-Hx-H	EA	\$ 8,345.00	3%	\$ 8,094.65
QRM319	41	HD262608SG 8' SM-GE-Hx-H	EA	\$ 8,647.00	3%	\$ 8,387.59
QRM320	41	HD282808SG 8' SM-GE-Hx-H	EA	\$ 9,612.00	3%	\$ 9,323.64
QRM321	41	HD303008SG 8' SM-GE-Hx-H	EA	\$ 10,170.00	3%	\$ 9,864.90
QRM322	41	HD343408SG 8' SM-GE-Hx-H	EA	\$ 10,917.00	3%	\$ 10,589.49

GAMETIME SHADE STRUCTURES

Part No.	Part Group	Item Description	Unit	Commercial Price	USC Disc	USC Net Price
QRM323	41	HD383808SG 8' SM-GE-Hx-H	EA	\$ 13,031.00	3%	\$ 12,640.07
QRM324	41	HD404008SG 8' SM-GE-Hx-H	EA	\$ 13,823.00	3%	\$ 13,408.31
QRM325	41	HD202010SG 10' SM-GE-Hx-H	EA	\$ 7,576.00	3%	\$ 7,348.72
QRM326	41	HD242410SG 10' SM-GE-Hx-H	EA	\$ 9,605.00	3%	\$ 9,316.85
QRM327	41	HD262610SG 10' SM-GE-Hx-H	EA	\$ 9,906.00	3%	\$ 9,608.82
QRM328	41	HD282810SG 10' SM-GE-Hx-H	EA	\$ 10,251.00	3%	\$ 9,943.47
QRM329	41	HD303010SG 10' SM-GE-Hx-H	EA	\$ 10,810.00	3%	\$ 10,485.70
QRM330	41	HD343410SG 10' SM-GE-Hx-H	EA	\$ 12,503.00	3%	\$ 12,127.91
QRM331	41	HD383810SG 10' SM-GE-Hx-H	EA	\$ 13,656.00	3%	\$ 13,246.32
QRM332	41	HD404010SG 10' SM-GE-Hx-H	EA	\$ 14,885.00	3%	\$ 14,438.45
QRM333	41	HU101008SG 8' SM-GE-H1UH	EA	\$ 3,760.00	3%	\$ 3,647.20
QRM334	41	HU121208SG 8' SM-GE-H1UH	EA	\$ 3,855.00	3%	\$ 3,739.35
QRM335	41	HU141408SG 8' SM-GE-H1UH	EA	\$ 5,224.00	3%	\$ 5,067.28
QRM336	41	HU161608SG 8' SM-GE-H1UH	EA	\$ 5,384.00	3%	\$ 5,222.48
QRM337	41	HU181808SG 8' SM-GE-H1UH	EA	\$ 5,754.00	3%	\$ 5,581.38
QRM338	41	HU202008SG 8' SM-GE-H1UH	EA	\$ 6,371.00	3%	\$ 6,179.87
QRM339	41	HU222208SG 8' SM-GE-H1UH	EA	\$ 7,083.00	3%	\$ 6,870.51
QRM340	41	HU242408SG 8' SM-GE-H1UH	EA	\$ 8,099.00	3%	\$ 7,856.03
QRM341	41	HU252508SG 8' SM-GE-H1UH	EA	\$ 8,894.00	3%	\$ 8,627.18
QRM342	41	HU272708SG 8' SM-GE-H1UH	EA	\$ 9,954.00	3%	\$ 9,655.38
QRM343	41	HU101010SG 10' SM-GE-H1UH	EA	\$ 3,862.00	3%	\$ 3,746.14
QRM344	41	HU121210SG 10' SM-GE-H1UH	EA	\$ 3,877.00	3%	\$ 3,760.69
QRM345	41	HU141410SG 10' SM-GE-H1UH	EA	\$ 5,272.00	3%	\$ 5,113.84
QRM346	41	HU161610SG 10' SM-GE-H1UH	EA	\$ 5,451.00	3%	\$ 5,287.47
QRM347	41	HU181810SG 10' SM-GE-H1UH	EA	\$ 5,937.00	3%	\$ 5,758.89
QRM348	41	HU202010SG 10' SM-GE-H1UH	EA	\$ 6,929.00	3%	\$ 6,721.13
QRM349	41	HU222210SG 10' SM-GE-H1UH	EA	\$ 7,217.00	3%	\$ 7,000.49
QRM350	41	HU242410SG 10' SM-GE-H1UH	EA	\$ 8,222.00	3%	\$ 7,975.34
QRM351	41	HU252510SG 10' SM-GE-H1UH	EA	\$ 9,437.00	3%	\$ 9,153.89
QRM352	41	HU272710SG 10' SM-GE-H1UH	EA	\$ 11,328.00	3%	\$ 10,988.16
QRM353	41	RU161208SG 8' SM-GE-R2UH	EA	\$ 4,585.00	3%	\$ 4,447.45
QRM354	41	RU181208SG 8' SM-GE-R2UH	EA	\$ 4,774.00	3%	\$ 4,630.78
QRM355	41	RU201008SG 8' SM-GE-R2UH	EA	\$ 4,810.00	3%	\$ 4,665.70
QRM356	41	RU201208SG 8' SM-GE-R2UH	EA	\$ 4,823.00	3%	\$ 4,678.31
QRM357	41	RU201408SG 8' SM-GE-R2UH	EA	\$ 4,927.00	3%	\$ 4,779.19
QRM358	41	RU241408SG 8' SM-GE-R2UH	EA	\$ 5,317.00	3%	\$ 5,157.49
QRM359	41	RU161210SG 10' SM-GE-R2UH	EA	\$ 4,653.00	3%	\$ 4,513.41
QRM360	41	RU181210SG 10' SM-GE-R2UH	EA	\$ 4,899.00	3%	\$ 4,752.03
QRM361	41	RU201010SG 10' SM-GE-R2UH	EA	\$ 4,950.00	3%	\$ 4,801.50
QRM362	41	RU201210SG 10' SM-GE-R2UH	EA	\$ 5,254.00	3%	\$ 5,096.38
QRM363	41	RU201410SG 10' SM-GE-R2UH	EA	\$ 5,358.00	3%	\$ 5,197.26
QRM364	41	RU241410SG 10' SM-GE-R2UH	EA	\$ 6,216.00	3%	\$ 6,029.52
QRM365	41	CU080808SG 8' SM-GE-CU-H	EA	\$ 3,710.00	3%	\$ 3,598.70
QRM366	41	CU101008SG 8' SM-GE-CU-H	EA	\$ 3,849.00	3%	\$ 3,733.53

GAMETIME SHADE STRUCTURES

Part No.	Part Group	Item Description	Unit	Commercial Price	USC Disc't	USC Net Price
QRM367	41	CU121208SG 8' SM-GE-CU-H	EA	\$ 4,446.00	3%	\$ 4,312.62
QRM368	41	CU141408SG 8' SM-GE-CU-H	EA	\$ 5,113.00	3%	\$ 4,959.61
QRM369	41	CU151508SG 8' SM-GE-CU-H	EA	\$ 5,291.00	3%	\$ 5,132.27
QRM370	41	CU161608SG 8' SM-GE-CU-H	EA	\$ 5,748.00	3%	\$ 5,575.56
QRM371	41	CU181808SG 8' SM-GE-CU-H	EA	\$ 6,065.00	3%	\$ 5,883.05
QRM372	41	CU202008SG 8' SM-GE-CU-H	EA	\$ 7,094.00	3%	\$ 6,881.18
QRM373	41	CU080810SG 10' SM-GE-CU-H	EA	\$ 3,743.00	3%	\$ 3,630.71
QRM374	41	CU101010SG 10' SM-GE-CU-H	EA	\$ 3,933.00	3%	\$ 3,815.01
QRM375	41	CU121210SG 10' SM-GE-CU-H	EA	\$ 4,597.00	3%	\$ 4,459.09
QRM376	41	CU141410SG 10' SM-GE-CU-H	EA	\$ 5,337.00	3%	\$ 5,176.89
QRM377	41	CU151510SG 10' SM-GE-CU-H	EA	\$ 5,375.00	3%	\$ 5,213.75
QRM378	41	CU161610SG 10' SM-GE-CU-H	EA	\$ 5,833.00	3%	\$ 5,658.01
QRM379	41	CU181810SG 10' SM-GE-CU-H	EA	\$ 6,341.00	3%	\$ 6,150.77
QRM380	41	CU202010SG 10' SM-GE-CU-H	EA	\$ 7,252.00	3%	\$ 7,034.44
QRM381	41	CU080812SG 12' SM-GE-CU-H	EA	\$ 3,743.00	3%	\$ 3,630.71
QRM382	41	CU101012SG 12' SM-GE-CU-H	EA	\$ 3,933.00	3%	\$ 3,815.01
QRM383	41	CU121212SG 12' SM-GE-CU-H	EA	\$ 4,597.00	3%	\$ 4,459.09
QRM384	41	CU141412SG 12' SM-GE-CU-H	EA	\$ 5,337.00	3%	\$ 5,176.89
QRM385	41	CU151512SG 12' SM-GE-CU-H	EA	\$ 5,375.00	3%	\$ 5,213.75
QRM386	41	CU161612SG 12' SM-GE-CU-H	EA	\$ 5,833.00	3%	\$ 5,658.01
QRM387	41	CU181812SG 12' SM-GE-CU-H	EA	\$ 6,341.00	3%	\$ 6,150.77
QRM388	41	CU202012SG 12' SM-GE-CU-H	EA	\$ 7,252.00	3%	\$ 7,034.44
QRM395	41	RD253014SG 14' SM-GE-Rc-H	EA	\$ 8,981.00	3%	\$ 8,711.57
QRM396	41	RD303514SG 14' SM-GE-Rc-H	EA	\$ 12,353.00	3%	\$ 11,982.41
QRM397	41	SD303014SG 14' SM-GE-Rc-H	EA	\$ 10,192.00	3%	\$ 9,886.24
QRM398	41	RD253014SG 14' SM-GE-Rec	EA	\$ 8,981.00	3%	\$ 8,711.57
QRM399	41	RD303514SG 14' SM-GE-Rec	EA	\$ 12,353.00	3%	\$ 11,982.41
QRM400	41	SD303014SG 14' SM-GE-Sq	EA	\$ 10,192.00	3%	\$ 9,886.24
QRM401	41	RD152212SG-105	EA	\$ 6,587.00	3%	\$ 6,389.39
QRM402	41	RD152512SG-105	EA	\$ 6,650.00	3%	\$ 6,450.50
QRM403	41	RD182012SG-105	EA	\$ 6,516.00	3%	\$ 6,320.52
QRM404	41	RD182412SG-105	EA	\$ 6,785.00	3%	\$ 6,581.45
QRM405	41	RD182812SG-105	EA	\$ 7,335.00	3%	\$ 7,114.95
QRM406	41	RD183212SG-105	EA	\$ 9,366.00	3%	\$ 9,085.02
QRM407	41	RD183612SG-105	EA	\$ 9,669.00	3%	\$ 9,378.93
QRM408	41	RD202412SG-105	EA	\$ 7,056.00	3%	\$ 6,844.32
QRM409	41	RD202612SG-105	EA	\$ 7,145.00	3%	\$ 6,930.65
QRM410	41	RD203012SG-105	EA	\$ 9,186.00	3%	\$ 8,910.42
QRM411	41	RD203412SG-105	EA	\$ 9,914.00	3%	\$ 9,616.58
QRM412	41	RD203812SG-105	EA	\$ 10,129.00	3%	\$ 9,825.13
QRM413	41	RD242612SG-105	EA	\$ 9,307.00	3%	\$ 9,027.79
QRM414	41	RD243012SG-105	EA	\$ 9,672.00	3%	\$ 9,381.84
QRM415	41	RD243412SG-105	EA	\$ 12,197.00	3%	\$ 11,831.09
QRM416	41	RD243812SG-105	EA	\$ 13,012.00	3%	\$ 12,621.64

GAMETIME SHADE STRUCTURES

Part No.	Part Group	Item Description	Unit	Commercial Price	USC Disc	USC Net Price
QRM417	41	RD244012SG-105	EA	\$ 12,987.00	3%	\$ 12,597.39
QRM418	41	RD283012SG-105	EA	\$ 12,517.00	3%	\$ 12,141.49
QRM419	41	RD283412SG-105	EA	\$ 13,466.00	3%	\$ 13,062.02
QRM420	41	RD283812SG-105	EA	\$ 13,710.00	3%	\$ 13,298.70
QRM421	41	SD161612SG-105	EA	\$ 5,625.00	3%	\$ 5,456.25
QRM422	41	SD181812SG-105	EA	\$ 6,426.00	3%	\$ 6,233.22
QRM423	41	SD202012SG-105	EA	\$ 6,823.00	3%	\$ 6,618.31
QRM424	41	SD222212SG-105	EA	\$ 6,990.00	3%	\$ 6,780.30
QRM425	41	SD242412SG-105	EA	\$ 9,189.00	3%	\$ 8,913.33
QRM426	41	SD262612SG-105	EA	\$ 9,900.00	3%	\$ 9,603.00
QRM427	41	SD282812SG-105	EA	\$ 10,096.00	3%	\$ 9,793.12
QRM428	41	SD303012SG-105	EA	\$ 12,967.00	3%	\$ 12,577.99
QRM429	41	ES15151508	EA	\$ 4,118.00	3%	\$ 3,994.46
QRM430	41	ES20202008	EA	\$ 4,609.00	3%	\$ 4,470.73
QRM431	41	ES25252508	EA	\$ 6,098.00	3%	\$ 5,915.06
QRM432	41	ES30303008	EA	\$ 7,626.00	3%	\$ 7,397.22
QRM433	41	ES35353508	EA	\$ 8,577.00	3%	\$ 8,319.69
QRM434	41	ES151515010	EA	\$ 4,419.00	3%	\$ 4,286.43
QRM435	41	ES202020010	EA	\$ 5,590.00	3%	\$ 5,422.30
QRM436	41	ES252525010	EA	\$ 7,653.00	3%	\$ 7,423.41
QRM437	41	ES303030010	EA	\$ 9,045.00	3%	\$ 8,773.65
QRM438	41	ES353535010	EA	\$ 10,711.00	3%	\$ 10,389.67
QRM439	41	ES15151512	EA	\$ 5,150.00	3%	\$ 4,995.50
QRM440	41	ES20202012	EA	\$ 6,467.00	3%	\$ 6,272.99
QRM441	41	ES25252512	EA	\$ 8,203.00	3%	\$ 7,956.91
QRM442	41	ES30303012	EA	\$ 9,672.00	3%	\$ 9,381.84
QRM443	41	ES35353512	EA	\$ 12,531.00	3%	\$ 12,155.07
QRM444	41	ES15151514	EA	\$ 6,335.00	3%	\$ 6,144.95
QRM445	41	ES20202014	EA	\$ 7,919.00	3%	\$ 7,681.43
QRM446	41	ES25252514	EA	\$ 9,773.00	3%	\$ 9,479.81
QRM447	41	ES30303014	EA	\$ 12,111.00	3%	\$ 11,747.67
QRM448	41	ES35353514	EA	\$ 13,401.00	3%	\$ 12,998.97
QRM449	41	IS15152108	EA	\$ 4,187.00	3%	\$ 4,061.39
QRM450	41	IS20202808	EA	\$ 5,013.00	3%	\$ 4,862.61
QRM451	41	IS25253508	EA	\$ 7,295.00	3%	\$ 7,076.15
QRM452	41	IS30304208	EA	\$ 9,138.00	3%	\$ 8,863.86
QRM453	41	IS15152110	EA	\$ 4,488.00	3%	\$ 4,353.36
QRM454	41	IS20202810	EA	\$ 5,993.00	3%	\$ 5,813.21
QRM455	41	IS25253510	EA	\$ 7,846.00	3%	\$ 7,610.62
QRM456	41	IS30304210	EA	\$ 9,766.00	3%	\$ 9,473.02
QRM457	41	IS15152112	EA	\$ 5,159.00	3%	\$ 5,004.23
QRM458	41	IS20202812	EA	\$ 6,871.00	3%	\$ 6,664.87
QRM459	41	IS25253512	EA	\$ 8,396.00	3%	\$ 8,144.12
QRM460	41	IS30304212	EA	\$ 12,174.00	3%	\$ 11,808.78

GAMETIME SHADE STRUCTURES

Part No.	Part Group	Item Description	Unit	Commercial Price	USC Disc't	USC Net Price
QRM461	41	IS15152114	EA	\$ 6,229.00	3%	\$ 6,042.13
QRM462	41	IS20202814	EA	\$ 8,323.00	3%	\$ 8,073.31
QRM463	41	IS25253514	EA	\$ 9,969.00	3%	\$ 9,669.93
QRM464	41	IS30304214	EA	\$ 13,845.00	3%	\$ 13,429.65
QRM465	41	HS202008	EA	\$ 7,208.00	3%	\$ 6,991.76
QRM466	41	HS252508	EA	\$ 9,529.00	3%	\$ 9,243.13
QRM467	41	HS303008	EA	\$ 13,381.00	3%	\$ 12,979.57
QRM468	41	HS353508	EA	\$ 15,855.00	3%	\$ 15,379.35
QRM469	41	HS2020010	EA	\$ 8,843.00	3%	\$ 8,577.71
QRM470	41	HS2525010	EA	\$ 10,448.00	3%	\$ 10,134.56
QRM471	41	HS3030010	EA	\$ 14,423.00	3%	\$ 13,990.31
QRM472	41	HS3535010	EA	\$ 17,079.00	3%	\$ 16,566.63
QRM473	41	HS202012	EA	\$ 9,270.00	3%	\$ 8,991.90
QRM474	41	HS252512	EA	\$ 10,997.00	3%	\$ 10,667.09
QRM475	41	HS303012	EA	\$ 15,464.00	3%	\$ 15,000.08
QRM476	41	HS353512	EA	\$ 19,775.00	3%	\$ 19,181.75
QRM477	41	HS202014	EA	\$ 10,905.00	3%	\$ 10,577.85
QRM478	41	HS252514	EA	\$ 13,775.00	3%	\$ 13,361.75
QRM479	41	HS303014	EA	\$ 18,524.00	3%	\$ 17,968.28
QRM480	41	HS353514	EA	\$ 22,755.00	3%	\$ 22,072.35
QRM481	41	MS20202808	EA	\$ 9,910.00	3%	\$ 9,612.70
QRM482	41	MS25253508	EA	\$ 11,219.00	3%	\$ 10,882.43
QRM483	41	MS30304208	EA	\$ 15,072.00	3%	\$ 14,619.84
QRM484	41	MS35354908	EA	\$ 16,458.00	3%	\$ 15,964.26
QRM485	41	MS202028010	EA	\$ 10,337.00	3%	\$ 10,026.89
QRM486	41	MS252535010	EA	\$ 14,115.00	3%	\$ 13,691.55
QRM487	41	MS303042010	EA	\$ 17,531.00	3%	\$ 17,005.07
QRM488	41	MS353549010	EA	\$ 15,102.00	3%	\$ 14,648.94
QRM489	41	MS20202812	EA	\$ 10,948.00	3%	\$ 10,619.56
QRM490	41	MS25253512	EA	\$ 15,003.00	3%	\$ 14,552.91
QRM491	41	MS30304212	EA	\$ 18,601.00	3%	\$ 18,042.97
QRM492	41	MS35354912	EA	\$ 18,080.00	3%	\$ 17,537.60
QRM493	41	MS20202814	EA	\$ 14,566.00	3%	\$ 14,129.02
QRM494	41	MS25253514	EA	\$ 17,827.00	3%	\$ 17,292.19
QRM495	41	MS30304214	EA	\$ 21,483.00	3%	\$ 20,838.51
QRM496	41	MS35354914	EA	\$ 25,621.00	3%	\$ 24,852.37
STI001	41	SD101008IN 8' IN-Sq Shade	EA	\$ 2,534.00	3%	\$ 2,457.98
STI002	41	SD121208IN 8' IN-Sq Shade	EA	\$ 2,666.00	3%	\$ 2,586.02
STI003	41	SD141408IN 8' IN-Sq Shade	EA	\$ 2,794.00	3%	\$ 2,710.18
STI004	41	SD161608IN 8' IN-Sq Shade	EA	\$ 3,255.00	3%	\$ 3,157.35
STI005	41	SD181808IN 8' IN-Sq Shade	EA	\$ 3,700.00	3%	\$ 3,589.00
STI006	41	SD202008IN 8' IN-Sq Shade	EA	\$ 4,041.00	3%	\$ 3,919.77
STI007	41	SD222208IN 8' IN-Sq Shade	EA	\$ 4,191.00	3%	\$ 4,065.27
STI008	41	SD242408IN 8' IN-Sq Shade	EA	\$ 5,482.00	3%	\$ 5,317.54

GAMETIME SHADE STRUCTURES

Part No.	Part Group	Item Description	Unit	Commercial Price	USC Disc	USC Net Price
STI009	41	SD262608IN 8' IN-Sq Shade	EA	\$ 6,047.00	3%	\$ 5,865.59
STI010	41	SD282808IN 8' IN-Sq Shade	EA	\$ 6,220.00	3%	\$ 6,033.40
STI011	41	SD303008IN 8' IN-Sq Shade	EA	\$ 6,812.00	3%	\$ 6,607.64
STI012	41	SD343408IN 8' IN-Sq Shade	EA	\$ 9,069.00	3%	\$ 8,796.93
STI013	41	SD363608IN 8' IN-Sq Shade	EA	\$ 9,496.00	3%	\$ 9,211.12
STI014	41	SD383808IN 8' IN-Sq Shade	EA	\$ 10,701.00	3%	\$ 10,379.97
STI015	41	SD101010IN 10' IN-Sq Shade	EA	\$ 3,057.00	3%	\$ 2,965.29
STI016	41	SD121210IN 10' IN-Sq Shade	EA	\$ 3,189.00	3%	\$ 3,093.33
STI017	41	SD141410IN 10' IN-Sq Shade	EA	\$ 3,321.00	3%	\$ 3,221.37
STI018	41	SD161610IN 10' IN-Sq Shade	EA	\$ 3,778.00	3%	\$ 3,664.66
STI019	41	SD181810IN 10' IN-Sq Shade	EA	\$ 4,462.00	3%	\$ 4,328.14
STI020	41	SD202010IN 10' IN-Sq Shade	EA	\$ 4,803.00	3%	\$ 4,658.91
STI021	41	SD222210IN 10' IN-Sq Shade	EA	\$ 4,955.00	3%	\$ 4,806.35
STI022	41	SD242410IN 10' IN-Sq Shade	EA	\$ 5,934.00	3%	\$ 5,755.98
STI023	41	SD262610IN 10' IN-Sq Shade	EA	\$ 6,500.00	3%	\$ 6,305.00
STI024	41	SD282810IN 10' IN-Sq Shade	EA	\$ 6,672.00	3%	\$ 6,471.84
STI025	41	SD303010IN 10' IN-Sq Shade	EA	\$ 7,730.00	3%	\$ 7,498.10
STI026	41	SD343410IN 10' IN-Sq Shade	EA	\$ 9,473.00	3%	\$ 9,188.81
STI027	41	SD363610IN 10' IN-Sq Shade	EA	\$ 11,052.00	3%	\$ 10,720.44
STI028	41	SD383810IN 10' IN-Sq Shade	EA	\$ 11,278.00	3%	\$ 10,939.66
STI029	41	SD161612IN 12' IN-Sq Shade	EA	\$ 3,976.00	3%	\$ 3,856.72
STI030	41	SD181812IN 12' IN-Sq Shade	EA	\$ 4,728.00	3%	\$ 4,586.16
STI031	41	SD202012IN 12' IN-Sq Shade	EA	\$ 5,070.00	3%	\$ 4,917.90
STI032	41	SD222212IN 12' IN-Sq Shade	EA	\$ 5,219.00	3%	\$ 5,062.43
STI033	41	SD242412IN 12' IN-Sq Shade	EA	\$ 6,873.00	3%	\$ 6,666.81
STI034	41	SD262612IN 12' IN-Sq Shade	EA	\$ 7,438.00	3%	\$ 7,214.86
STI035	41	SD282812IN 12' IN-Sq Shade	EA	\$ 7,611.00	3%	\$ 7,382.67
STI036	41	SD303012IN 12' IN-Sq Shade	EA	\$ 9,408.00	3%	\$ 9,125.76
STI037	41	SD343412IN 12' IN-Sq Shade	EA	\$ 11,310.00	3%	\$ 10,970.70
STI038	41	SD363612IN 12' IN-Sq Shade	EA	\$ 11,735.00	3%	\$ 11,382.95
STI039	41	SD383812IN 12' IN-Sq Shade	EA	\$ 12,704.00	3%	\$ 12,322.88
STI040	41	RD101208IN 8' IN-Rec Shade	EA	\$ 2,617.00	3%	\$ 2,538.49
STI041	41	RD101508IN 8' IN-Rec Shade	EA	\$ 2,730.00	3%	\$ 2,648.10
STI042	41	RD101808IN 8' IN-Rec Shade	EA	\$ 2,844.00	3%	\$ 2,758.68
STI043	41	RD102008IN 8' IN-Rec Shade	EA	\$ 3,248.00	3%	\$ 3,150.56
STI044	41	RD131508IN 8' IN-Rec Shade	EA	\$ 2,808.00	3%	\$ 2,723.76
STI045	41	RD132008IN 8' IN-Rec Shade	EA	\$ 3,335.00	3%	\$ 3,234.95
STI046	41	RD152208IN 8' IN-Rec Shade	EA	\$ 3,771.00	3%	\$ 3,657.87
STI047	41	RD152508IN 8' IN-Rec Shade	EA	\$ 3,899.00	3%	\$ 3,782.03
STI048	41	RD182008IN 8' IN-Rec Shade	EA	\$ 3,778.00	3%	\$ 3,664.66
STI049	41	RD182408IN 8' IN-Rec Shade	EA	\$ 4,012.00	3%	\$ 3,891.64
STI050	41	RD182808IN 8' IN-Rec Shade	EA	\$ 4,446.00	3%	\$ 4,312.62
STI051	41	RD183208IN 8' IN-Rec Shade	EA	\$ 5,591.00	3%	\$ 5,423.27
STI052	41	RD183608IN 8' IN-Rec Shade	EA	\$ 5,856.00	3%	\$ 5,680.32

GAMETIME SHADE STRUCTURES

Part No.	Part Group	Item Description	Unit	Commercial Price	USC Disc't	USC Net Price
STI053	41	RD202408IN 8' IN-Rec Shade	EA	\$ 4,235.00	3%	\$ 4,107.95
STI054	41	RD202608IN 8' IN-Rec Shade	EA	\$ 4,325.00	3%	\$ 4,195.25
STI055	41	RD203008IN 8' IN-Rec Shade	EA	\$ 5,484.00	3%	\$ 5,319.48
STI056	41	RD203408IN 8' IN-Rec Shade	EA	\$ 6,061.00	3%	\$ 5,879.17
STI057	41	RD203808IN 8' IN-Rec Shade	EA	\$ 6,251.00	3%	\$ 6,063.47
STI058	41	RD242608IN 8' IN-Rec Shade	EA	\$ 5,583.00	3%	\$ 5,415.51
STI059	41	RD243008IN 8' IN-Rec Shade	EA	\$ 5,895.00	3%	\$ 5,718.15
STI060	41	RD243408IN 8' IN-Rec Shade	EA	\$ 6,200.00	3%	\$ 6,014.00
STI061	41	RD243808IN 8' IN-Rec Shade	EA	\$ 6,856.00	3%	\$ 6,650.32
STI062	41	RD244008IN 8' IN-Rec Shade	EA	\$ 6,961.00	3%	\$ 6,752.17
STI063	41	RD283008IN 8' IN-Rec Shade	EA	\$ 6,428.00	3%	\$ 6,235.16
STI064	41	RD283408IN 8' IN-Rec Shade	EA	\$ 7,253.00	3%	\$ 7,035.41
STI065	41	RD283808IN 8' IN-Rec Shade	EA	\$ 7,853.00	3%	\$ 7,617.41
STI066	41	RD284208IN 8' IN-Rec Shade	EA	\$ 8,058.00	3%	\$ 7,816.26
STI067	41	RD101210IN 10' IN-Rec Shade	EA	\$ 3,142.00	3%	\$ 3,047.74
STI068	41	RD101510IN 10' IN-Rec Shade	EA	\$ 3,258.00	3%	\$ 3,160.26
STI069	41	RD101810IN 10' IN-Rec Shade	EA	\$ 3,372.00	3%	\$ 3,270.84
STI070	41	RD102010IN 10' IN-Rec Shade	EA	\$ 3,773.00	3%	\$ 3,659.81
STI071	41	RD131510IN 10' IN-Rec Shade	EA	\$ 3,332.00	3%	\$ 3,232.04
STI072	41	RD132010IN 10' IN-Rec Shade	EA	\$ 3,858.00	3%	\$ 3,742.26
STI073	41	RD152210IN 10' IN-Rec Shade	EA	\$ 4,534.00	3%	\$ 4,397.98
STI074	41	RD152510IN 10' IN-Rec Shade	EA	\$ 4,657.00	3%	\$ 4,517.29
STI075	41	RD182010IN 10' IN-Rec Shade	EA	\$ 4,538.00	3%	\$ 4,401.86
STI076	41	RD182410IN 10' IN-Rec Shade	EA	\$ 4,772.00	3%	\$ 4,628.84
STI077	41	RD182810IN 10' IN-Rec Shade	EA	\$ 5,206.00	3%	\$ 5,049.82
STI078	41	RD183210IN 10' IN-Rec Shade	EA	\$ 6,043.00	3%	\$ 5,861.71
STI079	41	RD183610IN 10' IN-Rec Shade	EA	\$ 6,308.00	3%	\$ 6,118.76
STI080	41	RD202410IN 10' IN-Rec Shade	EA	\$ 4,997.00	3%	\$ 4,847.09
STI081	41	RD202610IN 10' IN-Rec Shade	EA	\$ 5,088.00	3%	\$ 4,935.36
STI082	41	RD203010IN 10' IN-Rec Shade	EA	\$ 5,935.00	3%	\$ 5,756.95
STI083	41	RD203410IN 10' IN-Rec Shade	EA	\$ 6,514.00	3%	\$ 6,318.58
STI084	41	RD203810IN 10' IN-Rec Shade	EA	\$ 6,704.00	3%	\$ 6,502.88
STI085	41	RD242610IN 10' IN-Rec Shade	EA	\$ 6,034.00	3%	\$ 5,852.98
STI086	41	RD243010IN 10' IN-Rec Shade	EA	\$ 6,347.00	3%	\$ 6,156.59
STI087	41	RD243410IN 10' IN-Rec Shade	EA	\$ 7,115.00	3%	\$ 6,901.55
STI088	41	RD243810IN 10' IN-Rec Shade	EA	\$ 7,771.00	3%	\$ 7,537.87
STI089	41	RD244010IN 10' IN-Rec Shade	EA	\$ 7,772.00	3%	\$ 7,538.84
STI090	41	RD283010IN 10' IN-Rec Shade	EA	\$ 7,344.00	3%	\$ 7,123.68
STI091	41	RD283410IN 10' IN-Rec Shade	EA	\$ 8,168.00	3%	\$ 7,922.96
STI092	41	RD283810IN 10' IN-Rec Shade	EA	\$ 8,258.00	3%	\$ 8,010.26
STI093	41	RD284210IN 10' IN-Rec Shade	EA	\$ 8,564.00	3%	\$ 8,307.08
STI094	41	RD101212IN 12' IN-Rec Shade	EA	\$ 3,339.00	3%	\$ 3,238.83
STI095	41	RD101512IN 12' IN-Rec Shade	EA	\$ 3,453.00	3%	\$ 3,349.41
STI096	41	RD101812IN 12' IN-Rec Shade	EA	\$ 3,567.00	3%	\$ 3,459.99

GAMETIME SHADE STRUCTURES

Part No.	Part Group	Item Description	Unit	Commercial Price	USC Disc't	USC Net Price
STI097	41	RD102012IN 12' IN-Rec Shade	EA	\$ 3,973.00	3%	\$ 3,853.81
STI098	41	RD131512IN 12' IN-Rec Shade	EA	\$ 3,528.00	3%	\$ 3,422.16
STI099	41	RD132012IN 12' IN-Rec Shade	EA	\$ 4,056.00	3%	\$ 3,934.32
STI100	41	RD152212IN 12' IN-Rec Shade	EA	\$ 4,800.00	3%	\$ 4,656.00
STI101	41	RD152512IN 12' IN-Rec Shade	EA	\$ 4,924.00	3%	\$ 4,776.28
STI102	41	RD182012IN 12' IN-Rec Shade	EA	\$ 4,806.00	3%	\$ 4,661.82
STI103	41	RD182412IN 12' IN-Rec Shade	EA	\$ 5,041.00	3%	\$ 4,889.77
STI104	41	RD182812IN 12' IN-Rec Shade	EA	\$ 5,474.00	3%	\$ 5,309.78
STI105	41	RD183212IN 12' IN-Rec Shade	EA	\$ 6,982.00	3%	\$ 6,772.54
STI106	41	RD183612IN 12' IN-Rec Shade	EA	\$ 7,245.00	3%	\$ 7,027.65
STI107	41	RD202412IN 12' IN-Rec Shade	EA	\$ 5,263.00	3%	\$ 5,105.11
STI108	41	RD202612IN 12' IN-Rec Shade	EA	\$ 5,352.00	3%	\$ 5,191.44
STI109	41	RD203012IN 12' IN-Rec Shade	EA	\$ 6,875.00	3%	\$ 6,668.75
STI110	41	RD203412IN 12' IN-Rec Shade	EA	\$ 7,453.00	3%	\$ 7,229.41
STI111	41	RD203812IN 12' IN-Rec Shade	EA	\$ 7,641.00	3%	\$ 7,411.77
STI112	41	RD242612IN 12' IN-Rec Shade	EA	\$ 6,970.00	3%	\$ 6,760.90
STI113	41	RD243012IN 12' IN-Rec Shade	EA	\$ 7,288.00	3%	\$ 7,069.36
STI114	41	RD243412IN 12' IN-Rec Shade	EA	\$ 8,795.00	3%	\$ 8,531.15
STI115	41	RD243812IN 12' IN-Rec Shade	EA	\$ 9,449.00	3%	\$ 9,165.53
STI116	41	RD244012IN 12' IN-Rec Shade	EA	\$ 9,433.00	3%	\$ 9,150.01
STI117	41	RD283012IN 12' IN-Rec Shade	EA	\$ 9,024.00	3%	\$ 8,753.28
STI118	41	RD283412IN 12' IN-Rec Shade	EA	\$ 9,848.00	3%	\$ 9,552.56
STI119	41	RD283812IN 12' IN-Rec Shade	EA	\$ 9,937.00	3%	\$ 9,638.89
STI120	41	RD284212IN 12' IN-Rec Shade	EA	\$ 10,142.00	3%	\$ 9,837.74
STI121	41	SU101008IN 8' IN-SU Shade	EA	\$ 2,444.00	3%	\$ 2,370.68
STI122	41	SU121208IN 8' IN-SU Shade	EA	\$ 2,679.00	3%	\$ 2,598.63
STI123	41	SU141408IN 8' IN-SU Shade	EA	\$ 2,996.00	3%	\$ 2,906.12
STI124	41	SU161608IN 8' IN-SU Shade	EA	\$ 3,615.00	3%	\$ 3,506.55
STI125	41	SU181808IN 8' IN-SU Shade	EA	\$ 3,869.00	3%	\$ 3,752.93
STI126	41	SU202008IN 8' IN-SU Shade	EA	\$ 4,593.00	3%	\$ 4,455.21
STI127	41	SU222208IN 8' IN-SU Shade	EA	\$ 5,808.00	3%	\$ 5,633.76
STI128	41	SU242408IN 8' IN-SU Shade	EA	\$ 7,000.00	3%	\$ 6,790.00
STI129	41	SU101010IN 10' IN-SU Shade	EA	\$ 2,660.00	3%	\$ 2,580.20
STI130	41	SU121210IN 10' IN-SU Shade	EA	\$ 2,703.00	3%	\$ 2,621.91
STI131	41	SU141410IN 10' IN-SU Shade	EA	\$ 3,113.00	3%	\$ 3,019.61
STI132	41	SU161610IN 10' IN-SU Shade	EA	\$ 3,696.00	3%	\$ 3,585.12
STI133	41	SU181810IN 10' IN-SU Shade	EA	\$ 3,947.00	3%	\$ 3,828.59
STI134	41	SU202010IN 10' IN-SU Shade	EA	\$ 4,671.00	3%	\$ 4,530.87
STI135	41	SU222210IN 10' IN-SU Shade	EA	\$ 5,957.00	3%	\$ 5,778.29
STI136	41	SU242410IN 10' IN-SU Shade	EA	\$ 7,121.00	3%	\$ 6,907.37
STI137	41	HD202008IN 8' IN-Hex Shade	EA	\$ 4,722.00	3%	\$ 4,580.34
STI138	41	HD242408IN 8' IN-Hex Shade	EA	\$ 6,253.00	3%	\$ 6,065.41
STI139	41	HD262608IN 8' IN-Hex Shade	EA	\$ 6,666.00	3%	\$ 6,466.02
STI140	41	HD282808IN 8' IN-Hex Shade	EA	\$ 7,551.00	3%	\$ 7,324.47

GAMETIME SHADE STRUCTURES

Part No.	Part Group	Item Description	Unit	Commercial Price	USC Disc't	USC Net Price
STI141	41	HD303008IN 8' IN-Hex Shade	EA	\$ 8,066.00	3%	\$ 7,824.02
STI142	41	HD343408IN 8' IN-Hex Shade	EA	\$ 8,604.00	3%	\$ 8,345.88
STI143	41	HD383808IN 8' IN-Hex Shade	EA	\$ 10,441.00	3%	\$ 10,127.77
STI144	41	HD404008IN 8' IN-Hex Shade	EA	\$ 11,202.00	3%	\$ 10,865.94
STI145	41	HD202010IN 10' IN-Hex Shade	EA	\$ 5,535.00	3%	\$ 5,368.95
STI146	41	HD242410IN 10' IN-Hex Shade	EA	\$ 7,394.00	3%	\$ 7,172.18
STI147	41	HD262610IN 10' IN-Hex Shade	EA	\$ 7,810.00	3%	\$ 7,575.70
STI148	41	HD282810IN 10' IN-Hex Shade	EA	\$ 8,129.00	3%	\$ 7,885.13
STI149	41	HD303010IN 10' IN-Hex Shade	EA	\$ 8,646.00	3%	\$ 8,386.62
STI150	41	HD343410IN 10' IN-Hex Shade	EA	\$ 10,083.00	3%	\$ 9,780.51
STI151	41	HD383810IN 10' IN-Hex Shade	EA	\$ 11,048.00	3%	\$ 10,716.56
STI152	41	HD404010IN 10' IN-Hex Shade	EA	\$ 11,810.00	3%	\$ 11,455.70
STI153	41	HD202012IN 12' IN-Hex Shade	EA	\$ 5,827.00	3%	\$ 5,652.19
STI154	41	HD242412IN 12' IN-Hex Shade	EA	\$ 7,793.00	3%	\$ 7,559.21
STI155	41	HD262612IN 12' IN-Hex Shade	EA	\$ 8,209.00	3%	\$ 7,962.73
STI156	41	HD282812IN 12' IN-Hex Shade	EA	\$ 9,644.00	3%	\$ 9,354.68
STI157	41	HD303012IN 12' IN-Hex Shade	EA	\$ 10,159.00	3%	\$ 9,854.23
STI158	41	HD343412IN 12' IN-Hex Shade	EA	\$ 12,611.00	3%	\$ 12,232.67
STI159	41	HD383812IN 12' IN-Hex Shade	EA	\$ 13,577.00	3%	\$ 13,169.69
STI160	41	HD404012IN 12' IN-Hex Shade	EA	\$ 14,341.00	3%	\$ 13,910.77
STI161	41	HU101008IN 8' IN-H1U Shade	EA	\$ 2,353.00	3%	\$ 2,282.41
STI162	41	HU121208IN 8' IN-H1U Shade	EA	\$ 2,643.00	3%	\$ 2,563.71
STI163	41	HU141408IN 8' IN-H1U Shade	EA	\$ 2,791.00	3%	\$ 2,707.27
STI164	41	HU161608IN 8' IN-H1U Shade	EA	\$ 2,995.00	3%	\$ 2,905.15
STI165	41	HU181808IN 8' IN-H1U Shade	EA	\$ 3,836.00	3%	\$ 3,720.92
STI166	41	HU202008IN 8' IN-H1U Shade	EA	\$ 4,857.00	3%	\$ 4,711.29
STI167	41	HU222208IN 8' IN-H1U Shade	EA	\$ 5,389.00	3%	\$ 5,227.33
STI168	41	HU242408IN 8' IN-H1U Shade	EA	\$ 5,795.00	3%	\$ 5,621.15
STI169	41	HU252508IN 8' IN-H1U Shade	EA	\$ 6,823.00	3%	\$ 6,618.31
STI170	41	HU272708IN 8' IN-H1U Shade	EA	\$ 7,266.00	3%	\$ 7,048.02
STI171	41	HU101010IN 10' IN-H1U Shade	EA	\$ 2,484.00	3%	\$ 2,409.48
STI172	41	HU121210IN 10' IN-H1U Shade	EA	\$ 2,680.00	3%	\$ 2,599.60
STI173	41	HU141410IN 10' IN-H1U Shade	EA	\$ 2,941.00	3%	\$ 2,852.77
STI174	41	HU161610IN 10' IN-H1U Shade	EA	\$ 3,211.00	3%	\$ 3,114.67
STI175	41	HU181810IN 10' IN-H1U Shade	EA	\$ 3,901.00	3%	\$ 3,783.97
STI176	41	HU202010IN 10' IN-H1U Shade	EA	\$ 5,251.00	3%	\$ 5,093.47
STI177	41	HU222210IN 10' IN-H1U Shade	EA	\$ 5,510.00	3%	\$ 5,344.70
STI178	41	HU242410IN 10' IN-H1U Shade	EA	\$ 5,946.00	3%	\$ 5,767.62
STI179	41	HU252510IN 10' IN-H1U Shade	EA	\$ 7,375.00	3%	\$ 7,153.75
STI180	41	HU272710IN 10' IN-H1U Shade	EA	\$ 7,387.00	3%	\$ 7,165.39
STI181	41	RU161208IN 8' IN-R2U Shade	EA	\$ 3,146.00	3%	\$ 3,051.62
STI182	41	RU181208IN 8' IN-R2U Shade	EA	\$ 3,768.00	3%	\$ 3,654.96
STI183	41	RU201008IN 8' IN-R2U Shade	EA	\$ 3,799.00	3%	\$ 3,685.03
STI184	41	RU201208IN 8' IN-R2U Shade	EA	\$ 3,808.00	3%	\$ 3,693.76

GAMETIME SHADE STRUCTURES

Part No.	Part Group	Item Description	Unit	Commercial Price	USC Disc't	USC Net Price
STI185	41	RU201408IN 8' IN-R2U Shade	EA	\$ 3,904.00	3%	\$ 3,786.88
STI186	41	RU241408IN 8' IN-R2U Shade	EA	\$ 4,256.00	3%	\$ 4,128.32
STI187	41	RU161210IN 10' IN-R2U Shade	EA	\$ 3,492.00	3%	\$ 3,387.24
STI188	41	RU181210IN 10' IN-R2U Shade	EA	\$ 3,878.00	3%	\$ 3,761.66
STI189	41	RU201010IN 10' IN-R2U Shade	EA	\$ 3,925.00	3%	\$ 3,807.25
STI190	41	RU201210IN 10' IN-R2U Shade	EA	\$ 4,213.00	3%	\$ 4,086.61
STI191	41	RU201410IN 10' IN-R2U Shade	EA	\$ 4,306.00	3%	\$ 4,176.82
STI192	41	RU241410IN 10' IN-R2U Shade	EA	\$ 4,384.00	3%	\$ 4,252.48
STI193	41	CU080808IN 8' IN-CTU Shade	EA	\$ 2,834.00	3%	\$ 2,748.98
STI194	41	CU101008IN 8' IN-CTU Shade	EA	\$ 2,967.00	3%	\$ 2,877.99
STI195	41	CU121208IN 8' IN-CTU Shade	EA	\$ 3,212.00	3%	\$ 3,115.64
STI196	41	CU141408IN 8' IN-CTU Shade	EA	\$ 3,520.00	3%	\$ 3,414.40
STI197	41	CU151508IN 8' IN-CTU Shade	EA	\$ 3,701.00	3%	\$ 3,589.97
STI198	41	CU161608IN 8' IN-CTU Shade	EA	\$ 3,709.00	3%	\$ 3,597.73
STI199	41	CU181808IN 8' IN-CTU Shade	EA	\$ 4,305.00	3%	\$ 4,175.85
STI200	41	CU202008IN 8' IN-CTU Shade	EA	\$ 4,758.00	3%	\$ 4,615.26
STI201	41	CU080810IN 10' IN-CTU Shade	EA	\$ 2,863.00	3%	\$ 2,777.11
STI202	41	CU101010IN 10' IN-CTU Shade	EA	\$ 3,009.00	3%	\$ 2,918.73
STI203	41	CU121210IN 10' IN-CTU Shade	EA	\$ 3,266.00	3%	\$ 3,168.02
STI204	41	CU141410IN 10' IN-CTU Shade	EA	\$ 3,586.00	3%	\$ 3,478.42
STI205	41	CU151510IN 10' IN-CTU Shade	EA	\$ 3,761.00	3%	\$ 3,648.17
STI206	41	CU161610IN 10' IN-CTU Shade	EA	\$ 3,914.00	3%	\$ 3,796.58
STI207	41	CU181810IN 10' IN-CTU Shade	EA	\$ 4,409.00	3%	\$ 4,276.73
STI208	41	CU202010IN 10' IN-CTU Shade	EA	\$ 4,901.00	3%	\$ 4,753.97
STI209	41	CU080812IN 12' IN-CTU Shade	EA	\$ 2,996.00	3%	\$ 2,906.12
STI210	41	CU101012IN 12' IN-CTU Shade	EA	\$ 3,146.00	3%	\$ 3,051.62
STI211	41	CU121212IN 12' IN-CTU Shade	EA	\$ 3,393.00	3%	\$ 3,291.21
STI212	41	CU141412IN 12' IN-CTU Shade	EA	\$ 3,652.00	3%	\$ 3,542.44
STI213	41	CU151512IN 12' IN-CTU Shade	EA	\$ 3,989.00	3%	\$ 3,869.33
STI214	41	CU161612IN 12' IN-CTU Shade	EA	\$ 3,993.00	3%	\$ 3,873.21
STI215	41	CU181812IN 12' IN-CTU Shade	EA	\$ 4,513.00	3%	\$ 4,377.61
STI216	41	CU202012IN 12' IN-CTU Shade	EA	\$ 5,048.00	3%	\$ 4,896.56
STI217	41	RC201809IN 9' IN-CT Shade	EA	\$ 6,411.00	3%	\$ 6,218.67
STI218	41	RC271809IN 9' IN-CT Shade	EA	\$ 6,847.00	3%	\$ 6,641.59
STI219	41	RC201810IN 10' IN-CT Shade	EA	\$ 6,847.00	3%	\$ 6,641.59
STI220	41	RC271810IN 10' IN-CT Shade	EA	\$ 7,009.00	3%	\$ 6,798.73
STI262	41	RD253014IN 14' IN-Rec-H	EA	\$ 8,346.00	3%	\$ 8,095.62
STI263	41	RD303514IN 14' IN-Rec-H	EA	\$ 11,416.00	3%	\$ 11,073.52
STI264	41	RD304014IN 14' IN-Rec-H	EA	\$ 12,922.00	3%	\$ 12,534.34
STI265	41	SD303014IN 14' IN-Sq-H	EA	\$ 9,429.00	3%	\$ 9,146.13
STI266	41	RD253014IN 14' IN-Rec	EA	\$ 8,346.00	3%	\$ 8,095.62
STI267	41	RD303514IN 14' IN-Rec	EA	\$ 11,416.00	3%	\$ 11,073.52
STI268	41	RD304014IN 14' IN-Rec	EA	\$ 12,922.00	3%	\$ 12,534.34
STI269	41	SD303014IN 14' IN-Sq	EA	\$ 9,627.00	3%	\$ 9,338.19

GAMETIME SHADE STRUCTURES

Part No.	Part Group	Item Description	Unit	Commercial Price	USC Disc	USC Net Price
STM001	41	SD101008SN 8' SM-Sq Shade	EA	\$ 2,976.00	3%	\$ 2,886.72
STM002	41	SD121208SN 8' SM-Sq Shade	EA	\$ 3,112.00	3%	\$ 3,018.64
STM003	41	SD141408SN 8' SM-Sq Shade	EA	\$ 3,247.00	3%	\$ 3,149.59
STM004	41	SD161608SN 8' SM-Sq Shade	EA	\$ 3,718.00	3%	\$ 3,606.46
STM005	41	SD181808SN 8' SM-Sq Shade	EA	\$ 4,013.00	3%	\$ 3,892.61
STM006	41	SD202008SN 8' SM-Sq Shade	EA	\$ 4,369.00	3%	\$ 4,237.93
STM007	41	SD222208SN 8' SM-Sq Shade	EA	\$ 4,520.00	3%	\$ 4,384.40
STM008	41	SD242408SN 8' SM-Sq Shade	EA	\$ 5,849.00	3%	\$ 5,673.53
STM009	41	SD262608SN 8' SM-Sq Shade	EA	\$ 6,434.00	3%	\$ 6,240.98
STM010	41	SD282808SN 8' SM-Sq Shade	EA	\$ 6,611.00	3%	\$ 6,412.67
STM011	41	SD303008SN 8' SM-Sq Shade	EA	\$ 7,194.00	3%	\$ 6,978.18
STM012	41	SD343408SN 8' SM-Sq Shade	EA	\$ 9,748.00	3%	\$ 9,455.56
STM013	41	SD363608SN 8' SM-Sq Shade	EA	\$ 10,186.00	3%	\$ 9,880.42
STM014	41	SD383808SN 8' SM-Sq Shade	EA	\$ 12,080.00	3%	\$ 11,717.60
STM015	41	SD101010SN 10' SM-Sq Shade	EA	\$ 3,351.00	3%	\$ 3,250.47
STM016	41	SD121210SN 10' SM-Sq Shade	EA	\$ 3,489.00	3%	\$ 3,384.33
STM017	41	SD141410SN 10' SM-Sq Shade	EA	\$ 3,624.00	3%	\$ 3,515.28
STM018	41	SD161610SN 10' SM-Sq Shade	EA	\$ 4,096.00	3%	\$ 3,973.12
STM019	41	SD181810SN 10' SM-Sq Shade	EA	\$ 4,800.00	3%	\$ 4,656.00
STM020	41	SD202010SN 10' SM-Sq Shade	EA	\$ 5,152.00	3%	\$ 4,997.44
STM021	41	SD222210SN 10' SM-Sq Shade	EA	\$ 5,302.00	3%	\$ 5,142.94
STM022	41	SD242410SN 10' SM-Sq Shade	EA	\$ 6,287.00	3%	\$ 6,098.39
STM023	41	SD262610SN 10' SM-Sq Shade	EA	\$ 6,868.00	3%	\$ 6,661.96
STM024	41	SD282810SN 10' SM-Sq Shade	EA	\$ 7,049.00	3%	\$ 6,837.53
STM025	41	SD303010SN 10' SM-Sq Shade	EA	\$ 8,384.00	3%	\$ 8,132.48
STM026	41	SD343410SN 10' SM-Sq Shade	EA	\$ 10,167.00	3%	\$ 9,861.99
STM027	41	SD363610SN 10' SM-Sq Shade	EA	\$ 12,441.00	3%	\$ 12,067.77
STM028	41	SD383810SN 10' SM-Sq Shade	EA	\$ 12,672.00	3%	\$ 12,291.84
STM029	41	SD161612SN 12' SM-Sq Shade	EA	\$ 4,299.00	3%	\$ 4,170.03
STM030	41	SD181812SN 12' SM-Sq Shade	EA	\$ 5,073.00	3%	\$ 4,920.81
STM031	41	SD202012SN 12' SM-Sq Shade	EA	\$ 5,427.00	3%	\$ 5,264.19
STM032	41	SD222212SN 12' SM-Sq Shade	EA	\$ 5,577.00	3%	\$ 5,409.69
STM033	41	SD242412SN 12' SM-Sq Shade	EA	\$ 7,498.00	3%	\$ 7,273.06
STM034	41	SD262612SN 12' SM-Sq Shade	EA	\$ 8,080.00	3%	\$ 7,837.60
STM035	41	SD282812SN 12' SM-Sq Shade	EA	\$ 8,259.00	3%	\$ 8,011.23
STM036	41	SD303012SN 12' SM-Sq Shade	EA	\$ 10,763.00	3%	\$ 10,440.11
STM037	41	SD343412SN 12' SM-Sq Shade	EA	\$ 12,701.00	3%	\$ 12,319.97
STM038	41	SD363612SN 12' SM-Sq Shade	EA	\$ 13,140.00	3%	\$ 12,745.80
STM039	41	SD383812SN 12' SM-Sq Shade	EA	\$ 14,140.00	3%	\$ 13,715.80
STM040	41	RD101208SN 8' SM-Rec Shade	EA	\$ 3,060.00	3%	\$ 2,968.20
STM041	41	RD101508SN 8' SM-Rec Shade	EA	\$ 3,177.00	3%	\$ 3,081.69
STM042	41	RD101808SN 8' SM-Rec Shade	EA	\$ 3,295.00	3%	\$ 3,196.15
STM043	41	RD102008SN 8' SM-Rec Shade	EA	\$ 3,712.00	3%	\$ 3,600.64
STM044	41	RD131508SN 8' SM-Rec Shade	EA	\$ 3,258.00	3%	\$ 3,160.26

GAMETIME SHADE STRUCTURES

Part No.	Part Group	Item Description	Unit	Commercial Price	USC Disc't	USC Net Price
STM045	41	RD132008SN 8' SM-Rec Shade	EA	\$ 3,800.00	3%	\$ 3,686.00
STM046	41	RD152208SN 8' SM-Rec Shade	EA	\$ 4,085.00	3%	\$ 3,962.45
STM047	41	RD152508SN 8' SM-Rec Shade	EA	\$ 4,216.00	3%	\$ 4,089.52
STM048	41	RD182008SN 8' SM-Rec Shade	EA	\$ 4,096.00	3%	\$ 3,973.12
STM049	41	RD182408SN 8' SM-Rec Shade	EA	\$ 4,338.00	3%	\$ 4,207.86
STM050	41	RD182808SN 8' SM-Rec Shade	EA	\$ 4,783.00	3%	\$ 4,639.51
STM051	41	RD183208SN 8' SM-Rec Shade	EA	\$ 5,960.00	3%	\$ 5,781.20
STM052	41	RD183608SN 8' SM-Rec Shade	EA	\$ 6,236.00	3%	\$ 6,048.92
STM053	41	RD202408SN 8' SM-Rec Shade	EA	\$ 4,565.00	3%	\$ 4,428.05
STM054	41	RD202608SN 8' SM-Rec Shade	EA	\$ 4,657.00	3%	\$ 4,517.29
STM055	41	RD203008SN 8' SM-Rec Shade	EA	\$ 5,850.00	3%	\$ 5,674.50
STM056	41	RD203408SN 8' SM-Rec Shade	EA	\$ 6,448.00	3%	\$ 6,254.56
STM057	41	RD203808SN 8' SM-Rec Shade	EA	\$ 6,641.00	3%	\$ 6,441.77
STM058	41	RD242608SN 8' SM-Rec Shade	EA	\$ 5,953.00	3%	\$ 5,774.41
STM059	41	RD243008SN 8' SM-Rec Shade	EA	\$ 6,277.00	3%	\$ 6,088.69
STM060	41	RD243408SN 8' SM-Rec Shade	EA	\$ 6,561.00	3%	\$ 6,364.17
STM061	41	RD243808SN 8' SM-Rec Shade	EA	\$ 7,236.00	3%	\$ 7,018.92
STM062	41	RD244008SN 8' SM-Rec Shade	EA	\$ 7,344.00	3%	\$ 7,123.68
STM063	41	RD283008SN 8' SM-Rec Shade	EA	\$ 6,797.00	3%	\$ 6,593.09
STM064	41	RD283408SN 8' SM-Rec Shade	EA	\$ 7,633.00	3%	\$ 7,404.01
STM065	41	RD283808SN 8' SM-Rec Shade	EA	\$ 8,492.00	3%	\$ 8,237.24
STM066	41	RD284208SN 8' SM-Rec Shade	EA	\$ 8,706.00	3%	\$ 8,444.82
STM067	41	RD101210SN 10' SM-Rec Shade	EA	\$ 3,439.00	3%	\$ 3,335.83
STM068	41	RD101510SN 10' SM-Rec Shade	EA	\$ 3,555.00	3%	\$ 3,448.35
STM069	41	RD101810SN 10' SM-Rec Shade	EA	\$ 3,673.00	3%	\$ 3,562.81
STM070	41	RD102010SN 10' SM-Rec Shade	EA	\$ 4,092.00	3%	\$ 3,969.24
STM071	41	RD131510SN 10' SM-Rec Shade	EA	\$ 3,635.00	3%	\$ 3,525.95
STM072	41	RD132010SN 10' SM-Rec Shade	EA	\$ 4,178.00	3%	\$ 4,052.66
STM073	41	RD152210SN 10' SM-Rec Shade	EA	\$ 4,871.00	3%	\$ 4,724.87
STM074	41	RD152510SN 10' SM-Rec Shade	EA	\$ 5,002.00	3%	\$ 4,851.94
STM075	41	RD182010SN 10' SM-Rec Shade	EA	\$ 4,881.00	3%	\$ 4,734.57
STM076	41	RD182410SN 10' SM-Rec Shade	EA	\$ 5,121.00	3%	\$ 4,967.37
STM077	41	RD182810SN 10' SM-Rec Shade	EA	\$ 5,563.00	3%	\$ 5,396.11
STM078	41	RD183210SN 10' SM-Rec Shade	EA	\$ 6,399.00	3%	\$ 6,207.03
STM079	41	RD183610SN 10' SM-Rec Shade	EA	\$ 6,672.00	3%	\$ 6,471.84
STM080	41	RD202410SN 10' SM-Rec Shade	EA	\$ 5,351.00	3%	\$ 5,190.47
STM081	41	RD202610SN 10' SM-Rec Shade	EA	\$ 5,442.00	3%	\$ 5,278.74
STM082	41	RD203010SN 10' SM-Rec Shade	EA	\$ 6,288.00	3%	\$ 6,099.36
STM083	41	RD203410SN 10' SM-Rec Shade	EA	\$ 6,885.00	3%	\$ 6,678.45
STM084	41	RD203810SN 10' SM-Rec Shade	EA	\$ 7,081.00	3%	\$ 6,868.57
STM085	41	RD242610SN 10' SM-Rec Shade	EA	\$ 6,389.00	3%	\$ 6,197.33
STM086	41	RD243010SN 10' SM-Rec Shade	EA	\$ 6,714.00	3%	\$ 6,512.58
STM087	41	RD243410SN 10' SM-Rec Shade	EA	\$ 7,751.00	3%	\$ 7,518.47
STM088	41	RD243810SN 10' SM-Rec Shade	EA	\$ 8,425.00	3%	\$ 8,172.25

GAMETIME SHADE STRUCTURES

Part No.	Part Group	Item Description	Unit	Commercial Price	USC Disc	USC Net Price
STM089	41	RD244010SN 10' SM-Rec Shade	EA	\$ 8,426.00	3%	\$ 8,173.22
STM090	41	RD283010SN 10' SM-Rec Shade	EA	\$ 7,985.00	3%	\$ 7,745.45
STM091	41	RD283410SN 10' SM-Rec Shade	EA	\$ 8,821.00	3%	\$ 8,556.37
STM092	41	RD283810SN 10' SM-Rec Shade	EA	\$ 8,913.00	3%	\$ 8,645.61
STM093	41	RD284210SN 10' SM-Rec Shade	EA	\$ 9,228.00	3%	\$ 8,951.16
STM094	41	RD101212SN 12' SM-Rec Shade	EA	\$ 3,641.00	3%	\$ 3,531.77
STM095	41	RD101512SN 12' SM-Rec Shade	EA	\$ 3,760.00	3%	\$ 3,647.20
STM096	41	RD101812SN 12' SM-Rec Shade	EA	\$ 3,878.00	3%	\$ 3,761.66
STM097	41	RD102012SN 12' SM-Rec Shade	EA	\$ 4,295.00	3%	\$ 4,166.15
STM098	41	RD131512SN 12' SM-Rec Shade	EA	\$ 3,838.00	3%	\$ 3,722.86
STM099	41	RD132012SN 12' SM-Rec Shade	EA	\$ 4,378.00	3%	\$ 4,246.66
STM100	41	RD152212SN 12' SM-Rec Shade	EA	\$ 5,147.00	3%	\$ 4,992.59
STM101	41	RD152512SN 12' SM-Rec Shade	EA	\$ 5,276.00	3%	\$ 5,117.72
STM102	41	RD182012SN 12' SM-Rec Shade	EA	\$ 5,154.00	3%	\$ 4,999.38
STM103	41	RD182412SN 12' SM-Rec Shade	EA	\$ 5,395.00	3%	\$ 5,233.15
STM104	41	RD182812SN 12' SM-Rec Shade	EA	\$ 5,840.00	3%	\$ 5,664.80
STM105	41	RD183212SN 12' SM-Rec Shade	EA	\$ 7,614.00	3%	\$ 7,385.58
STM106	41	RD183612SN 12' SM-Rec Shade	EA	\$ 7,885.00	3%	\$ 7,648.45
STM107	41	RD202412SN 12' SM-Rec Shade	EA	\$ 5,623.00	3%	\$ 5,454.31
STM108	41	RD202612SN 12' SM-Rec Shade	EA	\$ 5,716.00	3%	\$ 5,544.52
STM109	41	RD203012SN 12' SM-Rec Shade	EA	\$ 7,500.00	3%	\$ 7,275.00
STM110	41	RD203412SN 12' SM-Rec Shade	EA	\$ 8,098.00	3%	\$ 7,855.06
STM111	41	RD203812SN 12' SM-Rec Shade	EA	\$ 8,293.00	3%	\$ 8,044.21
STM112	41	RD242612SN 12' SM-Rec Shade	EA	\$ 7,604.00	3%	\$ 7,375.88
STM113	41	RD243012SN 12' SM-Rec Shade	EA	\$ 7,926.00	3%	\$ 7,688.22
STM114	41	RD243412SN 12' SM-Rec Shade	EA	\$ 10,130.00	3%	\$ 9,826.10
STM115	41	RD243812SN 12' SM-Rec Shade	EA	\$ 10,806.00	3%	\$ 10,481.82
STM116	41	RD244012SN 12' SM-Rec Shade	EA	\$ 10,788.00	3%	\$ 10,464.36
STM117	41	RD283012SN 12' SM-Rec Shade	EA	\$ 10,366.00	3%	\$ 10,055.02
STM118	41	RD283412SN 12' SM-Rec Shade	EA	\$ 11,202.00	3%	\$ 10,865.94
STM119	41	RD283812SN 12' SM-Rec Shade	EA	\$ 11,294.00	3%	\$ 10,955.18
STM120	41	RD284212SN 12' SM-Rec Shade	EA	\$ 11,503.00	3%	\$ 11,157.91
STM121	41	SU101008SN 8' SM-SU Shade	EA	\$ 2,569.00	3%	\$ 2,491.93
STM122	41	SU121208SN 8' SM-SU Shade	EA	\$ 2,810.00	3%	\$ 2,725.70
STM123	41	SU141408SN 8' SM-SU Shade	EA	\$ 3,138.00	3%	\$ 3,043.86
STM124	41	SU161608SN 8' SM-SU Shade	EA	\$ 3,768.00	3%	\$ 3,654.96
STM125	41	SU181808SN 8' SM-SU Shade	EA	\$ 4,092.00	3%	\$ 3,969.24
STM126	41	SU202008SN 8' SM-SU Shade	EA	\$ 4,837.00	3%	\$ 4,691.89
STM127	41	SU222208SN 8' SM-SU Shade	EA	\$ 6,250.00	3%	\$ 6,062.50
STM128	41	SU242408SN 8' SM-SU Shade	EA	\$ 7,477.00	3%	\$ 7,252.69
STM129	41	SU101010SN 10' SM-SU Shade	EA	\$ 2,791.00	3%	\$ 2,707.27
STM130	41	SU121210SN 10' SM-SU Shade	EA	\$ 2,835.00	3%	\$ 2,749.95
STM131	41	SU141410SN 10' SM-SU Shade	EA	\$ 3,259.00	3%	\$ 3,161.23
STM132	41	SU161610SN 10' SM-SU Shade	EA	\$ 3,850.00	3%	\$ 3,734.50

GAMETIME SHADE STRUCTURES

Part No.	Part Group	Item Description	Unit	Commercial Price	USC Disc't	USC Net Price
STM133	41	SU181810SN 10' SM-SU Shade	EA	\$ 4,169.00	3%	\$ 4,043.93
STM134	41	SU202010SN 10' SM-SU Shade	EA	\$ 4,919.00	3%	\$ 4,771.43
STM135	41	SU222210SN 10' SM-SU Shade	EA	\$ 6,406.00	3%	\$ 6,213.82
STM136	41	SU242410SN 10' SM-SU Shade	EA	\$ 7,598.00	3%	\$ 7,370.06
STM137	41	HD202008SN 8' SM-Hx Shade	EA	\$ 5,412.00	3%	\$ 5,249.64
STM138	41	HD242408SN 8' SM-Hx Shade	EA	\$ 6,746.00	3%	\$ 6,543.62
STM139	41	HD262608SN 8' SM-Hx Shade	EA	\$ 7,171.00	3%	\$ 6,955.87
STM140	41	HD282808SN 8' SM-Hx Shade	EA	\$ 8,080.00	3%	\$ 7,837.60
STM141	41	HD303008SN 8' SM-Hx Shade	EA	\$ 8,612.00	3%	\$ 8,353.64
STM142	41	HD343408SN 8' SM-Hx Shade	EA	\$ 9,166.00	3%	\$ 8,891.02
STM143	41	HD383808SN 8' SM-Hx Shade	EA	\$ 11,059.00	3%	\$ 10,727.23
STM144	41	HD404008SN 8' SM-Hx Shade	EA	\$ 11,802.00	3%	\$ 11,447.94
STM145	41	HD202010SN 10' SM-Hx Shade	EA	\$ 6,008.00	3%	\$ 5,827.76
STM146	41	HD242410SN 10' SM-Hx Shade	EA	\$ 7,920.00	3%	\$ 7,682.40
STM147	41	HD262610SN 10' SM-Hx Shade	EA	\$ 8,349.00	3%	\$ 8,098.53
STM148	41	HD282810SN 10' SM-Hx Shade	EA	\$ 8,678.00	3%	\$ 8,417.66
STM149	41	HD303010SN 10' SM-Hx Shade	EA	\$ 9,209.00	3%	\$ 8,932.73
STM150	41	HD343410SN 10' SM-Hx Shade	EA	\$ 10,652.00	3%	\$ 10,332.44
STM151	41	HD383810SN 10' SM-Hx Shade	EA	\$ 11,645.00	3%	\$ 11,295.65
STM152	41	HD404010SN 10' SM-Hx Shade	EA	\$ 12,796.00	3%	\$ 12,412.12
STM153	41	HD202012SN 12' SM-Hx Shade	EA	\$ 6,309.00	3%	\$ 6,119.73
STM154	41	HD242412SN 12' SM-Hx Shade	EA	\$ 8,331.00	3%	\$ 8,081.07
STM155	41	HD262612SN 12' SM-Hx Shade	EA	\$ 8,759.00	3%	\$ 8,496.23
STM156	41	HD282812SN 12' SM-Hx Shade	EA	\$ 10,240.00	3%	\$ 9,932.80
STM157	41	HD303012SN 12' SM-Hx Shade	EA	\$ 10,767.00	3%	\$ 10,443.99
STM158	41	HD343412SN 12' SM-Hx Shade	EA	\$ 13,621.00	3%	\$ 13,212.37
STM159	41	HD383812SN 12' SM-Hx Shade	EA	\$ 14,615.00	3%	\$ 14,176.55
STM160	41	HD404012SN 12' SM-Hx Shade	EA	\$ 16,377.00	3%	\$ 15,885.69
STM161	41	HU101008SN 8' SM-H1U Shade	EA	\$ 2,514.00	3%	\$ 2,438.58
STM162	41	HU121208SN 8' SM-H1U Shade	EA	\$ 2,774.00	3%	\$ 2,690.78
STM163	41	HU141408SN 8' SM-H1U Shade	EA	\$ 2,925.00	3%	\$ 2,837.25
STM164	41	HU161608SN 8' SM-H1U Shade	EA	\$ 3,134.00	3%	\$ 3,039.98
STM165	41	HU181808SN 8' SM-H1U Shade	EA	\$ 3,993.00	3%	\$ 3,873.21
STM166	41	HU202008SN 8' SM-H1U Shade	EA	\$ 5,107.00	3%	\$ 4,953.79
STM167	41	HU222208SN 8' SM-H1U Shade	EA	\$ 5,821.00	3%	\$ 5,646.37
STM168	41	HU242408SN 8' SM-H1U Shade	EA	\$ 6,239.00	3%	\$ 6,051.83
STM169	41	HU252508SN 8' SM-H1U Shade	EA	\$ 7,297.00	3%	\$ 7,078.09
STM170	41	HU272708SN 8' SM-H1U Shade	EA	\$ 7,814.00	3%	\$ 7,579.58
STM171	41	HU101010SN 10' SM-H1U Shade	EA	\$ 2,610.00	3%	\$ 2,531.70
STM172	41	HU121210SN 10' SM-H1U Shade	EA	\$ 2,812.00	3%	\$ 2,727.64
STM173	41	HU141410SN 10' SM-H1U Shade	EA	\$ 3,080.00	3%	\$ 2,987.60
STM174	41	HU161610SN 10' SM-H1U Shade	EA	\$ 3,349.00	3%	\$ 3,248.53
STM175	41	HU181810SN 10' SM-H1U Shade	EA	\$ 4,063.00	3%	\$ 3,941.11
STM176	41	HU202010SN 10' SM-H1U Shade	EA	\$ 5,675.00	3%	\$ 5,504.75

GAMETIME SHADE STRUCTURES

Part No.	Part Group	Item Description	Unit	Commercial Price	USC Disc't	USC Net Price
STM177	41	HU222210SN 10' SM-H1U Shade	EA	\$ 5,942.00	3%	\$ 5,763.74
STM178	41	HU242410SN 10' SM-H1U Shade	EA	\$ 6,393.00	3%	\$ 6,201.21
STM179	41	HU252510SN 10' SM-H1U Shade	EA	\$ 7,928.00	3%	\$ 7,690.16
STM180	41	HU272710SN 10' SM-H1U Shade	EA	\$ 7,936.00	3%	\$ 7,697.92
STM181	41	RU161208SN 8' SM-R2U Shade	EA	\$ 3,344.00	3%	\$ 3,243.68
STM182	41	RU181208SN 8' SM-R2U Shade	EA	\$ 3,980.00	3%	\$ 3,860.60
STM183	41	RU201008SN 8' SM-R2U Shade	EA	\$ 4,013.00	3%	\$ 3,892.61
STM184	41	RU201208SN 8' SM-R2U Shade	EA	\$ 4,025.00	3%	\$ 3,904.25
STM185	41	RU201408SN 8' SM-R2U Shade	EA	\$ 4,123.00	3%	\$ 3,999.31
STM186	41	RU241408SN 8' SM-R2U Shade	EA	\$ 4,488.00	3%	\$ 4,353.36
STM187	41	RU161210SN 10' SM-R2U Shade	EA	\$ 3,699.00	3%	\$ 3,588.03
STM188	41	RU181210SN 10' SM-R2U Shade	EA	\$ 4,096.00	3%	\$ 3,973.12
STM189	41	RU201010SN 10' SM-R2U Shade	EA	\$ 4,145.00	3%	\$ 4,020.65
STM190	41	RU201210SN 10' SM-R2U Shade	EA	\$ 4,429.00	3%	\$ 4,296.13
STM191	41	RU201410SN 10' SM-R2U Shade	EA	\$ 4,524.00	3%	\$ 4,388.28
STM192	41	RU241410SN 10' SM-R2U Shade	EA	\$ 4,604.00	3%	\$ 4,465.88
STM193	41	CU080808SN 8' SM-CTU Shade	EA	\$ 2,951.00	3%	\$ 2,862.47
STM194	41	CU101008SN 8' SM-CTU Shade	EA	\$ 3,393.00	3%	\$ 3,291.21
STM195	41	CU121208SN 8' SM-CTU Shade	EA	\$ 3,639.00	3%	\$ 3,529.83
STM196	41	CU141408SN 8' SM-CTU Shade	EA	\$ 4,017.00	3%	\$ 3,896.49
STM197	41	CU151508SN 8' SM-CTU Shade	EA	\$ 3,842.00	3%	\$ 3,726.74
STM198	41	CU161608SN 8' SM-CTU Shade	EA	\$ 4,206.00	3%	\$ 4,079.82
STM199	41	CU181808SN 8' SM-CTU Shade	EA	\$ 4,405.00	3%	\$ 4,272.85
STM200	41	CU202008SN 8' SM-CTU Shade	EA	\$ 4,844.00	3%	\$ 4,698.68
STM201	41	CU080810SN 10' SM-CTU Shade	EA	\$ 2,980.00	3%	\$ 2,890.60
STM202	41	CU101010SN 10' SM-CTU Shade	EA	\$ 3,106.00	3%	\$ 3,012.82
STM203	41	CU121210SN 10' SM-CTU Shade	EA	\$ 3,413.00	3%	\$ 3,310.61
STM204	41	CU141410SN 10' SM-CTU Shade	EA	\$ 3,720.00	3%	\$ 3,608.40
STM205	41	CU151510SN 10' SM-CTU Shade	EA	\$ 3,903.00	3%	\$ 3,785.91
STM206	41	CU161610SN 10' SM-CTU Shade	EA	\$ 4,020.00	3%	\$ 3,899.40
STM207	41	CU181810SN 10' SM-CTU Shade	EA	\$ 4,509.00	3%	\$ 4,373.73
STM208	41	CU202010SN 10' SM-CTU Shade	EA	\$ 4,988.00	3%	\$ 4,838.36
STM209	41	CU080812SN 12' SM-CTU Shade	EA	\$ 3,094.00	3%	\$ 3,001.18
STM210	41	CU101012SN 12' SM-CTU Shade	EA	\$ 3,222.00	3%	\$ 3,125.34
STM211	41	CU121212SN 12' SM-CTU Shade	EA	\$ 3,526.00	3%	\$ 3,420.22
STM212	41	CU141412SN 12' SM-CTU Shade	EA	\$ 3,786.00	3%	\$ 3,672.42
STM213	41	CU151512SN 12' SM-CTU Shade	EA	\$ 4,096.00	3%	\$ 3,973.12
STM214	41	CU161612SN 12' SM-CTU Shade	EA	\$ 4,105.00	3%	\$ 3,981.85
STM215	41	CU181812SN 12' SM-CTU Shade	EA	\$ 4,614.00	3%	\$ 4,475.58
STM216	41	CU202012SN 12' SM-CTU Shade	EA	\$ 5,134.00	3%	\$ 4,979.98
STM217	41	RC201809SN 9' SM-CT Shade	EA	\$ 6,346.00	3%	\$ 6,155.62
STM218	41	RC271809SN 9' SM-CT Shade	EA	\$ 6,748.00	3%	\$ 6,545.56
STM219	41	RC201810SN 10' SM-CT Shade	EA	\$ 6,748.00	3%	\$ 6,545.56
STM220	41	RC271810SN 10' SM-CT Shade	EA	\$ 6,907.00	3%	\$ 6,699.79

GAMETIME SHADE STRUCTURES

Part No.	Part Group	Item Description	Unit	Commercial Price	USC Disc	USC Net Price
STM221	41	RD253014SN 14' SM-Rec	EA	\$ 8,311.00	3%	\$ 8,061.67
STM222	41	RD303514SN 14' SM-Rec	EA	\$ 11,657.00	3%	\$ 11,307.29
STM223	41	RD304014SN 14' SM-Rec	EA	\$ 13,163.00	3%	\$ 12,768.11
STM224	41	RD456014SN 14' SM-Rec	EA	\$ 47,274.00	3%	\$ 45,855.78
STM225	41	SD303014SN 14' SM-Sq	EA	\$ 10,192.00	3%	\$ 9,886.24
STM226	41	SD404014SN 14' SM-Sq	EA	\$ 18,655.00	3%	\$ 18,095.35
STM227	41	RD253014SN 14' SM-Rec-H	EA	\$ 8,311.00	3%	\$ 8,061.67
STM228	41	RD303514SN 14' SM-Rec-H	EA	\$ 11,657.00	3%	\$ 11,307.29
STM229	41	RD304014SN 14' SM-Rec-H	EA	\$ 13,163.00	3%	\$ 12,768.11
STM230	41	RD456014SN 14' SM-Rec-H	EA	\$ 47,274.00	3%	\$ 45,855.78
STM231	41	SD303014SN 14' SM-Sq-H	EA	\$ 10,192.00	3%	\$ 9,886.24
STM232	41	SD404014SN 14' SM-Sq-H	EA	\$ 18,655.00	3%	\$ 18,095.35
X13988	45	California Sealed Engineered Drawings	EA	\$ 850.00	0%	\$ 850.00

GTIMPAX 2020 OMNIA ENGINEERED WOOD FIBER NET PRICE LIST

12" Deep EWF - 12 ft. Critical Fall Height	List Price per C.Y.	OMNIA Price per C.Y.	OMNIA Price per C.Y.	S.F. Per Load	Delivery per Full Truck	Delivered Price per S.F.
Alabama	\$ 30.50	\$ 25.01	\$ 1.24	2,025	\$ 1,110.00	\$ 1.78
Arizona	\$ 35.40	\$ 29.03	\$ 1.43	2,025	\$ 920.00	\$ 1.89
Arkansas	\$ 32.20	\$ 26.40	\$ 1.30	2,025	\$ 1,380.00	\$ 1.99
California	\$ 41.40	\$ 33.95	\$ 1.68	2,025	\$ 1,190.00	\$ 2.26
Colorado	\$ 33.30	\$ 27.31	\$ 1.35	2,430	\$ 770.00	\$ 1.67
Connecticut	\$ 35.10	\$ 28.78	\$ 1.42	1,823	\$ 770.00	\$ 1.84
Delaware	\$ 32.20	\$ 26.40	\$ 1.30	2,025	\$ 800.00	\$ 1.70
District of Columbia	\$ 32.20	\$ 26.40	\$ 1.30	2,025	\$ 1,000.00	\$ 1.80
Florida	\$ 41.40	\$ 33.95	\$ 1.68	2,025	\$ 840.00	\$ 2.09
Georgia	\$ 29.90	\$ 24.52	\$ 1.21	2,025	\$ 2,140.00	\$ 2.27
Idaho	\$ 35.10	\$ 28.78	\$ 1.42	2,025	\$ 610.00	\$ 1.72
Illinois	\$ 29.90	\$ 24.52	\$ 1.21	1,620	\$ 730.00	\$ 1.66
Indiana	\$ 24.10	\$ 19.76	\$ 0.98	2,025	\$ 1,220.00	\$ 1.58
Iowa	\$ 29.90	\$ 24.52	\$ 1.21	2,025	\$ 1,680.00	\$ 2.04
Kansas	\$ 29.90	\$ 24.52	\$ 1.21	2,025	\$ 710.00	\$ 1.56
Kentucky	\$ 28.70	\$ 23.53	\$ 1.16	2,025	\$ 1,150.00	\$ 1.73
Louisiana	\$ 52.80	\$ 43.30	\$ 2.14	2,025	\$ 1,070.00	\$ 2.67
Maine	\$ 41.90	\$ 34.36	\$ 1.70	1,823	\$ 840.00	\$ 2.16
Maryland	\$ 29.90	\$ 24.52	\$ 1.21	2,025	\$ 690.00	\$ 1.55
Massachusetts	\$ 41.90	\$ 34.36	\$ 1.70	1,823	\$ 770.00	\$ 2.12
Michigan	\$ 31.00	\$ 25.42	\$ 1.26	2,025	\$ 1,070.00	\$ 1.78
Minnesota	\$ 31.00	\$ 25.42	\$ 1.26	2,025	\$ 1,070.00	\$ 1.78
Mississippi	\$ 32.20	\$ 26.40	\$ 1.30	2,025	\$ 840.00	\$ 1.72
Missouri	\$ 29.90	\$ 24.52	\$ 1.21	2,025	\$ 2,140.00	\$ 2.27
Montana	\$ 34.50	\$ 28.29	\$ 1.40	2,025	\$ 1,600.00	\$ 2.19
Nebraska	\$ 32.20	\$ 26.40	\$ 1.30	2,025	\$ 2,060.00	\$ 2.32
Nevada	\$ 41.40	\$ 33.95	\$ 1.68	2,025	\$ 770.00	\$ 2.06
New Hampshire	\$ 41.90	\$ 34.36	\$ 1.70	1,823	\$ 690.00	\$ 2.08
New Jersey	\$ 33.30	\$ 27.31	\$ 1.35	2,025	\$ 1,680.00	\$ 2.18
New Mexico	\$ 33.30	\$ 27.31	\$ 1.35	2,025	\$ 840.00	\$ 1.76
New York	\$ 33.90	\$ 27.80	\$ 1.37	2,025	\$ 690.00	\$ 1.71
North Carolina	\$ 29.90	\$ 24.52	\$ 1.21	2,025	\$ 1,530.00	\$ 1.97
North Dakota	\$ 36.80	\$ 30.18	\$ 1.49	2,025	\$ 730.00	\$ 1.85
Ohio	\$ 28.70	\$ 23.53	\$ 1.16	2,025	\$ 1,110.00	\$ 1.71
Oklahoma	\$ 32.20	\$ 26.40	\$ 1.30	2,025	\$ 1,070.00	\$ 1.83
Oregon	\$ 33.30	\$ 27.31	\$ 1.35	2,633	\$ 740.00	\$ 1.63
Pennsylvania	\$ 32.80	\$ 26.90	\$ 1.33	2,025	\$ 580.00	\$ 1.61
Rhode Island	\$ 41.90	\$ 34.36	\$ 1.70	1,823	\$ 1,070.00	\$ 2.28
South Carolina	\$ 29.90	\$ 24.52	\$ 1.21	2,025	\$ 1,530.00	\$ 1.97
South Dakota	\$ 33.30	\$ 27.31	\$ 1.35	2,025	\$ 770.00	\$ 1.73
Tennessee	\$ 29.90	\$ 24.52	\$ 1.21	2,025	\$ 1,110.00	\$ 1.76
Texas	\$ 29.90	\$ 24.52	\$ 1.21	2,025	\$ 1,220.00	\$ 1.81
Utah	\$ 32.20	\$ 26.40	\$ 1.30	2,025	\$ 1,150.00	\$ 1.87

GTIMPAX 2020 OMNIA ENGINEERED WOOD FIBER NET PRICE LIST

12" Deep EWF - 12 ft. Critical Fall Height	List Price per C.Y.	OMNIA Price per C.Y.	OMNIA Price per C.Y.	S.F. Per Load	Delivery per Full Truck	Delivered Price per S.F.
Vermont	\$ 41.90	\$ 34.36	\$ 1.70	1,823	\$ 920.00	\$ 2.20
Virginia	\$ 32.20	\$ 26.40	\$ 1.30	2,025	\$ 1,070.00	\$ 1.83
Washington	\$ 33.30	\$ 27.31	\$ 1.35	2,633	\$ 1,110.00	\$ 1.77
West Virginia	\$ 29.90	\$ 24.52	\$ 1.21	1,823	\$ 1,220.00	\$ 1.88
Wisconsin	\$ 29.90	\$ 24.52	\$ 1.21	2,025	\$ 1,680.00	\$ 2.04
Wyoming	\$ 33.30	\$ 27.31	\$ 1.35	2,025	\$ 1,600.00	\$ 2.14

Surfacing Accessories:

Description	Part No.	List Price	Net Price
Geo-Textile Fabric Separation Barrier 1,125 sq.ft. per roll	161291	\$ 330.00	\$ 270.60
Geo-Textile Fabric Separation Barrier 2,250 sq.ft. per roll	161290	\$ 659.00	\$ 540.38
Terraflow Drainage System 150 lin.ft. per roll	161294	\$ 458.00	\$ 375.56
Medium Duty Wear Mat 36"x36"x3/4"	209426	\$ 146.00	\$ 119.72
Heavy Duty Large Wear Mat 44"x48"x1"	161292	\$ 231.00	\$ 189.42

General Notes:

For 8" deep Engineered Wood Fiber Surfacing, multiply pricing times .668.

Site preparation, containment borders and sub-surface materials are specifically excluded.

When ordering Engineered Wood Fiber by the cubic yard (CY), add 20% for compaction.

Pricing per sq. ft. includes a 20% allowance for compaction.

Surfacing Accessories ship separately; pricing does not include delivery charges.

Sites must be accessible for truck-load delivery of materials.

For installation pricing, refer to GameTime Discount and Installation Charges schedule.

GTIMPAX 2020 6" RECYCLED SHREDDED RUBBER SAFETY SURFACING

12 ft. Critical Height Rating	List Price Per Truck Load	List Price Per Sq. Ft.	USC Price Per Truck Load	USC Price Per Sq. Ft.
Alabama	\$ 23,328.00	\$ 7.29	\$ 19,136.00	\$ 5.98
Arizona	\$ 27,488.00	\$ 8.59	\$ 22,528.00	\$ 7.04
Arkansas	\$ 23,168.00	\$ 7.24	\$ 19,008.00	\$ 5.94
California	\$ 28,256.00	\$ 8.83	\$ 23,168.00	\$ 7.24
Colorado	\$ 23,616.00	\$ 7.38	\$ 19,360.00	\$ 6.05
Connecticut	\$ 25,728.00	\$ 8.04	\$ 21,088.00	\$ 6.59
Delaware	\$ 25,120.00	\$ 7.85	\$ 20,608.00	\$ 6.44
District of Columbia	\$ 24,928.00	\$ 7.79	\$ 20,448.00	\$ 6.39
Florida	\$ 25,920.00	\$ 8.10	\$ 21,248.00	\$ 6.64
Georgia	\$ 23,648.00	\$ 7.39	\$ 19,392.00	\$ 6.06
Idaho	\$ 27,904.00	\$ 8.72	\$ 22,880.00	\$ 7.15
Illinois	\$ 21,440.00	\$ 6.70	\$ 17,568.00	\$ 5.49
Indiana	\$ 22,880.00	\$ 7.15	\$ 18,752.00	\$ 5.86
Iowa	\$ 23,360.00	\$ 7.30	\$ 19,168.00	\$ 5.99
Kansas	\$ 23,360.00	\$ 7.30	\$ 19,168.00	\$ 5.99
Kentucky	\$ 23,104.00	\$ 7.22	\$ 18,944.00	\$ 5.92
Louisiana	\$ 24,640.00	\$ 7.70	\$ 20,192.00	\$ 6.31
Maine	\$ 27,264.00	\$ 8.52	\$ 22,368.00	\$ 6.99
Maryland	\$ 24,288.00	\$ 7.59	\$ 19,904.00	\$ 6.22
Massachusetts	\$ 26,144.00	\$ 8.17	\$ 21,440.00	\$ 6.70
Michigan	\$ 23,808.00	\$ 7.44	\$ 19,520.00	\$ 6.10
Minnesota	\$ 24,000.00	\$ 7.50	\$ 19,680.00	\$ 6.15
Mississippi	\$ 23,808.00	\$ 7.44	\$ 19,520.00	\$ 6.10
Missouri	\$ 22,560.00	\$ 7.05	\$ 18,496.00	\$ 5.78
Montana	\$ 27,680.00	\$ 8.65	\$ 22,688.00	\$ 7.09
Nebraska	\$ 24,000.00	\$ 7.50	\$ 19,680.00	\$ 6.15
Nevada	\$ 28,032.00	\$ 8.76	\$ 22,976.00	\$ 7.18
New Hampshire	\$ 26,464.00	\$ 8.27	\$ 21,696.00	\$ 6.78
New Jersey	\$ 25,440.00	\$ 7.95	\$ 20,864.00	\$ 6.52
New Mexico	\$ 26,080.00	\$ 8.15	\$ 21,376.00	\$ 6.68
New York	\$ 25,440.00	\$ 7.95	\$ 20,864.00	\$ 6.52
North Carolina	\$ 24,288.00	\$ 7.59	\$ 19,904.00	\$ 6.22
North Dakota	\$ 25,632.00	\$ 8.01	\$ 21,024.00	\$ 6.57
Ohio	\$ 22,752.00	\$ 7.11	\$ 18,656.00	\$ 5.83

GTIMPAX 2020 6" RECYCLED SHREDDED RUBBER SAFETY SURFACING

12 ft. Critical Height Rating	List Price Per Truck Load	List Price Per Sq. Ft.	USC Price Per Truck Load	USC Price Per Sq. Ft.
Oklahoma	\$ 23,680.00	\$ 7.40	\$ 19,424.00	\$ 6.07
Oregon	\$ 30,176.00	\$ 9.43	\$ 24,736.00	\$ 7.73
Pennsylvania	\$ 24,640.00	\$ 7.70	\$ 20,192.00	\$ 6.31
Rhode Island	\$ 26,272.00	\$ 8.21	\$ 21,536.00	\$ 6.73
South Carolina	\$ 24,480.00	\$ 7.65	\$ 20,064.00	\$ 6.27
South Dakota	\$ 24,416.00	\$ 7.63	\$ 20,032.00	\$ 6.26
Tennessee	\$ 22,688.00	\$ 7.09	\$ 18,592.00	\$ 5.81
Texas	\$ 24,960.00	\$ 7.80	\$ 20,480.00	\$ 6.40
Utah	\$ 27,072.00	\$ 8.46	\$ 22,208.00	\$ 6.94
Vermont	\$ 26,336.00	\$ 8.23	\$ 21,600.00	\$ 6.75
Virginia	\$ 23,872.00	\$ 7.46	\$ 19,584.00	\$ 6.12
Washington	\$ 29,728.00	\$ 9.29	\$ 24,384.00	\$ 7.62
West Virginia	\$ 23,136.00	\$ 7.23	\$ 18,976.00	\$ 5.93
Wisconsin	\$ 23,808.00	\$ 7.44	\$ 19,520.00	\$ 6.10
Wyoming	\$ 25,824.00	\$ 8.07	\$ 21,184.00	\$ 6.62

Surfacing Accessories:

Description	Part No.	Unit	Commercial Price	USC Price
Geo-Textile Cloth (1,125 s.f.)	161291	Per Roll	\$ 341.00	\$ 279.62
Geo-Textile Cloth (2,250 s.f.)	161290	Per Roll	\$ 681.00	\$ 558.42
Terraflow Drainage (150 l.f.)	161294	Per Roll	\$ 473.00	\$ 387.86
Med Duty Wear Mat 36"x36"x3/4"	209426	Each	\$ 151.00	\$ 123.82
Heavy Duty Wear Mat 44"X48"x1"	161292	Each	\$ 239.00	\$ 195.98
4" X 4" x 8 ft Rubber Curbs		Each	\$ 74.00	\$ 60.68

General Notes:

The USC discount is 18% for 6" Recycled loose Shredded Rubber Safety Surfacing.
Pricing based upon full truck load lots of one color per load to a single destination.
Site preparation, containment borders, and sub-surface materials are specifically excluded.
Surfacing Accessories ship separately; pricing does not include delivery charges.
Sites must be accessible for truck-load delivery of materials.
Customer must arrange for mechanical unloading.
For installation pricing, refer to GameTime Discount and Installation Charges schedule.

**GTIMPAX 2020 OMNIA RECYCLED RUBBER TILE SAFETY
SURFACING NET PRICE LIST
6 FOOT CRITICAL FALL HEIGHT RATING**

2 Ft. Square x 2-1/4" or 2-1/2" Thick Recycled Rubber Tiles

Project Location	Black Tiles		Color Tiles		Delivery Charge Per Full Load
	List Price Per Tile	USC Price Per Tile	List Price Per Tile	USC Price Per Tile	
Alabama	\$ 30.83	\$ 25.28	\$ 36.41	\$ 29.85	\$ 1,700.00
Arizona	\$ 31.87	\$ 26.14	\$ 33.61	\$ 27.56	\$ 5,730.00
Arkansas	\$ 31.78	\$ 26.06	\$ 37.53	\$ 30.78	\$ 4,800.00
California	\$ 30.92	\$ 25.35	\$ 32.60	\$ 26.73	\$ 4,020.00
Colorado	\$ 31.87	\$ 26.14	\$ 33.61	\$ 27.56	\$ 5,090.00
Connecticut	\$ 31.78	\$ 26.06	\$ 37.53	\$ 30.78	\$ 1,200.00
Delaware	\$ 31.78	\$ 26.06	\$ 37.53	\$ 30.78	\$ 1,900.00
District of Columbia	\$ 31.78	\$ 26.06	\$ 37.53	\$ 30.78	\$ 800.00
Florida	\$ 30.83	\$ 25.28	\$ 36.41	\$ 29.85	\$ 4,500.00
Georgia	\$ 30.83	\$ 25.28	\$ 36.41	\$ 29.85	\$ 3,200.00
Idaho	\$ 31.87	\$ 26.14	\$ 33.61	\$ 27.56	\$ 2,800.00
Illinois	\$ 30.83	\$ 25.28	\$ 36.41	\$ 29.85	\$ 3,400.00
Indiana	\$ 31.78	\$ 26.06	\$ 37.53	\$ 30.78	\$ 2,400.00
Iowa	\$ 31.78	\$ 26.06	\$ 37.53	\$ 30.78	\$ 4,400.00
Kansas	\$ 31.78	\$ 26.06	\$ 37.53	\$ 30.78	\$ 5,400.00
Kentucky	\$ 31.78	\$ 26.06	\$ 37.53	\$ 30.78	\$ 2,600.00
Louisiana	\$ 31.78	\$ 26.06	\$ 37.53	\$ 30.78	\$ 5,400.00
Maine	\$ 31.78	\$ 26.06	\$ 37.53	\$ 30.78	\$ 2,600.00
Maryland	\$ 30.83	\$ 25.28	\$ 36.41	\$ 29.85	\$ 2,400.00
Massachusetts	\$ 31.78	\$ 26.06	\$ 37.53	\$ 30.78	\$ 1,600.00
Michigan	\$ 31.78	\$ 26.06	\$ 37.53	\$ 30.78	\$ 2,400.00
Minnesota	\$ 31.78	\$ 26.06	\$ 37.53	\$ 30.78	\$ 4,400.00
Mississippi	\$ 31.78	\$ 26.06	\$ 37.53	\$ 30.78	\$ 4,500.00
Missouri	\$ 31.78	\$ 26.06	\$ 37.53	\$ 30.78	\$ 4,600.00
Montana	\$ 31.87	\$ 26.14	\$ 33.61	\$ 27.56	\$ 3,200.00
Nebraska	\$ 31.78	\$ 26.06	\$ 37.53	\$ 30.78	\$ 5,400.00
Nevada	\$ 31.87	\$ 26.14	\$ 33.61	\$ 27.56	\$ 3,340.00
New Hampshire	\$ 31.78	\$ 26.06	\$ 37.53	\$ 30.78	\$ 1,800.00
New Jersey	\$ 31.78	\$ 26.06	\$ 37.53	\$ 30.78	\$ 900.00
New Mexico	\$ 31.87	\$ 26.14	\$ 33.61	\$ 27.56	\$ 6,200.00
New York	\$ 31.78	\$ 26.06	\$ 37.53	\$ 30.78	\$ 1,400.00

GTIMPAX 2020 OMNIA RECYCLED RUBBER TILE SAFETY SURFACING NET PRICE LIST 6 FOOT CRITICAL FALL HEIGHT RATING

2 Ft. Square x 2-1/4" or 2-1/2" Thick Recycled Rubber Tiles

Project Location	Black Tiles		Color Tiles		Delivery Charge Per Full Load
	List Price Per Tile	USC Price Per Tile	List Price Per Tile	USC Price Per Tile	
North Carolina	\$ 30.83	\$ 25.28	\$ 36.41	\$ 29.85	\$ 1,700.00
North Dakota	\$ 31.87	\$ 26.14	\$ 33.61	\$ 27.56	\$ 5,200.00
Ohio	\$ 30.83	\$ 25.28	\$ 36.41	\$ 29.85	\$ 2,200.00
Oklahoma	\$ 31.78	\$ 26.06	\$ 37.53	\$ 30.78	\$ 5,600.00
Oregon	\$ 31.87	\$ 26.14	\$ 33.61	\$ 27.56	\$ 800.00
Pennsylvania	\$ 31.78	\$ 26.06	\$ 37.53	\$ 30.78	\$ 800.00
Rhode Island	\$ 31.78	\$ 26.06	\$ 37.53	\$ 30.78	\$ 1,500.00
South Carolina	\$ 30.83	\$ 25.28	\$ 36.41	\$ 29.85	\$ 2,900.00
South Dakota	\$ 31.78	\$ 26.06	\$ 37.53	\$ 30.78	\$ 5,200.00
Tennessee	\$ 31.78	\$ 26.06	\$ 37.53	\$ 30.78	\$ 3,400.00
Texas	\$ 30.83	\$ 25.28	\$ 37.53	\$ 30.78	\$ 6,780.00
Utah	\$ 31.87	\$ 26.14	\$ 33.61	\$ 27.56	\$ 3,380.00
Vermont	\$ 31.78	\$ 26.06	\$ 37.53	\$ 30.78	\$ 2,000.00
Virginia	\$ 30.83	\$ 25.28	\$ 36.41	\$ 29.85	\$ 1,000.00
Washington	\$ 31.87	\$ 26.14	\$ 33.61	\$ 27.56	\$ 1,200.00
West Virginia	\$ 30.83	\$ 25.28	\$ 36.41	\$ 29.85	\$ 1,900.00
Wisconsin	\$ 31.78	\$ 26.06	\$ 37.53	\$ 30.78	\$ 4,200.00
Wyoming	\$ 31.87	\$ 26.14	\$ 33.61	\$ 27.56	\$ 5,000.00

Adhesive Glue	List Price Each	Contract Price	Contract Price Per Sq. Ft.
2 Gal. (90 Sq. Ft.)	\$ 135.52	\$ 111.13	\$ 1.23
4 Gal. (180 Sq. Ft.)	\$ 300.10	\$ 246.08	\$ 1.37

EPDM Upcharge Per Tile	List	Contract
	\$ 16.44	\$ 13.48

General Notes:

The USC discount is 18% for Recyled Rubber Tiles.

Contact regional GameTime representative for delivery charges on less than full truck loads.

Contract price per tile excludes freight charges

Each 2-1/2" tile weighs 28 lbs. 2-1/4" tiles weigh 26 lbs each.

Site preparation, containment borders and sub-surface materials are specifically excluded.

Sites must be accessible for truck-load delivery of materials.

**GTIMPAX 2020 OMNIA RECYCLED RUBBER TILE SAFETY
SURFACING NET PRICE LIST
6 FOOT CRITICAL FALL HEIGHT RATING**

2 Ft. Square x 2-1/4" or 2-1/2" Thick Recycled Rubber Tiles

Project Location	Black Tiles		Color Tiles		Delivery Charge Per Full Load
	List Price Per Tile	USC Price Per Tile	List Price Per Tile	USC Price Per Tile	

Customer must arrange for mechanical unloading.

For installation pricing, refer to GameTime Discount and Installation Charges schedule.

GTIMPAX 2020 OMNIA AROMATIC POURED-IN-PLACE AND BONDED RUBBER SAFETY SURFACING NET PRICE LIST

Project Location	4 Ft. Critical Fall Height 50/50 Color		6 Ft. Critical Fall Height 50/50 Color		8 Ft. Critical Fall Height 50/50 Color	
	List Price*	OMNIA Price*	List Price*	OMNIA Price*	List Price*	OMNIA Price*
Alabama	\$ 15.87	\$ 13.01	\$ 17.47	\$ 14.32	\$ 18.33	\$ 15.03
Arizona	\$ 20.93	\$ 17.16	\$ 22.82	\$ 18.71	\$ 23.76	\$ 19.48
Arkansas	\$ 17.02	\$ 13.95	\$ 18.77	\$ 15.39	\$ 19.69	\$ 16.15
California	\$ 15.84	\$ 12.99	\$ 17.45	\$ 14.31	\$ 18.32	\$ 15.02
Colorado	\$ 20.93	\$ 17.16	\$ 22.82	\$ 18.71	\$ 23.76	\$ 19.48
Connecticut	\$ 17.02	\$ 13.95	\$ 18.77	\$ 15.39	\$ 19.69	\$ 16.15
Delaware	\$ 16.28	\$ 13.35	\$ 17.93	\$ 14.70	\$ 18.82	\$ 15.44
District of Columbia	\$ 16.28	\$ 13.35	\$ 17.93	\$ 14.70	\$ 18.82	\$ 15.44
Florida	\$ 15.46	\$ 12.68	\$ 17.06	\$ 13.99	\$ 17.93	\$ 14.70
Georgia	\$ 15.87	\$ 13.01	\$ 17.47	\$ 14.32	\$ 18.33	\$ 15.03
Idaho	\$ 23.29	\$ 19.10	\$ 25.42	\$ 20.85	\$ 26.49	\$ 21.72
Illinois	\$ 15.46	\$ 12.68	\$ 17.06	\$ 13.99	\$ 17.93	\$ 14.70
Indiana	\$ 17.45	\$ 14.31	\$ 19.20	\$ 15.75	\$ 20.14	\$ 16.52
Iowa	\$ 17.45	\$ 14.31	\$ 19.20	\$ 15.75	\$ 20.14	\$ 16.52
Kansas	\$ 17.93	\$ 14.70	\$ 19.69	\$ 16.15	\$ 20.66	\$ 16.94
Kentucky	\$ 17.93	\$ 14.70	\$ 19.69	\$ 16.15	\$ 20.66	\$ 16.94
Louisiana	\$ 15.73	\$ 12.90	\$ 17.21	\$ 14.12	\$ 18.25	\$ 14.97
Maine	\$ 23.29	\$ 19.10	\$ 25.42	\$ 20.85	\$ 26.49	\$ 21.72
Maryland	\$ 16.28	\$ 13.35	\$ 17.93	\$ 14.70	\$ 18.82	\$ 15.44
Massachusetts	\$ 17.02	\$ 13.95	\$ 18.77	\$ 15.39	\$ 19.69	\$ 16.15
Michigan	\$ 17.45	\$ 14.31	\$ 19.20	\$ 15.75	\$ 20.14	\$ 16.52
Minnesota	\$ 17.93	\$ 14.70	\$ 19.69	\$ 16.15	\$ 20.66	\$ 16.94
Mississippi	\$ 17.45	\$ 14.31	\$ 19.20	\$ 15.75	\$ 20.14	\$ 16.52
Missouri	\$ 17.93	\$ 14.70	\$ 19.69	\$ 16.15	\$ 20.66	\$ 16.94
Montana	\$ 23.29	\$ 19.10	\$ 25.42	\$ 20.85	\$ 26.49	\$ 21.72
Nebraska	\$ 17.45	\$ 14.31	\$ 19.20	\$ 15.75	\$ 20.14	\$ 16.52
Nevada	\$ 17.45	\$ 14.31	\$ 19.20	\$ 15.75	\$ 20.14	\$ 16.52
New Hampshire	\$ 23.29	\$ 19.10	\$ 25.42	\$ 20.85	\$ 26.49	\$ 21.72
New Jersey	\$ 17.02	\$ 13.95	\$ 18.77	\$ 15.39	\$ 19.69	\$ 16.15
New Mexico	\$ 20.93	\$ 17.16	\$ 22.82	\$ 18.71	\$ 23.76	\$ 19.48
New York	\$ 17.02	\$ 13.95	\$ 18.77	\$ 15.39	\$ 19.69	\$ 16.15
North Carolina	\$ 16.28	\$ 13.35	\$ 17.93	\$ 14.70	\$ 18.82	\$ 15.44
North Dakota	\$ 23.29	\$ 19.10	\$ 25.42	\$ 20.85	\$ 26.49	\$ 21.72
Ohio	\$ 16.28	\$ 13.35	\$ 17.93	\$ 14.70	\$ 18.82	\$ 15.44
Oklahoma	\$ 17.02	\$ 13.95	\$ 18.77	\$ 15.39	\$ 19.69	\$ 16.15
Oregon	\$ 19.85	\$ 16.28	\$ 21.83	\$ 17.90	\$ 22.91	\$ 18.78
Pennsylvania	\$ 17.02	\$ 13.95	\$ 18.77	\$ 15.39	\$ 19.69	\$ 16.15
Rhode Island	\$ 17.02	\$ 13.95	\$ 18.77	\$ 15.39	\$ 19.69	\$ 16.15

GTIMPAX 2020 OMNIA AROMATIC POURED-IN-PLACE AND BONDED RUBBER SAFETY SURFACING NET PRICE LIST

Project Location	4 Ft. Critical Fall Height 50/50 Color		6 Ft. Critical Fall Height 50/50 Color		8 Ft. Critical Fall Height 50/50 Color	
	List Price*	OMNIA Price*	List Price*	OMNIA Price*	List Price*	OMNIA Price*
South Carolina	\$ 16.28	\$ 13.35	\$ 17.93	\$ 14.70	\$ 18.82	\$ 15.44
South Dakota	\$ 23.29	\$ 19.10	\$ 25.42	\$ 20.85	\$ 26.49	\$ 21.72
Tennessee	\$ 17.45	\$ 14.31	\$ 19.20	\$ 15.75	\$ 20.14	\$ 16.52
Texas	\$ 15.46	\$ 12.68	\$ 17.06	\$ 13.99	\$ 17.93	\$ 14.70
Utah	\$ 20.93	\$ 17.16	\$ 22.82	\$ 18.71	\$ 23.76	\$ 19.48
Vermont	\$ 23.29	\$ 19.10	\$ 25.42	\$ 20.85	\$ 26.49	\$ 21.72
Virginia	\$ 16.28	\$ 13.35	\$ 17.93	\$ 14.70	\$ 18.82	\$ 15.44
Washington	\$ 19.85	\$ 16.28	\$ 21.83	\$ 17.90	\$ 22.91	\$ 18.78
West Virginia	\$ 16.28	\$ 13.35	\$ 17.93	\$ 14.70	\$ 18.82	\$ 15.44
Wisconsin	\$ 17.93	\$ 14.70	\$ 19.69	\$ 16.15	\$ 20.66	\$ 16.94
Wyoming	\$ 23.29	\$ 19.10	\$ 25.42	\$ 20.85	\$ 26.49	\$ 21.72

* Pricing based on a minimum quantity of 1,000 sq. ft.

Unitary Surfacing Options:	List Price	OMNIA Price
Jobsite overnight security during cure period - per night	\$515.00	\$422.30
Add for Poured-In-Place GT Aliphatic Binder	\$2.63	\$2.16
Add for 100% Poured-In-Place Color	\$1.74	\$1.43
Deduct for GT Pigmented Poured-In-Place (PIP) Surfacing; 2-year Warranty*	6%	6%
Add for GT Thermal Plastic Vulcanized (TPV) PIP Cap; 5-year Warranty	24%	24%
Add for GT Supreme Thermal Plastic Vulcanized (TPV) PIP Cap; 7-year Warranty*	37%	37%
4" concrete sub-base per sq. ft.	\$8.80	\$7.21
4" compacted stone sub-base per sq. ft.	\$5.35	\$4.40
Concrete stone sub-base curbing per lineal foot	\$38.35	\$31.44
Geo-Textile Cloth (2,250 s.f. per roll)	\$681.00	\$558.42
4" X 4" X 8 ft. long rubber curbs (terra cotta red, brown, black or green)**	\$76.95	\$63.10

*Color choices limited

**Curb pricing does not include delivery or installation

General Notes:

Pricing is based on standard colors. For primary red color or graphics, call for special pricing.

Pricing includes delivery and prevailing wages for installation.

Site preparation, containment borders and sub-surface materials are specifically excluded.

Sites must be accessible for truck-load delivery of materials.

Customer to provide an on-site staging area for material storage and mixing.

Pricing excludes an allowance for waste disposal, on-site security or graphics.

For projects under 1,000 or over 3,000 sq. ft., call for special pricing.

GTIMPAX 2020 OMNIA SYNTHETIC TURF SAFETY SURFACING NET PRICE LIST

Alabama, Connecticut, Delaware, District of Columbia, Florida, Georgia, Illinois, Indiana, Kentucky, Maine, Maryland, Massachusetts, Michigan, Mississippi, New Hampshire, New Jersey, New York, North Carolina, Ohio, Pennsylvania, Rhode Island, South Carolina, Tennessee, Vermont, Virginia, West Virginia, Wisconsin

Playground Turf Installed	1,000-2,000 S.F.		2,001-3,000 S.F.		3,001 S.F. & Over	
	List Price Per S.F.	Contract Per S.F.	List Price Per S.F.	Contract Per S.F.	List Price Per S.F.	Contract Per S.F.
0 ft. Critical Height rating	\$ 19.03	\$ 15.61	\$ 16.68	\$ 13.68	\$ 15.08	\$ 12.36
4 ft. Critical Height rating	\$ 22.01	\$ 18.05	\$ 18.93	\$ 15.53	\$ 17.05	\$ 13.98
6 ft. Critical Height rating	\$ 23.55	\$ 19.31	\$ 20.46	\$ 16.78	\$ 18.59	\$ 15.25
8 ft. Critical Height rating	\$ 25.89	\$ 21.23	\$ 22.01	\$ 18.05	\$ 20.47	\$ 16.79

Arizona, Arkansas, California, Colorado, Idaho, Iowa, Kansas, Louisiana, Minnesota, Missouri, Montana, Nebraska, Nevada, New Mexico, North Dakota, Oklahoma, Oregon, South Dakota, Texas, Utah, Washington, Wyoming

Playground Turf Installed	1,000-2,000 S.F.		2,001-3,000 S.F.		3,001 S.F. & Over	
	List Price Per S.F.	Contract Per S.F.	List Price Per S.F.	Contract Per S.F.	List Price Per S.F.	Contract Per S.F.
0 ft. Critical Height rating	\$ 20.35	\$ 16.69	\$ 17.85	\$ 14.63	\$ 16.12	\$ 13.22
4 ft. Critical Height rating	\$ 23.55	\$ 19.31	\$ 20.25	\$ 16.61	\$ 18.24	\$ 14.96
6 ft. Critical Height rating	\$ 25.19	\$ 20.66	\$ 21.88	\$ 17.94	\$ 19.89	\$ 16.31
8 ft. Critical Height rating	\$ 27.68	\$ 22.70	\$ 23.55	\$ 19.31	\$ 21.90	\$ 17.96

Surfacing Options:	List Price	USC Price
4" concrete sub-base per sq. ft.	\$ 9.17	\$ 7.52
4" compacted stone sub-base per sq. ft.	\$ 5.53	\$ 4.53
Concrete stone sub-base curbing per lineal foot	\$ 39.57	\$ 32.45
Geo-Textile Cloth (2,250 s.f. per roll)	\$ 681.00	\$ 558.42
4" X 4" X 8 ft. long rubber curbs (terra cotta red, brown, black or	\$ 74.00	\$ 60.68

General Notes:

The USC discount is 18% for Synthetic Turf Safety Surfacing.

Pricing includes delivery and prevailing wages for installation.

Turf is shipped and installed in 15 ft wide by maximum 120 ft long rolls. Allow for roll trim waste.

Site preparation, containment borders and sub-surface materials are specifically excluded.

Sites must be accessible for truck-load delivery and mechanical unloading of materials.

Customer to provide an on-site staging area for material storage.

Pricing excludes waste disposal.

GTImpax OMNIA 2020 Interlocking Tile Price List

Tile Thickness & Description	List Price		USC Price
2.25" (4' CFH) Tile	\$	39.99	\$32.79
2.75" (6' CFH) Tile	\$	42.22	\$34.62
3.25" (8' CFH) Tile	\$	44.43	\$36.43
2.25" Edge	\$	55.12	\$45.20
2.75" Edge	\$	57.67	\$47.29
3.25" Edge	\$	60.09	\$49.28
2.25" Corner	\$	64.43	\$52.83
2.75" Corner	\$	68.87	\$56.47
3.25" Corner	\$	73.31	\$60.12
2.25" ADA Ramp	\$	726.04	\$595.35
2.75" ADA Ramp	\$	726.04	\$595.35
3.25" ADA RAMP	\$	726.04	\$595.35
Glue Tube	\$	62.48	\$51.23
EPDM Upcharge per Tile	\$	27.69	\$22.71
EPDM Upcharge per Edge	\$	22.82	\$18.71
EPDM Upcharge per Corner	\$	18.67	\$15.31

General Notes:

Pricing is FOB Calhoun, GA 30701; freight to destination is NOT included.

Contact regional GameTime representative for delivery charges.

Installation is NOT included in this pricing.

The USC discount is 18% for Recyled Rubber Tiles.

Weights: 2.25" - 27 pounds; 2.75" - 30 pounds; 3.25" - 31 pounds

Site preparation, containment borders, and sub-surface materials are specifically excluded.

Sites must be accessible for truck-load delivery of materials.

Customer must arrange for mechanical unloading.



GameTime Division
 PlayCore Wisconsin, Inc.
 150 Playcore Drive SE
 Fort Payne, AL 35967
 Tel: 800.235.2440

OMNIA PARTNERS - U.S. COMMUNITIES PRICE LIST 2001

<u>PART GROUP DESCRIPTIONS</u>		<u>USC Discount</u>
05	Principal Components	24%
06	Attendant Products	24%
10	Primary Components	24%
15	Primary Apparatus	16%
18	Adjunct Component	24%
20	Surfacing Accessories	18%
22	Companion Components	16%
32	Component Products	3%
34	Component Extensions	3%
35	Compliment Products	16%
40	Auxiliary Products	6%
42	Associate Products	16%
44	Companion Products	3%
45	Exempt Products	0%
46	Apparatus Products	16%
47	Companion Accessories	9%
48	Affiliate Products	6%
49	Core Products	16%
50	Developmental Products	20%
51	Enhancement Products	3%
52	Adjunct Products	16%
54	Product Extensions	9%
62	Adjunct Accessories	3%
70	Ancillary Components	3%
73	Supplement Products	3%
80	Exempt Accessories	0%
85	Exempt Parts	0%

GAMETIME SURFACING ACCESSORIES

Part No.	Part Group	Item Description	Unit	Commercial Price	USC Disc	USC Net Price
4850	52	8" Playcurb Pkg	EA	\$ 55.00	16%	\$ 46.20
4852	42	Playcurb Adapter-L	EA	\$ 92.00	16%	\$ 77.28
4853	42	Playcurb Adapter-R	EA	\$ 92.00	16%	\$ 77.28
4854	42	Accessible Playcurb	EA	\$ 385.00	16%	\$ 323.40
4858	42	Access Playcurb-W/Adap	EA	\$ 547.00	16%	\$ 459.48
4862	48	12" Playground Border	EA	\$ 54.00	6%	\$ 50.76
4863	42	Curb Border End Cap	EA	\$ 47.00	16%	\$ 39.48
6215	52	8" Adaptable End Playcurb	EA	\$ 59.00	16%	\$ 49.56
6216	52	8" Adaptable End Playcurb-C/O	EA	\$ 65.00	16%	\$ 54.60
6217	52	12" Adaptable End Playcurb	EA	\$ 59.00	16%	\$ 49.56
38015	54	Nature Curbs	EA	\$ 108.00	9%	\$ 98.28
38016	52	Nature Curbs Adapter Left	EA	\$ 81.00	16%	\$ 68.04

GAMETIME SURFACING ACCESSORIES

Part No.	Part Group	Item Description	Unit	Commercial Price	USC Disc	USC Net Price
38017	52	Nature Curbs Adapter Right	EA	\$ 81.00	16%	\$ 68.04
38057	48	Curb w/Nature-Brown	EA	\$ 543.00	6%	\$ 510.42
161290	20	Geo-Textile 2250 Sqft Roll	EA	\$ 681.00	18%	\$ 558.42
161291	20	Geo-Textile 1125 Sqft Roll	EA	\$ 341.00	18%	\$ 279.62
161292	20	Wear Mat 44"x48"	EA	\$ 239.00	18%	\$ 195.98
161294	20	Terraflow Drain 150ft Roll	EA	\$ 473.00	18%	\$ 387.86
209426	20	36" Sq Wear Matt 3/4" Thick	EA	\$ 151.00	18%	\$ 123.82

OMNIA PARTNERS - U.S. COMMUNITIES PRICE LIST 2001

GAMETIME 2020 SITEWORK & INSTALLATION

Product Category	Installation Cost as % of Equipment Commercial List Price ⁽¹¹⁾			
	Total Commercial List Price of Equipment per Site			
	<\$5,000	<\$10,000	<\$15,000	>\$15,000
Play Equipment	46%	42%	38%	36%
GameTime Freestanding Events	50%	47%	42%	40%
Snug Early Childhood Play Equipment	Installation is not required			
PlayWorx GFRC ThemeScapes	46%	42%	38%	36%
Site Furnishings	47%	47%	42%	40%
Related Products	47%	47%	42%	40%
Grandstands & Bleachers	46%	42%	38%	36%
Shade Structures (see Note 8 below)	73%	68%	64%	60%
Shelters	\$75.75 per man hour plus materials & equipment			
Spectrum Aquatics Water Products	N/A	58%	54%	50%
Fitness & Sports	66%	55%	45%	40%
Indoor Climbing Walls	62%	40%	37%	33%
NatureROCKS Climbing Boulders	\$75.75 per man hour plus materials & equipment			
Independent Climbing Nets	N/A	50%	43%	38%
Dog Parks	50%	47%	42%	40%
Drinking Fountains	60%; see Note 10 below			
Skate Parks	Design & installation estimate upon request			

Safety Surfacing	Installation Cost per Square Feet of Safety Surfacing Area			
	<2,000 sf	<4,000 sf	<6,000 sf	>6,000 sf
Engineered Wood Fiber	\$0.72 sf	\$0.69 sf	\$0.67 sf	\$0.64 sf
Shredded Rubber Loose Fill	\$0.82 sf	\$0.79 sf	\$0.78 sf	\$0.75 sf
Recycled Rubber Tile	\$3.94 sf	\$3.63 sf	\$3.35 sf	\$3.24 sf
Synthetic Turf	Installation included in material price			
Poured-In-Place & Bonded Rubber	Installation included in material price			

Services	
Play Area Design Services	No Charge for initial design
Ancillary Sitework Services	\$75.75 per man hour plus materials & equipment
Playground Leveling & Grading Services	\$1.32 per square foot
Signed & Sealed Engineering Drawings	\$1,025.00 per set of drawings
Community Build Layout & Supervision	\$765.00 per man day plus materials & equipment
Maintenance & Repairs	\$75.75 per man hour plus materials & equipment
Removal & Disposal	\$71.45 per man hour plus materials, equipment & fees
CPSI Playground Safety Audits/Inspections	See Playground Guardian Price List

OMNIA PARTNERS - U.S. COMMUNITIES PRICE LIST 2001
GAMETIME 2020 SITEWORK & INSTALLATION

Sitework Services	Price	Unit
Trench drain (\$/lf) with #57 stone surrounding a 4" perforated flexible pipe, all wrapped in geotextile fabric		
12" wide x 12" depth (assumes positive slope, maximum cut 12" depth)	\$21.50	LF
12" wide x 12" Depth over 375 LF	\$18.30	LF
12" wide x 18" Depth (assumes positive slope, maximum cut 12" depth)	\$27.90	LF
12" wide x 18" Depth over 250 LF	\$23.60	LF
Flexible 4" non-perforated outfall pipe (\$/lf) – installed in standard trench without gravel bedding	\$0.00	
and including animal barrier at outfall	\$0.00	
Attached to 12" wide x 12" depth 4" perforated flexible pipe	\$16.10	LF
Attached to 12" wide x 18" depth 4" perforated flexible pipe	\$18.30	LF
Attached to 12" wide x 12" depth 4" perforated flexible pipe over 100 LF	\$15.10	LF
Attached to 12" wide x 18" depth 4" perforated flexible pipe over 100 LF	\$17.10	LF
Animal Barrier	\$53.60	EA
Concrete sidewalk (\$/sf) - 4" thick fiber reinforced concrete with 4" stone base	\$10.80	SF
Concrete sidewalk (\$/sf) - 4" thick fiber reinforced concrete with 4" stone base over 500 SF	\$10.20	SF
(Sidewalks exclude earthwork cutting greater than 8" and includes spoils used as backfill (good access, no import of fill, no hauling of cut, no turned down edges, no ramping, etc.)	\$0.00	
Stonedust walk (\$/sf) – 6" crushed aggregate (also known as bluestone, etc.)	\$6.40	SF
Stonedust walk (\$/sf) – 6" crushed aggregate over 500 SF	\$5.40	SF
(Walks exclude earthwork cutting greater than 8" (good access, no import of fill, no turned down edges, no ramping, etc.)	\$0.00	
6"x 6" wood border (\$/lf) – double stacked with chamfered edges	\$14.00	LF
6"x 8" wood border (\$/lf) – single layer with chamfered edges	\$10.20	LF
6"x 8" wood border (\$/lf) – double stacked with chamfered edges	\$19.30	LF
4" wide slot drain (\$/lf) – for drainage under poured-in-place rubber surfacing systems	\$37 - \$54	LF
(Pricing varies depending on type of grate, quality & size of parts; excludes outfall)		
42" chain link black vinyl coated fencing (\$/lf) and related components	Varies	
(pricing varies depending on the quantity of line and terminal posts; quoted per job)		
36" wide (\$/ea) chain link black vinyl coated gate, and related fencing hardware	\$805.00	EA
48" wide (\$/ea) chain link black vinyl coated gate, and related fencing hardware	\$860.00	EA

Installation Notes:

- 1) All equipment to be installed in accordance with specifications by GameTime factory-certified professional installers.
- 2) Equipment shall be installed within four (4) weeks of product delivery, unless requested by agency to be delayed.
- 3) Customer shall receive, unload and inspect goods upon arrival, noting any discrepancies on the Delivery Receipt prior to written acceptance of the shipment unless other arrangements have been made.
- 4) Customer shall be responsible for providing a clear, level site and for coordinating the scheduling of all deliveries and installation.
- 5) Site should permit installation equipment access. Purchaser shall be responsible for unknown conditions such as buried utilities, tree stumps, bedrock or any concealed materials or conditions that may result in additional costs.

OMNIA PARTNERS - U.S. COMMUNITIES PRICE LIST 2001

GAMETIME 2020 SITEWORK & INSTALLATION

- 6) Equipment installation pricing excludes all site work and landscaping; removal of existing equipment; storage of goods prior to installation; and drainage provisions. Call for an estimate for site services.
- 7) Building Permits, if required, shall be charged at the provider's cost.
- 8) Due to size, soil conditions or code requirements, some shade structures may require the following special pricing per footing: SF1 \$285.00; SF2 \$390.00; SF3 \$495.00; & SF4 \$575.00.
- 9) If use of cranes and other heavy equipment is required, add \$1,500.00 per day.
- 10) Customer shall provide and install water supply line to the Drinking Fountain.
- 11) For prevailing wages in New York, Los Angeles, Chicago, San Francisco, San Diego, and San Jose, add 6%.
- 12) Surfacing installation rates assume clear access for large trucks and storage within 50 ft. of playground.

GAMETIME 2020 OMNIA PARTNERS DISCOUNT SCHEDULE

GENERAL DESCRIPTION OF PRODUCTS AND/OR SERVICES

USC DISCT

1.0 *Park and Playground Equipment* including, but not limited to, themed systems, stand-alone activities, system components, and replacement parts.

1.1	GameTime Play Equipment (see volume discount below)	Principal Components	24%
		Primary Components	20%
		Ancillary Accessories	18%
		Complimentary Products	16%
		Companion Accessories	9%
		Auxiliary Products (PlayWorx)	6%
		Enhancement Products	3%
		Exempt Specials	0%
1.2	BigToys Play Equipment	EarlyWorks (6 months) & beyond	6%
1.3	Harmony Park Freenotes	Musical Instruments	5%
1.4	Snug	Early Childhood Play Equipment	6%
1.5	UltraPlay	Play Equipment	6%
1.6	UltraPlay - Discovery Centers	Play Equipment	6%
1.7	UltraPlay - Early Play	Early Childhood Play Equipment	6%
1.8	UltraPlay - NatureRocks	Climbing Rocks	6%

2.0 *Outdoor Fitness Equipment* for all ages and levels including, but not limited to, challenge courses, strength building and resistance mechanisms, multigenerational fitness, optional precision timing systems, climbing walls, pool equipment, pool lifts, and pool timing systems.

2.1	GameTime Fitness	Companion Accessories	9%
		Auxiliary Products	6%
		Contributory Products	3%
		Exempt Accessories	0%
2.2		WaterFit Fitness Equipment	See Price List
2.3	Colorado Time Systems	Aquadic Timing Systems	
2.4		Track Timing Systems	
2.5	Everlast	Climbing Walls	10%
2.6	Power Systems	Fitness Accessories	See Price List

3.0 *Site Accessories* such as, but not limited to, benches, picnic tables, planters, bike racks, bike lockers, shelter and shade structures, bleachers, grandstands, scoreboards and other related site accessories.

3.1	GameTime	Ancillary Components	3%
		Adjunct Accessories	3%
3.2	Dero	Bike Storage	5%
3.3	GT Grandstands	Grandstands	6%
3.4	NRS	Bleachers	6%
3.5	GTShade	Shade Structures	3%
3.6	UltraShelter	Shelter Structures	4%
3.7	UltraSite	Site Furnishings & Accessories	6%

GAMETIME 2020 OMNIA PARTNERS DISCOUNT SCHEDULE

GENERAL DESCRIPTION OF PRODUCTS AND/OR SERVICES

USC DISCT

4.0 Surfacing Materials including but not limited to pour-in-place, rubber tiles, wood fiber, and recycled materials.

GameTime & GTImpax	Engineered Wood Fiber	18%
	Recycled Materials (Shredded)	
	Tiles	
	Poured-In-Place & Bonded	
	Turf	
	Interlocking Tiles	
	Surfacing Accessories	

5.0 Related Products such as water parks, skate parks, dog parks and any other related products.

Spectrum	Pool Lifts & Aquatic Components	See Price List
Spohn Ranch	Skate Parks	See Price List
UltraSite - BarkPark	Dog Parks	20%
Water Odyssey	Water Parks	See Price List

6.0 Services such as, but not limited to, installation, design, layout, repair and/or maintenance, removal, disposal, project management and any other related Services to provide customer support.

GameTime	Design & Project Management	No Charge
GameTime Sales Agencies	Design, Project Management, Community Install Services	See Price List
GameTime Installers	Installation, Sitework, Layout, Repair, Maintenance, Removal, Disposal	See Price List
Playground Guardian	Safety Audits & Inspections	See Price List

Volume Discounts

Volume single purchases of GameTime composite play systems at U.S. Communities net pricing shall be eligible for an additional discount of 5% for orders totaling from \$50,000 to \$75,000; 10% from \$75,000 to \$100,000 and 15% for orders exceeding \$100,000.

Installation Fees

See *GameTime U.S. Communities Installation Charges*

Shipping and Delivery – Shipping Program

Shipments shall be f.o.b. destination with freight charges prepaid and added separately.



VILLAGE OF PALM SPRINGS

PRELIMINARY CAPITAL IMPROVEMENT PROJECT DETAIL

TASK # 280

Project Name: Village Center Playground Replacement
Department: Parks & Recreation
Location: Village Center Complex

Project Manager: Justin Lucas
Date Requested: 10/1/19
Date Approved: 10/1/19

DESCRIPTION / JUSTIFICATION:

Replacement of playgrounds at Village Center Complex for safety issue and concerns with condition of existing equipment. Remove, purchase and install new playgrounds meeting ages 2 to 5 and 5 to 12 year old range. General Fund Budgeted Item. Account 01772-56300.

PROJECT EXPENDITURES / FUNDING SOURCES:

PROJECT COSTS:	FY1	FY2	FY3	FY4	FY5	FY6	TOTAL
Land/Easement Acquisition							\$ 0.00
Site Preparation (clearing,soil testing,permitting,survey)							\$ 0.00
Architectural Services							\$ 0.00
Engineering Services							\$ 0.00
Construction	0.00						\$ 0.00
Equipment	185,000.00						\$ 185,000.00
Improvement (utility, lightning)							\$ 0.00
Other (Specify)							\$ 0.00
TOTAL PROJECT COSTS	\$ 185,000.00	\$ 0.00	\$ 0.00	\$ 0.00	\$ 0.00	\$ 0.00	\$ 185,000.00

SOURCES OF FUNDS:	FY1	FY2	FY3	FY4	FY5	FY6	TOTAL
General Fund Revenue CY	185,000.00						\$ 185,000.00
One Cent Sales Tax Funding							\$ 0.00
Grant Funding:							
CDBG							\$ 0.00
FRDAP							\$ 0.00
PBC							\$ 0.00
Other (Specify)							\$ 0.00
W/S Enterprise Fund Revenues							\$ 0.00
Stormwater Fund Revenues							\$ 0.00
Undetermined							\$ 0.00
TOTAL PROJECT REVENUE	\$ 185,000.00	\$ 0.00	\$ 0.00	\$ 0.00	\$ 0.00	\$ 0.00	\$ 185,000.00

OPERATIONAL IMPACT

OPERATIONAL IMPACT	FY1	FY2	FY3	FY4	FY5	FY6	TOTAL
Additional Revenues							
Charges for Services							0.00
Other Revenues							0.00
Less Additional Expenditures							
New Personnel							0.00
Maintenance and Other Operating							0.00
Contracts & Leases							0.00
Net Annual Impact on Operations	\$ 0.00	\$ 0.00	\$ 0.00	\$ 0.00	\$ 0.00	\$ 0.00	\$ 0.00
TOTAL	\$ 0.00	\$ 0.00	\$ 0.00	\$ 0.00	\$ 0.00	\$ 0.00	\$ 0.00

Department Head

Village Manager



Village of Palm Springs

Executive Brief

AGENDA DATE: May 14, 2020

DEPARTMENT: Parks & Recreation

ITEM 6.11: Approve Royal Palm Park Playground Replacement Contract Award (Task Order No. 281) - Cooperative Purchasing (Piggyback) - Parks and Recreation Department (FY 2020 Funded - General Fund) - GameTime

SUMMARY: The Parks and Recreation Department has a need to purchase playground equipment to be installed at Royal Palm Park. The existing Royal Palm Park playground has been in place for over 10 years (moved from Summer Street - Sabal Palm Park - when this park was built approximately 7 years ago) and is recommended to be updated to ensure the safe and fun play space for the our community.

Note: Although the Village staff has ensured that our current equipment is maintained properly for safety purposes, the equipment maintains a high amount of discoloring, broken parts and is beginning to show significant rusting. As a result, staff has identified a need to replace the playground equipment within the FY 2020 budget process. This playground was initially installed at Sabal Palm Park (Summer Street) and was moved to Royal Palm Park when the park was constructed.

To ensure the lowest possible price, staff is recommending that the Village piggyback off the current Omnia Partners US Communities Governmental Purchasing Cooperative (Co-Op) awarded to the City of Charlotte, North Carolina. This selection by the City of Charlotte, as the Lead Agency for the Co-Op, was completed through a competitive selection process - Playground Equipment, Outdoor Fitness Equipment, Site Accessories, Surfacing and Related Products (RFP #269-2017-028 - January 25, 2017).

Note: The proposed piggyback contract was completed as part of the Omnia Partners US Communities Governmental Purchasing Cooperative (Co-Op). The intent is to bring member cities together and combine their purchasing needs within the Co-Op (which the Village is a member) to generally receive the best (lowest) price possible. More than 87,000 governmental

entities, including the Village of Palm Springs, participate within the Omnia Partners US Communities Governmental Purchasing Cooperative.

The proposed playground equipment was designed utilizing input from our community and staff to design a playground system that would be "attractive" and provide balance, climbing, education, sliding, sensory, colors and sounds. The proposed playground equipment would be installed within the current playground area and would include climbing options, open tunnels, slides, swings and would be built within the existing shade structure to allow year round use while incorporating multiple individual and group play elements that will help with building self-esteem, physical and social skills. Further, the new equipment will incorporate English and Spanish to assist our children and our community to better communicate and learn about various cultures.

Through the proposed Omnia Partners Omnia Partners US Communities Governmental Purchasing Cooperative Contract, the Parks and Recreation Department was able to obtain a price of \$64,476.13, which provided for discounts ranging from 3% to 34% from their retail catalog pricing.

Within the FY 2020 Budget - General Fund and the Capital Improvement Plan (CIP) the Village Council approved \$75,000 for the replacement and installation of new playground equipment within the Royal Palm Park. Staff expects to have sufficient funding to complete this project.

If approved, the Village would accept GameTime's pricing by piggybacking the City of Charlotte, North Carolina's (Omnia Partners US Communities Governmental Purchasing Cooperative) contract, including all terms, conditions and pricing therein. The Village will not expend more than the amount within the approved budget as it may be adopted/amended each year for these goods and services over the term of this contract.

Note: If approved, the Village would be making this proposed playground equipment purchase with GameTime; however, this purchase would be through their Florida representative, Dominica Recreation Products, located in Longwood, Florida.

The Village's Purchasing Code, Section 58-9, Accessing contracts of other government agencies, provides that the Village may award a contract by piggybacking or accessing the goods and/or services from any State of Florida contract; contracts of any Florida political subdivision; or from any other governmental entity (other than the Federal government); provided that the same or substantially similar goods and/or services were competitively solicited.

If approved, the proposed permitting and installation of the new playground system would be completed within 120 days (August/September 2020) following the Notice to Proceed by the Village.

The Parks & Recreation Advisory Board considered the proposed Royal Palm Park playground improvement project during their January 22, 2020 meeting and provided input on the proposed design and recommended approval.

The proposed agreement was prepared by the Village Attorney and reviewed by the Parks and Recreation Director, Public Service Director/Engineer, Assistant Public Service Director, the Public Service Project Manager, the Planning, Zoning & Building Director and the Finance Director.

The Village has not worked with the vendor previously, however, we have received positive references from the School District of Palm Beach County for the proposed vendor.

FISCAL IMPACT:

Funding to support this purchase is available within the FY 2020 Budget - General Fund. Village Council approved \$75,000 toward the Village Center Playground Replacement.

<u>Allocated/Estimated Project Funding:</u>	<u>Amount</u>
FY 2020 Approved Budget - General Fund	\$75,000.00

<u>Expected Project Costs:</u>	<u>Amount</u>
Proposed Project Cost - Royal Palm Park Playground Improvements (Task Order #281)	\$64,476.13

The Village will not expend more than the amount within the approved budget as it may be adopted/amended each year for these goods/services.

ATTACHMENTS:

Proposed Agreement - GameTime

Approval to Piggyback - GameTime

Village of Palm Springs Membership - Omnia Partners Governmental Purchasing Cooperative

City of Charlotte, North Carolina - RFP 269-2017-028 Award Notification

City of Charlotte, North Carolina - Executed Contract - GameTime

City of Charlotte, North Carolina - Original RFP Submittal Documents - GameTime (Available Within the Village Clerk's Office)

City of Charlotte, North Carolina - Request for Proposals (RFP #269-2017-028) - January 25, 2017

City of Charlotte, North Carolina - Advertisement - RFP #269-2017-028 - January 25, 2017

Proposal - Royal Palm Park Playground Replacement - GameTime

Proposed Royal Palm Park Playground Replacement Project Site Plan

Proposed Royal Palm Park Playground Replacement Project Conceptuals

GameTime Price List - Co-Op

GameTime Schedule of Discounts - Co-Op

Royal Palm Playground Improvements - FY 2020 CIP Form

**AGREEMENT FOR THE PROCUREMENT OF PLAYGROUND AND FITNESS
EQUIPMENT AND RELATED PRODUCTS**

This Agreement for the procurement of playground and outdoor fitness equipment and related products ("Agreement" hereafter) is made as of the _____ day of _____, 2020, by and between the **Village of Palm Springs**, 226 Cypress Lane, Palm Springs, Florida 33461-1699, a municipal corporation organized and existing under the laws of the State of Florida, hereinafter referred to as the VILLAGE, and **PlayCore Wisconsin, Inc. d/b/a Gametime**, 150 Playcare Drive SE, Fort Payne, AL 35967, a company authorized to do business in the State of Florida, hereinafter referred to as the VENDOR.

RECITALS

WHEREAS, the VILLAGE is in need of a VENDOR to provide playground and outdoor fitness equipment and related products to the VILLAGE; and,

WHEREAS, Omnia Partners Government Purchasing Alliance, through the City of Charlotte NC issued RFP #269-2017-028 for the procurement of playground and outdoor fitness equipment and related products and awarded such contract to VENDOR (collectively, the "City of Charlotte Contract"); and

WHEREAS, the VILLAGE requested and the VENDOR has executed this Agreement with the VILLAGE for the procurement of playground and outdoor fitness equipment and related products based on the terms and conditions of the City of Charlotte Bid and the pricing contained in VENDOR'S response to the City of Charlotte bid.

NOW THEREFORE, in consideration of the mutual promises set forth herein, the receipt and sufficiency of which are hereby acknowledged, the parties hereto agree as follows:

1. Recitals. The parties agree that the recitals set forth above are true and correct and are fully incorporated herein by reference.
2. City of Charlotte Agreement and VENDOR'S Response. The City of Charlotte Agreement, and VENDOR'S response to the City of Charlotte bid are hereby expressly made a part of this Agreement as fully as if set forth at length herein. The VILLAGE shall have all rights, obligations and remedies set forth therein.
3. VENDOR's Proposal. In accordance with the terms and conditions in the City of Charlotte bid, City of Charlotte Agreement and VENDOR'S response to the City of Charlotte bid, the VENDOR shall supply and deliver playground and outdoor fitness equipment and related products as requested by the VILLAGE. The playground and outdoor fitness equipment and related products to be provided by the VENDOR shall be available subsequent to the execution and approval of this Agreement by the VILLAGE and VENDOR in accordance with the terms and conditions set forth herein. The pricing shall be as set forth in VENDOR'S proposal, attached hereto as Exhibit "A", that is expressly made a part of this Agreement as if fully set forth herein.

4. Contract Documents and Conflict of Terms and Conditions. This Agreement is comprised of the following documents which are incorporated herein by reference (the "Contract Documents"):

- A. All written modifications and amendments hereto;
- B. This Agreement (including all exhibits);
- C. City of Charlotte Agreement;
- D. VENDOR'S response to the City of Charlotte bid; and
- E. City of Charlotte bid.

The Contract Documents of this Agreement are intended to be complementary and interpreted in harmony so as to avoid conflict with the words and phrases interpreted in a manner consistent with industry standards. In the event of any inconsistency, conflict or ambiguity between or among the Contract Documents of this Agreement, the Contract Documents of this Agreement shall take precedence in the following order:

- A. All written modifications and amendments hereto;
- B. This Agreement;
- C. The City of Charlotte Agreement;
- D. VENDOR'S response to the City of Charlotte bid; and
- E. The City of Charlotte bid.

5. Compensation to VENDOR. Payments by the VILLAGE to the VENDOR under this Agreement shall not exceed the pricing stated in the VENDOR's proposal to City of Charlotte. Both parties waive consequential or incidental damages for claims, disputes or other matters in question arising out of or relating to this Agreement. Payments made to VENDOR shall not be in excess of the amount provided in an approved budget of the VILLAGE.

6. Miscellaneous Provisions.

- 6.1 The VILLAGE and VENDOR each binds itself and its successors and assigns to the other party hereto, its successors and assigns in respect of all covenants, agreements and obligations contained in the Contract Documents.
- 6.2 VENDOR shall maintain the insurance as required by the City of Charlotte bid.
- 6.3 Headings and References & Exhibits: The headings contained in this Agreement are inserted for convenience of reference only and shall not be a part or control or affect the meaning hereof. All references herein to Exhibits are to the exhibits hereto, each of which shall be incorporated into and deemed to be a part of this Agreement.
- 6.4 Counterparts: This Agreement may be executed in two or more counterparts, each of which shall be deemed to be an original, but all of which shall be deemed to be an original, but each of which together shall constitute one and the same instrument.

- 6.5 Entire Agreement; Amendment and Waiver: This Agreement (together with any Exhibits hereto) supersedes any and all prior negotiations and oral or written agreements heretofore made relating to the subject matter hereof and, except for written agreements, if any, executed and delivered simultaneously with or subsequent to the date of this Agreement, constitutes the entire agreement of the parties relating to the subject matter hereof. This Agreement may not be altered or amended except by a writing signed by the parties hereto. No waiver of any of the terms or conditions of this Agreement shall be effective unless in writing and executed by the party to be changed therewith. No waiver of any condition or of the breach of any term, covenant, representation, warranty or other provision hereof shall be deemed to be construed as a further or continuing waiver of any such condition or breach or a waiver of any other condition or of any breach of any other term, covenant, representation, warranty or other provision contained in this Agreement.
- 6.6 Successors and Assigns: This Agreement shall be binding upon, and shall inure to the benefit of the parties hereto and their respective successors and assigns.
- 6.7 Governing Law; Consent to Jurisdiction: This Agreement shall be governed by and construed and interpreted in accordance with the laws of the State of Florida. Each of the parties hereto (a) irrevocably submit itself to the exclusive jurisdiction of the Fifteenth Judicial Circuit Court in and for Palm Beach County, Florida for state actions and jurisdiction of the United States District Court for the Southern District of Florida, Palm Beach Division, for the purposes of any suit, action or other proceeding arising out of, or relating to, this Agreement; (b) waives and agrees not to assert against any party hereto, by way of motion, as a defense of otherwise, in any suit, action or other proceeding, any claim that it is not personally subject to the jurisdiction of the above-named courts for any reason whatsoever; and (ii) to the extent permitted by applicable law, any claim that such suit, action or proceeding by any part hereto is brought in an inconvenient forum or that the venue of such suit, action or proceeding is improper or that this Agreement or the subject matter hereof may not be enforced in or by such courts.
- 6.8 Third Party Beneficiary rights: This Agreement shall create no rights or claims whatsoever in any person other than a party herein.
- 6.9 Severability: If any one or more of the provisions of the Agreement shall be held to be invalid, illegal or unenforceable in any respect, the validity, legality and enforceability of the remaining provisions hereof shall not in any way be affected or impaired thereby.
- 6.10 Effective date: The effective date of this Agreement is the date the Agreement is approved by the Village Council. The Agreement will terminate on the same termination date as listed in the City of Charlotte Agreement, which may be renewed, unless terminated earlier pursuant to the terms herein or in the Contract Documents.
- 6.11 Public Records: The VENDOR shall comply with Florida's Public Records Laws, Chapter 119, Florida Statutes, and, if it is acting on behalf of the VILLAGE as provided under section 119.011(2), the CONTRACTOR specifically agrees to:

- (a) Keep and maintain public records required by the VILLAGE to perform the services under this Agreement.
- (b) Upon request from the VILLAGE's custodian of public records, provide the VILLAGE with a copy of the requested records or allow the records to be inspected or copied within a reasonable tie at a cost that does not exceed the cost provided in this Chapter 119, Florida Statutes, or as otherwise provided by law.
- (c) Ensure that said public records that are exempt or confidential and exempt from public records disclosure requirements are not disclosed except as authorized by law for the duration of the Agreement term and following completion of the Agreement, if the VENDOR does not transfer the records to the VILLAGE.
- (d) Upon the completion of the Agreement, transfer, at no cost, to the VILLAGE all public records in possession of the VENDOR or keep and maintain public records required by the VILLAGE to perform the services. If the VENDOR transfers all public records to the VILLAGE upon completion of the Agreement, the VENDOR shall destroy any duplicate public records that are exempt or confidential and exempt from public records disclosure requirements. If the VENDOR keeps and maintains public records upon completion of the Agreement, the VENDOR shall meet all applicable requirements for retaining public records. All records stored electronically must be provided to the VILLAGE, upon request from the VILLAGE's custodian of public records, in a format that is compatible with the information technology systems of the Village.

IF THE VENDOR HAS QUESTIONS REGARDING THE APPLICATION OF CHAPTER 119, FLORIDA STATUTES, TO THE VENDOR'S DUTY TO PROVIDE PUBLIC RECORDS RELATING TO THIS CONTRACT, CONTACT THE CUSTODIAN OF PUBLIC RECORDS OR DESIGNEE AT 561-434-5084, kwynn@vpsfl.org, OR BY MAIL AT VILLAGE OF PALM SPRINGS, 226 CYPRESS LANE, PALM SPRINGS, FL 33461.

- 6.12 Preparation: This Contract shall not be construed more strongly against either party regardless of who was more responsible for its preparation.
- 6.13 PALM BEACH COUNTY IG: In accordance with Palm Beach County ordinance number 2011-009, the VENDOR acknowledges that this Agreement may be subject to investigation and/or audit by the Palm Beach County Inspector General. The VENDOR has reviewed Palm Beach County ordinance number 2011-009 and is aware of its rights and/or obligations under such ordinance.
- 6.14 All notices required in this Agreement shall be sent by certified mail, return receipt requested, and sent to the addresses appearing on the first page of this Agreement.
- 6.15 The VILLAGE is exempt from payment of Florida State Sales and Use Tax. The VENDOR shall not be exempted from paying sales tax to its suppliers for materials used

to fill contractual obligations with the VILLAGE, nor is the VENDOR authorized to use the VILLAGE'S Tax Exemption Number in securing such materials.

7. Indemnification. Regardless of the coverage provided by any insurance, VENDOR shall indemnify, save harmless and defend the VILLAGE and its employees from and against any and all claims, liability, losses and/or causes of action which may arise from any negligent act or omission of the VENDOR and its employees during the course of performing services pursuant to the City of Charlotte bid and subsequent proposal and this Agreement.

8. Defaults; Termination of Agreement.

A. If the Village Manager deems that the VENDOR is in default for failure to supply the requested goods or has failed in any other respect to satisfactorily perform the services specified in this Agreement, the Village Manager may give written notice to the VENDOR specifying defaults to be remedied within fifteen (15) days.

If the VENDOR does not remedy defaults within fifteen (15) days or commence steps to remedy default to the reasonable satisfaction of the Village Manager, the VILLAGE may secure such services from another VENDOR; or

If after thirty (30) days the VENDOR has not remedied defaults or commenced steps to remedy defaults to the satisfaction of the Village Manager, the VILLAGE may elect to terminate this Agreement.

B. Notwithstanding paragraph A, the VILLAGE reserves the right and may elect to terminate this Agreement, without cause, upon thirty (30) days written notice. At such time, the VENDOR would be compensated only for the goods purchased to the date of termination and any other amounts due and owing to VENDOR at the time of termination. No compensation shall be paid for disengagement, wind-down or other costs incurred due to termination of this Agreement.

9. Public Entity Crimes.

VENDOR acknowledges and agrees that a person or affiliate who has been placed on the convicted vendor list following a conviction for a public entity crime may not submit a bid, proposal, or reply on a contract to provide any goods or services to a public entity; may not submit a bid, proposal, or reply on a contract with a public entity for the construction or repair of a public building or public work; may not submit bids, proposals, or replies on leases of real property to a public entity; may not be awarded or perform work as a contractor, supplier or sub-contractor under a contract with any public entity; and may not transact business with any public entity in excess of the threshold amount provided in Section 287.017, Florida Statutes, for CATEGORY TWO for a period of 36 months following the date of being placed on the convicted vendor list. VENDOR will advise the VILLAGE immediately if it becomes aware of any violation of this statute. As provided in Section 287.135, Florida Statutes, as amended from time to time, by entering into the Contract Documents, VENDOR certifies that it is not participating in a boycott of Israel. The VILLAGE and VENDOR agree that the VILLAGE will have the right to terminate the Contract Documents if VENDOR is found to have been placed on the Scrutinized Companies that Boycott Israel List or is engaged in a boycott of Israel.

10. Fiscal Non-funding.

In the event sufficient budgeted funds are not available for a new fiscal period, the VILLAGE shall notify the VENDOR of such occurrence and this Agreement shall terminate on the last day of the current fiscal period without penalty or expense to the VILLAGE. The VENDOR will be paid for all services rendered through the date of termination.

11. Scrutinized Companies.

As provided in F.S. 287.135, by entering into any agreement with the VILLAGE, or performing any work in furtherance hereof, the VENDOR certifies that VENDOR and VENDOR's affiliates, suppliers, subcontractors and consultants that will perform hereunder that at the time the VENDOR submits a bid or proposal for a contract or before the VENDOR enters into or renews a contract with an agency or local governmental entity for goods or services of \$1 million or more, the company must certify that the VENDOR is not on the Scrutinized Companies with Activities in Sudan List or the Scrutinized Companies with Activities in the Iran Petroleum Energy Sector List and that it does not have business operations in Cuba or Syria. Also, at the time a VENDOR submits a bid or proposal for a contract or before the VENDOR enters into or renews a contract with an agency or local governmental entity for goods or services of any amount, the VENDOR must certify that it is not participating in a boycott of Israel. If the VILLAGE determines, using credible information available to the public, that a false certification has been submitted by the VENDOR, the VILLAGE's Agreement may be terminated and a civil penalty equal to the greater of \$2 million or twice the amount of the Agreement shall be imposed, pursuant to Section 287.135, Florida Statutes.

IN WITNESS WHEREOF, the VILLAGE and VENDOR have caused this Agreement to be executed the day and year shown above.

VILLAGE OF PALM SPRINGS, FLORIDA

By: _____
Bev Smith, Mayor

ATTEST

Kimberly Wynn, Village Clerk

Approved as to form and legal sufficiency:

Glen J. Torcivia, Village Attorney

VENDOR: **PLAYCORE WISCONSIN, INC.**

By: _____

Print Name: Robert Dominica

Title: Pres/drp

[Corporate Seal]

Corporate seal is not at this location
This office is not the Corporate
office but the registered agent office

STATE OF Florida)
COUNTY OF Seminole)

Sworn to (or affirmed) and subscribed before me by means of ☒ physical presence or ☐ online
notarization, this _____ this 11 day of May, 2020, by


Rob Dominica.

Joellen Green
(Signature of Notary Public-State of Florida)

(Print, type, or stamp commissioned name of
Notary public)

Personally Known X OR Produced Identification _____

Type of Identification Produced: _____

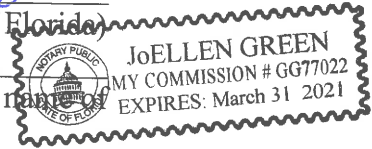



May 11, 2020

Village of Palm Springs
226 Cyperss Lane
Palm Springs, FL 33461-1699

RE: Piggyback Omnia Contract

Please be aware that PlayCore Wisconsin, inc d/b/a GameTime, 150 PlayCore Drive SE, Fort Payne, AL 35967, formally allows the Village of Palm Springs to 'piggy back' the Omnia Partners Contract #2017001134.

The legal precedent has already been established for additional municipalities to purchase from this contract and the full intent of this contract is to allow any willing agency the ability to 'piggy back' as they see fit.

Should any additional questions need to be answered, there are several contacts that are ready and able to help assist with anything.

Omnia Partners Representative -
Allison R. Brookes, PMP, FCCM
Regional Manager - Florida
Omnia Partners, Public Sector
850.228.7716 Cell

GameTime Contract Specialists -
Clint Whiteside
Sales Administration Project Manager
PlayCore Wisconsin, Inc. GameTime Division
Direct: 423.425.3162

And as always, I am available to answer any questions as well.

Sincerely,

Rob Dominica
President – DRP
407-331-0101 x 113
robd@gametime.com

Justin,

Great talking to you today. This email is to confirm that the Village of Palm Springs is a member of OMNIA Partners (formerly US Communities) and has been since March 18, 2014. Your membership ID number is 1183853. If you have any additional questions, please let me know.

Thanks!
Allison

Allison R. Brookes, PMP®
Regional Manager, Florida
OMNIA Partners, Public Sector
850.228.7716 Cell

PLEASE NOTE NEW EMAIL ADDRESS: allison.brookes@omniapartners.com

OMNIA
P A R T N E R S





PLAYGROUND EQUIPMENT, OUTDOOR FITNESS EQUIPMENT, SITE ACCESSORIES, SURFACING, AND RELATED PRODUCTS AND SERVICES

RFP # 269-2017-028 Solicitation and Evaluation Summary

Background

On January 25, 2017, the City of Charlotte Procurement Management Division issued a Request for Proposals (RFP) for interested suppliers to provide Playground Equipment, Outdoor Fitness Equipment, Site Accessories, Surfacing, and Related Products and Services to satisfactorily support the City of Charlotte, and other public agencies supported under this contract. The City of Charlotte served as Lead Public Agency on behalf of the U.S. Communities Government Purchasing Alliance through a public agency clause, which provides that any county, city, special district, local government, school district, private K-12 school, technical or vocational school, higher education institution (including community colleges, colleges and universities, both public and private), state, other government agency or nonprofit organization may purchase Products and Services through this contract.

Solicitation Process

1. Request for Proposals (RFP # 269-2017-028) was issued in accordance with NC State Statutes (G.S. 143-129) and the Citywide Procurement Policy (MFS 24) on January 25, 2017. An RFP was issued due to the significant importance of design and installation of playground equipment and for safety requirements. In addition, no two playgrounds are the same and each company manufactures their own unique and exclusive systems so they cannot be compared as “apples to apples” for a low bid tabulation.
2. We advertised the solicitation in the *Charlotte Observer* newspaper (affidavit attached), posted the solicitation on the NC Interactive Purchasing System (NCIPS) website at: www.ips.state.nc.us, City of Charlotte website at: <http://charlottenc.gov> and U.S. Communities website at: www.uscommunities.org. Although not required by law or policy, we also sent a courtesy email notification of the opportunity to bid to 34 vendors that are registered with the City under related NIGP commodity codes 65000 & 93165.
3. A Pre-proposal conference was held on February 7, 2017 to review specifications and allow the suppliers to ask questions pertaining to the proposal process or specifications. (Although law does not require a pre-proposal, it is the City’s practice to conduct pre-proposals.)
4. We received five (5) sealed proposals in response to the RFP that were stamped and stored unopened until March 16, 2017 from the following:
 - Playcore Wisconsin, Inc. d/b/a GameTime
 - Kompan
 - Icon Shelters
 - RCP Shelters
 - Themed Concepts
5. The proposal from Icon Shelters was deemed non-responsive due to not acknowledging all addenda and not signing the MWSBE form.
6. On March 20, 2017 copies of the all proposals received were sent to the Evaluation Team (“Team”) consisting of the following:

Voting Members:

- Genetta Carothers, City of Charlotte - Procurement Management
- Dianne Frederick, City of Charlotte – Engineering & Property Management
- Karen Ewing, City of Charlotte - Procurement Management
- Steve Pierson, Fairfax County, VA

- Bill Thomas, Cobb County, GA
- Andrew Trombley, Onondaga County, NY

Non-Voting Members:

- Alexis Turner, U.S. Communities
- Tyler McCall, U.S. Communities

Please note that U.S. Communities members reviewed the proposals for compliance with U.S. Communities requirements and did not score proposals, and did not have a vote on the final recommendations.

Evaluation of Bids

1. All Team members conducted individual evaluations of each Bid received based on the criteria stated in Section 3.3 of the ITB, and in accordance with, and subject to, all relevant statutes, ordinances, rules and regulations that govern procurement in the state of North Carolina.

The Evaluation Team determined the most comprehensive, competitive, and best value solutions that were most advantageous to the Lead Public Agency and potential Participating Public Agencies, based on the following criteria:

- A. Compliance with all requirements of the RFP;
 - B. Ability to meet the performance requirements of this RFP;
 - C. Experience, Background, Qualifications, Capability, Marketing, (including past performances, administration, management capabilities);
 - D. Products and services offerings (extent of offerings);
 - E. Proposed approach and proposed solution;
 - F. Proposed playgrounds per Section 6 of the RFP, taking into considerations:
 - a. Design
 - b. Quality
 - c. Durability
 - d. Play value
 - e. ADA Accessibility and Inclusivity
 - f. Product warranty
 - G. Cost effectiveness and value;
 - H. Ability to demonstrate products and services that meet or exceed industry standards accepted by governmental and educational agencies nationally;
 - I. Financial Qualifications;
 - J. Company Environmental Initiatives;
 - K. MWSBE factors specified in the RFP; and
 - L. References
2. The Evaluation Team submitted their individually completed evaluation matrix to Karen on or before April 7, 2017.
 3. The City of Charlotte combined scores for first round evaluations of the team.
 4. The Evaluation Team met in Charlotte, North Carolina on April 11-13, 2017.
 5. The Team reviewed the proposals and determined that Kompan and Playcore Wisconsin were the only companies that could meet the requirements of the RFP. The Team made a list of questions as we discussed each proposal.
 6. The Team held conference calls with Kompan and Playcore Wisconsin and asked the list of prepared questions. Kompan and Playcore provided verbal clarifications, and/or acknowledged they would provide the information requested. Karen e-mailed each company the list of questions and requested a written response.

7. The Team re-evaluated their individual scores for each vendor based on the information obtained during the conference calls. The team members verbally provided their individual scores for each criteria, which Karen recorded on the combined scoring matrix (projected on the screen) and the total scores were averaged.
8. Karen provided the Team with the sample playgrounds comparisons required as part of the proposal responses. The comparison included itemized cost and total pricing analysis, number of play components, installation service fees, shipping, and warranties. A copy of the comparison is available upon request. Please contact Karen Ewing at 704-336-2992.
9. All additional information received from Kompan and Playcore Wisconsin was forwarded to each Evaluation Team member for review and comments. No scores were revised as a result of the clarifications to questions.
10. The Evaluation Team unanimously agreed on recommending Kompan and Playcore Wisconsin, Inc. d/b/a GameTime as having the most comprehensive and advantageous proposals and best overall solution for the City of Charlotte and potential participating public agencies nationwide through U.S. Communities.
11. A recommendation was made to the Charlotte City Council for consideration at the regularly scheduled Council meeting on May 8, 2017 to award the contracts as recommended.
12. Charlotte City Council approved the contract with Kompan and Playcore Wisconsin, Inc. d/b/a GameTime (approved consent item attached).
13. The effective date of the contracts and Master Agreements will be July 1, 2017 for the term of five (5) years with the option to renew for two (2) additional two-year terms.

The Charlotte Observer Publishing Co.

Charlotte, NC

Affidavit of Publication

North Carolina } ss

Mecklenburg County }

Charlotte Observer

REFERENCE: 205406 CITY OF CHARLOTTE PROCUREMENT

0002885308 REQUEST FOR PROPOSALS Sealed
proposal responses will be received by the City
of Charlotte, Procurement Management Division

Before the undersigned, a Notary Public of said County and State, duly authorized to administer oaths affirmations, etc., personally appeared, being duly sworn or affirmed according to law, doth depose and say that he/she is a representative of The Charlotte Observer Publishing Company, a corporation organized and doing business under the laws of the State of Delaware, and publishing a newspaper known as The Charlotte Observer in the city of Charlotte, County of Mecklenburg, and State of North Carolina and that as such he/she is familiar with the books, records, files, and business of said Corporation and by reference to the files of said publication, the attached advertisement was inserted. The following is correctly copied from the books and files of the aforesaid Corporation and Publication.

PUBLISHED ON: 01/25/2017

AD SPACE: 24 LINES

FILED ON: 01/31/2017



NAME: Judith M. Deans

TITLE: Acctg Clerk

DATE: FEB 01 2017

In Testimony Whereof I have hereunto set my hand and affixed my seal, the day and year aforesaid.

Notary: [Signature]

My commission Expires: / /

My Commission Expires May 27, 2021



Agenda Date: 5/8/2017

Agenda #: 22.File #: 15-5438 Type: Consent Item

Outdoor Site Accessories Contracts

Action:

- A. Approve unit price contracts with the following companies for Playground Equipment, Site Accessories, Outdoor Fitness Equipment and Related Products and Services for an initial term of five years:**
- **Playcore Wisconsin, Inc., d/b/a Gametime**
 - **Kompan**
- B. Authorize the City Manager to renew the contracts for up to two additional, two-year terms with possible price adjustments and to amend the contracts consistent with the City's business needs and the purpose for which the contract was approved.**

Staff Resource(s):

Randy Harrington, Management and Financial Services
Teresa Smith, Management and Financial Services

Explanation

- The City's primary use of these contracts will be for outdoor site accessories, such as benches, bicycle racks, litter receptacles, tables and shelters at various City facilities.
- On January 25, 2017, the City issued a Request for Proposals (RFP); the City received five proposals from interested service providers.
- The City is issuing this contract on behalf of U.S. Communities Government Purchasing Alliance, which selected the City of Charlotte as Lead Public Agency to solicit proposals for these goods and services on behalf of all states, local governments, school districts, and higher education institutions in the United States.
- The City of Charlotte will serve as the Lead Agency, which includes responsibility for the solicitation process, contract management, and consulting with participating public agencies regarding the contract. Serving as the Lead Agency does not include purchasing on behalf of other public agencies.
- Playcore Wisconsin, Inc. and Kompan best meet the needs of the City and participating public agencies in terms of products lines, warranties, background and experience, cost, responsiveness to RFP requirements and ability to provide products and services to public agencies in all 50 states.
- Annual expenditures under the total contract are estimated to be \$150,000.

Background

- U.S. Communities Government Purchasing Alliance is sponsored by the National League of Cities, The National Association of Counties, the Association of School Business Officials International, the United States Conference of Mayors and the National Governors Associations.
- U.S. Communities is available to over 90,000 local governments and public agencies and reduces costs by combining the volumes and purchasing power of the public agencies nationwide.

Agenda #: 22.**File #:** 15-5438 **Type:** Consent Item

Charlotte Business INclusion

No subcontracting goals were established because there are no subcontracting opportunities (Part C: Section 2.1(a) of the Charlotte Business INclusion Policy.

Fiscal Note

Funding: Various Departments' Operating Budgets

**STATE OF NORTH CAROLINA
COUNTY OF MECKLENBURG**

**CONTRACT TO PROVIDE
PLAYGROUND AND OUTDOOR FITNESS EQUIPMENT, SITE ACCESSORIES,
SURFACING, AND RELATED PRODUCTS AND SERVICES**

This Contract (the "Contract") is entered into as of this 1st day of July 2017 (the "Effective Date"), by and between Playcore Wisconsin, Inc. d/b/a GameTime, a corporation doing business in North Carolina (the "Company"), and the City of Charlotte, a North Carolina municipal corporation (the "City").

RECITALS

WHEREAS, the City issued a Request For Proposals (RFP #269-2017-028) for Playground Equipment, Outdoor Fitness Equipment, Surfacing, Site Accessories and Related Products and Services dated January 25, 2017. This Request for Proposals together with all attachments and addenda, is referred to herein as the "RFP"; and

WHEREAS, the Company submitted a Proposal in response to RFP #269-2017-028 on March 16, 2017. This Proposal, together with all attachments and separately sealed confidential trade secrets, is referred to herein as the "Proposal" and is incorporated into this Contract by reference.

WHEREAS, the City awarded this Contract on May 8, 2017 to Company to provide Playground Equipment, Outdoor Fitness Equipment, Surfacing, Site Accessories and Related Products and Services to the City all in accordance with the terms and conditions set forth herein.

WHEREAS, the City of Charlotte, on behalf of itself and all states, local governments, school districts, and higher education institutions in the United States of America, and other government agencies and nonprofit organizations (herein "Participating Public Agencies"), competitively solicited and awarded the Contract to the Company. The City has designated U.S. Communities as the administrative and marketing conduit for the distribution of the Contract to Participating Public Agencies.

The City is acting as the "Contracting Agent" for the Participating Public Agencies, and shall not be liable or responsible for any costs, damages, liability or other obligations incurred by the Participating Public Agencies. The Company (including its subsidiaries) shall deal directly with each Participating Public Agency concerning the placement of orders, issuance of purchase orders, contractual disputes, invoicing, payment and all other matters relating or referring to such Participating Public Agency's access to the Contract.

Each Participating Public Agency enters into a Master Intergovernmental Cooperative Purchasing Agreement (MICPA) outlining the terms and conditions that allow access to the Lead Public Agencies' Master Agreements. Under the terms of the MICPA, the procurement by the Participating Public Agency shall be construed to be in accordance with, and governed by, the laws of the state in which the Participating Public Agency resides.

NOW, THEREFORE, for good and valuable consideration, the receipt and sufficiency of which is hereby acknowledged, and in further consideration of the covenants and representations contained herein, the parties agree as follows:

CONTRACT

1. EXHIBITS.

The Exhibits below are hereby incorporated into and made a part of this Contract. In interpreting this Contract and resolving any ambiguities, the main body of this Contract will take precedence over the Exhibits, and any inconsistency between the Exhibits will be resolved in the order in which the Exhibits appear below. Each reference to GameTime in the Exhibits and Appendices shall be deemed to mean the Company.

EXHIBIT A:	Discount Schedule, Price Lists, and Incentives
EXHIBIT B:	Installation Fees
EXHIBIT C:	National Network of Distributors and Installers
EXHIBIT D:	Freight Rate Schedules
EXHIBIT E:	Product Warranties
EXHIBIT F:	Scope of Work
EXHIBIT G:	U.S. Communities Administrative Agreement

2. DEFINITIONS.

As used in this Contract, the following terms shall have the meanings set forth below:

<i>Acceptance:</i>	Refers to receipt and approval by the City of a Deliverable or Service in accordance with the acceptance process and criteria in this Contract.
<i>Affiliates:</i>	Refers to all departments or units of the City and all other governmental units, boards, committees or municipalities for which the City processes data or performs Services.
<i>Biodegradable:</i>	Refers to the ability of an item to be decomposed by bacteria or other living organisms.
<i>Charlotte Business Inclusion (CBI):</i>	Refers to the Charlotte Business Inclusion office of the City of Charlotte.
<i>Charlotte Combined Statistical Area (CSA):</i>	Refers to the Charlotte-Gastonia-Salisbury Combined Statistical Area consisting of; (a) the North Carolina counties of Anson, Cabarrus, Cleveland, Gaston, Iredell, Lincoln, Mecklenburg, Rowan, Stanly, and Union; and (b) the South Carolina counties of Chester, Lancaster, and York; a criteria used by Charlotte Business INClusion to determine eligibility to participate in the program.
<i>City:</i>	Refers to the City of Charlotte, North Carolina.
<i>Company:</i>	Refers to a company that has been selected by the City to provide the Products and Services of this Contract.
<i>Company Project Manager:</i>	Refers to a specified Company employee representing the best interests of the Company for this Contract.
<i>Contract:</i>	Refers to a written agreement executed by the City and Company for all or part of the Services.

<i>Deliverables:</i>	Refers to all tasks, reports, information, designs, plans, and other items that the Company is required to deliver to the City in connection with the Contract.
<i>Documentation:</i>	Refers to all written, electronic, or recorded works that describe the use, functions, features, or purpose of the Deliverables or Services or any component thereof, and which are provided to the City by the Company or its subcontractors, including without limitation all end user manuals, training manuals, guides, program listings, data models, flow charts, and logic diagrams.
<i>Environmentally Preferable Products:</i>	Refers to Products that have a lesser or reduced effect on human health and the environment when compared with competing Products that serves the same purpose. This comparison may consider raw materials acquisition, production, manufacturing, packaging, distribution, reuse, operation, maintenance, or disposal of the product.
<i>Lead Public Agency:</i>	Refers to the City of Charlotte, North Carolina.
<i>Master Agreement:</i>	Refers to the Agreement that is made available by the Lead Public Agency after the successful completion of the competitive solicitation and selection process, wherein Participating Public Agencies may utilize the agreement to purchase Products and Services.
<i>Minority Business Enterprise/MBE:</i>	Refers to a business enterprise that: (a) is certified by the State of North Carolina as a Historically Underutilized Business (HUB) within the meaning of N.C. Gen. Stat. § 143-128.4; (b) is at least fifty-one percent (51%) owned by one or more persons who are members of one of the following groups: African American or Black, Hispanic, Asian, Native American or American Indian; and (c) is headquartered in the Charlotte Combined Statistical Area.
<i>MWSBE:</i>	Refers to SBEs, MBEs and WBEs, collectively.
<i>Participating Public Agency:</i>	Refers to all states, local governments, school districts, and higher education institutions in the United States of American, and other governmental agencies and nonprofit organizations that elect to purchase Products and Services under the Master Agreement.
<i>Products:</i>	Refers to all Products that the Company agrees to provide to the City as part this Contract.
<i>Services:</i>	Refers to the Playground Equipment, Outdoor Fitness Equipment, Surfacing, Site Accessories and Related Products and Services as requested in this RFP.

Specifications and Requirements:

Refers to all definitions, descriptions, requirements, criteria, warranties, and performance standards relating to the Deliverables and Services that are set forth or referenced in: (i) this RFP, including any addenda; (ii) the Documentation; and (iii) any functional and/or technical specifications that are published or provided by the Company or its licensors or suppliers from time to time with respect to all or any part of the Deliverables or Services.

3. **TERM.** The initial term of this Contract will be for five (5) years from the Effective Date with an option to renew for two (2) additional two-year terms. This Contract may be extended only by a written amendment to the contract signed by both parties.
4. **AGREEMENT TO PROVIDE PRODUCTS AND SERVICES.**
 - 4.1 The Company shall provide the Products and Services in accordance with the terms and conditions set forth in this Contract and the attached Exhibits when ordered from time to time by the City. Except as set forth Exhibit A, the prices set forth in Exhibit A constitute all charges payable by the City for the Products and Services, and all labor, materials, equipment, transportation, facilities, storage, information technology, permits, and licenses necessary for the Company to provide the Products and Services. The Company shall perform any Services for the City on site at the City's facilities in Charlotte, North Carolina, except as otherwise stated in this Contract or agreed in writing by the City.
 - 4.2 Placement of Orders: All orders will be placed by personnel designated by the City on an as needed basis for the quantity required at the time during the term of the Contract.
5. **OPTIONAL PRODUCTS AND SERVICES:** The City may in its discretion purchase from the Company optional Products and Services beyond what is called for in the Specifications, provided that such purchase does not create unfairness so as to defeat the purpose of the bid statutes, and provided the City is authorized by law to make such purchases without a formal bid process.
6. **DOCUMENTATION:** the Company will provide for all products purchased under this contract written or electronic documentation that is complete and accurate, and sufficient to enable City employees with ordinary skills and experience to utilize such products for the purpose for which the City is acquiring them.
7. **COMPENSATION.** The City shall pay the company for the products and services delivered in compliance with the specifications at the prices set forth in Exhibit A. This amount constitutes the maximum fees and charges payable to the company in the aggregate under this contract and will not be increased except by a written amendment duly executed by both parties in compliance with the price adjustment provisions set forth in Exhibit c. The company shall not be entitled to charge the City any prices, fees or other amounts that are not listed in Exhibit A.
8. **PRICE ADJUSTMENT.**

- 8.1 The price(s) stated in this Contract shall remain firm through December 31, 2017. Company may request price increases in writing, in accordance with the following terms:
- 8.1.1 Price increases shall only be allowed when justified in the City's sole discretion based on legitimate, bona fide increases in the cost of materials. No adjustment shall be made to compensate the Company for inefficiency in operation, increase in labor costs, or for additional profit.
 - 8.1.2 To obtain approval for a price increase, the Company shall submit a written request at least sixty (60) days prior to each calendar year during the term of the contract. All requests must be submitted to the Procurement Management Division representative, at the address listed below, together with written documentation sufficient to demonstrate that the increase is necessary based on a legitimate increase in the cost of materials. The request must state and fully justify the proposed price increase per unit over the price originally proposed.

City of Charlotte
M&FS Finance Office / Procurement Management
600 East Fourth Street
Charlotte, NC 28202
 - 8.1.3 No proposed price increase shall be valid unless accepted by the City in writing. The City may approve such price increase for the remaining term of the Contract or for a shorter specified period, in the City's sole discretion. If the City rejects such price increase, the Company shall continue performance of the Contract.
 - 8.1.4 If the City approves a price increase pursuant to this Section and the market factors justifying the increase shift so that the increase is no longer justified, the City shall have the right to terminate the price increase and revert back to the prices that were in effect immediately prior to the increase. The Company shall notify the City in writing if the market factors on which the City granted the increase change such that the City's reasons for granting the increase longer apply.
- 8.2 If the Company's unit prices for any Products and/or Services should decrease, the Company shall provide the affected Products and/or Services at the lower discounted price. The Company will provide the City with prompt written notice of all decreases in unit prices.
- 8.3 If a Product becomes unavailable, or if a new Product becomes available, the Company promptly will send the City a proposed revised version of Exhibit A. The City reserves the right to add or delete items to this Contract if particular items should become discontinued or an upgraded item becomes available to the industry market. Any new or replacement items added may be subject to bid statute requirements. The City may also delete radio and communication equipment items included in this Contract if items are no longer needed or no longer issued as part of radios and communication equipment. At no additional cost to the City, the Company may substitute any Product or Service to be provided by the Company, if the substitute meets or exceeds the Specifications, is compatible with the City's operating environment and is of equivalent or better quality to the City. Any substitution will be reflected in a written signed change order.

9. **BILLING.** Each invoice sent by the Company shall include all reports, information and data required by this Contract (including the Exhibits) necessary to entitle the Company to the requested payment. The Company shall send one (1) copy only of each invoice using one of the following options:

Option 1 – E-mail one copy of each invoice to cocap@charlottenc.gov . Company shall not mail invoices that have been sent via e-mail.

Option 2 – Mail one copy of each invoice to:

City of Charlotte Accounts Payable
PO Box 37979
Charlotte, NC 28237-7979
Attn: (Insert Department)

The City is not tax exempt from sales tax. The Company shall include all applicable State and County sales taxes on the invoice and not combined with the cost of the goods.

Payment of invoices shall be due within thirty (30) days after the City has received all of the following: (a) an accurate, properly submitted invoice, (b) all reports due for the month covered by the invoice; and (c) any other information reasonably requested by the City to verify the charges contained in the invoice. Invoices must include state and local sales tax.

10. **CONTRACT MONITORING:** The City shall have the right to audit the Company's compliance with the terms and conditions of the Contract at such times as the City deems appropriate. Unless the City elects to terminate the Contract, the Company shall develop a written action plan to correct any Contract deficiency identified during these compliance audits, and shall submit such plan to the City within thirty (30) days of notification of non-compliance.
11. **REPORTING:** The Company shall provide such written reports of purchasing and expenditures as may be requested by the City from time to time, including without limitation any reports described in the Specifications.
12. **AUDIT:** During the term of the Contract and for a period of three (3) years after termination or expiration of this Contract for any reason, the City shall have the right to audit, either itself or through a third party, all books and records (including but not limited to the technical records) and facilities of the Company necessary to evaluate Company's compliance with the terms and conditions of the Contract or the City's payment obligations. The City shall pay its own expenses, relating to such audits, but shall not have to pay any expenses or additional costs of the Company. However, if non-compliance is found that would have cost the City in excess of \$5,000 but for the audit, then the Company shall be required to reimburse the City for the cost of the audit.
13. **GENERAL WARRANTIES.** Company represents and warrants that:
- 13.1 It is a corporation duly incorporated, validly existing and in good standing under the laws of the state of Alabama, and is qualified to do business in North Carolina;
- 13.2 It has all the requisite corporate power and authority to execute, deliver and perform its obligations under this Contract;
- 13.3 The execution, delivery, and performance of this Contract have been duly authorized by Company;

- 13.4 No approval, authorization or consent of any governmental or regulatory authority is required to be obtained or made by it in order for it to enter into and perform its obligations under this Contract;
 - 13.5 In connection with its obligations under this Contract, it shall comply with all applicable federal, state and local laws and regulations and shall obtain all applicable permits and licenses; and
 - 13.6 The Company shall not violate any agreement with any third party by entering into or performing this Contract.
- 14. ADDITIONAL REPRESENTATIONS AND WARRANTIES.** Company represents warrants and covenants that:
- 14.1 The Products and Services shall comply with all requirements set forth in this Contract, including but not limited to the attached Exhibits;
 - 14.2 All work performed by the Company and/or its subcontractors pursuant to this Contract shall meet industry accepted standards, and shall be performed in a professional and workmanlike manner by staff with the necessary skills, experience and knowledge;
 - 14.3 Neither the Services, nor any Products provided by the Company under this Contract will infringe or misappropriate any patent, copyright, trademark or trade secret rights of any third party; and
 - 14.4 The Company and each of its subcontractors have complied and shall comply in all material respects with all applicable federal, state and local laws, regulations and guidelines relating to the performance of this Contract or to the products and services delivered hereunder, including but not limited to E-Verify, and shall obtain all applicable verifications, permits, and licenses.
- 15. COMPLIANCE WITH LAWS:** All Products and Services delivered under this Contract shall be in compliance with all applicable federal, state and local laws, regulations and ordinances. In performing the Contract, the Company shall obtain and maintain all licenses and permits, and comply with all federal, state and local laws, regulations and ordinances.
- 16. DELIVERY TIME:** When delivery time is requested in the RFP, (whether in the form of a specific delivery date or maximum number of days for delivery) time is of the essence. The Company's Bid shall be deemed a binding commitment of the Company to meet the delivery time stated herein unless the Bid specifically takes exception. If such delivery time is not met, the City shall be entitled to terminate the Contract immediately for default and/or exercise any other remedies available at law or in equity.
- 17. QUALITY.** Unless this Contract specifically states otherwise for a particular item, all components used to manufacture or construct any supplies, materials or equipment or Products provided under this Contract shall be: (a) new; (b) the latest model; (c) of the best quality and highest grade workmanship; and (d) in compliance with all applicable federal, state and local laws, regulations and requirements. By "new", the City means that the item has been recently produced and has not been previously sold or used.

Whenever this Contract states that a Product or Service shall be in accordance with laws, ordinances, building codes, underwriter's codes, applicable A.S.T.M. regulations or similar expressions, the requirements of such laws, ordinances, etc., shall be construed to be minimum requirements that are in addition to any other requirements that may be stated in this Contract.

- 18. DESIGN AND/OR MANUFACTURER REQUIREMENT:** All Products and Services shall meet the Specifications set forth in Section 4 of the RFP.
- 19. INSPECTION AT COMPANY'S SITE:** The City reserves the right to inspect the equipment, plant, store or other facilities of the Company during the Contract term from time to time as the City deems necessary to confirm that such equipment, plant, store or other facilities conform with the Specifications and are adequate and suitable for proper and effective performance of the Contract. Such inspections shall be conducted during normal business hours and upon at least three (3) days' notice to the Company (except that a store may be inspected at any time during regular store hours without notice).
- 20. PREPARATION FOR DELIVERY:**
- 20.1 Condition and Packaging. All containers/packaging shall be suitable for handling, storage or shipment, without damage to the contents. The Company shall make shipments using the minimum number of containers consistent with the requirements of safe transit, available mode of transportation routing. The Company will be responsible for confirming that packing is sufficient to assure that all the materials arrive at the correct destination in an undamaged condition ready for their intended use.
- 20.2 Marking. All cartons shall be clearly identified with the City purchase order number and the name of the department making the purchase. Packing lists must be affixed to each carton identifying all contents included in the carton. If more than one carton is shipped, each carton must be numbered and must state the number of that carton in relation to the total number of cartons shipped (i.e. 1 of 4, 2 of 4, etc).
- 20.3 Shipping. The Company shall follow all shipping instructions included in the ITB, the City's purchase order or in the Contract.
- 21. ACCEPTANCE OF PRODUCTS/SERVICES:** The Products delivered under this Contract shall remain the property of the Company until the City physically inspects, actually uses and accepts the Products. In the event Products provided to the City do not comply with the Contract, the City shall be entitled to terminate the Contract upon written notice to the Company and return such Products (and any related goods) to the Company at the Company's expense. In the event the Services provided under this Contract do not comply with the Contract, the City reserves the right to cancel the Service and rescind any related purchase of products upon written notice to the Company. The remedies stated in this Section are in addition to and without limitation of any other remedies that the City may have under the Contract, at law or in equity.
- 22. GUARANTEE:** Unless otherwise specified by the City, the Company unconditionally guarantees the materials and workmanship on all Products and Services. If, within the guarantee period any defects occur due to a faulty Product or Services (including without limitation a failure to comply with the Specifications), the Company at its expense, shall repair or adjust the condition, or replace the Product and/or Services to the complete satisfaction of the City. These repairs, replacements or adjustments shall be made only at such time as will be designated by the City to ensure the least impact to the operation of City business.
- 23. NO LIENS:** All Products shall be delivered and shall remain free and clear of all liens and encumbrances.
- 24. MANUFACTURER OR DEALER ADVERTISEMENT:** No manufacturer or dealer shall advertise on Products delivered to the City without prior approval by the City.

25. **RIGHT TO COVER:** If the Company fails to comply with any term or condition of the Contract or the Company's response to the ITB, the City may take any of the following actions with or without terminating the Contract, and in addition to and without limiting any other remedies it may have:
- (A) Employ such means as it may deem advisable and appropriate to obtain the applicable Products and/or Services (or reasonable substitutes) from a third party; and
 - (B) Recover from the Company the difference between what the City paid for such Products and/or Services on the open market and the price of such Products and/or Services under the Contract or the Company's response to the ITB.
26. **RIGHT TO WITHHOLD PAYMENT:** If Company breaches any provision of the Contract the City shall have the right to withhold all payments due to the Company until such breach has been fully cured.
27. **OTHER REMEDIES:** Upon breach of the Contract, each party may seek all legal and equitable remedies to which it is entitled. The remedies set forth herein shall be deemed cumulative and not exclusive and may be exercised successively or concurrently, in addition to any other available remedy.
28. **TERMINATION.**
- 29.1 **TERMINATION WITHOUT CAUSE.** The City may terminate this Contract at any time without cause by giving sixty (60) days written notice to the Company. The Company may terminate this Contract at any time without cause by giving one hundred and eighty (180) days written notice to the City.
- 29.2 **TERMINATION FOR DEFAULT BY EITHER PARTY.** By giving written notice to the other party, either party may terminate this Contract upon the occurrence of one or more of the following events:
- 29.2.1 The other party violates or fails to perform any covenant, provision, obligation, term or condition contained in this Contract, provided that, unless otherwise stated in this Contract, such failure or violation shall not be cause for termination if both of the following conditions are satisfied: (i) such default is reasonably susceptible to cure; and (ii) the other party cures such default within thirty (30) days of receipt of written notice of default from the non-defaulting party; or
 - 29.2.2 The other party attempts to assign, terminate or cancel this Contract contrary to the terms hereof; or
 - 29.2.3 The other party ceases to do business as a going concern, makes an assignment for the benefit of creditors, admits in writing its inability to pay debts as they become due, files a petition in bankruptcy or has an involuntary bankruptcy petition filed against it (except in connection with a reorganization under which the business of such party is continued and performance of all its obligations under this Contract shall continue), or if a receiver, trustee or liquidator is appointed for it or any substantial part of other party's assets or properties.
- Any notice of default pursuant to this Section shall identify and state the party's intent to terminate this Contract if the default is not cured within the specified period.

- 29.3 ADDITIONAL GROUNDS FOR DEFAULT TERMINATION BY THE CITY. By giving written notice to the Company, the City may also terminate this Contract upon the occurrence of one or more of the following events (which shall each constitute grounds for termination without a cure period and without the occurrence of any of the other events of default previously listed):
- 29.3.1 The Company makes or allows to be made any material written misrepresentation or provides any materially misleading written information in connection with this Contract, Company's Bid, or any covenant, agreement, obligation, term or condition contained in this Contract; or
- 29.3.2 The Company takes or fails to take any action which constitutes grounds for immediate termination under the terms of this Contract, including but not limited to failure to obtain or maintain the insurance policies and endorsements as required by this Contract, or failure to provide the proof of insurance as required by this Contract.
- 29.4 NO EFFECT ON TAXES, FEES, CHARGES, OR REPORTS. Any termination of the Contract shall not relieve the Company of the obligation to pay any fees, taxes or other charges then due to the City, nor relieve the Company of the obligation to file any daily, monthly, quarterly or annual reports covering the period to termination nor relieve the Company from any claim for damages previously accrued or then accruing against the Company.
- 29.5 OBLIGATIONS UPON EXPIRATION OR TERMINATION. Upon expiration or termination of this Contract, the Company shall promptly (a) return to the City all computer programs, files, documentation, data, media, related material and any other recording devices, information, or compact discs that are owned by the City; (b) provide the City with sufficient data necessary to migrate to a new vendor, or allow the City or a new vendor access to the systems, software, infrastructure, or processes of the Company that are necessary to migrate to a new vendor; and (c) refund to the City all pre-paid sums for Products or Services that have been cancelled and will not be delivered.
- 29.6 NO SUSPENSION. In the event that the City disputes in good faith an allegation of default by the Company, notwithstanding anything to the contrary in this Contract, the Company agrees that it will not terminate this Contract or suspend or limit the delivery of Products or Services or any warranties or repossess, disable or render unusable any Software supplied by the Company, unless (i) the parties agree in writing, or (ii) an order of a court of competent jurisdiction determines otherwise.
- 29.7 AUTHORITY TO TERMINATE. The City Manager or their designee is authorized to terminate this Contract on behalf of the City.
- 29.8 TRANSITION SERVICES UPON TERMINATION. Upon termination or expiration of this Contract, the Company shall cooperate with the City to assist with the orderly transfer of the Products, Services, functions and operations provided by the Company hereunder to another provider or to the City as determined by the City in its sole discretion. The transition services that the Company shall perform if requested by the City include but are not limited to:
- 29.8.1 Working with the City to jointly develop a mutually agreed upon transition services plan to facilitate the termination of the Services; and

- 29.8.2 Notifying all affected vendors and subcontractors of the Company of transition activities;
 - 29.8.3 Performing the transition service plan activities;
 - 29.8.4 Answering questions regarding the products and services on an as-needed basis; and
 - 29.8.5 Providing such other reasonable services needed to effectuate an orderly transition to a new system.
- 29. NO DELAY DAMAGES:** Under no circumstances shall the City be liable to the Company for any damages arising from delay, whether caused by the City or not.
- 30. MULTIPLE CONTRACT AWARDS.** This Contract is not exclusive. The City reserves the right to award multiple contracts for the Products and Services required by this Contract if the City deems multiple Contracts to be in the City's best interest.
- 31. RELATIONSHIP OF THE PARTIES.** The relationship of the parties established by this Contract is solely that of independent contractors, and nothing contained in this Contract shall be construed to (i) give any party the power to direct or control the day-to-day activities of the other; (ii) constitute such parties as partners, joint ventures, co-owners or otherwise as participants in a joint or common undertaking; (iii) make either party an agent of the other for any purpose whatsoever, or (iv) give either party the authority to act for, bind, or otherwise create or assume any obligation on behalf of the other. Nothing herein shall be deemed to eliminate any fiduciary duty on the part of the Company to the City that may arise under law or under the terms of this Contract.
- 32. INDEMNIFICATION:** To the fullest extent permitted by law, the Company shall indemnify, defend and hold harmless each of the "Indemnitees" (as defined below) from and against any and all "Charges" (as defined below) paid or incurred any of them as a result of any claims, demands, lawsuits, actions, or proceedings: (i) alleging violation, misappropriation or infringement of any copyright, trademark, patent, trade secret or other proprietary rights with respect to the Work or any Products or deliverables provided to the City pursuant to this Contract ("Infringement Claims"); (ii) seeking payment for labor or materials purchased or supplied by the Company or its subcontractors in connection with this Contract; or (iii) arising from the Company's failure to perform its obligations under this Contract, or from any act of negligence or willful misconduct by the Company or any of its agents, employees or subcontractors relating to this Contract, including but not limited to any liability caused by an accident or other occurrence resulting in bodily injury, death, sickness or disease to any person(s) or damage or destruction to any property, real or personal, tangible or intangible; or (iv) arising from a violation of any federal, state or local law, regulation or ordinance by the Company or any its subcontractors (including without limitation E-Verify or other immigration laws); or (v) arising from any claim that the Company or an employee or subcontractor of the Company is an employee of the City, including but not limited to claims relating to worker's compensation, failure to withhold taxes and the like. For purposes of this Section: (a) the term "Indemnitees" means the City and each of the City's officers, officials, employees, agents and independent contractors (excluding the Company); and (b) the term "Charges" means any and all losses, damages, costs, expenses (including reasonable attorneys' fees), obligations, duties, fines, penalties, royalties, interest charges and other liabilities (including settlement amounts) or any other legal theory or principle, in connection with an Infringement Claim.

This indemnification requirement is not intended to cover, and the Company is not responsible for, any damages that result from lack of maintenance; inadequate supervision;

negligence; intentional misconduct of anyone other than the Company, its subcontractors, or their affiliates; inadequate surfacing that was not provided by or recommended by the Company, its subcontractors, or their affiliates; or vandalism.

It is the intent of any insurance provided by Company to protect the Company and any subcontractor performing work under the Contract for

- (1) Product liability Claims arising solely from the negligent design or manufacture of the Playground Equipment when such goods and services are provided by the Company, Company's subcontractors, or their affiliates pursuant to this Contract;
- (2) Claims arising from any act of negligence or wilful misconduct by the Company or any of its agents, employees or subcontractors relating to this Contract, including but not limited to any liability caused by an accident or other occurrence resulting in bodily injury, death, sickness or disease to any person(s) or damage or destruction to any property, real or personal, tangible or intangible; and
- (3) Claims relating to worker's compensation for any employee or subcontractor of the Company;

This clarifies and supersedes any other section of the Contract concerning indemnification that could be interpreted otherwise.

- 33. INSURANCE.** Throughout the term of the Contract, the Company shall comply with the insurance requirements described in this Section. In the event the Company fails to procure and maintain each type of insurance required by this Section, or in the event the Company fails to provide the City with the required certificates of insurance, the City shall be entitled to terminate the Contract immediately upon written notice to the Company.

The Company agrees to purchase and maintain the following insurance coverage during the life of the Contract with an insurance company acceptable to the City of Charlotte, authorized to do business in the State of North Carolina:

- (A) Automobile Liability: Bodily injury and property damage liability covering all owned, non-owned, and hired automobiles for limits of not less than \$1,000,000 bodily injury each person, each accident; and, \$1,000,000 property damage, or \$1,000,000 combined single limit each occurrence/aggregate.
- (B) Commercial General Liability: Bodily injury and property damage liability as shall protect the Company and any subcontractor performing work under the Contract from claims of bodily injury or property damage which arise from performance of the Contract, whether such work is performed by the Company, any subcontractor or anyone directly or indirectly employed by either. The amounts of such insurance shall not be less than \$1,000,000 bodily injury each occurrence/aggregate and \$1,000,000 property damage each occurrence/aggregate or \$1,000,000 bodily injury and property damage combined single limits each occurrence/aggregate. This insurance shall include coverage for products, services, completed operations, personal injury liability and contractual liability assumed under the indemnity provision of the Contract.
- (C) Workers' Compensation: Meeting the statutory requirements of the State of North Carolina and Employers Liability - \$100,000 per accident limit, \$500,000 disease per policy limit, \$100,000 disease each employee limit, providing coverage for employees and owners.

The City shall be named as additional insured during and until completion of the work under the commercial general liability insurance for operations or services rendered under

this Contract. The Company's insurance shall be primary of any self-funding and/or insurance otherwise carried by the City for all loss or damages arising from the Consultant's operations under this agreement. The Company and each of its subcontractors shall and does waive all rights of subrogation against the City and each of the Indemnitees, as defined in Section 5.1.

The Company shall not commence any work in connection with the Contract until it has obtained all of the types of insurance set forth in this Form, and such insurance has been approved by the City. The Company shall not allow any subcontractor to commence work on its subcontract until all similar insurance required of the subcontractor has been obtained and approved.

All insurance policies shall be with insurers qualified and doing business in North Carolina recognized by the Secretary of State and the Insurance Commissioner's Office. The Company shall furnish the City with proof of insurance coverage by certificates of insurance accompanying the Contract.

All insurance certificates must include the City of Charlotte's contract number in the description field.

The City shall be exempt from, and in no way liable for any sums of money that may represent a deductible in any insurance policy. The payment of such deductible shall be the sole responsibility of the Company and/or subcontractor providing such insurance.

Since the playground and the play equipment will be in the care, custody, and control of the end user following installation, it is understood the Company cannot additionally insure the eventual owners of the equipment for any damages that result from:

- 1) lack of maintenance for which the Company or its subcontractors are not contractually obligated to perform, where such lack of maintenance is not as a result of instructions or manuals provided by the Company or its subcontractors ;
- 2) inadequate supervision;
- 3) Negligence (other than negligence of the Company or its subcontractors);
- 4) intentional acts of anyone other than the Company, its subcontractors or their affiliates;
- 5) inadequate surfacing that was not provided by or recommended by the Company, its subcontractors, or their affiliates; or
- 6) vandalism.

34. COMMERCIAL NON-DISCRIMINATION.

As a condition of entering into this Contract, the Company represents and warrants that it will fully comply with the City's Commercial Non-Discrimination Policy, as described in Section 2, Article V of the Charlotte City Code, and consents to be bound by the award of any arbitration conducted thereunder. As part of such compliance, the Company shall not discriminate on the basis of race, gender, religion, national origin, ethnicity, age or disability in the solicitation, selection, hiring, or treatment of subcontractors, vendors or suppliers in connection with a City contract or contract solicitation process, nor shall the Company retaliate against any person or entity for reporting instances of such discrimination. The Company shall provide equal opportunity for subcontractors, vendors and suppliers to participate in all of its subcontracting and supply opportunities on City contracts, provided that nothing contained in this clause shall prohibit or limit otherwise lawful efforts to remedy the effects of marketplace discrimination that has occurred or is occurring in the marketplace. The Company understands and agrees that a violation of this

clause shall be considered a material breach of this Contract and may result in termination of this Contract, disqualification of the Company from participating in City contracts or other sanctions.

As a condition of entering into this Contract, the Company agrees to: (a) promptly provide to the City in a format specified by the City all information and documentation that may be requested by the City from time to time regarding the solicitation, selection, treatment and payment of subcontractors in connection with this Contract; and (b) if requested, provide to the City within sixty days after the request a truthful and complete list of the names of all subcontractors, vendors, and suppliers that the Company has used on City contracts in the past five years, including the total dollar amount paid by the Company on each subcontract or supply contract. The Company further agrees to fully cooperate in any investigation conducted by the City pursuant to the City's Non-Discrimination Policy, to provide any documents relevant to such investigation that are requested by the City, and to be bound by the award of any arbitration conducted under such Policy.

The Company agrees to provide to the City from time to time on the City's request, payment affidavits detailing the amounts paid by the Company to subcontractors and suppliers in connection with this Contract within a certain period of time. Such affidavits shall be in the format specified by the City from time to time

The Company understands and agrees that violation of this Commercial Non-Discrimination provision shall be considered a material breach of this Contract and may result in contract termination, disqualification of the Company from participating in City contracts and other sanctions.

35. **COMPANY WILL NOT SELL OR DISCLOSE DATA.** The Company will treat as confidential information all data provided by the City in connection with this agreement. City data processed by the Company shall remain the exclusive property of the City. The Company will not reproduce, copy, duplicate, disclose, or in any way treat the data supplied by the City in any manner except that contemplated by this agreement.
36. **WORK ON CITY'S PREMISES.** The Company will ensure that its employees and agents shall, whenever on the City's premises, obey all instructions and directions issued by the City's project manager with respect to work on the City's premises. The Company agrees that its personnel and the personnel of its subcontractors will comply with all rules, regulations and security procedures of the City when on the City's premises.
37. **BACKGROUND CHECKS:** The Company agrees that it has conducted or will conduct background checks on all personnel who will be working at the Charlotte service facility or delivering Products or Services under the Contract. The Company will conduct such background checks prior to the personnel commencing work hereunder, whether as part of the Company's standard pre-employment screening practices or otherwise. The Company will complete a background check on an annual basis for each person working at the Charlotte facility. Background check will include at a minimum:
 - a. Criminal records search,
 - b. Identification verification; and
 - c. Proof of authorization to work in the United States.

The Company agrees if any personnel does not meet the background qualifications, he/she shall not be assigned to perform services under this Contract. The Company will notify the City immediately if a background check reveals any conviction(s). If there is any question

as to whether any personnel meets the background qualifications, prior to assignment of any Services under this Contract, the Company shall contact the City immediately.

38. DRUG-FREE WORKPLACE. The City is a drug-free workplace employer. The Company hereby certifies that it has or it will within thirty (30) days after execution of this Contract:

- 38.1 Notify employees that the unlawful manufacture, distribution, dispensation, possession, or use of controlled substance is prohibited in the workplace and specifying actions that will be taken for violations of such prohibition;
- 38.2 Establish a drug-free awareness program to inform employees about (i) the dangers of drug abuse in the workplace, (ii) the Company's policy of maintaining a drug-free workplace, (iii) any available drug counseling, rehabilitation, and employee assistance programs, and (iv) the penalties that may be imposed upon employees for drug abuse violations;
- 38.3 Notify each employee that as a condition of employment, the employee will (i) abide by the terms of the prohibition outlines in (a) above, and (ii) notify the Company of any criminal drug statute conviction for a violation occurring in the workplace not later than five days after such conviction;
- 38.4 Impose a sanction on, or requiring the satisfactory participation in a drug counseling, rehabilitation or abuse program by an employee convicted of a drug crime;
- 38.5 Make a good faith effort to continue to maintain a drug-free workplace for employees; and
- 38.6 Require any party to which it subcontracts any portion of the work under the contract to comply with the provisions of this Section.

A false certification or the failure to comply with the above drug-free workplace requirements during the performance of this Contract shall be ground for suspension, termination or debarment.

39. NOTICES. Any notice, consent or other communication required or contemplated by this Contract shall be in writing, and shall be delivered in person, by U.S. mail, by overnight courier, by electronic mail or by telefax to the intended recipient at the address set forth below. Notice shall be effective upon the date of receipt by the intended recipient; provided that any notice which is sent by telefax or electronic mail shall also be simultaneously sent by mail deposited with the U.S. Postal Service or by overnight courier. Each party may change its address for notification purposes by giving the other party written notice of the new address and the date upon which it shall become effective.

Communications that relate to any breach, default, termination, delay in performance, prevention of performance, modification, extension, amendment, or waiver of any provision of this Contract shall be sent to:

For The Company:	For The City:
Donald R. King	Karen Ewing
PlayCore Wisconsin, Inc. d/b/a Gametime	Procurement Management Division
150 Playcore Drive SE	600 East Fourth Street
Fort Payne, Alabama 35967	Charlotte, NC 28202
Phone: 423.648.5891	Phone: 704.336.2992
Fax: 423.648.5903	Fax: 704.632.8254
E-mail: dking@playcore.com	E-mail: kewing@charlottenc.gov

With Copy To:	With Copy To:
	Cindy White
	Senior Assistant City Attorney
	600 East Fourth Street
	Charlotte, NC 28202
	Phone: 704-336-3012
	Fax: 704-336-8854
	E-mail: cwhite@ci.charlotte.nc.us

All other notices shall be sent to the other party's Project Manager at the most recent address provided in writing by the other party.

- 40. SUBCONTRACTING:** The Company shall not subcontract any of its obligations under this Contract without the City's prior written consent. In the event the City does consent in writing to a subcontracting arrangement, Company shall be the prime contractor and shall remain fully responsible for performance of all obligations which it is required to perform under this Contract. Any subcontract entered into by Company shall name the City as a third party beneficiary.
- 41. FORCE MAJEURE:** Neither party shall be liable for any failure or delay in the performance of its obligations pursuant to the Contract, and such failure or delay shall not be deemed a default of the Contract or grounds for termination hereunder if all of the following conditions are satisfied:

If such failure or delay:

- A. could not have been prevented by reasonable precaution;
- B. cannot reasonably be circumvented by the non-performing party through the use of alternate sources, work-around plans, or other means; and
- C. if, and to the extent, such failure or delay is caused, directly or indirectly, by fire, flood, earthquake, hurricane, elements of nature or acts of God, acts of war, terrorism, riots, civil disorders, rebellions or revolutions or court order.

An event that satisfies all of the conditions set forth above shall be referred to as a "Force Majeure Event." Upon the occurrence of a Force Majeure Event, the affected party shall be excused from any further performance of those of its obligations which are affected by the Force Majeure Event for as long as (a) such Force Majeure Event continues and (b) the affected party continues to use reasonable efforts to recommence performance whenever and to whatever extent possible without delay.

Upon the occurrence of a Force Majeure Event, the affected party shall promptly notify the other by telephone (to be confirmed by written notice within five (5) days of the inception of the failure or delay) of the occurrence of a Force Majeure Event and shall describe in reasonable detail the nature of the Force Majeure Event. If any Force Majeure Event prevents the Company from performing its obligations for more than fifteen (15) days, the

City shall have the right to terminate the Contract by written notice to the Company.

Notwithstanding anything contained herein to the contrary, strikes, slow-downs, walkouts, lockouts, and industrial disputes of the Company or its subcontractors shall not constitute "Force Majeure Events" and are not excused under this provision. Nothing in the preceding Force Majeure provisions shall relieve the Company of any obligation it may have regarding disaster recovery, whether under the Contract or at law.

42 CONFIDENTIALITY.

- 42.1 DEFINITIONS. As used in this Contract, The term “Confidential Information” shall mean any information, in any medium, whether written, oral or electronic, not generally known in the relevant trade or industry, that is obtained from the City or any of its suppliers, contractors or licensors which falls within any of the following general categories:
- 42.2 Trade secrets. For purposes of this Contract, trade secrets consist of information of the City or any of its suppliers, contractors or licensors: (a) that derives value from being secret; and (b) that the owner has taken reasonable steps to keep confidential. Examples of trade secrets include information relating to proprietary software, new technology, new products or services, flow charts or diagrams that show how things work, manuals that tell how things work and business processes and procedures.
- 42.3 Information of the City or its suppliers, contractors or licensors marked “Confidential” or “Proprietary.”
- 42.4 Information relating to criminal investigations conducted by the City, and records of criminal intelligence information compiled by the City.
- 42.5 Information contained in the City’s personnel files, as defined by N.C. Gen. Stat. 160A-168. This consists of all information gathered by the City about employees, except for that information which is a matter of public record under North Carolina law.
- 42.6 Citizen or employee social security numbers collected by the City.
- 42.7 Computer security information of the City, including all security features of electronic data processing, or information technology systems, telecommunications networks and electronic security systems. This encompasses but is not limited to passwords and security standards, procedures, processes, configurations, software and codes.
- 42.8 Local tax records of the City that contains information about a taxpayer’s income or receipts.
- 42.9 Any attorney / client privileged information disclosed by either party.
- 42.10 Any data collected from a person applying for financial or other types of assistance, including but not limited to their income, bank accounts, savings accounts, etc.
- 42.11 The name or address of individual home owners who, based on their income, have received a rehabilitation grant to repair their home.
- 42.12 Building plans of City-owned buildings or structures, as well as any detailed security plans.
- 42.13 Billing information of customers compiled and maintained in connection with the City providing utility services
- 42.14 Other information that is exempt from disclosure under the North Carolina public records laws.

Categories 42.1 through 42.13 above constitute “Highly Restricted Information,” as well as Confidential Information. The Company acknowledges that certain Highly Restricted Information is subject to legal restrictions beyond those imposed by this Contract, and agrees that: (a) all provisions in this Contract

applicable to Confidential Information shall apply to Highly Restricted Information; and (b) the Company will also comply with any more restrictive instructions or written policies that may be provided by the City from time to time to protect the confidentiality of Highly Restricted Information.

The parties acknowledge that in addition to information disclosed or revealed after the date of this Contract, the Confidential Information shall include information disclosed or revealed within one year prior to the date of this Contract.

43. RESTRICTIONS. Company shall keep the Confidential Information in the strictest confidence, in the manner set forth below:

- 43.1 Company shall not copy, modify, enhance, compile or assemble (or reverse compile or disassemble), or reverse engineer Confidential Information, except as authorized by the City in writing.
- 43.2 Company shall not, directly or indirectly, disclose, divulge, reveal, report or transfer Confidential Information to any third party, other than an agent, subcontractor or vendor of the City or Company having a need to know such Confidential Information for purpose of performing work contemplated by written agreements between the City and the Company, and who has executed a confidentiality agreement incorporating substantially the form of this the Contract. Company shall not directly or indirectly, disclose, divulge, reveal, report or transfer Highly Restricted to any third party without the City's prior written consent.
- 43.3 Company shall not use any Confidential Information for its own benefit or for the benefit of a third party, except to the extent such use is authorized by this Contract or other written agreements between the parties hereto, or is for the purpose for which such Confidential Information is being disclosed.
- 43.4 Company shall not remove any proprietary legends or notices, including copyright notices, appearing on or in the Confidential Information.
- 43.5 Company shall use reasonable efforts (including but not limited to seeking injunctive relief where reasonably necessary) to prohibit its employees, vendors, agents and subcontractors from using or disclosing the Confidential Information in a manner not permitted by this Contract.
- 43.6 In the event that any demand is made in litigation, arbitration or any other proceeding for disclosure of Confidential Information, Company shall assert this Contract as a ground for refusing the demand and, if necessary, shall seek a protective order or other appropriate relief to prevent or restrict and protect any disclosure of Confidential Information.
- 43.7 All materials which constitute, reveal or derive from Confidential Information shall be kept confidential to the extent disclosure of such materials would reveal Confidential Information, and unless otherwise agreed, all such materials shall be returned to the City or destroyed upon satisfaction of the purpose of the disclosure of such information.
- 43.8 Company shall restrict employee access to the Confidential Information to those employees having a need to know for purposes of their jobs.

- 43.9 Company shall take reasonable measures to prevent the use or disclosure of Confidential Information by its employees in a manner not permitted by this Contract. The Company shall have each of its employees who will have access to the Confidential Information sign a confidentiality agreement which provides the City and its vendors, licensors, subcontractors, employees and taxpayers the same level of protection as provided by this Contract.
- 44. EXCEPTIONS.** The City agrees that Company shall have no obligation with respect to any Confidential Information that the Company can establish:
- 44.1 Was already known to Company prior to being disclosed by the City;
 - 44.2 Was or becomes publicly known through no wrongful act of Company;
 - 44.3 Was rightfully obtained by Company from a third party without similar restriction and without breach hereof;
 - 44.4 Was used or disclosed by Company with the prior written authorization of the City;
 - 44.5 Was disclosed pursuant to the requirement or request of a governmental agency, which disclosure cannot be made in confidence, provided that, in such instance, Company shall first give to the City notice of such requirement or request;
 - 44.6 Was disclosed pursuant to the order of a court of competent jurisdiction or a lawfully issued subpoena, provided that the Company shall take reasonable steps to obtain an agreement or protective order providing that this Contract will be applicable to all disclosures under the court order or subpoena.
- 45. MISCELLANEOUS**
- 45.1 **ENTIRE AGREEMENT.** This Contract, including all Exhibits and Attachments constitute the entire agreement between the parties with respect to the subject matter herein. There are no other representations, understandings, or agreements between the parties with respect to such subject matter. This Contract supersedes all prior agreements, negotiations, representations and proposals, written or oral. Notwithstanding the forgoing, the parties agree that the ITB and the Bid are relevant in resolving any ambiguities that may exist with respect to the language of this Contract
- 45.2 **AMENDMENT.** No amendment or change to this Contract shall be valid unless in writing and signed by the party against whom enforcement is sought. Amendments that involve or increase in the amounts payable by the City may require execution by a Department Director, the City Manager, or an Assistant City Manager; depending on the amount. Some increases may also require approval by City Council.
- 45.3 **GOVERNING LAW AND JURISDICTION.** North Carolina law shall govern the interpretation and enforcement of this Contract, and any other matters relating to this Contract (all without regard to North Carolina conflicts of law principles). All legal actions or other proceedings relating to this Contract shall be brought in a state or federal court sitting in Mecklenburg County, North Carolina. By execution of this Contract, the parties submit to the jurisdiction of such courts and hereby irrevocably waive any and all objections which they may have with respect to venue in any court sitting in Mecklenburg County, North Carolina.

- 45.4 **BINDING NATURE AND ASSIGNMENT.** This Contract shall bind the parties and their successors and permitted assigns. Neither party may assign this Contract without the prior written consent of the other. Any assignment attempted without the written consent of the other party shall be void. For purposes of this Section, a Change in Control, as defined in Section 42.8 constitutes an assignment.
- 45.5 **SEVERABILITY.** The invalidity of one or more of the phrases, sentences, clauses or sections contained in this Contract or the Exhibits shall not affect the validity of the remaining portion of this Contract or Exhibits so long as the material purposes of this Contract can be determined and effectuated. If any provision of this Contract or Exhibit is held to be unenforceable, then both parties shall be relieved of all obligations arising under such provision, but only to the extent that such provision is unenforceable, and this Contract shall be deemed amended by modifying such provision to the extent necessary to make it enforceable while preserving its intent.
- 45.6 **NO PUBLICITY.** No advertising, sales promotion or other materials of the Company or its agents or representations may identify or reference this Contract or the City in any manner without the prior written consent of the City. Notwithstanding the forgoing, the parties agree that the Company may list the City as a reference in responses to requests for proposals, and may identify the City as a customer in presentations to potential customers.
- 45.7 **WAIVER.** No delay or omission by either party to exercise any right or power it has under this Contract shall impair or be construed as a waiver of such right or power. A waiver by either party of any covenant or breach of this Contract shall not constitute or operate as a waiver of any succeeding breach of that covenant or of any other covenant. No waiver of any provision of this Contract shall be effective unless in writing and signed by the party waiving the rights.
- 45.8 **CHANGE IN CONTROL.** In the event of a change in "Control" of the Company (as defined below), the City shall have the option of terminating this Contract by written notice to the Company. The Company shall notify the City within ten days of the occurrence of a change in control. As used in this Contract, the term "Control" shall mean the possession, direct or indirect, of either (i) the ownership of or ability to direct the voting of, as the case may be fifty-one percent (51%) or more of the equity interests, value or voting power in the Company or (ii) the power to direct or cause the direction of the management and policies of the Company whether through the ownership of voting securities, by contract or otherwise.
- 45.9 **NO BRIBERY.** The Company certifies that neither it, any of its affiliates or subcontractors, nor any employees of any of the forgoing has bribed or attempted to bribe an officer or employee of the City in connection with this Contract.
- 45.10 **FAMILIARITY AND COMPLIANCE WITH LAWS AND ORDINANCES.** The Company agrees to make itself aware of and comply with all local, state and federal ordinances, statutes, laws, rules and regulations applicable to the Services. The Company further agrees that it will at all times during the term of this Contract be in compliance with all applicable federal, state and/or local laws regarding employment practices. Such laws will include, but shall not be limited to workers' compensation, the Fair Labor Standards Act (FLSA), the Americans with Disabilities Act (ADA), the Family and Medical Leave Act (FMLA) and all OSHA regulations applicable to the work.

- 45.11 TAXES. The Company shall pay all applicable federal, state and local taxes which may be chargeable against the Products and/or Services.
- 45.12 SURVIVAL OF PROVISIONS: Those Sections of the Contract and the Exhibits, which by their nature would reasonably be expected to continue after the termination of the Contract shall survive the termination of the Contract, including but not limited to the following:
- | | |
|-------------|---|
| Section 3 | “Term” |
| Section 4.3 | “Employment Taxes and Employee Benefits” |
| Section 13 | “General Warranties” |
| Section 14 | “Additional Representations and Warranties” |
| Section 22 | “Guarantee” |
| Section 28 | “Other Remedies” |
| Section 29 | “Termination” |
| Section 33 | “Insurance” |
| Section 34 | “Indemnification” |
| Section 39 | “Notices” |
| Section 42 | “Confidentiality” |
| Section 45 | “Miscellaneous” |
- 45.13 NON-APPROPRIATION OF FUNDS. If City Council does not appropriate the funding needed by the City to make payments under this Contract for a given fiscal year, the City will not be obligated to pay amounts due beyond the end of the last fiscal year for which funds were appropriated. In such event, the City will promptly notify the Company of the non-appropriation and this Contract will be terminated at the end of the last fiscal year for which funds were appropriated. No act or omission by the City, which is attributable to non-appropriation of funds shall constitute a breach of or default under this Contract.
- 45.14 E-VERIFY. Company shall comply with the requirements of Article 2 of Chapter 64 of the North Carolina General Statutes, and shall require each of its subcontractors to do so as well.
- 45.15 IRAN DIVESTMENT ACT. Company certifies that: (i) it is not identified on the Final Divestment List or any other list of prohibited investments created by the NC State Treasurer pursuant to N.C.G.S. 147-86.58; (ii) it will not take any action causing it to appear on any such list during the term of this Contract; and (iii) it will not utilize any subcontractor that is identified on any such list to provide goods or services hereunder.
- 45.16 PRE-AUDIT. No pre-audit certificate is required under N.C. Gen. Stat. 159-28(a) because this Contract is for an indefinite quantity with no minimum purchase requirement. Notwithstanding anything contained herein to the contrary, this Contract does not require the City to purchase a single product or service, and a decision by the City to not make any purchase hereunder will violate neither this Contract nor any implied duty of good faith and fair dealing. The City has no financial obligation under this Contract absent the City’s execution of a valid and binding purchase order or contract addendum containing a pre-audit certificate.”

45.17 UNIFORM ADMINISTRATIVE REQUIREMENTS

By entering into this Contract, the Company agrees to comply with all applicable provisions of *Title 2, Subtitle A, Chapter II, Part 200* – Uniform Administrative Requirements, Cost Principles, and Audit Requirements for Federal Awards contained in *Title 2 C.F. R. § 200 et seq.*

45.18 COUNTERPARTS.

This Contract may be executed in any number of counterparts, all of which taken together shall constitute one single agreement between the parties.

[Signature Page Follows]

IN WITNESS WHEREOF, and in acknowledgment that the parties hereto have read and understood each and every provision hereof, the parties have caused this Contract to be executed on the date first written above.

PLAYCORE WISCONSIN, INC. D/B/A GAMETIME:

BY: Robert V. Barron

PRINT NAME: ROBERT V. BARRON

TITLE: SENIOR V. P. of SALES

DATE: 05-03-2017

CITY OF CHARLOTTE
CITY MANAGER'S OFFICE:

BY: Landy Harrington

PRINT NAME: Landy Harrington

TITLE: CFO

DATE: 5/15/17

CITY OF CHARLOTTE
RISK MANAGEMENT DIVISION:

BY: Christee Gibson

PRINT NAME: Christee Gibson

TITLE: Ins Mgr

DATE: 5/11/17



EXHIBIT C
NATIONAL NETWORK OF DISTRIBUTORS AND INSTALLERS

The following National Network of Distributors and Installers is an Exhibit to and is incorporated into the Contract to provide Playground Equipment, Outdoor Fitness Equipment, Surfacing, Site Accessories and Related Products and Services (the “Contract”) between the City of Charlotte and Playcore Wisconsin, Inc. d/b/a GameTime.



A PLAYCORE Company

150 PlayCore Drive SE
Ft Payne, AL 35967
(800) 633-2394

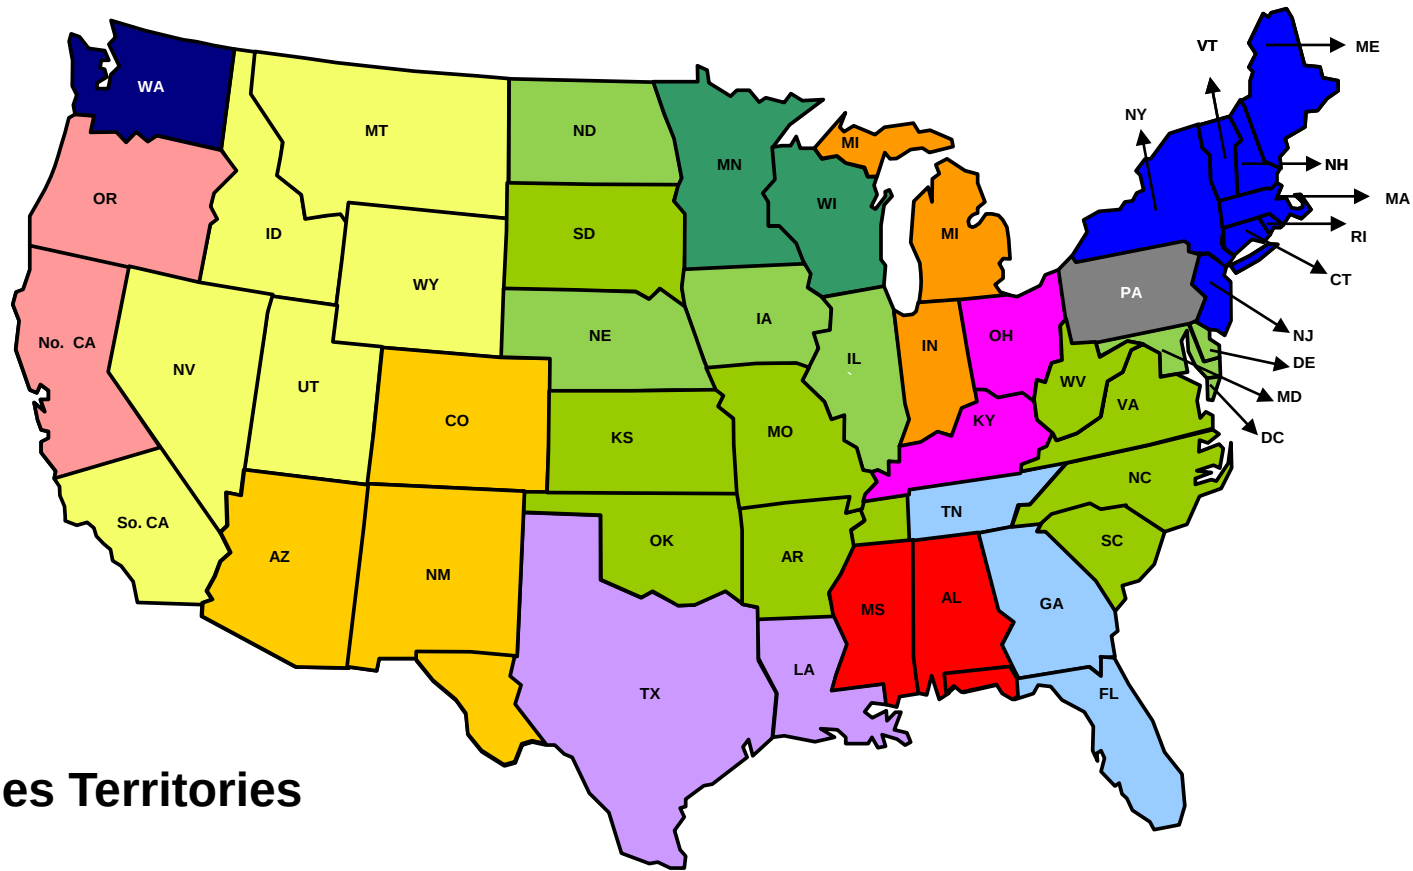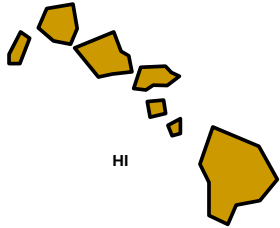

GameTime Sales Territories

PA
Bitting Recreation, Inc.
PO Box 6445
Harrisburg, PA 17112-0445
Tel: (800) 248-8464
Fax: (717) 652-5826
Website: www.bittingrec.com

**FL
GA
TN**
**Dominica Recreation
Products, Inc.**
PO Box 520700
Longwood, FL 32752-0700
Tel: (800) 432-0162
Fax: (407) 331-4720
Website: www.drpin.com

**MI
IN**
Sinclair Recreation
128 E. Lakewood Blvd
Suite 40
Holland, MI 49424
Tel: (800) 444-4954
Fax: (616) 392-8634
Website: www.sinclair-rec.com

**KY
OH**
David Williams & Associates, Inc.
PO Box 218
1010 Harrison Avenue
Harrison, OH 45030
Tel: (800) 762-7936
Fax: (330) 821-4505
Website: www.davidwilliamsassociates.com

**AR KS MO
NC OK SC
VA WV**
Cunningham Recreation
PO Box 240981
Charlotte, NC 28224
Tel: (800) 438-2780
Fax: (704) 525-7356
Website: www.cunninghamrec.com

**CA ID
MT NV
UT WY**
**Great Western
Recreation**
PO Box 97
Wellsville, UT 84339
Tel: (800) 453-2735
Fax: (435) 245-5057
Website: www.gwpark.com

**AK
WA**
**SiteLines Park &
Playground Products**
626 128th Street, S.W.
Suite 104-A
Everett, WA 98204
Tel: (800) 541-0869
Fax: (425) 347-3056
Website: www.sitelines.com

**IA NE
ND SD**
Cunningham Recreation
PO Box 240981
Charlotte, NC 28224
Tel: (800) 438-2780
Fax: (704) 525-7356
Website: www.cunninghamrec.com

**MA ME NJ
NY CT RI
VT NH**
Maturano Recreation Co.
PO Box 106
Spring Lake, NJ 07762
Tel: (800) 922-0070
Fax: (732) 974-0226

**LA
TX**
Total Recreation Products
12022 C. Knigge C Rd, Suite C
Cypress, TX 77429
Tel: (800) 392-9909
Fax: (832) 237-3895

HI
IPR, Inc.
1481 South King Street
Suite 226
Honolulu, HI 96814
Tel: (808) 845-7788
Fax: (808) 952-5501
Website: www.innovativeplaygroundsandrecreation.com

IL
Cunningham Recreation
2135 City Gate Lane, Suite 300
Naperville, IL 60563
Tel: (800) 942-1062
Fax: (630) 554-3750
Website: www.cunninghamrec.com

**No. CA
OR**
MRC-Pacific
1030-B Railroad Avenue
Novato, CA 94947
Tel: (415) 899-9996
Fax: (415) 899-9050
Website: www.gametimenorcal.com

**AZ CO
NM TX**
Triple M Recreation
4638 East Shea Blvd.
Suite B-170
Phoenix, AZ 85028
Tel: (480) 315-9103
Fax: (480) 315-9991
Website: www.triplemrec.com

**DE
MD
DC**
Cunningham Recreation
PO Box 487
Queenstown, MD 21658
Tel: (800) 233-0529
Fax: (410) 827-8855
Website: www.westrecreation.com

**MN
WI**
**Minnesota/Wisconsin
Playground, Inc.**
PO Box 27328
Golden Valley, MN 55427
Tel: (800) 622-5425
Fax: (763) 546-5050
Website: www.mnwiplay.com

**AL
FL
MS**
J.A. Dawson & Co., Inc.
PO Box 1178
Pelham, AL 35124
Tel: (800) 221-8869
Fax: (205) 663-5012

GAMETIME DOMESTIC SALES AGENCY CONTACT INFORMATION

Sales Representative Agency	Address - Website - Territory	Telephone & Fax
Bitting Recreation, Inc.	P. O. Box 6445, Harrisburg, PA 17112	800-248-8464
Randy Bitting	www.bittingrec.com	717-652-5826
	W. PA	
Cunningham Associates	P. O. Box 240981 Charlotte, NC 28224	800-438-2780
Scott Cunningham	www.cunninghamrec.com	704-525-7356
	AR, DE, DC, IA, IL, KS, MD, MO, NE, NC, ND, OK, SC, VA, W. TN, WV	
J. A. Dawson & Co., Inc.	P. O. Box 1178 Pelham, AL 35124	800-221-8869
Craig Struthers	www.jadawsonco.com	205-663-5058
	AL, FL Panhandle, MS	
Dominica Recreation Products, Inc.	P. O. Box 520700 Longwood, FL 32752	800-432-0162
Rob Dominica	www.playdrp.com	407-331-4720
	FL (ex: Panhandle), GA, East/Central TN	
Great Western Recreation, LLC	P. O. Box 97 Wellsville, UT 84339	800-453-2735
Tyler Kyriopoulos	www.gwpark.com	435-245-5057
Lewis Painter	ID, MT, NV, UT, WY, S. CA	
IPR	1481 S. King St., S-226, Honolulu, HI 96814	808-845-7788
Gideon Naiditch	www.ipr-hawaii.com	808-952-5501
Ian Ross	HI	
Marturano Recreation Co., Inc.	P. O. Box 106 Spring Lake, NJ 07762	800-992-0070
Jim Marturano	www.mrcrec.com	732-974-0226
Brian Gates	MA, ME, NJ, NY, CT, RI, VT, E. PA, NH, N. CA, OR	
Minnesota Wisconsin Playgrnd, Inc	P. O. Box 27328 Golden Valley, MN 55427	800-622-5425
Harlan Lehman	www.mnwiplay.com	763-546-5050
Ron Lehman	MN, WI	
Sinclair Recreation, LLC	P. O. Box 1409 Holland, MI 49422	800-444-4954
Diane Sinclair	www.sinclair-rec.com	616-392-8634
Rich Sinclair	IN, MI	
Sitelines Park & Playground	626 128th St., SW, S-104A, Everett, WA 98204	800-541-0869
Gary Max	www.sitelines.com	425-750-7493
	AK, WA	
Total Recreation Products	17802 Grant Road, Cypress, TX 77429	800-392-9909
Bryan O'Conner	www.totalrecreation.net	281-351-2493
Kelly O'Conner	LA, TX	
Triple M Recreation, Inc.	8700 E. Vista Bonita Dr., S-188, Scottsdale, AZ 85255	480-315-9103
Gene Everts	www.triplemrec.com	480-315-1311
Patti Everts	AZ, CO, NM, W. TX	
David Williams & Associates	P. O. Box 208, Harrison, OH 45030	800-762-7936
Bob Greiwe	www.davidwilliamsassociates.com	330-821-4505
David Williams	OH, KY	

b**Bitting - Bramble Landscapes, LLC. -
Bramble, Mark**

586 Sterling Drive
 Sarver, Pa. 16055
 Bus: (724) 859-0958
 Home: 2018
 Mobile: (724) 859-0958
 E-mail: bramble.landscapes@gmail.com

Bitting - Playground Pros (Hartzell, Lowell)

154 N. Sheridan Road
 Newmanstown, PA 17073
 Bus: (610) 589-1769
 Home: 2018
 Mobile: (610) 413-9832
 Bus Fax: (610) 589-1817
 E-mail: bill@theplaygroundpros.com

c**Cunningham - Blueprint Construction, LLC
(Liles, Robbie S.)**

5 Liles Woods LN
 Garner, NC 27529
 Bus: (919) 210-1589
 Home: 2018
 Bus Fax: (919) 779-9436
 E-mail: RL1Builder@gmail.com

**Cunningham - Carlson Consulting and
Contracting**

1150 Prospect Blvd.
 Waterloo, Iowa 50701
 Bus: (319) 234-8965
 Home: 2016
 Mobile: (319) 415-8365
 Bus Fax: (319) 234-8965
 E-mail: landrn1@msn.com

**Cunningham - Cedar Creek Run
Construction - Stanley, Bill**

24072 Zachery Taylor Hwy.
 Culpeper, Va. 22701
 Bus: (877) 640-9811 / (540) 364-9811
 Home: 2016
 Mobile: (703) 244-5991
 Bus Fax: (540) 825-3445
 E-mail: bstanley@ccrconstructionllc.com

Cunningham - CLS Outdoor Services

112 Nivens Drive
 P O Box 790
 Atoka, TN 38004
 Bus: (901) 428-8836
 Home: 2018
 Mobile: (901) 428-8836
 Bus Fax: (901) 475-0015
 E-mail: Chris@clsoutdoorservices.com

Cunningham - Custom Park Services

8019 E. Old Jessup Road
 PO Box 1098
 Jessup, MD 20794
 Bus: (410) 799-7745 or 877-799-7745
 Home: 2017
 Mobile: (410) 365-0502
 Bus Fax: (410) 579-1284
 E-mail: cpsmike@comcast.net

Cunningham - Custom Playgrounds

9957 N. Alpine Road, Suite 100
 Machesney Park, IL 61115
 Bus: (815) 708-8540
 Home: 2016
 Mobile: (815) 505-0500
 Bus Fax: (779) 423-2033
 E-mail: mbk5977@hotmail.com

Cunningham - D C Install, LLC.

503 Niagara
 E. Alton, Illinois 62024
 Bus: (618) 531-0848
 Home: 2017
 Mobile: (618) 531-0848
 Bus Fax: (618) 258-9007
 E-mail: donchatham@charter.net
 E-mail 2: donchatam@charter.net

**Cunningham - D G Services, Inc. (Layne,
Kevin)**

181 Springdale Acres Drive
 Mooresville, NC 28115
 Bus: 17047993878
 Home: 2018
 Mobile: 9802302946
 Bus Fax: 7047993878
 E-mail: dgserve@bellsouth.net

**Cunningham - Elanar Construction
Company**

6620 W. Belmont Avenue
 Chicago, IL 60634
 Bus: (773) 628-7011
 Home: 2018
 Mobile: (773) 908-7629
 Bus Fax: (773) 628-7041
 E-mail: ross@elanar.com
 E-mail 2: ross@elanar.com

Cunningham - Fuertes Systems Landscaping, Inc

15100 S. Indian Boundary Rd.
Plainfield, IL. 60544
Bus: (815) 725-2959
Home: 2016
Mobile: (847) 312-9393
Bus Fax: (815) 725-3165
E-mail: furte1@sbcglobal.net

Cunningham - G.L. Stone and Son, Inc. - Gilkerson, Leondis

24 First Street
Hamlin, WV. 25523
Bus: (304) 824-3800
Home: 2016
Mobile: (304) 208-4550
Bus Fax: (304) 824-3848
E-mail: glstoneandson@zoominternet.net

Cunningham - Grass roots, Inc.

501 W. Central Avenue
Davidsonville, MD 21035
Bus: (410) 721-1093
Home: 2016
Mobile: (301) 785-5770
Bus Fax: (301) 858-1039
E-mail: ccCook@getgrassroots.com

Cunningham - Green-Up Landscape, Inc.

23940 Andrew Road
Plainfield, IL 60585
Bus: (815) 372-3000
Home: 2017
Mobile: (815) 693-1833
Bus Fax: (815) 372-3005
E-mail: brs@green-up.com

Cunningham - Howard's General Contracting

708 Knightswood Road
Fort Mill, S.C. 29708
Bus: (803) 802-1722
Home: 2017
Mobile: (803) 280-5630
E-mail: lance@howardsgc.com

Cunningham - IDE Construction (Turner, Michael)

18601 Green Street
Washington, NE 68068
Bus: (402) 510-0549
Home: 2018
E-mail: turner.michael.17@gmail.com

Cunningham - Jones & Sons Contracting

11409 Boltomley Road
Thurmont, MD 21788
Bus: (301) 898-3743
Home: 2011
Bus Fax: (301) 898-3743
E-mail: lannajones@msn.com

Cunningham - Kay Jay Construction, Inc.

300 S. Carlton Ave. #160
Wheaton, IL. 60187
Bus: (312) 388-3030
Home: 2016
Mobile: (312) 388-3030
E-mail: fred.conforti@sbcglobal.net

Cunningham - Kenneth Company, The

16W064 Jeans Road
Lemont, IL. 60439
Bus: (630) 679-2750
Home: 2016
Mobile: (630) 514-3632
Bus Fax: (630) 325-2780
E-mail: kcoffice@aol.com

Cunningham - Massanelli Construction, Inc.

105 Bellaire Drive
Hot Springs, Arkansas 71901
Bus: (501) 318-7618
Home: 2016
Mobile: (501) 318-7618
Bus Fax: (501) 321-8083
E-mail: TMASSArelli25@yahoo.com

Cunningham - Monkebar Builders, L.L.C.

1214 Towanda Ave., Upper Level
Bloomington, IL 61701
Bus: (309) 829-9111
Home: 2016
Mobile: (309) 825-9111
Bus Fax: (309) 829-5555
E-mail: monkeko@comcast.net

Cunningham - Moore Recreational Products, Inc.

PO Box 472747
Charlotte, NC 28247
Bus: (704) 905-3665
Home: 2017
Mobile: (704) 905-3665
Bus Fax: (704) 643-1369
E-mail: Moorerecreation@gmail.com

Cunningham - Old South Building Corp - Deeds, Rob

1622 Brandon Ave.
Petersburg, Va. 23805
Bus: (804) 307-9307
Home: 2016
Mobile: (804) 307-9307
Bus Fax: (804) 733-1110
E-mail: rob@oldsouthbuild.com

Cunningham - Ozark Mountain Installations, Inc.

9706 Lawrence 2237
Monett, MO 65708
Bus: (417) 235-9475
Home: 2018
Mobile: (417) 235-9475
Bus Fax: (417) 236-0897
E-mail: j.m.pass2@yahoo.com

Cunningham - ParkScape Solutions LLC (Woods, Wayne O.)

8226C Hwy J
Black, MO 63625
Bus: (573) 269-4450
Home: 2017
Mobile: (573) 701-3294
E-mail: wayne@parkscapecolutions.com

Cunningham - Play Structure Plus

364 East Main Street, Suite 172
Middletown, De. 19709
Bus: (302) 528-8791
Home: 2016
Mobile: (302) 528-8791
Bus Fax: (302) 378-0747
E-mail: markmacdonald4@verizon.net

Cunningham - Play-N-Scape, Inc.

190 Briarwod Drive
Crystal Lake, IL 60014
Bus: (815) 693-2769
Home: 2016
Mobile: (815) 459-6758
Bus Fax: (815) 459-5790
E-mail: playnscape@comcast.net

Cunningham - Prestige Landscaping Solutions - Mullins, Jason

5001 NW 10 Apt. 905
Oklahoma City, Ok. 73127
Bus: (405) 885-2015
Home: 2014
Mobile: (405) 820-8304
Bus Fax: (405) 849-2739
E-mail: jmullen@pssokc.net

Cunningham - Reese Construction Company

3720 Lucky Drive
Apex, N.C. 27539
Bus: (919) 329-5501
Home: 2017
Mobile: (919) 427-4685
Bus Fax: (919) 329-5503
E-mail: reeseconstruction@hotmail.com

Cunningham - RJR Enterprises, Inc.

804 N 42nd Street
Rogers, AR 72756
Bus: (479) 936-1092
Mobile: (479) 621-3939
E-mail: RonBrown@nwarjr.com

Cunningham - Robert Kremers Construction

515 S. 86th Street
Omaha, NE 68114
Bus: (402) 658-3357
Home: 2017
Mobile: (402) 658-3357
Bus Fax: none
E-mail: bobkremers1@aol.com

Cunningham - Triad Property Services, Inc.

962 Wiley Lewis Road
Greensboro, NC 27406
Bus: (336) 378-1541
Home: 2017
Mobile: (336) 337-1930
Bus Fax: (336) 378-1541
E-mail: brentattps@triad.rr.com

Cunningham - Woods Const. Serv.

8226B Hwy. J
Black, Mo. 63625
Bus: (573) 269-1113
Home: 2017
Mobile: (573) 701-3294
Bus Fax: (573) 269-1033
E-mail: wayne@woodsconstutionservices.com

c**Cunningham - Zogg & Associates (Zogg, Brent)**

27610 90th Avenue
 Donahue, IA 52746
 Bus: (563) 210-2943
 Home: 2018
 E-mail: zoggdesign@netins.net

Cunningham -Hyde Construction (Hyde, John)

1325 South Bates Avenue
 Springfield, IL 62704
 Bus: (217) 891-4618
 Home: 2018
 E-mail: Backstp23@yahoo.com

d**Dawson, J. A.**

P.O. Box 1178
 Pelham, AL 35124
 Bus: (205) 663-5058
 Home: 2017
 Mobile: (205) 368-4365
 Bus Fax: (205) 663-5012
 E-mail: cstruthers@jadawsonco.com

Dominica - D.W. Recreation Services, Inc. (West, Donald)

2500 NW 79th Ave. #258
 Doral, FL 33122
 Bus: (561) 433-4709
 Home: 2017
 Mobile: (561) 818-4819
 E-mail: dwrecreation@bellsouth.net

Dominica - John Fitzgerald, Inc.

P.O. Box 655
 Sanford, FL 32772

 412 Mattie St.
 Sanford, FL 32773
 Bus: (407) 323-8822
 Home: 2018
 Mobile: (407) 920-2256
 Bus Fax: (407) 323-0999
 E-mail: julie@fivestarininstallers.com

Dominica Recreation Products - Copponex Group LLC (Copponex, Glen)

1478 Highway 124
 Auburn, GA 30011
 Bus: (770) 421-5252
 Home: 2017
 Mobile: (770) 846-2120
 E-mail: greg@copponexgroup.com

Dominica Recreation Products - Outdoor Construction

134 Stanley Court Sutie#E
 Lawrenceville, GA 30046
 Bus: (770) 995-8430 Toll Free 877-995-1100
 Home: 2017
 Mobile: (678) 234-7489
 Bus Fax: (886) 536-5244
 E-mail: terry@occ-ga.com
 E-mail 2: occga@aol.com

Dominica Recreation Products - Pelican Playground Maintenance LLC (De Armond, William)

Suite 202 Dept 213
 Fort Myers, FL 33912
 Bus: (239) 284-7335
 Home: 2018
 E-mail: Billy@pelicanplaygroundmaintenance.com

g**Great West Park and Play - C S Construction (Amick, Chris)**

13049 Lynn Christi Ave
 Bakersfield, CA 93314
 Bus: (661) 978-9748
 Home: 2017
 E-mail: csconstruction@bak.rr.com

Great West Park and Play - California Landscape & Design, Inc. (Kammerer, Steve)

273 N. Benson Avenue
 Upland, CA 91786
 Bus: (909) 949-1601
 Home: 2017
 Mobile: (909) 215-7439
 Bus Fax: (909) 981-9368
 E-mail: skammerer@calandscape.com

Great West Park and Play - Childs Play

1852 Langley Ave
Irvine, CA 92614
Bus: (949) 252-1186
Home: 2017
Mobile: (714) 709-1782
E-mail: chris@childsplaygrounds.com

Great West Park and Play - Cicero Engineering, Inc.

1372 E. Valencia Drive
Fullerton, Ca. 92831
Bus: (714) 871-2800
Home: 2017
Mobile: (562) 762-5147 Frank Cicero
Bus Fax: (714) 871-2801
E-mail: fcicero@ciceroengineering.com

Great West Park and Play - Coastal Park and Recreation - Lapp, Doug

3075 Falda Road
Atascadero, Ca. 93422
Bus: (805) 441-2952
Home: 2018
Mobile: (805) 441-2952
E-mail: doug@coastalparkandrec.com

Great West Park and Play - Distinctive Exteriors, Inc. - Aikens, Phil

6625 South Valley View Blvd
Suite 212
Las Vegas, NV 89118
Bus: (702) 385-4555
Home: 2014
Mobile: (702) 286-7091
E-mail: phil@vegasexteriors.com

Great West Park and Play - Evans Recreation Installation, Inc.

P.O. Box 42607
Las Vegas, Nevada 89116
Bus: (702) 271-8170
Home: 2016
Mobile: (702) 271-8170
Bus Fax: (702) 926-9685
E-mail: doug.e@evansrecreation.com

Great West Park and Play - Evergreen Environment, Inc. (Sandoval, Juan)

8609 Mission Blvd
Riverside, CA 92509
Bus: (951) 332-2218
Home: 2018
Mobile: (951) 337-1757
Bus Fax: (951) 332-2219
E-mail: juan@evergreenenvironment.net

Great West Park and Play - Fullmer Brothers Landscape Maintenan, Inc. (Newbold, Craig)

1825 N. 1450 W
Lehi, Utah 84043
Bus: (801) 571-9899
Home: 2018
Mobile: (801) 671-6257
E-mail: craig@fullmerbrothers.com

Great West Park and Play - Garden Shop Nursery Landscaping

1978 Frazier Avenue
Sparks, Nv. 89431
Bus: (775) 358-3080
Home: 2018
Mobile: (775) 221-0935
Bus Fax: (775) 358-3084
E-mail: gslmike@sbcglobal.net

Great West Park and Play - Great Western Installations - Olson, Derek

Great Western Installations
PO Box 97
Wellsville, Ut. 84339
Bus: (800) 453-2735
Home: 2017
Mobile: Steve (435) 760-5100 / Derek (858) 337-9195
Bus Fax: (435) 245-5057
E-mail: steve@gwpark.com

Great West Park and Play - K.C. Equipment

413 S. Magnolia Ave.
El Cajon, CA 92020
Bus: (619) 443-9730
Home: 2013
Bus Fax: (619) 443-9729
E-mail: info@kcequipmentinc.com

Great West Park and Play - Linnert Builders

1675 No. Shaffer St.
Orange, CA 92867
Bus: (714) 974-4393
Home: 2018
Mobile: (714) 606-4951
Bus Fax: (714) 974-4393
E-mail: blinnert@socal.rr.com

g**Great West Park and Play - Malibu Pacific Tennis Courts, Inc.**

31133 Via Colinas, Suite 107
 Westlake Village, CA 91362
 Bus: (818) 707-3797
 Home: 2013
 Mobile: (818) 991-7445
 Bus Fax: (818) 706-1951
 E-mail: phil@malibupacific.com

Great West Park and Play - Play Foundations, Inc. (Cox, jack)

1330 N. Melrosed Drive Suite F
 Vista, CA 92083
 Bus: 17602958645
 Home: 2018
 Mobile: 17604209689
 Bus Fax: 17602958651

Great West Park and Play - PSI

1747 Colgate Drive
 Thousand Oaks, CA 91360
 Bus: (805) 494-3401
 Home: 2018
 Mobile: (818) 618-2333
 Bus Fax: (805) 494-3343
 E-mail: gdonahoe@ix.netcom.com

Great West Park and Play - Quality Time Recreation

P.O. Box 471
 Clearfield, Ut 84089
 673 W. 1860 N.
 Clinton, Ut. 84015
 Bus: (801) 718-5367
 Home: 2018
 Mobile: (801) 718-5367
 Bus Fax: (801) 728-3558
 E-mail: qtrec@comcast.net

Great West Park and Play - Rasco Construction, Inc.

6588 West 10900 North
 Highland, Utah 84043
 Bus: (801) 360-1723
 Home: 2018
 Mobile: (801) 360-7123
 Bus Fax: (801) 763-7664
 E-mail: Tylertdr@yahoo.com

Great West Park and Play - Recreation Installation

1321 N. Lewis Peak Drive
 Ogden, Utah 84401
 Bus: (801) 388-6980
 Home: 2018
 Bus Fax: (801) 393-2745
 E-mail: julio_membreno@yahoo.com

Great West Park and Play - Zasqueta Contracting, Inc.

PO Box 866
 Spring Valley, CA 91976
 Bus: (619) 589-0609
 Home: 2016
 Mobile: (619) 843-4048
 Bus Fax: (619) 697-6031
 E-mail: azplaygrounds@yahoo.com

Great West Park and Play -Unlimited Engineering Contracting, Inc. (Carter, Kevin)

950 Firestone Circle
 Simi Valley, CA 93065
 Bus: (805) 587-7514
 Home: 2017
 Mobile: (818) 652-6922
 E-mail: unlimitedengineering101@yahoo.com

i**IPR\$ Hawaii Sagum, Danielle**

1481 S. King Street
 Suite 226
 Honolulu, HI 96814
 Bus: (808) 952-7788
 Home: 2017
 Mobile: (808) 679-1113
 E-mail: danielle@ipr-hawaii.com

m**Marturano - A & H contracting**

33 Eastwood Blvd.
 Manalapan, N.J. 07726
 Bus: (732) 972-0006
 Home: 2015
 Mobile: (732) 672-3236
 Bus Fax: (732) 972-0555
 E-mail: ahcontractinginc@aol.com

Marturano - AAH Constuction Corp. (Cinquemani, Led)

21-77 31st Street Suite 107
Astoria, NY 11105
Bus: (718) 267-1300
Home: 2018
Mobile: (917) 709-2021
Bus Fax: (718) 726-1474
E-mail: leoc@aahconstruction.com

Marturano - Buzz Burger Incorporated

13 Twin Pine Way
Glen Mills, PA 19342
Bus: (610) 399-3035
Home: 2016
Mobile: (610) 304-9040
Bus Fax: +1 (610) 399-3375
E-mail: buzz@buzzburgerinc.com

Marturano - California Playground Builders

1490 Norman Ave.
Santa Clara, Ca. 95054
Bus: (408) 748-1220 or (408) 314-3363
Home: 2013
Mobile: (408) 438-2141
Bus Fax: (408) 748-1128
E-mail: jeff@built2play.com

Marturano - Central Jersey Landscaping, Inc.

523A Chesterfield-Arneytown Road
Chesterfield, N.J. 08515
Bus: (609) 298-2450
Home: 2016
Mobile: (609) 722-2082
Bus Fax: (609) 298-2436
E-mail: Mike_CJL@Verizon.net

Marturano - CMJ Construction, Inc.

40 fenton way
Bangor, ME 04401
Bus: (603) 828-5225
Home: 2018
Mobile: (603) 828-5225
Bus Fax: (207) 942-5776
E-mail: Chaddah@aol.com

Marturano - Community Playgrounds, Inc.

200 Commercial Street
Vallejo, Ca. 94589
Bus: (415) 892-8100
Home: 2017
Mobile: (415) 559-8883 / 415-725-8923
Bus Fax: (415) 892-3132
E-mail: cwear@commplay.us

Marturano - Currie Grove, LLC

300 Old Reading Pike
Bldg. 1, Suite 102
Stowe, Pa. 19464
Bus: (610) 970-8846
Home: 2017
Mobile: (610) 310-5926
Bus Fax: (610) 970-4719
E-mail: curriegrove@aol.com

Marturano - Dakota Excavating Contractor, Inc.

200 East Church St.
Bergenfield, NJ 07621
Bus: (201) 439-1000
Mobile: (201) 954-5301
Bus Fax: (201) 439-0444
E-mail: opiedak@aol.com

Marturano - G & G Builders

4542 Contractors Place
Livermore, Ca. 94551
Bus: (925) 846-9023
Home: 2017
Mobile: (925) 570-7606
Bus Fax: (925) 846-9152
E-mail: gcallahan@ggbuildersinc.com

Marturano - Harris Fence Corp. (Harris, Jim)

4492 Route 130
Burlington, NJ 08016
Bus: (609) 387-4050
Home: 2017
Mobile: (609) 517-7613
E-mail: harrisfence@yahoo.com

Marturano - Horizon Concepts, Inc.

53 West Hills Road
Huntington Station, N.Y. 11746
Bus: (631) 271-1963
Home: 2016
Mobile: (516) 864-1522
Bus Fax: (631) 271-1975
E-mail: jhines@horizonconceptsinc.net

Marturano - Kamback Bros. LLC (Kamback, Greg)

54 E. Lagoona Drive
Brick, NJ 08723
Bus: (732) 558-3868
Home: 2017
Mobile: (732) 558-3868
Bus Fax: (732) 477-0046
E-mail: gregKamback@comcast.net

Marturano - Kel-Tech Construction, Inc. - Kelleher, Vincent

12-11 Redfern Ave.
Queens, N.Y. 11691
Bus: (718) 383-3353
Home: 2017
Mobile: (917) 682-3988
Bus Fax: (718) 337-3360
E-mail: vk@keltechconstruction.com

Marturano - Kidzzplay Installation Services

126 Covered Bridge Road
Warwick, N.Y. 10990
Bus: (800) 851-7748
Home: 2016
Mobile: (845) 742-1745
E-mail: cs@kidzzplay.com

Marturano - Lobo Construction Services, Inc.

250 Orchard Road
East Patchoeve, NY 11772
Bus: (631) 286-6184
Home: 2018
Mobile: (516) 807-8462
Bus Fax: (631) 286-6194
E-mail: loboservices@yahoo.com

Marturano - M & M Site Improvement, Inc. (Mcperson, Robert)

53 Gladstone Road
New Rochelle, NY 10805
Bus: (917) 679-1012
Home: 2018
Bus Fax: (914) 813-8639
E-mail: rem129@aol.com

Marturano - Marrs Playground Installation, Co.

16860 Paula Road
Madem, Ca. 93636

P.O. Box 318
Friant, Ca. 93626
Bus: (559) 479-8490
Home: 2017
Mobile: (559) 930-1700
Bus Fax: (559) 479-8490
E-mail: quincymarrs@comcast.net

Marturano - Pat Corsetti, Inc.

610 Fenimore Road
Mamaroneck, NY 10543
Bus: (914) 698-5024
Home: 2017
Mobile: (914) 403-4346
Bus Fax: (914) 698-6746
E-mail: acorsetti@prodigy.net

Marturano - Performance Flooring Systems (Melville, Garth)

289 Milton Road
Rye, NY 10580
Bus: (917) 930-1521
Home: 2018
Mobile: (917) 930-1521
E-mail: garth@sportcourtventures.com

Marturano - Picerno-Giordano Construction, LLC (Richard Picerno)

200 Market Street
Kenilworth, NJ 07033
Bus: (908) 241-4331
Home: 2017
Mobile: (908) 296-0505
Bus Fax: (908) 241-7854
E-mail: Rich@picernogiordano.com

Marturano - Playgrounds Unlimited, Inc

980 Memorex Drive
Santa Clara, CA 95050
Bus: (408) 244-9848
Home: 2016
Mobile: (408) 639-4565
Bus Fax: (408) 330-9256
E-mail: mikea@playgroundsunlimited.net

Marturano - Rubberecycle, LLC. - Gates, Brian

P.O. Box 106
Springlake, N.J. 07762
Bus: (800) 922-0070
Home: 2014
Mobile: (732) 433-6121
Bus Fax: (732) 947-0226
E-mail: bgates@mrcrc.com

Marturano - Scott Construction of Rochester, Inc.

23 Wells Street
Rochester, NY 14611
Bus: (585) 370-6331
Home: 2018
Mobile: (585) 370-6331
Bus Fax: (585) 325-2893
E-mail: mscott1299@hotmail.com

m

Marturano - Shawn T. Gardner Builders

2882 Robert Court
Redding, CA 96002
Bus: (530) 222-2771
Home: 2015
Mobile: (530) 945-2041
Bus Fax: (530) 222-3269
E-mail: gardner7878@sbcglobal.net

Marturano - Silagy Contracting, LLC.

614 Old Post Road
Edison, NJ 08817
P.O. Box 1096
Edison, N.J. 08817
Bus: (732) 287-5544
Home: 2018
Mobile: (732) 921-0780
Bus Fax: (732) 287-8978
E-mail: rsilagy@silagycontracting.com

Marturano - TAJ Assoc

335 Clifton Ave,
Staten Island, NY 10305
Bus: (718) 415-4555
Home: 2018
Mobile: (917) 577-8274
Bus Fax: (718) 442-2567
E-mail: tajassociatesusa@gmail.com

Marturano - Tec-Con Contractors, Inc.

9 Dodd Street
East Orange, NJ 07017
Bus: (973) 674-9191
Home: 2011
Bus Fax: (973) 674-2834
E-mail: Tec_Con@comcast.net

Marturano - Titan Development, Inc.

8534 Seaman Rd
Gasport, NY 14067
Home: 2018
Mobile: (716) 913-5957
E-mail: bjvbwod@yahoo.com

Marturano - Whirl Construction

187 Main Street,
P.O. Box 110
Port Monmouth, NJ 07758
Bus: (732) 495-3715
Home: 2017
Mobile: (732) 496-5706
Bus Fax: (732) 495-6133
E-mail: info@whirlconstruction.net

Marturano - Who Built Creative Builders

80 Alta Dr.
Petaluma, CA 94954

P.O. Box 5207
Petaluma, CA 94955
Bus: (707) 763-6210
Home: 2017
Mobile: (707) 696-7734
Bus Fax: (707) 658-2513
E-mail: jana@whobuilt.biz

Minnesota&Wisc. - C.K.&C. Installation, Inc.

12735 - 274th Circle
Zimmerman, MN 55398
Bus: (763) 856-5293
Home: 2018
Mobile: (763) 244-0188
Bus Fax: (763) 856-0536
E-mail: tucker@izoom.net

Minnesota&Wisc. - Southern Coating Systems

8960 205 St. West #432
Lakeville, MN 55044
Bus: (952) 469-3439
Bus Fax: (952) 469-3430
E-mail: scssafetup@frontiernet.net

s

Sinclair Recreation - G & C Contracting, LLC. - Krohn, Geoff

16801 S. Mill Creek Rd.
Noblesville, In. 46062
Bus: (317) 694-4373
Home: 2016
Mobile: (317) 694-4373
Bus Fax: (317) 770-7482
E-mail: gandccontract@comcast.net

Sinclair Recreation - Michigan Recreational Construction, Inc. Sheffer, Craig A.

P.O. Box 2127
Brighton, MI 48116

1019Victory Drive
Howell, Mi. 48843
Bus: (517) 545-7122
Home: 2016
Mobile: (313) 806-8406
Bus Fax: (517) 545-7144
E-mail: craig@buildingfun.com

S**Sinclair Recreation - Play Builders LLC**

128 E. Lakewood Blvd
Suite 40 B
Holland, MI 49424
Bus: (616) 218-1053
Home: 2011
Mobile: (616) 218-1053
Bus Fax: (616) 994-0345
E-mail: rich@sinclair-rec.com

Sinclair Recreation - Pro Installation Plus, Inc.

60-B W.Terra Cotta Avenue #185
Crystal Lake, IL 60014
Bus: (815) 479-7220
Home: 2017
Bus Fax: (815) 479-7221
E-mail: playinstal@aol.com

Sinclair Recreation - Rent A Son

2294 S. Hickory Ridge Road
Milford, Mi. 48380-1920
Bus: (989) 233-3210
Home: 2018
Mobile: (989) 233-3210
E-mail: wuerf3@aol.com

Sitelines - Cascade Mini Excavating, Inc.

1266 Bay Loop S.W.
Tumwater, Wa. 98512
Bus: (360) 556-3552
Home: 2018
Mobile: (360) 556-3544
E-mail: install@cmeplay.net

Sitelines - G.R. Morgan Construction

10536 S.W. 25th Avenue
Portland, OR 97219
Bus: (503) 452-4268
Home: 2018
Mobile: (503) 803-4802
Bus Fax: (503) 245-4872
E-mail: geo_morgan@msn.com

Sitelines - L.W. Sundstrom, Inc.

P.O. Box 893
Ravensdale, Wa. 98051
Bus: (206) 730-8901
Home: 2017
Mobile: (206) 730-8901
Bus Fax: (425) 413-2533
E-mail: len@lwsundstrom.com

Sitelines - Picture Perfect Playgrounds Stoddard, Curtis

P.O. box 807
Ashton, ID 83420
Bus: (208) 652-3284
Home: 2016
Mobile: (208) 521-0161
Bus Fax: (208) 652-3285
E-mail: bookkeeper@pictureperfectplaygrounds.com

Sitelines - Precision Recreation Contractors, Inc.

6821 S.E. Johnson Creek BLVD.
Portland, OR 97206
Bus: (503) 788-4002
Home: 2018
Mobile: (503) 572-8248
Bus Fax: (503) 788-4003
E-mail: ed@precisionrecreation.com

Sitelines - Proexc, LLC (Kyllonen, James)

P.O. box 2803
Battleground, WA 98604
Bus: (360) 666-9276
Home: 2018
E-mail: office@proexcllc.com

Sitelines - Prosser & Sons

North 5544 Drumheller
Spokane, WA 99205-7509
Bus: (509) 326-4907
Home: 2015
Mobile: (509) 993-2840
Bus Fax: (509) 326-4907
E-mail: gmprosser@juno.com

Sitelines - R & R Construction, Inc.

P.O. Box 10
Carbonado, WA 98323
Bus: (360) 829-2300
Home: 2018
Mobile: (253) 350-7449
Bus Fax: (360) 829-2700
E-mail: wendy@rrconinc.com

t**Total Recreation - Barcon Construction**

143 EL Cerrito Circle
San Antonio, TX 78232
Bus: (210) 867-2278
Home: 2019
Mobile: (210) 867-2278
Bus Fax: (210) 867-9500
E-mail: bpassini_barcon@yahoo.com

Total Recreation - Cross Country

3804 Simmons Creek Lane
Flower Mound, Tx. 75022-5495
Bus: (972) 355-8580
Home: 2018
Mobile: (972) 768-1713
Bus Fax: (972) 355-2902
E-mail: cross.country.corp@gmail.com

Total Recreation - Crosswinds Contracting, Inc. (Les Shannon)

905 Sandy Beach Drive
Conroe, TX 77304
Bus: (936) 522-8522
Home: 2018
Mobile: (936) 522-8522
E-mail: lesshannon@mac.com

Total Recreation - DecorCrete, Inc. - Schaeffer, Charles

154 Oak Lane
Chatham, La. 71226
Bus: (318) 249-2016
Home: 2018
Mobile: (832) 202-9838
E-mail: charlie@decorcrete.com

Total Recreation - Indian Nations Ent - Liles, Mike Garvin / Jeff

10252 Mustang Run
Forney, Tx. 75126
Bus: (214) 704-2115
Home: 2017
Mobile: (214) 704-2115
Bus Fax: (972) 564-5755
E-mail: jliles@gmail.com

Total Recreation - Majestic Playground Services, LLC. Givens, Maury Scot

30274 White Egret Street
Denham Springs, La. 70726
Bus: (225) 667-3062
Home: 2017
Mobile: (225) 937-0791
Bus Fax: (225) 667-3035
E-mail: scotgivens@cox.net

Total Recreation - Paradigm Contracting, LLC. - Bergold, Helen

10719 Twilight Vista
Austin, Tx. 78736
Bus: (512) 300-3636
Home: 2017
Mobile: (512) 300-3636
Bus Fax: (512) 692-2947
E-mail: helen@paradigmcontract.com

Total Recreation - Pro Playground Installations, Inc - Schrock, Don

4 Wedgewood Blvd
Conroe, Tx. 77304
Bus: (936) 443-7235
Home: 2018
Mobile: (936) 443-7235
Bus Fax: (936) 441-3341
E-mail: don@schrockenterprise.com

Total Recreation - RGH Landscape, Inc.

P.O. Box 51376
Amarillo, TX 79159
Bus: (806) 358-4222
Home: 2016
Mobile: (806) 674-2810
Bus Fax: (806) 358-4222
E-mail: rghall1@suddenlink.net

Total Recreation - Simmons Builders General Contractor, Inc.

3804 Simmons Creek Lane
Flower Mound, TX 75022-5495
Bus: (972) 355-8580
Home: 2018
Mobile: (972) 768-1719
Bus Fax: (972) 355-2902
E-mail: simmons.buildersgc@gmail.com
E-mail 2: simmonsbuilders@comcast.net

Total Recreation - Wade Contractors, Inc.

23024 Yupon
Porter, TX 77365
Bus: (281) 354-1934
Home: 2018
Mobile: (281) 435-8004
Bus Fax: (501) 204-4034
E-mail: Wade Contractors, Inc.

Triple M Recreation - Four Rivers, LLC. - Leck, Kris

615 E. Walnut Street
Deming, NM. 88030
Bus: (575) 494-5788
Home: 2018
Mobile: (575) 494-5788
E-mail: kris@lecklandscape.com

t

Triple M Recreation - Hansen & Prezzano Builders LLC

PO Box 359
Peralta, NM 87042
Bus: (505) 865-3900
Home: 2018
Mobile: (505) 228-1130
Bus Fax: (505) 865-3922
E-mail: hansenprezzano@qwestoffice.net

Triple M Recreation - Premier Construction Corporation

899 W. Daniel RD
San Tan Valley, AZ 85143
Bus: (520) 429-5245
Home: 2018
Mobile: (520) 429-5245
Bus Fax: (520) 529-1301
E-mail: alex@premiercorp.us

Triple M Recreation - Progressive Playgrounds, Inc.

12784 N. 3rd St.
Paskes, CO 80134
Bus: (303) 805-8992
Home: 2014
Mobile: (303) 324-7900
Bus Fax: (303) 805-8991
E-mail: mkhickman@msn.com

Triple M Recreation - Triclops Services, LLC

720 Austin Ave. #200
Erie, Co. 80516
Bus: (720) 323-8845
Home: 2017
Mobile: (720) 323-8845
Bus Fax: (303) 833-4460
E-mail: blake@irwin-companies.com

W

WI Playground - Captured Live

12 Narhaniel Chrichlow Drive
Valsayn
Trinida
Bus: (868) 689-9896
Home: 2018
Mobile: (868) 689-9896
E-mail: capturedlivett@gmail.com

Williams, David - C & W Construction

15743 Terramont NE
Minerva, Oh. 44657
Bus: (330) 495-8590
Home: 2017
Mobile: (330) 495-8590
Bus Fax: (330) 821-4505
E-mail: charlie@cpsionline.com

Williams, David - Playground Equipment Services, LLC

8510 Coyhill Lane
Cincinnati, Ohio 45239
Bus: (513) 923-2333
Home: 2017
Mobile: (513) 236-6906
Bus Fax: (513) 923-2444
E-mail: eric@playgroundequipmentservices.com

Williams, David - Walter Schunk Excavating & Trucking, Inc.

P.O. Box 56
Miamitown, OH 45041
Bus: (513) 353-4760
Home: 2017
Mobile: (513) 659-9702
Bus Fax: (513) 738-0684
E-mail: toddschunk@yahoo.com

EXHIBIT D
FREIGHT RATE SCHEDULES

The following Freight Rate Schedules are an Exhibit to and is incorporated into the Contract to provide Playground Equipment, Outdoor Fitness Equipment, Surfacing, Site Accessories and Related Products and Services (the “Contract”) between the City of Charlotte and Playcore Wisconsin, Inc. d/b/a GameTime.

25 - Freight Rates

Hugh McRae Park,
Wilmington, NC



EXHIBIT E
PRODUCT WARRANTIES

The following Product Warranties are an Exhibit to and is incorporated into the Contract to provide Playground Equipment, Outdoor Fitness Equipment, Surfacing, Site Accessories and Related Products and Services (the “Contract”) between the City of Charlotte and Playcore Wisconsin, Inc. d/b/a GameTime.

REQUEST FOR PROPOSAL 269-2017-028
SECTION 20 WARRANTY DIRECTORY

File No.	Provider
24.00	Warranty Directory
20.01	GameTime Playground Equipment
20.02	GTImpax
20.03	GTShade
20.04	BigToys (and EaryWorks-NatureRocks)
20.05	Colorado Time Systems MultiSport Scoreboards
20.06	Colorado Time Systems Timing Systems
20.07	Dero
20.08	Everlast
20.09	GT Grandstands
20.10	Harmony
20.11	NRS
20.12	Power Systems
20.13	Spectrum Aquatics
20.14	The Fountain People
20.15	UltraPlay
20.16	UltraSite - UltraShade - UltraShelter
20.17	Water Odyssey

Note: some warranties cover multiple product offerings

150 PlayCore Drive, SE
Fort Payne, Alabama 35967
Telephone: 256/845-5610
Facsimile: 256/845-9361
Email: service@gametime.com



GAMETIME® WARRANTIES

GameTime provides warranties on all materials and workmanship for one year, excluding vandalism.

In addition, GameTime offers:

- ✓ Lifetime limited warranty on PowerScape®, PrimeTime®, Xscape® & IONiX® uprights.
- ✓ Lifetime limited warranty on all hardware.
- ✓ Lifetime limited warranty on GameTime PowerScape Tru-Loc® connections.
- ✓ Lifetime limited warranty on PrimeTime and Xscape bolt-through connections.
- ✓ Fifteen-Year limited warranty on metal decks, pipes, rungs, rails and loops.
- ✓ Fifteen-Year limited warranty on rotationally molded products.
- ✓ Five-Year limited warranty on glass fiber reinforced concrete PlayWorx structures.
- ✓ Five-Year limited warranty on glass fiber reinforced polymers Tuff Forms sculptures.
- ✓ Twenty-Year limited warranty on Timber Décor™ & Timbers recycled plastic lumber.
- ✓ Five-Year limited warranty on nylon-covered cable net climbers and components.
- ✓ Ten-Year limited warranty on pressure-treated pine and redwood products.
- ✓ Ten-Year limited warranty on Advanced, Elite & stationary Base Series posts & bars.
- ✓ Ten-Year limited warranty on site furnishings.
- ✓ Ten-Year limited warranty on integrated GTShade® products.
- ✓ Ten-Year limited warranty on fiberglass and DHPL signage.
- ✓ Five-Year limited warranty on Super Seats™.
- ✓ Three-Year limited warranty on SaddleMates® rubber and “C”-springs.
- ✓ One-Year limited warranty on all other GameTime products.

All warranties specifically exclude damage caused by vandalism; negligence, improper installation or improper use; changes in appearance resulting from weathering; scratches, dents or marring as a result of use. Warranties are valid only if products are installed and maintained in accordance with GameTime instructions and use approved parts.



FIFTEEN YEAR LIMITED (PERFORMANCE) WARRANTY

Effective June 1, 2008

GameTime warrants the GT Impax Engineered Wood Fiber Surfacing installation to the original purchaser for a period of fifteen (15) years from date of installation. This limited warranty applies only to GT Impax Engineered Wood Fiber Surfacing that has been approved for installation.

Performance:

In the event the Materials do not conform or perform as expected, the Limited Warranty shall be limited to replacement of the defective Materials in question, and shall not include installation or consequential damages or refund. This Limited Warranty does not cover normal wear.

Conditions:

This Limited Warranty is conditional upon the Surfacing being properly installed and maintained by the purchaser in accordance with written instructions provided by GameTime.

What Is Covered?

1. GameTime warrants, to the original purchaser, that the GT Impax Engineered Wood Fiber surfacing system will meet ASTM F1292-04 at the specified critical height (8 ft. for an 8 in. depth of GT Impax Engineered Wood Fiber, 12 ft. for a 12 in. depth) for a period of fifteen (15) years from the date of installation, subject to the conditions and exclusions shown below.
2. GameTime warrants, to the original purchaser, that the GT Impax Engineered Wood Fiber Surfacing will be free from defects upon delivery, subject to the conditions and exclusions shown below.

If the GT Impax Engineered Wood Fiber surfacing is defective within the applicable warranty period, GameTime will, subject to the conditions set forth below, replace defective installation components at no charge within a reasonable period of time. Components used for replacement under this warranty are warranted for the remainder of the original warranty period. The replacement of defective components shall constitute the sole and exclusive remedy in the event of a breach of warranty.

FIFTEEN YEAR LIMITED (PERFORMANCE) WARRANTY

EXCLUSIONS

Incorrect installation, including insufficient drainage, failure to install all material delivered, failure to maintain the surface depth thereof, failure to use GT Impax wear mats in high use areas (swings, slides etc.), abnormal use, lack of or improper maintenance, acts of vandalism shall void this limited warranty and GT Impax shall have no responsibility with respect to damage resulting there from. In addition, changed impact attenuation characteristics created by sand or other materials tracked into the System are not covered by this Warranty as is acts of God, or any other cause beyond the control of GameTime will not be covered by this limited warranty.

**NO REPRESENTATIVE OF THE SELLER HAS AUTHORITY TO MAKE ANY
REPRESENTATIONS OR PROMISES EXCEPT AS STATED HEREIN.**

**THERE ARE NO WARRANTIES EITHER EXPRESSED OR IMPLIED, INCLUDING THE IMPLIED
WARRANTIES OF MERCHANT ABILITY AND FITNESS FOR A PARTICULAR PURPOSE THAT
EXTEND BEYOND THE WARRANTIES CONTAINED IN THIS DOCUMENT. GAMETIME SHALL
NOT BE LIABLE FOR ANY INCIDENTAL, CONSEQUENTIAL OR OTHER DAMAGES TO THE
STRUCTURE OR ITS CONTENTS ARISING UNDER ANY THEORY OF LAW WHATSOEVER.**

**Some states do not allow limitations on how long an implied warranty lasts or the exclusion or limitations
of incidental or consequential damages, so the above limitation or exclusions may not apply to you. This
warranty gives you specific legal rights and you may also have other rights that vary from state to state.**

Warrantor: GameTime
P.O. Box 680121, Fort Payne, AL 35968
800-235-2440

Order number:

Name of project:

Customer:

Location:

Date of installation:

Representative:



WARRANTY

GT Impax Loose Shredded Rubber Surfacing is manufactured from recycled automobile and truck tires and is guaranteed to meet or exceed the ASTM Standard Specification for Impact Attenuation of Surface Systems Under and Around Playground Equipment Playground Surfacing Guidelines used by U.S. Consumer Products Safety Commission.

GameTime warrants GT Impax Loose Shredded Rubber Surfacing against total color loss for eight years from the purchase date and in turn warrants the impact attenuation performance of this product for the lifetime of ownership (not to exceed fifty years), subject to the conditions and exclusions listed below.

All product warranties are conditioned upon GT Impax Loose Shredded Rubber Surfacing being properly installed and maintained by the end-user in accordance with the installation and maintenance guidelines available from GameTime.

GameTime's entire liability and the purchaser's sole remedy, in the unlikely event that GT Impax Loose Shredded Rubber Surfacing does not conform to this guarantee, shall be limited to the replacement of defective material and shall not include the removal costs or installation costs or consequential damages or refund.

No other guarantee or warranty is expressed, written or implied except stated herein. Vandalism, physical loss or any abnormal use shall void this warranty, and GameTime shall have no responsibility with respect to damage resulting therefrom. Additionally, this warranty shall be void if foreign materials that affect impact attenuation are deposited onto or into these products. Under no conditions shall GameTime be liable for any damages whatsoever arising from the use of or inability to use the aforementioned products, even if GameTime has been advised of the possibility of such loss.

**Warrantor: GameTime
P.O. Box 680121, Fort Payne, AL 35968
800-235-2440**

Order number:

Name of project:

Customer:

Location:

Date of Installation:

Representative:



A PLAYCORE Company

10 YEAR LIMITED WARRANTY

Playcore Inc. (the “Seller”) warrants that the GT Impax Interlocking Tile safety surfacing system will be free from defects in material and workmanship. The Seller further warrants that the GT Impax Interlocking Tile safety surfacing system complies with the requirements of the ASTM F1292 Standard specification for impact attenuation of surface system under playground equipment.

The Warranty Covers

- Surface wear due to ordinary abrasion from pedestrian traffic will not penetrate the wear course of the surface.
- The locking system, installing the tile according to manufacture’s specifications, will ensure that the surface will remain secure and functional.
- The product will comply with the requirements of ASTM F1292-04 at the height the manufacture rated the GT Impax Interlocking tile system at the time of purchase.

Duration of Warranty

- This is a 10 year limited warranty, prorated as outlined in the schedule shown below. This warranty maybe transferred with the property.

Terms of Warranty

- Any segment of a GT Impax Interlocking Tile surface that meets the criteria will be repaired or replaced, at the Seller’s option and in conjunction with the warranty coverage schedule below.

Warranty Submittal Process

- A warranty claim should be made directly to the Seller. All claim submittals will require the following information. Please provide a description of the claim defect and the date the defect was discovered, a photographic image if image (if applicable) of the claim defect, the date of the original installation, the project name and your name, address and phone numbers. The Seller will provide notification of any additional information and physical evidence that may be required to process your claim.

Warranty Coverage Schedule

- The Seller shall be responsible for the 100% of the cost of the repair or replacement of any product found to be defective or not in compliance with the warranty herein within the first six (6) years following the original shipment of the product. Where any product is found to be defective or not in compliance with the warranty herein more than six (6) years following the original shipment of the product, the Seller shall only be responsible for a portion of the cost of the repair or replacement of such products as follows (and the buyer shall bear and pay the remaining portion of such cost):

Number of years from date of original shipment to date of claim	Percentage of purchase price of product for which Seller is responsible
0-6.....	100%
More than 6, less than 7.....	60%
More than 7, less than 8.....	40%
More than 8, less than 9.....	30%
More than 9, less than 10.....	20%

Warranty Exclusions

This warranty does not cover:

- Product failure caused by accidents, misuse, natural disaster, vandalism, improper installation or maintenance and the like (see installation, care and maintenance instructions)
- Color change caused by exposure to UV and/or normal abrasion from pedestrian traffic
- Failure due to improper sub-surface preparation
- Resilient flooring may suffer visible damage as a result of extreme high forces (up to 2000 pound per square inch).

Common contributors of this type of force include but are not limited to stiletto or high heels, as well as narrow tipped chair supports. GT Impax Interlocking Tile resilient surfacing is not designed to perform under such concentrated high pressure.

Playcore will not accept claims for damage caused by extreme high force.

Additional Consideration

The Seller's liability is limited to the material and transportation cost of the repair or replacement of the product at the Seller's option. The Seller shall be responsible for the installation cost and the cost of other work in connection with the repair and replacement only if such work was performed by Seller in the original installation. Where GT Impax Interlocking Tile are installed only in high traffic areas or installed in combination with other surfacing products not sold by the Seller, such GT Impax Interlocking Tiles are excluded from this warranty.

- In the event of repair, replacement, or refinishing under this warranty, the warranty applicable to the replacement material or to the repaired or refinished product will extend only for the time remaining under the original warranty.
- The Seller reserves the right to discontinue or change any design or color of any product at any time and without notice or liability. If, for any reason, products of the type originally purchased are no longer available at the time a warranty claim is made, Seller may substitute another product determined by Seller to be of comparable quality and price.
- THIS WARRANTY IS IN LIEU OF ALL OTHER WARRANTIES, EXPRESS OR IMPLIED, INCLUDING BUT NOT LIMITED TO IMPLIED WARRANTIES OR MERCHANTABILITY AND FITNESS FOR A PARTICULAR PURPOSE.
- Your exclusive remedy for any breach of warranty is as set forth in the warranty. This warranty gives you specific legal rights. You may have other rights which vary from state to state.



Recycled Poured Rubber Surfacing

POURED IN PLACE (PIP) WARRANTY

Playground Equipment

GameTime warrants the GT Impax recycled poured rubber surface (referred to as PIP) installed and maintained in accordance to GameTime specifications, under this contract agreement for a period of five (5) years commencing from the date of substantial completion. This limited warranty shall provide for 100% of the cost for necessary repairs caused by the failure of the GT Impax PIP due to workmanship and materials only, and pertains only to the surfacing material agreed to under this contract.

Water Play Equipment

GameTime warrants the GT Impax recycled poured rubber surface (referred to as PIP) installed and maintained in accordance to GameTime specifications, under this contract agreement for a period of three (3) years commencing from the date of substantial completion. This limited warranty shall provide for 100% of the cost for necessary repairs caused by the failure of the GT Impax PIP due to workmanship and materials only, and pertains only to the surfacing material agreed to under this contract.

Water Play Equipment Only: If aliphatic binder is not used, poured rubber surfacing (PIP) will carry a maximum one-year (1) warranty.

This limited warranty includes GameTime's obligation to only repair and/or replace any defective materials or workmanship in the surface area or surface areas that have failed during the warranty period. A failed area or failed areas include edge raveling, bubbling, delamination, peeling, and loss of integrity as a result of the GT Impax recycled poured rubber degradation. GameTime is under no obligation or responsibility to repair and/or replace the GT Impax recycled poured rubber "PIP" surface if damaged during the curing process (Unless specified in contract), damage by vandalism (including stains, cuts, burns, gouges, etc.), product misuse, abuse or alteration, improper slab or base or sub-base design or construction, improper drainage, improper or lack of specified required maintenance, any foreign residue that may be deposited on the surface, normal wear and tear (including slight color variations, and color fading), damage from sharp objects (high heels, spikes, etc.), problems caused by moisture, alkali, hydrostatic pressure, cracking, shifting, or lifting of the substrate, or acts of God.

All warranty claims shall be made in writing to GameTime within thirty (30) days after the Owner has knowledge thereof, but in no event later than thirty (30) days after expiration of the warranty period. The written notification from the Owner shall include the following: the date of the first notice of the failure, details of the failure, photos of the failed area and a request for a warranty claim meeting with GameTime at the installation site (if applicable). GameTime shall not be responsible for warranty claims for any notices received from the Owner after thirty (30) days of Owner's first knowledge of the failure.

GameTime shall determine the validity of all claims after sufficient evidence has been gathered. GameTime shall then replace, repair or make a refund for any claims validated by it. Any refund, credit or allowance provided to the Owner on a warranty claim is exercisable only if said allowance is used to accommodate replacement with a GT Impax recycled poured rubber surface.

Any dispute as to whether and to what extent there is a GT Impax recycled poured rubber surfacing failure and a subsequent valid warranty claim within the meaning of this warranty shall be initially dealt with by joint investigation and discussion between GameTime and owner in order to achieve a mutually agreeable solution. If such a solution cannot be reached within thirty (30) days, then either the Owner of GameTime shall submit the matter to an arbitrator who is a member of the American Arbitration Association and who shall make a determination in accordance with the rules and regulation of said American Arbitration Association. The decision of said arbitrator shall be binding on both parties.

This limited warranty is exclusive of the underlying material (e.g. existing surface, existing or new asphalt, concrete, base, sub-base or sub-grade). If the underlying material fails for any reason whatsoever (including hydrostatic pressure, cracking, shifting, heaving), then GameTime warranty shall be rendered invalid. If the underlying material is concrete, a "curing agent" is NOT allowed, as it will probably cause delamination of the GT Impax recycled poured rubber. Additionally, there is no warranty against surface cracking along expansion joints and underlying cracks, or separating from an adjacent border, curb or walkway. This limited warranty does not include discoloration as a result of ultraviolet rays, unapproved cleaning materials or vandalism. **WARNING:** Surface temperatures can prove dangerous under warm weather conditions. Shoes and/or socks must be worn during warm weather conditions.

Owner agrees that it will not, under any circumstances, make alterations to the GT Impax recycled poured rubber surface without the written authorization of GameTime. Any unauthorized alteration by the Owner shall result in the immediate termination of all warranties for the GT Impax recycled poured rubber surfacing and shall also give rise to the duty of the Owner to hold harmless, defend and indemnify GameTime from any claim, suit or cause of action, personal injury, death, or property damage arising out of or related to said alteration.

This limited warranty is expressly made in lieu of any other warranties and is exclusive to the original Owner. Owner acknowledges that the limited warranty will be voided if the Owner fails to follow the GameTime Maintenance Guidelines provided by GameTime. Owner agrees that in no event shall GameTime have any liability to Owner for loss of use or loss of profits or any form of consequential damages. **NOTE:** The following chemicals can cause potential damage to the GT Impax recycled poured rubber and should be avoided: disinfectants, concentrated bleach, gasoline, diesel, hydraulic and lubricating oils, weak acids and organic solvents.

If the contract price is not paid in a timely manner as per the terms and conditions of the agreed contract, the limited warranty is automatically voided. Any damages to the surface during the curing period will be repaired or paid for at the Owner's expense. This limited warranty does not lessen or eliminate any other contractual obligation of Owner to GameTime.

Warrantor: GameTime
P. O. Box 680121, Fort Payne, AL 35968
800-235-2440

Order number:

Name of project:

Customer:

Location:

Date of installation:

Representative:

Date

Turf

Product Specification

PART 1 – GENERAL

Work Details:

Provide all labor, materials, equipment, and tools necessary for the complete installation of synthetic grass safety surface. The system shall consist of, but not necessarily be limited to, the following:

Synthetic Grass: consisting of fibers that are nominal 1 3/4 inch long. Turf fiber construction consisting of polyethylene monofilament and texturized polypropylene thatch tufted to a 2-layer stabilized woven polypropylene fabric (primary backing), with a secondary backing (stitch binder) of urethane or Duraflo. (GT Impax Turf™ synthetic turf or equivalent).

Pad Underlayment System A: consisting of porous closed cell composite materials. Thickness and density of panels shall be sufficient so that system meets the fall height requirements. GT Impax Turf™ Pad or equivalent.

Pad Underlayment System B: consisting of 50% recycled tire buffings / 50% recycled 1/4" – 1/2" (inch) chunk rubber mixed with a urethane binder (min. 10%).

Synthetic Grass Infill: consisting of anti-microbial acrylic coated round silica particles, designed to provide the look, feel, and performance of optimally maintained natural grass. GT Impax Turf™ Infill or equivalent.

Quality Assurance and Compliance Details:

Impact Attenuation – ASTM F1292-04: Impact attenuation test results will be provided to the owner or owner's representative. These test results shall be certified and submitted on the letterhead of an independent testing lab. Impact attenuation test results shall meet or exceed Consumer Product Safety Commission Guidelines for impact attenuation (G-max and Head Injury Criteria (HIC)).

Accessibility of Surface Systems – ASTM F1951-08: All Playground surfacing products must pass testing to ensure wheelchair access under and around playground equipment as required by the American Disabilities Act.

Flammability of Finished Floor cover – ASTM D2859: Product shall meet requirements of ASTM D2859.

IPEMA Certification: Manufacturer must provide proof of certification. "In the interest of public playground safety, IPEMA provides an independent laboratory which validates a manufacturer's certification of conformance to ASTM F1292-04. A list of current validated products, their thickness and critical heights may be viewed at www.ipema.org."

PART 1 – GENERAL (Continued)

Submittal Details:

General: Submit listed submittals in accordance with Conditions of the Contract and Submittal Procedures Section.

Product Data: Submit manufacturer's product data and installation instructions.

Verification Samples: Submit manufacturer's standard verification samples of 6" x 9" (153 mm x 229 mm) minimum.

Quality Assurance/Control Submittals: Submit the following:
Certificate of qualifications of the playground surfacing installer.

Closeout Submittals: Submit the following:
Warranty documents specified herein.

PART 2 – MATERIAL DATA:

Synthetic Grass: 1 ¾ inch GT Impax Turf™ from Gametime or approved equal

Face Weight:

- GT Impax Turf™ 50 oz/sy
- GT Impax Turf™ Elite 80 oz/sy

Face Yarn Type: Polyethylene

Yarn Size: 4200/9000

Pile Height:

- GT Impax Turf™ 1 ¾ inches
- GT Impax Turf™ Elite 1 ¾ inches

Color: Blend

Construction: Broadloom tufted

Stitch Rate: 8 per 3 inches

Tufting Gauge: 1/4"

Primary Backing: Stabilized woven Polypropylene (double thickness)

Secondary Backing: 20 oz. Urethane or DuraFlo

Total Product Weight:

- GT Impax Turf™ 69.7 oz/sy
- GT Impax Turf™ 99.7oz/sy

Finished Roll Width 15 feet

PART 2 – MATERIAL DATA (Continued):

Pad Underlayment System A: GT Impax Turf™ Pad Standard recycled, non contaminated, Post industrial cross-link, closed cell Polyethylene – polyolefin foam pad from Gametime Pad Underlayment System:

Foam Type: Polyethylene – polyolefin

Bulk Density: 4.0-6.0 lb/cu ft

Effective Size: 24 sq ft (net coverage)

Tensile Strength: 80 - 120 psi

Pad Underlayment System B: 50% recycled tire buffings / 50% recycled ¼” – ½” (inch) chunk rubber mixed with a urethane binder (min. 10%).

Synthetic Grass Infill: GT Impax Turf™ infill from Gametime or approved equal Coating: Priority acrylic, iron oxide and chromium oxide

Grain shape: 7.0 Mohs

Curvature: .65

Specific Gravity: 2.65 g/cm³

Bulk Density: 92-95 lb/cu ft

Uniform coefficient: 1.00 to 1.40

Effective Size: .90 - .95 mm

Blend rate: 3 to 4 lb per square foot.

Splicing Material: 1000 denier coated nylon (Cordura®) 12” wide minimum.

Adhesive: Synthetic Turf Adhesive

PART 3 – SUB-BASE TYPES AND DETAILS

Sub-base Requirements - The base shall have the specific minimum slope (2%) and shall vary no more than 1/8” when measured in any direction with a 10’ straight edge.

Stone – The density requirement is 90% to 95% compaction with final condition of stone as level and stable so as not to shift when traveled on or during surface installation process. A compaction test is required and must be submitted to GameTime prior to installation of turf surfacing. Failure to provide proof of compaction test will void 5-year warranty of turf surfacing should signs of sub-base failure occurs.

PART 3 – SUB-BASE TYPES AND DETAILS (Continued)

<u>Depth:</u>	4 inch minimum thickness.
<u>Slope:</u>	Stone elevation shall maintain 1/4" per foot toward low end.
<u>Porosity:</u>	Base course shall maintain porosity for direct drainage.
<u>Enclosure:</u>	Stone base course must be surrounded by a retaining curb.
<u>Drainage:</u>	Subsurface drainage is recommended under and around a stone base. Perforated pipe or similar system is acceptable.
<u>Tolerances:</u>	1/4" in any 10-foot direction and 1/8" in any 3-foot direction.
<u>Stone Selection:</u>	It is critical that different size stones are used so that the base shall be uniformly mixed. The material shall be wetted during mixing operations if necessary for proper blending.

<u>Stone Graduation</u>	<u>U.S. Sieve</u> 1"	<u>Percent Passing</u> 100
	3/4"	90 - 100
	No. 4	35 - 60
	No. 30	10 - 30
	No. 200	2 - 9

Concrete or Asphalt – Concrete should be finished with a medium broom finish. All new concrete slabs must cure for a minimum of seven (7) days prior to installation. Asphalt cure time requires fourteen (14) days. Once the new asphalt has cured, it must be pressured washed prior to the surfacing being installed. The concrete contractor shall be responsible for flooding the pad to insure proper slope and tolerance. Any areas holding enough water to cover a flat nickel shall be patched prior to arrival of turf installation crews.

<u>Depth:</u>	4 inch minimum thickness.
<u>Slope:</u>	Concrete or asphalt shall maintain 1/4" per foot.
<u>Tolerance:</u>	Concrete must maintain a tolerance of 1/8" in 10 ft. to avoid low areas that will hold water under the turf.

PART 4 – SITE PREPARATION AND REQUIREMENTS

Drainage – Having proper drainage at the low end of the concrete slab is of utmost importance. Any brick walls or curbs at the low end of the slab shall have drainage access through weep holes. Concrete curbing weep holes should be level with finish grade of sub-base or a minimum of 1/8" below top of concrete slab, as GT IMPAX turf surfacing is porous and water drains immediately through it. Weep holes shall be 2" high and 3" wide and shall be installed every three (3) feet. If weep holes are smaller than the recommended size, they shall be installed every 18". Floor drains shall be located outside the high impact areas, as the drains may not be covered with GT IMPAX turf surfacing. Recommended locations for drains are under play unit or against low-end wall or curb.

Security & Waste Disposal – Surface installation crew shall be responsible for the protection of surface during the installation process while on site only. Owner or general contractor shall be responsible for the protection of the surface during the curing period upon completion of the installation and overnight during the installation. Owner or general contractor shall be responsible for having a dumpster on site for all waste and debris. Failure to provide security and a dumpster will result in additional cost.

Utilities & Access – Power and water must be available within 300 feet of installation. Site will require tractor-trailer access. In a case where tractor-trailer access is not possible, owner or general contractor shall be responsible for transporting materials from delivering carrier to the installation site.

PART 5 – INSTALLATION

General: The area to be smooth and graded to allow proper drainage. Refer to grading plan. The overall grade of the playground is not to exceed 3%.

Compacted Aggregate Base: Place 4 inches of aggregate base as leveling layer compacted to 90% of max density per AASHTO T99. Compaction shall be done with mechanical compactors, including vibratory compactors, and/or powered tampers, and rollers. Aggregate size should be 3/4" minus (compactable).

Synthetic Grass: Place turf and cut to fit configuration as shown on Drawings. Splice seams. All seams must be attached with splicing film/fabric and adhesive as approved by the manufacturer for this type of installation of their product.

Infill: Apply layers of synthetic grass infill evenly with a spreader and broom the turf fibers with stiff bristle broom to stand fibers up and allow infill to settle into the bottom. Broom in GT Impax Turf™ infill approximately 3 to 4 pounds per square foot.

**(infill is only required on the 60 oz. Dura Series. 80 oz Ultra Series does require limited to no infill. Manufacturer always recommends at least a pound of infill per sq foot)*

Anchoring/Edging: Edges of turf will be secured to ground with mechanical fasteners, stakes or edging.

PART 6 – WARRANTY

Gametime offers a 5 year limited product warranty on GT Impax Turf from the date of purchase. The product shall be free from defects in material and workmanship resulting in color loss.

Supplier's warranty excludes: any Product defect, damage or failure that is the direct result of Product abuse, misuse or negligent maintenance; and Product damage caused directly or indirectly by acts of third parties, including, without limitation, negligence of owner/operator, vandalism, machinery, animals, flood, chemical reaction, improper sub-surface preparation and/or installation, improper cleaning methods, and acts of God.

Ask your GameTime representative for a copy of our full GT Impax turf warranty details.

PART 7 – MAINTENANCE

Ask your GameTime representative for a copy of our full GT Impax turf maintenance details.



Warranty

GameTime provides a ten-year limited warranty on all fabric canopies against tears, runs, cracking and mildew.

GameTime provides a ten-year limited warranty on all fabric colors against fading except for red, which carries a three-year warranty.

GameTime provides a 90 MPH (miles per hour) limited warranty on the fabric canopy against wind. The fabric canopy is to be removed if winds are expected to exceed 90 miles per hour.

GameTime provides a 10 to 20 pound per square foot limited warranty on the fabric canopy against snow and ice. The fabric is to be removed during Winter months when snow and ice is expected.

GameTime provides a ten-year limited warranty on all metal upright posts and support structure framing against failure due to structural integrity.

GameTime provides a one-year limited warranty against rusting and workmanship of painted surfaces.

GameTime provides a 90, 110 or 140 MPH (miles per hour) limited warranty on all metal upright posts and support structure framing. These calculations are with fabric canopy installed. Removing the fabric canopy will assist the metal structure to withstand higher winds by 10 to 20 MPH (miles per hour).

Above warranties are valid from the date of shipment.

All GameTime warranties will be void if damage to or failure to the shade fabric is caused by contact with chemicals, misuse, vandalism, any act of God, including but not limited to, ice, snow or wind in excess of the applicable building code parameters.

All GameTime warranties are invalid if the fabric is installed on structures other than GTShade, if changes or field modifications are made without written authorization from GameTime or if the product isn't installed or maintained in strict compliance with the manufacturer's specifications.

GameTime warranties do not cover the cost of removals, replacements or repairs.

All warranty claims must be filed in writing within the warranty period.

To the extent permitted by law, these warranties are expressly in lieu of any other implied or expressed warranties or representation by any person, including any implied warranty of merchantability or fitness. These warranties provide valuable rights to you. No Sales Representative can modify or amend the terms of this warranty.

To make a warranty claim, send your written statement of claim, along with the original purchase invoice or invoice number to:

GameTime
Customer Service
P. O. Box 680121
Fort Payne, AL 35968

Or Contact Your Local Representative at:
USA 1-800-235-2440
International 01-256-845-5610

Within 60 days of notice of claim under warranty, GameTime will make arrangements to replace the damaged product. GameTime will cover freight costs within the Continental United States. GameTime is not responsible for freight cost associated with products located outside the Continental United States. GameTime reserves the right to inspect all products identified as damaged.

Since warranty limitations and exclusions may vary from state to state, you should check any specific rights in your state.

GameTime
P. O. Box 680121
Fort Payne, AL 35968
Fax: 256-997-9653
Email: service@gametime.com
See GameTime on the web at www.gametime.com





LIMITED WARRANTY ON BIGTOYS

BigToys provides a lifetime limited warranty on BigToys: a fifty-year limited warranty on recycled plastic lumber including solid recycled plastic decking, enclosure and roof components; a fifteen-year limited warranty on pipes, rails, loops, and rungs; a lifetime limited warranty on metal upright posts; and a one-year limited warranty on powder coated parts. These warranties cover damage due to failure or corrosion of metal parts that cause the product to become structurally unfit for its intended use. Lifetime warranty covers the life of the product as defined below and cover the product under normal use, proper maintenance and at original installation location; see exclusions.

LIFETIME LIMITED WARRANTY ON HARDWARE

BigToys provides a lifetime warranty against structural failure due to breaking or shearing which causes the product to become structurally unfit for its intended use; a lifetime warranty on stainless steel hardware against rust; and a one-year limited warranty on hardware against rust; see exclusions. All testing of BigToys hardware is performed under the guidelines of ASTM B117. The lifetime warranty refers to life of the product as defined below and covers the product under normal use and proper maintenance. The cost of the replacement due to scratching or cutting of certain hardware plating is not included in this warranty.

LIMITED WARRANTY ON INTEGRATED SHADE PRODUCTS

BigToys provides a ten-year limited warranty on fabric canopies against tears, runs, cracking, mildew and color fading except for red, which has a three-year color warranty. Canopies have a limited warranty against structural failure due to wind of up to 90 miles per hour (mph) and structural failure due to snow and ice loading exceeding five pounds per square foot. Fabric canopies are to be removed if winds are expected to exceed 90 mph or when snow or ice is expected. Fabric warranty does not cover damage resulting from chemical contact. All metal upright posts and support structure framing have a ten-year limited warranty against becoming structurally unfit for the intended and a one-year limited warranty against rusting and **workmanship of painted surfaces. Warranty is limited to winds of up to 90 mph when fabric canopies are installed (wind resistance improves 10 to 20 mph without canopies).**

FIFTEEN-YEAR LIMITED WARRANTY ON ROTOMOLDED PRODUCTS

BigToys provides a fifteen-year limited warranty on rotomolded products and ten-year limited warranty on polyethylene handholds for structural integrity against damage due to breaking or splitting under normal use that causes the product to become structurally unfit for its intended use; see exclusions. In the event of a claim under this warranty, BigToys will replace the rotomolded product at no cost to the customer.

LIMITED WARRANTY ON CONDITIONED WOOD

BigToys provides a fifteen-year limited warranty on conditioned wood components including decks, enclosures and roofs and on conditioned wood uprights utilizing metal footings; and an eight year limited warranty on conditioned uprights without metal footings against structural failure due to deterioration from fungi or insects that render the product to become unfit for its intended use; see exclusions.

LIMITED WARRANTY ON NET CLIMBERS AND COMPONENTS

BigToys provides a five-year limited warranty on nylon-covered cable net climbers and components against structural failure caused by cable breakage; a five-year limited warranty on nylon-covered cable wear and deterioration resulting from defects in material and workmanship; and a one-year limited warranty on nylon rope products. These warranties cover damage due to failure that cause the product to become structurally unfit for the intended use; see exclusions.

LIMITED WARRANTY ON SITE FURNISHINGS

BigToys provides a ten-year limited warranty on site furnishings against structural failure and a one-year limited warranty on powder coating. These warranties cover damage due to failure or corrosion of metal parts that cause the product to become structurally unfit for the intended use; see exclusions.

LIMITED WARRANTY ON FIBERGLASS SIGNAGE AND HDPE PANELS

BigToys provides a ten-year limited warranty on fiberglass sign panels against delaminating or fading and a five-year warranty on high density polyethylene (HDPE) panels against degradation and discoloration.

FIVE-YEAR LIMITED WARRANTY ON BELT AND INFANT SWING SEATS

BigToys provides a five-year limited warranty on belt and infant swing seats against structural failure that causes the seats to become unfit for its intended use; see exclusions.

FIVE-YEAR LIMITED WARRANTY ON FREENOTES INSTRUMENTS AND POSTS

Freenotes Harmony Parks instruments and posts carry a five-year limited warranty against failures in manufacturing or materials.

TWO-YEAR LIMITED WARRANTY ON MOVEABLE PARTS

BigToys provides a two-year limited warranty on moveable plastic and metal with respect to failure due to material or production defects.

ONE-YEAR LIMITED WARRANTY ON ALL OTHER BIGTOYS PRODUCTS

Products included in the BigToys catalog that are manufactured by other PlayCore companies, including but not limited to UltraSite, UltraPlay, UltraShade and UltraShelter, will maintain the warranty of each respective brand.

For the purpose of this warranty, lifetime encompasses no specific term of years, but rather that Seller warrants to its original customer for as long as the original customer owns the Product and uses the Product for its intended purpose that the Product and all parts will be free from defect in material and manufacturing workmanship.

The warranty is not effective if products have not been installed properly according to the instructions provided by BigToys, or maintained correctly according to the BigToys Maintenance Manual.

BigToys excludes from these warranties the cost to remove parts and reinstall replacements; replacement due to cosmetic defects or coating deterioration caused by climatic conditions; and wood replacement resulting from twisting, warping, checking, shrinking, swelling or other natural physical properties of wood.

The warranty does not cover normal wear and tear, surface corrosion on metal parts, discolored surfaces and other cosmetic issues or failures due to misuse or vandalism.

To the extent permitted by law, these warranties are expressly in lieu of any other implied or expressed warranties or representation by any person, including any implied warranty of merchantability or fitness. These warranties provide valuable rights to you. No Sales Representative can modify or amend the terms of this warranty.

Claim Procedure

To make a warranty claim, send your written statement of claim, along with the original purchase invoice or invoice number to:

BigToys
Customer Service
P.O. Box 680121
Fort Payne, AL 35968

Or Contact you local Representative at
USA 1-866-814-8697

Within 60 days of notice of claim under warranty, BigToys will make arrangements to replace the damaged product. BigToys will cover freight costs within the continental United States. BigToys is not responsible for freight costs associated with products located outside the continental United States. BigToys reserves the right to inspect all products identified as damaged.

Since warranty limitations and exclusions may vary from state to state, you should check any specific warranty rights in your state.

See BigToys on the web at www.bigtoys.com





MULTISPORT SCOREBOARD & CONTROLLER WARRANTY AND LIMITATION OF LIABILITY

This Warranty and Limitation of Liability (the "Warranty") sets forth the warranty provided by Colorado Time Systems (Seller) with respect to Multisport Equipment. By accepting delivery of the Equipment, Purchaser agrees to be bound by and accept these terms and conditions. All defined terms within the Warranty shall have the same meaning and definition as provided in the Agreement.

1. Scoreboard Warranty Coverage

- a. Seller warrants that models: BB-xxxx, BK-xxxx, CM-xxxx, FB-xxxx, CLK-xxxx, CR-xxxx, HK-xxxx, LX-xxxx, and SC-xxxx series of scoreboards will be free from defects in materials and workmanship for a period of five (5) years (the "Warranty Period"). The warranty period shall commence as soon as the Purchaser, customer or any other party occupies or operates the scoreboard, or 3 months after shipment.
- b. Seller's sole responsibility for any breach of the foregoing warranty shall be to repair or replace equipment or parts not forming to the aforesaid warranty at Seller's option either on-site or upon return thereof to Seller. Return transportation charges shall be pre-paid by Purchaser. Returned products must be properly packaged. Upon repair, Seller will pay return shipping costs for ground transportation only. Overnight, express, or other special shipping costs will be paid by Purchaser.
- c. Defects shall be defined as follows. With regard to the Scoreboards (excepting LEDs), a "Defect" shall refer to a material variance from the design specifications that prohibit the Scoreboard from operating for its intended use. With respect to LEDs, "Defects" are defined as LED pixels that cease to emit light. The limited warranty provided does not impose any duty or liability upon Seller for partial LED pixel degradation. Nor does the limited warranty provide for the replacement or installation of communication methods including but not limited to: wire, fiber optic cable, conduit, or trenching for the purpose of overcoming local site interference radio equipment substitutions.

2. Controller Warranty Coverage

- a. Seller warrants that wireless controller models: WHC-1 and WTC-1 will be free from defects in materials and workmanship for two (2) years (the "Warranty Period"). The warranty period shall commence as soon as the Purchaser, customer or any other party occupies or operates the controller, or 3 months after shipment.
- b. Seller's sole responsibility for any breach of the foregoing warranty shall be to repair or replace equipment or parts not forming to the aforesaid warranty at Seller's option either on-site or upon return thereof to Seller. Return transportation charges shall be pre-paid by Purchaser. Returned products must be properly packaged. Upon repair, Seller will pay return shipping costs for ground transportation only. Overnight, express, or other special shipping costs will be paid by Purchaser.

3. Conditions and Limitations

- a. This warranty covers equipment provided under agreement by Seller only. Seller reserves the right to use new or equivalent to new parts in the service of its products. This warranty does not apply to independent third party installation or service labor. It does not provide routine or emergency maintenance services. It does not apply to normal LED degradation, or replacement of batteries.
- b. Said warranty shall not apply to resulting damage in any of the following cases:
 - i. Neglect, abuse or damage caused by user including failure to operate and maintain according to end-user documentation furnished with the product.
 - ii. Improper storage, installation, maintenance or servicing of the equipment by anyone other than Seller or an Authorized Seller's representative.
 - iii. Improper environmental control (storage and/or use) of electronic equipment.
 - iv. Power surges, water damage, lightning or other "acts of nature."
 - v. Vandalism or acts of terrorism or war.
 - vi. Excessive application of electrical power or improper power connection.
 - vii. Removal of warning labels and protection devices.
 - viii. Installing non-factory replacement parts.
 - ix. Use of high-pressure washers or exposure to concentrated detergents or other chemical agents or solvents.
- c. Disclaimer
 - i. Said warranty is in lieu of all other warranties of Seller, express or implied, and except to the extent herein provided, Seller does not make any warranty whatsoever to Purchase including, without limitation, any warranty of merchantability or fitness for any particular use or purpose. Seller's entire liability and Purchaser's exclusive remedy for damages from any cause whatsoever, and regardless of the form of action, whether in contract or in tort including negligence, shall be limited to actual damages up to the purchase price of the Equipment. The foregoing limitation of liability will not apply to claims by Purchaser for bodily injury or damage to real property or tangible personal property for which Seller is legally liable. In no event shall Seller be liable for any special, punitive, or consequential damages or lost profits even if Seller has been advised of the possibility of such damages. Seller will not be liable for any claim by Purchaser based on any third party claim.

Equipment Warranty

Colorado Time Systems warrants the following products against any defects in materials and workmanship affecting electronic and mechanical performance for two years from the date of purchase: Timing Consoles, Start Systems, Touchpads, Relay Judging Platform, Shot Clocks, Pace Clocks, LED and Light Reflective Scoreboards, and Matrix Displays. Colorado Time Systems warrants Titanium Deckplates against any defects in materials and workmanship for five years from the date of purchase.

All other components associated with the above equipment including cable harness, deckplates (excluding Titanium Deckplates), wallplates, push buttons, test meters, microphones, speakers, data cable, etc. will have a one-year limited warranty. Dolphin Wireless Stopwatch Systems are also warranted for one year; not including the batteries. Any computer equipment associated with the above products has a six-month limited warranty.

Colorado Time Systems' products, when properly installed, are warranted not to fail due to defects in materials and workmanship. This warranty is limited to the original purchaser of the product and is not transferable.

Colorado Time Systems will, at its option, repair or replace the defective product at no additional charge except as set forth below. Repaired components, parts, and replacement products will be furnished on an exchange basis and will be either reconditioned or new. All replaced parts and products become the property of Colorado Time Systems. This limited warranty does not include service to repair damage to the product due to the modification of the product, misuse, abuse, neglect, negligence, vandalism, accident, or abnormal conditions including: war, flood, accident, lightning or other acts of God or damage caused by occurrences over which Colorado Time Systems has no control.


Limited Warranty service may be obtained by delivering the product or component part to Colorado Time Systems. You agree to insure the product or assume the risk of loss or damage in transit, to prepay shipping charges to the service location, and to use the original shipping container or equivalent. Repaired products will be returned to you by surface delivery at Colorado Time Systems' expense or by air freight at the buyer's expense. On-site service calls are available for a fee.

All expressed and implied warranties for these products including the warranties of merchantability and fitness for a particular purpose are limited in duration to a period of two years (or one year, as applicable), from the date of purchase and no warranties, whether expressed or implied, will apply after this period. Some states do not allow limitations on how long an implied warranty lasts, so the above limitations may not apply to you.

If the product is not in good working order as warranted above, your sole remedy shall be repair or replacement as provided above. In no such event will Colorado Time Systems be liable to you for any damages, including lost profits, lost savings, or other incidental or consequential damages arising out of the inability to use the product, even if Colorado Time Systems has been advised of the possibility of such damages or for any claim by any other party.

Some states do not allow the exclusion or limitation of incidental or consequential damages, so the above limitations or exclusions may not apply to you. This warranty give you specific legal rights, and you may also have other rights which may vary from state to state.

Rev 02/16

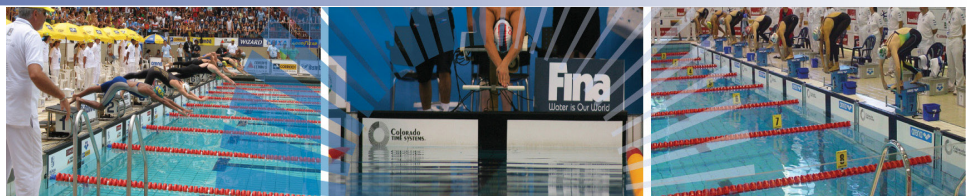



WARRANTY

Dero will warrant its products against defects in workmanship and materials for a period of (12) months from the date of delivery for all products consisting of TGIC powder coat, Thermoplastic powder coat, stainless steel finishes, and for a period of two years on products consisting of galvanized or Thermoplastic/PVC rubber dip over galvanized finishes. Under this warranty, Dero's liability is limited to repair or replacement, at Dero's option, of products found in Dero's reasonable judgment to have been defective in workmanship or materials.

This warranty does not cover failure due to negligence, abuse, vandalism, accidents, lack of maintenance, or improper installation; nor does it cover defects or failure due to products tampered with, altered, modified or repaired by anyone not approved by Dero.

The air pump for the Dero Air Kit 1 is warranted for above freezing temperatures. The air pump is not warranted in below freezing temperatures and it is strongly recommended that air pumps are removed and stored indoors during periods of below freezing temperatures. There is a six month warranty period for the pump, parts and gaskets. Acts of God, improper use or vandalism are not covered by this warranty

The Dero Air Kit 2 and Air Kit 3 are warranted for temperatures ranging from -30 – 110 degrees. There is a one year warranty period for the pump, parts and gaskets, and a six-month warranty on the hose and pumphead. Acts of God, improper use or vandalism are not covered by this warranty

Dero will assume transportation charges for return of the defective product if returned by the buyer in accordance with written instructions from Dero. Dero will not be responsible for providing the cost of labor for removal or installation of the defective product or any replacement. In no event shall Dero be liable for special, inherent or consequential damages, including, without limitation, loss of use or profits.

Proof of sale from Dero or from an approved dealer is required. The foregoing warranty is exclusive and is given and accepted in lieu of any and all other warranties, expressed or implied, including, without limitation, the implied warranties of merchantability and fitness. The remedies of buyer for any breach of warranty shall be limited to those provided herein. No agreement varying or extending the foregoing warranty will be binding upon Dero unless it is in writing and signed by a duly authorized officer of Dero.

Any questions regarding this warranty should be directed to:

Dero
504 Malcolm Ave SE
Suite 100
Minneapolis, MN 55414
Toll free 888-337-6729
www.dero.com

LIMITED WARRANTY

Everlast Climbing Industries, Inc. ("ECI") warrants to the original purchaser that products from ECI will be free from defects in materials and workmanship for a period of one full year from the date of purchase, normal wear and tear excepted. Should the products purchased directly from ECI, or authorized partners, fail to conform to this warranty during this one year warranty period, ECI will, at its option, repair or replace the faulty unit(s) at no additional charge. This limited warranty does not include service to repair damage to the products purchased from ECI, or authorized partners, resulting from a cause other than defect or malfunction, including neglect, accident, unreasonable use or servicing or modification by anyone other than ECI.

EXCEPT AS SET FORTH ABOVE, ALL PRODUCTS PURCHASED FROM ECI ARE SOLD "AS IS." ECI MAKES NO WARRANTIES EXPRESS OR IMPLIED HEREUNDER AND SPECIFICALLY DISCLAIMS ANY IMPLIED WARRANTIES OF MERCHANTABILITY OR FITNESS FOR ANY PARTICULAR PURPOSE.

Warranty service may be obtained by contacting ECI in writing at the address shown below within one year of original purchase and providing proof of purchase date. You, the original purchaser, agree to pay the cost for ECI to ascertain that damages have occurred. For further information, contact:

**Everlast Climbing Industries, Inc.,
1335 Mendota Heights Road, Mendota Heights, MN 55120
Phone: (651) 665-9131 Toll Free: (800) 476-7366**

All warranties on the products purchased from ECI are limited to one year from the date of purchase.

Failure to install and maintain products according to ECI's Installation and/or Maintenance Instructions will void this warranty. Any modifications or changes to the product's panels, wall products or hand holds, without ECI's express written approval, will void this warranty.

If the product does not conform with the warranties given as stated above, your remedy is to have the unit repaired or replaced as provided above. In no event will ECI be liable for any loss or damage, including damages of any kind arising out of the use of or inability to use this product, for incidental or consequential damages, or for any claim by anyone other than you, the original purchaser.

Some states do not allow limitations on warranties and do not allow the exclusion or limitation of incidental or consequential damages, so any such limitation or exclusion may not apply to you. This warranty gives you specific legal rights which may vary from state to state.

Purchasing Entity: _____

Purchase Date: _____

* Keep this document for your records and proof of warranty.



NR - SERIES – ALUMINUM ANGLE FRAME

MANUFACTURER: GT Grandstands, Inc., 2810 Sydney Road, Plant City, FL 33566, Ph (866) 550-5511, Fax (813) 305-1419

DESIGN: The bleachers shall be designed to support, in addition to their own weight, a uniformly distributed live load of not less than 100 psf of gross horizontal projection of the bleachers. All seat and foot plank members shall be designed to accommodate 200 plf across a 6' span with a maximum deflection of 9/16". The bleachers shall be designed to resist, with or without a live load, a horizontal wind load of 30 psf of gross vertical projection. In addition to the live load, the bleachers shall be designed to resist the following sway forces: (1) 24 plf of seat plank in a direction parallel to the length of the seat, and (2) 10 plf of seat plank in a direction perpendicular to the length of the seat. Under these loads, stresses in aluminum members and connections shall not exceed those specified for Building Type Structures by the Aluminum Association.

CONSTRUCTION: The understructure, including crossbracing, shall be of a welded, aluminum angle (6061-T6 alloy, mill finish) construction. The understructure of each unit shall consist of frames spaced at 6' centers joined by crossbracing at adequate points to comply with the design loads.

FRAME MEMBER SIZES:

Seat Posts:	3" x 2" x 3/16" min. (Row 2) 1 3/4" x 1 3/4" x 3/16" min. (All other rows)
Foot Brackets:	2" x 2" x 3/16" min.
Crossbracing:	1 1/2" x 1 1/2" x 3/16" min.
Bottom Runners:	2" x 2" x 3/16" min.

DIMENSIONS: The rise per row shall be 7", seat height 16" above respective tread, and tread depth per row of 24". Overall depth of unit is 2' 9-5/8". Clear width of unit is 15'. Top row seat height is 1'-11".

SEAT PLANKS: Seat planks shall be 2"x10" nominal, extruded 6063-T6 aluminum alloy with a clear anodized finish and end cap. (Finished size shall be 1 3/4" x 9 5/8", .075" wall with two internal legs.).

TREAD PLANKS: Tread planks shall be of one 2"x10" nominal, extruded 6063-T6 aluminum alloy with a mill finish and end cap. (Finished size shall be 1 3/4" x 9 5/8", .075" wall with two internal legs.).

ALUMINUM PLANK HARDWARE: Tie-down assemblies consisting of a four-way adjustable aluminum clip, with galvanized bolt with nut and washer shall be provided for each connection point at each support.

WARRANTY: GT Grandstands warrants to the Buyer that its bleachers shall be free from defects in material and workmanship under normal use for a period of five (5) years provided they are installed per GT Grandstands installation instructions and that component parts supplied by GT Grandstands are used. GT Grandstands' obligation under this warranty shall be limited to repair and exchange of any such item, which may prove defective under normal use (vandalism and premeditated damage excluded) during such period. GT Grandstands will release the warranty documents to the buyer only after the Buyer has paid GT Grandstands in full the final contracted amount.



Freenotes Harmony Park Warranty

Our Outdoor Musical Instruments are designed for durability and playability. We are confident that they will withstand all types of normal weather conditions and normal frequent play. They will never need re-tuning and can be enjoyed by all, any age or ability.

All Freenotes Harmony Park ("FHP") instruments will be built to our documented procedures and with the highest quality. Our warranty provides that our products will be free of defects in manufacturing and material.

Warranty begins on date of shipment. If any failures in manufacturing or materials occur within the applicable warranty period, FHP will provide replacement parts or products as determined by FHP within 30 days after written notification.

All FHP products carry a 5-year limited warranty on all standard/stock instruments and posts. All custom instruments and posts carry a 90 day warranty.

This warranty is valid for purchases on or after January 1, 2016.

This warranty is valid only if the mounting/assembly and ground/foundation works are carried out as described in the Installation Instructions of your FHP products and maintained according to the maintenance instructions provided by FHP. For all warranty issues it is the responsibility of the customer to cover all shipping costs, when necessary, for warranty items. FHP will not be responsible for providing labor or labor costs for the replacement of products or parts.

All replacement parts or products will be covered for the duration of the original warranty.

All products must be inspected immediately upon arrival. It is your responsibility to note any shipping damage on all copies of shipping paperwork. You must report any damage within 48 hours to Freenotes Harmony Park or to your FHP distributor. Damage not reported within this time frame cannot be covered under warranty.

FHP cannot warrant against:

Theft, vandalism, misuse, negligence or accident.
Scratches on paint, aluminum, or any finishes.
Cosmetic issues or wear and tear from normal use.



5-YEAR WARRANTY

Aluminum planks covered against blistering, cracking, peeling or flaking due to weather, temperature changes, continued exposure to rain, snow or U.V. rays from the sun.

1 Year Warranty - failure of structural strength of any framework component.
For full warranty information visit: bleachers.net



National Recreation Systems

A **PLAYCORE** Company

5120 Investment Drive, Fort Wayne, IN 46808

Toll Free **(888)-568-9064**

Fax **(260)-482-7449**

E-mail: sales@bleachers.net

Online: www.bleachers.net

Limited Warranty Information:

The product I purchased is not what I expected. Can I return the product?

You may return items within 30 days of receipt for a refund. All products are warranted free of manufacturer defects for 90 days from invoice date. No other warranty, written, or implied, exists unless noted on the website or in the catalog.

To return a product, please call our customer service department 800.321.6975 to receive a return merchandise authorization number. You must have pre-authorization prior to returning a product.

Due to manufacturing changes and raw material costs, some product characteristics may vary slightly and prices may be affected.

Warranties

Power Systems (PS), LLC issues limited warranties on some of our products. We do list 3 and 5 years on some products – this does not cover normal wear and tear. This limited warranty states that the goods shall be free from defects in material and workmanship.

This warranty shall not apply in the event of defects caused by: (I.) Physical abuse of the goods or any component or acts of vandalism by any persons. (II.) Alterations, modifications made to our products will void the warranty. (III.) This warranty does not extend to normal wear and tear of a product.

SPECTRUM AQUATICS® WARRANTY

- TWO-YEAR LIMITED WARRANTY ON AQUATIC LIFTS
- THREE-YEAR LIMITED WARRANTY ON STAINLESS STEEL DECK EQUIPMENT & AQUATIC LIFT FRAME*

What is covered by this warranty? Spectrum Aquatics® warrants all products it manufactures to be free from defects in materials and factory workmanship to the original buyer. This warranty is contingent upon the proper installation, use, care and operation of the equipment for its intended purpose, and does not cover equipment that has been modified or has been subjected to abusive physical or environmental stresses. Spectrum Aquatics® agrees to repair or replace, at its sole discretion, any product that fails to perform as specified within the specified warranty period, unless otherwise noted. Warranty on pool lifts and lift components will be valid from the date of installation, which is verified by sending in the warranty card. In cases where the warranty card is not returned to Spectrum Aquatics, the beginning date for the warranty period will be the date that the pool lift was shipped from Spectrum.

This warranty relates only to defects in materials and workmanship and does not include damage or failure resulting from other causes, including, but not limited to, acts of God, misuse or abuse, accident or negligence, fire, improper installation or ice damage. This warranty does not apply to fading of materials or to any corrosion of any metallic parts. Damage induced by the improper use of chemicals is not covered by this warranty. In the event that products are altered or repaired by anyone without the prior written approval of Spectrum Aquatics®, all warranties are voided.

What will Spectrum do related to the product covered by this warranty? Spectrum shall provide, F.O.B. the factory, new or reconditioned replacement product or parts (Spectrum's option). This warranty does not cover labor to remove or install equipment and parts.

What is not covered by this warranty? Damage or loss in transit as indicated by bill of lading, normal wear and tear, chemical damage, discoloration, misuse and damage or loss caused by neglect, abuse, vandalism, modification, improper installation, lack of proper maintenance (such as keeping products clean, lubricating battery contacts on lifts, etc.) or physical damage are not included in this warranty. See owner's manual for recommendations related to the use and care of the product.

Powder Coated Products: This warranty does not cover chipping, flaking, scratches or any other surface defect due to abuse, mishandling of product, or lack of maintenance and care. Due to the corrosive environments, this warranty does not cover surfaces damaged during handling or installation. Although powder coating on product is designed for long-term use, keeping products outside in the elements, inside a highly humid environment, excessive washing (including power washing) or improper maintenance may result in premature corrosion.

Parts: Components of products provided by other manufacturers are subject to the original equipment manufacturers (OEM) warranty. Examples include but not limited to batteries, actuators, control systems, valves, pumps, etc.

IMPORTANT: TO ENSURE SAFE OPERATION, USERS MUST COMPLY WITH THE PUBLISHED WEIGHT LIMITS ON SEVERAL PRODUCTS SUCH AS SLIDES, LIFTS, CHAIRS, STARTING PLATFORMS, STANDS AND LADDERS. REFER TO PRODUCT LITERATURE AND MANUALS FOR THESE LIMITATIONS.

To make a warranty claim, contact:

Spectrum Aquatics®
7100 Spectrum Lane
Missoula, MT 59808
info@spectrumproducts.com

Your Rights Under State Law: This warranty gives you specific legal rights, and you may also have other rights, which vary from state to state. Spectrum Aquatics® disclaims all liability for damage during transportation, for incidental, special or consequential damage of whatever nature, for damage due to handling, installation, or improper operation, or for damage caused by circumstances beyond Spectrum Products™ control; in no event shall recovery of any kind against Spectrum Products™ be greater in amount than the purchase price of the equipment sold by Spectrum Aquatics® that caused alleged damage. Spectrum Aquatics® makes no warranties either expressed or implied, including any warranty of merchantability or fitness for particular purpose, other than these stated. Some states do not allow the exclusion or limitation of incidental or consequential damages, or limitations on how long on implied warranty lasts, so the above exclusions may not apply to you. No representative has authority to change or modify this warranty in any respect.

800.791.8056



UPlay Today™ Warranty

UltraPlay Systems, Inc. warrants its products to be free from defects in materials and/or workmanship, subject to normal usage and installation, for a period of 1-year from the date of shipment to the original purchaser. In the event of a claim under this warranty, UltraPlay Systems will replace the component at no cost within the first 12 months from date of shipment to the original customer. Equipment not specifically addressed in the following paragraphs is also subject to this limited 1 year warranty against defects in materials and/or workmanship.

TEN-YEAR LIMITED WARRANTY ON UPRIGHT POSTS

UltraPlay Systems provides a limited warranty on metal upright posts to be free from defects in materials or workmanship against structural failure which causes the product to become unfit for its intended use, subject to normal usage and installation, for a period of 10 years from the date of shipment to the original customer.

FIVE-YEAR LIMITED WARRANTY ON METAL PARTS

UltraPlay Systems provides a limited warranty on metal decks, steps, stairs, rails, pipes, support posts, rungs, loops, swing frame yokes and clamps to be free from defects in materials or workmanship against structural failure which causes the product to become unfit for its intended use, subject to normal usage and installation, for a period of 5 years from the date of shipment to the original customer.

FIVE-YEAR LIMITED WARRANTY ON GROUND-MOUNT METAL PARTS

UltraPlay Systems provides a limited warranty on metal footers, inground footers, surface mount plates, ground spikes, slide and climber mounting posts and plates to be free from defects in materials or workmanship against structural failure which causes the product to become unfit for its intended use, subject to normal usage and installation, for a period of 5 years from the date of shipment to the original customer.

THREE-YEAR LIMITED WARRANTY ON PLASTIC PARTS

UltraPlay Systems provides a limited warranty on the following plastic parts: slides, climbers, roofs, tunnels, bridges, panels and border timbers. These components are warranted to be free from defects in materials or workmanship, subject to normal usage and installation, for a period of 3 years from the date of shipment to the original customer.

ONE-YEAR LIMITED WARRANTY ON HARDWARE

UltraPlay Systems provides a limited warranty on hardware to be free from defects in materials or workmanship against structural failure due to breaking or shearing, subject to normal use and installation, for a period of 1 year from the date of shipment to the original customer.

ONE-YEAR LIMITED WARRANTY ON HDPE CLIMBERS AND HDPE SPRING RIDERS

UltraPlay Systems provides a limited warranty on high density polyethylene (HDPE) climbers and spring riders against degradation for a period of 1 year from the date of shipment to the original customer.

ONE-YEAR LIMITED WARRANTY ON SPRING RIDER METAL PARTS

UltraPlay Systems provides a limited warranty on metal springs, bases and brackets of spring riders to be free from defects in materials or workmanship against structural failure which causes the product to become unfit for its intended use, subject to normal usage and installation, for a period of 1 year from the date of shipment to the original customer.

ONE-YEAR LIMITED WARRANTY ON STRAP AND TOT SEAT

UltraPlay Systems provides a 1 year limited warranty on strap and tot swing seats against structural failure that causes the seat to become unfit for its intended use. Additionally, chain, "S"- hooks and hangers are covered under a one-year limited warranty.

LIMITED WARRANTY ON SITE FURNISHINGS

UltraPlay Systems provides a five-year limited warranty on the finish of thermoplastic coated site furnishings from the date of shipment to the original customer. Additionally, all site furnishings are guaranteed to be free from defects in materials or workmanship for one-year from the date of shipment to the original customer.

All warranties specifically exclude damage caused by man-made or natural disasters, vandalism, negligence, improper installation or improper use, modification, changes in appearance resulting from weathering, scratches, dents, discoloration, normal wear and tear, or marring as a result of public or private use.

Claims are limited to replacement of equipment only and do not include any costs associated with labor, removal or installation of the original or replacement product.

Warranties are valid only if products are installed and maintained in accordance with UltraPlay installation instructions and use of approved parts.

This warranty is applicable to the original owner only. Warranties are non-transferable.

Claim Procedure: To make a warranty claim, send your written statement of claim, photographs of defective equipment along with the original purchase invoice or invoice number to:

UltraPlay Systems
Customer Service
1675 Locust Street
Red Bud, IL 62278

Or Contact a Customer Service Representative at:
1-800-458-5872

Within 60 days of notice of claim under warranty, UltraPlay Systems will make arrangements to replace the damaged product. UltraPlay Systems will cover freight costs within the continental United States. UltraPlay Systems is not responsible for freight costs associated with products located outside the continental United States. UltraPlay Systems reserves the right to inspect all products identified as defective. Photos of defective equipment may be required to accompany warranty claims.

Since warranty limitations and exclusions may vary from state to state, you should check any specific warranty rights in your state.

Date of Purchase: _____

Purchaser: _____

UltraPlay Invoice Number: _____

Authorized UltraPlay Signature

Title

Visit UltraPlay on the web at www.ultraplay.com & www.uplaytoday.com





WARRANTY

UltraSite provides a limited warranty on site furnishing products. These warranties cover damage due to failure or corrosion of metal parts that cause the product to become structurally unfit for its intended use. The warranty covers the life of the product as defined below, and covers the product under normal use with proper maintenance, and at original installation location. See exclusions* (page 5).

THERMOPLASTIC COATED PRODUCTS

UltraSite provides a 5-year Limited Warranty on Thermoplastic coated site amenities. UltraSite guarantees all items for one full year to be free of defects in workmanship or materials when installed and maintained properly. We agree to repair or replace any items determined to be defective. Items specifically not covered by this warranty include vandalism, man-made or natural disasters, lack of maintenance, normal weathering, or wear and tear due to public abuse.

Items damaged or lost in transit are the responsibility of the carrier, whether visible or concealed. It is the responsibility of the recipient to assure that the order is received complete. Before signing the delivery receipt, inspect the shipment immediately and completely. Note any damages or shortages on the bill of lading. Damage reports must be filed within 5 days. UltraSite is not responsible for damages or loss in transit. Title to all goods passes to the customer at the time of shipment. UltraSite will assist in filing claims if the freight arrangements were made by UltraSite at your request.

HARDWARE

UltraSite provides a lifetime limited warranty on hardware against structural failure due to breaking or shearing which causes the product to become structurally unfit for its intended use; a lifetime warranty on stainless steel hardware against rust; and a one-year limited warranty on hardware against rust. See exclusions. The lifetime warranty refers to the life of the product as defined below and covers the product under normal use and proper maintenance. The cost of replacement due to scratching or cutting of certain hardware plating is not included in this warranty.

RECYCLED PLASTIC LUMBER PRODUCTS

UltraSite provides a 5-year limited warranty on recycled plastic lumber products in normal applications against splintering, decay or structural damage directly from termites or fungal decay that causes the product to become structurally unfit for its intended use. See exclusions* (page 5)



UltraSite guarantees all materials and workmanship for 5-years on any product made completely from our 100% Recycled Plastic. The guarantee excludes vandalism, improper use, product alterations, misuse, negligence, accident, theft, corrosion caused by chemicals, ice or snow damage and acts of God.

IPE WOOD, RED STAINED WOOD, PRESSURE TREATED WOOD AND UNTREATED WOOD

UltraSite provides a 1-year limited warranty on IPE wood, red stained wood, pressure-treated wood and untreated wood products against rotting, splintering, decay or structural damage directly from termites or fungal decay that causes the product to become structurally unfit for its intended use. Checking in the surface of planks are natural in all wood products and are not covered under this limited warranty. The guarantee excludes vandalism, improper use, product alterations, misuse, negligence, accident, theft, corrosion caused by chemicals, ice or snow damage and acts of God. Please follow the maintenance procedures as specified in the product maintenance guide.

LIMITED WARRANTY ON WATER FOUNTAINS AND DOG FOUNTAINS

UltraSite provides a 1-year limited warranty on all the water fountains and related components.

ULTRASHADE STRUCTURES

UltraShade warrants that the shade structure sold will be free from defects in materials under intended use for a period of 10-years from the date of delivery (Structure & Fabric). UltraShade and its suppliers will be liable for repair or replacement of materials found to be defective. The repair or replacement of materials shall be at the expense of UltraShade.

This warranty is in effect only if the structure has been assembled and installed in accordance with the UltraShade's installation drawings, and has been subjected only to normal intended use and exposure. UltraShade shall not be responsible for delays due to missing, stolen or non-conforming parts. Any rework/retrofit of non-conforming part must be authorized by UltraShade. This limited warranty is void if any damage has resulted from abnormal use, abuse, accident, vandalism, maintenance, misapplication, service or modification by someone other than UltraShade, authorized dealers, or authorized installers.

This limited warranty excludes color fading of structure within 10 miles of any area retaining salt water. Any replacement part issued during original warranty period is warranted for the remaining original warranty period or 6 months, whichever is longer.



Shade fabrics carry a 10-year limited manufacturer's warranty from the date of assembly, against failure from significant fading, deterioration, breakdown, mildew, outdoor heat, cold or discoloration, with the exception of Red, which carry a 3-year limited warranty. Should the fabric need to be replaced under the warranty, UltraShade will manufacture and ship a new fabric at no charge for the first 6 years, thereafter pro-rated over the last 4 years.

This warranty shall be void if damage to the fabric is caused by contact with chemical, misuse, vandalism, any Act of God (ie. Hurricane, tornado, micro/macroburst), including, but not limited to, ice, snow, or wind in excess of the applicable building code parameters. Fabric tops are warranted for wind/gusts up to 90mph and prior to snow or ice accumulation. The warranty will be voided if any modification or attachment is made to the rafter(s). The fabric will wear/tear should any object be placed between the rafter and fabric, voiding the warranty.

The warranty will only be applicable to the repair or replacement of defective materials. UltraShade reserves the right, in cases where certain fabric colors have been discontinued, to offer the customer a choice of available colors to replace the warranted fabric of the discontinued color. UltraShade does not warrant any particular color will be available for any period of time, and reserves the right to discontinue any color for any reason, without recourse by the owner of the discontinued fabric color.

NOTE: Shadesure™ fabric warranties cover fabric tops up to 40' in length.

Fabric tops over 40' in length are covered by a non-prorated 5-year warranty.

UltraShade warranties its sewing thread for a period of 8 years.

The thread will be free from defects in material/workmanship and will not be damaged by exposure to the sunlight, weather or water.

All labor for the removal, assembly and/or freight will be for the customer's account and the warranty will only be applicable to the repair or replacement of the defective material.

In the event of a claim of defect in materials, UltraShade shall be placed on notice of defect in writing, delivered to UltraShade at the address indicated below, within 30 calendar days from discovery of the defect. No later than 30 days from the date of receipt of the notice, UltraShade will determine whether to repair or to replace defective materials. UltraShade, disclaims all other warranties, expressed or implied, including any supplementary materials required for the shade installation.



ULTRASHELTER

UltraShelter warrants that the shelter sold will be free from defects in materials under intended use for a period of 10-years from the date of delivery. UltraShelter and its suppliers will be liable for repair or replacement of materials found to be defective. The repair or replacement of materials shall be at the expense of UltraShelter.

This warranty is in effect only if the structure has been assembled and installed in accordance with UltraShelter's installation drawings, and has been subjected only to normal intended use and exposure. Pre-finished metal roof surfaces, performance shall be the responsibility of the metal finisher. UltraShelter assumes no warranties with regard to finish durability.

UltraShelter shall not be responsible for delays due to missing, stolen, or non-conforming parts. Any rework/retro-fit of non-conforming parts must be authorized by UltraShelter. This limited warranty is void if any damage has resulted from abnormal use, abuse, accident, vandalism, maintenance or lack of maintenance, misapplication, service, or modification by someone other than UltraShelter, authorized dealers, or authorized installers.

This limited warranty excludes color fading of structure within 10 miles of any area retaining salt water. Any replacement part issued during original warranty period is warranted for the remaining original warranty period or 6 months, whichever is longer. In the event of a claim of defect in materials, UltraShelter shall be placed on notice of defect in writing, delivered to UltraShelter at the address indicated below, within 30 calendar days from discovery of the defect. No later than 30 days from the date of receipt of the notice, UltraShelter will determine whether to repair or to replace defective materials. UltraShelter, disclaims all other warranties, expressed or implied, including any supplementary materials required for the shelter installation.

ACTIONFIT PRODUCTS

UltraSite offers 10-year limited warranty on steel posts, stainless steel posts, welds, bars and metal accessories excluding cycle parts, and cosmetic damage or defects. A 5-year limited warranty on Stainless damper module and aluminum cycle cover, with the exclusion of cosmetic damage or defects. 2-year limited warranty on Bearings, damper, plastics, rubber parts, and some cycle parts including pedal and shaft, with the exclusion of cosmetic damage or defects. 1-year limited warranty on Rib belt of cycle, with the exclusion of cosmetic damage or defects.



ALL OTHER PRODUCTS

UltraSite offers 1-year limited warranty on all other products.

For the purpose of this warranty, *lifetime* encompasses no specific term of years, but rather that Seller warrants to its original customer for as long as the original customer owns the Product and uses the Product for its intended purpose that the Product and all parts will be free from defects in material and manufacturing workmanship.

UltraSite excludes from these warranties the cost to remove parts and reinstall replacements; replacement due to cosmetic defects or coating deterioration caused by climatic conditions; and wood replacement resulting from twisting, warping, checking, shrinking, swelling or other natural physical properties of wood.

To the extent permitted by law, these warranties are expressly in lieu of any other implied or expressed warranties or representation by any person, including any implied warranty of merchantability or fitness. These warranties provide valuable rights to you.

No Sales Representative can modify or amend the terms of this warranty.

CANCELLATIONS AND RETURNS

Cancellations are only accepted with approval of UltraSite. No merchandise shall be returned without a Return Goods Authorization number which is issued by customer service. Any authorized merchandise must be carefully packed and received in saleable condition. A restocking charge of up to 25% will be applied to all returned goods and 50% charge will be applied to all the UltraShade and UltraShelter products when the error is not the fault of UltraSite. All returns must be shipped freight prepaid.

EXCLUSION

The guarantee excludes vandalism, improper use, product alterations, misuse, negligence, accident, theft, corrosion caused by chemicals, ice or snow damage and acts of God.

UltraSite

1675 Locust St.
Red Bud, IL 62278
800.458.5872



Claim Procedure

To make a warranty claim, send your written statement of claim, along with the original purchase invoice or invoice number to:

UltraSite Customer Service

1675 Locust St.
Red Bud, IL 62278
800.458.5872

Within 60 days of notice of claim under warranty, UltraSite will make arrangements to replace the damaged product. UltraSite will cover freight costs within the continental United States. UltraSite is not responsible for freight costs associated with products located outside the continental United States. UltraSite reserves the right to inspect all products identified as damaged.

Since warranty limitations and exclusions may vary from state to state, you should check any specific warranty rights in your state.

Date of Purchase: _____

Purchaser: _____

UltraSite Invoice Number: _____

Authorized UltraSite Signature

Title

See UltraSite on the web at www.ultra-site.com



Warranty Statement

Warranty

Fountain People, Inc. shall warrant all properly installed and maintained Water Odyssey™ equipment (excluding consumables) for a period of one year from date of shipment, unless otherwise qualified, below. For systems with a factory start-up, the warranty shall extend for 18 months from date of shipment or one year from date of start-up, whichever comes first. Fountain People, Inc. at its option, shall replace or repair any materials, components, or workmanship found to be defective, within the warranty period when returned to the factory, freight prepaid. No equipment or parts may be returned to Fountain People, Inc. for repair or replacement without a factory issued RMA (Return Material Authorization).

Special Provisions

The following equipment shall be warranted for the terms noted when properly installed and maintained:

Structural Pipe: Stainless steel pipe and anchor bases used in the fabrication of Water Odyssey™ play equipment shall be warranted against structural failure for a period of 25 years.

Finish Coating: Shall be warranted for a period of 2 years against peeling or fading under normal environmental conditions.

ColorCast™ Accents: Shall be warranted for a period of 2 years against fading or cracking under normal environmental conditions.

Nozzles: Brass or stainless steel, 5 Years. PVC nozzles, 2 years.

Polyurethane Components (including Fun Forms™) shall be warranted for a period of 2 Years.

Water Odyssey™ Dynamic Sequencing Control Module 02-6210, Valve Boxes and Fiberglass Components shall be warranted against defects for a period of 3 years. All DSC Controller components, other than the 02-6210 module, are warranted for 1 year.

UV Disinfection Units Manufactured by ETS/ATG UV (excluding consumables) shall be warranted for a period of five (5) years after commencement of operation providing that the owner has entered into a service agreement with a factory trained and certified representative to annually (during the warranty period) service the unit as outlined in the Basic Operator's Guide using original manufacturers parts.

Exclusions

This warranty does not include damage resulting from lightning, vandalism, improper maintenance, operator error, Acts of God, failure to comply with codes of the jurisdiction having authority, or other conditions beyond the control of Fountain People, Inc. Nor does this warranty cover labor, freight charges, or incidental materials required to implement repairs. Fountain People, Inc. shall not be held liable for damage to other equipment or materials, or loss of time, profits, or any inconvenience, directly or indirectly, resulting from the failure of equipment or materials furnished by Fountain People, Inc. Fountain People, Inc. will not accept liability for any costs associated with the removal or replacement of equipment in difficult-to-access locations. These extraordinary costs shall be the responsibility of the customer, regardless of the reason necessitating removal of the product from service. This warranty may exclude damage to metals resulting from chemical control devices that use electrolysis as a means for generating chlorine or other chemicals to treat water. No other warranty, expressed or implied, exists beyond that included in this statement.

EXHIBIT F SCOPE OF WORK

The following Scope of Work is an Exhibit to and is incorporated into the Contract to provide Playground Equipment, Outdoor Fitness Equipment, Surfacing, Site Accessories and Related Products and Services (the “Contract”) between the City of Charlotte and Playcore Wisconsin, Inc. d/b/a GameTime.

4. SCOPE OF SERVICES.

4.1 General Scope.

The Company shall provide various Playground Equipment, Outdoor Fitness Equipment, Surfacing, Site Accessories and Related Products and Services that meets or exceeds the following requirements to the City and Participating Public Agencies nationwide.

Participating Public Agencies may have additional specific requirements that might not be a requirement of the Lead Public Agency. The Company agrees to provide additional information or documentation to Participating Public Agencies as may be required per the Master Intergovernmental Cooperative Purchasing Agreement (between the Lead Public Agency and the Participating Public Agency).

4.2 Product Standards and Guidelines.

It is essential that all Playground Equipment, Outdoor Fitness Equipment, Site Accessories, Surfacing, and Related Products and Services be in compliance with all current and applicable Consumer Product Safety Commission (CPSC), Americans with Disabilities Act (ADA) and ADA Accessibility Guidelines (ADAAG), and ASTM Standards and other applicable laws and regulations in the state of North Carolina or in accordance with the laws and applicable purchasing policies of the State and locality where the Participating Public Agencies exists.

Manufacturers must be a member of the International Play Equipment Manufacturers Association (IPEMA) and ISO 9001 and 14001 certified. All equipment must be IPEMA Certified and meet all current American Society of Testing and Materials (ASTM), Consumer Product Safety Commission (CPSC), and IPEMA standards.

4.2.1 American Society for Testing and Materials (ASTM):

ASTM-F1487- 11	Standard Consumer Safety Performance Specification for Playground Equipment for Public use.
ASTM-F1292-13	Standard Specification for Impact Attenuation of Surface Systems within the Use Zone of Playground Equipment.
ASTM 1951-09	Standard Specifications for Determination of Surface Systems Under and Around Playground Equipment.

ASTM F2049-11 Fences/Barriers for Public, Commercial, and Multifamily Residential Use Outdoor Play Areas.

ASTM F2075 Standard Specifications for Engineered Wood Fiber for Use as a Playground Safety Surface and Around Playground Equipment.

4.2.2 Printed Handbook for Public Playground Safety (CPSC)

Equipment must meet all guidelines stated in the “Handbook for Public Safety” published by the Consumer Product Safety Commission. Copies of publication No. 325 may be obtained from U.S. Consumer Product Safety Commission, Washington, DC 20207.

4.2.3 International Play Equipment Manufacturers Association (IPEMA)

IPEMA provides third-party Product Certification services for U.S. and Canadian public play equipment and U.S. public play surfacing materials. The services provide for the validation of a participant’s certification of conformance to the standards referenced above. Both certifications are administered by Detroit Testing Laboratory, Inc. For more information on certification and membership, visit IPEMA’s website at: www.ipema.org.

All equipment must be IPEMA Certified. Certification must be included with your proposal submission.

4.3 Environmental Purchasing Requirements.

The Company must provide documentation of their environmental sustainability policies, measures, and initiatives with their Proposal response per Section 2.6.15 and Section 7 - U.S. Communities Requirements of this RFP.

4.4 New Products and Services.

New Products and Services may be added to the resulting Contract(s) during the term of the Contract by written amendment, to the extent that those Products and Services are within the scope of this RFP and include, but will not be limited to, new Product added to the Manufacturer’s listing offerings, and services which reflect new technology and improved functionality. All requests are subject to review and approval of the City of Charlotte.

4.5 Replacement Parts.

The Company must stock replacement parts for a minimum of 15 years on all play systems and provide parts within two (2) weeks (14 calendar days) from the time an order is placed by the Participating Public Agency.

4.6 Surfacing Material.

Surfacing Material must meet all guidelines stated in the Handbook for Public Playground Safety, and most current versions of ASTM-F1292-13, F2075-15, F3012-14, and all other applicable ASTM standards and guidelines as certified by an independent laboratory conforming to IPEMA safety standards as identified for the playground industry.

4.7 Installation.

All Products provided under this Contract that require assembly and installation should be performed by the awarded manufacturers' certified installers. Company must provide the names and addresses of each certified installer/subcontractor by geographical area.

All work must be performed according to the standards established by the terms, specifications, drawings, and construction notes for each project, and meet manufacturer's specifications and industry standards. It shall be the obligation of the Installer to obtain clarification from the Project Coordinator concerning questions or conflicts in the specifications, drawings and construction notes in a timely manner as to not delay the progress of the work.

4.8 Design.

The Company must have the capability to recommend and design appropriate play systems/structures to fit the need of the site for age groups to be determined by Participating Public Agency. Company must provide drawings (plan and elevation) of all pertinent aspects of the play equipment and its method of connection to the work. Final playground layout drawings shall be to scale and legible and must show location of play equipment and dimensions of use zones. All designs shall indicate ADA accessible routes, and percentage of ADA accessible components.

4.9 Project Management.

The Company must have the ability to provide project management services to help Participating Agencies complete their projects on-time and within budget.

4.10 Safety.

The Company and installers or subcontractors performing services for Charlotte-Mecklenburg are required and shall comply with all Occupational Safety and Health Administration (OSHA), State and County Safety and Occupational Health Standards and any other applicable rules and regulations. The Company and subcontractors shall be held responsible for the safety of their employees and any unsafe acts or conditions that may cause injury or damage to any persons or property within and around the work site area under this contract.

4.11 Literature and Catalogs.

The Company will be required to furnish and/or update all price lists, listings, color charts and other literature as requested within fifteen (15) days after notification of award. All catalogs may be electronic versions.

4.12 Warranty.

The Company should address each of the following:

1. Applicable warranty and/or guarantees of equipment and installations including any conditions and response time for repair and/or replacement of any components during the warranty period.
2. Warranty period start date. The City desires the warranty start at the time of substantial completion.
3. Availability of replacement parts.
4. Life expectancy of equipment under normal use.
5. Detailed information as to proposed return policy on all equipment.

4.13 Lead Time and Delivery.

1. Company must provide a four (4) week lead time on standard product, unlimited configurations, with no up charge.
2. Deliveries may be made typically between the hours of 8:30 a.m. and 3:30 p.m., local time, on regular business days unless other arrangements have been made. Delivery location shall be stated on each purchase order issued by Participating Agencies.
3. The Company will ensure that all items are delivered fully assembled or assembled by vendor or its designated subcontractor on site as may be designated by the Participating Public Agency. The Company will assure that all items are packed in accordance with prevailing commercial practices and delivered and assembled and installed in the first class condition.
4. When the purchase order calls for delivery to a specific location (other than door delivery) the vendor will deliver in accordance with the delivery instructions provided by the Participating Public Agency and shall perform inside delivery, assembly, set in place in proper location, make ready for use and remove all debris.
5. The Company shall authorize immediate replacement of any item that has been damaged in transit.
6. If deliveries are required in the evenings or weekends, or designated holidays, special installation charges will be negotiated. It is expected that the pricing will be fair and reasonable based upon specific requirements.

4.14 Optional Work.

Company will be required to provide quotations on a case-by-case basis for optional related work such as, but not limited to, removal and/or reinstallation of Playground & Fitness Equipment, timbers, and fencing as may be required to provide a full turnkey solution to Participating Public Agencies.

4.15 Material Specifications.

Equipment material specifications may vary between cities, counties, schools and states. Each Participating Entity will provide required specifications to include, but not be limited to, acceptable material, finish, diameters, thickness, gage, and angles of all components when placing orders or as necessary.

4.16 Additional Requirements.

The Company may be required and agrees to comply with additional state, or local laws and policies of the individual Participating Public Agencies.

4.17 Performance Bond.

The Company may be required to provide a performance bond as required by Participating Public Agencies for each project as required by local or state laws and policies.

4.18 Reports.

The Company must maintain all records in compliance with federal and state regulations. A statistical report and an annual tabulated report must be submitted electronically to the Lead Public Agency upon request.

4.19 Pricing.

The Company must submit a cost proposal fully supported by data adequate to establish the reasonableness of the proposed fee. One (1) firm fixed percentage

discount off of a verifiable list price for each category (defined in Section 1.3): 1) Playground Equipment (including components, replacement parts); 2) Outdoor Fitness Equipment; 3) Site Accessories; 4) Surfacing Materials; and 5) all other related Products (Shade Structures, Skate Parks, and other categorized Products); and 6) Services offered by the Company, for the life of the contract is preferred.

Prices must include manufacturer mark up, profit, item cost and storage to allow each customer the ability to calculate and verify discount. All manufacturer price lists must be identified in the Proposal response.

Proposals must include an itemized list of any Products and Services that the Company intends to include in the Master Agreement and assume responsibility for as prime contractor, but are offered by the individual authorized distributors and not included in the Company's catalog. The list must identify the distributors name and location that offers each product and service included. The Company shall be the prime contractor and remain solely responsible for contractual performance, and reporting, per Section 2.6.7 of this RFP for any Products and Services offered by the authorized distributor.

Proposals shall not include Products and Services the Company does not intend to offer, or take responsibility for, as prime contractor.

4.19.1 Volume Discounts: Please include any volume discounts offered to the Lead Public Agency and Participating Public Agencies.

4.19.2 Rebates: Please include any rebates offered to Lead Public Agency and Participating Public Agencies..

4.19.3 Product, Design and Price Comparison.

For comparison purposes only, the Company must provide the following information for the three (3) sample playground designs included in Section 6, Form 4:

1. Cost breakdown of all components using proposed discounts and list prices;
2. Manufacturer Price List ID
3. Three dimensional drawings
4. Number of kids that can use the playground;
5. Total number of play components:
 - Number of ground level components
 - Number of accessible ground level components
 - Number of elevated components
 - Number of accessible elevated components
6. Play Structure Size
7. Deck Sizes
8. Diameter of Uprights
9. Color options
10. Minimum time needed from date of design to delivery of equipment.

4.20 Installation.

Company response must include a defined installation fee program. If a percentage of total dollar amounts of each order are proposed, the Company must submit one (1) fixed percentage for all installation services for all Participating Public Agencies, regardless of location, for the life of the contract.

4.21 Shipping and Delivery.

Company must include a defined shipping program with their Proposal responses. If shipping is charged separately, only the actual cost of the freight may be added to an invoice. Shipping charges calculated as a percentage of the product price **cannot be used.**

1. Unless specifically stated otherwise in the “Shipping Program” included in the Company’s Proposal response, all prices quoted must be F.O.B. destination with freight prepaid by the Company.
2. Additional costs for expedited deliveries may be added.
3. Selection of a carrier for shipment will be the option of the Participating Public Agency paying for said shipping.

4.22 Price Adjustments.

All proposed pricing shall remain firm through December 31, 2017. Company may request price increases for consideration at least sixty (60) days prior to each anniversary of the Contract effective date. All requests must be submitted in writing to City of Charlotte Procurement Management along with documentation of bona fide materials and labor increases for the cost of Products. No adjustments shall be made to compensate a Company for inefficiency in operation or for additional profit. Price decreases shall be accepted at any time during the term of the contract.

4.23 References.

Proposals must include a minimum of five (5) customer references (see Section 6, Form 7) that Company has provided products and services similar to those outlined in this RFP.

4.24 Prevailing Wages.

Company must comply with the prevailing wage requirements of each state. Please include any exceptions to this requirement in your proposal response, per Section 2.6.12 of the RFP.

EXHIBIT G
U.S. COMMUNITIES ADMINISTRATIVE AGREEMENT

The following U.S. Communities Administrative Agreement is an Exhibit to and is incorporated into the Contract to provide Playground Equipment, Outdoor Fitness Equipment, Surfacing, Site Accessories and Related Products and Services (the “Contract”) between the City of Charlotte and Playcore Wisconsin, Inc. d/b/a GameTime.

NEED TO ADD ATTACHMENT – PLACE HOLDER ON AGENDA BACKUP



COMPETITIVE SOLICITATION

BY CITY OF CHARLOTTE, NORTH CAROLINA

FOR

**PLAYGROUND EQUIPMENT, OUTDOOR FITNESS EQUIPMENT,
SITE ACCESSORIES, SURFACING, AND RELATED PRODUCTS
AND SERVICES**

ON BEHALF OF ITSELF AND OTHER GOVERNMENT AGENCIES

AND MADE AVAILABLE THROUGH THE U.S. COMMUNITIES

GOVERNMENT PURCHASING ALLIANCE

RFP #269-2017-028

January 25, 2017

REQUEST FOR PROPOSALS
RFP # 269-2017-028

Playground Equipment, Outdoor Fitness Equipment, Site Accessories, Surfacing, and Related Products and Services

JANURARY 25, 2017

Dear Sir or Madam:

The City of Charlotte, North Carolina (herein “City” or “Lead Public Agency”) on behalf of itself and all states, local governments, school districts, and higher education institutions in the United States of America, and other government agencies and nonprofit organizations (herein “Participating Public Agencies”) is now accepting Proposals for Playground Equipment, Outdoor Fitness Equipment, Site Accessories, Surfacing, and Related Products and Services. The requirements for submitting a Proposal are stated in the attached Request for Proposals (the “RFP”). Please review them carefully.

A **Non-Mandatory** Pre-Proposal Conference for the purpose of reviewing the RFP and answering questions regarding the Services will be held on **FEBRUARY 7, 2017, at 10:00 a.m.**, at the Charlotte-Mecklenburg Government Center (CMGC), 600 East Fourth Street, Charlotte, North Carolina 28202, Conference Room 280 or via teleconference at 704-432-5488. Please bring a copy of the RFP with you at that time. All interested Companies should return a completed Request For Proposals Acknowledgement Form (see Section 6, Form 1) by the date stated in the schedule in Section 3.1 of this RFP.

An electronic copy of the RFP in Microsoft Word format may be obtained by contacting Karen Ewing at kewing@charlottenc.gov.

All Proposals are due to the Management and Financial Services, Procurement Management Division, 9th Floor, CMGC 600 East Fourth Street, Charlotte, North Carolina 28202, no later than **MARCH 16, 2017 at 2:00 p.m.**

Two (2) original Proposals signed in ink by a company official authorized to make a legal and binding offer, and ten (10) electronic copies of the Proposal on individual flash drives in a searchable format such as MS Word or Adobe Acrobat must be submitted in a sealed box or opaque envelope plainly marked with the Proposal number and service description as follows:

Request for Proposals

Attention: Karen Ewing

[Name of Company Submitting Proposal]

Playground Equipment, Outdoor Fitness Equipment, Site Accessories, Surfacing, and Related Products & Services

RFP # 269-2017-028

RFP questions must be directed to Karen Ewing, Management and Financial Services, Procurement Management Division, per the enclosed instructions in Section 3.3. The City is an equal opportunity purchaser.

Sincerely,

Kay Elmore
Chief Procurement Officer

cc: Alexis Turner, U.S. Communities
RFP Project File

Checklist for submitting a Proposal:

Step 1- Read the document fully.

Step 2- If you plan on submitting a Proposal then fax **Form 1 in Section 6** to the number listed on the sheet.

Steps 3- If you have any questions send them before the deadline listed in **Section 3.3**.

If you plan to submit a Proposal you must follow this checklist, and must include everything detailed below.

Proposal Copies - Please provide the specified number for each format

- ☐ 2 Copies marked “Original” in a sealed, non-transparent envelope that includes the Company name, the RFP number, and identification of the equipment, supply, and/or Services for which the Proposal is submitted.
- ☐ 10 Copies on flash drive.

Proposal Format - Proposals should be formatted as follows:

Included (Check)	Requirements
	Cover Letter (per Section 5.1.1)
	Executive Summary (per Section 5.1.2)
	Addenda Acknowledgement Form (Section 6, Form 2)
	Proposal Submission Form (Section 6, Form 3)
	Fixed Percentage Discounts (Section 6, Form 4)
	Complete Playground Designs (per Section 6, Form 4)
	MWSBE Utilization (Section 6, Form 5)
	Company’s Background Response) Section 6, Form 6)
	References (Section 6, Form 7)
	Non-Discrimination Provision (Section 6, Form 8)
	Environmental Purchasing Responses (Section 6, Form 9)
	U.S. Communities Supplier Worksheet (Section 7)
	U. S. Communities Supplier Information (Section 7)
	U. S. Communities Administration Agreement – Signed, unaltered (Section 7)
	IPEMA Certification (per Section 4.2)
	Proposer’s Complete Product & Services Price List (Per Section 4.19)
	ISO 9001 and 14001 Certification (per Section 4.2)
	Exceptions to any part of the RFP (If you take any exceptions to anything in this document, please list it in a category in your Proposal called “Exceptions” and offer an alternative solution).

The above items constitute all that must be included in the Proposal. If awarded a contract, you will be required to provide an insurance certificate that meets or exceeds the requirements set forth in Exhibit A, Section 26.

It is the Company’s responsibility to check www.ips.state.nc.us or <http://charlottenc.gov/DoingBusiness/Pages/ContractOpportunities.aspx> for any addenda or changes to this Project. Search for RFP # 269-2017-028 to find if any documents or changes have been posted.

TABLE OF CONTENTS

1. U.S. COMMUNITIES OVERVIEW AND REQUIREMENTS.....	1
2. INTRODUCTION.....	12
2.1 OBJECTIVE.....	12
2.2 DEFINITIONS.....	12
2.3 ACCURACY OF RFP AND RELATED DOCUMENTS.....	15
2.4 CITY’S RIGHTS AND OPTIONS.....	15
2.5 EXPENSE OF SUBMITTAL PREPARATION.....	15
2.6 PROPOSAL CONDITIONS.....	16
3 PROCUREMENT PROCESS.....	20
3.1 SCHEDULE AND PROCESS.....	20
3.2 INTENT TO PROPOSE.....	20
3.3 INTERPRETATIONS AND ADDENDA.....	20
3.4 PRE-PROPOSAL CONFERENCE.....	21
3.5 SUBMISSION OF PROPOSALS.....	21
3.6 CORRECTION OF ERRORS.....	22
3.7 EVALUATION.....	22
3.8 PROPOSAL EVALUATION CRITERIA.....	22
3.9 QUALIFICATIONS AND EXPERIENCE.....	23
3.10 PROJECT APPROACH / PROPOSED SOLUTION.....	23
3.11 COST EFFECTIVENESS AND VALUE.....	23
3.12 MWSBE SUBCONTRACTOR UTILIZATION.....	23
3.13 ACCEPTANCE OF THE TERMS OF THE CONTRACT.....	24
3.14 CONTRACT AWARD BY CITY COUNCIL.....	24
3.15 VENDOR INCLUSION.....	24
4 SCOPE OF SERVICES.....	25
4.1 GENERAL SCOPE.....	25
4.2 PRODUCT STANDARDS AND GUIDELINES.....	25
4.3 ENVIRONMENTAL PURCHASING REQUIREMENTS.....	26
4.4 NEW PRODUCTS AND SERVICES.....	26
4.5 REPLACEMENT PARTS.....	26
4.6 SURFACING MATERIAL.....	26
4.7 INSTALLATION.....	26
4.8 DESIGN.....	27
4.9 PROJECT MANAGEMENT.....	27
4.10 SAFETY.....	27
4.11 LITERATURE AND CATALOGS.....	27
4.12 WARRANTY.....	27
4.13 LEAD TIME AND DELIVERY.....	27
4.14 OPTIONAL WORK.....	28
4.15 MATERIAL SPECIFICATIONS.....	28
4.16 ADDITIONAL REQUIREMENTS.....	28
4.17 PERFORMANCE BOND.....	28

Table of Contents

4.18 REPORTS. 28

4.19 PRICING. 28

5 PROPOSAL CONTENT AND FORMAT. 31

6 REQUIRED FORMS..... 33

7 REQUIRED U.S. COMMUNITIES INFORMATION 45

8 U.S. COMMUNITIES ADDITIONAL PROVISIONS 66

EXHIBIT A SAMPLE CITY OF CHARLOTTE CONTRACT..... 99

Section 1

U.S. Communities Overview and Requirements

1. U.S. COMMUNITIES OVERVIEW AND REQUIREMENTS

1.1 MASTER AGREEMENT

City of Charlotte (herein “Lead Public Agency”) on behalf of itself and all states, local governments, school districts, and higher education institutions in the United States of America, and other government agencies and nonprofit organizations (herein “Participating Public Agencies”) is soliciting proposals from qualified suppliers to enter into a Master Agreement for a complete line of Playground Equipment, Outdoor Fitness Equipment, Site Accessories, Surfacing Material, and Related Products and Services (herein “Products and Services”).

1.2 OBJECTIVES

- A. Provide a comprehensive competitively solicited Master Agreement offering Products and Services to Participating Public Agencies;
- B. Establish the Master Agreement as a Supplier’s primary offering to Participating Public Agencies;
- C. Achieve cost savings for Suppliers and Participating Public Agencies through a single competitive solicitation process that eliminates the need for multiple proposals;
- D. Combine the volumes of Participating Public Agencies to achieve cost effective pricing;
- E. Reduce the administrative and overhead costs of Suppliers and Participating Public Agencies through state of the art ordering and delivery systems;
- F. Provide Participating Public Agencies with environmentally responsible Products and Services.

1.3 GENERAL DEFINITION OF PRODUCTS AND/OR SERVICES

Proposers are expected to propose the broadest possible selection of Playground Equipment, Outdoor Fitness Equipment, Site Accessories, Surfacing Material, and Related Products and Services that they offer commercially. The intent of this solicitation is to provide Participating Public Agencies with turnkey solutions to meet their various needs. Therefore, the Suppliers should have demonstrated experience in providing and installing the Products and Services as defined in this RFP, including but not limited to the following categories:

- 1) **Playground Equipment** - A complete listing of all park and Playground Equipment, Outdoor Fitness Equipment (for all ages) including, but not limited to, themed systems, stand-alone activities, system components, and replacement parts available from the Company.
- 2) **Outdoor Fitness Equipment** – A complete listing of all Outdoor Fitness Equipment for all ages and levels including, but not limited to, challenge courses, strength building and resistance mechanisms, multigenerational fitness, optional precision timing systems, climbing walls, pool equipment, pool lifts, and pool timing systems.
- 3) **Site Accessories** - A complete listing of all Site Accessories such as, but not limited to, benches, picnic tables, planters, bike racks, bike lockers, shelter and shade structures, bleachers, grandstands, scoreboards and other related Site Accessories available from the Company.

Section 1

U.S. Communities Overview and Requirements

- 4) **Surfacing Materials** - A complete listing of all park and playground Surfacing Materials including but not limited to pour in place, rubber tiles, wood fiber, and recycled materials available from the Company.
- 5) **Related Products** – Additional products such as, water parks, skate parks, dog parks and any other related Products available from the Company.
- 6) **Services** - The complete listing of Services available from the Supplier such as, but not limited to, installation, design, layout, repair and/or maintenance, removal, disposal, project management and any other related Services to provide customer support.

1.4 U.S. COMMUNITIES BACKGROUND

U.S. Communities Government Purchasing Alliance (herein “U.S. Communities”) assists Participating Public Agencies to reduce the cost of purchased goods through strategic sourcing that combines the volumes and the purchasing power of public agencies nationwide. This is accomplished through an award of competitively solicited Contracts for high quality Products and Services by large and well recognized public agencies (herein “Lead Public Agencies”). The Contracts are provided for use by not only the respective Lead Public Agency, but also by other Participating Public Agencies.

1.4.1 National Sponsors

U.S. Communities is jointly sponsored by the National Association of Counties (NACo), the National League of Cities (NLC), the Association of School Business Officials International (ASBO), the United States Conference of Mayors (USCM) and the National Governors Association (NGA) (herein “National Sponsors”).

1.4.2 Advisory Board

The U.S. Communities Advisory Board is made up of key government purchasing officials from across the United States.

Each [Advisory Board Member](#) is expected to actively participate in product Proposals and selection, participate in policy direction, and share expertise and purchasing innovations.

Section 1

U.S. Communities Overview and Requirements

Current U.S. Communities Advisory Board Members

Auburn University, AL	Great Valley School District, PA
Beaverton School District, OR	Harford County Public Schools, MD
City and County of Denver, CO	Hennepin County, MN
City of Chicago, IL	Los Angeles County, CA
City of El Paso, TX	Maricopa County, AZ
City of Houston, TX	Miami-Dade County, FL
City of Kansas City, MO	Nassau BOCES, NY
City of Los Angeles, CA	North Carolina State University, NC
City of Ocean City, NJ	Onondaga County, NY
City of Seattle, WA	Port of Portland, OR
Cobb County, GA	Prince William County Schools, VA
Denver Public Schools, CO	San Diego Unified School District, CA
Emory University, GA	State of Iowa, IA
Fairfax County, VA	The School District of Collier County
Fresno Unified School District, CA	

1.4.3 Participating Public Agencies

Today more than 55,000 public agencies utilize U.S. Communities Contracts and suppliers to procure over \$2.0 Billion Dollars in Products and Services annually. Each month more than 500 new public agencies register to participate. The continuing rapid growth of public agency participation is fueled by the program's proven track record of providing public agencies unparalleled value.

The Supplier(s) must communicate directly with any Participating Public Agency concerning the placement of orders, issuance of the purchase order, Contractual disputes, invoicing, and payment.

City of Charlotte, North Carolina is acting as "Contracting Agent" for the Participating Public Agencies and shall **not** be held liable for any costs, damages, expenses, fees, liabilities, etc. incurred by any other Participating Public Agency.

Each Participating Public Agency enters into a Master Intergovernmental Cooperative Purchasing Agreement (MICPA) outlining the terms and conditions that allow access to the Lead Public Agencies' Master Agreements. Under the terms of the MICPA, the procurement by the Participating Public Agency shall be construed to be in accordance with, and governed by, the laws of the state in which the Participating Public Agency resides. A copy of the MICPA is attached in Section 8.

1.4.4 Estimated Volume

The estimated dollar volume of Products and Services purchased under the proposed Master Agreement is \$100 Million Dollars annually. This estimate is based on the anticipated volume of the Lead Public Agency, the U.S. Communities Advisory Board members, and current sales within the U.S. Communities program. While there is no minimum quantity of Products required to be purchased under the proposed Master Agreement, City of Charlotte and the U.S. Communities Advisory Board Members are committed

Section 1

U.S. Communities Overview and Requirements

to utilizing the Master Agreement. The Advisory Board members shall determine if the Master Agreement is of value to their agency, and will promote the Master Agreement among other public agencies nationwide and internationally. The Advisory Board in 2015 purchased more than \$160 Million Dollars of Products and Services from existing U.S. Communities Contracts.

1.4.5 Marketing Support

U. S. Communities provides marketing support for each Supplier's Products through the following:

- National Sponsors as referenced above.
- State Associations of Counties, Schools and Municipal Leagues.
- Administrative and marketing personnel that directly promote the U.S. Communities Suppliers to Participating Public Agencies through public agency meetings, direct mail, email, online and print advertising, social media, articles, and exhibiting and presenting at national and local trade shows.
- U.S. Communities provides Suppliers government sales training, and a host of online marketing and sales management tools to effectively increase sales through U.S. Communities.

1.4.6 Multiple Awards

Multiple awards may be issued as a result of the solicitation. Multiple Awards will ensure that any ensuing Master Agreements fulfill current and future requirements of the diverse and large number of Participating Public Agencies. The City of Charlotte reserves the right to award the Contract locally and/or nationally in the aggregate, by section, multiple award, primary, secondary, and tertiary, whichever is in the best interest of the City of Charlotte and Participating Public Agencies as a result of this solicitation.

1.4.7 Evaluation of Proposals

Proposals will be evaluated by the Lead Public Agency in accordance with, and subject to, the relevant statutes, ordinances, rules and regulations that govern its procurement practices.

U.S. Communities Advisory Board members and other Participating Public Agencies will assist the Lead Public Agency in evaluating proposals. The Supplier(s) that respond(s) affirmatively meets the requirements of this Request for Proposal and provides the best overall value will be eligible for a Contract award. U.S. Communities reserves the right to make available or not make available Master Agreements awarded by a Lead Public Agency to Participating Public Agencies.

Section 1

U.S. Communities Overview and Requirements

SUPPLIER QUALIFICATIONS

1.5 SUPPLIERS

1.5.1 Commitments

U.S. Communities views the relationship with an awarded Supplier as an opportunity to provide maximum benefit to both the Participating Public Agencies and to the Supplier.

The successful foundation of the partnership requires commitments from both U.S. Communities and the Supplier. U.S. Communities requires the Supplier to make the four commitments set forth below (Corporate, Pricing, Economy, and Sales) to ensure that Supplier is providing the highest level of public benefit to Participating Public Agencies:

(a) **Corporate Commitment.**

(i) The pricing, terms and conditions of the Master Agreement shall, at all times, be Supplier's primary Contractual offering of Products and Services to Public Agencies. All of Supplier's direct and indirect marketing and sales efforts to Public Agencies shall demonstrate that the Master Agreement is Supplier's primary offering and not just one of Supplier's Contract options.

(ii) Supplier's sales force (including inside, direct and/or authorized dealers, distributors and representatives) shall always present the Master Agreement when marketing Products or Services to Public Agencies.

(iii) Supplier shall advise all Public Agencies that are existing customers of Supplier as to the pricing and other value offered through the Master Agreement.

(iv) Upon authorization by a Public Agency, Supplier shall transition such Public Agency to the pricing, terms and conditions of the Master Agreement.

(v) Supplier shall ensure that the U.S. Communities program and the Master Agreement are actively supported by Supplier's senior executive management.

(vi) Supplier shall provide a national/senior management level representative with the authority and responsibility to ensure that the Supplier's Commitments are maintained at all times. Supplier shall also designate a lead referral contact person who shall be responsible for receiving communications from U.S. Communities concerning new Participating Public Agency registrations and for ensuring timely follow-up by Supplier's staff to requests for contact from Participating Public Agencies. Supplier shall also provide the personnel necessary to implement and support a supplier-based internet web page dedicated to Supplier's U.S. Communities program and linked to U.S. Communities' website and shall implement and support such web page.

(vii) Supplier shall demonstrate in its procurement solicitation response and throughout the term of the Master Agreement that

Section 1

U.S. Communities Overview and Requirements

national/senior management fully supports the U.S. Communities program and its commitments and requirements. National/Senior management is defined as the executive(s) with Companywide authority.

(viii) Where Supplier has an existing Contract for Products and Services with a state, Supplier shall notify the state of the Master Agreement and transition the state to the pricing, terms and conditions of the Master Agreement upon the state's request. Regardless of whether the state decides to transition to the Master Agreement, Supplier shall primarily offer the Master Agreement to all Public Agencies located within the state.

(b) **Pricing Commitment.**

(i) Supplier represents to U.S. Communities that the pricing offered under the Master Agreement is the lowest overall available pricing (net to purchaser) on Products and Services that it offers to Public Agencies. Supplier's pricing shall be evaluated on either an overall project basis or the Public Agency's actual usage for more frequently purchased Products and Services.

(ii) Contracts Offering Lower Prices. If a pre-existing Contract and/or a Public Agency's unique buying pattern provide one or more Public Agencies a lower price than that offered under the Master Agreement, Supplier shall match that lower pricing under the Master Agreement and inform the eligible Public Agencies that the lower pricing is available under the Master Agreement. If an eligible Public Agency requests to be transitioned to the Master Agreement, Supplier shall do so and report the Public Agency's purchases made under the Master Agreement going forward. The price match only applies to the eligible Public Agencies. Below are three examples of Supplier's obligation to match the pricing under Supplier's Contracts offering lower prices.

- (A) Supplier holds a state Contract with lower pricing that is available to all Public Agencies within the state. Supplier would be required to match the lower state pricing under the Master Agreement and make it available to all Public Agencies within the state.
- (B) Supplier holds a regional cooperative Contract with lower pricing that is available only to the ten cooperative members. Supplier would be required to match the lower cooperative pricing under the Master Agreement and make it available to the ten cooperative members.
- (C) Supplier holds a Contract with an individual Public Agency. The Public Agency Contract does not contain any cooperative language and therefore other Public Agencies are not eligible to utilize the Contract. Supplier would be required to match the lower pricing under the

Section 1

U.S. Communities Overview and Requirements

Master Agreement and make it available only to the individual Public Agency.

(iii) Deviating Buying Patterns. Occasionally U.S. Communities and Supplier may interact with a Public Agency that has a buying pattern or terms and conditions that considerably deviate from the normal Public Agency buying pattern and terms and conditions, and causes Supplier's pricing under the Master Agreement to be higher than an alternative Contract held by Supplier. This could be created by a unique end-user preference or requirements. In the event that this situation occurs, Supplier may address the issue by lowering the price under the Master Agreement on the item(s) causing the large deviation for that Public Agency. Supplier would not be required to lower the price for other Public Agencies.

(iv) Supplier's Options in Responding to a Third Party Procurement Solicitation. While it is the objective of U.S. Communities to encourage Public Agencies to piggyback on to the Master Agreement rather than issue their own procurement solicitations, U.S. Communities recognizes that for various reasons some Public Agencies will issue their own solicitations. The following options are available to Supplier when responding to a Public Agency solicitation:

- (A) Supplier may opt not to respond to the procurement solicitation. Supplier may make the Master Agreement available to the Public Agency as a comparison to its solicitation responses.
- (B) Supplier may respond with the pricing, terms and conditions of the Master Agreement. If Supplier is awarded the Contract, the sales would be reported as sales under the Master Agreement.
- (C) If competitive conditions require pricing lower than the standard Master Agreement pricing, Supplier may submit lower pricing through the Master Agreement. If Supplier is awarded the Contract, the sales would be reported as sales under the Master Agreement. Supplier would not be required to extend the lower price to other Public Agencies.
- (D) Supplier may respond to the procurement solicitation with pricing that is higher (net to buyer) than the pricing offered under the Master Agreement. If awarded a Contract, Supplier shall still be bound by all obligations set forth in this Section 3.3, including, without limitation, the requirement to continue to advise the awarding Public Agency of the pricing, terms and conditions of the Master Agreement.

Section 1

U.S. Communities Overview and Requirements

- (E) Supplier may respond to the procurement solicitation with pricing that is higher (net to buyer) than the pricing offered under the Master Agreement and if an alternative response is permitted, Supplier may offer the pricing under the Master Agreement as an alternative for consideration.

- (c) **Economy Commitment.** Supplier shall demonstrate the benefits, including the pricing advantage, of the Master Agreement over alternative options, including competitive solicitation pricing and shall proactively offer the terms and pricing under the Master Agreement to Public Agencies as a more effective alternative to the cost and time associated with such alternate Proposals and solicitations.

- (d) **Sales Commitment.** Supplier shall market the Master Agreement through Supplier's sales force or dealer network that is properly trained, engaged and committed to offering the Master Agreement as Supplier's primary offering to Public Agencies. Supplier's sales force compensation and incentives shall be greater than or equal to the compensation and incentives earned under other Contracts to Public Agencies.

- (i) **Supplier Sales.** Supplier shall be responsible for proactive sales of Supplier's Products and Services to Public Agencies and the timely follow-up to sales leads identified by U.S. Communities. Use of product listings, targeted advertising, direct mail, online marketing and other sales initiatives are encouraged. All of Supplier's sales materials targeted towards Public Agencies shall include the U.S. Communities logo. U.S. Communities hereby grants to Supplier, during the term of this Agreement, a non-exclusive, revocable, non-transferable, license to use the U.S. Communities name, trademark, and logo solely to perform its obligations under this Agreement, and for no other purpose. Any goodwill, rights, or benefits derived from Supplier's use of the U.S. Communities name, trademark, or logo shall inure to the benefit of U.S. Communities. U.S. Communities shall provide Supplier with its logo and the standards to be employed in the use of the logo. During the term of the Agreement, the Supplier shall provide U.S. Communities with its logo and the standards to be employed in the use of the logo for purposes of reproducing and using Supplier's name and logo in connection with the advertising, marketing and promotion of the Master Agreement to Public Agencies. Supplier shall assist U.S. Communities by providing camera-ready logos and by participating in related trade shows and conferences. At a minimum, Supplier's sales initiatives shall communicate that (i) the Master Agreement was competitively solicited by the Lead Public Agency, (ii) the Master Agreement provides the Supplier's best overall pricing and value to eligible agencies, (iii) there is no cost to Participating Public Agencies, and (iv) the Master Agreement is a non-exclusive Contract.

Section 1

U.S. Communities Overview and Requirements

- (ii) Branding and Logo Compliance. Supplier shall be responsible for complying with the U.S. Communities branding and logo standards and guidelines. Prior to use by Supplier, all U.S. Communities related marketing material must be submitted to U.S. Communities for review and approval.
- (iii) Sales Force Training. Supplier shall train its national sales force on the Master Agreement and U.S. Communities program. U.S. Communities shall be available to train on a national, regional or local level and generally assist with the education of sales personnel.
- (iv) Participating Public Agency Access. Supplier shall establish the following communication links to facilitate customer access and communication:
 - (A) A dedicated U.S. Communities internet web-based homepage that is accessible from Supplier's homepage or main menu navigation containing:
 - (1) U.S. Communities standard logo with Founding Co-Sponsors logos;
 - (2) Copy of original procurement solicitation;
 - (3) Copy of Master Agreement including any amendments;
 - (4) Summary of Products and Services pricing;
 - (5) Electronic link to U.S. Communities' online registration page; and
 - (6) Other promotional material as requested by U.S. Communities.
 - (B) A dedicated toll-free national hotline for inquiries regarding U.S. Communities.
 - (C) A dedicated email address for general inquiries in the following format: uscommunities@(name of supplier).com.
- (v) Electronic Registration. Supplier shall be responsible for ensuring that each Public Agency has completed U.S. Communities' online registration process prior to processing the Public Agency's first sales order.
- (vi) Supplier's Performance Review. Upon request by U.S. Communities, Supplier shall participate in a performance review meeting with U.S. Communities to evaluate Supplier's performance of the covenants set forth in this Agreement.
- (vii) Supplier Content. Supplier may, from time to time, provide certain graphics, media, and other content to U.S. Communities (collectively "Supplier Content") for use on U.S. Communities websites and for general marketing and publicity purposes. During the term of the Agreement, Supplier hereby grants to U.S. Communities and its affiliates a non-exclusive, worldwide, free, transferrable, license to reproduce, modify, distribute, publically perform, publically display, and use

Section 1

U.S. Communities Overview and Requirements

Supplier Content in connection with U.S. Communities websites and for general marketing and publicity purposes, with the right to sublicense each and every such right. Supplier warrants that: (a) Supplier is the owner of or otherwise has the unrestricted right to grant the rights in and to Supplier Content as contemplated hereunder; and (b) the use of Supplier Content and any other materials or Services provided to U.S. Communities as contemplated hereunder will not violate, infringe, or misappropriate the intellectual property rights or other rights of any third party.

1.6 U.S. COMMUNITIES ADMINISTRATION AGREEMENT INFORMATION

The Agreement outlines the Supplier's general duties and responsibilities in implementing the U.S. Communities Contract.

The Supplier is required to execute the U.S. Communities Administration Agreement unaltered (included in Section Seven) and submit with the supplier's proposal without exception or alteration. Failure to do so will result in disqualification.

Section 1

U.S. Communities Overview and Requirements

 New Supplier Implementation Checklist		Target Completion After Award
1. First Conference Call		One Week
Initial Kick Off Call to discuss expectations		
Set Contract Launch Date & Outline Kick Off Plan		
Establish initial contact people & roles/responsibilities		
Supplier Log-In Credentials established		
Set Agency Webinar Dates		
2. Executed Legal Documents		One Week
U.S. Communities Admin Agreement		
Lead Public Agency agreement signed		
3. Program Contact Requirements		One Week
Supplier contacts communicated to U.S. Communities Staff		
Dedicated email		
Dedicated toll free number		
4. Second Conference Call		Two Weeks
Establish Sales Training Webinar Dates		
Complete Supplier Set Up Form		
Complete User Account and User ID Form		
Identify Dates for Senior Management Meeting		
Review Contract Commitments		
5. Marketing Kick Off Call		Two Weeks
Overview of Marketing Requirements		
Establish Timeline for Marketing Deliverables		
Set Weekly Marketing Call		
Discuss Agency Webinar Slides & Set Timeframe for Deliverables		
6. Initial NAM & Staff Training Meetings		Three Weeks
Discuss expectations, roles & responsibilities		
Introduce and review web-based tools		
Review process & expectations of Lead Referral contact with NAM & identified LRC		
7. Senior Management Meeting		Four Weeks
Implementation Process Progress Report		
U.S. Communities & Vendor Organizational Overview		
Supplier Manager to review & further discuss commitments		
8. Review Top Joint Target Opportunities		Five Weeks
Top 10 Local Contracts		
Review top U.S. Communities PPA's		
9. Web Development		
Initiate E-Commerce Conversation		Two Weeks
Product Upload to U.S. Communities site		Five Weeks
10. Sales Training & Roll Out		
Program Manager briefing - Coordinate with NAM		Five Weeks
Initial remote WebEx training for all sales - Coordinate with NAM		Three Weeks
Initiate contact with Advisory Board (AB) members		Six Weeks
Determine PM & Local Metro teams strategy sessions		Six Weeks
11. Marketing – see marketing deliverables checklist as reviewed with marketing contact		Eight Weeks
12. Agency Webinars		Post Launch

2. INTRODUCTION.

2.1 Objective.

The objective of this RFP is to solicit Proposals that will enable the City and Participating Public Agencies (“PPA”) to determine which Company and Proposed Solution will best meet the City’s needs for providing the Products and Services as requested in this RFP.

2.2 Definitions.

As used in this RFP, the following terms shall have the meanings set forth below:

<i>Acceptance:</i>	Refers to receipt and approval by the City of a Deliverable or Service in accordance with the acceptance process and criteria in the Contract.
<i>Affiliates:</i>	Refers to all departments or units of the City and all other governmental units, boards, committees or municipalities for which the City processes data or performs Services.
<i>Biodegradable:</i>	Refers to the ability of an item to be decomposed by bacteria or other living organisms.
<i>Charlotte Business Inclusion (CBI):</i>	Refers to the Charlotte Business Inclusion office of the City of Charlotte.
<i>Charlotte Combined Statistical Area (CSA):</i>	Refers to the Charlotte-Gastonia-Salisbury Combined Statistical Area consisting of; (a) the North Carolina counties of Anson, Cabarrus, Cleveland, Gaston, Iredell, Lincoln, Mecklenburg, Rowan, Stanly, and Union; and (b) the South Carolina counties of Chester, Lancaster, and York; a criteria used by Charlotte Business INClusion to determine eligibility to participate in the program.
<i>City:</i>	Refers to the City of Charlotte, North Carolina.
<i>Company:</i>	During the solicitation process, refers to a company that has interest in providing the Services. After the solicitation process, refers to a company that has been selected by the City to provide the Services.
<i>Company Project Manager:</i>	Refers to a specified Company employee representing the best interests of the Company for this Project.
<i>Contract:</i>	Refers to a written agreement executed by the City and Company for all or part of the Services.
<i>Deliverables:</i>	Refers to all tasks, reports, information, designs, plans, and other items that the Company is required to deliver to the City in connection with the Contract.
<i>Documentation:</i>	Refers to all written, electronic, or recorded works that describe the use, functions, features, or purpose of the Deliverables or Services or any component thereof, and which are provided to the City by the Company or its subcontractors, including without limitation all end user

Section 2

Introduction and General Information

	manuals, training manuals, guides, program listings, data models, flow charts, and logic diagrams.
<i>Environmentally Preferable Products:</i>	Refers to Products that have a lesser or reduced effect on human health and the environment when compared with competing Products that serves the same purpose. This comparison may consider raw materials acquisition, production, manufacturing, packaging, distribution, reuse, operation, maintenance, or disposal of the product.
<i>Evaluation Committee:</i>	Refers to a City and U.S. Communities appointed Committee that will evaluate Proposals and identify the Company(-ies) best meeting the needs of the City and Participating Public Agencies.
<i>Lead Public Agency:</i>	Refers to the City of Charlotte, North Carolina
<i>Master Agreement:</i>	Refers to the Agreement that is made available by the Lead Public Agency after the successful completion of the competitive solicitation and selection process, wherein Participating Public Agencies may utilize the agreement to purchase Products and Services.
<i>Minority Business Enterprise/MBE:</i>	Refers to a business enterprise that: (a) is certified by the State of North Carolina as a Historically Underutilized Business (HUB) within the meaning of N.C. Gen. Stat. § 143-128.4; (b) is at least fifty-one percent (51%) owned by one or more persons who are members of one of the following groups: African American or Black, Hispanic, Asian, Native American or American Indian; and (c) is headquartered in the Charlotte Combined Statistical Area.
<i>MWSBE:</i>	Refers to SBEs, MBEs and WBEs, collectively.
<i>MWSBE Goal:</i>	If an RFP or Contract has separate Subcontracting Goals for MBEs, WBEs, and/or SBEs, the term MWSBE is a shorthand way to refer collectively to all MBE, WBE, and SBE Goals set for the RFP. In some instances, the City may set one combined goal for MBEs, WBEs, and/or SBEs, in which event the term MWSBE Goal refers to that one, combined goal. In the latter instance, calculated as a percentage, the MWSBE Goal represents the total dollars spent with MBEs, WBEs, and SBEs as a portion of the total Proposal amount, including any contingency.
<i>Participating Public Agency:</i>	Refers to all states, local governments, school districts, and higher education institutions in the United States of American, and other governmental agencies and nonprofit organizations that elect to purchase Products and Services under the Master Agreement.

Section 2

Introduction and General Information

<i>Post-Consumer Recycled Material:</i>	Refers to material and by-Products which have served their intended end-use by a consumer and have been recovered or diverted from solid waste. It does not include those materials and by-Products generated from, and commonly reused within, an original manufacturing process.
<i>Products:</i>	Refers to all Products that the Company agrees to provide to the City as part of its Proposal.
<i>Proposal:</i>	Refers to the proposal submitted by a Company for the Products and Services as outlined in this RFP.
<i>Recyclability:</i>	Refers to Products or materials that can be collected, separated or otherwise recovered from the solid waste stream for reuse, or used in the manufacture or assembly of another package or product, through an established recycling program. For Products that are made of both recyclable and non-recyclable components, the recyclable claim should be adequately qualified to avoid consumer deception about which portions or components are recyclable.
<i>Recycled Material:</i>	Refers to material and by-Products which have been recovered or diverted from solid waste for the purpose of recycling. It does not include those materials and by-Products generated from, and commonly reused within, an original manufacturing process.
<i>Services:</i>	Refers to the Playground Equipment, Outdoor Fitness Equipment, Surfacing, Site Accessories and Related Products and Services as requested in this RFP.
<i>Small Business Enterprise/SBE:</i>	Refers to a business enterprise that is certified by the City of Charlotte under Part E of the CBI Policy as meeting all of the requirements for SBE certification.
<i>Specifications and Requirements:</i>	Refers to all definitions, descriptions, requirements, criteria, warranties, and performance standards relating to the Deliverables and Services that are set forth or referenced in: (i) this RFP, including any addenda; (ii) the Documentation; and (iii) any functional and/or technical specifications that are published or provided by the Company or its licensors or suppliers from time to time with respect to all or any part of the Deliverables or Services.
<i>Subcontracting Goals:</i>	Refers to the SBE, MBE, WBE, and MWSBE Goals established by the City for an RFP and resulting Contract.
<i>Women Business Enterprise (WBE):</i>	Refers to a business enterprise that: (a) is certified by the State of North Carolina as a Historically Underutilized Business (HUB) within the meaning of N.C. Gen. Stat. § 143-128.4; (b) is at least fifty-one percent (51%) owned by one or more persons who are female; and (c) is headquartered in the Charlotte Combined Statistical Area.

Section 2

Introduction and General Information

Work Product: Refers to the Deliverables and all other programs, algorithms, reports, information, designs, plans and other items developed by the Company in connection with this RFP, and all partial, intermediate or preliminary versions of any of the foregoing.

2.3 **Accuracy of RFP and Related Documents.**

Each Company must independently evaluate all information provided by the City. The City makes no representations or warranties regarding any information presented in this RFP, or otherwise made available during this procurement process, and assumes no responsibility for conclusions or interpretations derived from such information. In addition, the City will not be bound by or be responsible for any explanation or conclusions regarding this RFP or any related documents other than those provided by an addendum issued by the City. Companies may not rely on any oral statement by the City or its agents, advisors, or consultants.

If a Company identifies potential errors or omissions in this RFP or any other related documents, the Company should immediately notify the City of such potential discrepancy in writing. The City may issue a written addendum if the City determines clarification necessary. Each Company requesting an interpretation will be responsible for delivering such requests to the City's designated representative as directed in this RFP Section 3.3.

2.4 **City's Rights and Options.**

The City reserves the right, at the City's sole discretion, to take any action affecting this RFP, this RFP process, or the Services or facilities subject to this RFP that would be in the best interests of the City, including:

- 2.4.1 To supplement, amend, substitute, or otherwise modify this RFP, including the schedule, or to cancel this RFP, at any time;
- 2.4.2 To require any Companies to supplement or clarify its Proposal or provide additional information relating to its Proposals;
- 2.4.3 To investigate the qualifications, experience, capabilities, and financial standing of each Company submitting a Proposal;
- 2.4.4 To waive any defect or irregularity in any Proposal received;
- 2.4.5 To reject any or all Proposals;
- 2.4.6 To share the Proposals with City employees and contractors in addition to the Evaluation Committee as deemed necessary by the City;
- 2.4.7 To award all, none, or any part of the Services and enter into Contracts with one or more of the responding Companies deemed by the City to be in the best interest of the City, which may be done with or without re-solicitation;
- 2.4.8 To discuss and negotiate with any Company(-ies) their Proposal terms and conditions, including but not limited to financial terms; and
- 2.4.9 To terminate discussions and negotiations with any Company at any time and for any reason.

2.5 **Expense of Submittal Preparation.**

Section 2

Introduction and General Information

The City accepts no liability, and Companies will have no actionable claims, for reimbursement of any costs or expenses incurred in participating in this solicitation process. This includes expenses and costs related to Proposal submission, submission of written questions, attendance at pre-proposal meetings or evaluation interviews, contract negotiations, or activities required for contract execution.

2.6 Proposal Conditions.

The following terms are applicable to this RFP and the Company's Proposal.

2.6.1 RFP Not An Offer.

This RFP does not constitute an offer by the City. No binding contract, obligation to negotiate, or any other obligation shall be created on the part of the City unless the City and the Company execute a Contract. No recommendations or conclusions from this RFP process concerning the Company shall constitute a right (property or otherwise) under the Constitution of the United States or under the Constitution, case law, or statutory law of North Carolina.

2.6.2 Trade Secrets and Personal Identification Information /Confidentiality.

Upon receipt at the Procurement Management Division, all materials submitted by a Company (including the Proposal) are considered public records except for (1) material that qualifies as "trade secret" information under N.C. Gen. Stat. § 66-152 et seq. ("Trade Secrets") or (2) "personal identification information" protected by state or federal law, to include, but not be limited to, social security numbers, bank account numbers, and driver's license numbers ("Personal Identification Information" or "PII"). After the Proposal due date, the Evaluation Committee, other City staff, and members of the general public who submit public records requests may review the Proposal.

The public disclosure of the contents of a Proposal or other materials submitted by a Company is governed by N.C. Gen. Stat. §§ 132 and 66-152 et seq.. If any Proposal contains Trade Secrets or PII, such Trade Secrets and PII must be specifically and clearly identified in accordance with this Section 2.6.2.

Any Trade Secrets or PII submitted by a Company must be clearly segregated from the rest of the Proposal. For hard copy Proposals, it must be submitted in a separate, sealed envelope, marked either "Personal Identification Information – Confidential" or "Trade Secret—Confidential and Proprietary Information." For electronic submissions it must also be submitted on a separate CD or flash drive. In both hard copy or electronic format, the confidentiality caption stated above must appear on each page of the Trade Secret or PII materials.

By submitting a Proposal, each Company agrees that the City may reveal any Trade Secret materials and PII contained therein to all City staff and City officials involved in the selection process, and to any outside consultant or other third parties who serve on the Evaluation Committee or who are hired or appointed by the City to assist in the evaluation process.

Furthermore, each Company agrees to indemnify and hold harmless the City and each of its officers, employees, and agents from all costs, damages, and

Section 2

Introduction and General Information

expenses incurred in connection with refusing to disclose any material that the Company has designated as a trade secret. The City may disqualify and Company that designates its entire Proposal as a trade secret, or any portion thereof that clearly does not qualify under applicable law as a Trade Secret.

2.6.3 Amendments to RFP.

If the City amends this RFP, addenda will be posted to the IPS and Charlotte NC websites at www.ips.state.nc.us, and <http://charlottenc.gov/DoingBusiness/Pages/ContractOpportunities.aspx> RFP# 269-2017-028. Companies are required to acknowledge receipt of each addendum by including the Addenda Receipt Confirmation Form (Section 6, Form 2) with their Proposals.

2.6.4 Proposal Terms Firm and Irreversible.

The signed Proposal shall be considered a firm offer on the part of the Company. The City reserves the right to negotiate price and other terms. All Proposal elements (including all statements, claims, declarations, prices, and specifications) shall be considered firm and irrevocable for purposes of future Contract negotiations unless specifically waived in writing by the City. The Company chosen for award should be prepared to have its Proposal and any relevant correspondence incorporated into the Contract, either in part or in its entirety, at the City's election.

2.6.5 Proposal Binding for 180 Days.

Section 6, Form 3 contains a statement to the effect that the Proposal is a firm offer for one-hundred-eighty (180) calendar day period from the date of the opening. This statement must be signed by an individual authorized to bind the Company. All prices quoted shall be firm and fixed for the full Contract period. The City shall have the option to accept subject to exception by Contract.

2.6.6 Charlotte Business INclusion Program.

Pursuant to Charlotte City Council's adoption of the Charlotte Business INclusion (CBI) Policy, the CBI program promotes diversity, inclusion, and local business opportunities in the City's contracting and procurement process for Minority, Women, and Small Business Enterprises (MWSBEs) headquartered in the Charlotte Combined Statistical Area (CSA). The CBI Policy is posted at: www.charlottebusinessinclusion.com.

The City is committed to promoting opportunities for maximum participation of certified MWSBEs on City funded contracts at both the Prime and Subcontract level. For MWSBE participation to count towards a Goal, MWSBEs must meet both the certification and geographic requirements as detailed throughout this solicitation and in the CBI Policy.

2.6.7 Subcontracting.

The Company given contract award shall be the prime contractor and shall be solely responsible for contractual performance. In the event of a subcontracting relationship, the Company shall remain the prime contractor and will assume all responsibility for the performance of the Services that are supplied by all subcontractors. The City retains the right to approve all subcontractors.

Section 2

Introduction and General Information

2.6.8 Equal Opportunity.

The City has an equal opportunity purchasing policy. The City seeks to ensure that all segments of the business community have access to supplying the goods and Services needed by City programs. The City provides equal opportunity for all businesses and does not discriminate against any Companies regardless of race, color, religion, age, sex, and national origin or disability.

2.6.9 Use of City's Name.

No advertising, sales promotion, or other materials of the Company or its agents or representatives may identify or reference the City in any manner absent the prior written consent of the City.

2.6.10 Withdrawal for Modification of Proposals.

Companies may change or withdraw a previously-submitted Proposal at any time prior to the Proposal due date. Only formal written requests addressed in the same manner as the Proposal and received by the City prior to the Proposal due date will be accepted. The request must be in a sealed envelope that is plainly marked "**Modifications to Proposal.**" No oral modifications will be allowed. If the Company complies with this Section, after the Proposal due date, the Proposal, will be withdrawn or corrected in accordance with the written request(s).

2.6.11 No Bribery.

In submitting a response to this RFP, each Company certifies that neither it, any of its affiliates or subcontractors, nor any employees of any of the foregoing has bribed, or attempted to bribe, an officer or employee of the City in connection with the Contract.

2.6.12 Exceptions to the RFP.

Other than exceptions that are stated in compliance with this Section and Section 5.1.5, each Proposal shall be deemed to agree to comply with all terms, conditions, specifications, and requirements of this RFP including the Sample Contract language included in Exhibit A. An "exception" is defined as the Company's inability or unwillingness to meet a term, condition, specification, or requirement in the manner specified in the RFP including the Sample Contract language included as Exhibit A. All exceptions taken must be identified and explained in writing in your Proposal and must specifically reference the relevant section(s) of this RFP. If the Company provides an alternate solution when taking an exception to a requirement, the benefits of this alternative solution and impact, if any, on any part of the remainder of the Company's solution, must be described in detail.

2.6.13 Fair Trade Certifications.

By submitting a Proposal, the Company certifies that:

- The prices in its Proposal have been arrived at independently, without consultation, communication, or agreement with anyone, as to any matter relating to such prices for the purpose of restricting competition;
- Unless otherwise required by law, the prices quoted in its Proposal have not been knowingly disclosed by the Company and will not knowingly be so disclosed prior to the Proposal due date; and

Section 2

Introduction and General Information

- No attempt has been made or will be made by the Company to induce any other person or firm to submit or not to submit a Proposal for the purpose of restricting competition.

2.6.14 Companies' Obligation to Fully Inform Themselves.

Companies or their authorized representatives must fully inform themselves as to all conditions, requirements, and specifications of this RFP before submitting Proposals. Failure to do so will be at the Company's own risk.

2.6.15 Environmentally Preferable Purchasing.

The City promotes the practice of Environmentally Preferable Purchasing (EPP) in acquiring Products or Services. Applicable EPP attributes that may be taken into consideration as environmental criterion include the following:

Recycled content	Recyclability
Post-Consumer Recycled Material	Biodegradability

Companies able to supply Products or Services containing any of the applicable environmentally preferable attributes that meet performance requirements are encouraged to offer them in the Proposal. Companies must provide certification of environmental standards and other environmental claims, such as recycled content and emissions data or a formal statement signed by a senior company official.

3 PROCUREMENT PROCESS.

This Section 3 contains information about the procurement process for this Project.

3.1 Schedule and Process.

The following chart shows the schedule of events for the conduct of this RFP. The key events and deadlines for this process are as follows, some of which are set forth in more detail in the Sections that follow:

DATE	EVENT
JANURARY 25, 2017	<i>Issuance of RFP.</i> The City issues this RFP.
FEBRUARY 1, 2017	<i>Request for Proposals Acknowledgement.</i> Companies that intend to submit a Proposal shall submit the RFP Acknowledgement Form on this date to the email or fax number listed in Section 3.3.
FEBRUARY 3, 2017	<i>Submission of Written Questions Prior to Pre-Proposal Conference.</i> Companies are permitted to submit written questions, for purposes of clarifying this RFP. All submissions must be pursuant to the instructions in Section 3.3 by 5:00 p.m.
FEBRUARY 7, 2017	<i>Non-Mandatory Pre-Proposal Conference</i> to be held at the location indicated in Section 3.4 at 10:00 a.m.
FEBRUARY 15, 2017	<i>Submission of Written Questions After the Pre-Proposal Conference.</i> Questions are due by 5:00 p.m.
MARCH 16, 2017	<i>Proposal Submission.</i> Proposals are due by 2:00 p.m. at the Procurement Management Division, CMGC 9 th Floor.
MARCH 20, 2017- APRIL 13, 2017	<i>Evaluation.</i> The Evaluation Committee will assess each Proposal and conduct evaluation activities with Companies.
MAY 9, 2017	<i>Contract Award by Charlotte City Council.</i>
JULY 1, 2017	<i>Services commence.</i> Company begins providing the Services.

3.2 Intent to Propose.

Please acknowledge receipt of this RFP via facsimile by **FEBRUARY 1, 2017** using the Request for Proposals Acknowledgement Form located in Section 6, Form 1. Complete the form in its entirety advising the City of your firm's intention to submit or not submit a Proposal. Fax or email a copy of the completed and signed form to the number or email address listed in paragraph 3.3 below, Attention: Karen Ewing. The City strongly encourages Companies to submit this form prior to the Pre-Proposal conference but Companies shall not be precluded from submitting a Proposal if they fail to submit this form.

3.3 Interpretations and Addenda.

There are two (2) ways to ask questions about this RFP: (1) submit a question in writing to the Procurement Officer at the e-mail address listed below; or (2) ask a question at the Pre-Proposal Conference. Other than these permitted questions, Companies should refrain from contacting City staff prior to the Proposal Due Date. **The City is not bound by any statements, representations or clarifications regarding this RFP other than those provided in writing by the Procurement**

Officer.

Karen Ewing, Deputy Chief Procurement Officer
City of Charlotte
Procurement Management Division
600 East 4th Street, CMGC 9th Floor
Charlotte, NC 28202
RFP # 269-2017-028
Fax: 704-632-8254
E-mail: kewing@charlottenc.gov

When submitting questions, please reference the RFP page and topic number. In order for questions to be addressed at the Pre-Proposal Conference, they must be submitted by **5:00 p.m. on February 3, 2017**.

After the Pre-Proposal Conference, questions must be submitted in writing by the deadline stated in Section 3.1. In the case of questions not submitted by the deadline, the Procurement Officer will, based on the availability of time to research and communicate an answer, decide whether an answer can be given before the Proposal Due Date. When responding to Service Provider questions or issuing addenda to the RFP, the City will post the answer or information to the Internet at www.ips.state.nc.us, and <http://charlottenc.gov/DoingBusiness/Pages/ContractOpportunities.aspx> RFP# 269-2017-028. Companies are required to acknowledge their receipt of each addenda by including in the Proposal a completed Addenda Receipt Confirmation Form (Section 6, Form 2).

3.4 Pre-Proposal Conference.

A Non-Mandatory Pre-Proposal Conference will be conducted on **FEBRUARY 7, 2017, at 10:00 a.m.** The meeting will be held at the Charlotte-Mecklenburg Government Center (CMGC), 600 East Fourth Street, Charlotte, North Carolina 28202, 2nd Floor Conference Room #280 or via teleconference at 704-432-5488.

While attendance at the Pre-Proposal Conference is not mandatory, all interested Companies are encouraged to attend. If special accommodations are required for attendance, please notify Karen Ewing in advance of the conference date and time identifying the special accommodations required.

3.5 Submission of Proposals.

Proposals must be in the format specified in Section 5 of this RFP. Ten (10) electronic copy on individual flash drives in a searchable format such as MS Word or Adobe Acrobat and two (2) original Proposals signed in ink by a company official authorized to make a legal and binding offer shall be submitted to the address listed in Section 3.3 above by **MARCH 16, 2017 on or before but no later than 2:00 p.m.** The original Proposal and each of the copies shall be complete and unabridged, and shall not refer to any other copy of the signed and sealed original for any references, clarifications, or additional information.

When received, all Proposals and supporting materials, as well as correspondence relating to this RFP, shall become the property of the City. **Proposals sent by fax or email will not be accepted.**

Due to security measures at the Charlotte-Mecklenburg Government Center (CMGC), your sealed boxes, including any portions marked as

Confidential/Trade Secret, may be searched and thoroughly inspected prior to admittance. Please allow time for this search to take place and to re-seal the box if delivering your Proposal in person to the CMGC.

Do not arrive at the Procurement Management Division on the Proposal due date for the purposes of reviewing your competitors' Proposals. The Proposals will not be read aloud or made available to inspect or copy until any trade secret issues have been resolved. All Proposals will be time-stamped upon receipt and held in a secure place until opening.

3.6 Correction of Errors.

The person signing the Proposal must initial erasures or other corrections in the Proposal. The Company further agrees that in the event of any obvious errors, the City reserves the right to waive such errors in its sole discretion. The City, however, has no obligation under any circumstances to waive such errors.

3.7 Evaluation.

As part of the evaluation process, the Evaluation Committee may engage in discussions with one or more Company(ies). Discussions might be held with individual Companies to determine in greater detail the Company's qualifications, to explore with the Company the scope and nature of the required contractual Services, to learn the Company's proposed method of performance and the relative utility of alternative methods, and to facilitate arriving at a Contract that will be satisfactory to the City.

The City may in its discretion require one or more Companies to make presentations to the Evaluation Committee or appear before the City and/or its representatives for an interview. During such interview, the Company may be required to orally and otherwise present its Proposal and to respond in detail to any questions posed. Additional meetings may be held to clarify issues or to address comments, as the City deems appropriate. Companies will be notified in advance of the time and format of such meetings.

Since the City may choose to award a Contract without engaging in discussions or negotiations, the Proposals submitted shall state the Company's best offer for performing the Services described in this RFP.

3.8 Proposal Evaluation Criteria.

Proposals will be evaluated based on the Company's ability to meet the performance requirements of this RFP. This section provides a description of the evaluation criteria that will be used to evaluate the Proposals. To be deemed responsive, it is important for the Company to provide appropriate detail to demonstrate satisfaction of each criterion and compliance with the performance provisions outlined in this RFP. The Company's Proposal will be the primary source of information used in the evaluation process. Proposals must contain information specifically related to the proposed Products and Services as requested herein. Failure of any Company to submit information requested may result in the elimination of the Proposal from further evaluation.

Proposals will be assessed to determine the most comprehensive, competitive and best value solution for the City taking into consideration as a minimum response, but not limited to the following criteria:

1. Adherence to all requirements of this RFP.

2. Demonstrated knowledge, background, capacity, and ability to sell, deliver, and support all Products and Services offered and in compliance with the requirements of this RFP.
3. Capability of meeting or exceeding current and future needs and requirements of U.S. Communities and U.S. Communities members.
4. Qualifications and Experience; (including past performances, administration, management capabilities).
5. Range and quality of Products and Services offerings including technological advances, and value added related Services.
6. Proposed Approach and Proposed Solution
7. Proposed Playgrounds per Section 6, Form 4– taking into consideration
 - a. Design
 - b. Quality
 - c. Durability
 - d. Play value
 - e. ADA Accessibility and Inclusivity
 - f. Product warranty
8. Cost effectiveness and Value.
9. Overall ability to perform sales, solutions, and contract support as submitted.
10. Ability to demonstrate Products and Services that meet and/or exceed industry standards accepted by governmental and educational agencies nationally.
11. Financial Qualifications.
12. Company Environmental Initiatives.
13. MWBE, and other factors specified in this Request for Proposals.
14. References.

3.9 Qualifications and Experience

Companies will be evaluated on the background and experience information provided in Section 6, Form 6, and Section 7, Company Worksheet and Company Information for National Program Consideration.

3.10 Project Approach / Proposed Solution.

Companies will be evaluated based upon their understanding, experience and qualifications in performing the same or substantially similar Services, as reflected by its experience in performing such Services. The evaluation will include references regarding work for organizations with needs similar to the City's, and the feasibility of the Company's approach for the provision of the Services.

3.11 Cost Effectiveness and Value.

Under this criterion, Proposals will be compared in terms of the most reasonable and effective pricing options. The Evaluation Committee will also take into consideration any indirect costs associated with the Services.

3.12 MWSBE Subcontractor Utilization.

The City maintains a strong commitment to the inclusion of MWSBEs in the City's contracting and procurement process. For the purposes of this RFP, the City will consider a Company's MWSBE certification and/or MWSBE subcontracting inclusion

efforts. To count towards a Department MWSBE Goal, MWSBE certified Companies and/or their MWSBE subcontractors must meet the following certification criteria prior to Proposal submission:

- Be designated as a City certified SBE; and/or
- Be designated as a City registered MBE or WBE

MWSBE utilization is only one (1) criterion considered in the totality of all criteria listed in this Section 3.

3.13 Acceptance of the Terms of the Contract.

The City will evaluate the Proposals for compliance with the terms, conditions, requirements, and specifications stated in this RFP including the sample contract language provided in Exhibit A. Regardless of exceptions taken, Companies shall provide pricing based on the requirements and terms set forth in this RFP. Exceptions shall be identified in accordance with Sections 2.6.12 and 5.1.5 of this RFP.

3.14 Contract Award by City Council.

As soon as practical after opening the Proposals, the name of the apparent successful Company will be submitted to the Charlotte City Council for final approval of award. If approved by the Council, the Procurement Management Division will provide Contract documents to the Company. In the event the Council approval is not received within one hundred eighty (180) calendar days after opening of the Proposals, the Company may request that it be released from the Proposal.

3.15 Vendor Inclusion.

The City's vendor management philosophy supports a fair, open, and inclusive process that offers the same access and information to all Companies. Although Companies are not required to be registered in the City's vendor registration system prior to submitting a Proposal, in order to execute a contract with the City and receive payment from the City, all Companies must register with the City's vendor registration system.

Your registration provides the City with baseline information for your company including location, contact and demographic information, as well as your areas of expertise with specific commodity and/or service descriptions. You will also have the opportunity to complete any applicable certifications if your company desires to establish itself as an SBE, MBE, or WBE. The link below will provide you with the opportunity to complete your registration on-line with the City.

<http://charlottenc.gov/vendors>

4 SCOPE OF SERVICES.

4.1 General Scope.

The intent of this RFP is to award a Contract(s) to one or more Companies offering and demonstrating the best overall solution that meets or exceeds the requirements of this RFP and future various Playground Equipment, Outdoor Fitness Equipment, Surfacing, Site Accessories and Related Products and Services needs of the City and Participating Public Agencies.

Participating Public Agencies may have additional specific requirements that might not be a requirement of the Lead Public Agency. The Proposer agrees to provide additional information or documentation to Participating Public Agencies as may be required per the Master Intergovernmental Cooperative Purchasing Agreement (between the Lead Public Agency and the Participating Public Agency).

4.2 Product Standards and Guidelines.

It is essential that all Playground Equipment, Outdoor Fitness Equipment, Site Accessories, Surfacing, and Related Products and Services be in compliance with all current and applicable Consumer Product Safety Commission (CPSC), Americans with Disabilities Act (ADA) and ADA Accessibility Guidelines (ADAAG), and ASTM Standards and other applicable laws and regulations in the state of North Carolina or in accordance with the laws and applicable purchasing policies of the State and locality where the Participating Public Agencies exists.

Manufacturers must be a member of the International Play Equipment Manufacturers Association (IPEMA) and ISO 9001 and 14001 certified. All equipment must be IPEMA Certified and meet all current American Society of Testing and Materials (ASTM), Consumer Product Safety Commission (CPSC), and IPEMA standards.

4.2.1 American Society for Testing and Materials (ASTM):

ASTM-F1487- 11	Standard Consumer Safety Performance Specification for Playground Equipment for Public use.
ASTM-F1292-13	Standard Specification for Impact Attenuation of Surface Systems within the Use Zone of Playground Equipment.
ASTM 1951-09	Standard Specifications for Determination of Surface Systems Under and Around Playground Equipment.
ASTM F2049-11	Fences/Barriers for Public, Commercial, and Multifamily Residential Use Outdoor Play Areas.
ASTM F2075	Standard Specifications for Engineered Wood Fiber for Use as a Playground Safety Surface and Around Playground Equipment.

4.2.2 Printed Handbook for Public Playground Safety (CPSC)

Equipment must meet all guidelines stated in the “Handbook for Public Safety” published by the Consumer Product Safety Commission. Copies of publication No. 325 may be obtained from U.S. Consumer Product Safety Commission, Washington, DC 20207.

4.2.3 International Play Equipment Manufacturers Association (IPEMA)

IPEMA provides third-party Product Certification services for U.S. and Canadian public play equipment and U.S. public play surfacing materials. The services provide for the validation of a participant’s certification of conformance to the standards referenced above. Both certifications are administered by Detroit Testing Laboratory, Inc. For more information on certification and membership, visit IPEMA’s website at: www.ipema.org.

All equipment must be IPEMA Certified. Certification must be included with your proposal submission.

4.3 Environmental Purchasing Requirements.

Each Manufacturer must provide documentation of their respective company’s environmental sustainability policies, measures, and initiatives with their Proposal response per Section 2.6.15 and Section 7 - U.S. Communities Requirements of this RFP.

4.4 New Products and Services.

New Products and Services may be added to the resulting Contract(s) during the term of the Contract by written amendment, to the extent that those Products and Services are within the scope of this RFP and include, but will not be limited to, new Product added to the Manufacturer’s listing offerings, and services which reflect new technology and improved functionality. All requests are subject to review and approval of the City of Charlotte.

4.5 Replacement Parts.

Company must stock replacement parts for a minimum of 15 years on all play systems and provide parts within two (2) weeks (14 calendar days) from the time an order is placed by the Participating Public Agency.

4.6 Surfacing Material.

Surfacing Material must meet all guidelines stated in the Handbook for Public Playground Safety, and most current versions of ASTM-F1292-13, F2075-15, F3012-14, and all other applicable ASTM standards and guidelines as certified by an independent laboratory conforming to IPEMA safety standards as identified for the playground industry.

4.7 Installation.

All Products provided under this Contract that require assembly and installation should be performed by the awarded manufacturers’ certified installers. Company must provide the names and addresses of each certified installer/subcontractor by geographical area.

All work must be performed according to the standards established by the terms, specifications, drawings, and construction notes for each project, and meet manufacturer's specifications and industry standards. It shall be the obligation of the Installer to obtain clarification from the Project Coordinator concerning questions or conflicts in the specifications, drawings and construction notes in a timely manner as to not delay the progress of the work.

4.8 Design.

Companies must have the capability to recommend and design appropriate play systems/structures to fit the need of the site for age groups to be determined by Participating Public Agency. Company must provide drawings (plan and elevation) of all pertinent aspects of the play equipment and its method of connection to the work. Final playground layout drawings shall be to scale and legible and must show location of play equipment and dimensions of use zones. All designs shall indicate ADA accessible routes, and percentage of ADA accessible components.

4.9 Project Management.

Companies must have the ability to provide project management services to help Participating Agencies complete their projects on-time and within budget.

4.10 Safety.

All Companies and installers or subcontractors performing services for Charlotte-Mecklenburg are required and shall comply with all Occupational Safety and Health Administration (OSHA), State and County Safety and Occupational Health Standards and any other applicable rules and regulations. The Company and subcontractors shall be held responsible for the safety of their employees and any unsafe acts or conditions that may cause injury or damage to any persons or property within and around the work site area under this contract.

4.11 Literature and Catalogs.

The successful Companies will be required to furnish and/or update all price lists, listings, color charts and other literature as requested within fifteen (15) days after notification of award. All catalogs may be electronic versions.

4.12 Warranty.

Proposals should address each of the following:

1. Applicable warranty and/or guarantees of equipment and installations including any conditions and response time for repair and/or replacement of any components during the warranty period.
2. Warranty period start date. The City desires the warranty start at the time of substantial completion.
3. Availability of replacement parts.
4. Life expectancy of equipment under normal use.
5. Detailed information as to proposed return policy on all equipment.

4.13 Lead Time and Delivery.

1. Company must provide a four (4) week lead time on standard product, unlimited configurations, with no up charge.
2. Deliveries may be made typically between the hours of 8:30 a.m. and 3:30 p.m., local time, on regular business days unless other arrangements have been made.

Delivery location shall be stated on each purchase order issued by Participating Agencies.

3. The Company will ensure that all items are delivered fully assembled or assembled by vendor or its designated subcontractor on site as may be designated by the Participating Public Agency. The Company will assure that all items are packed in accordance with prevailing commercial practices and delivered and assembled and installed in the first class condition.
4. When the purchase order calls for delivery to a specific location (other than door delivery) the vendor will deliver in accordance with the delivery instructions provided by the Participating Public Agency and shall perform inside delivery, assembly, set in place in proper location, make ready for use and remove all debris.
5. The Company shall authorize immediate replacement of any item that has been damaged in transit.
6. If deliveries are required in the evenings or weekends, or designated holidays, special installation charges will be negotiated. It is expected that the pricing will be fair and reasonable based upon specific requirements.

4.14 Optional Work.

Company will be required to provide quotations on a case-by-case basis for optional related work such as, but not limited to, removal and/or reinstallation of Playground & Fitness Equipment, timbers, and fencing as may be required to provide a full turnkey solution to Participating Public Agencies.

4.15 Material Specifications.

Equipment material specifications may vary between cities, counties, schools and states. Each Participating Entity will provide required specifications to include, but not be limited to, acceptable material, finish, diameters, thickness, gage, and angles of all components when placing orders or as necessary.

4.16 Additional Requirements.

Successful Companies may be required and agrees to comply with additional state, or local laws and policies of the individual Participating Public Agencies.

4.17 Performance Bond.

Successful Companies may be required to provide a performance bond as required by Participating Public Agencies for each project as required by local or state laws and policies.

4.18 Reports.

Successful Companies must maintain all records in compliance with federal and state regulations. A statistical report and an annual tabulated report must be submitted electronically to the Lead Public Agency upon request.

4.19 Pricing.

4.19.1 Companies must submit a cost proposal fully supported by data adequate to establish the reasonableness of the proposed fee. One (1) firm fixed percentage discount off of a verifiable list price for each category (defined in

Section 1.3): 1) Playground Equipment (including components, replacement parts); 2) Outdoor Fitness Equipment; 3) Site Accessories; 4) Surfacing Materials; and 5) all other related Products (Shade Structures, Skate Parks, and other categorized Products); and 6) Services offered by the Company, for the life of the contract is preferred.

Prices must include manufacturer mark up, profit, item cost and storage to allow each customer the ability to calculate and verify discount. All manufacturer price lists must be identified in the Proposal response.

Proposals must include an itemized list of any Products and Services that the Company intends to include in the Master Agreement and assume responsibility for as prime contractor, but are offered by the individual authorized distributors and not included in the Company's catalog. The list must identify the distributors name and location that offers each product and service included. The successful Company shall be the prime contractor and remain solely responsible for contractual performance, and reporting, per Section 2.6.7 of this RFP for any Products and Services offered by the authorized distributor.

Proposals shall not include Products and Services the Company does not intend to offer, or take responsibility for, as prime contractor.

4.19.2 Volume Discounts: Please include any volume discounts offered to the Lead Public Agency and Participating Public Agencies.

4.19.3 Rebates: Please include any rebates offered to Lead Public Agency and Participating Public Agencies..

4.19.4 Product, Design and Price Comparison.

For comparison purposes only, the Company must provide the following information for the three (3) sample playground designs included in Section 6, Form 4:

1. Cost breakdown of all components using proposed discounts and list prices;
2. Manufacturer Price List ID
3. Three dimensional drawings
4. Number of kids that can use the playground;
5. Total number of play components:
 - Number of ground level components
 - Number of accessible ground level components
 - Number of elevated components
 - Number of accessible elevated components
6. Play Structure Size
7. Deck Sizes
8. Diameter of Uprights
9. Color options
10. Minimum time needed from date of design to delivery of equipment.

4.19.5 Installation.

Proposal responses must include a defined installation fee program. If a percentage of total dollar amounts of each order are proposed, the Company must submit one (1) fixed percentage for all installation services for all Participating Public Agencies, regardless of location, for the life of the contract.

4.19.6 Shipping and Delivery.

Companies must include a defined shipping program with their Proposal responses. If shipping is charged separately, only the actual cost of the freight may be added to an invoice. Shipping charges calculated as a percentage of the product price **cannot be used**.

1. Unless specifically stated otherwise in the “Shipping Program” included in the Company’s Proposal response, all prices quoted must be F.O.B. destination with freight prepaid by the Company.
2. Additional costs for expedited deliveries may be added.
3. Selection of a carrier for shipment will be the option of the Participating Public Agency paying for said shipping.

4.20 Price Adjustments.

All proposed pricing shall remain firm for the first year of the subsequent Contract (through June 30, 2018). Companies may request price increases for consideration at least sixty (60) days prior to each anniversary of the Contract effective date. All requests must be submitted in writing to City of Charlotte Procurement Management along with documentation of bona fide materials and labor increases for the cost of Products. No adjustments shall be made to compensate a Company for inefficiency in operation or for additional profit. Price decreases shall be accepted at any time during the term of the contract.

4.21 References.

Proposals must include a minimum of five (5) customer references (see Section 6, Form 7) that Company has provided products and services similar to those outlined in this RFP.

4.22 Prevailing Wages.

Company must comply with the prevailing wage requirements of each state. Please include any exceptions to this requirement in your proposal response, per Section 2.6.12 of this RFP.

5 PROPOSAL CONTENT AND FORMAT.

The City desires all Proposals to be identical in format in order to facilitate comparison. While the City's format may represent departure from the Company's preference, the City requires strict adherence to the format. The Proposal will be in the format described in the Checklist included at the front of this RFP (page i).

The City encourages Proposals to be compatible with the City's waste reduction goals and policies. Therefore, it is desired that all responses meet the following requirements:

- All Proposals be printed 8 1/2" x 11" format with all standard text no smaller than eleven (11) points;
- All copies be printed double-sided;
- All copies be printed on recycled paper (at least 30% post-consumer recovered material and at least 30% total recovered material);
- Unless necessary, all Proposal originals and copies should minimize or eliminate use of non-recyclable or non-reusable materials such as 3-ring binders, plastic report covers, plastic dividers, vinyl sleeves, and GBC binding. Glued materials, paper clips, and staples are acceptable; and
- Materials must be submitted in a format that allows for easy removal and recycling.

Proposals must also include ten (10) flash drives including the entire Proposal in a searchable format such as MS Word or Adobe Acrobat.

5.1.1 Cover Letter.

The Proposal must include a letter of transmittal attesting to its accuracy, signed by an individual authorized to execute binding legal documents. The cover letter shall provide the name, address, telephone and facsimile numbers of the Company along with the name, title, address, email address, telephone and facsimile numbers of the executive that has the authority to contract with the City. The cover letter shall present the Company's understanding of the Project and a summary of the approach to perform the Services.

5.1.2 Executive Summary.

The Company shall submit an executive summary, which outlines its Proposal, including the proposed general management philosophy. The executive summary shall, at a minimum, include an identification of the proposed project team, responsibilities of the project team, and a summary of the proposed Services. This section should highlight aspects of this Proposal, which make it superior or unique.

5.1.3 Required Forms and Certifications.

To be deemed responsive to this RFP, Companies must complete, in detail, all Proposal Forms included in Section 6, and all certifications requested in Section 4.

5.1.4 U.S. Communities Requirements.

To be deemed responsive to this RFP, Companies must complete, in detail, all requested information in Section 7.

5.1.5 Exceptions to the RFP.

Exceptions must be submitted in accordance with Section 2.6.12 of this RFP. If exceptions are not identified in your Proposal they may not be considered during Contract negotiation and could result in Proposal being rejected from further

Section 5

Proposal Content and Format

consideration. If legal counsel needs to review the Sample City Contract prior to signature, reviews must be completed before your Proposal is submitted.

The City intends to enter into a City-drafted Contract with the successful Company that contains the terms and conditions set forth in Exhibit A (“Sample Terms”). The number and extent of any exceptions and proposed additions to the Sample Terms will be one of the City’s evaluation criteria.

Accordingly, each Company must state specifically in its Proposal any exceptions to the Sample Terms, or any such exceptions will be waived. Any Company-proposed additional terms or conditions must also be included in the Proposal, and the City reserves the right to refuse consideration of any terms not so included. Any proposed changes to the Sample Terms after tentative contract award may constitute a material change to the Company’s Proposal and be grounds for revoking the award.

Notwithstanding the foregoing, the City reserves the right to modify the Sample Terms prior to or during contract negotiations if it is in the City’s best interest to do so.

REQUIRED FORM 1 - RFP ACKNOWLEDGEMENT

Request For Proposal # 269-2017-028

Playground Equipment, Outdoor Fitness Equipment, Site Accessories, Surfacing, and Related Products and Services

The Company hereby certifies receipt of the Request for Proposals for the City of Charlotte, North Carolina RFP #269-2017-028, Playground Equipment, Outdoor Fitness Equipment, Site Accessories, Surfacing, and Related Products and Services. This form should be completed upon receipt of the City's Request for Proposals and faxed in time for the City to receive it by or before **FEBRUARY 1, 2017**. Failure to submit this form by the designated date shall not preclude the Company from submitting a proposal. Please fax or email the completed Request for Proposals Acknowledgement Form to the attention of:

Karen Ewing
Deputy Chief Procurement Officer
Procurement Management
Fax: 704.632.8254
Email: kewing@charlottenc.gov

Date: _____

Authorized Signature: _____

Title: _____

Company Name: _____

Contact Name: _____

Contact E-mail address: _____

Please check the appropriate space below and provide the requested information:

_____ **We plan to attend the Pre-Proposal Conference and plan on submitting a Proposal**

Indicate number of attendees: _____

_____ **We do not plan to attend the Pre-Proposal Conference but plan on submitting a Proposal**

Reason: _____

_____ **We do not plan to attend the Pre-Proposal Conference and do not plan on submitting a Proposal**

Reason: _____

REQUIRED FORM 2 - ADDENDA RECEIPT CONFIRMATION

RFP # 269-2017-028

Playground Equipment, Outdoor Fitness Equipment, Site Accessories, Surfacing, and Related Products and Services

Please acknowledge receipt of all addenda by including this form with your Proposal. All addenda will be posted to the NC IPS website at www.ips.state.nc.us and <http://charlottenc.gov/DoingBusiness/Pages/ContractOpportunities.aspx>.

ADDENDUM #:

**DATE ADDENDUM
DOWNLOADED:**

I certify that this proposal complies with the Specifications and conditions issued by the City except as clearly marked in the attached copy.

(Please Print Name)

Date

Authorized Signature

Title

Company Name

REQUIRED FORM 3 - PROPOSAL SUBMISSION FORM

RFP # 269-2017-028

Playground Equipment, Outdoor Fitness Equipment, Site Accessories, Surfacing, and Related Products and Services

This Proposal is submitted by:

Company Name: _____

Representative (printed): _____

Address: _____

City/State/Zip: _____

Email address: _____

Telephone: _____
(Area Code) Telephone Number

Facsimile: _____
(Area Code) Fax Number

The representative signing above hereby certifies and agrees that the following information is correct:

1. In preparing its proposal, the Company has considered all proposals submitted from qualified, potential subcontractors and Companies; and has not engaged in or condoned prohibited discrimination. For purposes of this Section, *discrimination* means discrimination in the solicitation, selection, or treatment of any subcontractor, vendor or supplier on the basis of race, ethnicity, gender, age or disability or any otherwise unlawful form of discrimination. Without limiting the foregoing, *discrimination* also includes retaliating against any person or other entity for reporting any incident of *discrimination*.
2. Without limiting any other provision of the solicitation for proposals on this project, it is understood and agreed that, if this certification is false, such false certification will constitute grounds for the City to reject the bid submitted by the Proposer on this Project and to terminate any contract awarded based on such bid.
3. As a condition of contracting with the City, the Company agrees to maintain documentation sufficient to demonstrate that it has not discriminated in its solicitation or selection of subcontractors. The Company further agrees to promptly provide to the City all information and documentation that may be requested by the City from time to time regarding the solicitation and selection of subcontractors. Failure to maintain or failure to provide such information constitutes grounds for the City to reject the bid submitted by the Company or terminate any contract awarded on such bid.

Section 6 Required Forms

4. As part of its bid or proposal, the Bidder or Proposer shall provide to the City a list of all instances within the past ten years where a complaint was filed or pending against Bidder or Proposer in a legal or administrative proceeding alleging that Bidder or Proposer discriminated against its subcontractors, vendors or suppliers, and a description of the status or resolution of that complaint, including any remedial action taken.
5. The information contained in this Proposal or any part thereof, including its Exhibits, Schedules, and other documents and instruments delivered or to be delivered to the City, is true, accurate, and complete. This Proposal includes all information necessary to ensure that the statements therein do not in whole or in part mislead the City as to any material facts.
6. It is understood by the Company that the City reserves the right to reject any and all Proposals, to make awards on all items or on any items according to the best interest of the City, to waive formalities, technicalities, to recover and re-bid this RFP.
7. This Proposal is valid for one hundred and eighty (180) calendar days from the Proposal due date.

I, the undersigned, hereby acknowledge that my company was given the opportunity to provide exceptions to the Sample Terms as included herein as Exhibit A. As such, I have elected to do the following:

☐ Include exceptions to the sample contract in the following section of my Proposal: _____

☐ Not include any exceptions to the Sample Terms.

Representative (signed): _____

REQUIRED FORM 4 - PRICING WORKSHEET

RFP # 269-2017-028

Playground Equipment, Outdoor Fitness Equipment, Site Accessories, Surfacing, and Related Products and Services

Regardless of exceptions taken, Companies shall provide pricing based on the requirements and terms set forth in this RFP. Cost must be in United States dollars rounded to the nearest quarter of a dollar. **If there are additional costs associated with the Services, please add to this chart.**

Proposal must include electronic copies (on flash drive) of manufacturer's listings, a published wholesale or retail price list, which is widely distributed to the marketplace, or other product literature which describes all the products being offered.

The price schedules must be a single percentage discount from published retail price list, or other verifiable published price list. Published price lists must be submitted annually and the same percentage of discount shall apply for the life of the contract. Pricing must be provided for every Product and Service included in your Proposal. Cost must be in United States dollars rounded to the nearest quarter of a dollar.

1. Please provide your verifiable price list(s):

CATEGORY	VERIFIABLE PRICE LIST NUMBER/DATE
Playground Equipment (i.e. themed systems, stand-along activities, system components)	
Outdoor Fitness Equipment (i.e. challenge courses, strength building, multigenerational fitness, precision timing systems)	
Site Accessories (i.e. Benches, Picnic tables, Planters, Litter receptacles, Bike Racks)	
Surfacing (i.e. Pour in Place Rubber, Wood fiber, etc.)	
Related Products (i.e. Shade Structures skate parks, water parks)	
Services (i.e. Installation, Design, Layout, Repair, Maintenance, Removal, Disposal)	

2. Please provide your percentage discount off retail price for all products included each of the following categories. Please use additional sheets and list all categories that you are offering for this contract.

CATEGORY	PERCENTAGE (%) DISCOUNT
Playground Equipment (i.e. themed systems, stand-along activities, system components)	
Outdoor Fitness Equipment (i.e. challenge courses, strength building, multigenerational fitness, precision timing systems)	
Site Accessories (i.e. Benches, Picnic tables, Planters, Litter receptacles, Bike Racks)	

Section 6

Required Forms

Surfacing (i.e. Pour in Place Rubber, Wood fiber, etc.)	
Related Products (i.e. Shade Structures skate parks, water parks)	
Services (i.e. Installation, Design, Layout, Repair, Maintenance, Removal, Disposal)	

3. Company must provide the following for each of the three (s) sample playground designs
(FOR EVALUATION AND PRICE COMPARISON ONLY):

- 1) 3 dimensional Drawings
- 2) Number of kids that can use the playground;
- 3) Total number of play components:
 - a. Number of ground level components
 - b. Number of accessible ground level components
 - c. Number of elevated components
 - d. Number of accessible elevated components
- 4) Play Structure Size
- 5) Deck Sizes
- 6) Itemized costs using proposed discounts and list prices to include all applicable costs, including, but not limited to:
 - a) Each Structure or component (i.e. playground, site Accessories, shade, receptacles, etc.)
 - b) Design Services
 - c) Surfacing
 - d) Installation
 - e) Any other products or services that is associated with this sample.
- 7) Diameter of Uprights
- 8) Color options
- 9) Minimum time needed from date of design to delivery of equipment
- 10) **DO NOT** include freight in sample Playground pricing.

DESIGN 1:

Site Dimensions: 50 ft. x 125 ft.
Budget: \$225,000 (must include all design, equipment, and installation costs)
Ages: Separate play area for 2 to 5 years old
Separate play area for 5-12 years old
Design: Bright, Colorful Playgrounds with Roofs

Playground will be serving a community with physical disabilities children. The Playgrounds design must include the minimum following components:

Inclusive play components that:

- Encourage development of sensory processing including proprioceptive and vestibular systems.
- Encourage social interaction within the playground.

Section 6

Required Forms

- Provide opportunities for spinning, sliding, rocking and swinging incorporated with heights, motions and body positions.
- Provide opportunities for climbing, crawling, bouncing and balancing.
- Stimulate sensory experiences through tactile, auditory and visual components and events.
- Provide multiple levels of challenge (easy, moderate, difficult of the same type of activity).
- Are easy to transfer to and from a mobility device.
- Ensure a child in mobility device is in the middle of play.
- Requires limited provision of ramps.

2-5 Year Old Structure:

- One (1) Early Childhood (tot) Swings with sides
- One (1) Slide - 4 ft. maximum height
- One (1) Climber
- One (1) Crawl Tunnel
- One (1) Sand Box

5-12 Year Old Structure:

- One (1) Double Slide – 6 ft. maximum height
- One (1) Spiral Slide
- One (1) Net Climber
- One (1) Rock Climber
- Two (2) Wheel chair accessible ramps
- One (1) Bridge

Surfacing:

- Bonded rubber fall surface to include **sub-base** (granite screening) and geo fabric.

Site Accessories:

- Four (4) 8ft Heavy Duty Picnic Tables with steel frame
- One (1) Sway Bench (12-gauge punched steel with 3.5” diameter posts.
- Three (3) Trash Receptacles
- Two (2) Heavy Duty 6-foot Benches with back, and armrest. Placed with good sightlines for monitoring children.

Design 2:

Site Dimensions: 45ft. x 65 ft.
Budget: \$85,000 (must include all design, equipment, and installation costs)
Ages: 5-12 years old
Design: Nature Themed with Neutral Colors

- One (1) Double Slide – 8 ft. maximum height
- One (1) Tube Slide
- Two (4) Climbers

Section 6

Required Forms

- Four (4) Swings with a minimum of one (1) accessible swing.
- One (1) Balance Beam
- One (1) Transfer Station
- One (1) Bridge
- One (1) Zip-line

Surfacing:

Minimum of 12 inches compacted wood safety surfacing.

Design 3:

Site Dimensions: 30 ft. x 45 ft.

Budget: \$45,000 (must include all design, equipment, and installation costs)

Ages: 13+ years old

Design: Adult Outdoor Fitness

Comprehensive fitness package that offers flexibility, balance, strength, and low-impact aerobic workout activities, and includes the minimum following elements:

- One (1) Wobble Board
- One (1) Captains Chair
- One (1) Chest Press
- One (1) Lat Pull Down and Leg Press
- One (1) Trapeze Rack
- One (1) Recumbent Cycle
- One (1) Heavy Duty Bicycle Rack

Surfacing:

No Surfacing required.



REQUIRED FORM 5 – M/W/SBE UTILIZATION

RFP # 269-2017-028

Playground Equipment, Outdoor Fitness Equipment, Site Accessories, Surfacing, and Related Products and Services

The City maintains a strong commitment to the inclusion of MWSBEs in the City’s contracting and procurement process when there are viable subcontracting opportunities. Companies must submit this form with their proposal outlining any supplies and/or Services to be provided by each City certified SBE, and/or City registered MBE and WBE for the Contract. The City recommends you exhaust all efforts when identifying potential MWSBEs to participate on this RFP.

Please indicate if **your company** is any of the following:

___ MBE ___ WBE ___ SBE ___ None of the above

If your company has been certified with any of the agencies affiliated with the designations above, indicate which agency, the effective and expiration date of that certification below:

Agency Certifying: _____ Effective Date: _____ Expiration Date: _____

Identify outreach efforts that were employed by the firm to maximize inclusion of MWSBEs to be submitted with the firm’s proposal (attach additional sheets if needed):

Identify outreach efforts that will be employed by the firm to maximize inclusion during the contract period of the Project (attach additional sheets if needed):

List below all **MWSBEs** that you intend use on this Contract:

Subcontractor Name	Description of work or materials	Indicate either “M”, “S”, and/or “W”	City Vendor #

Representative (signed): _____

Date

Representative Name

REQUIRED FORM 6 – COMPANY’S BACKGROUND RESPONSE

RFP # 269-2017-028

Playground Equipment, Outdoor Fitness Equipment, Site Accessories, Surfacing, and Related Products and Services

Companies shall complete and submit the form below as part of their response to this RFP. Additional pages may be attached as needed to present the information requested.

Question	Response
Company’s legal name	
Company Location (indicate corporate headquarters and location that will be providing the Services).	
How many years has your company been in business? How long has your company been providing the Services as described in Section 4?	
List any projects or Services terminated by a government entity. Please disclose the government entity that terminated and explain the reason for the termination.	
List any litigation that your company has been involved with during the past two (2) years for Services similar to those in this RFP.	
Provide an overview and history of your company.	
If your company is a subsidiary, identify the number of employees in your company or division and the revenues of proposing company or division.	
Identify any certifications held by your company if you are implementing or reselling another company's Products or Services. Include how long the partnership or certification has been effect.	
Describe your company’s complete corporate structure, including any parent companies, subsidiaries, affiliates and other related entities.	
Describe the ownership structure of your company, including any significant or controlling equity holders.	
Explain how your organization ensures that personnel performing the Services are qualified and proficient.	
If your company has been the subject of a dispute or strike by organized labor within the last five (5) years, please describe the circumstances and the resolution of the dispute.	

Required form 7 – References
RFP # 269-2017-028

Playground Equipment, Outdoor Fitness Equipment, Site Accessories, Surfacing, and Related Products and Services

Companies shall complete the form below. The City's preference is for references from organizations of similar size or where the Company is performing similar Services to those described herein. If such references are not available, individuals or companies that can speak to the Company's performance are adequate.

Reference 1	
Company Name	
Contact Name	
Phone Number	
Reference 2	
Company Name	
Contact Name	
Phone Number	
Reference 3	
Company Name	
Contact Name	
Phone Number	
Reference 4	
Company Name	
Contact Name	
Phone Number	
Reference 5	
Company Name	
Contact Name	
Phone Number	

REQUIRED FORM 8 – NON-DISCRIMINATION PROVISION

Playground Equipment, Outdoor Fitness Equipment, Site Accessories, Surfacing, and Related Products and Services

All requests for Bids or Bids issued for City Contracts shall include a certification to be completed by the Bidder or Proposer in substantially the following form:

The undersigned Bidder or Proposer hereby certifies and agrees that the following information is correct:

1. In preparing it's the enclosed Bid or Bid, the Bidder or Proposer has considered all Bids and Bids submitted from qualified, potential subcontractors and Company, and has not engaged in discrimination as defined in **Section 2**.
2. For purposes of this Section, discrimination means discrimination in the solicitation, selection, or treatment of any subcontractor, vendor or supplier on the basis of race, ethnicity, gender, age or disability or any otherwise unlawful form of discrimination. Without limiting the foregoing, discrimination also includes retaliating against any person or other entity for reporting any incident of discrimination.
3. Without limiting any other remedies that the City may have for a false certification, it is understood and agreed that, if this certification is false, such false certification will constitute grounds for the City to reject the Bid or Bid submitted with this certification, and terminate any Contract awarded based on such Bid or Bid It shall also constitute a violation of the City's Commercial Non-Discrimination Ordinance and shall subject the Bidder or Proposer to any remedies allowed thereunder, including possible disqualification from participating in City Contracts or Bid processes for up to two years.
4. As a condition of Contracting with the City, the Bidder or Proposer agrees to promptly provide to the City all information and documentation that may be requested by the City from time to time regarding the solicitation and selection of Company and subcontractors in connection with this solicitation process. Failure to maintain or failure to provide such information shall constitute grounds for the City to reject the Bid or Bid and to any Contract awarded on such Bid or Bid. It shall also constitute a violation of the City's Commercial Non-Discrimination Ordinance, and shall subject the Bidder or Proposer to any remedies that are allowed thereunder.
5. As part of its Bid, or Proposal, the Bidder or Proposer shall provide to the City a list of all instances within the past ten years where a complaint was filed or pending against Bidder or Proposer in a legal or administrative proceeding alleging that Bidder or Proposer discriminated against its subcontractors, vendors or suppliers, and a description of the status or resolution of that complaint, including any remedial action taken.
6. As a condition of submitting a Bid to the City, the Bidder or Proposer agrees to comply with the City's Commercial Non-Discrimination Policy as described in **Section 2**, Article V of the Charlotte City Code, and consents to be bound by the award of any arbitration conducted thereunder.

NAME OF COMPANY: _____

BY: _____ TITLE: _____

SIGNATURE OF AUTHORIZED OFFICIAL: _____

DATE: _____

Section 7

Required U.S. Communities Information

COMPANY WORKSHEET FOR NATIONAL PROGRAM CONSIDERATION

Suppliers are required to meet specific qualifications. Please respond in the spaces provided after each qualification statement below:

- A. Will pricing for all Products/Services offered be the most competitive pricing offered by your organization to Participating Public Agencies nationally?
YES____ NO____
- B. Does your company have the ability to provide service to any Participating Public Agencies in the contiguous 48 states and the ability to deliver service in Alaska and Hawaii?
YES____ *NO____
(*If no, identify the states where you do not have the ability to provide service to Participating Public Agencies.)
- C. Does your company have a national sales force, dealer network or distributor with the ability to call on Participating Public Agencies in at least 35 U.S. states?
YES____ *NO____
(*If no, identify the states where you have the ability to call on Participating Public Agencies.)
- D. Check which applies for your company sales last year in the United States:
____ Sales between \$0 and \$25,000,000
____ Sales between \$25,000,001 and \$50,000,000
____ Sales between \$50,000,001 and \$100,000,000
____ Sales greater than \$100,000,001
- E. Does your company have existing capacity to provide electronic and ecommerce ordering and billing?
YES____ NO____
- F. Will your company assign a dedicated Senior Management level Account Manager to support the resulting U.S. Communities program contract?
YES____ NO____
- G. Does your company maintain records of your overall Participating Public Agencies' sales that you can and will share with U.S. Communities to monitor program implementation progress?
YES____ NO____
- H. Will your company commit to the following program implementation schedule?
YES____ NO____
- I. Will the U.S. Communities program contract be your lead public offering to Participating Public Agencies?
YES____ NO____

Submitted by:

(Printed Name)

(Signature)

(Title)

(Date)

Section 7

Required U.S. Communities Information

SUPPLIER INFORMATION

Please respond to the following requests for information about your Company:

National Commitments

1. Proposer shall provide a written narrative of your understanding and acceptance of the Company Qualifications Commitments in Section 1.5.

Company

1. Provide the total number and location of sales persons employed by your Company in the United States.

Example:

NUMBER OF SALES REPRESENTATIVES	CITY	STATE
13	Phoenix	AZ
6	San Francisco	CA
10	Atlanta	GA
12	Boise	ID
6	Lexington	KY
5	New Orleans	LA
3	Philadelphia	PA
	Etc.	Etc.
Total: 366		

2. Please provide a narrative of how these sales people would be used to market the contract to eligible agencies across the country. Please describe what you have in place today and your future plans, if you were awarded the contract.
3. Provide the Company annual sales for 2014, 2015 and 2016 in the United States; Sales reporting should be segmented into the following categories:

SUPPLIER ANNUAL SALES IN THE UNITED STATE FOR 2013, 2014, AND 2015			
Segment	2014 Sales	2015 Sales	2016 Sales
Cities			
Counties			
K-12 (Pubic/Private)			
Higher Education (Public/Private)			
States			
Other Public Sector and Nonprofits			
Federal			
Private Sector			
Total Supplier Sales			

Section 7

Required U.S. Communities Information

4. For the **proposed products and services included in the scope of your response**, provide annual sales for 2014, 2015 and 2016 in the United States. Sales reporting should be segmented into the following categories:

SUPPLIER ANNUAL SALES IN THE UNITED STATE FOR 2013, 2014, AND 2015			
Segment	2014 Sales	2015 Sales	2016 Sales
Cities			
Counties			
K-12 (Pubic/Private)			
Higher Education (Public/Private)			
States			
Other Public Sector and Nonprofits			
Federal			
Private Sector			
Total Supplier Sales			

5. Provide a list of your Company's ten largest public agency customers, including contact information.

Distribution

1. Describe how your company proposes to distribute the Products nationwide.
2. Identify all other companies that will be involved in processing, handling or shipping the Product to the end user.
3. Provide the number, size and location of your company's distribution facilities, warehouses and retail network as applicable.
4. Provide the number and location of support centers (if applicable).
5. If applicable, describe your company's ability to do business with manufacturer/dealer/distribution organizations that are either small or MWBE businesses as defined by the Small Business Administration.
 - a. If applicable, describe other ways your company can be sensitive to a Participating Public Agency's desire to utilize local and/or MWBE companies, such as number of local employees and offices in a particular geographic area, companies your firm is using that may be local (i.e. local delivery truck company), your company's diversity of owner employees, etc.
 - b. If applicable, provide details on any products or services being offered by your company where the manufacturer or service provider is either a small or MWBE business as

Section 7

Required U.S. Communities Information

defined by the Small Business Administration. Provide product/service name, company name and small/MWBE designation.

Marketing

1. Outline your company's sales and marketing plan for marketing the Products to eligible agencies nationwide.
2. Explain how your company will educate its national sales force about the Master Agreement.
3. Explain how your company will market and transition the Master Agreement into the primary offering to Participating Public Agencies. How will your organization differentiate the new agreement from existing contracts you may have today?

National Staffing Plan

1. Please identify the key personnel who will lead and support the implementation period of the contract outlined in Section One, New Supplier Implementation Checklist, along with the amount of time to be devoted to implementation.
2. Identify the key personnel who are to be engaged in this contract throughout the term of the contract, including each of the roles described below:

<u>Role</u>	<u>Description of Role</u>	<u>Person Responsible</u>	<u>Time Commitment (%)</u>
Executive Sponsor	Responsible for the corporate commitment. Works with Supplier Manager.		
National Account Manager	Responsible for sales efforts and training of sales people across the country. Works daily with Program Managers and Supplier Manager.		
Lead Referral Manager	Responsible for distributing leads generated through the USC website.		
Marketing Lead	Responsible for all marketing efforts. Works with USC marketing regularly.		
IT Lead	Responsible for building USC landing page for supplier.		

Section 7

Required U.S. Communities Information

Reporting Lead	Responsible for providing monthly reports to USC.		
----------------	---	--	--

3. Provide an organizational chart of your company.
4. Submit the a bio for each of the below personnel:
 - a. The person your company proposes to serve as the National Accounts Manager,
 - b. Each person that will be dedicated full time to U.S. Communities account management, and
 - c. Key executive personnel that will be supporting the program.

Products, Services and Solutions

1. Provide a description of the Products, Services and Solutions to be provided by the major product category set forth in Section Five of the RFP. The primary objective is for each Supplier to provide its complete product, service and solutions offerings so that Participating Public Agencies may order a range of product as appropriate for their needs.
2. State your normal delivery time (in days) and any options for expediting delivery.
3. State backorder policy. Do you fill or kill order and require Participating Public Agency to reorder if item is backordered?
4. State restocking fees and procedures for returning products.
5. Specify guaranteed fill rate by product category specified in Section Five.
6. Describe any special programs that your company offers that will improve customers' ability to access Products, on-time delivery or other innovative strategies.
7. Describe the capacity of your company to broaden the scope of the contract and keep the product offerings current and ensure that latest products, standards and technology for Playground Equipment, Outdoor Fitness Equipment, Surfacing, Site Accessories and Related Parts and Services.

Qualifications, Experience and Project Management Capabilities

1. Identify your company's authorized distributors and installers by U.S. state;
2. Identify your company's bonding capacity on a national basis (if applicable);
3. List the states where the bidder is licensed to do business (if applicable);
4. List the states where the bidder or sub-contractor is licensed to do business (if applicable);

Section 7

Required U.S. Communities Information

5. List the state construction licenses held, either directly by the bidder or a by a qualified distributor that has been actively and continuously involved with manufacturer (if applicable);

Administration

1. Describe your company's normal order processing procedure from point of customer contact through delivery and billing. Additionally, please provide the following:
 - a. In what formats do you accept orders (telephone, ecommerce, etc.)?
 - b. Please state if you use a single system or platform for all phases of ordering, processing, delivery and billing.
2. State which forms of ordering allow the use of a procurement card and the accepted banking (credit card) affiliation.
3. Describe your company's ecommerce capabilities:
 - a. Include details about your company's ability to create punch out sites and accept orders electronically (cXML, OCI, etc.).
 - b. Provide detail on where your company has integrated with a public agency's ERP (Oracle, Infor Lawson, SAP, etc.) system in the past and include some details about the resources you have in place to support these integrations. List, by ERP provider, the following information: name of public agency, ERP system used, "go live" date, net sales per calendar year since "go live", and percentage of agency sales being processed through this connection.
4. Describe any existing multi-state cooperative purchasing programs, including the entity's name(s), contact person(s), contact information, contract term (including contract options) and annual volume by year for each of the last three years.
5. Describe your ability to provide customized reports (i.e. commodity histories, purchase histories by department, green spend, etc.) for each Participating Public Agency.

Environmental

1. Provide a brief description of any company's environmental initiatives, including your company's environmental policies and/or strategies, your investments in being an environmentally preferable product leader, and any resources dedicated to your environmental strategy, including staff.
2. Describe your company's process for defining, verifying, and labeling green/sustainable products and services in your offering. Explain how you help public agencies navigate toward the green products in your offering through website filters, keyword searches, displaying eco-logos, etc.

Section 7

Required U.S. Communities Information

3. Please indicate if you have any products in your offering that have any third-party environmental certifications.
4. What percentage of your offering is environmentally preferable and what are your plans to improve this offering?

Financial Statements

1. Submit your current Federal Identification Number and latest Dun & Bradstreet report.
2. Please include an audited income statement and balance sheet from the most recent reporting period in your proposal.

Additional Information

Please use this opportunity to describe any/all other features, advantages and benefits of your organization that you feel will provide additional value and benefit to a Participating Public Agency.

Section 7

Required U.S. Communities Information

ADMINISTRATION AGREEMENT

This ADMINISTRATION AGREEMENT ("Agreement") is made as of _____, by and between U.S. COMMUNITIES GOVERNMENT PURCHASING ALLIANCE ("U.S. Communities") and _____ ("Supplier").

RECITALS

WHEREAS, _____ ("Lead Public Agency") has entered into a certain Master Agreement dated as of even date herewith, referenced as Agreement No. _____, by and between Lead Public Agency and Supplier (as amended from time to time in accordance with the terms thereof, the "Master Agreement") for the purchase of _____ (the "Products and Services");

WHEREAS, the Master Agreement provides that any state, county, city, special district, local government, school district, private K-12 school, technical or vocational school, higher education institution (including community colleges, colleges and universities, both public and private), other government agency or nonprofit organization (each a "Public Agency" and collectively, "Public Agencies") may purchase Products and Services at the prices indicated in the Master Agreement upon prior registration with U.S. Communities, in which case the Public Agency becomes a "Participating Public Agency";

WHEREAS, U.S. Communities has the administrative and legal capacity to administer purchases under the Master Agreement to Participating Public Agencies;

WHEREAS, U.S. Communities serves in an administrative capacity for Lead Public Agency and other lead public agencies in connection with other master agreements offered by U.S. Communities;

WHEREAS, Lead Public Agency desires U.S. Communities to proceed with administration of the Master Agreement on the same basis as other master agreements;

WHEREAS, "U.S. Communities Government Purchasing Alliance" is a trade name licensed by U.S. Communities Purchasing & Finance Agency; and

WHEREAS, U.S. Communities and Supplier desire to enter into this Agreement to make available the Master Agreement to Participating Public Agencies.

NOW, THEREFORE, in consideration of the mutual covenants contained in this Agreement, U.S. Communities and Supplier hereby agree as follows:

ARTICLE I

GENERAL TERMS AND CONDITIONS

1.1 The Master Agreement, attached hereto as Exhibit A and incorporated herein by reference as though fully set forth herein, and the terms and conditions contained therein shall apply to this Agreement except as expressly changed or modified by this Agreement.

Section 7

Required U.S. Communities Information

1.2 U.S. Communities shall be afforded all of the rights, privileges and indemnifications afforded to Lead Public Agency under the Master Agreement, and such rights, privileges and indemnifications shall accrue and apply with equal effect to U.S. Communities under this Agreement including, without limitation, Supplier's obligation to provide insurance and indemnifications to Lead Public Agency.

1.3 Supplier shall perform all duties, responsibilities and obligations required under the Master Agreement.

1.4 U.S. Communities shall perform all of its duties, responsibilities and obligations as administrator of purchases under the Master Agreement as set forth herein, and Supplier acknowledges that U.S. Communities shall act in the capacity of administrator of purchases under the Master Agreement.

1.5 With respect to any purchases made by Lead Public Agency or any Participating Public Agency pursuant to the Master Agreement, U.S. Communities (a) shall not be construed as a dealer, re-marketer, representative, partner, or agent of any type of Supplier, Lead Public Agency or such Participating Public Agency, (b) shall not be obligated, liable or responsible (i) for any orders made by Lead Public Agency, any Participating Public Agency or any employee of Lead Public Agency or a Participating Public Agency under the Master Agreement, or (ii) for any payments required to be made with respect to such order, and (c) shall not be obligated, liable or responsible for any failure by a Participating Public Agency to (i) comply with procedures or requirements of applicable law or ordinance, or (ii) obtain the due authorization and approval necessary to purchase under the Master Agreement. U.S. Communities makes no representations or guaranties with respect to any minimum purchases required to be made by Lead Public Agency, any Participating Public Agency, or any employee of Lead Public Agency or a Participating Public Agency under the Master Agreement.

ARTICLE II

TERM OF AGREEMENT

2.1 This Agreement is effective as of _____ and shall terminate upon termination of the Master Agreement or any earlier termination in accordance with the terms of this Agreement, provided, however, that the obligation to pay all amounts owed by Supplier to U.S. Communities through the termination of this Agreement and all indemnifications afforded by Supplier to U.S. Communities shall survive the term of this Agreement.

ARTICLE III

REPRESENTATIONS AND COVENANTS

3.1 U.S. Communities views the relationship with Supplier as an opportunity to provide benefits to the Lead Public Agency, Public Agencies and Supplier. The successful foundation of the relationship requires certain representations and covenants from both U.S. Communities and Supplier.

3.2 U.S. Communities' Representations and Covenants.

Section 7

Required U.S. Communities Information

(a) Marketing. U.S. Communities shall proactively market the Master Agreement to Public Agencies using resources such as a network of major sponsors including the National League of Cities (NLC), National Association of Counties (NACo), United States Conference of Mayors (USCM), and the Association of School Business Officials (ASBO) (collectively, the “Founding Co-Sponsors”) and individual national, regional and state-level sponsors. In addition, the U.S. Communities staff shall make best efforts to enhance Supplier’s marketing efforts through meetings with Public Agencies, participation in key events and tradeshows and other marketing activity such as advertising, articles and promotional campaigns.

(b) Training and Knowledge Management Support. U.S. Communities shall provide support for the education, training and engagement of Supplier’s sales force as provided herein. Through its staff (each, a “Program Manager” and collectively, the “Program Managers”), U.S. Communities shall, with scheduling assistance from Supplier, conduct training sessions and conduct calls jointly with Supplier to Public Agencies. U.S. Communities shall also provide Supplier with access to U.S. Communities’ private intranet website which provides presentations, documents and information to assist Supplier’s sales force in effectively promoting the Master Agreement.

3.3 Supplier’s Representations and Covenants. Supplier hereby represents and covenants as follows in order to ensure that Supplier is providing the highest level of public benefit to Participating Public Agencies (such representations and covenants are sometimes referred to as “Supplier’s Commitments” and are comprised of the Corporate Commitment, Pricing Commitment, Economy Commitment and Sales Commitment):

(a) Corporate Commitment.

(i) The pricing, terms and conditions of the Master Agreement shall, at all times, be Supplier’s primary contractual offering of Products and Services to Public Agencies. All of Supplier’s direct and indirect marketing and sales efforts to Public Agencies shall demonstrate that the Master Agreement is Supplier’s primary offering and not just one of Supplier’s contract options.

(ii) Supplier’s sales force (including inside, direct and/or authorized dealers, distributors and representatives) shall always present the Master Agreement when marketing Products or Services to Public Agencies.

(iii) Supplier shall advise all Public Agencies that are existing customers of Supplier as to the pricing and other value offered through the Master Agreement.

(iv) Upon authorization by a Public Agency, Supplier shall transition such Public Agency to the pricing, terms and conditions of the Master Agreement.

(v) Supplier shall ensure that the U.S. Communities program and the Master Agreement are actively supported by Supplier’s senior executive management.

(vi) Supplier shall provide a national/senior management level representative with the authority and responsibility to ensure that the Supplier’s Commitments are maintained at all times. Supplier shall also designate a lead referral contact person who shall be responsible for receiving communications from U.S. Communities concerning new Participating

Section 7

Required U.S. Communities Information

Public Agency registrations and for ensuring timely follow-up by Supplier's staff to requests for contact from Participating Public Agencies. Supplier shall also provide the personnel necessary to implement and support a supplier-based internet web page dedicated to Supplier's U.S. Communities program and linked to U.S. Communities' website and shall implement and support such web page.

(vii) Supplier shall demonstrate in its procurement solicitation response and throughout the term of the Master Agreement that national/senior management fully supports the U.S. Communities program and its commitments and requirements. National/Senior management is defined as the executive(s) with companywide authority.

(viii) Where Supplier has an existing contract for Products and Services with a state, Supplier shall notify the state of the Master Agreement and transition the state to the pricing, terms and conditions of the Master Agreement upon the state's request. Regardless of whether the state decides to transition to the Master Agreement, Supplier shall primarily offer the Master Agreement to all Public Agencies located within the state.

(b) **Pricing Commitment.**

(i) Supplier represents to U.S. Communities that the pricing offered under the Master Agreement is the lowest overall available pricing (net to purchaser) on Products and Services that it offers to Public Agencies. Supplier's pricing shall be evaluated on either an overall project basis or the Public Agency's actual usage for more frequently purchased Products and Services.

(ii) **Contracts Offering Lower Prices.** If a pre-existing contract and/or a Public Agency's unique buying pattern provide one or more Public Agencies a lower price than that offered under the Master Agreement, Supplier shall match that lower pricing under the Master Agreement and inform the eligible Public Agencies that the lower pricing is available under the Master Agreement. If an eligible Public Agency requests to be transitioned to the Master Agreement, Supplier shall do so and report the Public Agency's purchases made under the Master Agreement going forward. The price match only applies to the eligible Public Agencies. Below are three examples of Supplier's obligation to match the pricing under Supplier's contracts offering lower prices.

(A) Supplier holds a state contract with lower pricing that is available to all Public Agencies within the state. Supplier would be required to match the lower state pricing under the Master Agreement and make it available to all Public Agencies within the state.

(B) Supplier holds a regional cooperative contract with lower pricing that is available only to the ten cooperative members. Supplier would be required to match the lower cooperative pricing under the Master Agreement and make it available to the ten cooperative members.

(C) Supplier holds a contract with an individual Public Agency. The Public Agency contract does not contain any cooperative language and therefore other Public Agencies are not eligible to utilize the contract. Supplier would be

Section 7

Required U.S. Communities Information

required to match the lower pricing under the Master Agreement and make it available only to the individual Public Agency.

(iii) Deviating Buying Patterns. Occasionally U.S. Communities and Supplier may interact with a Public Agency that has a buying pattern or terms and conditions that considerably deviate from the normal Public Agency buying pattern and terms and conditions, and causes Supplier's pricing under the Master Agreement to be higher than an alternative contract held by Supplier. This could be created by a unique end-user preference or requirements. In the event that this situation occurs, Supplier may address the issue by lowering the price under the Master Agreement on the item(s) causing the large deviation for that Public Agency. Supplier would not be required to lower the price for other Public Agencies.

(iv) Supplier's Options in Responding to a Third Party Procurement Solicitation. While it is the objective of U.S. Communities to encourage Public Agencies to piggyback on to the Master Agreement rather than issue their own procurement solicitations, U.S. Communities recognizes that for various reasons some Public Agencies will issue their own solicitations. The following options are available to Supplier when responding to a Public Agency solicitation:

(A) Supplier may opt not to respond to the procurement solicitation. Supplier may make the Master Agreement available to the Public Agency as a comparison to its solicitation responses.

(B) Supplier may respond with the pricing, terms and conditions of the Master Agreement. If Supplier is awarded the contract, the sales would be reported as sales under the Master Agreement.

(C) If competitive conditions require pricing lower than the standard Master Agreement pricing, Supplier may submit lower pricing through the Master Agreement. If Supplier is awarded the contract, the sales would be reported as sales under the Master Agreement. Supplier would not be required to extend the lower price to other Public Agencies.

(D) Supplier may respond to the procurement solicitation with pricing that is higher (net to buyer) than the pricing offered under the Master Agreement. If awarded a contract, Supplier shall still be bound by all obligations set forth in this Section 3.3, including, without limitation, the requirement to continue to advise the awarding Public Agency of the pricing, terms and conditions of the Master Agreement.

(E) Supplier may respond to the procurement solicitation with pricing that is higher (net to buyer) than the pricing offered under the Master Agreement and if an alternative response is permitted, Supplier may offer the pricing under the Master Agreement as an alternative for consideration.

(c) Economy Commitment. Supplier shall demonstrate the benefits, including the pricing advantage, of the Master Agreement over alternative options, including competitive solicitation pricing and shall proactively offer the terms and pricing under the Master

Section 7

Required U.S. Communities Information

Agreement to Public Agencies as a more effective alternative to the cost and time associated with such alternate bids and solicitations.

(d) **Sales Commitment.** Supplier shall market the Master Agreement through Supplier's sales force or dealer network that is properly trained, engaged and committed to offering the Master Agreement as Supplier's primary offering to Public Agencies. Supplier's sales force compensation and incentives shall be greater than or equal to the compensation and incentives earned under other contracts to Public Agencies.

(i) **Supplier Sales.** Supplier shall be responsible for proactive sales of Supplier's Products and Services to Public Agencies and the timely follow-up to sales leads identified by U.S. Communities. Use of product catalogs, targeted advertising, direct mail, online marketing and other sales initiatives are encouraged. All of Supplier's sales materials targeted towards Public Agencies shall include the U.S. Communities logo. U.S. Communities hereby grants to Supplier, during the term of this Agreement, a non-exclusive, revocable, non-transferable, license to use the U.S. Communities name, trademark, and logo solely to perform its obligations under this Agreement, and for no other purpose. Any goodwill, rights, or benefits derived from Supplier's use of the U.S. Communities name, trademark, or logo shall inure to the benefit of U.S. Communities. U.S. Communities shall provide Supplier with its logo and the standards to be employed in the use of the logo. During the term of the Agreement, the Supplier shall provide U.S. Communities with its logo and the standards to be employed in the use of the logo for purposes of reproducing and using Supplier's name and logo in connection with the advertising, marketing and promotion of the Master Agreement to Public Agencies. Supplier shall assist U.S. Communities by providing camera-ready logos and by participating in related trade shows and conferences. At a minimum, Supplier's sales initiatives shall communicate that (i) the Master Agreement was competitively solicited by the Lead Public Agency, (ii) the Master Agreement provides the Supplier's best overall pricing and value to eligible agencies, (iii) there is no cost to Participating Public Agencies, and (iv) the Master Agreement is a non-exclusive contract.

(ii) **Branding and Logo Compliance.** Supplier shall be responsible for complying with the U.S. Communities branding and logo standards and guidelines. Prior to use by Supplier, all U.S. Communities related marketing material must be submitted to U.S. Communities for review and approval.

(iii) **Sales Force Training.** Supplier shall train its national sales force on the Master Agreement and U.S. Communities program. U.S. Communities shall be available to train on a national, regional or local level and generally assist with the education of sales personnel.

(iv) **Participating Public Agency Access.** Supplier shall establish the following communication links to facilitate customer access and communication:

(A) A dedicated U.S. Communities internet web-based homepage that is accessible from Supplier's homepage or main menu navigation containing:

- (1) U.S. Communities standard logo with Founding Co-Sponsors logos;
- (2) Copy of original procurement solicitation;

Section 7

Required U.S. Communities Information

- (3) Copy of Master Agreement including any amendments;
- (4) Summary of Products and Services pricing;
- (5) Electronic link to U.S. Communities' online registration page; and
- (6) Other promotional material as requested by U.S. Communities.

(B) A dedicated toll-free national hotline for inquiries regarding U.S. Communities.

(C) A dedicated email address for general inquiries in the following format: uscommunities@(name of supplier).com.

(v) Electronic Registration. Supplier shall be responsible for ensuring that each Public Agency has completed U.S. Communities' online registration process prior to processing the Public Agency's first sales order.

(vi) Supplier's Performance Review. Upon request by U.S. Communities, Supplier shall participate in a performance review meeting with U.S. Communities to evaluate Supplier's performance of the covenants set forth in this Agreement.

(vii) Supplier Content. Supplier may, from time to time, provide certain graphics, media, and other content to U.S. Communities (collectively "Supplier Content") for use on U.S. Communities websites and for general marketing and publicity purposes. During the term of the Agreement, Supplier hereby grants to U.S. Communities and its affiliates a non-exclusive, worldwide, free, transferrable, license to reproduce, modify, distribute, publically perform, publically display, and use Supplier Content in connection with U.S. Communities websites and for general marketing and publicity purposes, with the right to sublicense each and every such right. Supplier warrants that: (a) Supplier is the owner of or otherwise has the unrestricted right to grant the rights in and to Supplier Content as contemplated hereunder; and (b) the use of Supplier Content and any other materials or services provided to U.S. Communities as contemplated hereunder will not violate, infringe, or misappropriate the intellectual property rights or other rights of any third party

3.4 Breach of Supplier's Representations and Covenants. The representations and covenants set forth in this Agreement are the foundation of the relationship between U.S. Communities and Supplier. If Supplier is found to be in violation of, or non-compliance with, one or more of the representations and covenants set forth in this Agreement, Supplier shall have ninety (90) days from the notice of default to cure such violation or non-compliance and, if Supplier fails to cure such violation or non-compliance within such notice period, it shall be deemed a cause for immediate termination of the Master Agreement at Lead Public Agency's sole discretion or this Agreement at U.S. Communities' sole discretion.

3.5 Indemnity. Supplier hereby agrees to indemnify and defend U.S. Communities, and its parent companies, subsidiaries, affiliates, shareholders, member, manager, officers, directors, employees, agents, and representatives from and against any and all claims, costs, proceedings, demands, losses, damages, and expenses (including, without limitation, reasonable

Section 7

Required U.S. Communities Information

attorney's fees and legal costs) of any kind or nature, arising from or relating to, any actual or alleged breach of any of Supplier's representations, warranties, or covenants in this Agreement.

ARTICLE IV

PRICING AUDITS

4.1 Supplier shall, at Supplier's sole expense, maintain an accounting of all purchases made by Lead Public Agency. This audit right shall survive termination of this Agreement for a period of one (1) year from the effective date of termination. U.S. Communities shall have the authority to conduct random audits of Supplier's pricing that is offered to Participating Public Agencies at U.S. Communities' sole cost and expense. Notwithstanding the foregoing, in the event that U.S. Communities is made aware of any pricing being offered to three (3) or more Participating Public Agencies that is materially inconsistent with the pricing under the Master Agreement, U.S. Communities shall have the ability to conduct a reasonable audit of Supplier's pricing at Supplier's sole cost and expense during regular business hours upon reasonable notice. U.S. Communities may conduct the audit internally or may engage a third-party auditing firm on a non-contingent basis. Supplier shall solely be responsible for the cost of the audit. In the event of an audit, the requested materials shall be provided in the format and at the location where kept in the ordinary course of business by Supplier.

ARTICLE V

FEES & REPORTING

5.1 Administrative Fees. Supplier shall pay to U.S. Communities a monthly administrative fee based upon the total sales price of all purchases shipped and billed pursuant to the Master Agreement, excluding taxes, in the amount of two percent (2%) of aggregate purchases made during each calendar month (individually and collectively, "Administrative Fees"). Supplier's annual sales shall be measured on a calendar year basis. All Administrative Fees shall be payable in U.S. Dollars and shall be made by wire to U.S. Communities, or its designee or trustee as may be directed in writing by U.S. Communities. Administrative Fees shall be due and payable within thirty (30) days of the end of each calendar month for purchases shipped and billed during such calendar month. U.S. Communities agrees to pay to Lead Public Agency five percent (5%) of all Administrative Fees received from Supplier to help offset Lead Public Agency's costs incurred in connection with managing the Master Agreement nationally.

5.2 Sales Reports. Within thirty (30) days of the end of each calendar month, Supplier shall deliver to U.S. Communities an electronic accounting report, in the format prescribed by Exhibit B, attached hereto, summarizing all purchases made under the Master Agreement during such calendar month ("Sales Report"). All purchases indicated in the Sales Report shall be denominated in U.S. Dollars. All purchases shipped and billed pursuant to the Master Agreement for the applicable calendar month shall be included in the Sales Report. Submitted reports shall be verified by U.S. Communities against its registration database. Any data that is inconsistent with the registration database shall be changed prior to processing. U.S. Communities reserves the right upon reasonable advance notice to Supplier to change the prescribed report format to accommodate the distribution of the Administrative Fees to its program sponsors and state associations.

Section 7

Required U.S. Communities Information

5.3 Exception Reporting/Sales Reports Audits. U.S. Communities or its designee may, at its sole discretion, compare Supplier's Sales Reports with Participating Public Agency records or other sales analysis performed by Participating Public Agencies, sponsors, advisory board members or U.S. Communities staff. If there is a material discrepancy between the Sales Report and such records or sales analysis as determined by U.S. Communities, U.S. Communities shall notify Supplier in writing and Supplier shall have thirty (30) days from the date of such notice to resolve the discrepancy to U.S. Communities' reasonable satisfaction. Upon resolution of the discrepancy, Supplier shall remit payment to U.S. Communities' trustee within fifteen (15) calendar days. Any questions regarding an exception report should be directed to U.S. Communities in writing to reporting@uscommunities.org. If Supplier does not resolve the discrepancy to U.S. Communities' reasonable satisfaction within thirty (30) days, U.S. Communities shall have the right to engage outside services to conduct an independent audit of Supplier's reports. Supplier shall solely be responsible for the cost of the audit.

5.4 Online Reporting. Within forty-five (45) days of the end of each calendar month, U.S. Communities shall provide online reporting to Supplier containing Supplier's sales reporting for such calendar month. Supplier shall have access to various reports through the U.S. Communities intranet website. Such reports are useful in resolving reporting issues and enabling Supplier to better manage its Master Agreement.

5.5 Usage Reporting. Within thirty (30) days of the end of each contract year, Supplier shall deliver to U.S. Communities an electronic usage report of all sales under the Master Agreement, including:

- (i) Supplier's Product Number
- (ii) Product Description
- (iii) Manufacturer Name
- (iv) Manufacturer Number
- (v) Unit of Measure
- (vi) U.S. Communities Price
- (vii) Number of times ordered
- (viii) Units sold
- (ix) Sales by Manufacturer

5.6 Supplier's Failure to Provide Reports or Pay Administrative Fees. Failure to provide a Sales Report or pay Administrative Fees within the time and in the manner specified herein shall be regarded as a material breach under this Agreement and if not cured within thirty (30) days of written notice to Supplier, shall be deemed a cause for termination of the Master Agreement at Lead Public Agency's sole discretion or this Agreement at U.S. Communities' sole discretion. All Administrative Fees not paid within thirty (30) days of the end of the previous calendar month shall bear interest at the rate of one and one-half percent (1.5%) per month until paid in full.

ARTICLE VI

MISCELLANEOUS

Section 7

Required U.S. Communities Information

6.1 Entire Agreement. This Agreement supersedes any and all other agreements, either oral or in writing, between the parties hereto with respect to the subject matter hereof, and no other agreement, statement, or promise relating to the subject matter of this Agreement which is not contained herein shall be valid or binding.

6.2 Assignment.

(a) Supplier. Neither this Agreement nor any rights or obligations hereunder shall be assignable by Supplier without prior written consent of U.S. Communities, and any assignment without such consent shall be void.

(b) U.S. Communities. This Agreement and any rights or obligations hereunder may be assigned by U.S. Communities in U.S. Communities' sole discretion, to an existing or newly established legal entity that has the authority and capacity to perform U.S. Communities' obligations hereunder.

6.3 Notices. All reports, notices or other communications given hereunder shall be delivered by first-class mail, postage prepaid, or overnight delivery requiring signature on receipt to the addresses as set forth below. U.S. Communities may, by written notice delivered to Supplier, designate any different address to which subsequent reports, notices or other communications shall be sent.

U.S. Communities:

U.S. Communities
9711 Washingtonian Blvd., Suite 100
Gaithersburg, MD 20878-7381
Attn: Program Manager Administration

Supplier:

Attn: U.S. Communities Program Manager

6.4 Severability. If any provision of this Agreement shall be deemed to be, or shall in fact be, illegal, inoperative or unenforceable, the same shall not affect any other provision or provisions herein contained or render the same invalid, inoperative or unenforceable to any extent whatever.

6.5 Waiver. Any failure of a party to enforce, for any period of time, any of the provisions under this Agreement shall not be construed as a waiver of such provisions or of the right of said party thereafter to enforce each and every provision under this Agreement.

6.6 Counterparts. This Agreement may be executed in several counterparts, each of which shall be an original and all of which shall constitute but one and the same instrument.

6.7 Modifications. This Agreement may not be effectively amended, changed, modified, altered or terminated without the prior written consent of the parties hereto.

Section 7

Required U.S. Communities Information

6.8 Governing Law; Arbitration. This Agreement will be governed by and interpreted in accordance with the laws of the State of California without regard to any conflict of laws principles. Any dispute, claim, or controversy arising out of or relating to this Agreement or the breach, termination, enforcement, interpretation or validity thereof, including the determination of the scope or applicability of this dispute resolution clause, shall be determined by arbitration in Walnut Creek, California, before one (1) arbitrator. The arbitration shall be administered by JAMS pursuant to its Comprehensive Arbitration Rules and Procedures. Judgment on the award may be entered in any court having jurisdiction. This clause shall not preclude parties from seeking provisional remedies in aid of arbitration from a court of appropriate jurisdiction. The prevailing party will be entitled to recover its reasonable attorneys' fees and arbitration costs from the other party. The arbitration award shall be final and binding. Each party commits that prior to commencement of arbitration proceedings, the parties shall submit the dispute to JAMS for mediation. The parties will cooperate with JAMS and with one another in selecting a mediator from JAMS panel of neutrals, and in promptly scheduling the mediation proceedings. The parties covenant that they will participate in the mediation in good faith, and that they will share equally in its costs. The mediation will be conducted by each party designating a duly authorized officer or other representative to represent the party with the authority to bind the party, and that the parties agree to exchange informally such information as is reasonably necessary and relevant to the issues being mediated. All offers, promises, conduct, and statements, whether oral or written, made in the course of the mediation by any of the parties, their agents, employees, experts, and attorneys, and by the mediator or any JAMS employees, are confidential, privileged, and inadmissible for any purpose, including impeachment, in any arbitration or other proceeding involving the parties, provided that evidence that is otherwise admissible or discoverable shall not be rendered inadmissible or non-discoverable as a result of its use in the mediation. If the dispute is not resolved within thirty (30) days from the date of the submission of the dispute to mediation (or such later date as the parties may mutually agree in writing), the administration of the arbitration shall proceed. The mediation may continue, if the parties so agree, after the appointment of the arbitrator. Unless otherwise agreed by the parties, the mediator shall be disqualified from serving as arbitrator in the case. The pendency of a mediation shall not preclude a party from seeking provisional remedies in aid of the arbitration from a court of appropriate jurisdiction, and the parties agree not to defend against any application for provisional relief on the ground that a mediation is pending.

6.9 Successors and Assigns. This Agreement shall inure to the benefit of and shall be binding upon U.S. Communities, Supplier and any successor and assign thereto; subject, however, to the limitations contained herein.

[Remainder of Page Intentionally Left Blank – Signatures Follow]

Section 7

Required U.S. Communities Information

IN WITNESS WHEREOF, U.S. Communities has caused this Agreement to be executed in its name and Supplier has caused this Agreement to be executed in its name, all as of the date first written above.

U.S. Communities:

U.S. COMMUNITIES GOVERNMENT PURCHASING ALLIANCE

By _____

Name: _____

Title: _____

Supplier:

By _____

Name: _____

Title: _____

Section 7

Required U.S. Communities Information

ATTACHMENT A

MASTER AGREEMENT

(Lead Public Agency Master Agreement/Contract to be attached at time of award.)

Section 7

Required U.S. Communities Information

ATTACHMENT B

SALES REPORT FORMAT

Appendix B - US (Data Format)

Sales Report Template

TIN	Supplier ID	Account No.	Agency Name	Dept Name	Address	City	State	Zip	Agency Type	Year	Qtr	Month	Amount
956000735	160	89518997	CITY OF LA/MGMT EMPL SVCS	Purchasing	555 RAMIREZ ST STE 312	LOS ANGELES	CA	90012	20	2012	2	5	1525.50
956000222	160	34868035	LOS ANGELES COUNTY	Facilities	350 S FIGUEROA ST STE 700	LOS ANGELES	CA	90071	30	2012	2	5	1603.64
956000735	160	89496461	CITY OF LA/ENVIRON AFFAIR	Purchasing	555 RAMIREZ ST STE 312	LOS ANGELES	CA	90012	20	2012	2	5	1625.05
956000735	160	89374835	CITY OF LA/COMMUNITY DEV	Purchasing	555 RAMIREZ ST STE 312	LOS ANGELES	CA	90012	20	2012	2	5	45090.79
066002010	160	328NA0001053	GROTON TOWN OF PUBLIC WORKS	Water	123 A St.	GROTON	CT	06340	20	2012	2	5	318.00
066001854	160	328NA0001051	GROTON CITY OF	Administration	123 A St.	GROTON	CT	06340	20	2012	2	5	212.00

Sales Report Data Format

Column Name	Required	Data Type	Length	Example	Comment
TIN	Optional	Text	9	956000735	No Dash, Do not omit leading zero.
Supplier ID	Yes	Number	3	111	See Supplier ID Table Below
Account No.	Optional	Text	25 max		Depends on supplier account no.
Agency Name	Yes	Text	255 max	Los Angeles County	
Dept Name	Optional	Text	255 max	Purchasing Dept	
Address	Yes	Text	255 max		
City	Yes	Text	255 max	Los Angeles	Must be a valid City name
State	Yes	Text	2	CA	
Zip	Yes	Text	5	90071	No Dash, Do not omit leading zero, Valid zip code
Agency Type	Yes	Number	2	30	See Agency Type Table Below
Year	Yes	Number	4	2010	
Qtr	Yes	Number	1	4	
Month	Yes	Number	2	12	
Amount	Yes	Number	variable	45090.79	Two digit decimal point, no \$ sign or commas

Agency Type Table

Agency Type ID	Agency Type Description
10	K-12
11	Community College
12	College and University
20	City
21	City Special District
22	Consolidated City/County
30	County
31	County Special District
40	Federal
41	Crown Corporations
50	Housing Authority
80	State Agency
81	Independent Special District
82	Non-Profit
84	Other

Section 8
U.S. Communities Additional Provisions

U.S. COMMUNITIES ADDITIONAL PROVISIONS

MASTER INTERGOVERNMENTAL COOPERATIVE PURCHASING AGREEMENT

This Master Intergovernmental Cooperative Purchasing Agreement (“Agreement”) is made between certain government agencies that execute a Lead Public Agency Certificate (collectively, “Lead Public Agencies”) to be appended and made a part hereof and other government agencies (“Participating Public Agencies”) that agree to the terms and conditions hereof through the U.S. Communities registration process and made a part hereof.

RECITALS

WHEREAS, after a competitive solicitation and selection process by Lead Public Agencies, in compliance with their own policies, procedures, rules and regulations, a number of suppliers (each, a “Contract Supplier”) have entered into Master Agreements with Lead Public Agencies to provide a variety of goods, products and services based on national and international volumes (herein “Products and Services”);

WHEREAS, Master Agreements are made available by Lead Public Agencies through U.S. Communities and provide that Participating Public Agencies may purchase Products and Services on the same terms, conditions and pricing as the Lead Public Agency, subject to any applicable local purchasing ordinances and the laws of the State of purchase;

WHEREAS, the parties desire to comply with the requirements and formalities of any intergovernmental cooperative act, if applicable, to the laws of the State of purchase;

WHEREAS, the parties hereto desire to conserve resources and reduce procurement cost;

WHEREAS, the parties hereto desire to improve the efficiency, effectiveness and economy of the procurement of necessary Products and Services;

NOW, THEREFORE, in consideration of the mutual promises contained in this Agreement, and of the mutual benefits to result, the parties agree as follows:

1. That each party will facilitate the cooperative procurement of Products and Services.
2. That the procurement of Products and Services subject to this Agreement shall be conducted in accordance with and subject to the relevant statutes, ordinances, rules and regulations that govern each party’s procurement practices.
3. That the cooperative use of solicitations obtained by a party to this Agreement shall be in accordance with the terms and conditions of the solicitation, except as modification of those terms and conditions is otherwise allowed or required by applicable law.
4. That the Lead Public Agencies will make available, upon reasonable request and subject to convenience, information which may assist in improving the effectiveness, efficiency and economy of Participating Public Agencies’ procurement of Products and Services.
5. That the Participating Public Agency will make timely payments to the Contract Supplier for Products and Services received in accordance with the terms and conditions of the procurement. Payment, inspections and acceptance of Products and Services ordered by the

Section 8

U.S. Communities Additional Provisions

Participating Public Agency shall be the exclusive obligation of such Participating Public Agency. Disputes between the Participating Public Agency and Contract Supplier are to be resolved in accord with the law and venue rules of the State of purchase.

6. The Participating Public Agency shall not use this Agreement as a method for obtaining additional concessions or reduced prices for similar products or services.
7. The Participating Public Agency is solely responsible for ordering, accepting, and paying and any other action, inaction or decision regarding the Products and Services obtained under this Agreement. A Lead Public Agency shall not be liable in any manner for any action or inaction or decisions taken by a Participating Public Agency. The Participating Public Agency shall, to the extent permitted by applicable law, hold the Lead Public Agency harmless from any liability that may arise from action or inaction of the Participating Public Agency.
8. The exercise of any rights or remedies by the Participating Public Agency shall be the exclusive obligation of such Participating Public Agency.
9. This Agreement shall remain in effect until termination by a party giving thirty (30) days prior written notice to U.S. Communities at 2999 Oak Road, Suite 710, Walnut Creek, CA 94597.
10. This Agreement shall become effective after execution of the Lead Public Agency Certificate or Participating Public Agency registration, as applicable.

Section 8

U.S. Communities Additional Provisions

STATE NOTICE ADDENDUM

Pursuant to certain state notice provisions the following public agencies and political subdivisions of the referenced public agencies are eligible to access the contract award made pursuant to this solicitation. Public agencies and political subdivisions are hereby given notice of the foregoing request for proposal for purposes of complying with the procedural requirements of said statutes:

Nationwide:

http://www.usa.gov/Agencies/Local_Government/Cities.shtml

Other states:

State of Oregon, State of Hawaii, State of Washington

AgencyName	State	COUNTY OF MAUI	HI
Malama Honua Public Charter School	HI	Lanai Community Health Center	HI
ST JOHN THE BAPTIST	HI	Maui High Band Booster Club	HI
Waimanalo Elementary and Intermediate School	HI	Tri-Isle Resource Conservation and Development District	HI
Kailua High School	HI	Kumulani Chapel	HI
PACIFIC BUDDHIST ACADEMY	HI	Chamber of Commerce Hawaii	HI
HAWAII TECHNOLOGY ACADEMY	HI	Naalehu Assembly of God	HI
CONGREGATION OF CHRISTIAN BROTHERS OF HAWAII, INC.	HI	outrigger canoe club	HI
MARYKNOLL SCHOOL	HI	One Kalakaua	HI
ISLAND SCHOOL	HI	Native Hawaiian Hospitality Association	HI
STATE OF HAWAII, DEPT. OF EDUCATION	HI	St. Theresa School	HI
KE KULA O S. M. KAMAKAU	HI	Hawaii Peace and Justice	HI
KAMEHAMEHA SCHOOLS	HI	Kauai Youth Basketball Association	HI
HANAHAU`OLI SCHOOL	HI	NA HALE O MAUI	HI
KIHEI CHARTER SCHOOL	HI	LEEWARD HABITAT FOR HUMANITY	HI
EMMANUAL LUTHERAN SCHOOL	HI	WAIANAE COMMUNITY OUTREACH	HI
School Lunch Program	HI	NA LEI ALOHA FOUNDATION	HI
Ewa Makai Middle School	HI	HAWAII FAMILY LAW CLINIC	HI
Our Savior Lutheran School	HI	DBA ALA KUOLA	HI
BOARD OF WATER SUPPLY	HI	BUILDING INDUSTRY ASSOCIATION OF HAWAII	HI
MAUI COUNTY COUNCIL	HI	UNIVERSITY OF HAWAII	HI
Kauai County Council	HI	FEDERAL CREDIT UNION	HI
Honolulu Fire Department	HI		

Section 8

U.S. Communities Additional Provisions

LANAKILA REHABILITATION CENTER INC.	HI	Kipuka o Ke Ola	HI
POLYNESIAN CULTURAL CENTER	HI	READ TO ME INTERNATIONAL FOUNDATION	HI
CTR FOR CULTURAL AND TECH INTERCHNG BETW EAST AND WEST	HI	MAUI FAMILY YMCA	HI
BISHOP MUSEUM	HI	WAILUKU FEDERAL CREDIT UNION	HI
ALCOHOLIC REHABILITATION SVS OF HI INC DBA HINA MAUKA	HI	ST. THERESA CHURCH	HI
ASSOCIATION OF OWNERS OF KUKUI PLAZA	HI	HALE MAHAOLU	HI
MAUI ECONOMIC DEVELOPMENT BOARD	HI	West Maui Community Federal Credit Union	HI
NETWORK ENTERPRISES, INC.	HI	Hawaii Island Humane Society	HI
HONOLULU HABITAT FOR HUMANITY	HI	Western Pacific Fisheries Council	HI
ALOHACARE	HI	Kama'aina Care Inc	HI
ORI ANUENUE HALE, INC.	HI	International Archaeological Research Institute, Inc.	HI
IUPAT, DISTRICT COUNCIL 50	HI	Community Empowerment Resources	HI
GOODWILL INDUSTRIES OF HAWAII, INC.	HI	Tutu and Me Traveling Preschool	HI
HAROLD K.L. CASTLE FOUNDATION	HI	First United Methodist Church	HI
MAUI ECONOMIC OPPORTUNITY, INC.	HI	United Chinese Society	HI
EAH, INC.	HI	Haggai Institue	HI
PARTNERS IN DEVELOPMENT FOUNDATION	HI	AOAO Royal Capitol Plaza	HI
HABITAT FOR HUMANITY MAUI	HI	Kumpang Lanai	HI
W. M. KECK OBSERVATORY	HI	Child and Family Service	HI
HAWAII EMPLOYERS COUNCIL	HI	MARINE SURF WAIKIKI, INC.	HI
HAWAII STATE FCU	HI	Hawaii Health Connector	HI
MAUI COUNTY FCU	HI	Hawaii Carpenters Market Recovery Program Fund	HI
PUNAHOU SCHOOL	HI	Puu Heleakala Community Association	HI
YMCA OF HONOLULU	HI	Saint Louis School	HI
EASTER SEALS HAWAII	HI	Kailua Racquet Club, Ltd.	HI
AMERICAN LUNG ASSOCIATION	HI	Homewise Inc.	HI
Pohaha I Ka Lani	HI	Hawaii Baptist Academy	HI
Hawaii Area Committee	HI	Kroc Center Hawaii	HI
Tri-Isle RC&D	HI	Kupu	HI
Lanai Federal Credit Union	HI	University of the Nations	HI
Aloha United Way	HI	ARGOSY UNIVERSITY	HI
		HAWAII PACIFIC UNIVERSITY	HI
		UNIVERSITY OF HAWAII AT MANOA	HI
		RESEARCH CORPORATION OF THE UNIVERSITY OF HAWAII	HI
		BRIGHAM YOUNG UNIVERSITY	HI

Section 8

U.S. Communities Additional Provisions

- HAWAII		Access	
University Clinical Research and Association	HI	CITY AND COUNTY OF HONOLULU	HI
CHAMINADE UNIVERSITY OF HONOLULU	HI	Lanai Youth Center	HI
Ricoh	HI	Silver Dolphin Bistro	HI
ROMAN CATHOLIC CHURCH IN THE STATE OF HAWAII	HI	Commander, Navy Region Hawaii	HI
Hawaii Information Consortium	HI	US Navy	HI
Leeward Community Church	HI	Defense Information System Agency	HI
E Malama In Keiki O Lanai	HI	84th Engineer Battalion	HI
Keawala'i Congregational Church	HI	Department of Veterans Affairs	HI
Lanai Community Hospital	HI	Central School District 13J (Polk County, Oregon)	OR
Angels at Play Preschool & Kindergarten	HI	Milton-Freewater Unified School District No 7	OR
Queen Emma Gardens AOA	HI	Scappoose Adventist School	OR
FAMILY SUPPORT SERVICES OF WEST HAWAII	HI	Ontario School District 8C	OR
Honolulu Community College	HI	Trillium Charter School	OR
COLLEGE OF THE MARSHALL ISLANDS	HI	Echo School District	OR
DOT Airports Division Hilo International Airport	HI	Warrenton Hammond School	OR
Judiciary - State of Hawaii	HI	Immanuel Lutheran School	OR
ADMIN. SERVICES OFFICE	HI	Columbia Academy	OR
SOH- JUDICIARY CONTRACTS AND PURCH	HI	VALLEY CATHOLIC SCHL	OR
STATE DEPARTMENT OF DEFENSE	HI	CROOK COUNTY SCHOOL DISTRICT	OR
HAWAII CHILD SUPPORT ENFORCEMENT AGENCY	HI	CORBETT SCHL DIST #39	OR
HAWAII HEALTH SYSTEMS CORPORATION	HI	Trinity Lutheran Church and School	OR
HAWAII AGRICULTURE RESEARCH CENTER	HI	Bethel School District #52	OR
STATE OF HAWAII	HI	OREGON CITY PUBLIC SCHL	OR
Third Judicial Circuit - State of Hawaii	HI	Ppmc Education Committee	OR
State of Hawaii Department of Transportation	HI	Stayton Christian School	OR
Office of the Governor	HI	South Columbia Family School	OR
State of Hawaii-Department of Health-Disability & Communication	HI	Sunrise Preschool	OR
		St. Therese Parish/School	OR
		PINE-EAGLE SCHOOL DISTRICT 061	OR
		Portland YouthBuilders	OR
		Wallowa County ESD	OR
		Fern Ridge School District 28J	OR
		Knova Learning	OR
		New Horizon Christian School	OR
		MOLALLA RIVER ACADEMY	OR

Section 8

U.S. Communities Additional Provisions

HIGH DESERT EDUCATION SERVICE DISTRICT	OR	BAKER COUNTY SCHOOL DIST. 16J - MALHEUR ESD	OR
St. Luke Catholic School	OR	HARNEY EDUCATION SERVICE DISTRICT	OR
SOUTHWEST CHARTER SCHOOL	OR	GREATER ALBANY PUBLIC SCHOOL DISTRICT	OR
WHITEAKER MONTESSORI SCHOOL	OR	LAKE OSWEGO SCHOOL DISTRICT 7J	OR
CASCADES ACADEMY OF CENTRAL OREGON	OR	SOUTHERN OREGON EDUCATION SERVICE DISTRICT	OR
NEAH-KAH-NIE DISTRICT NO.56	OR	SILVER FALLS SCHOOL DISTRICT	OR
INTER MOUNTAIN ESD	OR	St Helens School District	OR
STANFIELD SCHOOL DISTRICT	OR	DAYTON SCHOOL DISTRICT NO.8	OR
LA GRANDE SCHOOL DISTRICT	OR	Amity School District 4-J	OR
CASCADE SCHOOL DISTRICT	OR	SCAPPOOSE SCHOOL DISTRICT 1J	OR
DUFUR SCHOOL DISTRICT NO.29	OR	REEDSPORT SCHOOL DISTRICT	OR
hillsboro school district	OR	FOREST GROVE SCHOOL DISTRICT	OR
GASTON SCHOOL DISTRICT 511J	OR	DAVID DOUGLAS SCHOOL DISTRICT	OR
BEAVERTON SCHOOL DISTRICT	OR	LOWELL SCHOOL DISTRICT NO.71	OR
COUNTY OF YAMHILL SCHOOL DISTRICT 29	OR	TIGARD-TUALATIN SCHOOL DISTRICT	OR
WILLAMINA SCHOOL DISTRICT	OR	SHERWOOD SCHOOL DISTRICT 88J	OR
MCMINNVILLE SCHOOL DISTRICT NO.40	OR	RAINIER SCHOOL DISTRICT	OR
Sheridan School District 48J	OR	NORTH CLACKAMAS SCHOOL DISTRICT	OR
THE CATLIN GABEL SCHOOL	OR	MONROE SCHOOL DISTRICT NO.1J	OR
NORTH WASCO CTY SCHOOL DISTRICT 21 - CHENOWITH	OR	CHILDPEACE MONTESSORI	OR
CENTRAL CATHOLIC HIGH SCHOOL	OR	HEAD START OF LANE COUNTY	OR
CANYONVILLE CHRISTIAN ACADEMY	OR	HARNEY COUNTY SCHOOL DIST. NO.3	OR
OUR LADY OF THE LAKE SCHOOL	OR	NESTUCCA VALLEY SCHOOL DISTRICT NO.101	OR
NYSSA SCHOOL DISTRICT NO. 26	OR	ARCHBISHOP FRANCIS	OR
ARLINGTON SCHOOL DISTRICT NO. 3	OR	NORBERT BLANCHET SCHOOL	OR
LIVINGSTONE ADVENTIST ACADEMY	OR	LEBANON COMMUNITY SCHOOLS NO.9	OR
Santiam Canyon SD 129J	OR	MT.SCOTT LEARNING CENTERS	OR
WEST HILLS COMMUNITY CHURCH	OR	SEVEN PEAKS SCHOOL	OR
BANKS SCHOOL DISTRICT	OR		
WILLAMETTE EDUCATION SERVICE DISTRICT	OR		

Section 8

U.S. Communities Additional Provisions

DE LA SALLE N CATHOLIC HS	OR	GLIDE SCHOOL DISTRICT NO.12	OR
MULTISENSORY LEARNING ACADEMY	OR	SOUTH UMPQUA SCHOOL DISTRICT #19	OR
MITCH CHARTER SCHOOL	OR	YONCALLA SCHOOL DISTRICT NO.32	OR
REALMS CHARTER SCHOOL	OR	ELKTON SCHOOL DISTRICT NO.34	OR
BAKER SCHOOL DISTRICT 5-J	OR	DOUGLAS COUNTY SCHOOL DISTRICT 116	OR
PHILOMATH SCHOOL DISTRICT	OR	HOOD RIVER COUNTY SCHOOL DISTRICT	OR
CLACKAMAS EDUCATION SERVICE DISTRICT	OR	PHOENIX-TALENT SCHOOL DISTRICT NO.4	OR
CANBY SCHOOL DISTRICT	OR	CENTRAL POINT SCHOOL DISTRICT NO. 6	OR
OREGON TRAIL SCHOOL DISTRICT NO.46	OR	JACKSON CO SCHOOL DIST NO.9	OR
WEST LINN WILSONVILLE SCHOOL DISTRICT	OR	ROGUE RIVER SCHOOL DISTRICT NO.35	OR
MOLALLA RIVER SCHOOL DISTRICT NO.35	OR	MEDFORD SCHOOL DISTRICT 549C	OR
ESTACADA SCHOOL DISTRICT NO.108	OR	CULVER SCHOOL DISTRICT NO.	OR
GLADSTONE SCHOOL DISTRICT	OR	JEFFERSON COUNTY SCHOOL DISTRICT 509-J	OR
ASTORIA SCHOOL DISTRICT 1C	OR	GRANTS PASS SCHOOL DISTRICT 7	OR
SEASIDE SCHOOL DISTRICT 10	OR	LOST RIVER JR/SR HIGH SCHOOL	OR
NORTHWEST REGIONAL EDUCATION SERVICE DISTRICT	OR	KLAMATH FALLS CITY SCHOOLS	OR
VERNONIA SCHOOL DISTRICT 47J	OR	LANE COUNTY SCHOOL DISTRICT 4J	OR
SOUTH COAST EDUCATION SERVICE DISTRICT	OR	SPRINGFIELD SCHOOL DISTRICT NO.19	OR
COOS BAY SCHOOL DISTRICT NO.9	OR	CRESWELL SCHOOL DISTRICT	OR
COOS BAY SCHOOL DISTRICT	OR	SOUTH LANE SCHOOL DISTRICT 45J3	OR
NORTH BEND SCHOOL DISTRICT 13	OR	LANE COUNTY SCHOOL DISTRICT 69	OR
COQUILLE SCHOOL DISTRICT 8	OR	SIUSLAW SCHOOL DISTRICT	OR
MYRTLE POINT SCHOOL DISTRICT NO.41	OR	SWEET HOME SCHOOL DISTRICT NO.55	OR
BANDON SCHOOL DISTRICT	OR	LINN CO. SCHOOL DIST. 95C - SCIO SD	OR
BROOKING HARBOR SCHOOL DISTRICT NO.17-C	OR	ONTARIO MIDDLE SCHOOL	OR
REDMOND SCHOOL DISTRICT	OR	GERVAIS SCHOOL DIST. #1	OR
DESCHUTES COUNTY SD NO.6 - SISTERS SD	OR	NORTH SANTIAM SCHOOL DISTRICT 29J	OR
DOUGLAS EDUCATION SERVICE DISTRICT	OR		
ROSEBURG PUBLIC SCHOOLS	OR		

Section 8

U.S. Communities Additional Provisions

JEFFERSON SCHOOL DISTRICT	OR	Vale School District No. 84	OR
SALEM-KEIZER PUBLIC SCHOOLS	OR	St. Mary School	OR
MT. ANGEL SCHOOL DISTRICT NO.91	OR	Junction City High School	OR
MARION COUNTY SCHOOL DISTRICT 103 - WASHINGTON ES	OR	Three Rivers School District	OR
MORROW COUNTY SCHOOL DISTRICT	OR	Fern Ridge School District	OR
MULTNOMAH EDUCATION SERVICE DISTRICT	OR	JESUIT HIGH SCHL EXEC OFC	OR
GRESHAM-BARLOW SCHOOL DISTRICT	OR	LASALLE HIGH SCHOOL	OR
DALLAS SCHOOL DISTRICT NO. 2	OR	Southwest Christian School	OR
CENTRAL SCHOOL DISTRICT 13J	OR	Willamette Christian School	OR
St. Mary Catholic School	OR	Westside Christian High School	OR
CROSSROADS CHRISTIAN SCHOOL	OR	CS LEWIS ACADEMY	OR
ST. ANTHONY SCHOOL	OR	Portland America School	OR
Pedee School	OR	Forest Hills Lutheran School	OR
HERITAGE CHRISTIAN SCHOOL	OR	Mosier Community School	OR
BEND-LA PINE SCHOOL DISTRICT	OR	Koreducators Lep High	OR
GLENDALE SCHOOL DISTRICT	OR	Warrenton Hammond School District	OR
LINCOLN COUNTY SCHOOL DISTRICT	OR	Sutherlin School District	OR
PORTLAND PUBLIC SCHOOLS	OR	Malheur Elementary School District	OR
REYNOLDS SCHOOL DISTRICT	OR	Ontario School District	OR
CENTENNIAL SCHOOL DISTRICT	OR	Parkrose School District 3	OR
NOBEL LEARNING COMMUNITIES	OR	Riverdale School District 51J	OR
St. Stephen's Academy	OR	Tillamook School District	OR
McMinnville Adventist Christian School	OR	Madeleine School	OR
Salem-Keizer 24J	OR	Union School District	OR
McKay High School	OR	Helix School District	OR
Pine Eagle Charter School	OR	Riddle School District	OR
Waldo Middle School	OR	Ashbrook Independent School	OR
OAKLAND SCHOOL DISTRICT 001	OR	Molalla River School District	OR
hermiston school district	OR	Corvallis School District 509J	OR
Clear Creek Middle School	OR	Falls City School District #57	OR
Marist High School	OR	Portland Christian Schools	OR
Victory Academy	OR	LUCKIAMUTE VALLEY CHARTER SCHOOLS	OR
		Insight School of Oregon Painted Hills	OR
		Deer Creek Elementary School	OR
		Yamhill Carlton School District	OR
		COLTON SCHL DIST 53	OR
		HARRISBURG SCHL DIST	OR
		CENTRAL CURRY SCHL DIST#1	OR
		BNAI BRITH CAMP	OR
		OREGON FOOD BANK	OR

Section 8

U.S. Communities Additional Provisions

HOSANNA CHRISTIAN SCHL	OR	GILLIAM COUNTY OREGON	OR
ABIQUA SCHL	OR	UMATILLA COUNTY, OREGON	OR
Salem keizar school district	OR	DOUGLAS ELECTRIC	OR
Scio High School	OR	COOPERATIVE, INC.	
Athena Weston School District 29RJ	OR	MULTNOMAH LAW LIBRARY	OR
Butte Falls School District	OR	clackamas county	OR
Bend International School	OR	CLATSOP COUNTY	OR
Imbler School District #11	OR	COLUMBIA COUNTY, OREGON	OR
monument school	OR	coos county	OR
PENDLETON SCHOOL DISTRICT	OR	CROOK COUNTY ROAD	OR
#16R		DEPARTMENT	
Ohara Catholic School	OR	CURRY COUNTY OREGON	OR
MARCOLA SCHOOL DISTRICT	OR	DESCHUTES COUNTY	OR
079J		GILLIAM COUNTY	OR
LINN-BENTON-LINCOLN ESD	OR	GRANT COUNTY, OREGON	OR
Reynolds High School	OR	HARNEY COUNTY SHERIFFS	OR
St. Paul School District	OR	OFFICE	
Sabin-Schellenberg Technical Center	OR	HOOD RIVER COUNTY	OR
St Paul Parish School	OR	jackson county	OR
Joseph School District	OR	josephine county	OR
EagleRidge High School	OR	klamath county	OR
Grant Community School	OR	LANE COUNTY	OR
Hope chinese charter	OR	LINN COUNTY	OR
Northwest Academy	OR	MARION COUNTY , SALEM,	OR
Sunny Wolf Charter School	OR	OREGON	
MCKENZIE SCHOOL DISTRICT	OR	MULTNOMAH COUNTY	OR
068		SHERMAN COUNTY	OR
L'Etoiile French Immersion School	OR	WASCO COUNTY	OR
LA GRANDE SCHOOL DISTRICT	OR	YAMHILL COUNTY	OR
001		WALLOWA COUNTY	OR
FOSSIL SCHOOL DISTRICT 21J	OR	ASSOCIATION OF OREGON	OR
Marist Catholic High School	OR	COUNTIES	
Springfield Public Schools	OR	NAMI LANE COUNTY	OR
Elgin school dist.	OR	BENTON COUNTY	OR
PLEASANT HILL SCH DIST #1	OR	DOUGLAS COUNTY	OR
Ukiah School District 80R	OR	JEFFERSON COUNTY	OR
Lake Oswego Montessori School	OR	LAKE COUNTY	OR
North Powder Charter School	OR	LINCOLN COUNTY	OR
Siletz Valley School	OR	POLK COUNTY	OR
French American School	OR	UNION COUNTY	OR
Mastery Learning Institute	OR	WASHINGTON COUNTY	OR
North Lake School District 14	OR	MORROW COUNTY	OR
Early College High School	OR	Mckenzie Personnel Services	OR

Section 8

U.S. Communities Additional Provisions

Washington County Facilities & Park Services	OR	Bend Elks Lodge 1371	OR
		Friendly House, Inc.	OR
Multnomah County Department of Community Justice	OR	Klamath Siskiyou Wildlands Center	OR
		Grants Pass Seventh-day Adventist Church	OR
NORCOR Juvenile Detention	OR		
Tillamook County Estuary	OR	Corvallis Waldorf School	OR
Job Council	OR	Farmworkers Housing Development Corporation	OR
BAKER CNTY GOVT	OR		
TILLAMOOK CNTY	OR	World Forestry Center	OR
Multnomah County Dept of County Assets	OR	Adapt	OR
		Kid Time	OR
Wheeler County	OR	Oregon Farm Bureau	OR
Clackamas County Service District # 1/Tri-City Service District	OR	Mt Emily Safe Center	OR
		Salem First Presbyterian Church	OR
Resource Connections of Oregon	OR	Rolling Hills Baptist Church	OR
Lane County Sheriff's Office	OR	Baker Elks	OR
Clatsop County Sheriff's Office	OR	Gates Community Church of Christ	OR
Harney County Community Corrections	OR	PIP Corps LLC	OR
Grant County Economic Development	OR	Turtle Ridge Wildlife Center	OR
Clackamas County Juvenile Dept	OR	Grande Ronde Model Watershed Foundation	OR
Columbia Basin Care Facility	OR	Western Environmental Law Center	OR
City of Seaside Police Department	OR	Oregon District 7 Little League	OR
Tamarack Aquatic Center	OR	Mercy Flights, Inc.	OR
Seven Feathers Casino	OR	Metropolitan Contractor Improvement Partnership	OR
Oliver P Lent PTA	OR		
Willamette Valley Rehab Center	OR	The Christian Church of Hillsboro Oregonb	OR
St Paul Baptist Church	OR		
Long Tom Watershed Council	OR	Congregation Neveh Shalom	OR
San Martin Deporres Catholic Church	OR	My Fathers House	OR
Portland Parks Foundation	OR	Step Forward Activities Inc	OR
Sweet Home United Methodist Church	OR	HHoly Trinity Greek Orthodox Cathedral	OR
Cedar Hills Baptist Church	OR	MECOP Inc.	OR
Good Samaritan Ministries	OR	Workforce Northwest Inc	OR
Unitarian Universalist Church in Eugene	OR	Lane Arts Council	OR
Emmanuel Bible Church	OR	Building Healthy Family	OR
Portland Community Media	OR	Integral Youth Services	OR
La Pine Chamber of Commerce	OR	Children Center At Trinity	OR
Stone Creek Christian Church	OR	Beaverton Christians Church	OR
Rogue Valley Youth Football	OR	Oregon Humanities	OR
		St. Pius X School	OR

Section 8

U.S. Communities Additional Provisions

Community Connection of Northeast Oregon, Inc.	OR	REDMOND PROFICIENCY ACADEMY	OR
St Mark Presbyterian Church	OR	OHSU FOUNDATION	OR
Living Opportunities, Inc.	OR	SHELTERCARE	OR
Coos Art Museum	OR	PRINGLE CREEK SUSTAINABLE LIVING CENTER	OR
OETC	OR	PACIFIC INSTITUTES FOR RESEARCH	OR
Blanchet House of Hospitality	OR	Mental Health for Children, Inc.	OR
Garten Services Inc	OR	The Dreaming Zebra Foundation	OR
Incite Incorporated	OR	LAUREL HILL CENTER	OR
Merchants Exchange of Portland, Oregon	OR	THE OREGON COMMUNITY FOUNDATION	OR
Coalition for a Livable Future	OR	OCHIN	OR
West Salem United Methodist	OR	WE CARE OREGON	OR
Central Oregon Visitors Association	OR	SE WORKS	OR
Soroptimist International of Gold Beach, OR	OR	ENTERPRISE FOR EMPLOYMENT AND EDUCATION	OR
Real Life Christian Church	OR	OMNIMEDIX INSTITUTE	OR
Dayton Christian Church	OR	PORTLAND BUSINESS ALLIANCE	OR
Delphian School	OR	GATEWAY TO COLLEGE NATIONAL NETWORK	OR
AVON	OR	FOUNDATIONS FOR A BETTER OREGON	OR
EPUD-Emerald People's Utility District	OR	GOAL ONE COALITION	OR
Human Solutions, Inc.	OR	ATHENA LIBRARY FRIENDS ASSOCIATION	OR
The Wallace Medical Concern	OR	Coastal Family Health Center	OR
Boys & Girls Club of Salem, Marion & Polk Counties	OR	CENTER FOR COMMUNITY CHANGE	OR
The Ross Ragland Theater and Cultural Center	OR	STAND FOR CHILDREN	OR
Cascade Health Solutions	OR	ST. VINCENT DEPAUL OF LANE COUNTY	OR
Umpqua Community Health Center	OR	EAST SIDE FOURSQUARE CHURCH	OR
ALZHEIMERS NETWORK OF OREGON	OR	CORVALLIS MOUNTAIN RESCUE UNIT	OR
NATIONAL WILD TURKEY FEDERATION	OR	InventSuccess	OR
TILLAMOOK ESTUARIES PARTNERSHIP	OR	SHERIDAN JAPANESE SCHOOL FOUNDATION	OR
LIFEWORKS NW	OR	The Blosser Center for Dyslexia Resources	OR
Independent Development Enterprise Alliance	OR	MOSAIC CHURCH	OR
MID-WILLAMETTE VALLEY COMMUNITY ACTION AGENCY, INC	OR		
HALFWAY HOUSE SERVICES, INC.	OR		

Section 8

U.S. Communities Additional Provisions

HOUSING AUTHORITY OF LINCOLN COUNTY	OR	OREGON MUSUEM OF SCIENCE AND INDUSTRY	OR
RENEWABLE NORTHWEST PROJECT	OR	FIRST UNITARIAN CHURCH	OR
INTERNATIONAL SUSTAINABLE DEVELOPMENT FOUNDATION	OR	ST. ANTHONY CHURCH	OR
CONSERVATION BIOLOGY INSTITUTE	OR	Good Shepherd Medical Center	OR
THE NATIONAL ASSOCIATION OF CREDIT MANAGEMENT-OREGON, INC.	OR	Salem Academy	OR
BLACHLY LANE ELECTRIC COOPERATIVE	OR	GEN CONF OF SDA CHURCH WESTERN OR	OR
MORNING STAR MISSIONARY BAPTIST CHURCH	OR	PORTLAND ADVENTIST ACADEMY	OR
NORTHWEST FOOD PROCESSORS ASSOCIATION	OR	ST VINCENT DE PAUL OUTSIDE IN	OR
INDEPENDENT INSURANCE AGENTS AND BROKERS OF OREGON	OR	UNITED CEREBRAL PALSY OF OR AND SW WA	OR
OREGON EDUCATION ASSOCIATION	OR	WILLAMETTE VIEW INC.	OR
HEARING AND SPEECH INSTITUTE INC	OR	PORTLAND HABILITATION CENTER, INC.	OR
SALEM ELECTRIC	OR	OREGON STATE UNIVERSITY ALUMNI ASSOCIATION	OR
MORRISON CHILD AND FAMILY SERVICES	OR	ROSE VILLA, INC.	OR
JUNIOR ACHIEVEMENT	OR	NORTHWEST LINE JOINT APPRENTICESHIP & TRAINING COMMITTEE	OR
CENTRAL BIBLE CHURCH	OR	BOYS AND GIRLS CLUBS OF PORTLAND METROPOLITAN AREA	OR
MID COLUMBIA MEDICAL CENTER-GREAT 'N SMALL	OR	ROGUE FEDERAL CREDIT UNION	OR
TRILLIUM FAMILY SERVICES, INC.	OR	Oregon Research Institute	OR
YWCA SALEM	OR	WILLAMETTE LUTHERAN HOMES, INC	OR
PORTLAND ART MUSEUM	OR	LANE MEMORIAL BLOOD BANK	OR
SAINT JAMES CATHOLIC CHURCH	OR	PORTLAND JEWISH ACADEMY	OR
SOUTHERN OREGON HUMANE SOCIETY	OR	LANECO FEDERAL CREDIT UNION	OR
VOLUNTEERS OF AMERICA OREGON	OR	GRANT PARK CHURCH	OR
CENTRAL DOUGLAS COUNTY FAMILY YMCA	OR	ST. MARYS OF MEDFORD, INC.	OR
METROPOLITAN FAMILY SERVICE	OR	US CONFERENCE OF MENONNITE BRETHREN CHURCHES	OR
		FAITHFUL SAVIOR MINISTRIES	OR
		OREGON CITY CHURCH OF THE NAZARENE	OR
		OREGON COAST COMMUNITY	OR

Section 8

U.S. Communities Additional Provisions

ACTION		HELP NOW! ADVOCACY	OR
EDUCATION NORTHWEST	OR	CENTER	
COMMUNITY ACTION TEAM, INC.	OR	TENAS ILLAHEE CHILDCARE CENTER	OR
EUGENE SYMPHONY ASSOCIATION, INC.	OR	SUNRISE ENTERPRISES	OR
STAR OF HOPE ACTIVITY CENTER INC.	OR	LOOKING GLASS YOUTH AND FAMILY SERVICES	OR
SPARC ENTERPRISES	OR	SERENITY LANE	OR
SOUTHERN OREGON CHILD AND FAMILY COUNCIL, INC.	OR	EAST HILL CHURCH	OR
SALEM ALLIANCE CHURCH	OR	LA GRANDE UNITED METHODIST CHURCH	OR
Lane Council of Governments	OR	COAST REHABILITATION SERVICES	OR
FORD FAMILY FOUNDATION	OR	Edwards Center Inc	OR
TRAILS CLUB	OR	ALVORD-TAYLOR	OR
NEWBERG FRIENDS CHURCH	OR	INDEPENDENT LIVING SERVICES	
WOODBURN AREA CHAMBER OF COMMERCE	OR	NEW HOPE COMMUNITY CHURCH	OR
CONTEMPORARY CRAFTS MUSEUM AND GALLERY	OR	KLAMATH HOUSING AUTHORITY	OR
CITY BIBLE CHURCH	OR	QUADRIPLIGICS UNITED	OR
OREGON LIONS SIGHT & HEARING FOUNDATION	OR	AGAINST DEPENDENCY, INC.	
PORTLAND WOMENS CRISIS LINE	OR	SPONSORS, INC.	OR
THE SALVATION ARMY - CASCADE DIVISION	OR	COLUMBIA COMMUNITY MENTAL HEALTH	OR
WILLAMETTE FAMILY	OR	ADDICTIONS RECOVERY CENTER, INC	OR
WHITE BIRD CLINIC	OR	METRO HOME SAFETY REPAIR PROGRAM	OR
GOODWILL INDUSTRIES OF LANE AND SOUTH COAST COUNTIES	OR	OREGON SUPPORTED LIVING PROGRAM	OR
PLANNED PARENTHOOD OF SOUTHWESTERN OREGON	OR	SOUTH COAST HOSPICE, INC.	OR
HOUSING NORTHWEST	OR	ALLFOURONE/CRESTVIEW CONFERENCE CTR.	OR
OREGON ENVIRONMENTAL COUNCIL	OR	The International School	OR
MEALS ON WHEELS PEOPLE, INC.	OR	REBUILDING TOGETHER - PORTLAND INC.	OR
FAITH CENTER	OR	PENDLETON ACADEMIES	OR
Bob Belloni Ranch, Inc.	OR	PACIFIC FISHERY MANAGEMENT COUNCIL	OR
GOOD SHEPHERD COMMUNITIES	OR	DOGS FOR THE DEAF, INC.	OR
SACRED HEART CATHOLIC DAUGHTERS	OR	PUBLIC DEFENDER SERVICES OF LANE COUNTY, INC.	OR

Section 8

U.S. Communities Additional Provisions

EMMAUS CHRISTIAN SCHOOL	OR	PREGNANCY RESOUC	OR
DELIGHT VALLEY CHURCH OF CHRIST	OR	CENTERS OF GRETER PORTLAND	
SAINT CATHERINE OF SIENA CHURCH	OR	ELMIRA CHURCH OF CHRIST	OR
PORT CITY DEVELOPMENT CENTER	OR	JASPER MOUNTAIN	OR
VIRGINIA GARCIA MEMORIAL HEALTH CENTER	OR	ACUMENTRA HEALTH WORKSYSTEMS INC	OR
CENTRAL CITY CONCERN	OR	COVENANT CHRISTIAN HOOD RIVER	OR
CANBY FOURSQUARE CHURCH	OR	OREGON DONOR PROGRAM	OR
EMERALD PUD	OR	NAMI OREGON	OR
VERMONT HILLS FAMILY LIFE CENTER	OR	OLIVET BAPTIST CHURCH	OR
BENTON HOSPICE SERVICE	OR	SILVERTON AREA COMMUNITY AID	OR
INTERNATIONAL SOCIETY FOR TECHNOLOGY IN EDUCATION	OR	CONFEDERATED TRIBES OF GRAND RONDE	OR
COMMUNITY CANCER CENTER	OR	NEIGHBORIMPACT	OR
OPEN MEADOW ALTERNATIVE SCHOOLS, INC.	OR	CATHOLIC COMMUNITY SERVICES	OR
CASCADIA BEHAVIORAL HEALTHCARE	OR	NEW AVENUES FOR YOUTH INC	OR
WILD SALMON CENTER	OR	LA CLINICA DEL CARINO	OR
BROAD BASE PROGRAMS INC.	OR	FAMILY HEALTH CARE CENTER	
SUNNYSIDE FOURSQUARE CHURCH	OR	DECISION SCIENCE RESEARCH INSTITUTE, INC.	OR
TRAINING EMPLOYMENT CONSORTIUM	OR	WESTERN STATES CENTER	OR
RELEVANT LIFE CHURCH	OR	HIV ALLIANCE, INC	OR
211INFO	OR	PARTNERSHIPS IN COMMUNITY LIVING, INC.	OR
SONRISE CHURCH	OR	FANCONI ANEMIA RESEARCH FUND INC.	OR
LIVING WAY FELLOWSHIP	OR	BLIND ENTERPRISES OF OREGON	OR
Women's Safety & Resource Center	OR	OREGON BALLET THEATRE	OR
SEXUAL ASSAULT RESOURCE CENTER	OR	SMART	OR
IRCO	OR	All God's Children International	OR
NORTHWEST YOUTH CORPS	OR	FARMWORKER HOUISNG DEV CORP	OR
TILLAMOOK CNTY WOMENS CRISIS CENTER	OR	UMPQUA COMMUNITY DEVELOPMENT CORPORATION	OR
SECURITY FIRST CHILD DEVELOPMENT CENTER	OR	REGIONAL ARTS AND CULTURE COUNCIL	OR
CLASSROOM LAW PROJECT	OR	THE EARLY EDUCATION PROGRAM, INC.	OR
YOUTH GUIDANCE ASSOC.	OR	MACDONALD CENTER	OR

Section 8

U.S. Communities Additional Provisions

EVERGREEN AVIATION	OR	WORD OF LIFE COMMUNITY	OR
MUSEUM AND CAP. MICHAEL KING.		CHURCH	
SELF ENHANCEMENT INC.	OR	SOCIAL VENTURE PARTNERS	OR
FRIENDS OF THE CHILDREN	OR	PORTLAND	
SOUTH LANE FAMILY NURSERY	OR	OREGON PROGRESS FORUM	OR
DBA FAMILY RELIEF NURSE		CENTER FOR RESEARCH TO PRACTICE	OR
COMMUNITY VETERINARY CENTER	OR	WESTERN RIVERS CONSERVANCY	OR
PORTLAND SCHOOLS FOUNDATION	OR	UNITED WAY OF THE COLUMBIA WILLAMETTE	OR
SUSTAINABLE NORTHWEST	OR	EUGENE BALLET COMPANY	OR
OREGON DEATH WITH DIGNITY	OR	EAST WEST MINISTRIES INTERNATIONAL	OR
BIRCH COMMUNITY SERVICES, INC.	OR	SISKIYOU INITIATIVE	OR
BAY AREA FIRST STEP, INC.	OR	EDUCATIONAL POLICY IMPROVEMENT CENTER	OR
OSLC COMMUNITY PROGRAMS	OR		
EN AVANT, INC.	OR	North Pacific District of Foursquare Churches	OR
ASHLAND COMMUNITY HOSPITAL	OR	CATHOLIC CHARITIES	OR
NORTHWEST ENERGY EFFICIENCY ALLIANCE	OR	FIRST CHURCH OF THE NAZARENE	OR
BONNEVILLE ENVIRONMENTAL FOUNDATION	OR	WESTSIDE BAPTIST CHURCH	OR
SUMMIT VIEW COVENANT CHURCH	OR	Housing Development Center	OR
SALMON-SAFE INC.	OR	Hoodview Christian Church	OR
BETHEL CHURCH OF GOD	OR	Child Evangelism Fellowship	OR
PROVIDENCE HOOD RIVER MEMORIAL HOSPITAL	OR	Little Promises Children's Program	OR
SAINT ANDREW NATIVITY SCHOOL	OR	UNION GOSPEL MISSION	OR
BARLOW YOUTH FOOTBALL	OR	GRACE BAPTIST CHURCH	OR
SPOTLIGHT THEATRE OF PLEASANT HILL	OR	COMMUNITY ACTION ORGANIZATION	OR
FAMILIES FIRST OF GRANT COUNTY, INC.	OR	OUTSIDE IN	OR
TOUCHSTONE PARENT ORGANIZATION	OR	MAKING MEMORIES BREAST CANCER FOUNDATION, INC.	OR
CANCER CARE RESOURCES	OR	ELAW	OR
CASCADIA REGION GREEN BUILDING COUNCIL	OR	COMMUNITY HEALTH CENTER, INC	OR
SHERMAN DEVELOPMENT LEAGUE, INC.	OR	Greater Portland INC	OR
SCIENCEWORKS	OR	Eugene Builders Exchange	OR
		Boys & Girls Club of Corvallis	OR
		Southeast Uplift Neighborhood Coalition	OR
		First United Presbyterian Church	OR
		PDX Wildlife	OR

Section 8

U.S. Communities Additional Provisions

Friends of the Opera House	OR	Northwest Habitat Institute	OR
Jackson-Josephine 4-C Council	OR	Winding Waters Medical Clinic	OR
North Coast Family Fellowship	OR	First Baptist Church	OR
P E C I	OR	The Nature Conservancy, Willamette	OR
Childswork Learning Center	OR	Valley Field Office	
Portland Schools Alliance	OR	Serenity Lane Health Services	OR
New Artists Performing Arts	OR	Portland Community Reinvestment	OR
Productions, Inc.		Initiatives, Inc.	
Relief Nursery	OR	Christians As Family Adovates	OR
St. Mary's Episcopal Church	OR	GeerCrest Farm & Historical Society	OR
Viking Sal Senior Center	OR	College United Methodist Church	OR
Boys and Girls Club of the rogue	OR	The Collins Foundation	OR
valley		Prince of Peace Lutheran Church &	OR
Lincoln City Chamber of Commerce	OR	School	
DrupalCon Inc., DBA Drupal	OR	NEDCO	OR
Association		Salem Evangelical Church	OR
Albany Partnership for Housing and	OR	Wild Lilac Child Development	OR
Community Development		Community	
SEED OF FAITH MINISTRIES	OR	Daystar Education, Inc.	OR
Hermiston Christian Center & School	OR	Oregon Social Learning Center	OR
SALEM FREE CLINICS	OR	Pain Society of Oregon	OR
Dress for Success Oregon	OR	environmental law alliance worldwide	OR
Beaverton Rock Creek Foursquare	OR	Community in Action	OR
Church		Safe Harbors	OR
St Paul Catholic Church	OR	FIRST CHRISTIAN CHURCH	OR
St Mary's Catholic School and Parish	OR	Pacific Classical Ballet	OR
Polk Soil and Water Conservation	OR	Depaul Industries	OR
District		African American Health Coalition	OR
Street Ministry	OR	Jesus Prayer Book	OR
La Grande Church of the Nazarene	OR	Coalition Of Community Health	OR
Spruce Villa, Inc.	OR	River Network	OR
OREGON SCHOOL BOARDS	OR	CCI Enterprises Inc	OR
ASSOCIATION		Oregon Nurses Association	OR
House of Prayer for All Nations	OR	GOODWILL INDUSTRIES OF THE	OR
Sacred Heart Catholic Church	OR	COLUMBIA WILLAMETTE	
African American Health Coaliton,	OR	Mount Angel Abbey	OR
Inc.		YMCA OF ASHLAND	OR
Happy Canyon Company	OR	YMCA OF COLUMBIA-	OR
Village Home Education Resource	OR	WILLAMETTE ASSOCIATION	
Center		SERVICES	
Monet's Children's Circle	OR	Multnomah Law Library	OR
Cascade Housing Association	OR	Friends Of Tryon Creek State P	OR
Dayspring Fellowship	OR		

Section 8

U.S. Communities Additional Provisions

Ontrack Inc.	OR	Grace Chapel	OR
Calvin Presbyterian Church	OR	CHILDREN'S MUSEUM 2ND	OR
HOLT INTL CHILD	OR	Solid Rock	OR
St John The Baptist Catholic	OR	West Chehalem Friends Church	OR
Portland Foursquare Church	OR	Guide Dogs For The Blind	OR
Portland Christian Center	OR	Aldersgate Camps and Retreats	OR
Church Extension Plan	OR	St. Katherine's Catholic Church	OR
Occu Afghanistan Relief Effort	OR	The Alliance NW of the Christian &	OR
EUGENE FAMILY YMCA	OR	Missionary Alliance	
Christ The King Parish and School	OR	Bags of Love	OR
Newberg Christian Church	OR	Grand View Baptist Church	OR
First United Methodist Church	OR	Green Electronics Council	OR
Zion Lutheran Church	OR	Scottish Rite	OR
Southwest Bible Church	OR	Western Wood Products Association	OR
Community Works Inc	OR	THE NEXT DOOR	OR
Masonic Lodge Pearl 66	OR	NATIONAL PSORIASIS	OR
Molalla Nazarene Church	OR	FOUNDATION	
Transition Projects, Inc	OR	NEW BEGINNINGS CHRISTIAN	OR
St Michaels Episcopal Church	OR	CENTER	
Saint Johns Catholich Church	OR	HIGHLAND UNITED CHURCH OF	OR
Access Inc	OR	CHRIST	
Community Learning Center	OR	OREGON REPERTORY SINGERS	OR
Old Mill Center for Children and	OR	HIGHLAND HAVEN	OR
Families		FAIR SHARE RESEARCH AND	OR
		EDUCATION FUND	
Sunny Oaks Inc	OR	Oregon Satsang Society, Inc., A	OR
Hospice Center Bend La Pine	OR	chartered Affiliate of ECKANKAR ,	
Westside Foursquare Church	OR	ECKA	
Relief Nursery Inc	OR	First Baptist Church of Enterprise	OR
Morning Star Community Church	OR	The Canby Center	OR
MULTNOMAH DEFENDERS INC	OR	REDMOND FIRE & RESCUE	OR
Providence Health System	OR	Instituto de Cultura y Arte In Xochitl	OR
Holy Trinity Catholic Church	OR	In Cuicatl	
Holy Redeemer Catholic Church	OR	McKenzie Personnel Systems	OR
Alliance Bible Church	OR	OSLC COMMUNITY PROGRAMS	OR
CARE OREGON	OR	OCP	
Mid Columbia Childrens Council	OR	Oregon Nikkei Endowment	OR
HUMANE SOCIETY OF	OR	Grace Community Church	OR
REDMOND		Eastern Oregon Alcoholism	OR
Our Redeemer Lutheran Church	OR	Foundation	
Kbps Public Radio	OR	Grantmakers for Education	OR
Skyball Salem Keizer Youth Bas	OR	The Spiral Gallery	OR
Open Technology Center	OR	The ALS Association Oregon and SW	OR
		Washington Chapter	

Section 8

U.S. Communities Additional Provisions

Children's Relief Nursery	OR	LUKE DORF INC	OR
Home Builders	OR	FAMILY CARE INC	OR
New Life Baptist Church	OR	MEDICAL TEAMS INTL	OR
Feral Cat Awareness Team	OR	Clean Slate Canine Rescue &	OR
Florence United Methodist Church	OR	Rehabilitation	
World of Speed	OR	St. Martins Episcopal church	OR
SW Community Health Center	OR	Food for Lane County	OR
Energy Trust of Oregon	OR	Clatsop Behavioral Healthcare	OR
St. Vincent de Paul Church	OR	columbia gorge discovery center and	OR
Fr. Bernard Youth Center	OR	museum	
Oregon Psychoanalytic Center	OR	NAMI of Washington County	OR
Store to Door	OR	American Legion Aloha Post 104	OR
Oregon Translational Research and	OR	The Dalles Art Association	OR
Development Insitute		Temple Beth Israel	OR
Depaul Industries	OR	Willamette Leadership	OR
OUR LADY OF PERPETUAL HELP	OR	Academy/Pioneer Youth Corps Of	
CATHOLIC CHURCH ALBANY		Oregon	
OREGON		Rose Haven	OR
SELCO Community Credit Union	OR	Dallas Church	OR
Prairie Baptist Church	OR	OREGON STATE UNIVERSITY	OR
North Coast Christian Church	OR	BOOKSTORE INC	
Union County Economic	OR	NORTH WILLAMETTE VALLEY	OR
Development Corp.		HABITAT FOR HUMANITY	
Camelto Theatre Company	OR	FAIRFIELD BAPTIST CHURCH	OR
Camp Fire Columbia	OR	Sexual Assault Support Services	OR
TAKE III OUTREACH	OR	Neskowin Valley School	OR
Rolling Hills Community Church	OR	RON WILSON CENTER FOR	OR
Eugene Swim and Tennis Club	OR	EFFECTIVE LIVING INC	
Summa Institute	OR	St. Joseph Shelter	OR
Amani Center	OR	The Inn Home for Boys, Inc.9138	OR
Billy Webb Elks lodge #1050	OR	MCKENZIEWATERSHED	OR
Silverton Senior Center	OR	COUNCIL	
First Evangelical Presbyterian Church	OR	Opportunity Connections	OR
of Oregon City		MENNONITE HOME OF ALBANY	OR
Joyful Servant Lutheran Church	OR	INC	
Sandy Seventh-day Adventist Church	OR	Oregon Technical Assistance	OR
Muddy Creek Charter School	OR	Corporation	
A FAMILY FOR EVERY CHILD	OR	Oregon And Southern Idaho Laborers	OR
1000 FRIENDS OF OREGON	OR	Employers Training School	
OREGON PEDIATRIC SOCIETY	OR	New Life Fellowship Church of God	OR
NONPROFIT ASSOCIATION OF	OR	Gladstone Senior Center	OR
OREGON		Education Travel & Culture, Inc.	OR

Section 8

U.S. Communities Additional Provisions

Rural Development Initiatives	OR	The Church of Christ of Latter Day Saints	OR
Jason Lee Manor/UMRC	OR		
Jesus Pursuit Church	OR	Cascade Height Public Charter School PTA	OR
YMCA of Marion and Polk Counties	OR		
PacificSource Health	OR	G.O.B.H.I	OR
Faith Christian Fellowship	OR	Association of Oregon Corrections Employees, Inc.	OR
Brookings Elks Lodge	OR		
Tualatin Lacrosse Club	OR	A Jesus Church Family	OR
Tillamook Seventh Day Adventist Church	OR	300 Main Inc	OR
		Southwestern Oregon Public Defender Services, Inc.	OR
Oregon Jewish Community Foundation	OR	Albertina Kerr Centers	OR
East River Fellowship	OR	Dufur Christian Church	OR
Holy Family Academy	OR	St. Matthew Catholic School	OR
FIRST BAPTIST CHURCH OF EUGENE	OR	Serendipity Center Inc	OR
PORTLAND METRO RESIDENTIAL SERVICES	OR	Yellowhawk Tribal Health	OR
		CASA of Marion County	OR
Peace Lutheran Church	OR	Oregoinans for Food & Shelter	OR
Living Word Christian Center	OR	Westside Church of Christ Inc	OR
Housing Authority of Douglas County	OR	Northwest Family Services	OR
Vietnamese Christian Community Church	OR	Network Charter School	OR
		Ride Connecton	OR
Forest Park Conservancy	OR	Parenting Now!	OR
Friends for Animals	OR	Christian Church of Woodburn	OR
Family Building Blocks	OR	Verde	OR
Goodwill Industries of Lane and South Coast	OR	Native American Youth and Family Center Early College Academy	OR
		USO Northwest	OR
Agia Sophia Academy	OR	Norkenzie Christian Church	OR
Friends of Driftwood Library	OR	Little Flower Development Center	OR
Consumers Power Inc.	OR	TLO Farms	OR
A. C. Gilbert's Discovery Village	OR	Evergreen Wings and Waves	OR
First Lutheran Church of Astoria	OR	Ascension Episcopal Parish	OR
Fund For Christian Charity	OR	Center for Family Development	OR
Deer Meadow Assisted Living	OR	West Salem Foursquare Church	OR
Oregon Laborers-Employer Administrative Fund, LLC	OR	Good Samaritan Ministry	OR
		Grace Lutheran Church of Molalla	OR
Umpqua Basin Water Association	OR	Trinity Lutheran	OR
Alpha Lambda House Corporation	OR	HOPE LUTHERAN CHURCH	OR
St John Fisher Catholic Church Portland Oregon	OR	Mount Pisgah Arboretum	OR
Eugene Creative Care	OR	Redeemer Lutheran Church	OR
		Disjecta Contemporary Art Center	OR

Section 8

U.S. Communities Additional Provisions

Korean Central Covenant Church of Eugene	OR	Smith Memorial Presbyterian Church	OR
Yankton Baptist Church	OR	Western Arts Alliance	OR
BioGift Anatomical	OR	Youth Dynamics	OR
Lower Columbia Estuary Partnership	OR	Ashland Art Center	OR
Mt Hood Hospice	OR	Apostolic Church of Jesus Christ	OR
Opportunity Foundation of central Oregon	OR	DOUGLAS FOREST PROTECTIVE	OR
Constructing Hope	OR	Oregon Lyme Disease Network	OR
Sprinkfield Elks #2145	OR	Ecotrust	OR
Abuse Recovery Ministry & Services	OR	SPECIAL MOBILITY SERVICES	OR
Oasis Shelter Home	OR	Bethlehem Christian Pre-School	OR
ST HENRYS CHURCH	OR	Historical Outreach Foundation	OR
Nehalem Bay House	OR	Teras Interventions and Counseling Inc	OR
UNITED METHODIST CHURCH	OR	Brooklyn Primary PTO	OR
p:ear	OR	Mountain View Academy	OR
Health Share of Oregon	OR	Salem Area Chamber of Commerce	OR
St. Peter Catholic Church	OR	First Congregational Chrch	OR
Mid Willamette Valley Community Action	OR	OREGON STATE FAIR	OR
A Hope For Autism Foundation	OR	Tri-County Chamber of Commerce Inc	OR
NW Sport Fishing	OR	Ronald McDonald House Charities of Oregon & Southwest Washington	OR
Breast Friends	OR	Center for Human Development	OR
SEPTL Southeast Portland Tool Library	OR	SafeHaven Humane Society	OR
Kids Unllimited Academy	OR	Rainier Assembly of God	OR
Cappella Romana	OR	EUGENE CHRISTIAN FELLOWSHIP	OR
National Christian Community Foundation	OR	Bridges to Change	OR
Legal Aid Services of Oregon LITC	OR	DePaul Treatment Centers, Inc.	OR
Willamette Valley Babe Ruth	OR	Ministerio International Casa	OR
Center For Continuous Improvement	OR	New Paradise Worship Center	OR
Northwest Center for Alternatives to Pesticides	OR	Mission Increase Foundation	OR
Junction City/Harrisburg/Monroe Habitat for Humanity	OR	Curry Public Transit Inc	OR
The Followers of Christ Church of Oregon City	OR	THREE RIVERS CASINO	OR
SEIU Local 49	OR	Brookings Harbor Christian School	OR
Emerald Media Group	OR	Bethesda Lutheran Church	OR
West Hills Christian School	OR	Legacy Mt. Hood Medical Center	OR
Trillium Sprigs	OR	Adelante Mujeres	OR
		Yamhill Community Care Organization	OR
		Portland Japanese Garden	OR
		The Madeleine Parish	OR
		The Tucker-Maxon Oral School	OR

Section 8

U.S. Communities Additional Provisions

Southwest Neighborhoods, Inc	OR	THE MILL CASINO	OR
Wallowa Valley Center For Wellness	OR	Oregon State University	OR
KIDS INTERVENTION AND DIAGNOSTIC CENTER	OR	Treasure Valley Community College	OR
Portland Yacht Club	OR	Unviersity of Oregon	OR
League of Women Voters	OR	OREGON UNIVERSITY SYSTEM	OR
Oregon & Southern Idaho District Council of Laborers'	OR	University of Western States	OR
Portland Police Sunshine Division	OR	GEORGE FOX UNIVERSITY	OR
Curry Health Network	OR	LEWIS AND CLARK COLLEGE	OR
United Way of Lane County	OR	PACIFIC UNIVERSITY	OR
The Lighthouse School	OR	REED COLLEGE	OR
Great Portland Bible	OR	WILLAMETTE UNIVERSITY	OR
College Possible	OR	LINFIELD COLLEGE	OR
Unithed Way	OR	MULTNOMAH BIBLE COLLEGE	OR
Community Energy Project	OR	NORTHWEST CHRISTIAN COLLEGE	OR
Bridgeport Community Chapel	OR	NATIONAL COLLEGE OF NATURAL MEDICINE	OR
Portland Oregon Visitors Association	OR	BLUE MOUNTAIN COMMUNITY COLLEGE	OR
Southern Oregon Project Hope	OR	PORTLAND STATE UNIV.	OR
Our United Villages	OR	CLACKAMAS COMMUNITY COLLEGE	OR
Samaritan Health Services Inc.	OR	MARYLHURST UNIVERSITY	OR
Santiam Assembly of God	OR	OREGON HEALTH AND SCIENCE UNIVERSITY	OR
CASCADES WEST FINANCIAL SERVICES IN	OR	BIRTHINGWAY COLLEGE OF MIDWIFERY	OR
Kilchis House	OR	pacific u	OR
Calvary Assembly of God	OR	UNIVERSITY OF OREGON	OR
Lake Grove Presbyterian Church	OR	CONCORDIA UNIV	OR
Grace Lutheran School	OR	Marylhurst University	OR
Western Mennonite School	OR	Corban College	OR
OEA CHOICE TRUST	OR	Oregon Center For Advanced T	OR
American Tinnitus Association	OR	UNIVERSITY OF PORTLAND	OR
Oregon Coast Aquarium, Inc.	OR	Portland Actors Conservatory	OR
HOPE POINT CHURCH	OR	University Of Oregon Athletics Department	OR
Unitus Community Credit Union	OR	Ecola Bible School	OR
St John the Baptist Greek Orthodox Church	OR	WARNERPACIFIC COLG	OR
COLUMBIA PACIFIC ECONOMIC DEVELOPMENT DISTRICT OF OREGON	OR	Beta Omega Alumnae	OR
St Andrews Presbyterian	OR	Oregon Institute of Technology	OR
Oregon Rural Electric Cooperative Association	OR	EASTERN OREGON UNIVERSITY	OR
		Wilco Farmers	OR

Section 8

U.S. Communities Additional Provisions

Harvest Church	OR	Coquille Economic Development Corporation	OR
Society of American Foresters	OR		
Clackamas River Water Providers	OR	CITY/COUNTY INSURANCE SERVICE	OR
eickhoff dev co inc	OR	COMMUNITY CYCLING CENTER	OR
Cornerstone Association Inc	OR	Shangri La	OR
The Klamath Tribe	OR	Portland Impact	OR
advocate care	OR	Eagle Fern Camp	OR
Cannon Beach Fire	OR	KLAMATH FAMILY HEAD START	OR
Life Flight Network LLC	OR	RIVER CITY DANCERS	OR
OREGON DEPT OF FISH & WILDLIFE-SAUVIE	OR	Oregon Permit Technical Association	OR
COVENANT RETIREMENT COMMUNITIES	OR	KEIZER EAGLES AERIE 3895	OR
PENTAGON FEDERAL CREDIT UNION	OR	Pgma/Cathie Bourne	OR
SAIF CORPORATION	OR	Sunrise Water	OR
GREATER HILLSBORO AREA CHAMBER OF COMMERCE	OR	Burns Paiute Tribe	OR
LANE ELECTRIC COOPERATIVE	OR	Oregon Public Broadcasting	OR
USAGENCIES CREDIT UNION	OR	La Grande Family Practice	OR
PACIFIC CASCADE FEDERAL CREDIT UNION	OR	Linn Benton Lincoln Educational Services District	OR
LOCAL GOVERNMENT PERSONNEL INSTITUTE	OR	Ricoh USA	OR
GRANTS PASS MANAGEMENT SERVICES, DBA	OR	Sphere MD	OR
SPIRIT WIRELESS	OR	BIENESTAR, INC.	OR
Kartini Clinic	OR	sunrise water authority	OR
Astra	OR	Mountain Valley Therapy	OR
Beit Hallel	OR	EAsern Oregon Trade and Event Center	OR
Cvalco	OR	Waste-Pro	OR
Elderhealth and Living	OR	NPKA	OR
OREGON CORRECTIONS ENTERPRISES	OR	IBEW280	OR
OREGON STATE HOSPITAL	OR	Confederated Tribes of Warm Springs	OR
OFFICE OF PUBLIC DEFENSE SERVICES	OR	Point West Credit Union	OR
Clatskanie People's Utility District	OR	Oregon State Credit Union	OR
PIONEER COMMUNITY DEVELOPMENT	OR	PIONEER TELEPHONE COOPERATIVE	OR
MARION COUNTY HEALTH DEPT	OR	Halsey-Shedd Fire District	OR
Ricoh USA	OR	Northwest Power and Conservation Council	OR
Heartfelt Obstetrics & Gynecology	OR	Oregon Funeral Directors Association	OR
		Nez Perce Tribe	OR
		Obsidian Urgent Care, P.C.	OR
		First Presbyterian Church of La Grande	OR

Section 8

U.S. Communities Additional Provisions

CONFLUENCE	OR	Tualatin Soil and Water Conservation District	OR
ENVIRONMENTAL CENTE			
A&I Benefit Plan Administrators, Inc.	OR	Silverton Fire District	OR
K Churchill Estates	OR	Lewis and Clark Rural Fire Protection District	OR
CSC HEAD START	OR		
NORTHWEST VINTAGE CAR AND MOTORCYCLE	OR	Rainbow Water District	OR
crescent grove cemetery	OR	Illinois Valley Fire District	OR
Port of Toledo	OR	Clatskanie RFPD	OR
Roseburg Police Department	OR	PORT OF TILLAMOOK BAY	OR
Molalla Rural Fire Protection District	OR	TRI-COUNTY HEALTH CARE SAFETY NET ENTERPRISE	OR
MONMOUTH - INDEPENDENCE NETWORK	OR	METROPOLITAN EXPOSITION-RECREATION COMMISSION	OR
EUGENE WATER & ELECTRIC BOARD	OR	REGIONAL AUTOMATED INFORMATION NETWORK	OR
MALIN COMMUNITY PARK AND RECREATION DISTRICT	OR	OAK LODGE WATER DISTRICT	OR
TILLAMOOK PEOPLES UTILITY DISTRICT	OR	THE PORT OF PORTLAND	OR
GLADSTONE POLICE DEPARTMENT	OR	WILLAMALANE PARK AND RECREATION DISTRICT	OR
GOLD BEACH POLICE DEPARTMENT	OR	TUALATIN VALLEY WATER DISTRICT	OR
THE NEWPORT PARK AND RECREATION CENTER	OR	UNION SOIL & WATER CONSERVATION DISTRICT	OR
RIVERGROVE WATER DISTRICT	OR	LANE EDUCATION SERVICE DISTRICT	OR
TUALATIN VALLEY FIRE & RESCUE	OR	TUALATIN HILLS PARK AND RECREATION DISTRICT	OR
GASTON RURAL FIRE DEPARTMENT	OR	PORT OF SIUSLAW	OR
CITY COUNTY INSURANCE SERVICES	OR	CHEHALEM PARK AND RECREATION DISTRICT	OR
SOUTH SUBURBAN SANITARY DISTRICT	OR	PORT OF ST HELENS	OR
SOUTH FORK WATER BOARD	OR	LANE TRANSIT DISTRICT	OR
SUNSET EMPIRE PARK AND RECREATION	OR	CENTRAL OREGON INTERGOVERNMENTAL COUNCIL	OR
SPRINGFIELD UTILITY BOARD	OR	HOODLAND FIRE DISTRICT	OR
Tillamook Urban Renewal Agency	OR	NO.74	
Netarts Water District	OR	MID COLUMBIA COUNCIL OF GOVERNMENTS	OR
OAK LODGE SANITARY DISTRICT	OR	WEST MULTNOMAH SOIL AND WATER CONSERVATION DISTRICT	OR
Boardman Rural Fire Protection District	OR	SALEM AREA MASS TRANSIT DISTRICT	OR

Section 8

U.S. Communities Additional Provisions

Banks Fire District #13	OR	Woodburn City Of	OR
KLAMATH COUNTY 9-1-1	OR	Brookings Fire / Rescue	OR
GLENDALÉ RURAL FIRE DISTRICT	OR	City of Veneta	OR
COLUMBIA 911 COMMUNICATIONS DISTRICT	OR	CITY OF DAMASCUS	OR
CLACKAMAS RIVER WATER NW POWER POOL	OR	Hermiston Fire & Emergency Svcs	OR
Lowell Rural Fire Protection District	OR	CEDAR MILL COMMUNITY LIBRARY	OR
TriMet Transit	OR	CITY OF LAKE OSWEGO	OR
Estacada Rural Fire District	OR	LEAGUE OF OREGON CITIES	OR
Keizer Fire District	OR	CITY OF SANDY	OR
State Accident Insurance Fund Corporation	OR	CITY OF ASTORIA OREGON	OR
Bend Metro Park & Recreation District	OR	CITY OF BEAVERTON	OR
Port of Hood River	OR	CITY OF BOARDMAN	OR
La Pine Park & Recreation District	OR	CITY OF CANBY	OR
Brookings- Harbor School District 17c	OR	CITY OF CANYONVILLE	OR
Siuslaw Public Library District	OR	CITY OF CENTRAL POINT POLICE DEPARTMENT	OR
Tri-County Metropolitan Transportation District of Oregon ("TriMet")	OR	CITY OF CLATSKANIE	OR
Columbia River Fire & Rescue	OR	CITY OF CONDON	OR
Fern Ridge Library District	OR	CITY OF COOS BAY	OR
Bend Park and Recreation District	OR	CITY OF CORVALLIS	OR
Port of Garibaldi	OR	CITY OF CRESWELL	OR
Seal Rock Water District	OR	CITY OF ECHO	OR
Rockwood Water P.U.D.	OR	CITY OF ESTACADA	OR
Tillamook Fire District	OR	CITY OF EUGENE	OR
Tillamook County Transportation Dist	OR	CITY OF FAIRVIEW	OR
Central Lincoln People's Utility District	OR	CITY OF GEARHART	OR
Jefferson Park and Recreation	OR	CITY OF GOLD HILL	OR
City of Monmouth / Public Works	OR	CITY OF GRANTS PASS	OR
McMinnville Police Department	OR	CITY OF GRESHAM	OR
Long Creek School District	OR	CITY OF HILLSBORO	OR
City of Sublimity	OR	CITY OF HOOD RIVER	OR
City of Central Point Parks and Recreation	OR	CITY OF JOHN DAY	OR
Gearhart Fire Department	OR	CITY OF KLAMATH FALLS	OR
		CITY OF LA GRANDE	OR
		CITY OF MALIN	OR
		CITY OF MCMINNVILLE	OR
		CITY OF HALSEY	OR
		CITY OF MEDFORD	OR
		CITY OF MILL CITY	OR
		CITY OF MILWAUKIE	OR
		CITY OF MORO	OR

Section 8

U.S. Communities Additional Provisions

CITY OF MOSIER	OR	CITY OF DUNDEE	OR
CITY OF NEWBERG	OR	CITY OF AURORA	OR
CITY OF OREGON CITY	OR	THE CITY OF NEWPORT	OR
CITY OF PILOT ROCK	OR	CITY OF ALBANY	OR
CITY OF POWERS	OR	CITY OF ASHLAND	OR
RAINIER POLICE DEPARTMENT	OR	CITY OF LEBANON	OR
CITY OF REEDSPORT	OR	CITY OF PORTLAND	OR
CITY OF RIDDLE	OR	CITY OF SALEM	OR
CITY OF SCAPPOOSE	OR	CITY OF SPRINGFIELD	OR
CITY OF SEASIDE	OR	METRO	OR
CITY OF SILVERTON	OR	CITY OF BURNS	OR
CITY OF STAYTON	OR	CITY OF COTTAGE GROVE	OR
City of Troutdale	OR	CITY OF DALLAS	OR
CITY OF TUALATIN, OREGON	OR	CITY OF FALLS CITY	OR
CITY OF WARRENTON	OR	CITY OF PHOENIX	OR
CITY OF WEST LINN/PARKS	OR	CITY OF PRAIRIE CITY	OR
CITY OF WOODBURN	OR	CITY OF REDMOND	OR
CITY OF TIGARD, OREGON	OR	CITY OF SHERWOOD	OR
CITY OF AUMSVILLE	OR	City of junction city	OR
CITY OF PORT ORFORD	OR	City of Florence	OR
CITY OF EAGLE POINT	OR	Columbia Gorge Community	OR
CITY OF WOOD VILLAGE	OR	City of Dayton	OR
St. Helens, City of	OR	City of Carlton	OR
CITY OF WINSTON	OR	City of Pendleton Convention Center	OR
CITY OF COBURG	OR	City of Monmouth	OR
CITY OF NORTH PLAINS	OR	City of Philomath	OR
CITY OF GERVAIS	OR	City of Sheridan	OR
CITY OF YACHATS	OR	Seaside Public Library	OR
FLORENCE AREA CHAMBER OF	OR	City of Yoncalla	OR
COMMERCE		La Grande Police Department	OR
PORTLAND DEVELOPMENT	OR	Cove City Hall	OR
COMMISSION		NW PORTLAND INDIAN HEALTH	OR
CITY OF CANNON BEACH OR	OR	BOARD	
CITY OF ST. PAUL	OR	Portland Patrol Services	OR
CITY OF ADAIR VILLAGE	OR	City Of Bend	OR
CITY OF WILSONVILLE	OR	City Of Coquille	OR
CITY OF HAPPY VALLEY	OR	City Of Molalla	OR
CITY OF SHADY COVE	OR	ROCKWOOD WATER PEOPLE'S	OR
CITY OF LAKESIDE	OR	UTILITY DISTRICT	
CITY OF MILLERSBURG	OR	City of St. Helens	OR
CITY OF GATES	OR	City of North Powder	OR
KEIZER POLICE DEPARTMENT	OR	City of Eugene	OR

Section 8

U.S. Communities Additional Provisions

City of Cornelius, OR	OR	Clatsop Care Health District-Clatsop Retirement Village	OR
Toledo Police Department	OR		
City of Independence	OR	Netarts-Oceanside RFPD	OR
City of Cascade Locks	OR	UIUC	OR
City of Columbia City	OR	Rogue River Fire District	OR
City of Baker City	OR	Aurora Rural Fire District	OR
McMinnville Water & Light	OR	Tillamook County Emergency Communications District	OR
City of Pendleton Parks & Recreation	OR		
CITY OF HEPPNER	OR	Southern Coos Hospital	OR
CITY OF SWEETHOME	OR	Oregon Cascades West Council of Governments	OR
CITY OF THE DALLES	OR		
CLACKAMAS FIRE DIST#1	OR	MULTONAH COUNTY DRAINAGE DISTRICT #1	OR
DESCHUTES PUBLIC LIBRARY	OR		
STAYTON FIRE DISTRICT	OR	PORT OF BANDON	OR
Lake County Chamber of Commerce Inc	OR	OR INT'L PORT OF COOS BAY	OR
City of Ontario	OR	MID-COLUMBIA CENTER FOR LIVING	OR
City of Corvallis Parks and Recreation	OR	DESCHUTES COUNTY RFPD NO.2	OR
North Lincoln Fire & Rescue #1	OR	YOUNGS RIVER LEWIS AND CLARK WATER DISTRICT	OR
Gresham Police Department	OR		
City of Harrisburg	OR	PACIFIC STATES MARINE FISHERIES COMMISSION	OR
Gladstone Public Library	OR		
City of Portland Parks Bureau	OR	CENTRAL OREGON IRRIGATION DISTRICT	OR
City of Astoria Parks Dept.	OR		
Seaside Fire & Rescue	OR	MARION COUNTY FIRE DISTRICT #1	OR
Florence Police Department	OR		
City Of North Bend	OR	COLUMBIA RIVER PUD	OR
City of Union	OR	SANDY FIRE DISTRICT NO. 72	OR
City of Nehalem	OR	BAY AREA HOSPITAL DISTRICT	OR
City of Richland	OR	NEAH KAH NIE WATER DISTRICT	OR
CITY OF LINCOLN CITY	OR	PORT OF UMPQUA	OR
City of Donald	OR	EAST MULTNOMAH SOIL AND WATER CONSERVANCY	OR
City of Milton-Freewater	OR		
CITY OF SCIO	OR	Benton Soil & Water Conservation District	OR
City of Forest Grove	OR		
City Govrnment	OR	DESCHUTES PUBLIC LIBRARY SYSTEM	OR
City of Mt. Angel	OR	CLEAN WATER SERVICES	OR
Albany Police Department	OR	North Douglas County Fire & EMS	OR
Umatilla Electric Cooperative	OR	Crooked River Ranch Rural Fire Protection District	OR
WATER ENVIRONMENT SERVICES	OR		
Polk County Fire District No.1	OR		

Section 8

U.S. Communities Additional Provisions

PARROTT CREEK CHILD & FAM	OR	OREGON TOURISM	OR
South Lane County Fire And Rescue	OR	COMMISSION	
Lake Chinook Fire & Rescue	OR	OREGON STATE POLICE	OR
Clackamas County Water	OR	OFFICE OF THE STATE	OR
Environment Services		TREASURER	
Amity Fire District	OR	OREGON DEPT. OF EDUCATION	OR
CENTRAL OREGON	OR	SEIU LOCAL 503, OPEU	OR
COMMUNITY COLLEGE		OREGON DEPARTMENT OF	OR
UMPQUA COMMUNITY	OR	FORESTRY	
COLLEGE		OREGON STATE DEPT OF	OR
LANE COMMUNITY COLLEGE	OR	CORRECTIONS	
MT. HOOD COMMUNITY	OR	OREGON CHILD DEVELOPMENT	OR
COLLEGE		COALITION	
LINN-BENTON COMMUNITY	OR	OFFICE OF MEDICAL	OR
COLLEGE		ASSISTANCE PROGRAMS	
SOUTHWESTERN OREGON	OR	OREGON OFFICE OF ENERGY	OR
COMMUNITY COLLEGE		OREGON STATE BOARD OF	OR
PORTLAND COMMUNITY	OR	NURSING	
COLLEGE		BOARD OF MEDICAL	OR
CHEMEKETA COMMUNITY	OR	EXAMINERS	
COLLEGE		OREGON LOTTERY	OR
ROGUE COMMUNITY COLLEGE	OR	OREGON BOARD OF	OR
COLUMBIA GORGE	OR	ARCHITECTS	
COMMUNITY COLLEGE		SANTIAM CANYON	OR
TILLAMOOK BAY COMMUNITY	OR	COMMUNICATION CENTER	
COLLEGE		OREGON DEPT OF	OR
KLAMATH COMMUNITY	OR	TRANSPORTATION	
COLLEGE DISTRICT		OREGON TRAVEL	OR
Oregon Coast Community College	OR	INFORMATION COUNCIL	
Clatsop Community College	OR	OREGON DEPARTMENT OF	OR
North Portland Bible College	OR	EDUCATION	
OREGON COMMUNITY	OR	OREGON DEPT. OF	OR
COLLEGE ASSOCIATION		CORRECTIONS	
Umpqua Valley Public Defender	OR	DEPARTMENT OF	OR
Teacher Standards and Practices	OR	ADMINISTRATIVE SERVICES	
Commission		Oregon Board of Massage Therapists	OR
Salem Keizer School District	OR	Oregon Tradeswomen	OR
Purchasing		Oregon Convention Center	OR
Kdrv Channel 12	OR	OREGON SCHL BRDS ASSOCIAT	OR
Opta Oregon Permit Technician	OR	Central Oregon Home Health and Hos	OR
Oregon Forest Resources Institute	OR	Oregon Health Care Quality Cor	OR
Office of the Ong Term Care	OR	OREGON DEPARTMENT OF	OR
Ombudsman		HUMAN SERVICES	
Oregon State Lottery	OR	Oregon Air National Guard	OR
		Training & Employment	OR

Section 8

U.S. Communities Additional Provisions

State of Oregon - Department of Administrative Services	OR	HOUSING AUTHORITY OF THE CITY OF SALEM	OR
Aging and People with Disabilities	OR	Housing Authority of Yamhill County	OR
Department of Administrative Services	OR	The Housing Authority of the County of Umatilla	OR
Oregon State Treasury	OR	homeforward	OR
Oregon State Fair Council	OR	Hawaii County	
Oregon DEQ	OR	Honolulu County	
Procurement Services/DAS	OR	Kauai County	
STATE OF OREGON	OR	Maui County	
OREGON JUDICIAL DEPARTMENT	OR	Kalawao County	
Oregon State Board of Architect Examiners	OR	Aiea	
		Anahola	
City of Astoria Fire Department	OR	Barbers Point N A S	
Columbia Gorge ESD	OR	Camp H M Smith	
Nehalem Bay Wastewater	OR	Captain Cook	
Association of Oregon Community Mental Health Programs	OR	Eleele	
VA	OR	Ewa Beach	
US FISH AND WILDLIFE SERVICE	OR	Fort Shafter	
Bonneville Power Administration	OR	Haiku	
Bureau Of Land Management	OR	Hakalau	
Oregon Army National Guard	OR	Haleiwa	
USDA Forest Service	OR	Hana	
Yellowhawk Tribal Health Center	OR	Hanalei	
ANGELL JOB CORPS	OR	Hanamaulu	
Coquille Indian Housing Authority	OR	Hanapepe	
COLLEGE HOUSING NORTHWEST	OR	Hauula	
HOUSING AUTHORITY OF CLACKAMAS COUNTY	OR	Hawaii National Park	
		Hawaiian Ocean View	
HOUSING AUTHORITY OF PORTLAND	OR	Hawi	
WEST VALLEY HOUSING AUTHORITY	OR	Hickam AFB	
HOUSING AUTHORITY AND COMMUNITY SERVICES AGENCY	OR	Hilo	
NORTH BEND CITY- COOS/URRY HOUSING AUTHORITY	OR	Holualoa	
MARION COUNTY HOUSING AUTHORITY	OR	Honaunau	
		Honokaa	
		Honolulu	
		Honomu	
		Hoolehua	
		Kaaawa	
		Kahuku	
		Kahului	
		Kailua	

Section 8

U.S. Communities Additional Provisions

Kailua Kona
 Kalaheo
 Kalaupapa
 Kamuela
 Kaneohe
 Kapaa
 Kapaau
 Kapolei
 Kaumakani
 Kaunakakai
 Kawela Bay
 Keaau
 Kealakekua
 Kealia
 Keauhou
 Kekaha
 Kihei
 Kilauea
 Koloa
 Kualapuu
 Kula
 Kunia
 Kurtistown
 Lahaina
 Laie
 Lanai City
 Laupahoehoe
 Lawai
 Lihue
 M C B H Kaneohe Bay
 Makawao
 Makaweli
 Maunaloa
 Mililani
 Mountain View
 Naalehu
 Ninole
 Ocean View
 Ookala
 Paauhau
 Paauilo
 Pahala

Pahoia
 Paia
 Papaaloa
 Papaikou
 Pearl City
 Pearl Harbor
 Pepeekeo
 Princeville
 Pukalani
 Puunene
 Schofield Barracks
 Tripler Army Medical Center
 Volvano
 Wahiawa
 Waialua
 Waianae
 Waikoloa
 Wailuku
 Waimanalo
 Waimea
 Waipahu
 Wake Island
 Wheeler Army Airfield
 Brigham Young University - Hawaii
 Chaminade University of Honolulu
 Hawaii Business College
 Hawaii Pacific University
 Hawaii Technology Institute
 Heald College - Honolulu
 Remington College - Honolulu
 Campus
 University of Phoenix - Hawaii
 Campus
 Hawaii Community College
 Honolulu Community College
 Kapiolani Community College
 Kauai Community College
 Leeward Community College
 Maui Community College
 University of Hawaii at Hilo
 University of Hawaii at Manoa
 Windward Community College

Section 8

U.S. Communities Additional Provisions

FEMA STANDARD TERMS AND CONDITIONS ADDENDUM FOR CONTRACTS AND GRANTS

If any purchase made under the Master Agreement is funded in whole or in part by Federal Emergency Management Agency (“FEMA”) grants, Contractor shall comply with all federal laws and regulations applicable to the receipt of FEMA grants, including, but not limited to the contractual procedures set forth in Title 44 of the Code of Federal Regulations, Part 13 (“44 CFR 13”).

In addition, Contractor agrees to the following specific provisions:

1. Pursuant to 44 CFR 13.36(i)(1), City is entitled to exercise all administrative, contractual, or other remedies permitted by law to enforce Contractor’s compliance with the terms of this Master Agreement, including but not limited to those remedies set forth at 44 CFR 13.43.
2. Pursuant to 44 CFR 13.36(i)(2), City may terminate the Master Agreement for cause or convenience in accordance with the procedures set forth in the Master Agreement and those provided by 44 CFR 13.44.
3. Pursuant to 44 CFR 13.36(i)(3)-(6)(12), and (13), Contractor shall comply with the following federal laws:
 - a. Executive Order 11246 of September 24, 1965, entitled “Equal Employment Opportunity,” as amended by Executive Order 11375 of October 13, 1967, and as supplemented in Department of Labor (“DOL”) regulations (41 CFR Ch. 60);
 - b. Copeland “Anti-Kickback” Act (18 U.S.C. 874), as supplemented in DOL regulations (29 CFR Part 3);
 - c. Davis-Bacon Act (40 U.S.C. 276a-276a-7) as supplemented by DOL regulations (29 CFR Part 5);
 - d. Section 103 and 107 of the Contract Work Hours and Safety Standards Act (40 U.S.C. 327-330) as supplemented by DOL regulations (29 CFR Part 5);
 - e. Section 306 of the Clean Air Act (42 U.S.C. 1857(h), section 508 of the Clean Water Act (33 U.S.C. 1368), Executive Order 11738, and Environmental Protection Agency regulations (40 CFR part 15); and
 - f. Mandatory standards and policies relating to energy efficiency which are contained in the state energy conservation plan issued in compliance with the Energy Policy and Conservation Act (Pub. L. 94-163, 89 Stat. 871).
4. Pursuant to 44 CFR 13.36(i)(7), Contractor shall comply with FEMA requirements and regulations pertaining to reporting, including but not limited to those set forth at 44 CFR 40 and 41.

Section 8

U.S. Communities Additional Provisions

5. Pursuant to 44 CFR 13.36(i)(8), Contractor agrees to the following provisions regarding patents:

a. All rights to inventions and/or discoveries that arise or are developed, in the course of or under this Agreement, shall belong to the City and be disposed of in accordance with City policy. The City, at its own discretion, may file for patents in connection with all rights to any such inventions and/or discoveries.

6. Pursuant to 44 CFR 13.36(i)(9), Contractor agrees to the following provisions, regarding copyrights:

a. If this Agreement results in any copyrightable material or inventions, in accordance with 44 CFR 13.34, FEMA reserves a royalty-free, nonexclusive, and irrevocable license to reproduce, publish or otherwise use, for Federal Government purposes:

- (1) The copyright in any work developed under a grant or contract; and
- (2) Any rights of copyright to which a grantee or a contractor purchases ownership with grant support.

7. Pursuant to 44 CFR 13.36(i)(10), Contractor shall maintain any books, documents, papers, and records of the Contractor which are directly pertinent to this Master Agreement. At any time during normal business hours and as often as City deems necessary, Contractor shall permit City, FEMA, the Comptroller General of United States, or any of their duly authorized representatives to inspect and photocopy such records for the purpose of making audit, examination, excerpts, and transcriptions.

8. Pursuant to 44 CFR 13.36(i)(11), Contractor shall retain all required records for three years after FEMA or City makes final payments and all other pending matters are closed. In addition, Contractor shall comply with record retention requirements set forth in 44 CFR 13.42.

Section 8

U.S. Communities Additional Provisions

COMMUNITY DEVELOPMENT BLOCK GRANT ADDENDUM

Purchases made under this contract may be partially or fully funded with federal grant funds. Funding for this work may include Federal Funding sources, including Community Development Block Grant (CDBG) funds from the U.S. Department of Housing and Urban Development. When such funding is provided, Contractor shall comply with all terms, conditions and requirements enumerated by the grant funding source, as well as requirements of the State statutes for which the contract is utilized, whichever is the more restrictive requirement. When using Federal Funding, Contractor shall comply with all wage and latest reporting provisions of the Federal Davis-Bacon Act. HUD-4010 Labor Provisions also applies to this contract.

U.S. Communities Additional Provisions

UNIFORM ADMINISTRATIVE REQUIREMENTS

By entering into this Contract the Contractor agrees to comply with all applicable provisions of Title 2, Subtitle A, Chapter II, PART 200—UNIFORM ADMINISTRATIVE REQUIREMENTS, COST PRINCIPLES, AND AUDIT REQUIREMENTS FOR FEDERAL AWARDS contained in Title 2 C.F.R. § 200 et seq.

EXHIBIT A – SAMPLE CITY CONTRACT

As used in this Section of the RFP, the term “Contract” shall refer to the agreement entered into between the City and the Company, and the term “Company” shall refer to the vendor that has been awarded a contract.

RECITALS

WHEREAS, the City issued a Request For Proposals (RFP # 269-2017-028) for Playground Equipment, Outdoor Fitness Equipment, Surfacing, Site Accessories and Related Products and Services dated JANURARY 25, 2017. This Request for Proposals together with all attachments and addenda, is referred to herein as the “RFP”; and

WHEREAS, the City desires that the Company provide certain Playground & Fitness Equipment, Surfacing, Site Accessories and Related Products and Services (“Services”), and the Company desires to provide such Services; and

WHEREAS, the City and the Company have negotiated and agreed regarding the above-referenced Services and desire to reduce the terms and conditions of their agreement to this written form.

NOW, THEREFORE, for good and valuable consideration, the receipt and sufficiency of which is hereby acknowledged, and in further consideration of the covenants and representations contained herein, the parties agree as follows:

CONTRACT

1. EXHIBITS.

The Exhibits below are hereby incorporated into and made a part of this Contract. In interpreting this Contract and resolving any ambiguities, the main body of this Contract will take precedence over the Exhibits, and any inconsistency between the Exhibits will be resolved in the order in which the Exhibits appear below. Each reference to COMPANY NAME in the Exhibits and Appendices shall be deemed to mean the Company.

- 1.1. EXHIBIT A: Discount Schedule, Price Lists, And Incentives
- 1.2. EXHIBIT B: Installation Fees
- 1.3. EXHIBIT C: National Network Of Distributors And Installers
- 1.4. EXHIBIT D: Freight Rate Schedules
- 1.5. EXHIBIT E: Product Warranties
- 1.6. EXHIBIT F: Scope of Work
- 1.7. EXHIBIT G: U.S. Communities Administrative Agreement

2. DEFINITIONS.

This section may include, but not be limited to, terms defined in Section 1 of the RFP.

3. DESCRIPTION OF PRODUCTS AND SERVICES.

- 3.1. The Company shall be responsible for providing the Products and Services referenced in: (a) this Agreement, including in all Exhibits; (b) the Company’s proposal; (c) the RFP; (d) the Documentation; and (e) any functional and/or technical specifications which are published or provided by the Company or its licensors or suppliers from time to time with respect to all or any part the Products and Services. and incorporated herein by reference. Without limiting the foregoing, the Company’s proposal will only take precedence over the RFP to the extent the Company properly

took exception to the terms of the RFP in the manner required by the RFP.

4. COMPENSATION.

4.1. TOTAL FEES AND CHARGES

The City agrees to pay the Company a fixed price (the “Purchase Price”) as full and complete consideration for the satisfactory performance of all the requirements of this Contract. This amount constitutes the maximum total fees and charges payable to the Company under this Contract including Expenses and will not be increased except by a written instrument duly executed by both parties, which expressly states that it amends this Section of the Contract.

4.2. NO EXPENSES CHARGEABLE.

The Company shall not be entitled to charge the City for any travel, mileage, meals, materials or other costs or expenses associated with this Contract.

4.3. EMPLOYMENT TAXES AND EMPLOYEE BENEFITS.

The Company represents and warrants that the employees provided by the Company to perform the Services are actual employees of the Company, and that the Company shall be responsible for providing all salary and other applicable benefits to each Company employee. The Company further represents, warrants and covenants that it will pay all withholding tax, social security, Medicare, unemployment tax, worker’s compensation and other payments and deductions that are required by law for each Company employee. The Company agrees that the Company employees are not employees of the City.

4.4. INVOICES.

Each invoice sent by the Company shall detail all Services performed and delivered which are necessary to entitle the Company to the requested payment under the terms of this Contract. All invoices must include the City purchase order number for purchases made under the Contract. Purchase order numbers will be provided by the City. Invoices must be submitted with lines matching those on the City-provided purchase order.

The Company shall email all invoices to cocap@charlottenc.gov with Accounts Payable (or AP) in the subject line.

Invoices that are addressed directly to City departments and not to Accounts Payable may not be handled as quickly as invoices that are addressed correctly.

4.5. DUE DATE OF INVOICES.

Payment of invoices shall be due within thirty (30) days after receipt of an accurate, undisputed properly submitted invoice by the City.

4.6. PRE-CONTRACT COSTS.

The City shall not be charged for any Services or other work performed by the Company prior to the Effective Date of this Contract.

4.7. AUDIT.

During the term of this Contract and for a period of one (1) year after termination of this Contract, the City shall have the right to audit, either itself or through an independent auditor, all books and records and facilities of the Company necessary to evaluate Company’s compliance with the terms and conditions of this Contract or the City’s payment obligations. The City shall pay its own expenses, relating to such audits, but shall not have to pay any expenses or additional costs of the Company. However, if non-compliance is found that would have cost the City in excess of

\$10,000 but for the audit, then the Company shall be required to reimburse the City for the cost of the audit.

5. TIME IS OF THE ESSENCE.

Time is of the essence in having the Company perform all Services and deliver all Deliverables within the time frames provided by this Contract and Exhibit B, including all completion dates, response times and resolution times (the "Completion Dates"). Except as specifically stated in this Contract, there shall be no extensions of the Completion Dates. All references to days in this Contract (including the Exhibits) shall refer to calendar days rather than business days, unless this Contract provides otherwise for a specific situation.

6. NON-APPROPRIATION OF FUNDS.

If the Charlotte City Council does not appropriate the funding needed by the City to make payments under this Contract for any given fiscal year, the City will not be obligated to pay amounts due beyond the end of the last fiscal year for which funds were appropriated. In such event, the City will promptly notify the Company of the non-appropriation and this Contract will be terminated at the end of the fiscal year for which the funds were appropriated. No act or omission by the City, which is attributable to non-appropriation of funds shall constitute a breach of or default under this Contract.

7. COMPANY PROJECT MANAGER.

The duties of the Company Project Manager include, but are not limited to:

- 7.1. Coordination of Project schedules and the Company's resource assignment based upon the City's requirements and schedule constraints;
- 7.2. Management of the overall Project by monitoring and reporting on the status of the Project and actual versus projected progress, and by consulting with the City's Project Manager when deviations occur and by documenting all such deviations in accordance with agreed upon change control procedures;
- 7.3. Provision of consultation and advice to the City on matters related to Project implementation strategies, key decisions and approaches, and Project operational concerns/issues and acting as a conduit to the Company's specialist resources that may be needed to supplement the Company's normal implementation staff;
- 7.4. Acting as the Company's point of contact for all aspects of contract administration, including invoicing for Services, and status reporting;
- 7.5. Facilitation of review meetings and conferences between the City and the Company's executives when scheduled or requested by the City;
- 7.6. Communication among and between the City and the Company's staff;
- 7.7. Promptly responding to the City Project Manager when consulted in writing or by E-mail with respect to Project deviations and necessary documentation;
- 7.8. Identifying and providing the City with timely written notice of all issues that may threaten the Company's Services in the manner contemplated by the Contract (with "timely" meaning immediately after the Company becomes aware of them);
- 7.9. Ensuring that adequate quality assurance procedures are in place throughout the Contract; and
- 7.10. Meeting with other service providers working on City projects that relate to this effort as necessary to resolve problems and coordinate the Services.

8. CITY PROJECT MANAGER.

The duties of the City Project Manager are to (1) ensure that the Company delivers all requirements and specifications in the Contract; (2) coordinate the City's resource assignment as required to fulfill the City's obligations pursuant to the Contract; (3) promptly respond to the Company Project Manager when consulted in writing or by E-mail with respect to project issues; and (4) act as the City's point of contact for all aspects of the Services including contract administration and coordination of communication with the City's staff. The City shall be allowed to change staffing for the City Project Manager position on one (1) business day's notice to the Company.

9. DUTY OF COMPANY TO IDENTIFY AND REQUEST INFORMATION, PERSONNEL AND FACILITIES.

The Company shall identify and request in writing from the City in a timely manner: (i) all information reasonably required by the Company to perform each task comprising the Services, (ii) the City's personnel whose presence or assistance reasonably may be required by the Company to perform each task comprising the Services, and (iii) any other equipment, facility or resource reasonably required by the Company to perform the Services. Notwithstanding the foregoing, the Company shall not be entitled to request that the City provide information, personnel or facilities other than those that Exhibit B specifically requires the City to provide, unless the City can do so at no significant cost. The Company shall not be relieved of any failure to perform under this Contract by virtue of the City's failure to provide any information, personnel, equipment, facilities or resources: (i) that the Company failed to identify and request in writing from the City pursuant to this Section; or (ii) that the City is not required to provide pursuant to this Contract. In the event the City fails to provide any information, personnel, facility or resource that it is required to provide under this Section, the Company shall notify the City in writing immediately in accordance with the notice provision of this Contract. Failure to do so shall constitute a waiver by Company of any claim or defense it may otherwise have based on the City's failure to provide such information, personnel, facility or resource.

10. COMPANY PERSONNEL REMOVAL, REPLACEMENT, PROMOTION, ETC.

The City will have the right to require the removal and replacement of any personnel of the Company or the Company's subcontractors who are assigned to provide Services to the City based on experience, qualifications, performance, conduct, compatibility, and violation of City policy or any other reasonable grounds. The addition or promotion of any personnel to key positions within the Project must be approved by the City in writing. The Company will replace any personnel that leave the Project, with persons having at least equivalent qualifications who are approved by the City in writing. As used in this Contract, the "personnel" includes all staff provided by the Company or its subcontractors.

11. BACKGROUND CHECKS.

Prior to starting work under this Contract, the Company is required to conduct a background check on each Company employee assigned to work under this Contract, and shall require its subcontractors (if any) to perform a background check on each of their employees assigned to work under this Contract (collectively, the "Background Checks"). Each Background Check must include: (a) the person's criminal conviction record from the states and counties where the person lives or has lived in the past seven (7) years; and (b) a reference check.

After starting work under this Contract, the Company is required to perform a Background Check for each new Company employee assigned to work under this Contract during that year, and shall require its subcontractors (if any) to do the same for each of their employees. If the Company undertakes a new project under this Contract, then prior to commencing performance of the project the Company shall perform a Background Check for each

Company employee assigned to work on the project, and shall require its subcontractors (if any) to do the same for each of their employees.

If a person's duties under this Contract fall within the categories described below, the Background Checks that the Company will be required to perform (and to have its subcontractors perform) shall also include the following additional investigation:

The Company must follow all State and Federal laws when conducting Background Checks, including but not limited to the Fair Credit Reporting Act requirements, and shall require its subcontractors to do the same.

The Company shall notify the City of any information discovered in the Background Checks that may be of potential concern for any reason.

The City may conduct its own background checks on principals of the Company as the City deems appropriate. By operation of the public records law, background checks conducted by the City are subject to public review upon request.

- 12. ACCEPTANCE OF TASKS AND DELIVERABLES** Within a reasonable time after a particular Deliverable has been completed (or such specific time as may be set forth in Exhibit B), the Company shall submit a written notice to the City's Project Manager stating the Deliverable(s) that have been met. This notice shall include a signature page for sign-off by the City Project Manager indicating acceptance of such Deliverable(s).

If the City Project Manager is not satisfied that the Deliverable(s) has been met, a notice of rejection (a "Rejection Notice") shall be submitted to the Company by the City Project Manager that specifies the nature and scope of the deficiencies that the City wants corrected. Upon receipt of a Rejection Notice, the Company shall: (a) act diligently and promptly to correct all deficiencies identified in the Rejection Notice, and (b) immediately upon completing such corrections give the City a written, dated certification that all deficiencies have been corrected (the "Certification"). In the event the Company fails to correct all deficiencies identified in the Rejection Notice and provide a Certification within thirty- (30) days after receipt of the Rejection Notice, the City shall be entitled to terminate this Contract for default without further obligation to the Company and without obligation to pay for the defective work.

Upon receipt of the corrected Deliverable(s), or a Certification, whichever is later, the above-described Acceptance procedure shall recommence. The City shall not be obligated to allow the Company to recommence curative action with respect to any deficiency previously identified in a Rejection Notice, or more than once for any given Deliverable (and shall be entitled to terminate this Contract for default if the Company does not meet this time frame).

- 13. NON-EXCLUSIVITY.**

The Company acknowledges that it is one of several providers of Professional Services to the City and the City does not represent that it is obligated to contract with the Company for any particular project.

- 14. EACH PARTY TO BEAR ITS OWN NEGOTIATION COSTS.**

Each party shall bear its own cost of negotiating this Contract and developing the exhibits. The City shall not be charged for any Services or other work performed by the Company prior to the Effective Date.

- 15. REPRESENTATIONS AND WARRANTIES OF COMPANY.**

15.1. GENERAL WARRANTIES.

- 15.1.1. The Services shall satisfy all requirements set forth in the Contract, including but not limited to the attached Exhibits;

- 15.1.2. The Services provided by the Company under the Contract will not infringe or misappropriate any patent, copyright, trademark, or trade secret rights of any third party;
 - 15.1.3. The Company has taken and will continue to take sufficient precautions to ensure that it will not be prevented from performing all or part of its obligations under the Contract by virtue of interruptions in the computer systems used by the Company;
 - 15.1.4. All Services performed by the Company and/or its subcontractors pursuant to this Contract shall meet the highest industry standards and shall be performed in a professional and workmanlike manner by staff with the necessary skills, experience and knowledge;
 - 15.1.5. Neither the Services, nor any Deliverables provided by the Company under this Contract will infringe or misappropriate any patent, copyright, trademark or trade secret rights of any third party;
 - 15.1.6. The Company and each Company employee provided by the Company to the City shall have the qualifications, skills and experience necessary to perform the Services described or referenced in Exhibit B;
 - 15.1.7. All information provided by the Company about each of their employees is accurate; and
 - 15.1.8. Each Company employee is an employee of the Company, and the Company shall make all payments and withholdings required for by law for the Company for such employees.
- 15.2. **ADDITIONAL WARRANTIES.**
The Company further represents and warrants that:
- 15.2.1. It is a legal entity and if incorporated, duly incorporated, validly existing and in good standing under the laws of the state of its incorporation or licensing and is qualified to do business in North Carolina;
 - 15.2.2. It has all the requisite corporate power and authority to execute, deliver and perform its obligations under this Contract;
 - 15.2.3. The execution, delivery, and performance of this Contract have been duly authorized by the Company;
 - 15.2.4. No approval, authorization or consent of any governmental or regulatory authority is required to be obtained or made by it in order for it to enter into and perform its obligations under this Contract;
 - 15.2.5. In connection with its obligations under this Contract, it shall comply with all applicable federal, state and local laws and regulations and shall obtain all applicable permits and licenses; and
 - 15.2.6. The performance of this Contract by the Company and each Company employee provided by the Company will not violate any contracts or agreements with third parties or any third party rights (including but not limited to non-compete agreements, non-disclosure agreements, patents, trademarks or intellectual property rights).

16. OTHER OBLIGATIONS OF THE COMPANY.

- 16.1. **WORK ON CITY'S PREMISES.**

The Company and all their employees will, whenever on the City's premises, obey all instructions and City policies that are provided to them with respect to performing Services on the City's premises.

16.2. **RESPECTFUL AND COURTEOUS BEHAVIOR.**

The Company shall assure that its employees interact with City employees and with the public in a courteous, helpful and impartial manner. All employees of the Company in both field and office shall refrain from belligerent behavior and/or profanity. Correction of any such behavior and language shall be the responsibility of the Company.

16.3. **REPAIR OR REPLACEMENT OF DAMAGE EQUIPMENT OR FACILITIES.**

In the event that the Company causes damage to the City's equipment or facilities, the Company shall, at its own expense, promptly repair or replace such damaged items to restore them to the same level of functionality that they possessed prior to the Company's action.

16.4. **REGENERATION OF LOST OR DAMAGED DATA.**

With respect to any data that the Company or any Company employees have negligently lost or negligently damaged, the Company shall, at its own expense, promptly replace or regenerate such data from the City's machine-readable supporting material, or obtain, at the Company's own expense, a new machine-readable copy of lost or damaged data from the City's data sources.

16.5. **E-VERIFY.**

Company shall comply with the requirements of Article 2 of Chapter 64 of the North Carolina General Statutes, and shall require each of its subcontractors to do so as well.

16.6. **IRAN DIVESTMENT ACT.**

Company certifies that: (i) it is not identified on the Final Divestment List or any other list of prohibited investments created by the NC State Treasurer pursuant to N.C.G.S. 147-86.58; (ii) it will not take any action causing it to appear on any such list during the term of this Contract; and (iii) it will not utilize any subcontractor that is identified on any such list to provide goods or Services hereunder.

17. REMEDIES.

17.1. **RIGHT TO COVER.**

If the Company fails to meet any completion date or resolution time set forth in this Contract (including the Exhibits) or the Project Plan, the City may take any of the following actions with or without terminating this Contract, and in addition to and without limiting any other remedies it may have:

- a. Employ such means as it may deem advisable and appropriate to perform itself or obtain the Services from a third party until the matter is resolved and the Company is again able to resume performance under this Contract; and
- b. Deduct any and all expenses incurred by the City in obtaining or performing the Services from any money then due or to become due the Company and, should the City's cost of obtaining or performing the Services exceed the amount due the Company, collect the amount due from the Company.

17.2. **RIGHT TO WITHHOLD PAYMENT.**

If the Company breaches any provision of this Contract, the City shall have a right to withhold all payments due to the Company until such breach has been fully cured.

17.3. **SPECIFIC PERFORMANCE AND INJUNCTIVE RELIEF.**

The Company agrees that monetary damages are not an adequate remedy for the Company's failure to provide the Services or Deliverables as required by this Contract, nor could monetary damages be the equivalent of the performance of such obligation. Accordingly, the Company hereby consents to an order granting specific performance of such obligations of the Company in a court of competent jurisdiction within the State of North Carolina. The Company further consents to the City obtaining injunctive relief (including a temporary restraining order) to assure performance in the event the Company breaches the Contract.

17.4. **SETOFF.**

Each party shall be entitled to setoff and deduct from any amounts owed to the other party pursuant to this Contract all damages and expenses incurred or reasonably anticipated as a result of the other party's breach of this Contract.

17.5. **OTHER REMEDIES.**

Upon breach of this Contract, each party may seek all legal and equitable remedies to which it is entitled. The remedies set forth herein shall be deemed cumulative and not exclusive and may be exercised successively or concurrently, in addition to any other available remedy.

18. TERM AND TERMINATION OF CONTRACT.

18.1. **TERM.**

This Contract shall commence on the Effective Date and shall continue in effect for five (5) years with the City having the unilateral right to renew for two (2) consecutive two (2) year terms.

18.2. **TERMINATION BY THE CITY.**

The City may terminate the Contract at any time without cause by giving thirty (30) days prior written notice to the Company. As soon as practicable after receipt of a written notice of termination without cause, Company shall submit a statement to the City showing in detail the Services performed under this Contract through the date of termination. The forgoing payment obligation is contingent upon: (i) the Company having fully complied with Section 18.8; and (ii) the Company having provided the City with written documentation reasonably adequate to verify the number of hours of Services rendered by each Company employee through the termination date and the percentage of completion of each task.

18.3. **TERMINATION FOR DEFAULT BY EITHER PARTY.**

By giving written notice to the other party, either party may terminate the Contract upon the occurrence of one or more of the following events:

- a. The other party violates or fails to perform any covenant, provision, obligation, term or condition contained in the Contract, provided that, unless otherwise stated in the Contract, such failure or violation shall not be cause for termination if both of the following conditions are satisfied: (i) such default is reasonably susceptible to cure; and (ii) the other party cures such default within thirty (30) days of receipt of written notice of default from the non-defaulting party; or
- b. The other party attempts to assign, terminate or cancel the Contract contrary to the terms hereof; or
- c. The other party ceases to do business as a going concern, makes an assignment for the benefit of creditors, admits in writing its inability to pay debts as they become due, files a petition in bankruptcy or has an involuntary bankruptcy

petition filed against it (except in connection with a reorganization under which the business of such party is continued and performance of all its obligations under the Contract shall continue), or if a receiver, trustee or liquidator is appointed for it or any substantial part of other party's assets or properties.

Any notice of default shall identify this Section of the Contract and shall state the party's intent to terminate the Contract if the default is not cured within the specified period.

Notwithstanding anything contained herein to the contrary, upon termination of this Contract by the Company for default, the Company shall continue to perform the Services required by this Contract for the lesser of: (i) six (6) months after the date the City receives the Company's written termination notice; or (ii) the date on which the City completes its transition to a new service provider.

18.4. **ADDITIONAL GROUNDS FOR DEFAULT TERMINATION BY THE CITY.**

By giving written notice to the Company, the City may also terminate the Contract upon the occurrence of one or more of the following events (which shall each constitute separate grounds for termination without a cure period and without the occurrence of any of the other events of default previously listed):

- a. Failure of the Company to complete a particular task by the completion date set forth in this Contract;
- b. The Company makes or allows to be made any material written misrepresentation or provides any materially misleading written information in connection with this Contract, or any covenant, agreement, obligation, term or condition contained in this Contract; or
- c. The Company takes or fails to take any action which constitutes grounds for immediate termination under the terms of the Contract, including but not limited to failure to obtain or maintain the insurance policies and endorsements as required by the Contract, or failure to provide the proof of insurance as required by the Contract.

18.5. **NO SUSPENSION.**

In the event that the City disputes in good faith an allegation of default by the Company, notwithstanding anything to the contrary in the Contract, the Company agrees that it will not terminate the Contract or suspend or limit the Services or any warranties or repossess, disable or render unusable any software supplied by the Company, unless (i) the parties agree in writing, or (ii) an order of a court of competent jurisdiction determines otherwise.

18.6. **CANCELLATION OF ORDERS AND SUBCONTRACTS.**

In the event this Contract is terminated by the City for any reason prior to the end of the term, the Company shall upon termination immediately discontinue all service in connection with this Contract and promptly cancel all existing orders and subcontracts, which are chargeable to this Contract. As soon as practicable after receipt of notice of termination, the Company shall submit a statement to the City showing in detail the Services performed under this Contract to the date of termination.

18.7. **AUTHORITY TO TERMINATE.**

The following persons are authorized to terminate this Contract on behalf of the City: (a) the City Manager, any Assistant City Manager, or any designee of the City

Manager; or (b) the Department Director of the City Department responsible for administering this Contract.

18.8. OBLIGATIONS UPON EXPIRATION OR TERMINATION.

Upon expiration or termination of this Contract, the Company shall promptly return to the City (i) all computer programs, files, documentation, media, related material and any other material and equipment that is owned by the City; (ii) all Deliverables that have been completed or that are in process as of the date of termination; and (iii) a written statement describing in detail all work performed with respect to Deliverables which are in process as of the date of termination. The expiration or termination of this Contract shall not relieve either party of its obligations regarding “Confidential Information”, as defined in this Contract.

18.9. NO EFFECT ON TAXES, FEES, CHARGES OR REPORTS.

Any termination of this Contract shall not relieve the Company of the obligation to pay any fees, taxes or other charges then due to the City, nor relieve the Company of the obligation to file any daily, monthly, quarterly or annual reports covering the period to termination nor relieve the Company from any claim for damages previously accrued or then accruing against the Company.

18.10. OTHER REMEDIES.

The remedies set forth in this Section and **Section 19** shall be deemed cumulative and not exclusive, and may be exercised successively or concurrently, in addition to any other remedies available under this Contract or at law or in equity.

19. TRANSITION SERVICES UPON TERMINATION.

Upon termination or expiration of this Contract, the Company shall cooperate with the City to assist with the orderly transfer of the Services provided by the Company to the City. Prior to termination or expiration of this Contract, the City may require the Company to perform and, if so required, the Company shall perform certain transition Services necessary to shift the Services of the Company to another provider or to the City itself as described below (the “Transition Services”). Transition Services may include but shall not be limited to the following:

- Working with the City to jointly develop a mutually agreed upon Transition Services Plan to facilitate the termination of the Services;
- Notifying all affected service providers and subcontractors of the Company;
- Performing the Transition Services;
- Answering questions regarding the Services on an as-needed basis; and
- Providing such other reasonable Services needed to effectuate an orderly transition to a new service provider.

20. CHANGES.

In the event changes to the Services (collectively “Changes”), become necessary or desirable to the parties, the parties shall follow the procedures set forth in this Section. A Change shall be effective only when documented by a written, dated agreement executed by both parties that expressly references and is attached to this Contract (a “Change Statement”). The Change Statement shall set forth in detail: (i) the Change requested, including all modifications of the duties of the parties; (ii) the reason for the proposed Change; and (iii) a detailed analysis of the impact of the Change on the results of the Services and time for completion of the Services, including the impact on all Milestones and delivery dates and any associated price.

In the event either party desires a Change, the Project Manager for such party shall submit to the other party's Project Manager a proposed Change Statement. If the receiving party does not accept the Change Statement in writing within ten (10) days, the receiving party shall be deemed to have rejected the Change Statement. If the parties cannot reach agreement on a proposed Change, the Company shall nevertheless continue to render performance under this Contract in accordance with its (unchanged) terms and conditions.

Changes that involve or increase in the amounts payable by the City may require execution by the City Manager or a designee depending on the amount. Some increases may also require approval by Charlotte City Council.

21. CITY OWNERSHIP OF WORK PRODUCT.

- 21.1. The parties agree that the City shall have exclusive ownership of all reports, documents, designs, ideas, materials, reports, concepts, plans, creative works, and other work product developed for or provided to the City in connection with this Contract, and all patent rights, copyrights, trade secret rights and other intellectual property rights relating thereto (collectively the "Intellectual Property"). The Company hereby assigns and transfers all rights in the Intellectual Property to the City. The Company further agrees to execute and deliver such assignments and other documents as the City may later require to perfect, maintain and enforce the City's rights as sole owner of the Intellectual Property, including all rights under patent and copyright law. The Company hereby appoints the City as attorney in fact to execute all such assignments and instruments and agree that its appointment of the City as an attorney in fact is coupled with an interest and is irrevocable.
- 21.2. The City grants the Company a royalty-free, non-exclusive license to use and copy the Intellectual Property to the extent necessary to perform this Contract. The Company shall not be entitled to use the Intellectual Property for other purposes without the City's prior written consent, and shall treat the Intellectual Property as "Confidential Information" pursuant to Section 25 of the Contract.
- 21.3. The Company will treat as Confidential Information under the Confidentiality and Non-Disclosure Contract all data in connection with the Contract. City data processed by the Company shall remain the exclusive property of the City. The Company will not reproduce, copy, duplicate, disclose, or in any way treat the data supplied by the City in any manner except that contemplated by the Contract.

22. RELATIONSHIP OF THE PARTIES.

The relationship of the parties established by this Contract is solely that of independent contractors, and nothing contained in this Contract shall be construed to (i) give any party the power to direct or control the day-to-day administrative activities of the other; or (ii) constitute such parties as partners, joint venturers, co-owners or otherwise as participants in a joint or common undertaking; or (iii) make either party an agent of the other, or any Company employee an agent or employee of the City, for any purpose whatsoever. Neither party nor its agents or employees is the representative of the other for any purpose, and neither has power or authority to act as agent or employee to represent, to act for, bind, or otherwise create or assume any obligation on behalf of the other.

23. INDEMNIFICATION.

To the fullest extent permitted by law, the Company shall indemnify, defend and hold harmless each of the "Indemnitees" (as defined below) from and against any and all "Charges" (as defined below) paid or incurred as a result of any claims, demands, lawsuits, actions, or proceedings: (i) alleging violation, misappropriation or infringement of any copyright, trademark, patent, trade secret or other proprietary rights with respect to the

Services or any Products or deliverables provided to the City pursuant to this Contract (“Infringement Claims”); (ii) seeking payment for labor or materials purchased or supplied by the Company or its subcontractors in connection with this Contract; (iii) arising from the Company’s failure to perform its obligations under this Contract, or from any act of negligence or willful misconduct by the Company or any of its agents, employees or subcontractors relating to this Contract, including but not limited to any liability caused by an accident or other occurrence resulting in bodily injury, death, sickness or disease to any person(s) or damage or destruction to any property, real or personal, tangible or intangible; or (iv) arising from any claim that the Company or an employee or subcontractor of the Company is an employee of the City, including but not limited to claims relating to worker’s compensation, failure to withhold taxes and the like. For purposes of this Section: (a) the term “Indemnitees” means the City and each of the City’s officers, officials, employees, agents and independent contractors (excluding the Company); and (b) the term “Charges” means any and all losses, damages, costs, expenses (including reasonable attorneys’ fees), obligations, duties, fines, penalties, royalties, interest charges and other liabilities (including settlement amounts).

If an Infringement Claim occurs, the Company shall either: (i) procure for the City the right to continue using the affected product or service; or (ii) repair or replace the infringing product or service so that it becomes non-infringing, provided that the performance of the overall product(s) and service(s) provided to the City shall not be adversely affected by such replacement or modification. If the Company is unable to comply with the preceding sentence within thirty (30) days after the City is directed to cease use of a product or service, the Company shall promptly refund to the City all amounts paid under this Contract.

This Section 23 shall remain in force despite termination of this Contract (whether by expiration of the term or otherwise).

24. SUBCONTRACTING.

Should the Company choose to subcontract, the Company shall be the prime contractor and shall remain fully responsible for performance of all obligations that it is required to perform under the Contract. Any subcontract entered into by Company shall name the City as a third party beneficiary.

25. CONFIDENTIAL INFORMATION.

25.1. CONFIDENTIAL INFORMATION.

Confidential Information includes any information, not generally known in the relevant trade or industry, obtained from the City or its vendors or licensors or which falls within any of the following general categories:

- 25.1.1. *Trade secrets.* For purposes of this Contract, trade secrets consist of *information* of the City or any of its Companies, contractors or licensors: (a) that derives value from being secret; and (b) that the owner has taken reasonable steps to keep confidential. Examples of trade secrets include information relating to proprietary software, new technology, new Products or Services, flow charts or diagrams that show how things work, manuals that tell how things work and business processes and procedures.
- 25.1.2. *Information of the City or its Companies, contractors or licensors marked “Confidential” or “Proprietary.”*
- 25.1.3. *Information relating to criminal investigations conducted by the City, and records of criminal intelligence information compiled by the City.*
- 25.1.4. *Information contained in the City’s personnel files, as defined by N.C. Gen.*

Exhibit A

Sample City Contract

Stat. 160A-168. This consists of all information gathered and/or maintained by the City about employees, except for that information which is a matter of public record under North Carolina law.

- 25.1.5. *Citizen or employee social security numbers collected by the City.*
- 25.1.6. *Computer security information of the City, including all security features of electronic data processing, or information technology systems, telecommunications networks and electronic security systems. This encompasses but is not limited to passwords and security standards, procedures, processes, configurations, software and codes.*
- 25.1.7. *Local tax records of the City that contains information about a taxpayer's income or receipts.*
- 25.1.8. *Any attorney / City privileged information disclosed by either party.*
- 25.1.9. *Any data collected from a person applying for financial or other types of assistance, including but not limited to their income, bank accounts, savings accounts, etc.*
- 25.1.10. *The name or address of individual homeowners who, based on their income, have received a rehabilitation grant to repair their home.*
- 25.1.11. *Building plans of city-owned buildings or structures, as well as any detailed security plans.*
- 25.1.12. *Billing information of customers compiled and maintained in connection with the City providing utility Services.*
- 25.1.13. *Other information that is exempt from disclosure under the North Carolina public records laws.*

Categories stated in Sections 25.1.3 through 25.1.13 above constitute "Highly Restricted Information," as well as Confidential Information. The Company acknowledges that certain Highly Restricted Information is subject to legal restrictions beyond those imposed by this Contract, and agrees that: (a) all provisions in this Contract applicable to Confidential Information shall apply to Highly Restricted Information; and (b) the Company will also comply with any more restrictive instructions or written policies that may be provided by the City from time to time to protect the confidentiality of Highly Restricted Information.

The parties acknowledge that in addition to information disclosed or revealed after the date of this Contract, the Confidential Information shall include information disclosed or revealed within one year prior to the date of this Contract.

25.2. RESTRICTIONS.

The Company shall keep the Confidential Information in the strictest confidence, in the manner set forth below:

- 25.2.1. It shall not copy, modify, enhance, compile or assemble (or reverse compile or disassemble), or reverse engineer Confidential Information.
- 25.2.2. It shall not, directly or indirectly, disclose, divulge, reveal, report or transfer Confidential Information of the other to any third party or to any individual employed by the Company, other than an employee, agent, subcontractor or vendor of the City or Company who: (i) has a need to know such Confidential Information, and (ii) has executed a confidentiality agreement

incorporating substantially the form of this Section of the Contract and containing all protections set forth herein.

- 25.2.3. It shall not use any Confidential Information of the City for its own benefit or for the benefit of a third party, except to the extent such use is authorized by this Contract or other written agreements between the parties hereto, or is for the purpose for which such Confidential Information is being disclosed.
- 25.2.4. It shall not remove any proprietary legends or notices, including copyright notices, appearing on or in the Confidential Information of the other.
- 25.2.5. The Company shall use its best efforts to enforce the proprietary rights of the City and the City's vendors, licensors and Companys (including but not limited to seeking injunctive relief where reasonably necessary) against any person who has possession of or discloses Confidential Information in a manner not permitted by this Contract.
- 25.2.6. In the event that any demand is made in litigation, arbitration or any other proceeding for disclosure of Confidential Information, the Company shall assert this Contract as a ground for refusing the demand and, if necessary, shall seek a protective order or other appropriate relief to prevent or restrict and protect any disclosure of Confidential Information.
- 25.2.7. All materials which constitute, reveal or derive from Confidential Information shall be kept confidential to the extent disclosure of such materials would reveal Confidential Information, and unless otherwise agreed, all such materials shall be returned to the City or destroyed upon satisfaction of the purpose of the disclosure of such information.

25.3. **EXCEPTIONS.**

The parties agree that the Company shall have no obligation with respect to any Confidential Information which the Company can establish:

- 25.3.1. Was already known to the Company prior to being disclosed by the disclosing party;
- 25.3.2. Was or becomes publicly known through no wrongful act of the Company;
- 25.3.3. Was rightfully obtained by the Company from a third party without similar restriction and without breach hereof;
- 25.3.4. Was used or disclosed by the Company with the prior written authorization of the City;
- 25.3.5. Was disclosed pursuant to the requirement or request of a governmental agency, which disclosure cannot be made in confidence, provided that, in such instance, the Company shall first give to the City notice of such requirement or request;
- 25.3.6. Was disclosed pursuant to the order of a court of competent jurisdiction or a lawfully issued subpoena, provided that the Company shall take use its best efforts to obtain an agreement or protective order providing that, to the greatest possible extent possible, this Contract will be applicable to all disclosures under the court order or subpoena.

25.4. **UNINTENTIONAL DISCLOSURE.**

Notwithstanding anything contained herein in to the contrary, in the event that the Company is unintentionally exposed to any Confidential Information of the City, the Company agrees that it shall not, directly or indirectly, disclose, divulge, reveal, report or transfer such Confidential Information to any person or entity or use such Confidential Information for any purpose whatsoever.

25.5. **REMEDIES.**

The Company acknowledges that the unauthorized disclosure of the Confidential Information of the City will diminish the value of the proprietary interests therein. Accordingly, it is agreed that if the Company breaches its obligations hereunder, the City shall be entitled to equitable relief to protect its interests, including but not limited to injunctive relief, as well as monetary damages.

26. INSURANCE.

26.1. **TYPES OF INSURANCE**

Company shall obtain and maintain during the life of this Contract, with an insurance Company rated not less than "A" by A.M. Best, authorized to do business in the State of North Carolina, acceptable to the Charlotte-Mecklenburg, Risk Management Division the following insurance:

26.1.1. Automobile Liability - Bodily injury and property damage liability covering all owned, non-owned and hired automobiles for limits of not less than \$1,000,000 bodily injury each person, each accident and \$1,000,000 property damage, or \$1,000,000 combined single limit - bodily injury and property damage.

26.1.2. Commercial General Liability - Bodily injury and property damage liability as shall protect the Company and any subcontractor performing Services under this Contract, from claims of bodily injury or property damage which arise from performance of this Contract, whether such operations are performed by the Company, any subcontractor, or anyone directly or indirectly employed by either. The amounts of such insurance shall not be less than \$1,000,000 bodily injury each occurrence/aggregate and \$1,000,000 property damage each occurrence/aggregate, or \$1,000,000 bodily injury and property damage combined single limits each occurrence/aggregate. This insurance shall include coverage for Products, operations, personal and advertising injury, and contractual liability, assumed under the indemnity provision of this Contract.

26.1.3. Workers' Compensation and Employers Liability - meeting the statutory requirements of the State of North Carolina, \$500,000 per accident limit, \$500,000 disease per policy limit, \$500,000 disease each employee limit.

The Company shall not commence any Services in connection with this Contract until it has obtained all of the foregoing types of insurance and such insurance has been approved by the City. The Company shall not allow any subcontractor to commence Services on its subcontract until all similar insurance required of the subcontractor has been obtained and approved.

26.2. **OTHER INSURANCE REQUIREMENTS.**

26.2.1. The City shall be exempt from, and in no way liable for any sums of money, which may represent a deductible in any insurance policy. The payment of such deductible shall be the sole responsibility of the Company and/or subcontractor providing such insurance.

- 26.2.2. The City of Charlotte shall be named as an additional insured for operations or Services rendered under the general liability coverage. The Company's insurance shall be primary of any self-funding and/or insurance otherwise carried by the City for all loss or damages arising from the Company's operations under this agreement.
- 26.2.3. Certificates of such insurance will be furnished to the City and shall contain the provision that the City be given thirty (30) days' written notice of any intent to amend coverage reductions or material changes or terminate by either the insured or the insuring Company.
- 26.2.4. Should any or all of the required insurance coverage be self-funded/self-insured, a copy of the Certificate of Self-Insurance or other documentation from the North Carolina Department of Insurance shall be furnished to the City.
- 26.2.5. If any part of the Services under this Contract is sublet, the subcontractor shall be required to meet all insurance requirements as listed above. However, this will in no way relieve the Company from meeting all insurance requirements or otherwise being responsible for the subcontractor.

27. COMMERCIAL NON-DISCRIMINATION.

As a condition of entering into this Contract, the Company represents and warrants that it will

As a condition of entering into this agreement, the Company represents and warrants that it will fully comply with the City's Commercial Non-Discrimination Policy, as described in Section 2, Article V of the Charlotte City Code, and consents to be bound by the award of any arbitration conducted thereunder. As part of such compliance, the Company shall not discriminate on the basis of race, gender, religion, national origin, ethnicity, age or disability in the solicitation, selection, hiring, or treatment of subcontractors, vendors or suppliers in connection with a City contract or contract solicitation process, nor shall the Company retaliate against any person or entity for reporting instances of such discrimination. The Company shall provide equal opportunity for subcontractors, vendors and suppliers to participate in all of its subcontracting and supply opportunities on City contracts, provided that nothing contained in this clause shall prohibit or limit otherwise lawful efforts to remedy the effects of marketplace discrimination that has occurred or is occurring in the marketplace. The Company understands and agrees that a violation of this clause shall be considered a material breach of this Agreement and may result in termination of this Agreement, disqualification of the Company from participating in City contracts or other sanctions.

As a condition of entering into this Contract, the Company agrees to: (a) promptly provide to the City in a format specified by the City all information and documentation that may be requested by the City from time to time regarding the solicitation, selection, treatment and payment of subcontractors in connection with this Contract; and (b) if requested, provide to the City within sixty days after the request a truthful and complete list of the names of all subcontractors, vendors, and suppliers that the Company has used on City contracts in the past five years, including the total dollar amount paid by the Company on each subcontract or supply contract. The Company further agrees to fully cooperate in any investigation conducted by the City pursuant to the City's Non-Discrimination Policy, to provide any documents relevant to such investigation that are requested by the City, and to be bound by the award of any arbitration conducted under such Policy.

The Company agrees to provide to the City from time to time on the City's request, payment affidavits detailing the amounts paid by the Company to subcontractors and suppliers in connection with this Contract within a certain period of time. Such affidavits shall be in the format specified by the City from time to time

The Company understands and agrees that violation of this Commercial Non-Discrimination provision shall be considered a material breach of this Contract and may result in contract termination, disqualification of the Company from participating in City contracts and other sanctions.

28. NOTICES AND PRINCIPAL CONTACTS.

Any notice, consent or other communication required or contemplated by this Contract shall be in writing, and shall be delivered in person, by U.S. mail, by overnight courier, by electronic mail or by telefax to the intended recipient at the address set forth below:

For the Company:

PHONE: _____

FAX: _____

E-MAIL: _____

For the City:

Karen Ewing
City of Charlotte
Procurement Management Division
600 East Fourth Street, CMGC 9th Floor
Charlotte, NC 28202-2850

PHONE: 704-336-2992

FAX: 704-632-8254

keltmore@ci.charlotte.nc.us

With Copy To (Company):

PHONE: _____

EMAIL: _____

With Copy To (City):

Cindy White
City of Charlotte
City Attorney's Office
600 East Fourth Street
CMGC 15th Floor
Charlotte, NC 28202

PHONE: (704)336-3012

cwhite@ci.charlotte.nc.us

Notice shall be effective upon the date of receipt by the intended recipient; provided that any notice, which is sent by telefax or electronic mail, shall also be simultaneously sent by mail deposited with the U.S. Postal Service or by overnight courier. Each party may change its address for notification purposes by giving the other party written notice of the new address and the date upon which it shall become effective.

29. MISCELLANEOUS.

29.1. ENTIRE AGREEMENT.

This Contract is the entire agreement between the parties with respect to its subject matter, and there are no other representations, understandings, or agreements between the parties with respect to such subject matter. This Contract supersedes all prior agreements, negotiations, representations and proposals, written or oral.

29.2. AMENDMENT.

No amendment or change to this Contract shall be valid unless in writing and signed by both parties to this Contract.

29.3. GOVERNING LAW AND JURISDICTION.

The parties acknowledge that this Contract is made and entered into in Charlotte, North Carolina, and will be performed in Charlotte, North Carolina. The parties further acknowledge and agree that North Carolina law shall govern all the rights, obligations, duties and liabilities of the parties under this Contract, and that North Carolina law shall govern interpretation and enforcement of this Contract and any other matters relating to this Contract (all without regard to North Carolina conflicts of law principles). The parties further agree that any and all legal actions or proceedings relating to this Contract shall be brought in a state or federal court sitting in Mecklenburg County, North Carolina. By the execution of this Contract, the parties submit to the jurisdiction of said courts and hereby irrevocably waive any and all objections, which they may have with respect to venue in any court sitting in Mecklenburg County, North Carolina.

29.4. **BINDING NATURE AND ASSIGNMENT.**

This Contract shall bind the parties and their successors and permitted assigns. Neither party may assign any of the rights and obligations thereunder without the prior written consent of the other. Any assignment attempted without the written consent of the other party shall be void.

29.5. **CITY NOT LIABLE FOR DELAYS.**

It is agreed that the City shall not be liable to the Company, its agents or representatives or any subcontractor for or on account of any stoppages or delay in the performance of any obligations of the City or any other party hereunder caused by injunction or other legal or equitable proceedings or on account of any other delay for any cause beyond the City's reasonable control. The City shall not be liable under any circumstances for lost profits or any other consequential, special or indirect damages.

29.6. **FORCE MAJEURE.**

29.6.1. The Company shall be not liable for any failure or delay in the performance of its obligations pursuant to this Contract (and such failure or delay shall not be deemed a default of this Contract or grounds for termination hereunder if all of the following conditions are satisfied: (i) if such failure or delay: (a) could not have been prevented by reasonable precaution, and (b) cannot reasonably be circumvented by the non-performing party through the use of alternate sources, work-around plans, or other means; and (ii) if and to the extent such failure or delay is caused, directly or indirectly, by fire, flood, earthquake, hurricane, elements of nature or acts of God, acts of war, terrorism, riots, civil disorders, rebellions or revolutions, or court order.

29.6.2. Upon the occurrence of an event which satisfies all of the conditions set forth above (a "Force Majeure Event") the Company shall be excused from any further performance of those of its obligations pursuant to this Contract affected by the Force Majeure Event for as long as (a) such Force Majeure Event continues and (b) the Company continues to use commercially reasonable efforts to recommence performance whenever and to whatever extent possible without delay.

29.6.3. Upon the occurrence of a Force Majeure Event, the Company shall immediately notify the City by telephone (to be confirmed by written notice within two (2) days of the inception of the failure or delay) of the occurrence of a Force Majeure Event and shall describe in reasonable detail the nature of the Force Majeure Event. If any Force Majeure Event prevents the Company

from performing its obligations for more than five (5) days, the City may terminate this Contract.

29.6.4. Strikes, slow-downs, walkouts, lockouts, and individual disputes are not excused under this provision.

29.7. SEVERABILITY.

The invalidity of one or more of the phrases, sentences, clauses or sections contained in this Contract shall not affect the validity of the remaining portion of the Contract so long as the material purposes of the Contract can be determined and effectuated. If any provision of this Contract is held to be unenforceable, then both parties shall be relieved of all obligations arising under such provision, but only to the extent that such provision is unenforceable, and this Contract shall be deemed amended by modifying such provision to the extent necessary to make it enforceable while preserving its intent.

29.8. NO PUBLICITY.

No advertising, sales promotion or other materials of the Company or its agents or representations may identify or reference this Contract or the City in any manner absent the written consent of the City.

29.9. APPROVALS.

All approvals or consents required under this Contract must be in writing.

29.10. WAIVER.

No delay or omission by either party to exercise any right or power it has under this Contract shall impair or be construed as a waiver of such right or power. A waiver by either party of any covenant or breach of this Contract shall not be constitute or operate as a waiver of any succeeding breach of that covenant or of any other covenant. No waiver of any provision of this Contract shall be effective unless in writing and signed by the party waiving the rights.

29.11. SURVIVAL OF PROVISIONS.

The following sections of this Contract shall survive the termination hereof:

Section 4.3 "Employment Taxes and Employee Benefits"
Section 15 "Representations and Warranties of Company"
Section 18 "Term and Termination of Contract"
Section 21 "City Ownership of Work Product"
Section 23 "Indemnification"
Section 25 "Confidential Information"
Section 26 "Insurance"
Section 28 "Notices and Principal Contacts"
Section 29 "Miscellaneous"

29.12. CHANGE IN CONTROL.

In the event of a change in "Control" of the Company (as defined below), the City shall have the option of terminating this Contract by written notice to the Company. The Company shall notify the City within ten (10) days of the occurrence of a change in control. As used in this Contract, the term "Control" shall mean the possession, direct or indirect, of either (i) the ownership of or ability to direct the voting of, as the case may be fifty-one percent (51%) or more of the equity interests, value or voting power in the Company or (ii) the power to direct or cause the direction of the management and policies of the Company whether through the ownership of voting securities, by contract or otherwise.

- 29.13. **DRAFTER’S PROTECTION.**
Each of the Parties has agreed to the use of the particular language of the provisions of this Contract and any questions of doubtful interpretation shall not be resolved by any rule or interpretation against the drafters, but rather in accordance with the fair meaning thereof, having due regard to the benefits and rights intended to be conferred upon the Parties hereto and the limitations and restrictions upon such rights and benefits intended to be provided.
- 29.14. **FAMILIARITY AND COMPLIANCE WITH LAWS AND ORDINANCES.**
The Company agrees to make itself aware of and comply with all local, state and federal ordinances, statutes, laws, rules and regulations applicable to the Services. The Company further agrees that it will at all times during the term of this Contract be in compliance with all applicable federal, state and/or local laws regarding employment practices. Such laws will include, but shall not be limited to, workers' compensation, the Fair Labor Standards Act (FLSA), the Americans with Disabilities Act (ADA), the Family and Medical Leave Act (FMLA) and all OSHA regulations applicable to the Services.
- 29.15. **CONFLICT OF INTEREST.**
The Company covenants that its officers, employees and shareholders have no interest and shall not acquire any interest, direct or indirect that would conflict in any manner or degree with the performance of Services required to be performed under the Contract.
- 29.16. **NO BRIBERY.**
The Company certifies that neither it, any of its affiliates or subcontractors, nor any employees of any of the forgoing has bribed or attempted to bribe an officer or employee of the City in connection with the Contract.
- 29.17. **HARASSMENT.**
The Company agrees to make itself aware of and comply with the City's Harassment Policy. The City will not tolerate or condone acts of harassment based upon race, sex, religion, national origin, color, age, or disability. Violators of this policy will be subject to termination.
- 29.18. **TRAVEL UPGRADES.**
The City has no obligation to reimburse the Company for any travel or other expenses incurred in connection with this Contract unless this Contract specifically requires reimbursement. If this Contract requires reimbursement by the City: (a) the City will only pay coach/economy rate airline fares, and (b) the Company’s invoices shall include sufficient detail of travel expenses to demonstrate that fares were at coach/economy rates. Notwithstanding the forgoing, nothing in this provision shall preclude complimentary upgrades to first class or business class seating, mileage, points, or credits based upgrades, or upgrades paid for by the contractor so long as the City is not charged for or asked to reimburse the upgrade charge or the value of the miles, points, or credits used.
- 29.19. **TAXES.**
Except as specifically stated elsewhere in this Contract, the Company shall pay all applicable federal, state and local taxes which may be chargeable against the performance of the Services. The Company consents to and authorizes the City to collect any and all delinquent taxes and related interest, fines, or penalties of the Company by reducing any payment, whether monthly, quarterly, semi-annually, annually, or otherwise, made by the City to the Company pursuant to this Contract

for an amount equal to any and all taxes and related interest, fines, or penalties owed by the Company to the City. The Company hereby waives any requirements for notice under North Carolina law for each and every instance that the City collects delinquent taxes pursuant to this paragraph. This paragraph shall not be construed to prevent the Company from filing an appeal of the assessment of the delinquent tax if such appeal is within the time prescribed by law.

29.20. UNIFORM ADMINISTRATIVE REQUIREMENTS

By entering into this Contract, the Company agrees to comply with all applicable provisions of *Title 2, Subtitle A, Chapter II, Part 200* – Uniform Administrative Requirements, Cost Principles, and Audit Requirements for Federal Awards contained in *Title 2 C.F. R. § 200 et seq.*

29.21. COUNTERPARTS.

This Contract may be executed in any number of counterparts, all of which taken together shall constitute one single agreement between the parties.

[Signature Page Follows]

Exhibit A
Sample City Contract

IN WITNESS WHEREOF, and in acknowledgment that the parties hereto have read and understood each and every provision hereof, the parties have caused this Contract to be executed on the date first written above.

COMPANY:

BY: _____

PRINT NAME: _____

TITLE: _____

DATE: _____

CITY OF CHARLOTTE:
CITY MANAGER'S OFFICE

BY: _____

PRINT NAME: _____

TITLE: _____

DATE: _____

CITY OF CHARLOTTE:
RISK MANAGEMENT DIVISION

BY: _____

PRINT NAME: _____

TITLE: _____

DATE: _____

The Charlotte Observer Publishing Co.

Charlotte, NC

Affidavit of Publication

North Carolina } ss

Mecklenburg County }

Charlotte Observer

REFERENCE: 205406 CITY OF CHARLOTTE PROCUREMENT

0002885308 REQUEST FOR PROPOSALS Sealed
proposal responses will be received by the City
of Charlotte, Procurement Management Division

Before the undersigned, a Notary Public of said County and State, duly authorized to administer oaths affirmations, etc., personally appeared, being duly sworn or affirmed according to law, doth depose and say that he/she is a representative of The Charlotte Observer Publishing Company, a corporation organized and doing business under the laws of the State of Delaware, and publishing a newspaper known as The Charlotte Observer in the city of Charlotte, County of Mecklenburg, and State of North Carolina and that as such he/she is familiar with the books, records, files, and business of said Corporation and by reference to the files of said publication, the attached advertisement was inserted. The following is correctly copied from the books and files of the aforesaid Corporation and Publication.

PUBLISHED ON: 01/25/2017

AD SPACE: 24 LINES

FILED ON: 01/31/2017



NAME: Judith M. Deans

TITLE: Acctg Clerk

DATE: FEB 01 2017

In Testimony Whereof I have hereunto set my hand and affixed my seal, the day and year aforesaid.

Notary: [Signature]

My commission Expires: / /

My Commission Expires May 27, 2021



GameTime
 c/o Dominica Recreation Products, Inc.
 P.O. Box 520700
 Longwood, FL 32752-0700
 800-432-0162 * 407-331-0101
 Fax: 407-331-4720
www.playdrp.com

12/27/2019
 Quote #100887-01-01

Royal Palm Park

Village of Palm Springs
 Attn: Justin Lucas
 226 Cypress Lane
 Palm Springs, FL 33461
 Phone: 561-964-8820
jlucas@vpsfl.org

Ship to Zip 33461

Qty	Part #	Description	List \$	% Disc.	Selling \$	Ext. Selling \$
		- Climbing Wall to Remain in place - Existing Borders to remain in place - New Sidewalk to play area by installer, all fence work if needed by others - Wood Fiber Top-off by others - Shade should be installed after new playground equipment is installed. (or at least coordinated for proper install location)				
1	INSTALL	5-Star Plus - Removal & Disposal of Existing Playground and Swing			\$3,000.00	\$3,000.00
1	178749	GameTime - Owner's Kit			\$58.00	\$58.00
1	5178	GameTime - Welcome Sign (2-5)	\$499.00	3.00	\$484.03	\$484.03
1	RDU	GameTime - 2-5 Year Old Natural Playground - Timber Decor	\$35,601.00	24.00	\$27,056.76	\$27,056.76
		(1) 26094 -- Triangular Shroud				
		(2) 91150 -- Entryway - Timbers				
		(1) 91157 -- Archway W/ Socket - Timbers				
		(1) 91249 -- 3'0" - 3'6" Lily Pad Spiral Climber				
		(1) 91223 -- 3' 0" Plank Climber - Timbers				
		(7) 80001 -- 49"Tri Punched Steel Deck				
		(1) 90508 -- 4' Double Zip Slide, Std Dk				
		(1) 80082 -- Slide Transfer				
		(1) 81766 -- Leaf Seat				
		(1) 91151 -- Climber Entryway - Timbers				
		(1) 36019 -- Worm Hole Attachment				
		(1) 36030 -- Single Link Cross Beam Powerscape Plus				
		(2) 91457 -- Sensory Wave Entryway				
		(1) 91377 -- PS S Wave Up & On LNK (3'-3'6)				
		(1) 80656 -- Access Attachment 3'& 4'				
		(1) 90029 -- 3' Transfer Platform W/Barrier				
		(5) 90267 -- 9' Upright, Alum				
		(1) 90265 -- 7' Upright, Alum				
		(2) 90268 -- 10' Upright, Alum				
		(2) G90262 -- 4' Upright, Galv				
		(2) G90268 -- 10' Upright, Galv				
		(1) 80687 -- Handhold/Kick Plate Pkg				



GameTime
c/o Dominica Recreation Products, Inc.
P.O. Box 520700
Longwood, FL 32752-0700
800-432-0162 * 407-331-0101
Fax: 407-331-4720
www.playdrp.com

12/27/2019
Quote #100887-01-01

Royal Palm Park

Qty	Part #	Description	List \$	% Disc.	Selling \$	Ext. Selling \$
1	Frog	PlayWorx GFRC - GFRP - Frog	\$7,886.00	3.00	\$7,649.42	\$7,649.42
1	38233	GameTime - Forked Balance Beam	\$3,408.00	9.00	\$3,101.28	\$3,101.28
1	38111	GameTime - Tree Stump	\$643.00	6.00	\$604.42	\$604.42
1	RDU	GameTime - Xscape Swing Frame - 7' High (2) 36071 -- Belt Seat Package (1) 36056 -- Ada Xscape Swing	\$1,914.00	3.86	\$1,840.20	\$1,840.20
1	38024	GameTime - Pond Fun Facts	\$960.00	16.00	\$806.40	\$806.40
1	38212	GameTime - Pond Bench	\$803.00	9.00	\$730.73	\$730.73
1	38209	GameTime - Pond Life Trash Receptacle	\$1,132.00	16.00	\$950.88	\$950.88
1	INSTALL	5-Star Plus - Five Star Plus Playground Installation Services- <i>Performed by a Certified Installer; includes meeting and unloading delivery truck, signed completion forms, site walkthrough, 90 day site revisit by installation foreman, and 3-Year Labor Warranty!</i>			\$13,600.00	\$13,600.00
60	INSTALL	5-Star Plus - Concrete Pad or Path - Standard per sq. ft.			\$9.90	\$594.00
1	INSTALL	5-Star Plus - Signed/Sealed FBC 2017 6th Ed Building Code Drawings			\$995.00	\$995.00
1	INSTALL	5-Star Plus - Building Permits- <i>Permit Running Only - All fees for Permits to be paid by City Siteplan to be provided by the city for permitting.</i>			\$600.00	\$600.00
Contract: OMNIA					Sub Total	\$62,071.12
					Freight	\$2,405.01
					Total	\$64,476.13

This quote was prepared by Rob Dominica, President.
For questions or to order please call - 800-432-0162 ext. 113 robd@gametime.com

All pricing in accordance with Omnia Partners / U.S. Communities Contract #2017001134.
All terms in the Omnia Partners / U.S. Communities Contract take precedence over terms shown below.
For more information on the Omnia Partners / U.S. Communities contract please visit [Omnia Partners Public Sector GameTime](http://OmniaPartnersPublicSectorGameTime)

Permits are not included in cost, unless specifically listed in pricing. If permits are required Signed/Sealed drawings are usually needed and are also not included unless specifically listed in pricing. Any costs for municipal permits, paid by installer, will be charged back to the owner. Adding permits to any job will increase the length of completion, expect total time to be about **120 days**, after receipt of Site Plan from owner/customer (this is not due to manufacturing but rather the permit process at the municipality level). It is expected that the owner will provide approved site plans of the area for the permit office, and will help and assist in the securing of all required approvals before assembly of equipment can begin. Installer cannot provide site plans. The permit process can not begin until the site plans are available. If additional permitting requirements are needed during the process, those will be added and billed accordingly, i.e. soil density test, formed footers, etc.



GameTime
c/o Dominica Recreation Products, Inc.
P.O. Box 520700
Longwood, FL 32752-0700
800-432-0162 * 407-331-0101
Fax: 407-331-4720
www.playdrp.com

12/27/2019
Quote #100887-01-01

Royal Palm Park

Payment Terms: Governmental Purchase Order.

Purchases in excess of \$1,000.00 to be supported by your written purchase order made out to GameTime.

Net 30 days subject to approval by GameTime Credit Manager. A completed Credit Application and Bank Reference Authorization, must be received with the order. The decision on credit is the sole discretion of GameTime/PlayCore. A 1.5% per month finance charge will be imposed on all past due accounts.

Multiple Invoices: Invoices will be generated upon services rendered. When equipment ships it will be invoiced separately from installation and/or other services. Terms are Net 30 for each individual invoice.

This Quotation is subject to policies in the current GameTime Park and Playground Catalog and the following terms and conditions. Our quotation is based on shipment of all items at one time to a single destination, unless noted, and changes are subject to price adjustment.

Pricing: Firm for 60 days from date of quotation.

Shipment: F.O.B. factory, order shall ship within 45 days after GameTime's receipt and acceptance of your purchase order, color selections, approved submittals, and receipt of payment.

Taxes: State and local taxes will be added at time of invoicing, if not already included, unless a tax exempt certificate is provided at the time of order entry.

Exclusions: Unless specifically discussed, this quotation excludes all sitework and landscaping; removal of existing equipment; acceptance of equipment and off-loading; storage of goods prior to installation; security of equipment (on site and at night); equipment assembly and installation; safety surfacing; borders; drainage; signed/sealed drawings; or permits.

Installation Terms: Shall be by a Certified Installer. The installer is an independent installer and not part of PlayCore, GameTime, nor Dominica Recreation Products. If playground equipment, installer will be NPSI and Factory Trained and Certified. Unless otherwise noted, installation is based on a standard installation consistent with GameTime installation sheets and in suitable soil with a sub-base that will allow proper playground installation. Drainage is not part of our scope of work unless otherwise noted. Customer shall be responsible for scheduling and coordination with the installer. Site should be level and allow for unrestricted access of trucks and machinery. Customer shall also provide a staging and construction area. Installer not responsible for sod replacement or damage to access path and staging area. Customer shall be responsible for unknown conditions such as buried utilities, tree stumps, rock, or any concealed materials or conditions that may result in additional labor or material costs. Customer will be billed hourly or per job directly by the installer for any additional costs that were not previously included.

Acceptance of quotation:

Accepted By (printed): _____

P.O. No: _____

Signature: _____



Date: _____

Title: _____

Phone: _____

E-Mail: _____

Purchase Amount: **\$64,476.13**

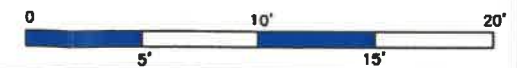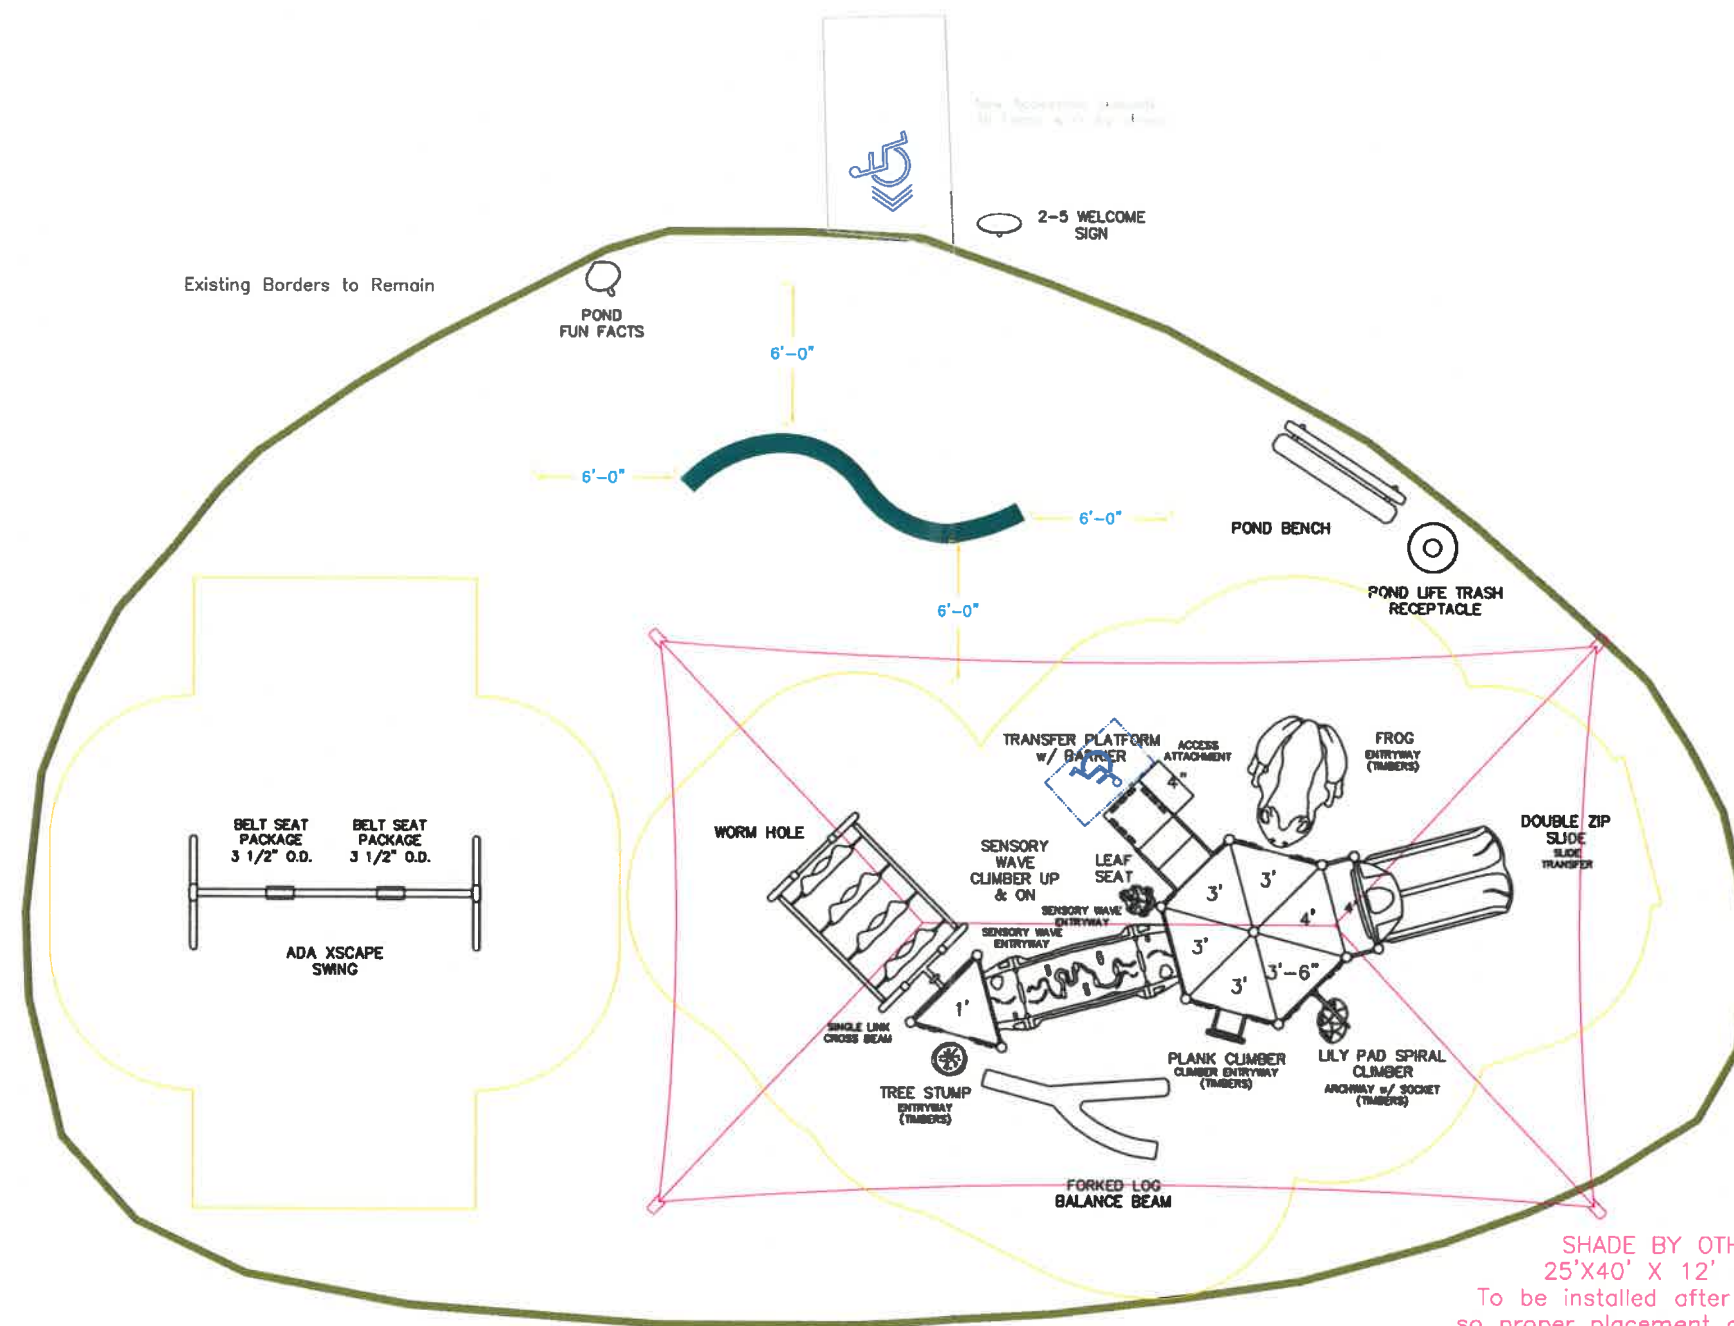

150 PlayCore Drive SE
Fort Payne, AL 35967
www.gametime.com

Royal Palm Park
Village of Palm Springs

Representative
Dominica Recreation Products

This play
equipment is
recommended
for children ages
2-5 & 5-12

Minimum Area Required:
Scale:
This drawing can be
scaled only when in
an 18" x 24" format

IMPORTANT: Soft resilient surfacing
should be placed in the use zones of all
equipment, as specified for each type of
equipment, and at depths to meet the
critical fall heights as specified by the U.S.
consumer Product Safety Commission,
ASTM standard F 1487 and Canadian
Standard CAN/CSA-Z-614

Drawn By:
Rob
Date:
12-23-19
Drawing Name:
Royal Palm



Intellectual property of GameTime, a PlayCore Company. The site shown in rendering is an interpretation and may not reflect exact site conditions.

Royal Palm Park

Village of Palm Springs, FL



Playpalette: Rainforest

Intellectual property of GameTime, a PlayCore Company. The site shown in rendering is an interpretation and may not reflect exact site conditions.

Royal Palm Park

Village of Palm Springs, FL



Playpalette: Rainforest

Intellectual property of GameTime, a PlayCore Company. The site shown in rendering is an interpretation and may not reflect exact site conditions.

Royal Palm Park

Village of Palm Springs, FL



Playpalette: Rainforest

Intellectual property of GameTime, a PlayCore Company. The site shown in rendering is an interpretation and may not reflect exact site conditions.

Royal Palm Park

Village of Palm Springs, FL



Playpalette: Rainforest

Intellectual property of GameTime, a PlayCore Company. The site shown in rendering is an interpretation and may not reflect exact site conditions.



A PLAYCORE Company

www.gametime.com

Royal Palm Park

Village of Palm Springs, FL



www.playdrp.com



A **PLAYCORE** Company

GAMETIME 2020 OMNIA PARTNERS U.S. COMMUNITIES PRICE LIST 2001

GAMETIME PRODUCTS & SERVICES

Effective Date: January 1, 2020

**GameTime Division
PlayCore Wisconsin, Inc.
150 PlayCore Drive, SE
Fort Payne, Alabama 35967**

**Telephone: 256/845-5610
Facsimile: 256/845-9361
E-mail: info@gametime.com
Web Site: www.gametime.com**



GAMETIME POLICIES

Specifications: Specifications were current at the time of publication. GameTime has an ongoing policy of product improvement and therefore reserves the right to modify specifications or discontinue products without notice.

Terms of sale: To governmental agencies and tax supported institutions, and those with approved credit, payment is due 30 days from the date of invoice. A 1.5% per month finance charge will be imposed on all past due accounts. We also accept payment by VISA, MasterCard or American Express. All other orders will require a 50% deposit at time of order entry. The balance will be due with a certified check upon receipt of shipment (C.O.D.).

Prices: Prices are F.O.B. factory and do not include freight charges. All prices were current at time of publication and quoted in U.S. Funds. Prices are subject to change without notice. Current prices will apply at the time of shipment. Due to the abnormally high cost of fuel and its impact on many of the materials used in our industry, quotations are valid for 30 days only and prices may be subject to material and fuel surcharges at time of shipment.

Freight charges: Freight charges are determined and collected by the carrier unless GameTime is requested and agrees to prepay and add these costs to the invoice.

Taxes: If applicable, taxes will be added to the invoice except when a tax exempt certificate is provided with the purchase order at the time of order entry.

Minimum Order: Our minimum order is US \$50.00.

Order cancellation: Once accepted, orders can be canceled only with the consent of GameTime, and on terms which will indemnify GameTime against loss. Canceled orders will be subject to a restocking fee. Equipment "built-to-order" is non-cancelable.

Domestic shipments: Unless specifically given routing instructions on the purchase order, shipment will be made via the carrier we consider to be the most economical and practical in reaching the final destination.

Delays in transit: GameTime is not responsible for delays in transit and such delays shall not alter our invoicing terms.

Loss or damage in transit: GameTime is not responsible for loss or damage in transit. Carefully check all materials received; any shortage, discrepancy or damage must be noted on the delivery receipt and signed by the carriers representative. Failure to note exceptions on the delivery receipt may impair your right to recovery from the carrier.

Weights: All published weights are estimated and include appropriate packing materials. Actual weights may vary slightly.

GAMETIME ONLY 2020 OMNIA PARTNERS - U.S.C PRICE LIST 2001

TABLE OF CONTENTS

		<u>Page No.</u>
<u>1.0 Park and Playground Equipment</u>		
1.1 GameTime Play Equipment (see	Playground Equipment Ages 2 - 12 Years	6
<u>2.0 Outdoor Fitness Equipment</u>		
2.1 GameTime Fitness	Youth & Adult Fitness Apparatus	111
<u>3.0 Site Accessories</u>		
3.1 GameTime	Park and Site Furnishings	116
3.2 GTShade	Shade Structures	132
<u>4.0 Surfacing Materials</u>		
4.1 GameTime GTImpax Safety	Engineered Wood Fiber	164
4.2 Surfacing Products	Recycled Materials (Shredded)	166
4.3	Recycled Rubber Tiles	168
4.4	Poured-In-Place & Bonded Rubber	171
4.5	Artificial Turf	173
4.6	Interlocking Rubber Tiles	174
4.7	Surfacing Accessories	175
<u>5.0 Support Services</u>		
GameTime Sales Agencies	Design & Project Management	177
GameTime Sales Agencies	Installation, Sitework, Layout, Repair, Maintenance, Removal, Disposal	178

GAMETIME 2020 OMNIA - U.S.C. DISCOUNT SCHEDULE 2001

GENERAL DESCRIPTION OF PRODUCTS AND/OR SERVICES

USC DISCT

1.0 *Park and Playground Equipment* including, but not limited to, themed systems, stand-alone activities, system components, and replacement parts.

1.1	GameTime Play Equipment (see volume discount below)	Principal Components	24%
		Primary Components	20%
		Ancillary Accessories	18%
		Complimentary Products	16%
		Companion Accessories	9%
		Auxiliary Products (PlayWorx)	6%
		Enhancement Products	3%
		Exempt Specials	0%

2.0 *Outdoor Fitness Equipment* for all ages and levels including, but not limited to, challenge courses, strength building and resistance mechanisms, multigenerational fitness, optional precision timing systems, climbing walls, pool equipment, pool lifts, and pool timing systems.

2.1	GameTime Fitness	Companion Accessories	9%
		Auxiliary Products	6%
		Contributory Products	3%
		Exempt Accessories	0%

3.0 *Site Accessories* such as, but not limited to, benches, picnic tables, planters, bike racks, bike lockers, shelter and shade structures, bleachers, grandstands, scoreboards and other related site accessories.

3.1	GameTime	Ancillary Components	3%
		Adjunct Accessories	3%
3.2	GTShade	Shade Structures	3%

GAMETIME 2020 OMNIA - U.S.C. DISCOUNT SCHEDULE 2001

GENERAL DESCRIPTION OF PRODUCTS AND/OR SERVICES

USC DISCT

4.0 Surfacing Materials including but not limited to pour-in-place, rubber tiles, wood fiber, and recycled materials.

GameTime & GTImpax	Engineered Wood Fiber	18%
	Recycled Materials (Shredded)	
	Tiles	
	Poured-In-Place & Bonded	
	Turf	
	Interlocking Tiles	
	Surfacing Accessories	

5.0 Services such as, but not limited to, installation, design, layout, repair and/or maintenance, removal, disposal, project management and any other related Services to provide customer support.

GameTime Services	Design & Project Management	No Charge
GameTime Sales Agencies	Design, Project Management, Community Install Services	See Price List
GameTime Installers	Installation, Sitework, Layout, Repair, Maintenance, Removal, Disposal	See Price List

Volume Discounts

Volume single purchases of GameTime composite play systems at U.S. Communities net pricing shall be eligible for an additional discount of 5% for orders totaling from \$50,000 to \$75,000; 10% from \$75,000 to \$100,000 and 15% for orders exceeding \$100,000.

Installation Fees

See *GameTime U.S. Communities Installation Charges*

Shipping and Delivery – Shipping Program

Shipments shall be f.o.b. destination with freight charges prepaid and added separately.



GameTime Division
PlayCore Wisconsin, Inc.
150 Playcore Drive SE
Fort Payne, AL 35967
Tel: 800.235.2440

OMNIA PARTNERS - U.S. COMMUNITIES PRICE LIST 2001

<u>PART GROUP DESCRIPTIONS</u>		<u>USC Discount</u>
05	Principal Components	24%
06	Attendant Products	24%
10	Primary Components	24%
15	Primary Apparatus	16%
18	Adjunct Component	24%
20	Surfacing Accessories	18%
22	Companion Components	16%
32	Component Products	3%
34	Component Extensions	3%
35	Compliment Products	16%
40	Auxiliary Products	6%
42	Associate Products	16%
44	Companion Products	3%
45	Exempt Products	0%
46	Apparatus Products	16%
47	Companion Accessories	9%
48	Affiliate Products	6%
49	Core Products	16%
50	Developmental Products	20%
51	Enhancement Products	3%
52	Adjunct Products	16%
54	Product Extensions	9%
62	Adjunct Accessories	3%
70	Ancillary Components	3%
73	Supplement Products	3%
80	Exempt Accessories	0%
85	Exempt Parts	0%

GAMETIME PLAY EQUIPMENT

Part No.	Part Group	Item Description	Unit	Commercial Price	USC Disc	USC Net Price
1	49	S Hook	EA	\$ 2.34	16%	\$ 1.96
53	35	Health Ladder	EA	\$ 1,462.00	16%	\$ 1,228.08
80	42	Chain (Per Foot)	LF	\$ 3.47	16%	\$ 2.91
107	16	Cast Alum Seat H H Seat	EA	\$ 46.00	24%	\$ 34.96
109	15	Trapeze Ring Single	EA	\$ 53.00	16%	\$ 44.52
128	70	Ground Sockets	EA	\$ 134.00	3%	\$ 129.98
200	51	Four Seat Buck-A-Bout	EA	\$ 1,408.00	3%	\$ 1,365.76
211	16	Top	EA	\$ 7.84	24%	\$ 5.95
213	70	Clevis	EA	\$ 4.24	3%	\$ 4.11
243	48	Buck-A-Bout, 2 Seat	EA	\$ 1,672.00	6%	\$ 1,571.68
311	42	Top	EA	\$ 6.00	16%	\$ 5.04
325	48	Whirl W/ Mechanical Brake	EA	\$ 2,382.00	6%	\$ 2,239.08

GAMETIME PLAY EQUIPMENT

Part No.	Part Group	Item Description	Unit	Commercial Price	USC Disc't	USC Net Price
342	70	Portable Tetherball Set	SET	\$ 278.00	3%	\$ 269.66
343	70	Permanent Tetherball Set	SET	\$ 146.00	3%	\$ 141.62
396	70	Mini Bike Assembly	EA	\$ 942.00	3%	\$ 913.74
564	35	Curved Balance Beam	EA	\$ 771.00	16%	\$ 647.64
618	35	Space Module	EA	\$ 4,404.00	16%	\$ 3,699.36
619	15	Space Crawlway	EA	\$ 1,874.00	16%	\$ 1,574.16
655	15	Dome Climber	EA	\$ 1,373.00	16%	\$ 1,153.32
657	15	Eagle'S Perch	EA	\$ 3,557.00	16%	\$ 2,987.88
831	70	Basic T-Swing	EA	\$ 889.00	3%	\$ 862.33
919	48	Whirl-Hydraulic Brake	EA	\$ 4,931.00	6%	\$ 4,635.14
954	15	Giant Muscle Man W/Climb Poles	EA	\$ 5,144.00	16%	\$ 4,320.96
999	48	Super Seat li	EA	\$ 120.00	6%	\$ 112.80
1013	16	Center Fitting	EA	\$ 163.00	24%	\$ 123.88
1016	16	2" To 1" Tee (Casting)	EA	\$ 46.00	24%	\$ 34.96
1018	16	Cap	EA	\$ 27.00	24%	\$ 20.52
1019	16	3 Way Cast	EA	\$ 31.00	24%	\$ 23.56
1022	16	Pipe Plug	EA	\$ 4.40	24%	\$ 3.34
1027	16	Plug	EA	\$ 2.59	24%	\$ 1.96
1029	16	2 Elbow Alum	EA	\$ 105.00	24%	\$ 79.80
1031	16	Alum. Eye Casting	EA	\$ 22.00	24%	\$ 16.72
1033	16	1 1/4" To 1 1/4" Alum Tee	EA	\$ 29.00	24%	\$ 22.04
1047	70	Cush Bump Belt Seat W/Shooks	EA	\$ 91.00	3%	\$ 88.27
1080	49	Heavy-Duty Chain (Per Foot)	LF	\$ 5.18	16%	\$ 4.35
1089	52	Spring Mount Casting	EA	\$ 21.00	16%	\$ 17.64
1170	16	Pipe Plug	EA	\$ 4.77	24%	\$ 3.62
1171	16	Pipe Plug	EA	\$ 2.92	24%	\$ 2.21
1172	16	2" Pipe Plug	EA	\$ 5.00	24%	\$ 3.80
1173	16	3" Cast Al Dome Pipe Cap	EA	\$ 4.12	24%	\$ 3.13
1313	35	Graduated Balance Beam	EA	\$ 962.00	16%	\$ 808.08
1461	52	2 3/8" O.D. Swing Hanger	EA	\$ 57.00	16%	\$ 47.88
1462	49	3 1/2" O.D. Swing Hanger	EA	\$ 59.00	16%	\$ 49.56
1463	54	5" O.D. Swing Hanger-Painted	EA	\$ 67.00	9%	\$ 60.97
1464	54	8521 Enclosed Tot Seat Pkg 5" Od	EA	\$ 306.00	9%	\$ 278.46
1467	52	985 Super Seat 2 Pkg 5" Od	EA	\$ 276.00	16%	\$ 231.84
1468	54	2958 Belt Seat Pkg 5" Od	EA	\$ 243.00	9%	\$ 221.13
1469	54	2684 Enclosed Tot Seat 2 3/8" Od	EA	\$ 296.00	9%	\$ 269.36
1470	54	2686 Enclosed Tot Seat 3 1/2" Od	EA	\$ 303.00	9%	\$ 275.73
1477	52	Bc2609 Super Seat 2 2 3/8" Od	EA	\$ 288.00	16%	\$ 241.92
1479	52	Bc2610 Super Seat 2 3 1/2" Od	EA	\$ 292.00	16%	\$ 245.28
1481	54	2954 Belt Seat 2 3/8" Od	EA	\$ 250.00	9%	\$ 227.50
1483	54	2955 Belt Seat 3 1/2" Od	EA	\$ 255.00	9%	\$ 232.05
1485	52	Swing Hanger 2 3/8"O.D. Painted	EA	\$ 62.00	16%	\$ 52.08
1486	54	Swing Hanger 3 1/2"O.D. Painted	EA	\$ 65.00	9%	\$ 59.15
1487	52	Swing Hanger 5"O.D. Galvd	EA	\$ 60.00	16%	\$ 50.40

GAMETIME PLAY EQUIPMENT

Part No.	Part Group	Item Description	Unit	Commercial Price	USC Disc't	USC Net Price
1488	15	Trapeze Hanger Package	EA	\$ 88.00	16%	\$ 73.92
1526	15	Ragin' Rotator	EA	\$ 1,408.00	16%	\$ 1,182.72
1892	35	Vine Trellis	EA	\$ 2,599.00	16%	\$ 2,183.16
1981	15	Upper Body Trainer F/S	EA	\$ 2,439.00	16%	\$ 2,048.76
2313	48	Saddle Seat	EA	\$ 181.00	6%	\$ 170.14
3087	15	Rainbow Arch	EA	\$ 1,782.00	16%	\$ 1,496.88
3131	70	Spider Net Small	EA	\$ 17,099.00	3%	\$ 16,586.03
3137	51	Omnitri Net	EA	\$ 24,737.00	3%	\$ 23,994.89
3140	48	KidNetix Apollo	EA	\$ 16,465.00	6%	\$ 15,477.10
3142	16	End Cap	EA	\$ 6.30	24%	\$ 4.78
3143	70	KidNetix Gateway	EA	\$ 13,199.00	3%	\$ 12,803.03
3144	70	KidNetix Eclipse	EA	\$ 31,299.00	3%	\$ 30,360.03
3146	70	KidNetix AstroJump	EA	\$ 13,559.00	3%	\$ 13,152.23
3147	48	Axis	EA	\$ 14,859.00	6%	\$ 13,967.46
3148	48	Roundabout	EA	\$ 23,499.00	6%	\$ 22,089.06
3156	70	Spider Net Medium	EA	\$ 21,759.00	3%	\$ 21,106.23
3158	70	Spider Net Large	EA	\$ 36,059.00	3%	\$ 34,977.23
3205	15	Spinning Sensory Wave Seat	EA	\$ 1,132.00	16%	\$ 950.88
3206	15	FS Sensory Wave Arch System	EA	\$ 4,544.00	16%	\$ 3,816.96
3207	15	FS Sensory Wave Corner Arch	EA	\$ 5,911.00	16%	\$ 4,965.24
3208	15	FS Sensory Wave Horseshoe Arch	EA	\$ 8,646.00	16%	\$ 7,262.64
3209	15	FS Sensory Wave Ground Level S	EA	\$ 5,546.00	16%	\$ 4,658.64
3210	15	FS Sensory Wave Ground Level Transfer	EA	\$ 4,058.00	16%	\$ 3,408.72
3240	15	Sensory Ring	EA	\$ 552.00	16%	\$ 463.68
3249	44	Harmonic Chimes (set of 7)	EA	\$ 6,750.00	3%	\$ 6,547.50
3253	15	Sensory Carwash	EA	\$ 28,372.00	16%	\$ 23,832.48
3256	32	Cantata Chimes	EA	\$ 4,541.00	3%	\$ 4,404.77
3259	32	Concert Trio	EA	\$ 4,028.00	3%	\$ 3,907.16
3260	15	Sensory Whirlpool	EA	\$ 17,363.00	16%	\$ 14,584.92
3262	40	Sensory Ring Piano	EA	\$ 2,096.00	6%	\$ 1,970.24
3263	35	Sensory Ring Water Wave	EA	\$ 2,346.00	16%	\$ 1,970.64
3264	47	Sensory Ring JamBox	EA	\$ 2,183.00	9%	\$ 1,986.53
3265	15	Sensory Ring Bells	EA	\$ 1,269.00	16%	\$ 1,065.96
3266	47	Sensory Ring Roller Balls	EA	\$ 1,494.00	9%	\$ 1,359.54
3267	46	Sensory Ring Color Wheel	EA	\$ 2,166.00	16%	\$ 1,819.44
3268	15	Sensory Ring Spin Chimes	EA	\$ 1,377.00	16%	\$ 1,156.68
3269	47	Sensory Ring Hourglass	EA	\$ 1,237.00	9%	\$ 1,125.67
3270	46	Sensory Ring Twist Bearing	EA	\$ 756.00	16%	\$ 635.04
3271	46	Sensory Ring Pachinko	EA	\$ 1,316.00	16%	\$ 1,105.44
3272	46	Sensory Ring Hypnetic	EA	\$ 1,510.00	16%	\$ 1,268.40
3273	47	Sensory Ring Rain	EA	\$ 1,148.00	9%	\$ 1,044.68
3306	06	Window Red 20" for Dome	EA	\$ 583.00	24%	\$ 443.08
3308	10	Window Blue 20" for Dome	EA	\$ 583.00	24%	\$ 443.08
3309	06	Window Yellow 20" for Dome	EA	\$ 583.00	24%	\$ 443.08

GAMETIME PLAY EQUIPMENT

Part No.	Part Group	Item Description	Unit	Commercial Price	USC Disc	USC Net Price
3310	15	Caterpillar Crawl Tube	EA	\$ 2,037.00	16%	\$ 1,711.08
3315	05	Water Wave 2 Sided Sensor for Dome	EA	\$ 3,776.00	24%	\$ 2,869.76
3316	05	Piano 2 Sided Sensor for Dome	EA	\$ 4,162.00	24%	\$ 3,163.12
3319	05	Jam Box 2 Sided Sensor for Dome	EA	\$ 3,912.00	24%	\$ 2,973.12
3320	06	Bells 2 sided sensor for Dome	EA	\$ 1,407.00	24%	\$ 1,069.32
3326	06	Window Green 20" for Dome	EA	\$ 585.00	24%	\$ 444.60
3327	06	Window Orange 20" for Dome	EA	\$ 583.00	24%	\$ 443.08
3329	05	Sensory Dome Climber Insert	EA	\$ 145.00	24%	\$ 110.20
3778	05	2 To 5 Age Appropriate Sign	EA	\$ 651.00	24%	\$ 494.76
3779	05	5 To 12 Age Appropriate Sign	EA	\$ 651.00	24%	\$ 494.76
3785	42	Playcurbs - Stakes	EA	\$ 18.10	16%	\$ 15.20
3900	15	Spin Chimes 20" 2S	EA	\$ 1,375.00	16%	\$ 1,155.00
3901	46	Hypentic Wheel 20" 2S	EA	\$ 1,508.00	16%	\$ 1,266.72
3902	46	Hypentic Wheel 20" 1S	EA	\$ 1,460.00	16%	\$ 1,226.40
3903	47	Hypentic Wheel 12" 2S	EA	\$ 980.00	9%	\$ 891.80
3904	15	Bells 20" 1S	EA	\$ 813.00	16%	\$ 682.92
3905	15	Bells 12" 1S	EA	\$ 488.00	16%	\$ 409.92
3906	15	Bells 20" 2S	EA	\$ 1,267.00	16%	\$ 1,064.28
3907	15	Bells 12" 2S	EA	\$ 745.00	16%	\$ 625.80
3908	15	Green Window 20" 1S	EA	\$ 345.00	16%	\$ 289.80
3909	15	Green Window 12" 1S	EA	\$ 221.00	16%	\$ 185.64
3910	15	Red Window 20" 1S	EA	\$ 345.00	16%	\$ 289.80
3911	15	Red Window 12" 1S	EA	\$ 221.00	16%	\$ 185.64
3912	15	Orange Window 20" 1S	EA	\$ 345.00	16%	\$ 289.80
3913	15	Orange Window 12" 1S	EA	\$ 221.00	16%	\$ 185.64
3914	46	Blue Window 20" 1S	EA	\$ 345.00	16%	\$ 289.80
3915	32	Blue Window 12" 1S	EA	\$ 221.00	3%	\$ 214.37
3916	15	Yellow Window 20" 1S	EA	\$ 345.00	16%	\$ 289.80
3917	15	Yellow Window 12" 1S	EA	\$ 221.00	16%	\$ 185.64
3924	15	Flat Mirror 12" 1S	EA	\$ 180.00	16%	\$ 151.20
3925	15	Flat Mirror 12" 2S	EA	\$ 335.00	16%	\$ 281.40
3926	15	Flat Mirror 20" 1S	EA	\$ 308.00	16%	\$ 258.72
3927	15	Flat Mirror 20" 2S	EA	\$ 573.00	16%	\$ 481.32
3928	15	Fun Mirror 12" 1S	EA	\$ 244.00	16%	\$ 204.96
3929	15	Fun Mirror 12" 2S	EA	\$ 459.00	16%	\$ 385.56
3930	15	Fun Mirror 20" 1S	EA	\$ 327.00	16%	\$ 274.68
3931	15	Fun Mirror 20" 2S	EA	\$ 588.00	16%	\$ 493.92
3932	46	20 1s JamBox w Adaptive Switch Port 20" 1S	EA	\$ 2,226.00	16%	\$ 1,869.84
3933	47	JamBox w Adaptive Switch Port 20" 2S	EA	\$ 2,183.00	9%	\$ 1,986.53
3934	46	Piano w Adaptive Switch Port 20" 1S	EA	\$ 2,387.00	16%	\$ 2,005.08
3935	47	Piano w Adaptive Switch Port 20" 2S	EA	\$ 2,346.00	9%	\$ 2,134.86
3936	46	20 1s Water Waves w Adaptive Switch Port 20" 1S	EA	\$ 2,140.00	16%	\$ 1,797.60
3937	46	Water Waves w Adaptive Switch Port 20" 2S	EA	\$ 2,096.00	16%	\$ 1,760.64
3938	47	Color Wheel 12" 2S	EA	\$ 1,274.00	9%	\$ 1,159.34

GAMETIME PLAY EQUIPMENT

Part No.	Part Group	Item Description	Unit	Commercial Price	USC Disc	USC Net Price
3939	46	Color Wheel 20" 2S	EA	\$ 2,166.00	16%	\$ 1,819.44
3940	47	Giggler 12" 2S	EA	\$ 2,528.00	9%	\$ 2,300.48
3941	46	Giggler 20" 2S	EA	\$ 2,826.00	16%	\$ 2,373.84
3942	47	Hourglass 12" 2S	EA	\$ 891.00	9%	\$ 810.81
3943	47	Hourglass 20" 2S	EA	\$ 1,237.00	9%	\$ 1,125.67
3944	15	Hourglass 20" 1S	EA	\$ 1,781.00	16%	\$ 1,496.04
3945	46	Rain 12" 2S	EA	\$ 1,044.00	16%	\$ 876.96
3946	47	Rain 20" 2S	EA	\$ 1,148.00	9%	\$ 1,044.68
3947	40	Pachinko 12" 1S	EA	\$ 1,045.00	6%	\$ 982.30
3948	46	Pachinko 20" 2S	EA	\$ 1,316.00	16%	\$ 1,105.44
3949	46	Pachinko 20" 1S	EA	\$ 1,456.00	16%	\$ 1,223.04
3950	47	Roller Balls 12" 2S	EA	\$ 826.00	9%	\$ 751.66
3951	47	Roller Balls 20" 2S	EA	\$ 1,494.00	9%	\$ 1,359.54
3952	46	Twist Bearing 20" 2S	EA	\$ 756.00	16%	\$ 635.04
4248	49	S Hook Pliers	EA	\$ 437.00	16%	\$ 367.08
4650	15	FS Sensory Wave Arch	EA	\$ 1,196.00	16%	\$ 1,004.64
4651	15	FS Sensory Wave Curve	EA	\$ 1,038.00	16%	\$ 871.92
4652	15	FS S Wave Transfer Punched Insert	EA	\$ 941.00	16%	\$ 790.44
4653	15	FS S Wave Transfer Roller Insert	EA	\$ 2,240.00	16%	\$ 1,881.60
4654	15	FS Sensory Wave End Transfer	EA	\$ 523.00	16%	\$ 439.32
4655	15	FS Sensory Wave Return Step	EA	\$ 432.00	16%	\$ 362.88
4656	15	FS Sensory Wave Footbuck 1' - 1'6"	EA	\$ 272.00	16%	\$ 228.48
4657	15	FS Sensory Wave Footbuck 2' - 2'6"	EA	\$ 299.00	16%	\$ 251.16
4658	15	FS Sensory Wave Footbuck 3' - 3'6"	EA	\$ 352.00	16%	\$ 295.68
4659	15	FS Sensory Wave Footbuck 4' - 4'6"	EA	\$ 382.00	16%	\$ 320.88
4660	15	FS Sensory Wave Footbuck 5' - 5'6"	EA	\$ 436.00	16%	\$ 366.24
4661	15	FS Sensory Wave Footbuck 6'	EA	\$ 434.00	16%	\$ 364.56
4662	35	Up & Around Bronze Sensor Package	EA	\$ 1,965.00	16%	\$ 1,650.60
4663	35	Up & Around Silver Sensor Package	EA	\$ 4,723.00	16%	\$ 3,967.32
4664	35	Up & Around Gold Sensor Package	EA	\$ 7,699.00	16%	\$ 6,467.16
4665	15	Up S Bronze Sensor Package	EA	\$ 3,068.00	16%	\$ 2,577.12
4666	35	Up S Silver Sensor Package	EA	\$ 5,961.00	16%	\$ 5,007.24
4667	15	Up S Gold Sensor Package	EA	\$ 11,796.00	16%	\$ 9,908.64
4668	47	Up & On Bronze Sensor Package	EA	\$ 571.00	9%	\$ 519.61
4669	46	Up & On Silver Sensor Package	EA	\$ 1,967.00	16%	\$ 1,652.28
4670	35	Up & On Gold Sensor Package	EA	\$ 4,942.00	16%	\$ 4,151.28
4671	15	Double Up & On Bronze Sensor Package	EA	\$ 2,275.00	16%	\$ 1,911.00
4672	15	Double Up & On Silver Sensor Package	EA	\$ 3,856.00	16%	\$ 3,239.04
4673	15	Double Up & On Gold Sensor Package	EA	\$ 6,832.00	16%	\$ 5,738.88
4675	32	Harmonic Chimes (set of 1)	EA	\$ 983.00	3%	\$ 953.51
4676	44	Harmonic Chimes (set of 3)	EA	\$ 2,953.00	3%	\$ 2,864.41
4677	32	Melody Chimes	EA	\$ 5,308.00	3%	\$ 5,148.76
4678	32	Concert Duo	EA	\$ 3,034.00	3%	\$ 2,942.98
4680	44	Jazz Combo	EA	\$ 5,766.00	3%	\$ 5,593.02

GAMETIME PLAY EQUIPMENT

Part No.	Part Group	Item Description	Unit	Commercial Price	USC Disc	USC Net Price
4681	44	Jazz A Minor	EA	\$ 3,007.00	3%	\$ 2,916.79
4682	44	Jazz C Major	EA	\$ 3,007.00	3%	\$ 2,916.79
4685	15	FS Horseshoe Arch Bronze Sensor Pkg	EA	\$ 4,771.00	16%	\$ 4,007.64
4686	35	FS Horseshoe Arch Silver Sensor Pkg	EA	\$ 7,851.00	16%	\$ 6,594.84
4687	15	FS Horseshoe Arch Gold Sensor Package	EA	\$ 13,684.00	16%	\$ 11,494.56
4688	35	FS Arch Bronze Sensor Package	EA	\$ 2,275.00	16%	\$ 1,911.00
4689	35	FS Arch Silver Sensor Package	EA	\$ 3,856.00	16%	\$ 3,239.04
4690	15	FS Arch Gold Sensor Package	EA	\$ 6,832.00	16%	\$ 5,738.88
4691	35	FS Corner Arch Bronze Sensor Pkg	EA	\$ 3,669.00	16%	\$ 3,081.96
4692	35	FS Corner Arch Silver Sensor Package	EA	\$ 6,613.00	16%	\$ 5,554.92
4693	35	FS Corner Arch Gold Sensor Package	EA	\$ 9,587.00	16%	\$ 8,053.08
4694	15	FS Grnd Level S Bronze Sensor Pkg	EA	\$ 6,679.00	16%	\$ 5,610.36
4695	15	FS Grnd Level S Silver Sensor Pkg	EA	\$ 8,179.00	16%	\$ 6,870.36
4696	15	FS Grnd Level S Gold Sensor Pkg	EA	\$ 14,228.00	16%	\$ 11,951.52
4697	46	FS Grnd Level Gold Transfer Sensor Pkg	EA	\$ 2,384.00	16%	\$ 2,002.56
4841	05	Maze Wheel Ass'Y	EA	\$ 169.00	24%	\$ 128.44
4842	05	Echo Chamber Ass'Y	EA	\$ 109.00	24%	\$ 82.84
4843	05	Flat Mirror Ass'Y	EA	\$ 85.00	24%	\$ 64.60
4844	05	Bubble Mirror Ass'Y	EA	\$ 158.00	24%	\$ 120.08
4845	05	Stained Glass Ass'Y - Red	EA	\$ 103.00	24%	\$ 78.28
4846	05	Stained Glass Ass'Y-Yellow	EA	\$ 106.00	24%	\$ 80.56
4847	05	Hypno Wheel Ass'Y	EA	\$ 146.00	24%	\$ 110.96
4880	48	Inground Mount For Spring Rider	EA	\$ 108.00	6%	\$ 101.52
4882	42	Fire Truck Spring Rider	EA	\$ 940.00	16%	\$ 789.60
4883	42	Dump Truck Spring Rider	EA	\$ 940.00	16%	\$ 789.60
4888	48	Coil Spring Mt-S/M	EA	\$ 181.00	6%	\$ 170.14
4889	70	Rubber Spring-Loose Fill	EA	\$ 991.00	3%	\$ 961.27
4890	54	"C"Spring-Surface Mount	EA	\$ 187.00	9%	\$ 170.17
4891	48	Coil Spring Mt-Loose Fill	EA	\$ 266.00	6%	\$ 250.04
4892	70	Rubber Spring S/M	EA	\$ 925.00	3%	\$ 897.25
4893	48	"C"Spring-Loose Fill	EA	\$ 276.00	6%	\$ 259.44
4950	42	Nexgen Swing Seat	EA	\$ 271.00	16%	\$ 227.64
4951	52	3 1/2" NextGen Swing w clevis (galv)	EA	\$ 340.00	16%	\$ 285.60
4952	52	5" x 8' NextGen Swing w clevis (galv)	EA	\$ 340.00	16%	\$ 285.60
4953	54	Belt Seat (5" OD) - Galv	EA	\$ 273.00	9%	\$ 248.43
4954	54	Super Seat 2 (5" OD) - Galv	EA	\$ 306.00	9%	\$ 278.46
4955	52	Nexgen Seat 2 (5" OD) - Galv	EA	\$ 355.00	16%	\$ 298.20
5004	51	3 1/2" Antiwrap Adaptive Seat-Galv	EA	\$ 618.00	3%	\$ 599.46
5008	51	3 1/2" Antiwrap Zero-G (5-12)-Galv	EA	\$ 760.00	3%	\$ 737.20
5009	51	3 1/2" Antiwrap Zero-G (5-12)-Galv	EA	\$ 786.00	3%	\$ 762.42
5011	51	3 1/2" Antiwrap Zero-G (2-5)-Galv	EA	\$ 744.00	3%	\$ 721.68
5014	51	3 1/2" Antiwrap Super Seat2-Galv	EA	\$ 526.00	3%	\$ 510.22
5015	51	3 1/2" Antiwrap Super Seat2-Galv	EA	\$ 541.00	3%	\$ 524.77
5017	70	3 1/2" Antiwrap Enclosed Tot-Galv	EA	\$ 557.00	3%	\$ 540.29

GAMETIME PLAY EQUIPMENT

Part No.	Part Group	Item Description	Unit	Commercial Price	USC Disc't	USC Net Price
5020	70	3 1/2" Antiwrap Belt Seat-Galv	EA	\$ 507.00	3%	\$ 491.79
5021	70	3 1/2" Antiwrap Belt Seat-Galv	EA	\$ 523.00	3%	\$ 507.31
5023	70	3 1/2" Antiwrap Enclosed Tot-Galv	EA	\$ 543.00	3%	\$ 526.71
5025	70	3 1/2" Antiwrap Belt Seat-Galv	EA	\$ 493.00	3%	\$ 478.21
5029	51	3 1/2" Antiwrap Super Seat2-Galv	EA	\$ 531.00	3%	\$ 515.07
5032	15	2-5 Age Appropriate Fiberglass Sign	EA	\$ 1,263.00	16%	\$ 1,060.92
5033	15	5-12 Age Appropriate Fiberglass Sign	EA	\$ 1,263.00	16%	\$ 1,060.92
5034	15	2-5 Or 5-12 Age Appr Fiberglass Sign	EA	\$ 1,263.00	16%	\$ 1,060.92
5035	35	Custom Fiberglass Sign 1S	EA	\$ 1,728.00	16%	\$ 1,451.52
5036	15	Custom Fiberglass Sign 2S	EA	\$ 2,440.00	16%	\$ 2,049.60
5039	51	3 1/2" Antiwrap Zero-G (5-12)-Galv	EA	\$ 760.00	3%	\$ 737.20
5040	51	3 1/2" Antiwrap Zero-G (5-12)-Galv	EA	\$ 786.00	3%	\$ 762.42
5042	51	3 1/2" Antiwrap Zero-G (2-5)-Galv	EA	\$ 744.00	3%	\$ 721.68
5052	15	Discover Cave W/Primary Grips	EA	\$ 4,048.00	16%	\$ 3,400.32
5053	15	Discover Cave W/Rock Grips	EA	\$ 4,090.00	16%	\$ 3,435.60
5054	16	Split Tee	EA	\$ 20.00	24%	\$ 15.20
5055	52	Merry-Go-All	EA	\$ 5,644.00	16%	\$ 4,740.96
5056	54	Arch Swing	EA	\$ 6,481.00	9%	\$ 5,897.71
5057	54	Double Arch Swing	EA	\$ 12,811.00	9%	\$ 11,658.01
5101	15	Kidnetix - Triangle Bridge	EA	\$ 6,215.00	16%	\$ 5,220.60
5102	15	Kidnetix - X Bridge	EA	\$ 9,284.00	16%	\$ 7,798.56
5103	15	Kidnetix - Cliffhanger	EA	\$ 1,537.00	16%	\$ 1,291.08
5105	15	Kidnetix - Large Spider Web	EA	\$ 5,473.00	16%	\$ 4,597.32
5106	15	Kidnetix - Net Tube	EA	\$ 12,752.00	16%	\$ 10,711.68
5107	15	Kidnetix - Horizontal Net Ladder	EA	\$ 3,123.00	16%	\$ 2,623.32
5109	15	Kidnetix - Cliffhanger Bridge	EA	\$ 5,756.00	16%	\$ 4,835.04
5110	15	Kidnetix - Cargo Net (Large Hammock)	EA	\$ 9,983.00	16%	\$ 8,385.72
5111	15	Kidnetix - Pod Landing	EA	\$ 693.00	16%	\$ 582.12
5112	35	Skyrun Zipline 100'	EA	\$ 16,050.00	16%	\$ 13,482.00
5113	15	Kidnetix Conifer Topper	EA	\$ 477.00	16%	\$ 400.68
5120	35	Skyrun Zipline 75'	EA	\$ 15,361.00	16%	\$ 12,903.24
5121	15	Kidnetix - Cube Net	EA	\$ 16,117.00	16%	\$ 13,538.28
5122	15	Kidnetix - Torsion Net	EA	\$ 8,865.00	16%	\$ 7,446.60
5124	15	Kidnetix - Triangle Net	EA	\$ 7,535.00	16%	\$ 6,329.40
5125	15	Gadget Frame (F/S)	EA	\$ 508.00	16%	\$ 426.72
5128	52	Expression Swing 3 1/2" X 8'	EA	\$ 1,423.00	16%	\$ 1,195.32
5129	15	3 In A Row Gadget	EA	\$ 1,923.00	16%	\$ 1,615.32
5130	15	Air Lock Cog Gadget	EA	\$ 2,858.00	16%	\$ 2,400.72
5131	15	Color Wheel Gadget	EA	\$ 2,825.00	16%	\$ 2,373.00
5132	15	Frog Slide Puzzle Gadget	EA	\$ 2,043.00	16%	\$ 1,716.12
5133	15	Steel Drum Gadget	EA	\$ 4,059.00	16%	\$ 3,409.56
5134	15	Twist Ball Run Gadget	EA	\$ 2,122.00	16%	\$ 1,782.48
5135	15	Sun Blossom	EA	\$ 2,446.00	16%	\$ 2,054.64
5139	15	Large Sprout Climber	EA	\$ 1,351.00	16%	\$ 1,134.84

GAMETIME PLAY EQUIPMENT

Part No.	Part Group	Item Description	Unit	Commercial Price	USC Disc	USC Net Price
5140	15	Small Sprout Climber	EA	\$ 1,304.00	16%	\$ 1,095.36
5145	52	Expression Swing 5" X 8'	EA	\$ 1,423.00	16%	\$ 1,195.32
5146	15	Memory / Reaction Game (Gadget Only)	EA	\$ 5,998.00	16%	\$ 5,038.32
5147	70	Xscape Solo Swing 3 1/2" X 8'	EA	\$ 1,381.00	3%	\$ 1,339.57
5148	70	Xscape Swing Aab 3 1/2" X 8'	EA	\$ 788.00	3%	\$ 764.36
5149	70	Ps Solo Swing 5" X 8'	EA	\$ 1,873.00	3%	\$ 1,816.81
5150	70	Ps Swing Aab 5" X 8'	EA	\$ 1,074.00	3%	\$ 1,041.78
5151	70	Pt Solo Swing Frame 3 1/2" X 8'	EA	\$ 1,212.00	3%	\$ 1,175.64
5152	70	Pt Solo Add-A-Bay 3 1/2" X 8'	EA	\$ 733.00	3%	\$ 711.01
5153	52	Classic Solo Swing 3 1/2"X8' Galv	EA	\$ 837.00	16%	\$ 703.08
5154	52	Classic Solo Swg Aab 3 1/2"X8' Galv	EA	\$ 393.00	16%	\$ 330.12
5156	70	Single Post Solo Swing 5" X 8'	EA	\$ 1,037.00	3%	\$ 1,005.89
5157	70	Sgl Post Aad Double Bay 5"X8'	EA	\$ 1,689.00	3%	\$ 1,638.33
5158	42	Express Swing W/Todd Seat 3 1/2"X8'	EA	\$ 1,583.00	16%	\$ 1,329.72
5159	42	Express Swing W/Todd Seat 5" X 8'	EA	\$ 1,583.00	16%	\$ 1,329.72
5165	49	Expression Swing w Adaptive Seat 3 1/2	EA	\$ 1,952.00	16%	\$ 1,639.68
5166	49	Expression Swing w Adaptive Seat 5"	EA	\$ 1,952.00	16%	\$ 1,639.68
5167	49	Expression Swing Tandem	EA	\$ 1,765.00	16%	\$ 1,482.60
5168	49	Expression Swing Tandem	EA	\$ 1,777.00	16%	\$ 1,492.68
5170	35	Saucer Swing	EA	\$ 5,790.00	16%	\$ 4,863.60
5173	42	Adaptive Swing w/Rung Belt	EA	\$ 180.00	16%	\$ 151.20
5174	46	Modern City 6' Slide (In-Ground)	EA	\$ 9,705.00	16%	\$ 8,152.20
5175	47	Modern City 6' Slide (Surface Mount)	EA	\$ 9,705.00	9%	\$ 8,831.55
5176	46	SS Modern City 6' Slide (In-Ground)	EA	\$ 11,667.00	16%	\$ 9,800.28
5177	46	SS Modern City 6' Slide (Surface Mount)	EA	\$ 11,667.00	16%	\$ 9,800.28
5178	32	Welcome Sign (2-5)	EA	\$ 499.00	3%	\$ 484.03
5179	32	Welcome Sign (5-12)	EA	\$ 499.00	3%	\$ 484.03
5180	32	Welcome Sign (2-5 or 5-12)	EA	\$ 499.00	3%	\$ 484.03
5184	62	MusicBall	EA	\$ 3,722.00	3%	\$ 3,610.34
5185	15	Olympus Climber	EA	\$ 2,274.00	16%	\$ 1,910.16
5186	15	Olympus Climber	EA	\$ 1,964.00	16%	\$ 1,649.76
5187	15	Olympus Climber	EA	\$ 2,378.00	16%	\$ 1,997.52
5542	52	Classic Swing 2 3/8" X 8' Galvanized	EA	\$ 881.00	16%	\$ 740.04
5544	52	Classic Swing 3 1/2" X 8' Galvanized	EA	\$ 869.00	16%	\$ 729.96
5545	52	Classic Swing 3 1/2" X 10' Galvanized	EA	\$ 947.00	16%	\$ 795.48
5546	52	Classic Swing Add A Bay 2 3/8"X8' Galv	EA	\$ 454.00	16%	\$ 381.36
5548	52	Classic Swing Add Bay 3 1/2"X8' Galv	EA	\$ 439.00	16%	\$ 368.76
5549	52	Classic Swing Add Bay 3 1/2"X10' Galv	EA	\$ 464.00	16%	\$ 389.76
6051	48	Dinosaur Saddlemate Jurassic Green	EA	\$ 871.00	6%	\$ 818.74
6054	48	Two Seater Fire Chief	EA	\$ 937.00	6%	\$ 880.78
6056	48	Race Car Saddlemate	EA	\$ 984.00	6%	\$ 924.96
6057	48	Police Car Saddlemate	EA	\$ 967.00	6%	\$ 908.98
6058	48	Two Seater Jeep	EA	\$ 917.00	6%	\$ 861.98
6063	48	Dinosaur Saddlemate Purple	EA	\$ 871.00	6%	\$ 818.74

GAMETIME PLAY EQUIPMENT

Part No.	Part Group	Item Description	Unit	Commercial Price	USC Disc't	USC Net Price
6064	51	Jumbo Flyer	EA	\$ 977.00	3%	\$ 947.69
6065	48	Dinosaur In-Ground Mount	EA	\$ 425.00	6%	\$ 399.50
6100	16	Maintenance Kit	EA	\$ 2,017.00	24%	\$ 1,532.92
6101	16	Astm Test Kit	EA	\$ 1,173.00	24%	\$ 891.48
6118	48	Space Whirl	EA	\$ 6,645.00	6%	\$ 6,246.30
6141	15	Mini Pod Toad Stool	EA	\$ 262.00	16%	\$ 220.08
6142	15	Whirlwind Seat Tilted (F/S)	EA	\$ 662.00	16%	\$ 556.08
6143	15	Whirlwind Seat Straight (F/S)	EA	\$ 656.00	16%	\$ 551.04
6144	15	Nature Discovery Table	EA	\$ 1,657.00	16%	\$ 1,391.88
6197	52	Backhoe Digger	EA	\$ 997.00	16%	\$ 837.48
6198	52	Backhoe Digger, Accessible	EA	\$ 1,013.00	16%	\$ 850.92
6200	15	Sky Runner (F/S)	EA	\$ 2,854.00	16%	\$ 2,397.36
6201	15	Tilted Sky Runner (F/S)	EA	\$ 4,249.00	16%	\$ 3,569.16
6202	15	Mini Sky Runner (F/S)	EA	\$ 1,568.00	16%	\$ 1,317.12
6206	15	Double Xcelerator	EA	\$ 8,795.00	16%	\$ 7,387.80
6212	15	Playtime Junction	EA	\$ 17,840.00	16%	\$ 14,985.60
6213	15	Challenge Rings	EA	\$ 7,046.00	16%	\$ 5,918.64
6223	15	Merry Musical	EA	\$ 4,630.00	16%	\$ 3,889.20
6224	15	Schooner	EA	\$ 19,608.00	16%	\$ 16,470.72
6225	15	Ship'S Wheel	EA	\$ 859.00	16%	\$ 721.56
6229	46	Play On Sign	EA	\$ 1,338.00	16%	\$ 1,123.92
6231	15	G2	EA	\$ 4,269.00	16%	\$ 3,585.96
6232	15	Pod (1'-0")	EA	\$ 338.00	16%	\$ 283.92
6233	15	Pod (2'-0")	EA	\$ 372.00	16%	\$ 312.48
6237	15	Shadow Play Sky Runner	EA	\$ 5,825.00	16%	\$ 4,893.00
6238	15	Shadow Play Flower	EA	\$ 4,827.00	16%	\$ 4,054.68
6240	47	Xcelerator	EA	\$ 4,093.00	9%	\$ 3,724.63
6242	15	Shadow Play Tri Runner	EA	\$ 14,952.00	16%	\$ 12,559.68
6243	35	Tri Runner	EA	\$ 12,912.00	16%	\$ 10,846.08
6245	35	RoxAll See Saw	EA	\$ 10,514.00	16%	\$ 8,831.76
6246	42	Solo Spinner	EA	\$ 1,619.00	16%	\$ 1,359.96
6247	48	Deco Spring Rider Single	EA	\$ 1,234.00	6%	\$ 1,159.96
6248	51	Deco Spring Rider Double	EA	\$ 2,100.00	3%	\$ 2,037.00
6249	35	Sensory Cove Climber - Square	EA	\$ 2,743.00	16%	\$ 2,304.12
6251	35	Wrinkle Wall (3 Panel)	EA	\$ 6,560.00	16%	\$ 5,510.40
6252	35	Wrinkle Wall (7 Panel)	EA	\$ 15,094.00	16%	\$ 12,678.96
6253	46	Wrinkle Wall (8 Panel)	EA	\$ 17,286.00	16%	\$ 14,520.24
6254	15	Rock A Bout	EA	\$ 3,805.00	16%	\$ 3,196.20
6255	15	Sensory Dome - Small	EA	\$ 7,594.00	16%	\$ 6,378.96
6256	15	Sensory Dome - Medium	EA	\$ 10,959.00	16%	\$ 9,205.56
6257	47	Sensory Dome - Large	EA	\$ 16,953.00	9%	\$ 15,427.23
6258	35	Sensory Cove Climber - Triangle	EA	\$ 2,245.00	16%	\$ 1,885.80
6259	54	Sitting See Saw	EA	\$ 2,539.00	9%	\$ 2,310.49
6261	35	PlayLab See Saw (Standing)	EA	\$ 3,506.00	16%	\$ 2,945.04

GAMETIME PLAY EQUIPMENT

Part No.	Part Group	Item Description	Unit	Commercial Price	USC Disc't	USC Net Price
6262	73	Inclusive Whirl - Basic	EA	\$ 10,500.00	3%	\$ 10,185.00
6263	73	Inclusive Whirl - Natural	EA	\$ 10,500.00	3%	\$ 10,185.00
6264	73	Inclusive Whirl - Playful	EA	\$ 10,500.00	3%	\$ 10,185.00
6265	35	Vertical Wiggle Climber	EA	\$ 4,629.00	16%	\$ 3,888.36
6277	49	Lady Bug Spring Rider	EA	\$ 940.00	16%	\$ 789.60
6278	49	Bunny Spring Rider	EA	\$ 940.00	16%	\$ 789.60
6279	49	Duck Spring Rider	EA	\$ 940.00	16%	\$ 789.60
6280	49	Fox Spring Rider	EA	\$ 940.00	16%	\$ 789.60
6281	49	Mule Spring Rider	EA	\$ 940.00	16%	\$ 789.60
6282	49	Raccoon Spring Rider	EA	\$ 940.00	16%	\$ 789.60
6283	49	Train Spring Rider	EA	\$ 940.00	16%	\$ 789.60
6284	49	Turtle Spring Rider	EA	\$ 940.00	16%	\$ 789.60
6285	49	UFO Spring Rider	EA	\$ 940.00	16%	\$ 789.60
6415	15	F/S Space Loop Climb	EA	\$ 3,471.00	16%	\$ 2,915.64
6487	15	2 Way Coaster Climber	EA	\$ 2,039.00	16%	\$ 1,712.76
6510	35	Space Arch	EA	\$ 1,256.00	16%	\$ 1,055.04
7035	15	Spiral Game, F/S	EA	\$ 1,844.00	16%	\$ 1,548.96
7038	15	Telescope, F/S	EA	\$ 1,139.00	16%	\$ 956.76
7050	15	4'Volcano Climber F/S	EA	\$ 3,974.00	16%	\$ 3,338.16
7051	15	6'Volcano Climber F/S	EA	\$ 6,337.00	16%	\$ 5,323.08
7052	15	8'Volcano Climber F/S	EA	\$ 9,021.00	16%	\$ 7,577.64
7053	15	4'Hi Ribbon Wall	EA	\$ 4,459.00	16%	\$ 3,745.56
7054	15	8'Hi Ribbon Wall	EA	\$ 8,985.00	16%	\$ 7,547.40
7056	15	8' "S" Wall Climber	EA	\$ 6,149.00	16%	\$ 5,165.16
7068	15	8'Cosmix Station	EA	\$ 4,304.00	16%	\$ 3,615.36
7071	15	Rockscape Rock Step Link	EA	\$ 3,802.00	16%	\$ 3,193.68
7075	15	Rocketship	EA	\$ 12,130.00	16%	\$ 10,189.20
7081	15	5'-6" F/S Rockscape Arch Climber	EA	\$ 8,135.00	16%	\$ 6,833.40
7082	15	7'-6" F/S Rockscape Arch Climber	EA	\$ 13,743.00	16%	\$ 11,544.12
7086	15	Vertical Rock Climber	EA	\$ 3,275.00	16%	\$ 2,751.00
7087	15	Rockscape Arch Wall	EA	\$ 3,347.00	16%	\$ 2,811.48
7088	15	Rock Step	EA	\$ 263.00	16%	\$ 220.92
7089	15	Spider Web	EA	\$ 3,733.00	16%	\$ 3,135.72
7090	15	Rope Walk	EA	\$ 2,340.00	16%	\$ 1,965.60
7091	15	Web Wall	EA	\$ 2,548.00	16%	\$ 2,140.32
7092	15	Rockscape Lightning Climber	EA	\$ 908.00	16%	\$ 762.72
7093	15	Rockscape Circle Stepper	EA	\$ 1,134.00	16%	\$ 952.56
7095	15	Rock Step Attachment	EA	\$ 254.00	16%	\$ 213.36
7099	15	Soft Step	EA	\$ 674.00	16%	\$ 566.16
7100	15	Rockscape Verticalical Climber	EA	\$ 728.00	16%	\$ 611.52
7102	15	Rockscape Quadri Climber	EA	\$ 1,282.00	16%	\$ 1,076.88
8107	70	Anti-Wrap Hanger 2 3/8"	PR	\$ 309.00	3%	\$ 299.73
8108	70	Anti-Wrap Hanger 3 1/2"	PR	\$ 354.00	3%	\$ 343.38
8475	73	Surfboard	EA	\$ 6,549.00	3%	\$ 6,352.53

GAMETIME PLAY EQUIPMENT

Part No.	Part Group	Item Description	Unit	Commercial Price	USC Disc	USC Net Price
8476	73	Infinity Bowl	EA	\$ 2,140.00	3%	\$ 2,075.80
8477	73	Fusion	EA	\$ 5,765.00	3%	\$ 5,592.05
8520	51	Enclosed Tot Seat	EA	\$ 163.00	3%	\$ 158.11
8531	48	Adaptive Swing W/Chain	EA	\$ 362.00	6%	\$ 340.28
8533	15	Single Tower Challenge	EA	\$ 13,300.00	16%	\$ 11,172.00
8537	54	Adaptive Swing W/Chain	EA	\$ 371.00	9%	\$ 337.61
8542	52	Ada 8' Ht Swing Frame, 2 3/8" Toprail	EA	\$ 881.00	16%	\$ 740.04
8544	52	Ada 8' Ht Swing Frame, 3 1/2" Toprail	EA	\$ 869.00	16%	\$ 729.96
8545	52	Ada 10' Ht Swing Frame, 3 1/2" Toprail	EA	\$ 947.00	16%	\$ 795.48
8546	52	Ada 8' Ht Add-A-Bay, 2 3/8" Toprail	EA	\$ 454.00	16%	\$ 381.36
8548	52	Ada 8' Ht Add-A-Bay, 3 1/2" Toprail	EA	\$ 439.00	16%	\$ 368.76
8549	52	Ada 10' Ht Add-A-Bay, 3 1/2" Toprail	EA	\$ 464.00	16%	\$ 389.76
8550	48	2 3/8" Zero-G Chair (5-12)-Galv Chain	EA	\$ 515.00	6%	\$ 484.10
8551	48	2 3/8" Zero-G Chair (5-12)-Galv Chain	EA	\$ 541.00	6%	\$ 508.54
8552	48	3 1/2" Zero-G Chair (5-12)-Galv Chain	EA	\$ 520.00	6%	\$ 488.80
8553	48	3 1/2" Zero-G Chair (5-12)-Galv Chain	EA	\$ 545.00	6%	\$ 512.30
8554	48	2 3/8" Zero-G Chair (2-5)-Galv Chain	EA	\$ 499.00	6%	\$ 469.06
8555	48	3 1/2" Zero-G Chair (2-5)-Galv Chain	EA	\$ 505.00	6%	\$ 474.70
8556	48	2 3/8" Zero-G Chair (5-12)-Galv Chain	EA	\$ 515.00	6%	\$ 484.10
8557	48	2 3/8" Zero-G Chair (5-12)-Galv Chain	EA	\$ 541.00	6%	\$ 508.54
8558	48	3 1/2" Zero-G Chair (5-12)-Galv Chain	EA	\$ 520.00	6%	\$ 488.80
8559	48	3 1/2" Zero-G Chair (5-12)-Galv Chain	EA	\$ 545.00	6%	\$ 512.30
8560	48	2 3/8" Zero-G Chair (2-5)-Galv Chain	EA	\$ 499.00	6%	\$ 469.06
8561	48	3 1/2" Zero-G Chair (2-5)-Galv Chain	EA	\$ 505.00	6%	\$ 474.70
8658	51	Gt Stockcar	EA	\$ 1,302.00	3%	\$ 1,262.94
8659	52	Safety Belt - Gt Stockcar	EA	\$ 40.00	16%	\$ 33.60
8662	35	Walking The Plank	EA	\$ 1,710.00	16%	\$ 1,436.40
8664	70	Volleyball Posts	EA	\$ 419.00	3%	\$ 406.43
8665	15	Inchworm Climber F/S	EA	\$ 1,739.00	16%	\$ 1,460.76
8666	15	90 Deg Caterpillar F/S	EA	\$ 1,593.00	16%	\$ 1,338.12
8681	15	6'-0" S.S. Straight Chuter, F/S	EA	\$ 6,621.00	16%	\$ 5,561.64
8682	15	8'-0" S.S. Straight Chuter, F/S	EA	\$ 8,184.00	16%	\$ 6,874.56
8690	54	Super Seat li	EA	\$ 137.00	9%	\$ 124.67
8691	70	Belt Seat	EA	\$ 104.00	3%	\$ 100.88
8693	51	Enclosed Tot Seat	EA	\$ 177.00	3%	\$ 171.69
8695	54	Encl Tot Seat 2 3/8"-8695	EA	\$ 313.00	9%	\$ 284.83
8696	48	Encl Seat 3 1/2"(8696)	EA	\$ 318.00	6%	\$ 298.92
8904	54	Super Seat 2 2-3/8"(8904)	EA	\$ 288.00	9%	\$ 262.08
8905	54	Super Seat 2 2-3/8"(8905)	EA	\$ 299.00	9%	\$ 272.09
8906	54	Super Seat 2 3-1/2"(8906)	EA	\$ 292.00	9%	\$ 265.72
8907	54	Super Seat 2 3-1/2"(8907)	EA	\$ 304.00	9%	\$ 276.64
8908	54	Belt Seat 2 3/8"Od(8908)	EA	\$ 250.00	9%	\$ 227.50
8909	54	Belt Seat 2 3/8"Od(8909)	EA	\$ 263.00	9%	\$ 239.33
8910	54	Belt Seat 3 1/2"Od(8910)	EA	\$ 255.00	9%	\$ 232.05

GAMETIME PLAY EQUIPMENT

Part No.	Part Group	Item Description	Unit	Commercial Price	USC Disc't	USC Net Price
8911	54	Belt Seat 3 1/2"Od(8911)	EA	\$ 269.00	9%	\$ 244.79
8914	48	Encl Tot Seat 5"Od(8914)	EA	\$ 320.00	6%	\$ 300.80
8917	54	Super Seat 2 5"Od(8917)	EA	\$ 289.00	9%	\$ 262.99
8918	54	Belt Seat Pkg 5"Od(8918)	EA	\$ 257.00	9%	\$ 233.87
8930	15	Castle Rock	EA	\$ 21,333.00	16%	\$ 17,919.72
8931	15	Around The Bend	EA	\$ 17,032.00	16%	\$ 14,306.88
8932	15	Tot Rock	EA	\$ 7,627.00	16%	\$ 6,406.68
9815	70	8' Toss'N Score-Clowns	EA	\$ 866.00	3%	\$ 840.02
9816	70	8' Toss'N Score-Silhouette	EA	\$ 710.00	3%	\$ 688.70
9817	70	10' Toss'N Score-Clowns	EA	\$ 927.00	3%	\$ 899.19
9818	70	10' Toss'N Score Silhouette	EA	\$ 772.00	3%	\$ 748.84
9835	35	Sandbox, Elevated	EA	\$ 1,492.00	16%	\$ 1,253.28
9847	70	8' Toss'N Score W/Numbers	EA	\$ 749.00	3%	\$ 726.53
9849	70	10' Toss'N Score W/Numbers	EA	\$ 810.00	3%	\$ 785.70
10740	70	Single Post Swing F/S, 5" Od	EA	\$ 1,109.00	3%	\$ 1,075.73
10768	15	Toad Stool Seat	EA	\$ 439.00	16%	\$ 368.76
10777	70	Tire Swing F/S, 5" Od	EA	\$ 2,445.00	3%	\$ 2,371.65
10778	70	Tire Swing F/S Add-A-Bay, 5" Od	EA	\$ 1,705.00	3%	\$ 1,653.85
10847	70	Ada Two-Place Swing F/S, 5" Od	EA	\$ 2,000.00	3%	\$ 1,940.00
10848	51	Ada Two-Place Swing Add-A-Bay, 5" Od	EA	\$ 1,202.00	3%	\$ 1,165.94
12004	05	Tic-Tac-Toe Panel Enclosu	EA	\$ 993.00	24%	\$ 754.68
12009	05	3 1/2"Uprt Ass'Y Alum 6'	EA	\$ 197.00	24%	\$ 149.72
12011	05	Alum Perf Roof(Sq.Deck)	EA	\$ 1,957.00	24%	\$ 1,487.32
12022	05	3 1/2" Uprt Ass'Y Alum 7'	EA	\$ 225.00	24%	\$ 171.00
12023	05	3 1/2" Uprt Ass'Y Alum 8'	EA	\$ 253.00	24%	\$ 192.28
12024	05	3 1/2" Uprt Ass'Y Alum 9'	EA	\$ 281.00	24%	\$ 213.56
12025	05	3 1/2" Uprt Ass'Y Alum 10'	EA	\$ 308.00	24%	\$ 234.08
12026	05	3 1/2" Uprt Ass'Y Alum 11'	EA	\$ 337.00	24%	\$ 256.12
12027	05	3 1/2" Uprt Ass'Y Alum 12'	EA	\$ 364.00	24%	\$ 276.64
12055	05	Handhold Transfer	EA	\$ 129.00	24%	\$ 98.04
12068	05	3 1/2"Uprt Ass'Y Alum 13'	EA	\$ 392.00	24%	\$ 297.92
12069	05	3 1/2"Uprt Ass'Y Alum 14'	EA	\$ 420.00	24%	\$ 319.20
12077	05	3 1/2" Uprt Ass'Y Alum 15'	EA	\$ 448.00	24%	\$ 340.48
12096	05	Alum. Nood'L Top	EA	\$ 345.00	24%	\$ 262.20
12187	06	Peaked Roof W/Perf.	EA	\$ 3,144.00	24%	\$ 2,389.44
12201	05	Chin Bar 1 Place	EA	\$ 121.00	24%	\$ 91.96
12202	05	Chin Bar 2 Place	EA	\$ 239.00	24%	\$ 181.64
12203	05	Chin Bar 3 Place	EA	\$ 356.00	24%	\$ 270.56
12205	05	Overhead Tree Climber Lnk	EA	\$ 511.00	24%	\$ 388.36
12206	06	1'-6"/2'Overhead Tree Clb	EA	\$ 749.00	24%	\$ 569.24
12207	06	2'-6"/3'Overhead Tree Clb	EA	\$ 788.00	24%	\$ 598.88
12213	05	4'6"&5' Climb Pole Attach	EA	\$ 442.00	24%	\$ 335.92
12215	05	Crunch Bar Prime Time	EA	\$ 103.00	24%	\$ 78.28
12216	06	1'-6"/2'Horiz Ladder Atth	EA	\$ 711.00	24%	\$ 540.36

GAMETIME PLAY EQUIPMENT

Part No.	Part Group	Item Description	Unit	Commercial Price	USC Disc	USC Net Price
12217	06	2'-6"/3' Horiz Ladder Atth	EA	\$ 753.00	24%	\$ 572.28
12218	06	St Horiz Loop Ladder Atth	EA	\$ 823.00	24%	\$ 625.48
12219	05	St Horiz Loop Ladder Atth	EA	\$ 919.00	24%	\$ 698.44
12221	05	90 Deg Horiz Loop Attach	EA	\$ 1,003.00	24%	\$ 762.28
12222	06	1'-6"/2'-0" Horiz Loop Att	EA	\$ 880.00	24%	\$ 668.80
12223	06	2'-6"/3'-0"S" Hor Loop Att	EA	\$ 919.00	24%	\$ 698.44
12224	06	1'-6"/2'"S" Rev Horiz Loop	EA	\$ 880.00	24%	\$ 668.80
12225	06	2'-6"/3'"S" Rev Horiz Loop	EA	\$ 919.00	24%	\$ 698.44
12317	45	Panel Attachment Package	EA	\$ 43.72	0%	\$ 43.72
12318	45	Panel Att Package 45 1/2"	EA	\$ 43.72	0%	\$ 43.72
12320	05	Straight Horiz Ladder Lnk	EA	\$ 488.00	24%	\$ 370.88
12333	05	Single Trapeze Ring	EA	\$ 1,136.00	24%	\$ 863.36
12404	05	Wavy Mirror Panel	EA	\$ 2,431.00	24%	\$ 1,847.56
12409	05	Wavy Mirror/Below Deck	EA	\$ 2,490.00	24%	\$ 1,892.40
12421	05	Store Panel Enclosure	EA	\$ 966.00	24%	\$ 734.16
12429	05	Nature Panel	EA	\$ 934.00	24%	\$ 709.84
12436	05	6" Barrier	EA	\$ 97.00	24%	\$ 73.72
12437	05	12" Barrier	EA	\$ 105.00	24%	\$ 79.80
12438	05	24" Barrier	EA	\$ 407.00	24%	\$ 309.32
12439	05	36" Barrier	EA	\$ 430.00	24%	\$ 326.80
12446	05	Lil' House Panel Encl	EA	\$ 1,881.00	24%	\$ 1,429.56
12502	05	Lil Foot Slide Attachment	EA	\$ 1,036.00	24%	\$ 787.36
12583	70	Ada Primetime Swing Frame, 3 1/2" Od	EA	\$ 1,257.00	3%	\$ 1,219.29
12584	70	Ada Primetime Swing Aab, 3 1/2" Od	EA	\$ 778.00	3%	\$ 754.66
12599	05	Contoured Seat	EA	\$ 717.00	24%	\$ 544.92
12649	05	3 1/2" Uprrt Ass'Y Alum 3'	EA	\$ 113.00	24%	\$ 85.88
12650	05	3 1/2" Uprrt Ass'Y Alum 4'	EA	\$ 141.00	24%	\$ 107.16
12651	05	3 1/2" Uprrt Ass'Y Alum 5'	EA	\$ 170.00	24%	\$ 129.20
12668	05	Interactive Panel (Count)	EA	\$ 989.00	24%	\$ 751.64
12679	05	Talk Tube 6"-2'-0"	EA	\$ 692.00	24%	\$ 525.92
12680	05	Talk Tube 2'-6"/3'-6"	EA	\$ 722.00	24%	\$ 548.72
12681	05	Talk Tube 4'-0"/5'-0"	EA	\$ 755.00	24%	\$ 573.80
12704	05	Therapeutic Ring Attach	EA	\$ 462.00	24%	\$ 351.12
12707	05	Rung Access	EA	\$ 335.00	24%	\$ 254.60
12724	05	Swing-N-Sway Link	EA	\$ 1,339.00	24%	\$ 1,017.64
12726	05	Double Seat	EA	\$ 689.00	24%	\$ 523.64
12727	05	Leaning Rail	EA	\$ 229.00	24%	\$ 174.04
12728	05	Single Seat P/T	EA	\$ 339.00	24%	\$ 257.64
12729	05	Turning Bar P/T	EA	\$ 229.00	24%	\$ 174.04
12734	05	Swivel Meister	EA	\$ 915.00	24%	\$ 695.40
12744	05	S Horiz Link - 2 Dk	EA	\$ 588.00	24%	\$ 446.88
12745	05	S Horiz Lad 1'-6"/2'-0"	EA	\$ 913.00	24%	\$ 693.88
12746	05	S Horiz Lad 2'-6"/3'-0"	EA	\$ 959.00	24%	\$ 728.84
12747	05	1'-6"/2'-0" Skywheel Attch-2 Whls	EA	\$ 1,607.00	24%	\$ 1,221.32

GAMETIME PLAY EQUIPMENT

Part No.	Part Group	Item Description	Unit	Commercial Price	USC Disc	USC Net Price
12748	05	2'-6"/3'-0" Skywheel Attch-2 Whls	EA	\$ 1,649.00	24%	\$ 1,253.24
12749	05	Skywheel Link 6'-0" (2 Whl)	EA	\$ 1,319.00	24%	\$ 1,002.44
12779	05	Log Roll P/T	EA	\$ 780.00	24%	\$ 592.80
12782	05	Dome Roof 45 1/2" Dk P/T	EA	\$ 1,436.00	24%	\$ 1,091.36
12819	05	2' Flag Post Extension	EA	\$ 243.00	24%	\$ 184.68
12828	05	1'6" Entrance Barrier	EA	\$ 383.00	24%	\$ 291.08
12829	05	2'-6" Entrance Barrier	EA	\$ 416.00	24%	\$ 316.16
12830	05	3'-6" Entrance Barrier	EA	\$ 449.00	24%	\$ 341.24
12833	05	Wildslide Exit Section	EA	\$ 976.00	24%	\$ 741.76
12841	06	3'-0" S.S. Straight Chuter	EA	\$ 2,039.00	24%	\$ 1,549.64
12842	06	4'-0" S.S. Straight Chuter	EA	\$ 2,299.00	24%	\$ 1,747.24
12843	06	5'-0" S.S. Straight Chuter	EA	\$ 2,567.00	24%	\$ 1,950.92
12844	05	6'-0" S.S. Straight Chuter	EA	\$ 3,318.00	24%	\$ 2,521.68
12923	05	Upper Body Trainer	EA	\$ 1,767.00	24%	\$ 1,342.92
12928	05	Deck Flat Cap Pkg-45 1/2"	EA	\$ 73.00	24%	\$ 55.48
12933	05	Puppet Panel	EA	\$ 1,045.00	24%	\$ 794.20
12940	05	Track Ride 3-Deck Span	EA	\$ 2,486.00	24%	\$ 1,889.36
12960	05	Double Seat	EA	\$ 688.00	24%	\$ 522.88
12961	05	Leaning Rail	EA	\$ 198.00	24%	\$ 150.48
12962	05	Gizmo Panel 36"Dk - 4 Gizmos	EA	\$ 566.00	24%	\$ 430.16
12964	05	Single Gizmo Panel	EA	\$ 305.00	24%	\$ 231.80
12968	05	Gizmo Panel Ada - 3 Gizmos Bel Dk	EA	\$ 521.00	24%	\$ 395.96
12969	05	Telescope Upright Attachment	EA	\$ 921.00	24%	\$ 699.96
13540	05	Crunch Bar	EA	\$ 114.00	24%	\$ 86.64
13547	05	Horiz Loop Ladder, 36" Dk	EA	\$ 577.00	24%	\$ 438.52
13548	05	Horiz Loop Ladder, 45 1/2" Dk	EA	\$ 577.00	24%	\$ 438.52
16464	06	Rock N Raft	EA	\$ 14,274.00	24%	\$ 10,848.24
16465	05	Slide Transfer (Ada)	EA	\$ 1,218.00	24%	\$ 925.68
16501	05	36" Square Deck Ada	EA	\$ 808.00	24%	\$ 614.08
16507	05	Ramp Attachment 6" Rise	EA	\$ 4,008.00	24%	\$ 3,046.08
16513	05	Ramp Attachment 12" Rise	EA	\$ 7,470.00	24%	\$ 5,677.20
16700	05	Ada49"Sq Punch Steel Deck	EA	\$ 1,290.00	24%	\$ 980.40
16701	05	Ada 49"Tri Punch Steel Dk	EA	\$ 753.00	24%	\$ 572.28
16712	06	Grade-1'-0"Deck Ramp	EA	\$ 6,599.00	24%	\$ 5,015.24
16716	06	98" Ada Ramp Link	EA	\$ 4,399.00	24%	\$ 3,343.24
16717	06	147" Ada Ramp Link	EA	\$ 6,599.00	24%	\$ 5,015.24
16730	05	Sky Bridge-Ada	EA	\$ 8,912.00	24%	\$ 6,773.12
16803	05	Ada Wide Triangular Platform	EA	\$ 955.00	24%	\$ 725.80
16804	06	Ada Wide Ramp 98" Link	EA	\$ 4,999.00	24%	\$ 3,799.24
16805	06	Ada Wide Ramp 147" Link	EA	\$ 7,699.00	24%	\$ 5,851.24
16806	05	Ada 6"Stepped Platform	EA	\$ 1,639.00	24%	\$ 1,245.64
16809	06	Ada Wide Ramp	EA	\$ 7,699.00	24%	\$ 5,851.24
16811	05	Switchback Link 98"	EA	\$ 247.00	24%	\$ 151.24
16812	05	Switchback Link 147"	EA	\$ 325.00	24%	\$ 247.00

GAMETIME PLAY EQUIPMENT

Part No.	Part Group	Item Description	Unit	Commercial Price	USC Disc	USC Net Price
16818	05	Trapezoid Deck	EA	\$ 1,830.00	24%	\$ 1,390.80
16819	05	Ada 12"Stepped Platform	EA	\$ 1,794.00	24%	\$ 1,363.44
17247	52	Adaptive Swing Safety Belt	EA	\$ 137.00	16%	\$ 115.08
17255	48	Adapt Swing Seat-Galv, 5" Od	EA	\$ 377.00	6%	\$ 354.38
17257	15	Sensory Wave Safety Belt	EA	\$ 180.00	16%	\$ 151.20
18200	05	36" Sq Punched Deck P/T 1.3125	EA	\$ 769.00	24%	\$ 584.44
18201	05	36" Tri Punched Deck P/T	EA	\$ 503.00	24%	\$ 382.28
18231	05	Arch Bridge W/Barrier	EA	\$ 3,199.00	24%	\$ 2,431.24
18233	05	90 Deg Funnel W/Barrier	EA	\$ 3,807.00	24%	\$ 2,893.32
18235	05	Mini-Arch Bridge W/Barrier	EA	\$ 1,972.00	24%	\$ 1,498.72
18237	05	3'-0" Funnel Bdg W/Barrier	EA	\$ 1,794.00	24%	\$ 1,363.44
18238	05	6'-0" Funnel Bdg W/Barrier	EA	\$ 2,794.00	24%	\$ 2,123.44
18241	05	Suspension Bridge	EA	\$ 4,507.00	24%	\$ 3,425.32
18273	05	3' & 5' Access Attachment	EA	\$ 711.00	24%	\$ 540.36
18274	05	4'-0" Access Attachment	EA	\$ 738.00	24%	\$ 560.88
18282	15	Upper Body Trainer F/S	EA	\$ 2,710.00	16%	\$ 2,276.40
18314	05	4'-0" F5 Spiral Slide	EA	\$ 6,197.00	24%	\$ 4,709.72
18315	05	4'-6" F5 Spiral Slide	EA	\$ 6,216.00	24%	\$ 4,724.16
18316	05	5'-0" F5 Spiral Slide	EA	\$ 6,004.00	24%	\$ 4,563.04
18317	05	5'-6" F5 Spiral Slide	EA	\$ 6,070.00	24%	\$ 4,613.20
18318	05	6'-0" F5 Spiral Slide	EA	\$ 5,713.00	24%	\$ 4,341.88
18319	05	Single Steering Wheel	EA	\$ 285.00	24%	\$ 216.60
18337	05	36" Tri Transfer Platform	EA	\$ 1,744.00	24%	\$ 1,325.44
18340	05	Suspension Bridge 36" Dk	EA	\$ 4,880.00	24%	\$ 3,708.80
18346	05	Roof Ext 24" W/Insert	EA	\$ 125.00	24%	\$ 95.00
18347	05	Roof Ext 24" W/Rivet	EA	\$ 119.00	24%	\$ 90.44
18348	05	4'-0" F5 Spiral Slide	EA	\$ 5,640.00	24%	\$ 4,286.40
18349	05	4'-6" F5 Spiral Slide	EA	\$ 5,658.00	24%	\$ 4,300.08
18350	05	5'-0" F5 Spiral Slide	EA	\$ 5,540.00	24%	\$ 4,210.40
18351	05	5'-6" F5 Spiral Slide	EA	\$ 5,479.00	24%	\$ 4,164.04
18352	05	6'-0" F5 Spiral Slide	EA	\$ 5,251.00	24%	\$ 3,990.76
18362	05	6' Cosmix Climber, Kidcourse	EA	\$ 1,385.00	24%	\$ 1,052.60
18363	05	8' Cosmix Climber	EA	\$ 1,385.00	24%	\$ 1,052.60
18372	05	Incline Cosmix Climber, 45 1/2" Dk	EA	\$ 1,238.00	24%	\$ 940.88
18392	15	3' Rumble & Roll Zip Slide, F/S	EA	\$ 4,659.00	16%	\$ 3,913.56
18393	15	4' Zip Slide, F/S	EA	\$ 4,590.00	16%	\$ 3,855.60
18394	15	4' Double Zip Slide, F/S	EA	\$ 5,224.00	16%	\$ 4,388.16
18395	15	6' Wave Zip Slide, F/S	EA	\$ 5,269.00	16%	\$ 4,425.96
18396	15	6' Dueling Wave Zip Slide, F/S	EA	\$ 6,149.00	16%	\$ 5,165.16
18397	05	Ladder Loop Link	EA	\$ 1,051.00	24%	\$ 798.76
18579	05	Sail Roof	EA	\$ 331.00	24%	\$ 251.56
18597	05	2' Straight Tube Slide	EA	\$ 2,200.00	24%	\$ 1,672.00
18598	05	3' Straight Tube Slide	EA	\$ 2,414.00	24%	\$ 1,834.64
18599	05	4' Straight Tube Slide	EA	\$ 2,629.00	24%	\$ 1,998.04

GAMETIME PLAY EQUIPMENT

Part No.	Part Group	Item Description	Unit	Commercial Price	USC Disc	USC Net Price
18600	05	5' Straight Tube Slide	EA	\$ 2,846.00	24%	\$ 2,162.96
18601	05	4' 'S' Tube Slide	EA	\$ 3,003.00	24%	\$ 2,282.28
18602	05	5' 'S' Tube Slide	EA	\$ 3,132.00	24%	\$ 2,380.32
18625	05	6'-6"/8' Talk Tube	EA	\$ 799.00	24%	\$ 607.24
18636	05	7' Ss Straight Chuter Slide, 36" Dk	EA	\$ 3,475.00	24%	\$ 2,641.00
18637	05	8' Ss Double Chuter Slide, 36" Dk	EA	\$ 3,882.00	24%	\$ 2,950.32
18646	05	3' Sail Roof Extension	EA	\$ 162.00	24%	\$ 123.12
18669	05	Ss Cargo Net Wall	EA	\$ 1,046.00	24%	\$ 794.96
18670	05	Ss Double Cargo Net Wall	EA	\$ 2,114.00	24%	\$ 1,606.64
18671	05	Shingle Roof	EA	\$ 709.00	24%	\$ 538.84
18672	05	Slate Roof	EA	\$ 709.00	24%	\$ 538.84
18673	05	Shingle Roof 45 1/2"	EA	\$ 1,344.00	24%	\$ 1,021.44
18674	05	Slate Roof 45 1/2"	EA	\$ 1,344.00	24%	\$ 1,021.44
18679	05	Bongos	EA	\$ 240.00	24%	\$ 182.40
18680	05	Megahorn	EA	\$ 243.00	24%	\$ 184.68
18682	05	High Whistle	EA	\$ 532.00	24%	\$ 404.32
18684	05	Single Ganza	EA	\$ 378.00	24%	\$ 287.28
18686	05	Wilder Slide Outrigger	EA	\$ 211.00	24%	\$ 160.36
18689	05	Hand Cycler	EA	\$ 715.00	24%	\$ 543.40
18692	05	Single Thunder Ring	EA	\$ 323.00	24%	\$ 245.48
18697	05	Ladder Loop 1'-6"/2'0"	EA	\$ 1,371.00	24%	\$ 1,041.96
18698	05	Ladder Loop 2'-6"/3'0"	EA	\$ 1,424.00	24%	\$ 1,082.24
18699	05	Storefront Panel 36"	EA	\$ 491.00	24%	\$ 373.16
18700	05	Storefront Panel 45 1/2"	EA	\$ 519.00	24%	\$ 394.44
18705	05	Seat And Table For Two 36"	EA	\$ 1,171.00	24%	\$ 889.96
18706	05	Seat And Table For Two 45 1/2"	EA	\$ 1,166.00	24%	\$ 886.16
18757	05	1'-6" Punched Stairs Csa 45 1/2" W	EA	\$ 1,490.00	24%	\$ 1,132.40
18758	05	2'-0" Punched Stairs Csa 45 1/2" W	EA	\$ 1,715.00	24%	\$ 1,303.40
18759	05	2'-6" Punched Stairs Csa 45 1/2" W	EA	\$ 1,893.00	24%	\$ 1,438.68
18760	05	3'-0" Punched Stairs Csa 45 1/2" W	EA	\$ 2,795.00	24%	\$ 2,124.20
18761	05	Leaf Topper	EA	\$ 365.00	24%	\$ 277.40
18762	05	Double Leaf Topper	EA	\$ 727.00	24%	\$ 552.52
18763	05	Nature Discovery Table - 36"	EA	\$ 1,629.00	24%	\$ 1,238.04
18766	05	Fun Seat 36"	EA	\$ 288.00	24%	\$ 218.88
18767	05	Fun Seat 45-1/2"	EA	\$ 304.00	24%	\$ 231.04
18768	05	Leaf Topper Extension	EA	\$ 238.00	24%	\$ 180.88
18769	05	Double Leaf Topper Extension	EA	\$ 274.00	24%	\$ 208.24
18774	05	Schooner Sail	EA	\$ 953.00	24%	\$ 724.28
18775	05	Schooner Sail & Crows Nest	EA	\$ 1,209.00	24%	\$ 918.84
18776	05	Schooner Panel 36"	EA	\$ 538.00	24%	\$ 408.88
18778	05	Schooner Bow	EA	\$ 2,751.00	24%	\$ 2,090.76
18787	06	Umbrella Canopy	EA	\$ 6,121.00	24%	\$ 4,651.96
18788	05	Touch Math	EA	\$ 1,580.00	24%	\$ 1,200.80
18807	05	Cannon Panel	EA	\$ 927.00	24%	\$ 704.52

GAMETIME PLAY EQUIPMENT

Part No.	Part Group	Item Description	Unit	Commercial Price	USC Disc't	USC Net Price
18808	05	Porthole Panel	EA	\$ 866.00	24%	\$ 658.16
18809	05	Hatch Panel	EA	\$ 493.00	24%	\$ 374.68
18812	05	Hatch Panel	EA	\$ 479.00	24%	\$ 364.04
18814	05	Ship'S Wheel	EA	\$ 598.00	24%	\$ 454.48
18826	70	Primetime Swing 3 1/2" X 8'	EA	\$ 1,257.00	3%	\$ 1,219.29
18827	70	Primetime Swing Add A Bay 3 1/2" X 8'	EA	\$ 778.00	3%	\$ 754.66
18828	18	Square Sunblox Canopy	EA	\$ 9,337.00	24%	\$ 7,096.12
18831	40	Umbra Roof Extensio n 1'	EA	\$ 57.00	6%	\$ 53.58
18832	40	Umbra Roof Extensio n 2'	EA	\$ 86.00	6%	\$ 80.84
18833	40	Umbra Roof Extensio n 3'	EA	\$ 92.00	6%	\$ 86.48
18834	40	Umbra Roof Extensio n 4'	EA	\$ 138.00	6%	\$ 129.72
19001	05	Entry Way	EA	\$ 319.00	24%	\$ 242.44
19002	05	Single Gizmo Panel	EA	\$ 483.00	24%	\$ 367.08
19003	05	Decorative Panel	EA	\$ 483.00	24%	\$ 367.08
19004	05	Transfer System W/Barrier (1' Rise)	EA	\$ 1,274.00	24%	\$ 968.24
19005	05	Transfer System W/Barrier (2' Rise)	EA	\$ 1,776.00	24%	\$ 1,349.76
19006	05	Transfer System W/Barrier (2'-6" Rise)	EA	\$ 2,686.00	24%	\$ 2,041.36
19007	05	Transfer System W/Barrier (3' Rise)	EA	\$ 3,325.00	24%	\$ 2,527.00
19008	05	Transfer System W/Barrier (4')	EA	\$ 3,743.00	24%	\$ 2,844.68
19009	05	Transfer System W/Guardrail (1' Rise)	EA	\$ 1,190.00	24%	\$ 904.40
19010	05	Transfer System W/Guardrail (2' Rise)	EA	\$ 1,547.00	24%	\$ 1,175.72
19011	05	Transfer Sys W/Guardrail (2'-6" Rise)	EA	\$ 2,051.00	24%	\$ 1,558.76
19012	05	Transfer System W/Guardrail (3' Rise)	EA	\$ 2,213.00	24%	\$ 1,681.88
19013	05	Transfer Platform W/ Barrier (3')	EA	\$ 2,709.00	24%	\$ 2,058.84
19014	05	Transfer Platform W/ Barrier (4')	EA	\$ 3,378.00	24%	\$ 2,567.28
19015	05	Transfer Platform W/ Barrier (5')	EA	\$ 4,737.00	24%	\$ 3,600.12
19024	05	Access Ladder (3')	EA	\$ 1,648.00	24%	\$ 1,252.48
19025	05	Access Ladder (4')	EA	\$ 2,016.00	24%	\$ 1,532.16
19026	05	Access Ladder (5')	EA	\$ 2,334.00	24%	\$ 1,773.84
19027	05	Rung Access Ladder (2')	EA	\$ 591.00	24%	\$ 449.16
19028	05	Rung Access Ladder (3' & 4')	EA	\$ 693.00	24%	\$ 526.68
19029	05	Rung Access Ladder (5' & 6')	EA	\$ 797.00	24%	\$ 605.72
19030	05	Rung Access Ladder (7' & 8')	EA	\$ 892.00	24%	\$ 677.92
19035	05	Optional Access Step (3' & 5')	EA	\$ 770.00	24%	\$ 585.20
19036	05	Optional Access Step (4')	EA	\$ 798.00	24%	\$ 606.48
19037	05	Offset Archway	EA	\$ 343.00	24%	\$ 260.68
19041	05	90° Crawl Tube	EA	\$ 2,167.00	24%	\$ 1,646.92
19042	05	Caterpillar Crawl Tube	EA	\$ 3,125.00	24%	\$ 2,375.00
19043	05	'S' Crawl Tube	EA	\$ 2,180.00	24%	\$ 1,656.80
19044	05	Straight Crawl Tube(1 Deck Span)	EA	\$ 1,382.00	24%	\$ 1,050.32
19045	05	Straight Crawl Tube (2 Deck Span)	EA	\$ 1,958.00	24%	\$ 1,488.08
19046	05	Tunnel-Up Climber	EA	\$ 2,180.00	24%	\$ 1,656.80
19047	05	Tree (3; & 3'6")	EA	\$ 943.00	24%	\$ 716.68
19048	05	Tree (4' & 4'-6")	EA	\$ 998.00	24%	\$ 758.48

GAMETIME PLAY EQUIPMENT

Part No.	Part Group	Item Description	Unit	Commercial Price	USC Disc't	USC Net Price
19049	05	Tree (5' & 5'-6")	EA	\$ 1,055.00	24%	\$ 801.80
19050	05	Tree (6')	EA	\$ 1,111.00	24%	\$ 844.36
19051	05	Tree (7' & 7'-6")	EA	\$ 1,166.00	24%	\$ 886.16
19052	05	Tree (8')	EA	\$ 1,222.00	24%	\$ 928.72
19053	05	Twister (3' & 3'-6")	EA	\$ 891.00	24%	\$ 677.16
19054	05	Twister (4' & 4'-6")	EA	\$ 953.00	24%	\$ 724.28
19055	05	Twister (5' & 5'-6")	EA	\$ 1,060.00	24%	\$ 805.60
19056	05	Twister (6')	EA	\$ 1,103.00	24%	\$ 838.28
19057	05	Wave (Standard)	EA	\$ 1,317.00	24%	\$ 1,000.92
19058	05	Giant Wave	EA	\$ 1,620.00	24%	\$ 1,231.20
19059	05	Wavy Tree (2'-6" & 3')	EA	\$ 798.00	24%	\$ 606.48
19060	05	Wavy Tree (3'-6" & 4')	EA	\$ 850.00	24%	\$ 646.00
19061	05	Wavy Tree (4'-6" & 5')	EA	\$ 963.00	24%	\$ 731.88
19062	05	Wavy Tree (5'-6" & 6')	EA	\$ 960.00	24%	\$ 729.60
19063	05	Wavy Tree (6'-6" & 7')	EA	\$ 1,039.00	24%	\$ 789.64
19064	05	Wavy Tree (7'-6" & 8')	EA	\$ 1,099.00	24%	\$ 835.24
19068	05	Nature Panel	EA	\$ 971.00	24%	\$ 737.96
19069	05	Counting Panel	EA	\$ 1,007.00	24%	\$ 765.32
19073	05	Tic-Tac-Toe Panel	EA	\$ 1,007.00	24%	\$ 765.32
19075	05	Arch (2')	EA	\$ 751.00	24%	\$ 570.76
19076	05	Arch (2'6" & 3')	EA	\$ 865.00	24%	\$ 657.40
19077	05	Arch (3'6" & 4')	EA	\$ 908.00	24%	\$ 690.08
19078	05	Arch (4'6" & 6')	EA	\$ 950.00	24%	\$ 722.00
19084	05	Ashiko	EA	\$ 624.00	24%	\$ 474.24
19085	05	Djembe	EA	\$ 599.00	24%	\$ 455.24
19086	05	Ganza	EA	\$ 788.00	24%	\$ 598.88
19087	05	Chain Link (3' & 3'6")	EA	\$ 856.00	24%	\$ 650.56
19088	05	Chain Link (4' & 4'6")	EA	\$ 895.00	24%	\$ 680.20
19089	05	Chain Link (5' & 5'6")	EA	\$ 978.00	24%	\$ 743.28
19090	05	Chain Link (6' & 6'6")	EA	\$ 1,015.00	24%	\$ 771.40
19091	05	Chain Link (7' & 7'6")	EA	\$ 1,113.00	24%	\$ 845.88
19092	05	Chain Link (8')	EA	\$ 1,286.00	24%	\$ 977.36
19093	05	Schooner (2')	EA	\$ 620.00	24%	\$ 471.20
19094	05	Schooner (2'-6" & 3')	EA	\$ 663.00	24%	\$ 503.88
19095	05	Schooner (3'-6" & 4')	EA	\$ 723.00	24%	\$ 549.48
19096	05	Schooner (4'-6" & 5')	EA	\$ 784.00	24%	\$ 595.84
19097	05	Schooner (5'-6" & 6')	EA	\$ 846.00	24%	\$ 642.96
19098	05	Schooner (6'-6" & 7')	EA	\$ 907.00	24%	\$ 689.32
19099	05	Schooner (7'-6" & 8')	EA	\$ 966.00	24%	\$ 734.16
19102	05	Stepped Deck (6" Rise)	EA	\$ 1,119.00	24%	\$ 850.44
19104	05	Ridge Climber	EA	\$ 1,027.00	24%	\$ 780.52
19105	05	Clover Leaf (2' & 2'-6")	EA	\$ 1,282.00	24%	\$ 974.32
19106	05	Clover Leaf (3' & 3'-6")	EA	\$ 1,558.00	24%	\$ 1,184.08
19107	05	Clover Leaf (4' & 4'-6")	EA	\$ 1,830.00	24%	\$ 1,390.80

GAMETIME PLAY EQUIPMENT

Part No.	Part Group	Item Description	Unit	Commercial Price	USC Disc't	USC Net Price
19108	05	Clover Leaf (5' & 5'-6")	EA	\$ 2,040.00	24%	\$ 1,550.40
19109	05	Corkscrew (2')	EA	\$ 853.00	24%	\$ 648.28
19110	05	Corkscrew (2'-6" & 3')	EA	\$ 866.00	24%	\$ 658.16
19111	05	Corkscrew (3'-6" & 4')	EA	\$ 946.00	24%	\$ 718.96
19112	05	Corkscrew (4'-6" & 5')	EA	\$ 1,008.00	24%	\$ 766.08
19113	05	Corkscrew (5'-6" & 6')	EA	\$ 1,025.00	24%	\$ 779.00
19114	05	Dna (3')	EA	\$ 1,089.00	24%	\$ 827.64
19115	05	Dna (4')	EA	\$ 1,313.00	24%	\$ 997.88
19116	05	Dna (5')	EA	\$ 1,483.00	24%	\$ 1,127.08
19117	05	Dna (6')	EA	\$ 1,605.00	24%	\$ 1,219.80
19118	06	Dna (7')	EA	\$ 1,744.00	24%	\$ 1,325.44
19119	05	Dna (8')	EA	\$ 1,664.00	24%	\$ 1,264.64
19121	05	Curved Zip Slide	EA	\$ 1,354.00	24%	\$ 1,029.04
19122	05	Wave Zip Slide (2'-6" & 3')	EA	\$ 1,230.00	24%	\$ 934.80
19123	05	Straight Zip Slide (4')	EA	\$ 1,489.00	24%	\$ 1,131.64
19124	05	Straight Zip Slide (5')	EA	\$ 1,689.00	24%	\$ 1,283.64
19125	05	Wave Zip Slide (6')	EA	\$ 1,892.00	24%	\$ 1,437.92
19126	05	7'6" & 8' Zip Slide (Standard)	EA	\$ 2,773.00	24%	\$ 2,107.48
19127	05	7'6" & 8' Zip Slide W/ Gizmos	EA	\$ 3,518.00	24%	\$ 2,673.68
19128	05	Cosmix 6' High	EA	\$ 1,714.00	24%	\$ 1,302.64
19129	05	Cosmix 8' High	EA	\$ 1,619.00	24%	\$ 1,230.44
19130	05	Climbing Pole (2' & 2'-6")	EA	\$ 708.00	24%	\$ 538.08
19131	05	Climbing Pole (3' & 3'-6")	EA	\$ 729.00	24%	\$ 554.04
19132	05	Climbing Pole (4' & 4'-6")	EA	\$ 753.00	24%	\$ 572.28
19133	05	Climbing Pole (5' & 5'-6")	EA	\$ 777.00	24%	\$ 590.52
19134	05	Climbing Pole (6')	EA	\$ 791.00	24%	\$ 601.16
19147	05	Toad Stool	EA	\$ 762.00	24%	\$ 579.12
19148	05	Tree	EA	\$ 1,538.00	24%	\$ 1,168.88
19151	05	Lightning Climber	EA	\$ 1,602.00	24%	\$ 1,217.52
19158	05	Zoo Panel	EA	\$ 943.00	24%	\$ 716.68
19159	05	Crazy Eight (3' & 3'-6")	EA	\$ 1,171.00	24%	\$ 889.96
19160	05	Crazy Eight (4' & 4'-6")	EA	\$ 1,189.00	24%	\$ 903.64
19161	05	Crazy Eight (5' & 5'-6")	EA	\$ 1,280.00	24%	\$ 972.80
19162	05	Crazy Eight (6')	EA	\$ 1,371.00	24%	\$ 1,041.96
19163	05	Crazy Eight (7' & 7'-6")	EA	\$ 1,460.00	24%	\$ 1,109.60
19164	05	Crazy Eight (8')	EA	\$ 1,552.00	24%	\$ 1,179.52
19165	05	Crawl Thru	EA	\$ 595.00	24%	\$ 452.20
19169	05	Leaning Wall (2')	EA	\$ 1,085.00	24%	\$ 824.60
19170	05	Leaning Wall (2'-6")	EA	\$ 1,257.00	24%	\$ 955.32
19171	05	Leaning Wall (3')	EA	\$ 1,268.00	24%	\$ 963.68
19172	05	Leaning Wall (4')	EA	\$ 1,554.00	24%	\$ 1,181.04
19173	05	Leaning Wall (4'-6")	EA	\$ 1,659.00	24%	\$ 1,260.84
19174	05	Leaning Wall (5')	EA	\$ 1,974.00	24%	\$ 1,500.24
19175	05	Leaning Wall (5'6")	EA	\$ 1,872.00	24%	\$ 1,422.72

GAMETIME PLAY EQUIPMENT

Part No.	Part Group	Item Description	Unit	Commercial Price	USC Disc't	USC Net Price
19176	05	Leaning Wall (6')	EA	\$ 1,952.00	24%	\$ 1,483.52
19177	05	Rockscape (2')	EA	\$ 1,603.00	24%	\$ 1,218.28
19178	05	Rockscape (2'6")	EA	\$ 1,753.00	24%	\$ 1,332.28
19179	05	Rockscape (3')	EA	\$ 4,074.00	24%	\$ 3,096.24
19180	05	Rockscape (4')	EA	\$ 4,282.00	24%	\$ 3,254.32
19189	05	Straight Crawl Tube (1 Deck Span)	EA	\$ 1,452.00	24%	\$ 1,103.52
19190	05	Single Gizmo Panel	EA	\$ 620.00	24%	\$ 471.20
19194	05	Flower Talk Tube (0'6" Thru 2')	EA	\$ 778.00	24%	\$ 591.28
19195	05	Flower Talk Tube (2'6" Thru 4')	EA	\$ 813.00	24%	\$ 617.88
19196	05	Flower Talk Tube (4'6" Thru 6')	EA	\$ 904.00	24%	\$ 687.04
19197	05	Flower Talk Tube (6'6" Thru 8')	EA	\$ 940.00	24%	\$ 714.40
19198	05	26" Bubble Panel	EA	\$ 727.00	24%	\$ 552.52
19200	05	Telescope Enclosure	EA	\$ 1,461.00	24%	\$ 1,110.36
19213	05	Challenge Canyon (2 Deck Span)	EA	\$ 3,102.00	24%	\$ 2,357.52
19214	05	Rung Enclosure	EA	\$ 373.00	24%	\$ 283.48
19215	05	Rung Enclosure W/ Steering Wheel	EA	\$ 647.00	24%	\$ 491.72
19216	18	Rung Enclosure W/ Thunderring	EA	\$ 797.00	24%	\$ 605.72
19217	05	Bubble (3' & 3'6")	EA	\$ 896.00	24%	\$ 680.96
19218	05	Bubble (4')	EA	\$ 965.00	24%	\$ 733.40
19219	05	Bubble (4'6" & 5')	EA	\$ 1,024.00	24%	\$ 778.24
19220	05	Bubble (5'6" & 6')	EA	\$ 1,094.00	24%	\$ 831.44
19223	05	Sloped Funnel Climber	EA	\$ 2,173.00	24%	\$ 1,651.48
19227	05	Chain Net W/ Stainless Chain (3')	EA	\$ 1,078.00	24%	\$ 819.28
19228	05	Chain Net W/Stainless Chain(3'-6"&4')	EA	\$ 1,165.00	24%	\$ 885.40
19229	05	Chain Net W/Stainless Chain(4'-6"&5')	EA	\$ 1,188.00	24%	\$ 902.88
19231	05	Loop Ladder (3')	EA	\$ 912.00	24%	\$ 693.12
19232	05	Loop Ladder (3'6" & 4')	EA	\$ 988.00	24%	\$ 750.88
19233	05	Loop Ladder (5')	EA	\$ 1,046.00	24%	\$ 794.96
19234	05	Loop Ladder (6')	EA	\$ 1,115.00	24%	\$ 847.40
19235	06	Count & Spell Panel (One Color)	EA	\$ 470.00	24%	\$ 357.20
19236	05	Count & Spell Panel (Two Color)	EA	\$ 679.00	24%	\$ 516.04
19237	06	Count & Spell Panel (One Color)	EA	\$ 575.00	24%	\$ 437.00
19238	05	Count & Spell Panel (Two Color)	EA	\$ 796.00	24%	\$ 604.96
19241	05	Maze Panel	EA	\$ 1,163.00	24%	\$ 883.88
19242	05	Maze Panel	EA	\$ 1,295.00	24%	\$ 984.20
19243	05	Drivers Panel	EA	\$ 783.00	24%	\$ 595.08
19244	06	Thunderring Panel	EA	\$ 928.00	24%	\$ 705.28
19245	05	Drivers Panel	EA	\$ 926.00	24%	\$ 703.76
19246	06	Thunderring Panel	EA	\$ 964.00	24%	\$ 732.64
19247	05	How Tall Am I	EA	\$ 176.00	24%	\$ 133.76
19250	06	Hour Glass (3' Thru 5')	EA	\$ 1,039.00	24%	\$ 789.64
19251	05	Thread The Needle	EA	\$ 869.00	24%	\$ 660.44
19252	05	Scramble Up (3')	EA	\$ 726.00	24%	\$ 551.76
19253	05	Scramble Up (3'6" & 4')	EA	\$ 1,104.00	24%	\$ 839.04

GAMETIME PLAY EQUIPMENT

Part No.	Part Group	Item Description	Unit	Commercial Price	USC Disc	USC Net Price
19254	05	Scramble Up (4'6" & 5')	EA	\$ 1,104.00	24%	\$ 839.04
19255	05	Scramble Up (5'6" & 6')	EA	\$ 1,478.00	24%	\$ 1,123.28
19256	05	Scramble Up (6'6" & 7')	EA	\$ 1,854.00	24%	\$ 1,409.04
19257	05	Scramble Up (7'6" & 8')	EA	\$ 1,854.00	24%	\$ 1,409.04
19267	05	Triple Slide	EA	\$ 6,020.00	24%	\$ 4,575.20
19268	05	Double Ridge Climber	EA	\$ 1,730.00	24%	\$ 1,314.80
19269	05	Double Ridge Climber	EA	\$ 1,769.00	24%	\$ 1,344.44
19274	46	Jam Shack	EA	\$ 5,757.00	16%	\$ 4,835.88
19281	05	Transfer System W/ Guardrail (1' Rise)	EA	\$ 1,193.00	24%	\$ 906.68
19282	05	Transfer System W/ Guardrail (2' Rise)	EA	\$ 1,523.00	24%	\$ 1,157.48
19283	05	Transfer Sys W/ Guardrail (2'6" Rise)	EA	\$ 2,020.00	24%	\$ 1,535.20
19284	05	Transfer System W/ Guardrail (3' Rise)	EA	\$ 2,210.00	24%	\$ 1,679.60
19285	05	Transfer Platform W/ Guardrail 3'	EA	\$ 2,262.00	24%	\$ 1,719.12
19286	05	Transfer Platform W/ Guardrail 4'	EA	\$ 2,746.00	24%	\$ 2,086.96
19287	05	River Rock Climber	EA	\$ 1,672.00	24%	\$ 1,270.72
19288	05	Tunnel-Up Climber (Attachment)	EA	\$ 2,236.00	24%	\$ 1,699.36
19289	05	Two Piece Hex Deck	EA	\$ 2,380.00	24%	\$ 1,808.80
19290	05	1'6" Kickplate W/ Rung	EA	\$ 574.00	24%	\$ 436.24
19291	05	2' Kickplate W/ Rung	EA	\$ 592.00	24%	\$ 449.92
19292	05	2'6" Kickplate W/ Rung	EA	\$ 743.00	24%	\$ 564.68
19293	05	3' Kickplate W/ Rung	EA	\$ 755.00	24%	\$ 573.80
19297	06	Ss Dble Chuter W/Trans Platform (3')	EA	\$ 5,450.00	24%	\$ 4,142.00
19298	05	Ss Dble Chuter W/Trans Platform (4')	EA	\$ 6,348.00	24%	\$ 4,824.48
19299	05	Ss Dble Chuter W/Trans Platform (5')	EA	\$ 7,138.00	24%	\$ 5,424.88
19300	05	Ss Dble Chuter W/Trans Platform (6')	EA	\$ 8,239.00	24%	\$ 6,261.64
19301	05	Ss Dble Chuter W/Trans Platform (7')	EA	\$ 8,365.00	24%	\$ 6,357.40
19302	05	Ss Dble Chuter W/Trans Platform (8')	EA	\$ 8,956.00	24%	\$ 6,806.56
19303	05	Ergo Climber 4' & 4'6"	EA	\$ 1,371.00	24%	\$ 1,041.96
19304	05	Ergo Climber 5' & 5'6"	EA	\$ 1,487.00	24%	\$ 1,130.12
19305	05	Ergo Climber 6'	EA	\$ 1,603.00	24%	\$ 1,218.28
19309	05	Stego Climber 4' & 4'6"	EA	\$ 995.00	24%	\$ 756.20
19310	05	Stego Climber 5' & 5'6"	EA	\$ 1,085.00	24%	\$ 824.60
19311	05	Stego Climber 6' & 6'6"	EA	\$ 1,172.00	24%	\$ 890.72
19312	05	Stego Climber 7' & 7'6"	EA	\$ 1,260.00	24%	\$ 957.60
19313	05	Stego Climber 8'	EA	\$ 1,351.00	24%	\$ 1,026.76
19314	05	Spiral Climber 4' & 4'6"	EA	\$ 1,238.00	24%	\$ 940.88
19315	05	Spiral Climber 5' & 5'6"	EA	\$ 1,274.00	24%	\$ 968.24
19316	05	Spiral Climber 6' & 6'6"	EA	\$ 1,364.00	24%	\$ 1,036.64
19317	05	Spiral Climber 7' & 7'6"	EA	\$ 1,452.00	24%	\$ 1,103.52
19318	05	Spiral Climber 8'	EA	\$ 1,520.00	24%	\$ 1,155.20
19319	05	Ergo Link (2' Rise)	EA	\$ 1,456.00	24%	\$ 1,106.56
19320	05	Ergo Link (3' Rise)	EA	\$ 1,580.00	24%	\$ 1,200.80
19321	05	Ergo Link (4' Rise)	EA	\$ 1,692.00	24%	\$ 1,285.92
19322	05	Swerve Slide	EA	\$ 1,578.00	24%	\$ 1,199.28

GAMETIME PLAY EQUIPMENT

Part No.	Part Group	Item Description	Unit	Commercial Price	USC Disc	USC Net Price
19327	05	Pod Climber	EA	\$ 1,379.00	24%	\$ 1,048.04
19329	05	Spiral Step Climber 2' & 2'6"	EA	\$ 1,142.00	24%	\$ 867.92
19330	05	Spiral Step Climber 3' & 3'6"	EA	\$ 1,348.00	24%	\$ 1,024.48
19331	05	Spiral Step Climber 4' & 4'6"	EA	\$ 1,553.00	24%	\$ 1,180.28
19332	05	Spiral Step Climber 5' & 5'6"	EA	\$ 1,762.00	24%	\$ 1,339.12
19333	05	Spiral Step Climber 6'	EA	\$ 1,962.00	24%	\$ 1,491.12
19348	05	Metal Half Panel W/ Steering Wheel	EA	\$ 633.00	24%	\$ 481.08
19349	18	Metal Half Panel W/ Thunderring	EA	\$ 674.00	24%	\$ 512.24
19350	05	Vert Wall 4'	EA	\$ 2,054.00	24%	\$ 1,561.04
19351	05	Vert Wall 8'	EA	\$ 3,267.00	24%	\$ 2,482.92
19355	05	4'-0"/5'-0" Dbl Bubble Climber Attach	EA	\$ 1,772.00	24%	\$ 1,346.72
19358	05	5'-6"/6'-6" Dbl Bubble Climber Attach	EA	\$ 2,181.00	24%	\$ 1,657.56
19361	05	7'-0"/8'-0" Dbl Bubble Climber Attach	EA	\$ 2,424.00	24%	\$ 1,842.24
19362	05	3'-6"/4'-0" Zip Swerve Slide Left	EA	\$ 1,450.00	24%	\$ 1,102.00
19363	05	3'-6"/4'-0" Zip Swerve Slide Right	EA	\$ 1,450.00	24%	\$ 1,102.00
19367	05	Talk Tube Ground Level	EA	\$ 344.00	24%	\$ 261.44
19368	05	Flower Talk Tube	EA	\$ 649.00	24%	\$ 493.24
19369	05	Gt Jambox	EA	\$ 3,085.00	24%	\$ 2,344.60
19371	05	Giant Wave Climber Link	EA	\$ 2,152.00	24%	\$ 1,635.52
19372	05	Play Port Bridge	EA	\$ 2,786.00	24%	\$ 2,117.36
19382	05	Single Entrance Wilderslide li	EA	\$ 809.00	24%	\$ 614.84
19384	05	Triple Entrance Wilderslide li	EA	\$ 2,958.00	24%	\$ 2,248.08
19385	05	Straight Section Wilderslide li	EA	\$ 439.00	24%	\$ 333.64
19386	05	Left Curve Section Wilderslide li	EA	\$ 603.00	24%	\$ 458.28
19387	05	Right Curve Section Wilderslide li	EA	\$ 603.00	24%	\$ 458.28
19388	05	Exit Section Wilderslide li	EA	\$ 602.00	24%	\$ 457.52
19390	05	Helix Spiral (Helix Adapter)	EA	\$ 793.00	24%	\$ 602.68
19391	05	Support Wilderslide li	EA	\$ 178.00	24%	\$ 135.28
19392	05	Slide Support	EA	\$ 173.00	24%	\$ 131.48
19403	05	Double Straight (2 Ft Section)	EA	\$ 627.00	24%	\$ 476.52
19407	05	Transfer System (Timbers) 1' Rise	EA	\$ 2,015.00	24%	\$ 1,531.40
19408	05	Transfer System (Timbers) 2' Rise	EA	\$ 2,529.00	24%	\$ 1,922.04
19409	05	Transfer System (Timbers) 2'6" Rise	EA	\$ 3,697.00	24%	\$ 2,809.72
19410	05	Transfer System (Timbers) 3' Rise	EA	\$ 3,890.00	24%	\$ 2,956.40
19411	05	Transfer System (Timbers) 4' Rise	EA	\$ 4,816.00	24%	\$ 3,660.16
19412	05	Slide Support	EA	\$ 125.00	24%	\$ 95.00
19413	05	Outrigger	EA	\$ 139.00	24%	\$ 105.64
19415	05	Walk-In Double Fun-L Over	EA	\$ 2,808.00	24%	\$ 2,134.08
19416	05	Crawl-In Double Fun-L Up	EA	\$ 2,594.00	24%	\$ 1,971.44
19417	05	Fun-L Up & Across	EA	\$ 2,407.00	24%	\$ 1,829.32
19418	05	Walk-In Double Fun-L Up (Link)	EA	\$ 2,680.00	24%	\$ 2,036.80
19419	05	Fun-L Crawl Tube (Attach)	EA	\$ 1,959.00	24%	\$ 1,488.84
19420	05	Fun-L Crawl Tube (Link)	EA	\$ 1,776.00	24%	\$ 1,349.76
19421	05	Walk-In Double Fun-L Up	EA	\$ 2,931.00	24%	\$ 2,227.56

GAMETIME PLAY EQUIPMENT

Part No.	Part Group	Item Description	Unit	Commercial Price	USC Disc't	USC Net Price
19422	05	Triple W Spiral	EA	\$ 8,239.00	24%	\$ 6,261.64
19424	05	Long Exit (Use On 7' & 8' Slides)	EA	\$ 811.00	24%	\$ 616.36
19425	05	Xcelerator	EA	\$ 3,805.00	24%	\$ 2,891.80
19427	05	Single Spiral	EA	\$ 4,062.00	24%	\$ 3,087.12
19432	05	Triple W/ Spiral	EA	\$ 11,622.00	24%	\$ 8,832.72
19433	06	Wrinkle Wall Attachment 3'	EA	\$ 2,446.00	24%	\$ 1,858.96
19434	06	Wrinkle Wall Attachment 6'	EA	\$ 4,114.00	24%	\$ 3,126.64
19435	06	Wrinkle Wall Attachment 8'	EA	\$ 5,631.00	24%	\$ 4,279.56
19436	06	Wrinkle Wall Link	EA	\$ 5,591.00	24%	\$ 4,249.16
19437	05	Dbl w/Spiral Wilderslide II	EA	\$ 4,603.00	24%	\$ 3,498.28
19438	05	Dbl w/Spiral Wilderslide II Rev	EA	\$ 4,603.00	24%	\$ 3,498.28
19439	05	3 in a Row Panel	EA	\$ 1,991.00	24%	\$ 1,513.16
19440	05	Puppy Maze Panel	EA	\$ 1,754.00	24%	\$ 1,333.04
19441	05	Fish Tile Slide	EA	\$ 2,188.00	24%	\$ 1,662.88
19443	05	3 in a Row Half Panel	EA	\$ 1,570.00	24%	\$ 1,193.20
19444	05	Puppy Maze Half Panel	EA	\$ 1,337.00	24%	\$ 1,016.12
19445	05	Fish Tile Half Slide	EA	\$ 1,769.00	24%	\$ 1,344.44
19446	05	Truck Half Panel	EA	\$ 1,750.00	24%	\$ 1,330.00
19447	05	3 in a Row Panel Below Dk	EA	\$ 1,991.00	24%	\$ 1,513.16
19448	05	Puppy Maze Panel Below Dk	EA	\$ 1,754.00	24%	\$ 1,333.04
19449	05	Fish Tile Slide Below Dk	EA	\$ 2,188.00	24%	\$ 1,662.88
19450	05	Truck Panel Below Dk	EA	\$ 2,382.00	24%	\$ 1,810.32
19451	05	3 in a Row Half Panel Below Dk	EA	\$ 1,570.00	24%	\$ 1,193.20
19452	05	Puppy Maze Half Panel Below Dk	EA	\$ 1,337.00	24%	\$ 1,016.12
19453	05	Fish Tile Half Slide Below Dk	EA	\$ 1,769.00	24%	\$ 1,344.44
19454	05	Truck Half Panel Below Dk	EA	\$ 1,750.00	24%	\$ 1,330.00
19455	05	Make it Rain Panel (Roto)	EA	\$ 2,412.00	24%	\$ 1,833.12
19456	05	Bells Panel (Roto)	EA	\$ 1,391.00	24%	\$ 1,057.16
19457	05	Roller Ball Panel (Roto)	EA	\$ 2,947.00	24%	\$ 2,239.72
19458	40	Spectacle Climber 4' - 4'6"	EA	\$ 815.00	6%	\$ 766.10
19459	32	Spectacle Climber 5' - 5'6"	EA	\$ 886.00	3%	\$ 859.42
19460	32	Spectacle Climber 6' - 6'6"	EA	\$ 970.00	3%	\$ 940.90
19461	05	Make it Rain Panel (Roto) Below Dk	EA	\$ 2,412.00	24%	\$ 1,833.12
19462	05	Bells Panel (Roto) Below Dk	EA	\$ 1,391.00	24%	\$ 1,057.16
19463	05	Roller Ball Panel (Roto) Below Dk	EA	\$ 2,947.00	24%	\$ 2,239.72
19464	05	Double Entrance	EA	\$ 1,517.00	24%	\$ 1,152.92
19465	05	Olympus Climber - 3'0 thru 4'0 attachment	EA	\$ 1,548.00	24%	\$ 1,176.48
19466	05	Olympus Climber - 5'0 thru 6'0 attachment	EA	\$ 2,388.00	24%	\$ 1,814.88
19467	05	Olympus Climber - 7'0 thru 8'0 attachment	EA	\$ 2,684.00	24%	\$ 2,039.84
19468	05	Olympus Climber - 0'0 Rise Link	EA	\$ 2,994.00	24%	\$ 2,275.44
19469	05	Olympus Climber - 1'0 Rise Link	EA	\$ 2,994.00	24%	\$ 2,275.44
19470	05	Olympus Climber - 2'0 Rise Link	EA	\$ 3,098.00	24%	\$ 2,354.48
19471	05	Olympus Climber - 3'0 thru 4'0 offset attachment	EA	\$ 3,012.00	24%	\$ 2,289.12
19472	05	Olympus Climber - 4'6 offset attachment	EA	\$ 3,303.00	24%	\$ 2,510.28

GAMETIME PLAY EQUIPMENT

Part No.	Part Group	Item Description	Unit	Commercial Price	USC Disc't	USC Net Price
19473	05	Olympus Climber - 5'0 thru 6'0 offset attachment	EA	\$ 3,303.00	24%	\$ 2,510.28
19584	05	Shale Roof	EA	\$ 528.00	24%	\$ 401.28
19585	05	Letters Maze Above Deck	EA	\$ 948.00	24%	\$ 720.48
19586	05	Time & Place Above Deck	EA	\$ 1,096.00	24%	\$ 832.96
19587	05	Letters Maze Below Deck	EA	\$ 1,091.00	24%	\$ 829.16
19624	05	Shale Roof Extension	EA	\$ 112.00	24%	\$ 85.12
19627	05	Gadget Frame (Grd Level)	EA	\$ 582.00	24%	\$ 442.32
19632	05	Transfer Platform (Timbers) 3'	EA	\$ 3,272.00	24%	\$ 2,486.72
19633	05	Transfer Platform (Timbers) 4'	EA	\$ 4,565.00	24%	\$ 3,469.40
19634	05	Transfer Platform (Timbers) 5'	EA	\$ 5,905.00	24%	\$ 4,487.80
19635	05	Rung Enclosure (Timbers)	EA	\$ 738.00	24%	\$ 560.88
19636	05	Plank Climber 3'	EA	\$ 857.00	24%	\$ 651.32
19637	05	Plank Climber 4'	EA	\$ 991.00	24%	\$ 753.16
19638	05	Plank Climber 5'	EA	\$ 1,164.00	24%	\$ 884.64
19639	05	Plank Climber 6'	EA	\$ 1,185.00	24%	\$ 900.60
19640	05	Plank Climber 7'	EA	\$ 1,343.00	24%	\$ 1,020.68
19641	05	Plank Climber 8'	EA	\$ 1,491.00	24%	\$ 1,133.16
19642	05	Half Hex Slant Roof (Timbers)	EA	\$ 3,364.00	24%	\$ 2,556.64
19643	05	Hex Slant Roof (Timbers)	EA	\$ 6,514.00	24%	\$ 4,950.64
19644	05	Slant Roof Extensions (24")	EA	\$ 219.00	24%	\$ 166.44
19645	05	Slant Roof Extensions (36")	EA	\$ 277.00	24%	\$ 210.52
19646	05	Slant Roof Extensions (60")	EA	\$ 343.00	24%	\$ 260.68
19647	05	Slant Roof Extension (72")	EA	\$ 403.00	24%	\$ 306.28
19648	05	12" Stepped Deck	EA	\$ 1,288.00	24%	\$ 978.88
19655	05	Playport Bridge (Timbers)	EA	\$ 4,318.00	24%	\$ 3,281.68
19656	05	Slant Roof (Timbers)	EA	\$ 1,212.00	24%	\$ 921.12
19657	05	Slant Roof Ext (Timbers)	EA	\$ 251.00	24%	\$ 190.76
19658	05	Arch Bridge (Timbers)	EA	\$ 5,121.00	24%	\$ 3,891.96
19665	05	Whirlwind Climber 4'	EA	\$ 1,528.00	24%	\$ 1,161.28
19666	05	Whirlwind Climber 5'	EA	\$ 1,665.00	24%	\$ 1,265.40
19667	05	Whirlwind Climber 6'	EA	\$ 1,810.00	24%	\$ 1,375.60
19668	05	Whirlwind Climber 7'	EA	\$ 1,954.00	24%	\$ 1,485.04
19669	05	Whirlwind Climber 8'	EA	\$ 2,094.00	24%	\$ 1,591.44
19670	05	Cliff Wall Climber (Link)	EA	\$ 4,940.00	24%	\$ 3,754.40
19672	05	Erratic Climber (Metal) 4'-5'	EA	\$ 889.00	24%	\$ 675.64
19673	05	Erratic Climber (Metal) 5'6"-6'6"	EA	\$ 959.00	24%	\$ 728.84
19674	05	Erratic Climber (Metal) 7'-8'	EA	\$ 1,054.00	24%	\$ 801.04
19679	05	Pine Climber 3'	EA	\$ 921.00	24%	\$ 699.96
19680	05	Pine Climber 3'6"	EA	\$ 1,007.00	24%	\$ 765.32
19681	10	Pine Climber 4'	EA	\$ 1,015.00	24%	\$ 771.40
19682	05	Pine Climber 4'6"	EA	\$ 1,007.00	24%	\$ 765.32
19683	05	Pine Climber 5'	EA	\$ 1,113.00	24%	\$ 845.88
19684	05	Pine Climber 5'6"	EA	\$ 1,201.00	24%	\$ 912.76
19685	05	Pine Climber 6'	EA	\$ 1,215.00	24%	\$ 923.40

GAMETIME PLAY EQUIPMENT

Part No.	Part Group	Item Description	Unit	Commercial Price	USC Disc	USC Net Price
19686	05	Pine Climber 7'	EA	\$ 1,248.00	24%	\$ 948.48
19687	05	Pine Climber 7'	EA	\$ 1,381.00	24%	\$ 1,049.56
19688	05	Pine Climber 7'6"	EA	\$ 1,420.00	24%	\$ 1,079.20
19689	05	Pine Climber 8'	EA	\$ 1,563.00	24%	\$ 1,187.88
19692	05	Erratic Climber W/Hex Net 5'6"-6'6"	EA	\$ 2,264.00	24%	\$ 1,720.64
19698	05	Sloped Funnel Climber Barrier (Dbl)	EA	\$ 3,808.00	24%	\$ 2,894.08
19699	05	Sloped Funnel Climber Guardrail(Dbl)	EA	\$ 2,929.00	24%	\$ 2,226.04
19700	05	Sloped Funnel Climber Timbers(Dbl)	EA	\$ 4,175.00	24%	\$ 3,173.00
19701	05	90° Play Port Funnel Bridge	EA	\$ 3,833.00	24%	\$ 2,913.08
19702	05	Timbers Enclosure W/ Molded Steering Wheel (Above)	EA	\$ 1,012.00	24%	\$ 769.12
19703	05	Timbers Enclosure W/ Solid Steering Wheel (Above)	EA	\$ 1,147.00	24%	\$ 871.72
19704	05	Timbers Enclosure W/ Thunderring (Above)	EA	\$ 1,056.00	24%	\$ 802.56
19705	05	Offset Xcelerator	EA	\$ 3,961.00	24%	\$ 3,010.36
19706	05	PT Sensory Wave Arch	EA	\$ 1,189.00	24%	\$ 903.64
19707	05	PT Sensory Wave Curve	EA	\$ 1,030.00	24%	\$ 782.80
19708	05	PT SW Transfer Punched Insert	EA	\$ 1,344.00	24%	\$ 1,021.44
19709	05	PT Sensory Wave Transfer Roller Insert	EA	\$ 2,875.00	24%	\$ 2,185.00
19710	05	PT Sensory Wave End Transfer	EA	\$ 885.00	24%	\$ 672.60
19711	05	PT Sensory Wave Deck Connect	EA	\$ 749.00	24%	\$ 569.24
19712	05	PT Sensory Wave Return Step	EA	\$ 1,073.00	24%	\$ 815.48
19713	05	PT Sensory Wave Transfer (1' & 1'6")	EA	\$ 1,650.00	24%	\$ 1,254.00
19714	05	PT Sensory Wave Up & On (3' & 3'6")	EA	\$ 3,106.00	24%	\$ 2,360.56
19715	05	PT Sensory Wave Up & Around (3' & 3'6")	EA	\$ 4,482.00	24%	\$ 3,406.32
19716	05	PT S Wave Double Up & On (5' & 5'6")	EA	\$ 4,638.00	24%	\$ 3,524.88
19717	05	PT S Wave Up & On LNK (3'-3'6)	EA	\$ 3,055.00	24%	\$ 2,321.80
19718	05	PT S Wave Up & On LNK (4'-4'6)	EA	\$ 3,081.00	24%	\$ 2,341.56
19719	05	PT S Wave Up & On LNK (5'-5'6)	EA	\$ 3,135.00	24%	\$ 2,382.60
19720	05	PT S Wave Up & On LNK (6')	EA	\$ 3,144.00	24%	\$ 2,389.44
19721	05	PT Sensory Wave Up S LNK (3'-3'6)	EA	\$ 5,746.00	24%	\$ 4,366.96
19722	05	PT Sensory Wave Up S LNK (4'-4'6)	EA	\$ 5,832.00	24%	\$ 4,432.32
19723	05	PT Sensory Wave Up S LNK (5'-5'6)	EA	\$ 5,989.00	24%	\$ 4,551.64
19724	05	PT Sensory Wave Up S LNK (6')	EA	\$ 6,010.00	24%	\$ 4,567.60
19725	05	PT S Wave Double Up & On LNK (5'-5'6)	EA	\$ 4,606.00	24%	\$ 3,500.56
19726	05	PT S Wave Double Up & On LNK (6')	EA	\$ 4,625.00	24%	\$ 3,515.00
19727	05	PT S Wave Up & Around LNK (3'-3'6)	EA	\$ 4,451.00	24%	\$ 3,382.76
19728	05	PT S Wave Up & Around LNK (4'-4'6)	EA	\$ 4,506.00	24%	\$ 3,424.56
19729	05	PT S Wave Up & Around LNK (5'-5'6)	EA	\$ 4,612.00	24%	\$ 3,505.12
19730	05	PT S Wave Up & Around LNK (6')	EA	\$ 4,621.00	24%	\$ 3,511.96
19731	05	PT Sensory Wave Up & Over (1'-1'6")	EA	\$ 4,527.00	24%	\$ 3,440.52
19732	05	PT Sensory Wave Up & Over (2'-2'6")	EA	\$ 4,582.00	24%	\$ 3,482.32
19733	05	PT Sensory Wave Up & Over (3'-3'6")	EA	\$ 4,686.00	24%	\$ 3,561.36
19734	05	PT Sensory Wave Up & Over (4'-4'6")	EA	\$ 4,745.00	24%	\$ 3,606.20
19736	05	PT Sensory Wave Footbuck 1' - 1'6"	EA	\$ 270.00	24%	\$ 205.20
19737	05	PT Sensory Wave Footbuck 2' - 2'6"	EA	\$ 297.00	24%	\$ 225.72

GAMETIME PLAY EQUIPMENT

Part No.	Part Group	Item Description	Unit	Commercial Price	USC Disc't	USC Net Price
19738	05	PT Sensory Wave Footbuck 3' - 3'6"	EA	\$ 349.00	24%	\$ 265.24
19739	05	PT Sensory Wave Footbuck 4' - 4'6"	EA	\$ 379.00	24%	\$ 288.04
19740	05	PT Sensory Wave Footbuck 5' - 5'6"	EA	\$ 432.00	24%	\$ 328.32
19741	05	PT Sensory Wave Footbuck 6'	EA	\$ 431.00	24%	\$ 327.56
19742	05	PT Sensory Wave Up & Over (5')	EA	\$ 4,795.00	24%	\$ 3,644.20
19743	05	PT Sensory Wave Transfer (2')	EA	\$ 1,931.00	24%	\$ 1,467.56
19747	05	Traverse Climber Link (1' rise)	EA	\$ 2,563.00	24%	\$ 1,947.88
19748	05	Traverse Climber Link (1'6" rise)	EA	\$ 2,570.00	24%	\$ 1,953.20
19749	05	Traverse Climber Link (2' rise)	EA	\$ 2,563.00	24%	\$ 1,947.88
19750	05	Traverse Climber Link (2'6 rise)	EA	\$ 2,563.00	24%	\$ 1,947.88
19751	05	Traverse Climber Link (3' rise)	EA	\$ 2,573.00	24%	\$ 1,955.48
19752	05	Traverse Climber	EA	\$ 2,144.00	24%	\$ 1,629.44
19753	06	Wiggle Climber Link Straight	EA	\$ 4,683.00	24%	\$ 3,559.08
19754	18	Wiggle Climber Link 1' Rise	EA	\$ 4,145.00	24%	\$ 3,150.20
19755	06	Wiggle Climber Attachment	EA	\$ 4,758.00	24%	\$ 3,616.08
19756	05	Umbra Triangle Roof	EA	\$ 515.00	24%	\$ 391.40
19757	05	Umbra Square Roof	EA	\$ 608.00	24%	\$ 462.08
19758	05	Umbra Hex roof	EA	\$ 1,327.00	24%	\$ 1,008.52
19759	05	Umbra Topper	EA	\$ 55.00	24%	\$ 41.80
19760	32	Erratic Climber Link 3' Rise	EA	\$ 893.00	3%	\$ 866.21
19761	32	Erratic Climber Link 3' Rise Reverse	EA	\$ 893.00	3%	\$ 866.21
19762	40	Umbra Plug (priced for CAD)	EA	\$ 30.00	6%	\$ 28.20
19763	05	Edge Climber Attachment 5'6/6'0	EA	\$ 2,283.00	24%	\$ 1,735.08
19764	05	Edge Climber Link 2'3/3' to 6'	EA	\$ 2,707.00	24%	\$ 2,057.32
19765	05	Edge Climber Link 3'6"/4' to 6'	EA	\$ 2,759.00	24%	\$ 2,096.84
19766	05	Edge Climber Link 4'6/5'6 to 6'	EA	\$ 3,163.00	24%	\$ 2,403.88
19767	05	Edge Climber Small	EA	\$ 798.00	24%	\$ 606.48
19768	05	Edge Climber Small	EA	\$ 850.00	24%	\$ 646.00
19769	05	Edge Climber Small	EA	\$ 1,242.00	24%	\$ 943.92
19770	05	Chain Pod Climber 4'/4'6"	EA	\$ 1,496.00	24%	\$ 1,136.96
19771	05	Chain Pod Climber 5'/5'6"	EA	\$ 1,682.00	24%	\$ 1,278.32
19772	05	Chain Pod Climber 6'/6'6"	EA	\$ 1,870.00	24%	\$ 1,421.20
19773	05	Edge Climber Link 6' to 6'	EA	\$ 3,231.00	24%	\$ 2,455.56
19774	05	Edge Climber Link 2'3/3' to 4'	EA	\$ 2,707.00	24%	\$ 2,057.32
19775	05	Edge Climber Link 3'6"/4' to 4'	EA	\$ 2,759.00	24%	\$ 2,096.84
19776	05	Edge Climber Link 4'6/5'6 to 4'	EA	\$ 3,163.00	24%	\$ 2,403.88
19777	05	Edge Climber Link 6' to 4'	EA	\$ 3,231.00	24%	\$ 2,455.56
19778	05	Edge Climber Small	EA	\$ 1,336.00	24%	\$ 1,015.36
19779	18	Weeble Climber 3'6/4'0	EA	\$ 2,114.00	24%	\$ 1,606.64
19780	22	Weeble Climber 4'6/5'0	EA	\$ 2,482.00	16%	\$ 2,084.88
19781	10	Weeble Climber 5'6/6'0	EA	\$ 2,806.00	24%	\$ 2,132.56
19786	05	Edge Climber Attachment 2'0/5'0	EA	\$ 2,230.00	24%	\$ 1,694.80
19787	05	Quadratic Shade Canopy	EA	\$ 4,828.00	24%	\$ 3,669.28
19788	05	Equilateral Shade Canopy	EA	\$ 3,762.00	24%	\$ 2,859.12

GAMETIME PLAY EQUIPMENT

Part No.	Part Group	Item Description	Unit	Commercial Price	USC Disc	USC Net Price
19789	05	Hexagonal Shade Canopy	EA	\$ 8,537.00	24%	\$ 6,488.12
19790	05	Dbl Swerve Zip 4'-6"/5'	EA	\$ 2,529.00	24%	\$ 1,922.04
19791	05	Dbl Rumble & Roll 2'-6"/3'	EA	\$ 2,138.00	24%	\$ 1,624.88
19792	05	Double Zip slide 4'-0"	EA	\$ 2,408.00	24%	\$ 1,830.08
19793	05	Double Zip slide 5'-0"	EA	\$ 2,672.00	24%	\$ 2,030.72
19794	05	Dueling Wave Zip 6'-0"	EA	\$ 2,951.00	24%	\$ 2,242.76
19795	05	Dbl Wave Zip Slide 7'\7'-6"	EA	\$ 4,132.00	24%	\$ 3,140.32
19796	05	Dbl Twin Spiral II	EA	\$ 7,677.00	24%	\$ 5,834.52
19801	05	Over 'N Under Wilderslide II	EA	\$ 4,993.00	24%	\$ 3,794.68
19803	05	Air Walker	EA	\$ 5,461.00	24%	\$ 4,150.36
19804	05	Splitter 6'	EA	\$ 4,177.00	24%	\$ 3,174.52
19805	05	Splitter 7'	EA	\$ 4,073.00	24%	\$ 3,095.48
19806	05	Splitter 8'	EA	\$ 4,233.00	24%	\$ 3,217.08
19807	05	Ripple Pass	EA	\$ 2,758.00	24%	\$ 2,096.08
19812	05	Twisted Rail Climber 4'/5'	EA	\$ 1,806.00	24%	\$ 1,372.56
19813	05	Twisted Rail Climber 5'6"/6'	EA	\$ 1,806.00	24%	\$ 1,372.56
19814	05	Twisted Rail Climber 6'6"/7'	EA	\$ 2,177.00	24%	\$ 1,654.52
19818	05	Access Platform	EA	\$ 579.00	24%	\$ 440.04
20002	50	Toddler 2	EA	\$ 6,815.00	20%	\$ 5,452.00
20005	50	Toddler 5	EA	\$ 8,486.00	20%	\$ 6,788.80
20006	50	Toddler 6	EA	\$ 12,384.00	20%	\$ 9,907.20
20007	50	Toddler 7	EA	\$ 14,490.00	20%	\$ 11,592.00
20010	50	Toddler 9	EA	\$ 11,424.00	20%	\$ 9,139.20
20017	50	Crawler 2	EA	\$ 5,755.00	20%	\$ 4,604.00
20018	50	Crawler 3	EA	\$ 7,080.00	20%	\$ 5,664.00
20019	50	Walker 2	EA	\$ 14,613.00	20%	\$ 11,690.40
20020	50	Walker 3	EA	\$ 16,558.00	20%	\$ 13,246.40
20021	50	Walker 4	EA	\$ 18,146.00	20%	\$ 14,516.80
22006	50	Kidtime Roof Package	EA	\$ 1,162.00	20%	\$ 929.60
22060	50	Shapes Replacement Pkg	EA	\$ 548.00	20%	\$ 438.40
22061	50	Count Replacement Pkg	EA	\$ 713.00	20%	\$ 570.40
22062	50	Objects Replacement Pkg	EA	\$ 548.00	20%	\$ 438.40
22063	50	Math Replacement Pkg	EA	\$ 510.00	20%	\$ 408.00
22065	50	Animals Replacement Pkg	EA	\$ 549.00	20%	\$ 439.20
22067	50	Nature Replacement Pkg	EA	\$ 549.00	20%	\$ 439.20
23002	50	In-Ground Pkg For 20002	EA	\$ 930.00	20%	\$ 744.00
23005	50	In-Grd Pkg 20005	EA	\$ 1,105.00	20%	\$ 884.00
23006	50	In-Ground Pkg For 20006	EA	\$ 1,492.00	20%	\$ 1,193.60
23007	50	In-Ground Pkg For 20007	EA	\$ 1,945.00	20%	\$ 1,556.00
23010	50	In-Grd Pkg 20010	EA	\$ 1,289.00	20%	\$ 1,031.20
23011	50	In-Grd Pkg 20017	EA	\$ 855.00	20%	\$ 684.00
23012	50	Toddler 2 - Surface Mt Pkg	EA	\$ 555.00	20%	\$ 444.00
23013	50	Toddler 7 - Surface Mt Pkg	EA	\$ 955.00	20%	\$ 764.00
23014	50	Toddler 9 - Surface Mt Pkg	EA	\$ 636.00	20%	\$ 508.80

GAMETIME PLAY EQUIPMENT

Part No.	Part Group	Item Description	Unit	Commercial Price	USC Disc	USC Net Price
23015	50	Toddler 5 - Surface Mt Pkg	EA	\$ 579.00	20%	\$ 463.20
23016	50	Toddler 6 - Surface Mt Pkg	EA	\$ 729.00	20%	\$ 583.20
23017	50	Crawler 2 - Surface Mt Pkg	EA	\$ 370.00	20%	\$ 296.00
23018	50	Crawler 3 - Surface Mt Pkg	EA	\$ 405.00	20%	\$ 324.00
23019	50	Walker 2 - Surface Mt Pkg	EA	\$ 918.00	20%	\$ 734.40
23020	50	Walker 3 - Surface Mt Pkg	EA	\$ 969.00	20%	\$ 775.20
23021	50	Walker 4 - Surface Mt Pkg	EA	\$ 1,098.00	20%	\$ 878.40
23027	50	In-Grd Pkg 20018	EA	\$ 1,012.00	20%	\$ 809.60
23028	50	In-Grd Pkg 20019	EA	\$ 1,774.00	20%	\$ 1,419.20
23029	50	In-Grd Pkg 20020	EA	\$ 1,875.00	20%	\$ 1,500.00
23030	50	In-Grd Pkg 20021	EA	\$ 2,256.00	20%	\$ 1,804.80
23031	50	On-Ground Pkg For 20002	EA	\$ 855.00	20%	\$ 684.00
23032	50	On-Ground Pkg 20005	EA	\$ 1,022.00	20%	\$ 817.60
23033	50	On-Ground Pkg 20017	EA	\$ 779.00	20%	\$ 623.20
23034	50	On-Ground Pkg For 20006	EA	\$ 1,377.00	20%	\$ 1,101.60
23035	50	On-Ground Pkg For 20007	EA	\$ 1,823.00	20%	\$ 1,458.40
23036	50	On-Ground Pkg 20010	EA	\$ 1,190.00	20%	\$ 952.00
23037	50	On-Ground Pkg 20019	EA	\$ 1,615.00	20%	\$ 1,292.00
23038	50	On-Ground Pkg 20020	EA	\$ 1,742.00	20%	\$ 1,393.60
23039	50	On-Ground Pkg 20021	EA	\$ 1,984.00	20%	\$ 1,587.20
23040	50	On-Ground Pkg 20018	EA	\$ 881.00	20%	\$ 704.80
24000	50	16" Sand & Water Table	EA	\$ 2,034.00	20%	\$ 1,627.20
24001	50	24" Sand & Water Table	EA	\$ 2,147.00	20%	\$ 1,717.60
24002	50	32" Sand & Water Table	EA	\$ 2,498.00	20%	\$ 1,998.40
24004	50	Double Sand & Water Table (16", 24")	EA	\$ 3,837.00	20%	\$ 3,069.60
24005	50	Double Sand & Water Table (24", 32")	EA	\$ 4,207.00	20%	\$ 3,365.60
24008	50	Sand Stamp Cups	EA	\$ 50.00	20%	\$ 40.00
24011	52	Cover - Single S&W Table	EA	\$ 394.00	6%	\$ 370.36
24013	50	Single Cover Stacked S&W Table	EA	\$ 470.00	6%	\$ 441.80
26038	05	Track Ride, F/S	EA	\$ 4,230.00	24%	\$ 3,214.80
26049	05	Triton	EA	\$ 8,981.00	24%	\$ 6,825.56
26056	05	Triton Support Rung (Without Tab)	EA	\$ 296.00	24%	\$ 224.96
26057	05	2 Way X-Pod Step	EA	\$ 1,346.00	24%	\$ 1,022.96
26058	05	3 Way X-Pod Step	EA	\$ 1,345.00	24%	\$ 1,022.20
26059	05	4 Way X-Pod Step	EA	\$ 1,412.00	24%	\$ 1,073.12
26060	06	Astrorail-Triton	EA	\$ 2,109.00	24%	\$ 1,602.84
26061	05	Trapeze Dual Circuit	EA	\$ 3,872.00	24%	\$ 2,942.72
26062	05	Trapeze Quad Circuit	EA	\$ 4,398.00	24%	\$ 3,342.48
26063	05	Bubble Climbing Wall Attachment	EA	\$ 2,407.00	24%	\$ 1,829.32
26064	05	Dna Climbing Wall Attachment	EA	\$ 1,600.00	24%	\$ 1,216.00
26065	05	Hang Out Wall	EA	\$ 1,404.00	24%	\$ 1,067.04
26066	05	Laced Climbing Wall Attachment	EA	\$ 1,664.00	24%	\$ 1,264.64
26067	05	Ladder Wall Attachment	EA	\$ 1,413.00	24%	\$ 1,073.88
26068	05	Oval Climbing Wall Attachment	EA	\$ 2,376.00	24%	\$ 1,805.76

GAMETIME PLAY EQUIPMENT

Part No.	Part Group	Item Description	Unit	Commercial Price	USC Disc	USC Net Price
26069	05	Rock Climbing Wall Attachment	EA	\$ 2,731.00	24%	\$ 2,075.56
26070	05	Sail Climbing Wall Attachment	EA	\$ 1,723.00	24%	\$ 1,309.48
26071	05	Symmetric Climbing Wall Attachment	EA	\$ 1,488.00	24%	\$ 1,130.88
26072	05	Social Discs Attachment	EA	\$ 1,719.00	24%	\$ 1,306.44
26073	05	Single Sky Wheel	EA	\$ 2,303.00	24%	\$ 1,750.28
26074	05	Suspended Pod	EA	\$ 2,026.00	24%	\$ 1,539.76
26076	05	Twister	EA	\$ 3,299.00	24%	\$ 2,507.24
26078	05	Arched Loop Ladder Overhead	EA	\$ 697.00	24%	\$ 529.72
26079	05	Inverticaled Loop Ladder Overhead	EA	\$ 697.00	24%	\$ 529.72
26080	05	Stretched Loop Ladder	EA	\$ 653.00	24%	\$ 496.28
26081	05	Sky Wheels	EA	\$ 2,105.00	24%	\$ 1,599.80
26082	05	Trapeze Ring Overhead	EA	\$ 1,185.00	24%	\$ 900.60
26083	05	Triton Support Rung (With Tab)	EA	\$ 333.00	24%	\$ 253.08
26084	05	Arched Trapeze Ring Overhead	EA	\$ 1,284.00	24%	\$ 975.84
26085	05	Inverted Trapeze Ring Overhead	EA	\$ 1,284.00	24%	\$ 975.84
26086	05	Heliocentrix Support Rung (With Tab)	EA	\$ 375.00	24%	\$ 285.00
26087	05	Heliocentrix	EA	\$ 11,798.00	24%	\$ 8,966.48
26088	05	Tri Ladder	EA	\$ 490.00	24%	\$ 372.40
26089	06	Astrol Rail	EA	\$ 2,628.00	24%	\$ 1,997.28
26090	05	Double Link Cross Beam	EA	\$ 219.00	24%	\$ 166.44
26091	05	Single Link Cross Beam	EA	\$ 178.00	24%	\$ 135.28
26092	05	Ps Plus Single Link Cross Beam	EA	\$ 194.00	24%	\$ 147.44
26093	05	Pt Single Link Cross Beam, 45 1/2" Dk	EA	\$ 193.00	24%	\$ 146.68
26094	05	Triangular Shroud	EA	\$ 64.00	24%	\$ 48.64
26095	05	Hanging Pod Link	EA	\$ 2,446.00	24%	\$ 1,858.96
26096	05	Arched Chain Net Link (Stainless)	EA	\$ 1,661.00	24%	\$ 1,262.36
26097	06	Astrorail-Heliocentrix	EA	\$ 2,126.00	24%	\$ 1,615.76
26098	05	Wind Web	EA	\$ 5,661.00	24%	\$ 4,302.36
26099	05	Rock Wall Link	EA	\$ 2,854.00	24%	\$ 2,169.04
26100	05	Hang Out Circuit	EA	\$ 4,531.00	24%	\$ 3,443.56
26101	05	Web Walk (Link)	EA	\$ 10,763.00	24%	\$ 8,179.88
26102	05	Upright 2-Way Link	EA	\$ 1,264.00	24%	\$ 960.64
26103	05	Web Walk (Attachment)	EA	\$ 10,719.00	24%	\$ 8,146.44
26105	05	Heliocentrix Support Rung (W/Out Tab)	EA	\$ 336.00	24%	\$ 255.36
26106	05	Single Upright	EA	\$ 686.00	24%	\$ 521.36
26107	05	Vertical Rock Climber	EA	\$ 2,909.00	24%	\$ 2,210.84
26108	05	Arch Rock Climber	EA	\$ 2,965.00	24%	\$ 2,253.40
26109	05	Rock Step	EA	\$ 253.00	24%	\$ 192.28
26111	05	Single Rock Upright	EA	\$ 318.00	24%	\$ 241.68
26112	05	Double Rock Upright	EA	\$ 334.00	24%	\$ 253.84
26113	05	Single Rock Upright W/Rock Step	EA	\$ 725.00	24%	\$ 551.00
26114	05	Double Rock Upright Dual Attachment	EA	\$ 720.00	24%	\$ 547.20
26115	05	Double Rock Upright 90 Deg Attach	EA	\$ 503.00	24%	\$ 382.28
26116	05	Single Rock Upright 90 Deg Attach	EA	\$ 568.00	24%	\$ 431.68

GAMETIME PLAY EQUIPMENT

Part No.	Part Group	Item Description	Unit	Commercial Price	USC Disc	USC Net Price
26117	05	Sgl Rock Uprrt 90 Deg Attach (Reverse)	EA	\$ 485.00	24%	\$ 368.60
26118	05	Sgl Rock Uprrt Dual Attach W/Rock Step	EA	\$ 861.00	24%	\$ 654.36
26119	70	Ada Xscape Swing	EA	\$ 1,389.00	3%	\$ 1,347.33
26120	70	Ada Xscape Swing Add-A-Bay	EA	\$ 840.00	3%	\$ 814.80
26121	05	90 Deg 3 Way X-Pod Step	EA	\$ 1,367.00	24%	\$ 1,038.92
26122	05	6' Xscape Ss Slide (Hdpe)	EA	\$ 10,629.00	24%	\$ 8,078.04
26123	05	8' Xscape Ss Slide (Hdpe)	EA	\$ 11,619.00	24%	\$ 8,830.44
26124	05	6' Xscape Ss Slide	EA	\$ 10,053.00	24%	\$ 7,640.28
26125	05	8' Xscape Ss Slide	EA	\$ 11,044.00	24%	\$ 8,393.44
26126	05	6' Xscape Wave Zip Slide (Hdpe)	EA	\$ 8,601.00	24%	\$ 6,536.76
26127	05	8' Xscape Wave Zip Slide (Hdpe)	EA	\$ 10,228.00	24%	\$ 7,773.28
26128	05	6' Xscape Wave Zip Slide	EA	\$ 8,088.00	24%	\$ 6,146.88
26129	05	8' Xscape Wave Zip Slide	EA	\$ 9,715.00	24%	\$ 7,383.40
26130	05	3 Way X-Pod Step W/Canopy	EA	\$ 10,144.00	24%	\$ 7,709.44
26131	05	4 Way X-Pod Step W/Canopy	EA	\$ 10,221.00	24%	\$ 7,767.96
26132	05	90 Deg 3 Way X-Pod Step W/Canopy	EA	\$ 10,144.00	24%	\$ 7,709.44
26141	05	Fun Seat	EA	\$ 1,519.00	24%	\$ 1,154.44
26142	05	Single With Step	EA	\$ 1,229.00	24%	\$ 934.04
26143	05	90 Deg 2 Way X-Pod Step	EA	\$ 1,447.00	24%	\$ 1,099.72
26144	05	Ashiko & Djembe	EA	\$ 1,703.00	24%	\$ 1,294.28
26145	05	Bongos	EA	\$ 809.00	24%	\$ 614.84
26146	05	Cruise Rails	EA	\$ 1,005.00	24%	\$ 763.80
26147	05	Gizmos	EA	\$ 1,189.00	24%	\$ 903.64
26148	05	Worm Hole (Link)	EA	\$ 9,412.00	24%	\$ 7,153.12
26149	05	Worm Hole (Attachment)	EA	\$ 9,369.00	24%	\$ 7,120.44
26150	05	Worm Hole (Freestanding)	EA	\$ 9,324.00	24%	\$ 7,086.24
26151	05	Therapeutic Rings (Attachments)	EA	\$ 1,889.00	24%	\$ 1,435.64
26152	05	Therapeutic Rings (Link)	EA	\$ 1,821.00	24%	\$ 1,383.96
26153	05	Grip Rail (Link)	EA	\$ 1,540.00	24%	\$ 1,170.40
26154	05	Grip Rail (Attachment)	EA	\$ 1,473.00	24%	\$ 1,119.48
26155	05	Primetime Cross Beam(Join Pt & Xscape)	EA	\$ 204.00	24%	\$ 155.04
26156	05	2'-6" Connectscape Climber	EA	\$ 991.00	24%	\$ 753.16
26157	05	3'-0" Connectscape Climber	EA	\$ 1,050.00	24%	\$ 798.00
26158	05	3'-6" Connectscape Climber	EA	\$ 1,080.00	24%	\$ 820.80
26159	05	4'-0" Connectscape Climber	EA	\$ 1,089.00	24%	\$ 827.64
26160	05	4'-6" Connectscape Climber	EA	\$ 1,164.00	24%	\$ 884.64
26161	05	5'-0" Connectscape Climber	EA	\$ 1,176.00	24%	\$ 893.76
26162	05	2'-6" Connectscape Climber	EA	\$ 661.00	24%	\$ 502.36
26163	05	3'-0" Connectscape Climber	EA	\$ 721.00	24%	\$ 547.96
26164	05	3'-6" Connectscape Climber	EA	\$ 749.00	24%	\$ 569.24
26165	05	4'-0" Connectscape Climber	EA	\$ 760.00	24%	\$ 577.60
26166	05	4'-6" Connectscape Climber	EA	\$ 834.00	24%	\$ 633.84
26167	05	5'-0" Connectscape Climber	EA	\$ 845.00	24%	\$ 642.20
26168	70	Xscape Swing 3 1/2" X 8'	EA	\$ 1,389.00	3%	\$ 1,347.33

GAMETIME PLAY EQUIPMENT

Part No.	Part Group	Item Description	Unit	Commercial Price	USC Disc	USC Net Price
26169	70	Xscape Swing Add A Bay 3 1/2" X 8'	EA	\$ 819.00	3%	\$ 794.43
26170	06	Xcelerator	EA	\$ 4,132.00	24%	\$ 3,140.32
27055	05	Gadget Frame (Grd Level)	EA	\$ 1,154.00	24%	\$ 877.04
27062	05	Vessel 1 way	EA	\$ 4,725.00	24%	\$ 3,591.00
27063	05	Vessel 2 way	EA	\$ 4,844.00	24%	\$ 3,681.44
27064	05	Vessel 3 way	EA	\$ 4,962.00	24%	\$ 3,771.12
27065	05	Rock Climber left	EA	\$ 3,785.00	24%	\$ 2,876.60
27066	05	Rock Climber Right	EA	\$ 3,785.00	24%	\$ 2,876.60
27067	05	Rock Climber 2 socket	EA	\$ 3,644.00	24%	\$ 2,769.44
27068	05	Tron Climber Left	EA	\$ 3,049.00	24%	\$ 2,317.24
27069	05	Tron Climber Right	EA	\$ 3,049.00	24%	\$ 2,317.24
27070	05	Tron Climber 2 socket	EA	\$ 2,908.00	24%	\$ 2,210.08
27071	05	U-Frame with Hex Net Left	EA	\$ 4,152.00	24%	\$ 3,155.52
27072	05	U-Frame with Hex Net Right	EA	\$ 4,152.00	24%	\$ 3,155.52
27073	05	U-Frame with Hex Net 2 sockets	EA	\$ 4,205.00	24%	\$ 3,195.80
27074	05	Trapezoid Overhead Ladder - 60 degrees	EA	\$ 724.00	24%	\$ 550.24
27075	05	Trapezoid Overhead Ladder - 90 degrees	EA	\$ 1,074.00	24%	\$ 816.24
27076	05	Stretched Trapezoid Overhead - 60 degrees	EA	\$ 725.00	24%	\$ 551.00
27077	05	Stretched Trapezoid Overhead - 90 degrees	EA	\$ 1,015.00	24%	\$ 771.40
32000	06	Vessel (1-Way)	EA	\$ 3,913.00	24%	\$ 2,973.88
32001	05	Splitter	EA	\$ 2,459.00	24%	\$ 1,868.84
32003	05	Splitter W/ Crag Climber	EA	\$ 4,050.00	24%	\$ 3,078.00
32004	05	Rock Climber	EA	\$ 2,750.00	24%	\$ 2,090.00
32005	05	Tron Climber (Left Connection)	EA	\$ 2,107.00	24%	\$ 1,601.32
32006	05	Tron Climber (Right Connection)	EA	\$ 2,107.00	24%	\$ 1,601.32
32007	05	Ziggy Rail	EA	\$ 645.00	24%	\$ 490.20
32009	05	Hex Topper	EA	\$ 116.00	24%	\$ 88.16
32010	05	Crag Climber	EA	\$ 1,901.00	24%	\$ 1,444.76
32018	05	Stego Rail	EA	\$ 617.00	24%	\$ 468.92
32019	05	Stego Rail (Compact)	EA	\$ 385.00	24%	\$ 292.60
32020	05	Ziggy Rail (Compact)	EA	\$ 314.00	24%	\$ 238.64
32021	05	Jungle Vine Link	EA	\$ 2,981.00	24%	\$ 2,265.56
32022	05	Hex Pod Step (1')	EA	\$ 641.00	24%	\$ 487.16
32023	05	Hex Pod Step (2')	EA	\$ 697.00	24%	\$ 529.72
32025	05	Catalyst Slide (Entrance)	EA	\$ 4,267.00	24%	\$ 3,242.92
32026	05	Ergo Climbing Link	EA	\$ 3,837.00	24%	\$ 2,916.12
32028	05	Rock Climber (Right Side)	EA	\$ 2,964.00	24%	\$ 2,252.64
32029	05	Rock Climber (Right 45 Degrees)	EA	\$ 2,964.00	24%	\$ 2,252.64
32030	06	Vessel (2-Way)	EA	\$ 4,012.00	24%	\$ 3,049.12
32031	06	Vessel (3-Way)	EA	\$ 3,833.00	24%	\$ 2,913.08
32032	05	Splitter W/Crag Climber	EA	\$ 4,046.00	24%	\$ 3,074.96
32033	05	Tron Climber (2 Socket @160)	EA	\$ 2,165.00	24%	\$ 1,645.40
32034	05	Tron Climber (Socket @ 90)	EA	\$ 2,165.00	24%	\$ 1,645.40
32035	05	Tron Climber (2 Sockets)	EA	\$ 2,162.00	24%	\$ 1,643.12

GAMETIME PLAY EQUIPMENT

Part No.	Part Group	Item Description	Unit	Commercial Price	USC Disc	USC Net Price
32036	05	Crag Climber (3-Way)	EA	\$ 1,929.00	24%	\$ 1,466.04
32037	05	Rock Climber (Left & Right)	EA	\$ 2,997.00	24%	\$ 2,277.72
32039	05	Erratic Link W/Hex Net	EA	\$ 4,720.00	24%	\$ 3,587.20
32041	05	Splitter W/Hex Net Climber	EA	\$ 4,750.00	24%	\$ 3,610.00
32042	05	Bow Frame W/Hex Net (1-Way)	EA	\$ 3,097.00	24%	\$ 2,353.72
32043	05	Bow Frame W/Hex Net (3-Way)	EA	\$ 3,017.00	24%	\$ 2,292.92
32044	05	U-Frame W/Hex Net	EA	\$ 3,269.00	24%	\$ 2,484.44
32045	05	U-Frame W/Hex Net (Left Connection)	EA	\$ 3,096.00	24%	\$ 2,352.96
32046	05	U-Frame W/Hex Net (Right Connection)	EA	\$ 3,485.00	24%	\$ 2,648.60
32047	05	Tron Climber W/Erratic Connection	EA	\$ 2,371.00	24%	\$ 1,801.96
32049	05	The Hive (1-Way)	EA	\$ 7,314.00	24%	\$ 5,558.64
32050	06	Vessel (Freestanding)	EA	\$ 3,946.00	24%	\$ 2,998.96
32051	05	Tron Climber (Freestanding)	EA	\$ 2,054.00	24%	\$ 1,561.04
32052	05	Craig Climber	EA	\$ 1,988.00	24%	\$ 1,510.88
32053	05	Bow Frame W/Nex Net (Freestanding)	EA	\$ 2,700.00	24%	\$ 2,052.00
32054	05	The Hive (Freestanding)	EA	\$ 7,494.00	24%	\$ 5,695.44
32057	05	Helix Tower W/Shad Can2/Cat Slid	EA	\$ 20,358.00	24%	\$ 15,472.08
32058	05	Helix Tower W/Shad Can2/Cat Slide	EA	\$ 22,929.00	24%	\$ 17,426.04
32059	05	Helix Tower W/Shad Can3/Cat Slide	EA	\$ 20,172.00	24%	\$ 15,330.72
32060	05	Helix Tower W/Shad Can & Cat Slide	EA	\$ 22,395.00	24%	\$ 17,020.20
32061	05	Catalyst Slide (Ss)	EA	\$ 7,913.00	24%	\$ 6,013.88
32063	05	Helix Tower W/Shad Can2 & Cat Slid Ss	EA	\$ 23,134.00	24%	\$ 17,581.84
32064	05	Helix Tower W/Shad Can3/Cat Slid Ss	EA	\$ 22,913.00	24%	\$ 17,413.88
32065	05	Trinet (Small)	EA	\$ 10,903.00	24%	\$ 8,286.28
32066	06	Trinet (Medium)	EA	\$ 18,302.00	24%	\$ 13,909.52
32067	05	Trinet (Large) W/Socket	EA	\$ 20,105.00	24%	\$ 15,279.80
32071	05	Trinet (Lg) W/Ps Connect & Socket	EA	\$ 20,367.00	24%	\$ 15,478.92
32072	06	Trinet (Medium) W/Ps Connection	EA	\$ 18,546.00	24%	\$ 14,094.96
32073	05	Trinet (Large)	EA	\$ 19,732.00	24%	\$ 14,996.32
32074	05	Trinet (Lg) W/Ps Connection	EA	\$ 19,970.00	24%	\$ 15,177.20
32075	05	Trinet (Lg) W/Pt Connection	EA	\$ 20,091.00	24%	\$ 15,269.16
32076	06	Trinet (Med) W/Pt Connection	EA	\$ 18,634.00	24%	\$ 14,161.84
32077	05	Trinet (Lg) W/Pt Connect & Socket	EA	\$ 20,090.00	24%	\$ 15,268.40
32089	05	Trinet (Small) W/ Twisted Net	EA	\$ 10,378.00	24%	\$ 7,887.28
32090	06	Trinet (Medium) W/ Twisted Net	EA	\$ 17,893.00	24%	\$ 13,598.68
32091	05	Trinet (Large) W/ Twisted Net	EA	\$ 19,218.00	24%	\$ 14,605.68
32092	05	Trinet (Large) W/ Ps Connection & Twisted Net	EA	\$ 19,334.00	24%	\$ 14,693.84
32093	05	Trinet (Large) W/ Pt Connection & Twisted Net	EA	\$ 19,447.00	24%	\$ 14,779.72
32094	06	Trinet (Medium) W/ Ps Connection & Twisted Net	EA	\$ 18,132.00	24%	\$ 13,780.32
32095	06	Trinet (Medium) W/ Pt Connection & Twisted Net	EA	\$ 18,251.00	24%	\$ 13,870.76
32098	05	Twisted Net	EA	\$ 4,176.00	24%	\$ 3,173.76
32099	05	Trinet (Medium) W/ Twisted Net	EA	\$ 18,012.00	24%	\$ 13,689.12
32102	05	Spinner	EA	\$ 3,521.00	24%	\$ 2,675.96
32103	05	8' Catalyst Spiral	EA	\$ 7,419.00	24%	\$ 5,638.44

GAMETIME PLAY EQUIPMENT

Part No.	Part Group	Item Description	Unit	Commercial Price	USC Disc't	USC Net Price
32104	05	8' Catalyst Slide - ent	EA	\$ 4,278.00	24%	\$ 3,251.28
32105	05	Helix Tower w/Slide 8'	EA	\$ 22,935.00	24%	\$ 17,430.60
32106	05	Helix Tower w/Spiral 8'	EA	\$ 26,261.00	24%	\$ 19,958.36
32107	05	Helix Tower & Slide 2 way	EA	\$ 22,186.00	24%	\$ 16,861.36
32108	05	Helix Tower 2 way /spiral	EA	\$ 25,510.00	24%	\$ 19,387.60
32109	05	Helix Tower & slide 3 way	EA	\$ 22,282.00	24%	\$ 16,934.32
32110	05	Helix Tower 3-way /spiral	EA	\$ 25,804.00	24%	\$ 19,611.04
32111	05	Helix Tower & slide 4 way	EA	\$ 21,105.00	24%	\$ 16,039.80
32112	05	Helix Tower 4 way w/spiral	EA	\$ 24,944.00	24%	\$ 18,957.44
32504	85	Modern City Swing (10' High)	EA	\$ 4,446.00	0%	\$ 4,446.00
32505	70	Modern City Swing AAB (10' High)	EA	\$ 3,412.00	3%	\$ 3,309.64
32506	85	Modern City Swing (8' High)	EA	\$ 4,135.00	0%	\$ 4,135.00
32507	62	Modern City Swing AAB (8' High)	EA	\$ 3,101.00	3%	\$ 3,007.97
36000	05	Bubble Climbing Wall	EA	\$ 2,086.00	24%	\$ 1,585.36
36001	05	Shapes Climbing Wall	EA	\$ 2,095.00	24%	\$ 1,592.20
36002	05	Abc Climbing Wall	EA	\$ 3,050.00	24%	\$ 2,318.00
36003	05	Ladder Climbing Wall	EA	\$ 1,284.00	24%	\$ 975.84
36004	05	Sail Climbing Wall	EA	\$ 1,366.00	24%	\$ 1,038.16
36005	05	Social Discs Wall	EA	\$ 1,664.00	24%	\$ 1,264.64
36006	05	Fun Seat	EA	\$ 1,420.00	24%	\$ 1,079.20
36007	05	Ashiko & Djembe	EA	\$ 1,684.00	24%	\$ 1,279.84
36008	05	Rock Climbing Wall	EA	\$ 2,460.00	24%	\$ 1,869.60
36009	05	Gizmo	EA	\$ 1,105.00	24%	\$ 839.80
36010	05	Triton	EA	\$ 4,201.00	24%	\$ 3,192.76
36011	05	Worm Hole Link	EA	\$ 8,861.00	24%	\$ 6,734.36
36012	05	Web Walk Link	EA	\$ 8,113.00	24%	\$ 6,165.88
36013	05	Rock Wall Link	EA	\$ 2,675.00	24%	\$ 2,033.00
36014	05	Arched Chain Net Link	EA	\$ 1,346.00	24%	\$ 1,022.96
36015	05	Pod Rocker	EA	\$ 951.00	24%	\$ 722.76
36017	05	X-Pod Step (Semi-Circle; Staggered)	EA	\$ 2,150.00	24%	\$ 1,634.00
36018	05	Wide End Balance Beam	EA	\$ 1,453.00	24%	\$ 1,104.28
36019	05	Worm Hole Attachment	EA	\$ 8,803.00	24%	\$ 6,690.28
36020	05	Single Upright Support W/Step	EA	\$ 1,100.00	24%	\$ 836.00
36021	05	2 Way X-Pod Step	EA	\$ 1,266.00	24%	\$ 962.16
36022	05	90 Deg 2 Way X-Pod Step	EA	\$ 1,266.00	24%	\$ 962.16
36023	05	3 Way X-Pod Step	EA	\$ 1,310.00	24%	\$ 995.60
36024	05	90 Deg 3 Way X-Pod Step	EA	\$ 1,310.00	24%	\$ 995.60
36025	05	4 Way X-Pod Step	EA	\$ 1,390.00	24%	\$ 1,056.40
36026	05	Single Upright Support	EA	\$ 510.00	24%	\$ 387.60
36027	05	2 Way Upright Support Link	EA	\$ 1,259.00	24%	\$ 956.84
36028	05	Single Link Cross Beam	EA	\$ 171.00	24%	\$ 129.96
36029	05	Double Link Cross Beam	EA	\$ 214.00	24%	\$ 162.64
36030	05	Single Link Cross Beam Powerscape Plus	EA	\$ 195.00	24%	\$ 148.20
36031	05	Single Link Cross Beam Primetime 36	EA	\$ 181.00	24%	\$ 137.56

GAMETIME PLAY EQUIPMENT

Part No.	Part Group	Item Description	Unit	Commercial Price	USC Disc	USC Net Price
36032	05	Gathering Pod	EA	\$ 912.00	24%	\$ 693.12
36033	06	Bongos	EA	\$ 425.00	24%	\$ 323.00
36034	06	Toddle Rocker	EA	\$ 1,060.00	24%	\$ 805.60
36035	05	Centrix (2-5 And 5-12)	EA	\$ 840.00	24%	\$ 638.40
36036	05	Triton Support Rung	EA	\$ 255.00	24%	\$ 193.80
36037	05	Triton Support Rung With Tab	EA	\$ 291.00	24%	\$ 221.16
36038	05	3 Way X-Pod Step W/ Umbrella Canopy	EA	\$ 9,869.00	24%	\$ 7,500.44
36039	05	4 Way X-Pod Step W/ Umbrella Canopy	EA	\$ 9,967.00	24%	\$ 7,574.92
36040	05	90° 3Way Xpod Step W/Umbrella Canopy	EA	\$ 9,869.00	24%	\$ 7,500.44
36041	06	3' Xscape Zip Slide With Hdpe Insert	EA	\$ 4,990.00	24%	\$ 3,792.40
36042	06	3' Xscape Curved Zip Sl W/Hdpe Insert	EA	\$ 5,178.00	24%	\$ 3,935.28
36043	06	4' Xscape Zip Slide With Hdpe Insert	EA	\$ 5,433.00	24%	\$ 4,129.08
36044	06	5' Xscapezip Slide With Hdpe Insert	EA	\$ 5,903.00	24%	\$ 4,486.28
36045	06	3' Xscape Zip Slide	EA	\$ 4,656.00	24%	\$ 3,538.56
36046	06	3' Xscape Curved Zip Slide	EA	\$ 4,857.00	24%	\$ 3,691.32
36047	06	4' Xscape Zip Slide	EA	\$ 5,101.00	24%	\$ 3,876.76
36048	06	5' Xscape Zip Slide	EA	\$ 5,594.00	24%	\$ 4,251.44
36049	06	3' Xscape Ss Slide With Hdpe Insert	EA	\$ 5,928.00	24%	\$ 4,505.28
36050	06	4' Xscape Ss Slide With Hdpe Insert	EA	\$ 6,327.00	24%	\$ 4,808.52
36051	06	5' Xscape Ss Slide With Hdpe Insert	EA	\$ 7,121.00	24%	\$ 5,411.96
36052	06	3' Xscape Stainless Steel Slide	EA	\$ 5,196.00	24%	\$ 3,948.96
36053	06	4' Xscapestainless Steel Slide	EA	\$ 5,892.00	24%	\$ 4,477.92
36054	06	5' Xscape Stainless Steel Slide	EA	\$ 6,655.00	24%	\$ 5,057.80
36055	05	Circuit Balance	EA	\$ 4,295.00	24%	\$ 3,264.20
36056	70	Ada Xscape Swing	EA	\$ 1,368.00	3%	\$ 1,326.96
36057	70	Ada Xscape Swing Add A Bay	EA	\$ 817.00	3%	\$ 792.49
36058	15	Dramatic Play House Beige/Green Roof	EA	\$ 11,543.00	16%	\$ 9,696.12
36059	15	Nature Discovery Play House	EA	\$ 13,263.00	16%	\$ 11,140.92
36061	05	Web Walk Attachment	EA	\$ 8,527.00	24%	\$ 6,480.52
36063	05	Narrow End Balance Beam	EA	\$ 1,473.00	24%	\$ 1,119.48
36064	06	Bongos	EA	\$ 599.00	24%	\$ 455.24
36065	05	Single Link Cross Beam Primetime 45.5	EA	\$ 198.00	24%	\$ 150.48
36066	05	Therapeutic Rings Link	EA	\$ 1,848.00	24%	\$ 1,404.48
36067	05	Therapeutic Rings Attachment	EA	\$ 1,787.00	24%	\$ 1,358.12
36068	05	Grip Rail Link	EA	\$ 1,508.00	24%	\$ 1,146.08
36069	05	Grip Rail Attachment	EA	\$ 1,444.00	24%	\$ 1,097.44
36070	05	Cruise Rails	EA	\$ 1,047.00	24%	\$ 795.72
36071	48	Belt Seat Package	EA	\$ 273.00	6%	\$ 256.62
36072	48	Enclosed Tot Seat Package	EA	\$ 340.00	6%	\$ 319.60
36073	48	Zero G Chair W/ Yellow Brace Package	EA	\$ 594.00	6%	\$ 558.36
36074	05	Stratus Lo	EA	\$ 2,730.00	24%	\$ 2,074.80
36075	05	Stratus Hi	EA	\$ 2,730.00	24%	\$ 2,074.80
36076	05	Stratus Climber	EA	\$ 2,937.00	24%	\$ 2,232.12
36078	48	Zero G Chair W/ Beige Brace Package	EA	\$ 594.00	6%	\$ 558.36

GAMETIME PLAY EQUIPMENT

Part No.	Part Group	Item Description	Unit	Commercial Price	USC Disc	USC Net Price
36081	05	Free Standing Wormhole	EA	\$ 9,254.00	24%	\$ 7,033.04
36082	05	Free Standing X-Pod Step	EA	\$ 765.00	24%	\$ 581.40
36083	05	Free Standing Web Walk	EA	\$ 8,464.00	24%	\$ 6,432.64
36098	70	Xscape Swing 3 1/2" X 7'	EA	\$ 1,368.00	3%	\$ 1,326.96
36099	70	Xscape Swing Add A Bay 3 1/2" X 7'	EA	\$ 817.00	3%	\$ 792.49
38000	15	The Dragonfly	EA	\$ 5,102.00	16%	\$ 4,285.68
38001	15	Inclined Web Crawler	EA	\$ 8,427.00	16%	\$ 7,078.68
38002	15	The Spider	EA	\$ 8,632.00	16%	\$ 7,250.88
38003	15	Butterfly Net	EA	\$ 14,306.00	16%	\$ 12,017.04
38004	15	Frog Climber	EA	\$ 12,691.00	16%	\$ 10,660.44
38007	15	Honeycomb (3 Cell)	EA	\$ 3,644.00	16%	\$ 3,060.96
38008	15	Honeycomb (6 Cell)	EA	\$ 7,283.00	16%	\$ 6,117.72
38009	15	Spinning Leaf Seat (Straight)	EA	\$ 744.00	16%	\$ 624.96
38010	15	Vine Climber Low	EA	\$ 1,685.00	16%	\$ 1,415.40
38011	15	Vine Climber High	EA	\$ 3,040.00	16%	\$ 2,553.60
38012	15	Spinning Mushroom (Red)	EA	\$ 5,306.00	16%	\$ 4,457.04
38013	15	Spinning Mushroom (Green)	EA	\$ 5,306.00	16%	\$ 4,457.04
38014	15	Spinning Mushroom (Brown)	EA	\$ 5,306.00	16%	\$ 4,457.04
38019	15	Small Tree	EA	\$ 2,613.00	16%	\$ 2,194.92
38020	15	Rockin Robin	EA	\$ 3,330.00	16%	\$ 2,797.20
38021	49	Butterflies Fun Facts	EA	\$ 960.00	16%	\$ 806.40
38022	49	Ants Fun Facts	EA	\$ 960.00	16%	\$ 806.40
38023	52	Bees Fun Facts	EA	\$ 960.00	16%	\$ 806.40
38024	49	Pond Fun Facts	EA	\$ 960.00	16%	\$ 806.40
38025	42	Tree Dwellers Fun Facts	EA	\$ 960.00	16%	\$ 806.40
38026	49	Spiders Fun Facts	EA	\$ 960.00	16%	\$ 806.40
38027	49	Welcome Sign	EA	\$ 960.00	16%	\$ 806.40
38028	52	Way Find Sign	EA	\$ 171.00	16%	\$ 143.64
38029	15	Turtle Spinner	EA	\$ 726.00	16%	\$ 609.84
38030	15	Spider Spinner (Straight)	EA	\$ 743.00	16%	\$ 624.12
38031	15	Large Tree	EA	\$ 2,931.00	16%	\$ 2,462.04
38043	15	Nature Bench	EA	\$ 1,620.00	16%	\$ 1,360.80
38044	15	Caterpillar	EA	\$ 8,781.00	16%	\$ 7,376.04
38045	15	Chrysalis Spinner	EA	\$ 4,278.00	16%	\$ 3,593.52
38049	49	Trees Fun Facts	EA	\$ 960.00	16%	\$ 806.40
38050	49	Leaves Fun Facts	EA	\$ 960.00	16%	\$ 806.40
38051	49	Mushrooms Fun Facts	EA	\$ 960.00	16%	\$ 806.40
38052	52	Animal Trackers - River	EA	\$ 2,222.00	16%	\$ 1,866.48
38053	49	Animal Trackers - Forest	EA	\$ 2,010.00	16%	\$ 1,688.40
38054	15	Nature Bike Rack	EA	\$ 375.00	16%	\$ 315.00
38055	15	Spinning Leaf Seat (Tilted)	EA	\$ 744.00	16%	\$ 624.96
38056	15	Spider Spinner (Tilted)	EA	\$ 743.00	16%	\$ 624.12
38059	49	Bird Fun Facts	EA	\$ 960.00	16%	\$ 806.40
38060	49	Habitats Fun Facts	EA	\$ 960.00	16%	\$ 806.40

GAMETIME PLAY EQUIPMENT

Part No.	Part Group	Item Description	Unit	Commercial Price	USC Disc't	USC Net Price
38062	49	Rocks Fun Facts	EA	\$ 960.00	16%	\$ 806.40
38063	52	Bugs Fun Facts	EA	\$ 960.00	16%	\$ 806.40
38064	52	Custom Trail Map Sign	EA	\$ 1,626.00	16%	\$ 1,365.84
38065	15	Large Nature Bike Rack	EA	\$ 492.00	16%	\$ 413.28
38066	52	Sounds Of Water Panel	EA	\$ 2,338.00	16%	\$ 1,963.92
38100	52	Ant Hill	EA	\$ 10,124.00	16%	\$ 8,504.16
38101	51	Ant On Leaf	EA	\$ 3,596.00	3%	\$ 3,488.12
38103	54	Fossil Find Sand Table	EA	\$ 4,501.00	9%	\$ 4,095.91
38104	54	Ant Stepping Stones	EA	\$ 123.00	9%	\$ 111.93
38106	52	Bee On Flower	EA	\$ 5,006.00	16%	\$ 4,205.04
38108	54	Bee Stepping Stones	EA	\$ 126.00	9%	\$ 114.66
38109	51	Large Mushroom Red	EA	\$ 613.00	3%	\$ 594.61
38110	51	Small Mushroom Red	EA	\$ 535.00	3%	\$ 518.95
38111	48	Tree Stump	EA	\$ 643.00	6%	\$ 604.42
38112	52	Log Crawl Thru	EA	\$ 5,748.00	16%	\$ 4,828.32
38113	52	Talking Stump	EA	\$ 1,962.00	16%	\$ 1,648.08
38114	54	Spider Stepping Stones	EA	\$ 123.00	9%	\$ 111.93
38115	48	Tree Swing	EA	\$ 6,723.00	6%	\$ 6,319.62
38205	15	Whirlin' Robin	EA	\$ 4,185.00	16%	\$ 3,515.40
38206	52	Ant With Legs (Inground)	EA	\$ 3,072.00	16%	\$ 2,580.48
38207	52	Ant With Legs (Surface Mount)	EA	\$ 2,549.00	16%	\$ 2,141.16
38208	15	Cattail Spinner	EA	\$ 2,467.00	16%	\$ 2,072.28
38209	49	Pond Life Trash Receptacle	EA	\$ 1,132.00	16%	\$ 950.88
38210	49	Leaf Trash Receptacle	EA	\$ 1,101.00	16%	\$ 924.84
38211	49	Bug Trash Receptacle	EA	\$ 1,109.00	16%	\$ 931.56
38212	54	Pond Bench	EA	\$ 803.00	9%	\$ 730.73
38213	54	Leaf Bench	EA	\$ 798.00	9%	\$ 726.18
38214	54	Bug Bench	EA	\$ 798.00	9%	\$ 726.18
38215	52	Bee With Legs (Inground)	EA	\$ 3,072.00	16%	\$ 2,580.48
38216	52	Bee With Legs (Surface Mount)	EA	\$ 2,549.00	16%	\$ 2,141.16
38217	15	Flower Talk Tube Ground Level 2-5	EA	\$ 617.00	16%	\$ 518.28
38218	51	Small Brown Mushroom	EA	\$ 535.00	3%	\$ 518.95
38219	51	Large Mushroom Brown	EA	\$ 613.00	3%	\$ 594.61
38220	51	Flower Yellow Petals	EA	\$ 535.00	3%	\$ 518.95
38221	51	Flower Blue Petals	EA	\$ 535.00	3%	\$ 518.95
38222	51	Flower Red Petals	EA	\$ 535.00	3%	\$ 518.95
38223	54	Tree Stump Table	EA	\$ 736.00	9%	\$ 669.76
38224	15	Clown Fish	EA	\$ 4,241.00	16%	\$ 3,562.44
38225	52	Hopper Rock	EA	\$ 833.00	16%	\$ 699.72
38226	49	Dome Boulder	EA	\$ 2,951.00	16%	\$ 2,478.84
38227	49	Square Boulder	EA	\$ 3,339.00	16%	\$ 2,804.76
38228	49	Plateau Boulder	EA	\$ 3,208.00	16%	\$ 2,694.72
38229	42	Pinnacle Boulder	EA	\$ 4,703.00	16%	\$ 3,950.52
38230	54	Log Balance Beam	EA	\$ 2,370.00	9%	\$ 2,156.70

GAMETIME PLAY EQUIPMENT

Part No.	Part Group	Item Description	Unit	Commercial Price	USC Disc't	USC Net Price
38231	48	Split Log Bench	EA	\$ 2,138.00	6%	\$ 2,009.72
38232	46	Story Teller'S Chair	EA	\$ 2,656.00	16%	\$ 2,231.04
38233	54	Forked Balance Beam	EA	\$ 3,408.00	9%	\$ 3,101.28
39000	15	Tot'S Bongos	EA	\$ 481.00	16%	\$ 404.04
39001	15	Tot'S Toddle Rocker	EA	\$ 977.00	16%	\$ 820.68
39002	15	Tot'S Crawl Tube	EA	\$ 958.00	16%	\$ 804.72
39003	15	Tot'S 4-Way Crawl Tube	EA	\$ 2,065.00	16%	\$ 1,734.60
39004	15	Nature Discovery Table	EA	\$ 957.00	16%	\$ 803.88
39005	46	Tot'S Thunderring	EA	\$ 332.00	16%	\$ 278.88
39006	15	Babble Flower	EA	\$ 524.00	16%	\$ 440.16
39007	35	Garden Planter	EA	\$ 564.00	16%	\$ 473.76
39008	15	Tot'S Gizmos	EA	\$ 1,360.00	16%	\$ 1,142.40
39009	15	Tot'S Lo Stratus Climber	EA	\$ 2,624.00	16%	\$ 2,204.16
39010	15	Tot'S Hi Stratus Climber	EA	\$ 2,624.00	16%	\$ 2,204.16
39011	52	Tot'S Stock Car	EA	\$ 1,268.00	16%	\$ 1,065.12
39012	15	Tot'S Leaf	EA	\$ 358.00	16%	\$ 300.72
39013	15	Tot'S Turtle	EA	\$ 374.00	16%	\$ 314.16
39014	15	Tot'S Spider	EA	\$ 420.00	16%	\$ 352.80
39015	35	Small Conifer	EA	\$ 1,352.00	16%	\$ 1,135.68
39016	35	Medium Conifer	EA	\$ 2,245.00	16%	\$ 1,885.80
39017	35	Large Conifer	EA	\$ 3,138.00	16%	\$ 2,635.92
39018	15	Tot'S Gathering Pod	EA	\$ 936.00	16%	\$ 786.24
80000	05	49" Sq Punched Steel Deck	EA	\$ 1,222.00	24%	\$ 928.72
80001	05	49"Tri Punched Steel Deck	EA	\$ 724.00	24%	\$ 550.24
80010	05	3' Upright Assmby(Alum)	EA	\$ 161.00	24%	\$ 122.36
80011	05	4' Upright Assembly(Alum)	EA	\$ 199.00	24%	\$ 151.24
80012	05	5' Upright Assembly (Alum)	EA	\$ 237.00	24%	\$ 180.12
80013	05	6' Upright Assembly (Alum)	EA	\$ 276.00	24%	\$ 209.76
80014	05	7' Upright Assembly (Alum)	EA	\$ 314.00	24%	\$ 238.64
80015	05	8' Upright Assembly (Alum)	EA	\$ 351.00	24%	\$ 266.76
80016	05	9' Upright Assembly (Alum)	EA	\$ 389.00	24%	\$ 295.64
80017	05	10' Upright Assembly (Alum)	EA	\$ 427.00	24%	\$ 324.52
80018	05	11' Upright Assembly (Alum)	EA	\$ 465.00	24%	\$ 353.40
80019	05	12' Upright Assembly (Alum)	EA	\$ 504.00	24%	\$ 383.04
80020	05	13' Upright Assembly (Alum)	EA	\$ 541.00	24%	\$ 411.16
80021	05	14' Upright Assembly (Alum)	EA	\$ 580.00	24%	\$ 440.80
80022	05	15' Upright Assembly (Alum)	EA	\$ 617.00	24%	\$ 468.92
80024	06	Plastic Square Deck Cedar	EA	\$ 1,809.00	24%	\$ 1,374.84
80025	05	Plastic Tri Deck Cedar	EA	\$ 1,484.00	24%	\$ 1,127.84
80076	05	Deck Flat Cap Pkg	EA	\$ 67.00	24%	\$ 50.92
80077	05	P/S + Maintenance Kit	EA	\$ 249.00	24%	\$ 189.24
80078	05	6"Stepped Platform	EA	\$ 1,506.00	24%	\$ 1,144.56
80082	05	Slide Transfer	EA	\$ 1,439.00	24%	\$ 1,093.64
80100	05	Noodle Top	EA	\$ 362.00	24%	\$ 275.12

GAMETIME PLAY EQUIPMENT

Part No.	Part Group	Item Description	Unit	Commercial Price	USC Disc	USC Net Price
80109	05	Perf Metal Peaked Roof	EA	\$ 4,158.00	24%	\$ 3,160.08
80110	05	Recycled Slat Peaked Roof	EA	\$ 3,827.00	24%	\$ 2,908.52
80116	05	Dome Roof	EA	\$ 977.00	24%	\$ 742.52
80166	05	Roof Ext 24" W/Insert	EA	\$ 167.00	24%	\$ 126.92
80167	05	Roof Ext 24" W/Rivet	EA	\$ 141.00	24%	\$ 107.16
80168	05	Roof Ext 36" W/Rivet	EA	\$ 186.00	24%	\$ 141.36
80174	18	20' Sunblox Sail Roof	EA	\$ 14,340.00	24%	\$ 10,898.40
80176	06	14' Sunblox Sail Roof	EA	\$ 12,181.00	24%	\$ 9,257.56
80180	05	Sail Roof	EA	\$ 480.00	24%	\$ 364.80
80183	06	Sail Roof Extensions	EA	\$ 174.00	24%	\$ 132.24
80187	05	Shingle Roof	EA	\$ 1,362.00	24%	\$ 1,035.12
80188	05	Slate Roof	EA	\$ 1,362.00	24%	\$ 1,035.12
80189	05	Timber Decor Square Peak Roof	EA	\$ 5,663.00	24%	\$ 4,303.88
80191	05	Timber Decor Hexag Peak Roof	EA	\$ 8,359.00	24%	\$ 6,352.84
80192	18	Sunblox Umbrella Canopy	EA	\$ 5,780.00	24%	\$ 4,392.80
80193	10	Sunblox Square Canopy	EA	\$ 9,306.00	24%	\$ 7,072.56
80194	10	Sunblox Hex Canopy	EA	\$ 13,358.00	24%	\$ 10,152.08
80195	05	Leaf Topper	EA	\$ 359.00	24%	\$ 272.84
80196	05	Double Leaf Topper	EA	\$ 715.00	24%	\$ 543.40
80198	05	Conifer Post Topper	EA	\$ 434.00	24%	\$ 329.84
80199	05	Leaf Topper Extension	EA	\$ 327.00	24%	\$ 248.52
80200	05	Double Leaf Topper Extension	EA	\$ 350.00	24%	\$ 266.00
80202	06	Tin Roof Cross Gable	EA	\$ 3,149.00	24%	\$ 2,393.24
80203	06	Tin Roof Gable	EA	\$ 2,390.00	24%	\$ 1,816.40
80204	05	Tin Roof End Gable	EA	\$ 1,627.00	24%	\$ 1,236.52
80205	05	Tin Roof Gable Filler	EA	\$ 1,124.00	24%	\$ 854.24
80206	05	Tin Roof Hex	EA	\$ 4,345.00	24%	\$ 3,302.20
80208	06	Tin Roof 4 Wide Tri	EA	\$ 3,941.00	24%	\$ 2,995.16
80210	05	Tin Roof 4 Square	EA	\$ 7,195.00	24%	\$ 5,468.20
80426	05	6'Cosmix Climber, Kidcourse	EA	\$ 1,327.00	24%	\$ 1,008.52
80427	15	8'Cosmix Climber, Kidcourse	EA	\$ 1,326.00	16%	\$ 1,113.84
80430	05	Sky Bridge Hanging Beam	EA	\$ 5,336.00	24%	\$ 4,055.36
80433	05	Side Stepper-Dbl Up	EA	\$ 996.00	24%	\$ 756.96
80434	05	Side Stepper Dbl Down	EA	\$ 996.00	24%	\$ 756.96
80465	05	Spider Web	EA	\$ 3,152.00	24%	\$ 2,395.52
80468	05	Web Wall	EA	\$ 2,117.00	24%	\$ 1,608.92
80471	06	Spider Web	EA	\$ 3,014.00	24%	\$ 2,290.64
80473	15	Spider Web, Freestanding	EA	\$ 3,960.00	16%	\$ 3,326.40
80476	15	Web Wall, Freestanding	EA	\$ 2,830.00	16%	\$ 2,377.20
80601	05	1'-6"Entrance Barrier	EA	\$ 397.00	24%	\$ 301.72
80602	05	2'-0"Entrance Barrier	EA	\$ 424.00	24%	\$ 322.24
80603	05	2'-6"Entrance Barrier	EA	\$ 451.00	24%	\$ 342.76
80604	05	3'-0"Entrance Barrier	EA	\$ 479.00	24%	\$ 364.04
80605	05	3'-6"Entrance Barrier	EA	\$ 508.00	24%	\$ 386.08

GAMETIME PLAY EQUIPMENT

Part No.	Part Group	Item Description	Unit	Commercial Price	USC Disc	USC Net Price
80612	05	Deck Curb	EA	\$ 173.00	24%	\$ 131.48
80627	05	Vertical Climber	EA	\$ 460.00	24%	\$ 349.60
80656	05	Access Attachment 3'& 4'	EA	\$ 654.00	24%	\$ 497.04
80657	05	Access Attachment 5'	EA	\$ 682.00	24%	\$ 518.32
80685	05	Accessible Trans Step Pkg	EA	\$ 1,215.00	24%	\$ 923.40
80686	05	Handhold/Kickplate Pkg	EA	\$ 560.00	24%	\$ 425.60
80687	05	Handhold/Kick Plate Pkg	EA	\$ 404.00	24%	\$ 307.04
80688	05	2' Tri Transfer Platform	EA	\$ 1,984.00	24%	\$ 1,507.84
80689	05	Handhold Package	EA	\$ 174.00	24%	\$ 132.24
80690	05	6" Accessible Step	EA	\$ 1,031.00	24%	\$ 783.56
80691	05	90 Deg Caterpillar Attach	EA	\$ 2,238.00	24%	\$ 1,700.88
80692	05	Inchworm Climber Attach	EA	\$ 2,201.00	24%	\$ 1,672.76
80699	05	Spiral Stairs	EA	\$ 3,472.00	24%	\$ 2,638.72
80703	05	2'Crawl Tube W/Spy Holes	EA	\$ 1,366.00	24%	\$ 1,038.16
80704	05	90 Deg Crawl Tube W/Spy	EA	\$ 1,564.00	24%	\$ 1,188.64
80709	05	180 Deg Crawl Tube	EA	\$ 2,438.00	24%	\$ 1,852.88
80710	05	4' Clear Crawl Tube	EA	\$ 2,980.00	24%	\$ 2,264.80
80711	05	8' Clear Crawl Tube	EA	\$ 5,161.00	24%	\$ 3,922.36
80719	05	Big Dipper Crawl Tube	EA	\$ 2,158.00	24%	\$ 1,640.08
80729	05	12"Stepped Platform	EA	\$ 1,650.00	24%	\$ 1,254.00
80820	05	Balustrade Encl	EA	\$ 1,190.00	24%	\$ 904.40
80833	05	Round Mirror Panel Encl	EA	\$ 1,433.00	24%	\$ 1,089.08
80835	05	Zoo Panel Encl	EA	\$ 972.00	24%	\$ 738.72
80881	05	Thespian Theater Panel	EA	\$ 2,108.00	24%	\$ 1,602.08
80924	05	Double Seat	EA	\$ 675.00	24%	\$ 513.00
80925	05	Leaning Rail	EA	\$ 266.00	24%	\$ 202.16
80930	05	Gizmo Panel - 5 Gizmos	EA	\$ 665.00	24%	\$ 505.40
80931	05	Single Gizmo Panel	EA	\$ 310.00	24%	\$ 235.60
80932	05	Gizmo Panel Ada - 3 Gizmos Bel Dk	EA	\$ 538.00	24%	\$ 408.88
80936	05	Choo Choo Panel	EA	\$ 990.00	24%	\$ 752.40
80942	05	Crawl-Thru Panel	EA	\$ 510.00	24%	\$ 387.60
80968	05	Schooner Sail	EA	\$ 1,166.00	24%	\$ 886.16
80969	06	Schooner Sail & Crows Nest	EA	\$ 1,454.00	24%	\$ 1,105.04
80970	05	Schooner Bow	EA	\$ 3,431.00	24%	\$ 2,607.56
80986	06	Car Half Panel	EA	\$ 2,631.00	24%	\$ 1,999.56
80987	05	Truck Half Panel	EA	\$ 3,284.00	24%	\$ 2,495.84
80988	05	Train Half Panel	EA	\$ 3,284.00	24%	\$ 2,495.84
80989	06	Farm Animals Half Panel	EA	\$ 2,630.00	24%	\$ 1,998.80
81121	05	Sky Bridge	EA	\$ 9,198.00	24%	\$ 6,990.48
81468	05	Shoriz Ladder Link	EA	\$ 797.00	24%	\$ 605.72
81473	05	Horiz Ladder Link 98"	EA	\$ 752.00	24%	\$ 571.52
81478	05	Horiz Ladder Link 147"	EA	\$ 946.00	24%	\$ 718.96
81483	06	90 Deg Loop Ladder Link	EA	\$ 876.00	24%	\$ 665.76
81488	05	Shoriz Loop Lad Link 98	EA	\$ 862.00	24%	\$ 655.12

GAMETIME PLAY EQUIPMENT

Part No.	Part Group	Item Description	Unit	Commercial Price	USC Disc't	USC Net Price
81493	05	Rev 'S' Loop Ladder Link 98"	EA	\$ 898.00	24%	\$ 682.48
81497	05	3'-0"Loop Climb Att Rev	EA	\$ 3,060.00	24%	\$ 2,325.60
81499	06	2'-6"/3'-0"Loop Climber Rev	EA	\$ 2,511.00	24%	\$ 1,908.36
81510	05	Horiz Loop Lad Link 98"Lk	EA	\$ 826.00	24%	\$ 627.76
81515	05	Horiz Loop Lad Link 147"	EA	\$ 1,042.00	24%	\$ 791.92
81520	05	Horizontal Rail Link 98"	EA	\$ 611.00	24%	\$ 464.36
81525	05	Horizontal Rail Link 147"	EA	\$ 781.00	24%	\$ 593.56
81530	05	Overhead Tree Climber Lnk	EA	\$ 754.00	24%	\$ 573.04
81535	05	Skywheel Link	EA	\$ 1,985.00	24%	\$ 1,508.60
81540	05	Swing-N-Sway Link	EA	\$ 1,482.00	24%	\$ 1,126.32
81550	06	3'-0"90Deg Trapeze Ring	EA	\$ 1,361.00	24%	\$ 1,034.36
81555	05	Single Trapeze Link 98"	EA	\$ 1,277.00	24%	\$ 970.52
81560	05	Double Trapeze Link 98"	EA	\$ 2,125.00	24%	\$ 1,615.00
81565	05	S Trapeze Ladder Link	EA	\$ 1,679.00	24%	\$ 1,276.04
81574	18	Criss-Cross Loop Ladder	EA	\$ 2,284.00	24%	\$ 1,735.84
81583	05	Sgl Sky Bridge Loop Climb	EA	\$ 831.00	24%	\$ 631.56
81584	05	Sgl Sky Bridge Trapeze	EA	\$ 1,481.00	24%	\$ 1,125.56
81587	05	Skywheel Attachment	EA	\$ 1,317.00	24%	\$ 1,000.92
81593	06	Ladder Loop Link	EA	\$ 1,434.00	24%	\$ 1,089.84
81598	70	Powerscape Swing 5" X 8'	EA	\$ 2,000.00	3%	\$ 1,940.00
81599	70	Powerscape Swing Add A Bay 5" X 8'	EA	\$ 1,202.00	3%	\$ 1,165.94
81600	70	Standard Two-Place Swing (10' High)	EA	\$ 2,145.00	3%	\$ 2,080.65
81601	70	Std Two-Place Swing AAB (10' High)	EA	\$ 1,287.00	3%	\$ 1,248.39
81602	70	Combo Two-Piece Swing (10' High)	EA	\$ 2,346.00	3%	\$ 2,275.62
81603	70	Combo Two-Piece Swing (10' High)-Center	EA	\$ 2,508.00	3%	\$ 2,432.76
81651	05	Dip Station	EA	\$ 531.00	24%	\$ 403.56
81656	05	1-Level Chin Bar	EA	\$ 179.00	24%	\$ 136.04
81657	05	2-Level Chin Bar	EA	\$ 359.00	24%	\$ 272.84
81658	05	3-Level Chin Bar	EA	\$ 538.00	24%	\$ 408.88
81660	05	Track Ride 3-Deck Span	EA	\$ 2,549.00	24%	\$ 1,937.24
81664	05	Single Thunderring	EA	\$ 336.00	24%	\$ 255.36
81665	05	Seat And Table For Two	EA	\$ 1,180.00	24%	\$ 896.80
81666	05	Fun Seat	EA	\$ 308.00	24%	\$ 234.08
81667	05	Ship'S Wheel	EA	\$ 607.00	24%	\$ 461.32
81668	05	Nature Discovery Table	EA	\$ 1,675.00	24%	\$ 1,273.00
81669	05	Hand Cycler	EA	\$ 751.00	24%	\$ 570.76
81670	05	Crunch Bar	EA	\$ 100.00	24%	\$ 76.00
81671	05	2-5 Age Appropriate Sign	EA	\$ 167.00	24%	\$ 126.92
81672	05	5-12 Age Appropriate Sign	EA	\$ 158.00	24%	\$ 120.08
81675	06	6"-2'-0"Talk Tube	EA	\$ 510.00	24%	\$ 387.60
81676	05	2'-6"-3'-6"Talk Tube	EA	\$ 743.00	24%	\$ 564.68
81677	05	4'-0"-5'-0"Talk Tube	EA	\$ 800.00	24%	\$ 608.00
81678	05	5'-6"-7'-6"Talk Tube	EA	\$ 859.00	24%	\$ 652.84
81680	05	Single Seat	EA	\$ 324.00	24%	\$ 246.24

GAMETIME PLAY EQUIPMENT

Part No.	Part Group	Item Description	Unit	Commercial Price	USC Disc	USC Net Price
81681	05	Turning Bar	EA	\$ 223.00	24%	\$ 169.48
81684	05	Telescope Upright Attachment	EA	\$ 830.00	24%	\$ 630.80
81686	05	Locomotive	EA	\$ 13,490.00	24%	\$ 10,252.40
81687	05	High Whistle	EA	\$ 560.00	24%	\$ 425.60
81688	05	Therapeutic Rings Attch	EA	\$ 466.00	24%	\$ 354.16
81690	05	Upper Body Trainer	EA	\$ 2,105.00	24%	\$ 1,599.80
81691	05	Single Steering Wheel	EA	\$ 279.00	24%	\$ 212.04
81694	05	Panel Attachment Package	EA	\$ 0.01	0%	\$ 0.01
81695	05	Train Whistle	EA	\$ 562.00	24%	\$ 427.12
81696	05	Crunch Bar (Ps 2-5)	EA	\$ 100.00	24%	\$ 76.00
81697	05	Ss Cargo Net Wall	EA	\$ 1,154.00	24%	\$ 877.04
81698	05	Ss Double Cargo Net Wall	EA	\$ 2,111.00	24%	\$ 1,604.36
81699	05	Bongos	EA	\$ 233.00	24%	\$ 177.08
81700	05	Megahorn	EA	\$ 233.00	24%	\$ 177.08
81701	15	Upper Body Trainer F/S	EA	\$ 3,541.00	16%	\$ 2,974.44
81733	15	F5 Slide W/Out Arch F/S	EA	\$ 7,366.00	16%	\$ 6,187.44
81736	15	Track Ride 3-Deck F/S	EA	\$ 4,217.00	16%	\$ 3,542.28
81737	15	Track Ride 4-Deck F/S	EA	\$ 4,276.00	16%	\$ 3,591.84
81738	15	8' Zip Slide F/S	EA	\$ 7,533.00	16%	\$ 6,327.72
81743	05	Log Roll	EA	\$ 997.00	24%	\$ 757.72
81744	15	7' Double Wave Zip Slide F/S	EA	\$ 8,095.00	16%	\$ 6,799.80
81746	15	Ss Cargo Net Wall, Double, F/S	EA	\$ 2,975.00	16%	\$ 2,499.00
81748	15	Beat Club	EA	\$ 2,206.00	16%	\$ 1,853.04
81749	15	Drum Circle	EA	\$ 10,132.00	16%	\$ 8,510.88
81750	48	5" Zero-G Chair (5-12)-Galv Chain	EA	\$ 520.00	6%	\$ 488.80
81751	70	Single Post Swing, Two Bay	EA	\$ 1,838.00	3%	\$ 1,782.86
81752	48	5" Zero-G Chair (2-5)-Galv Chain	EA	\$ 505.00	6%	\$ 474.70
81754	15	Music Time	EA	\$ 1,561.00	16%	\$ 1,311.24
81757	48	5" Zero-G Chair (5-12)-Galv Chain	EA	\$ 520.00	6%	\$ 488.80
81758	48	5" Zero-G Chair (2-5)-Galv Chain	EA	\$ 505.00	6%	\$ 474.70
81766	05	Leaf Seat	EA	\$ 346.00	24%	\$ 262.96
81768	05	Talk Tube Ground Lvl Freestand Ps 2-5	EA	\$ 506.00	24%	\$ 384.56
81769	05	Talk Tube Ground Level Attach 2-5	EA	\$ 486.00	24%	\$ 369.36
90002	05	Diamond Web Link	EA	\$ 5,727.00	24%	\$ 4,352.52
90003	05	Wide Triangle Deck	EA	\$ 953.00	24%	\$ 724.28
90004	05	Two Piece Hex Deck	EA	\$ 3,348.00	24%	\$ 2,544.48
90005	05	Two Piece Hex Deck, Ada Ramp Access	EA	\$ 3,414.00	24%	\$ 2,594.64
90006	05	Trapezoid Deck	EA	\$ 1,686.00	24%	\$ 1,281.36
90011	05	Flower Talk Tube 0'6" - 2'0" (2 - 12)	EA	\$ 779.00	24%	\$ 592.04
90012	05	Flower Talk Tube 2'6" - 4'0" (2 - 12)	EA	\$ 812.00	24%	\$ 617.12
90013	05	Flower Talk Tube 4'6" - 6'0" (2 - 12)	EA	\$ 903.00	24%	\$ 686.28
90014	05	Wide Deck Archway W/ Guardrail	EA	\$ 607.00	24%	\$ 461.32
90015	05	Wide Deck Archway W/ Barrier	EA	\$ 748.00	24%	\$ 568.48
90016	05	Wide Deck Arch W/Socket & Guardrail	EA	\$ 658.00	24%	\$ 500.08

GAMETIME PLAY EQUIPMENT

Part No.	Part Group	Item Description	Unit	Commercial Price	USC Disc	USC Net Price
90017	05	Wide Deck Archway W/ Socket & Barrier	EA	\$ 829.00	24%	\$ 630.04
90018	06	Archway W/ Guardrail	EA	\$ 345.00	24%	\$ 262.20
90019	05	Archway W/ Barrier	EA	\$ 538.00	24%	\$ 408.88
90020	05	1'-0" Transfer System W/ Barrier	EA	\$ 1,909.00	24%	\$ 1,450.84
90021	05	2'-0" Transfer System W/ Barrier	EA	\$ 2,297.00	24%	\$ 1,745.72
90022	05	2'-6" Transfer System W/ Barrier	EA	\$ 3,175.00	24%	\$ 2,413.00
90023	05	3'-0" Transfer System W/ Barrier	EA	\$ 3,366.00	24%	\$ 2,558.16
90024	05	4'-0" Transfer System W/ Barrier	EA	\$ 4,413.00	24%	\$ 3,353.88
90025	05	1'-0" Transfer System W/ Guardrail	EA	\$ 1,643.00	24%	\$ 1,248.68
90026	05	2'-0" Transfer System W/ Guardrail	EA	\$ 2,021.00	24%	\$ 1,535.96
90027	05	2'-6" Transfer System W/ Guardrail	EA	\$ 2,540.00	24%	\$ 1,930.40
90028	05	3'-0" Transfer System W/ Guardrail	EA	\$ 2,817.00	24%	\$ 2,140.92
90029	05	3' Transfer Platform W/Barrier	EA	\$ 3,619.00	24%	\$ 2,750.44
90030	05	4' Transfer Platform W/Barrier	EA	\$ 4,370.00	24%	\$ 3,321.20
90031	05	5' Transfer Platform W/Barrier	EA	\$ 5,540.00	24%	\$ 4,210.40
90032	05	3' Transfer Platform W/Guardrail	EA	\$ 2,646.00	24%	\$ 2,010.96
90033	05	4' Transfer Platform W/Guardrail	EA	\$ 3,310.00	24%	\$ 2,515.60
90034	05	3' Arch Climber	EA	\$ 639.00	24%	\$ 485.64
90035	05	4' Arch Climber	EA	\$ 695.00	24%	\$ 528.20
90036	05	5' Arch Climber	EA	\$ 756.00	24%	\$ 574.56
90041	06	3' & 3'-6" Bubble Climber	EA	\$ 461.00	24%	\$ 350.36
90042	06	4' Bubble Climber	EA	\$ 520.00	24%	\$ 395.20
90043	06	4'-6" & 5' Bubble Climber	EA	\$ 582.00	24%	\$ 442.32
90044	05	5'-6" & 6' Bubble Climber	EA	\$ 674.00	24%	\$ 512.24
90047	05	4' Small Conifer Climber	EA	\$ 2,980.00	24%	\$ 2,264.80
90048	05	5' Large Conifer Climber	EA	\$ 3,259.00	24%	\$ 2,476.84
90049	05	4' Small Conifer Link	EA	\$ 9,191.00	24%	\$ 6,985.16
90050	05	5' Large Conifer Link	EA	\$ 9,476.00	24%	\$ 7,201.76
90051	05	2' Corkscrew Climber	EA	\$ 759.00	24%	\$ 576.84
90052	05	2'-6" Corkscrew Climber	EA	\$ 869.00	24%	\$ 660.44
90053	05	3' Corkscrew Climber	EA	\$ 953.00	24%	\$ 724.28
90054	05	3'-6" Corkscrew Climber	EA	\$ 1,011.00	24%	\$ 768.36
90055	05	4' Corkscrew Climber	EA	\$ 961.00	24%	\$ 730.36
90056	05	5' Corkscrew Climber	EA	\$ 1,109.00	24%	\$ 842.84
90057	05	6' Corkscrew Climber	EA	\$ 1,168.00	24%	\$ 887.68
90058	05	6' Cosmix Climber	EA	\$ 1,320.00	24%	\$ 1,003.20
90059	05	8' Cosmix Climber	EA	\$ 1,397.00	24%	\$ 1,061.72
90062	05	3' & 3'-6" Crazy Eight Climber	EA	\$ 738.00	24%	\$ 560.88
90063	05	4' & 4'-6" Crazy Eight Climber	EA	\$ 766.00	24%	\$ 582.16
90064	05	5' & 5'-6" Crazy Eight Climber	EA	\$ 844.00	24%	\$ 641.44
90065	05	6' & 6'-6" Crazy Eight Climber	EA	\$ 911.00	24%	\$ 692.36
90066	05	7' & 7'-6" Crazy Eight Climber	EA	\$ 950.00	24%	\$ 722.00
90067	05	8' Crazy Eight Climber	EA	\$ 1,047.00	24%	\$ 795.72
90077	05	2'-6" Loop Ladder	EA	\$ 784.00	24%	\$ 595.84

GAMETIME PLAY EQUIPMENT

Part No.	Part Group	Item Description	Unit	Commercial Price	USC Disc	USC Net Price
90078	05	3'/4' Loop Ladder	EA	\$ 986.00	24%	\$ 749.36
90079	05	5' Loop Ladder	EA	\$ 1,039.00	24%	\$ 789.64
90080	05	6' Loop Ladder	EA	\$ 1,138.00	24%	\$ 864.88
90087	05	Poly Climbing Wall	EA	\$ 2,301.00	24%	\$ 1,748.76
90088	05	2' Rockscape Climber	EA	\$ 1,207.00	24%	\$ 917.32
90089	05	2'-6" Rockscape Climber	EA	\$ 1,460.00	24%	\$ 1,109.60
90090	05	3' Rockscape Climber	EA	\$ 3,543.00	24%	\$ 2,692.68
90091	05	4' Rockscape Climber	EA	\$ 3,017.00	24%	\$ 2,292.92
90092	05	4'-6" Rockscape Climber	EA	\$ 3,017.00	24%	\$ 2,292.92
90093	05	5' Rockscape Climber	EA	\$ 3,088.00	24%	\$ 2,346.88
90094	05	5'-6" Rockscape Climber	EA	\$ 3,995.00	24%	\$ 3,036.20
90095	05	6' Rockscape Climber	EA	\$ 5,513.00	24%	\$ 4,189.88
90096	05	6'-6" Rockscape Climber	EA	\$ 5,375.00	24%	\$ 4,085.00
90097	05	7' Rockscape Climber	EA	\$ 5,513.00	24%	\$ 4,189.88
90098	05	7'-6" Rockscape Climber	EA	\$ 6,580.00	24%	\$ 5,000.80
90099	05	8' Rockscape Climber	EA	\$ 6,750.00	24%	\$ 5,130.00
90103	05	2' Schooner Climber	EA	\$ 303.00	24%	\$ 230.28
90104	05	2'-6"/3' Schooner Climber	EA	\$ 348.00	24%	\$ 264.48
90105	05	3'-6"/4' Schooner Climber	EA	\$ 419.00	24%	\$ 318.44
90106	05	4'-6"/5' Schooner Climber	EA	\$ 453.00	24%	\$ 344.28
90107	05	5'-6"/6' Schooner Climber	EA	\$ 511.00	24%	\$ 388.36
90108	05	6'-6"/7' Schooner Climber	EA	\$ 570.00	24%	\$ 433.20
90109	05	7'-6"/8' Schooner Climber	EA	\$ 625.00	24%	\$ 475.00
90113	05	Flower Talk Tube 6'6" To 8'0" (2 To 5)	EA	\$ 935.00	24%	\$ 710.60
90117	05	3'/3'-6" Tree Climber	EA	\$ 491.00	24%	\$ 373.16
90118	05	4'/4'-6" Tree Climber	EA	\$ 548.00	24%	\$ 416.48
90119	05	5'/5'-6" Tree Climber	EA	\$ 576.00	24%	\$ 437.76
90120	05	6'/6'-6" Tree Climber	EA	\$ 625.00	24%	\$ 475.00
90121	05	7'/7'-6" Tree Climber	EA	\$ 739.00	24%	\$ 561.64
90122	05	8' Tree Climber	EA	\$ 782.00	24%	\$ 594.32
90129	05	1'-6"/3' Tree Climber Link	EA	\$ 955.00	24%	\$ 725.80
90130	06	5' Trunk Climber	EA	\$ 1,074.00	24%	\$ 816.24
90131	06	5'-6"/6' Trunk Climber	EA	\$ 1,360.00	24%	\$ 1,033.60
90132	06	6'-6"/7' Trunk Climber	EA	\$ 1,668.00	24%	\$ 1,267.68
90133	06	7'-6"/8' Trunk Climber	EA	\$ 1,963.00	24%	\$ 1,491.88
90134	05	3'/3'-6" Twister Climber	EA	\$ 520.00	24%	\$ 395.20
90135	05	4'/4'-6" Twister Climber	EA	\$ 577.00	24%	\$ 438.52
90136	05	5'/5'-6" Twister Climber	EA	\$ 671.00	24%	\$ 509.96
90137	05	6' Twister Climber	EA	\$ 709.00	24%	\$ 538.84
90138	05	4' Vert Wall Climber	EA	\$ 1,277.00	24%	\$ 970.52
90139	05	8' Vert Wall Climber	EA	\$ 2,170.00	24%	\$ 1,649.20
90143	05	6' Volcano Climber	EA	\$ 4,983.00	24%	\$ 3,787.08
90144	05	4' Corner Vine Climber	EA	\$ 1,237.00	24%	\$ 940.12
90145	05	4' Corner Vine Climber Reverse	EA	\$ 1,217.00	24%	\$ 924.92

GAMETIME PLAY EQUIPMENT

Part No.	Part Group	Item Description	Unit	Commercial Price	USC Disc	USC Net Price
90146	05	4'-6"/5' Corner Vine Climber	EA	\$ 1,755.00	24%	\$ 1,333.80
90147	05	4'-6"/5' Corner Vine Climber Reverse	EA	\$ 1,738.00	24%	\$ 1,320.88
90148	05	5'-6"/6' Corner Vine Climber	EA	\$ 2,053.00	24%	\$ 1,560.28
90149	05	5'-6"/6' Corner Vine Climber Reverse	EA	\$ 2,085.00	24%	\$ 1,584.60
90150	05	3'/4' Single Vine Climber	EA	\$ 2,175.00	24%	\$ 1,653.00
90151	05	5'/6' Double Vine Climber	EA	\$ 4,188.00	24%	\$ 3,182.88
90152	05	5'/6' Sgl Vine Climber Link	EA	\$ 2,343.00	24%	\$ 1,780.68
90153	05	6'/7' Std Double Vine Climber Link	EA	\$ 4,532.00	24%	\$ 3,444.32
90154	05	6'/7' Offset Double Vine Climber Link	EA	\$ 3,491.00	24%	\$ 2,653.16
90155	05	6' 90 Deg Single Vine Climber Link	EA	\$ 2,649.00	24%	\$ 2,013.24
90156	05	4'/5' 90 Deg Double Vine Climber Link	EA	\$ 3,487.00	24%	\$ 2,650.12
90157	05	Triple Slide	EA	\$ 6,147.00	24%	\$ 4,671.72
90158	05	4'-6"/6' Giant Wave Climber	EA	\$ 1,486.00	24%	\$ 1,129.36
90159	05	3'-6"/6' Giant Wave Climber Link	EA	\$ 1,582.00	24%	\$ 1,202.32
90160	05	3'/5' Web Tail	EA	\$ 1,314.00	24%	\$ 998.64
90163	05	4'/5' Criss Cross Web	EA	\$ 4,720.00	24%	\$ 3,587.20
90164	05	3'/6' Lightning Climber Link	EA	\$ 898.00	24%	\$ 682.48
90165	06	2'/5' Rope Span Climber	EA	\$ 5,782.00	24%	\$ 4,394.32
90166	05	Butterfly Panel Above Dk	EA	\$ 947.00	24%	\$ 719.72
90170	05	Dolphin Panel Above Dk	EA	\$ 818.00	24%	\$ 621.68
90172	05	Eagle Perch Panel Above Dk	EA	\$ 842.00	24%	\$ 639.92
90174	05	Flower Talk Tube Gr Lvl Attach (2-5)	EA	\$ 654.00	24%	\$ 497.04
90176	05	Ada Crow'S Nest W/ Gizmo	EA	\$ 1,656.00	24%	\$ 1,258.56
90178	05	Ada Crow'S Nest W/Telescope	EA	\$ 2,589.00	24%	\$ 1,967.64
90179	05	Ada Crow'S Nest W/Solid Steer Wheel	EA	\$ 1,981.00	24%	\$ 1,505.56
90182	05	Ada Crow'S Nest W/ Thunderring	EA	\$ 1,887.00	24%	\$ 1,434.12
90183	05	Funnel Crow'S Nest W/ Barrier	EA	\$ 1,086.00	24%	\$ 825.36
90184	05	Funnel Crow'S Nest W/Mold St Whl, Bar	EA	\$ 1,210.00	24%	\$ 919.60
90185	05	Funnel Crow'S Nest Thunderring W/Bar	EA	\$ 1,524.00	24%	\$ 1,158.24
90186	05	Ashiko & Djembe Panel	EA	\$ 1,103.00	24%	\$ 838.28
90188	05	Calabazo Panel	EA	\$ 708.00	24%	\$ 538.08
90189	05	Ganza Panel	EA	\$ 1,296.00	24%	\$ 984.96
90190	05	Udus Panel	EA	\$ 871.00	24%	\$ 661.96
90193	05	2-6"/3' Single Curved Zip Slide	EA	\$ 1,439.00	24%	\$ 1,093.64
90197	05	Nature Panel Above Dk	EA	\$ 1,265.00	24%	\$ 961.40
90199	05	Counting Panel Above Dk	EA	\$ 1,307.00	24%	\$ 993.32
90203	05	Tic-Tac-Toe Panel Above Dk	EA	\$ 1,308.00	24%	\$ 994.08
90205	05	Rungencl Dbl Mold S. Whl W/Bar,Abov Dk	EA	\$ 1,117.00	24%	\$ 848.92
90207	05	Overhead Ladder Access Package	EA	\$ 576.00	24%	\$ 437.76
90208	05	Funnel Enclosure W/Barrier	EA	\$ 692.00	24%	\$ 525.92
90211	05	Rung Encl Telescope & Barrier,Above Dk	EA	\$ 1,581.00	24%	\$ 1,201.56
90216	05	Rung Enclosure W/Barrier, Above Dk	EA	\$ 585.00	24%	\$ 444.60
90218	05	Rung Encl Mold S. Whl & Bar,Above Dk	EA	\$ 842.00	24%	\$ 639.92
90222	06	Rung Encl Thunderring & Bar,Above Dk	EA	\$ 940.00	24%	\$ 714.40

GAMETIME PLAY EQUIPMENT

Part No.	Part Group	Item Description	Unit	Commercial Price	USC Disc	USC Net Price
90224	05	Decorative Panel Molded Steer Wheel	EA	\$ 871.00	24%	\$ 661.96
90225	05	Decorative Panel, Above Dk	EA	\$ 606.00	24%	\$ 460.56
90226	06	Decorative Panel Thunderring,Above Dk	EA	\$ 986.00	24%	\$ 749.36
90227	05	Lang Panel World Greeting,Above Dk	EA	\$ 736.00	24%	\$ 559.36
90235	05	Gt Jam Box	EA	\$ 3,110.00	24%	\$ 2,363.60
90240	05	3' Stainless Steel Chain Net Climber	EA	\$ 1,288.00	24%	\$ 978.88
90241	05	4' Stainless Steel Chain Net Climber	EA	\$ 1,454.00	24%	\$ 1,105.04
90242	05	5' Stainless Steel Chain Net Climber	EA	\$ 1,399.00	24%	\$ 1,063.24
90243	05	3' & 3'-6" Chain Link Climber	EA	\$ 527.00	24%	\$ 400.52
90244	05	4' & 4'-6" Chain Link Climber	EA	\$ 573.00	24%	\$ 435.48
90245	05	5' & 5'-6" Chain Link Climber	EA	\$ 647.00	24%	\$ 491.72
90246	05	6' Chain Link Climber	EA	\$ 687.00	24%	\$ 522.12
90247	05	7' & 7'-6" Chain Link Climber	EA	\$ 825.00	24%	\$ 627.00
90248	05	8' Chain Link Climber	EA	\$ 1,029.00	24%	\$ 782.04
90249	05	2' Leaning Wall Climber	EA	\$ 817.00	24%	\$ 620.92
90250	05	2'-6" Leaning Wall Climber	EA	\$ 1,061.00	24%	\$ 806.36
90251	05	3' Leaning Wall Climber	EA	\$ 1,263.00	24%	\$ 959.88
90252	05	4' Leaning Wall Climber	EA	\$ 1,474.00	24%	\$ 1,120.24
90253	05	4'-6" Leaning Wall Climber	EA	\$ 1,586.00	24%	\$ 1,205.36
90254	05	5' Leaning Wall Climber	EA	\$ 1,736.00	24%	\$ 1,319.36
90255	05	5'-6" Leaning Wall Climber	EA	\$ 1,872.00	24%	\$ 1,422.72
90256	05	6' Leaning Wall Climber	EA	\$ 1,696.00	24%	\$ 1,288.96
90257	05	6'-6" Leaning Wall Climber	EA	\$ 2,119.00	24%	\$ 1,610.44
90258	05	7' Leaning Wall Climber	EA	\$ 2,154.00	24%	\$ 1,637.04
90259	05	7'-6" Leaning Wall Climber	EA	\$ 2,544.00	24%	\$ 1,933.44
90260	05	8' Leaning Wall Climber	EA	\$ 2,570.00	24%	\$ 1,953.20
90261	05	3' Upright, Alum	EA	\$ 161.00	24%	\$ 122.36
90262	05	4' Upright, Alum	EA	\$ 199.00	24%	\$ 151.24
90263	05	5' Upright, Alum	EA	\$ 237.00	24%	\$ 180.12
90264	05	6' Upright, Alum	EA	\$ 275.00	24%	\$ 209.00
90265	05	7' Upright, Alum	EA	\$ 313.00	24%	\$ 237.88
90266	05	8' Upright, Alum	EA	\$ 351.00	24%	\$ 266.76
90267	05	9' Upright, Alum	EA	\$ 389.00	24%	\$ 295.64
90268	05	10' Upright, Alum	EA	\$ 426.00	24%	\$ 323.76
90269	05	11' Upright, Alum	EA	\$ 464.00	24%	\$ 352.64
90270	05	12' Upright, Alum	EA	\$ 503.00	24%	\$ 382.28
90271	05	13' Upright, Alum	EA	\$ 540.00	24%	\$ 410.40
90272	05	14' Upright, Alum	EA	\$ 579.00	24%	\$ 440.04
90273	05	15' Upright, Alum	EA	\$ 616.00	24%	\$ 468.16
90274	05	4' 'L' Tube Slide, Std, 30" Dia	EA	\$ 2,686.00	24%	\$ 2,041.36
90275	05	5' 'L' Tube Slide, Std, 30" Dia	EA	\$ 3,007.00	24%	\$ 2,285.32
90276	05	6' 'L' Tube Slide, Std, 30" Dia	EA	\$ 3,333.00	24%	\$ 2,533.08
90277	05	4' Quick 'L' Tube Slide, Std, 30" Dia	EA	\$ 2,628.00	24%	\$ 1,997.28
90278	05	5' Quick 'L' Tube Slide, Std, 30" Dia	EA	\$ 2,993.00	24%	\$ 2,274.68

GAMETIME PLAY EQUIPMENT

Part No.	Part Group	Item Description	Unit	Commercial Price	USC Disc	USC Net Price
90279	05	6' Quick 'L' Tube Slide, Std, 30" Dia	EA	\$ 3,325.00	24%	\$ 2,527.00
90280	05	8' Quick 'L' Tube Slide, Std, 30" Dia	EA	\$ 4,178.00	24%	\$ 3,175.28
90281	05	5' Quick 'S' Tube Slide, Std, 30" Dia	EA	\$ 3,090.00	24%	\$ 2,348.40
90282	05	6' Quick 'S' Tube Slide, Std, 30" Dia	EA	\$ 3,512.00	24%	\$ 2,669.12
90283	05	4' 'S' Tube Slide, Std, 30" Dia	EA	\$ 2,888.00	24%	\$ 2,194.88
90284	05	5' 'S' Tube Slide, Std, 30" Dia	EA	\$ 3,219.00	24%	\$ 2,446.44
90285	05	6' 'S' Tube Slide, Std, 30" Dia	EA	\$ 3,575.00	24%	\$ 2,717.00
90286	05	8' Sky Hi Spiral Tube Slide, 30" Dia	EA	\$ 4,670.00	24%	\$ 3,549.20
90287	05	6' Spiral Tube Slide, 30" Dia	EA	\$ 4,503.00	24%	\$ 3,422.28
90288	05	2' Straight Tube Slide, 30" Dia	EA	\$ 2,033.00	24%	\$ 1,545.08
90289	05	3' Straight Tube Slide, 30" Dia	EA	\$ 2,312.00	24%	\$ 1,757.12
90290	05	4' Straight Tube Slide, 30" Dia	EA	\$ 2,612.00	24%	\$ 1,985.12
90291	05	5' Straight Tube Slide, 30" Dia	EA	\$ 2,928.00	24%	\$ 2,225.28
90292	05	6' Straight Tube Slide, 30" Dia	EA	\$ 3,274.00	24%	\$ 2,488.24
90293	05	8' Straight Tube Slide, 30" Dia	EA	\$ 4,061.00	24%	\$ 3,086.36
90294	05	2'-6"/3' Wavy Tree Climber	EA	\$ 490.00	24%	\$ 372.40
90295	05	3'-6"/4' Wavy Tree Climber	EA	\$ 563.00	24%	\$ 427.88
90296	05	4'-6"/5' Wavy Tree Climber	EA	\$ 635.00	24%	\$ 482.60
90297	05	5'-6"/6' Wavy Tree Climber	EA	\$ 620.00	24%	\$ 471.20
90298	05	6'-6"/7' Wavy Tree Climber	EA	\$ 680.00	24%	\$ 516.80
90299	05	7'-6"/8' Wavy Tree Climber	EA	\$ 738.00	24%	\$ 560.88
90305	05	Climber Archway W/Socket & Guardrail	EA	\$ 466.00	24%	\$ 354.16
90306	05	Climber Archway W/Socket & Barrier	EA	\$ 589.00	24%	\$ 447.64
90307	05	4'-0 F5 Slide W/Enclosure	EA	\$ 5,869.00	24%	\$ 4,460.44
90308	05	4'-6 F5 Slide W/Enclosure	EA	\$ 5,769.00	24%	\$ 4,384.44
90309	05	5'-0 F5 Slide W/Enclosure	EA	\$ 5,579.00	24%	\$ 4,240.04
90310	05	5'-6 F5 Slide W/Enclosure	EA	\$ 5,647.00	24%	\$ 4,291.72
90311	05	6'-0 F5 Slide W/Enclosure	EA	\$ 5,215.00	24%	\$ 3,963.40
90317	05	Toad Stool Climber	EA	\$ 455.00	24%	\$ 345.80
90322	05	1'-6"/2' Rung Ladder	EA	\$ 266.00	24%	\$ 202.16
90323	05	2'-6"/3' Rung Ladder	EA	\$ 325.00	24%	\$ 247.00
90324	05	3'-6"/4' Rung Ladder	EA	\$ 379.00	24%	\$ 288.04
90325	05	4'-6"/5' Rung Ladder	EA	\$ 545.00	24%	\$ 414.20
90326	05	5'-6"/6' Rung Ladder	EA	\$ 612.00	24%	\$ 465.12
90327	05	6'-6"/7' Rung Ladder	EA	\$ 545.00	24%	\$ 414.20
90328	05	7'-6"/8' Rung Ladder	EA	\$ 599.00	24%	\$ 455.24
90329	06	3' Dna Climber	EA	\$ 625.00	24%	\$ 475.00
90330	06	4' Dna Climber	EA	\$ 830.00	24%	\$ 630.80
90331	05	5' Dna Climber	EA	\$ 1,033.00	24%	\$ 785.08
90332	05	6' Dna Climber	EA	\$ 1,180.00	24%	\$ 896.80
90333	06	7' Dna Climber	EA	\$ 1,432.00	24%	\$ 1,088.32
90334	05	8' Dna Climber	EA	\$ 1,356.00	24%	\$ 1,030.56
90335	05	Climber Offset Archway W/ Guardrail	EA	\$ 336.00	24%	\$ 255.36
90336	05	Climber Offset Archway W/ Barrier	EA	\$ 452.00	24%	\$ 343.52

GAMETIME PLAY EQUIPMENT

Part No.	Part Group	Item Description	Unit	Commercial Price	USC Disc't	USC Net Price
90337	05	4'-0"/5'-0" Double Climber	EA	\$ 892.00	24%	\$ 677.92
90338	05	5'-6"/6'-6" Double Climber	EA	\$ 1,078.00	24%	\$ 819.28
90339	05	7'-0"/8'-0" Double Climber	EA	\$ 1,546.00	24%	\$ 1,174.96
90344	05	2' & 2'-6" Clover Leaf Climber	EA	\$ 862.00	24%	\$ 655.12
90345	05	3' & 3'-6" Clover Leaf Climber	EA	\$ 1,147.00	24%	\$ 871.72
90346	05	4' & 4'-6" Clover Leaf Climber	EA	\$ 1,428.00	24%	\$ 1,085.28
90347	05	5' & 5'-6" Clover Leaf Climber	EA	\$ 1,555.00	24%	\$ 1,181.80
90348	05	4'-0 F5 Slide W/Hood	EA	\$ 6,406.00	24%	\$ 4,868.56
90349	05	4'-6 F5 Slide W/Hood	EA	\$ 6,282.00	24%	\$ 4,774.32
90350	05	5'-0 F5 Slide W/Hood	EA	\$ 6,085.00	24%	\$ 4,624.60
90351	05	5'-6 F5 Slide W/Hood	EA	\$ 6,153.00	24%	\$ 4,676.28
90352	05	6'-0 F5 Slide W/Hood	EA	\$ 5,631.00	24%	\$ 4,279.56
90353	06	Climbing Wall	EA	\$ 424.00	24%	\$ 322.24
90354	05	Store Panel One Color	EA	\$ 1,070.00	24%	\$ 813.20
90355	05	Storefront Panel, Below Dk	EA	\$ 574.00	24%	\$ 436.24
90366	05	Sloped Funnel Climber W/Barrier	EA	\$ 2,938.00	24%	\$ 2,232.88
90367	05	3' Coaster	EA	\$ 791.00	24%	\$ 601.16
90368	05	4'/5' Coaster	EA	\$ 972.00	24%	\$ 738.72
90369	06	River Rock Climber	EA	\$ 1,204.00	24%	\$ 915.04
90370	05	2'/3' Climbing Pole	EA	\$ 276.00	24%	\$ 209.76
90371	05	4'/5' Climbing Pole	EA	\$ 320.00	24%	\$ 243.20
90372	05	5'-6"/6' Climbing Pole	EA	\$ 349.00	24%	\$ 265.24
90373	05	2'-6"/3'-6" Climbing Pole	EA	\$ 287.00	24%	\$ 218.12
90378	06	Cannon Panel	EA	\$ 865.00	24%	\$ 657.40
90379	05	Porthole Panel	EA	\$ 876.00	24%	\$ 665.76
90380	05	Hatch Panel	EA	\$ 502.00	24%	\$ 381.52
90381	05	Schooner Panel	EA	\$ 514.00	24%	\$ 390.64
90382	05	Timber Decor Panel (Tall)	EA	\$ 1,650.00	24%	\$ 1,254.00
90383	05	Timber Decor Panel (Tall)	EA	\$ 1,617.00	24%	\$ 1,228.92
90384	06	Timber Decor Panel	EA	\$ 811.00	24%	\$ 616.36
90386	05	Rockscape Archway W/ Guardrail	EA	\$ 519.00	24%	\$ 394.44
90387	05	Rockscape Archway W/ Barrier	EA	\$ 643.00	24%	\$ 488.68
90388	05	1'-6" Overhead Climber Access Ladder	EA	\$ 354.00	24%	\$ 269.04
90389	05	2'-0" Overhead Climber Access Ladder	EA	\$ 364.00	24%	\$ 276.64
90390	05	2'-6" Overhead Climber Access Ladder	EA	\$ 392.00	24%	\$ 297.92
90391	05	3'-0" Overhead Climber Access Ladder	EA	\$ 400.00	24%	\$ 304.00
90392	05	Store Panel Two Color	EA	\$ 1,143.00	24%	\$ 868.68
90393	05	Mini Arch Bridge W/ Barrier	EA	\$ 2,654.00	24%	\$ 2,017.04
90395	05	1'-6" Rung Kickplate	EA	\$ 617.00	24%	\$ 468.92
90396	05	2' Rung Kickplate	EA	\$ 619.00	24%	\$ 470.44
90397	05	Funnel Suspension Bridge W/ Barrier	EA	\$ 6,409.00	24%	\$ 4,870.84
90398	05	Funnel Suspension Bridge W/ Guardrail	EA	\$ 5,886.00	24%	\$ 4,473.36
90399	05	Std Funnel Bridge,1 Dk Span W/ Barrier	EA	\$ 2,643.00	24%	\$ 2,008.68
90400	05	Std Funnel Bridge,1 Dk Span Guardrail	EA	\$ 1,686.00	24%	\$ 1,281.36

GAMETIME PLAY EQUIPMENT

Part No.	Part Group	Item Description	Unit	Commercial Price	USC Disc	USC Net Price
90401	05	Std Funnel Bridge,2 Dk Span Barrier	EA	\$ 4,807.00	24%	\$ 3,653.32
90402	05	Std Funnel Bridge,2 Dk Span Guardrail	EA	\$ 3,213.00	24%	\$ 2,441.88
90403	05	Sloped Funnel Climber W/ Guardrail	EA	\$ 2,201.00	24%	\$ 1,672.76
90404	05	1'-6"/2' 90 Deg Funnel Bridge Bar 1 Dk	EA	\$ 6,488.00	24%	\$ 4,930.88
90405	05	1'-6"/2' 90 Deg Fnl Bridge Guard 1 Dk	EA	\$ 4,817.00	24%	\$ 3,660.92
90406	05	Ada Punched Steelway -Barrier (2 Dk)	EA	\$ 4,521.00	24%	\$ 3,435.96
90407	05	Ada Punched Steelway -Guardrail (2 Dk)	EA	\$ 4,075.00	24%	\$ 3,097.00
90408	05	Ada Punched Steelway -Barrier (3 Dk)	EA	\$ 7,632.00	24%	\$ 5,800.32
90409	05	Ada Punched Steelway -Guardrail (3 Dk)	EA	\$ 6,400.00	24%	\$ 4,864.00
90410	06	Climber Archway W/ Guardrail	EA	\$ 372.00	24%	\$ 282.72
90411	05	Climber Archway W/ Barrier	EA	\$ 560.00	24%	\$ 425.60
90412	05	Stnd Arch Bridge,2 Dk Span Barrier	EA	\$ 5,799.00	24%	\$ 4,407.24
90414	05	Stnd Arch Bridge,3 Dk Span Barrier	EA	\$ 7,201.00	24%	\$ 5,472.76
90416	05	Rockscape Archway Package (4' & 6')	EA	\$ 1,221.00	24%	\$ 927.96
90417	05	Rockscape Arch Package (4'-6" & 6-6")	EA	\$ 1,262.00	24%	\$ 959.12
90418	05	Rockscape Archway Package (5' & 7')	EA	\$ 1,250.00	24%	\$ 950.00
90425	05	Letters Maze Above Deck	EA	\$ 1,222.00	24%	\$ 928.72
90426	05	Time & Place Above Deck	EA	\$ 1,442.00	24%	\$ 1,095.92
90427	05	Funnel Crow'S Nest Solid St Whl, Bar	EA	\$ 1,618.00	24%	\$ 1,229.68
90429	05	Ada Crow'S Nest Molded Steer Wheel	EA	\$ 1,723.00	24%	\$ 1,309.48
90430	05	Decorative Panel W/Gizmo, Above Dk	EA	\$ 606.00	24%	\$ 460.56
90431	05	Decorative Panel W/Gizmo, Below Dk	EA	\$ 686.00	24%	\$ 521.36
90435	05	Lang Pnl World Greeting, Below Dk	EA	\$ 814.00	24%	\$ 618.64
90436	05	Observation Window	EA	\$ 1,411.00	24%	\$ 1,072.36
90438	05	Counting Panel Below Dk	EA	\$ 1,495.00	24%	\$ 1,136.20
90444	05	Nature Panel Below Dk	EA	\$ 1,441.00	24%	\$ 1,095.16
90449	05	Tic-Tac-Toe Panel Below Dk	EA	\$ 1,496.00	24%	\$ 1,136.96
90450	06	3' Ss Straight Chuter	EA	\$ 2,239.00	24%	\$ 1,701.64
90451	06	4' Ss Straight Chuter	EA	\$ 2,516.00	24%	\$ 1,912.16
90452	06	5' Ss Straight Chuter	EA	\$ 2,788.00	24%	\$ 2,118.88
90453	06	6' Ss Straight Chuter	EA	\$ 3,069.00	24%	\$ 2,332.44
90454	06	7' Ss Straight Chuter	EA	\$ 3,342.00	24%	\$ 2,539.92
90455	06	8' Ss Straight Chuter	EA	\$ 3,621.00	24%	\$ 2,751.96
90456	06	3' Ss Double Chuter	EA	\$ 3,775.00	24%	\$ 2,869.00
90457	05	4' Ss Double Chuter	EA	\$ 4,343.00	24%	\$ 3,300.68
90458	06	5' Ss Double Chuter	EA	\$ 4,907.00	24%	\$ 3,729.32
90459	06	6' Ss Double Chuter	EA	\$ 5,471.00	24%	\$ 4,157.96
90460	06	7' Ss Double Chuter	EA	\$ 6,035.00	24%	\$ 4,586.60
90461	06	8' Ss Double Chuter	EA	\$ 6,601.00	24%	\$ 5,016.76
90462	10	Stainless Steel Spiral Slide (4')	EA	\$ 22,953.00	24%	\$ 17,444.28
90463	10	Stainless Steel Spiral Slide (5')	EA	\$ 22,555.00	24%	\$ 17,141.80
90464	10	Stainless Steel Spiral Slide (6')	EA	\$ 22,267.00	24%	\$ 16,922.92
90465	05	Train Cabin Panel	EA	\$ 1,837.00	24%	\$ 1,396.12
90466	05	Maze Panel, Above Dk	EA	\$ 1,192.00	24%	\$ 905.92

GAMETIME PLAY EQUIPMENT

Part No.	Part Group	Item Description	Unit	Commercial Price	USC Disc	USC Net Price
90467	05	Maze Panel, Below Dk	EA	\$ 1,268.00	24%	\$ 963.68
90468	05	Anchors Away Panel, Above Dk	EA	\$ 1,397.00	24%	\$ 1,061.72
90469	05	Anchors Away Panel, Below Dk	EA	\$ 1,476.00	24%	\$ 1,121.76
90470	05	Count & Spell Pnl (1 Color), Above Dk	EA	\$ 1,038.00	24%	\$ 788.88
90472	05	Count & Spell Pnl (2 Color), Above Dk	EA	\$ 1,212.00	24%	\$ 921.12
90474	05	Piston Panel	EA	\$ 2,388.00	24%	\$ 1,814.88
90475	05	Rain Wheel Panel	EA	\$ 1,790.00	24%	\$ 1,360.40
90476	05	Rung Enclosure W/Guardrail, Above Dk	EA	\$ 423.00	24%	\$ 321.48
90478	05	Rung Encl Mold S. Whl & Gr, Above Dk	EA	\$ 656.00	24%	\$ 498.56
90480	06	Rung Encl Thunderring & Gr, Above Dk	EA	\$ 703.00	24%	\$ 534.28
90484	05	Rung Encl Telescope & Gr, Above Dk	EA	\$ 1,552.00	24%	\$ 1,179.52
90492	05	Funnel Enclosure W/Guardrail	EA	\$ 442.00	24%	\$ 335.92
90493	05	Wide Rung Kick Plate (2'-0")	EA	\$ 870.00	24%	\$ 661.20
90494	05	Castle Window Panel, Above Dk	EA	\$ 1,753.00	24%	\$ 1,332.28
90496	05	Rung Encl Solid S. Whl & Bar, Above Dk	EA	\$ 1,027.00	24%	\$ 780.52
90501	05	Rung Encl Solid S. Whl & Gr, Above Dk	EA	\$ 793.00	24%	\$ 602.68
90503	05	2'-6"/3' Single Wave Zip Slide	EA	\$ 1,348.00	24%	\$ 1,024.48
90504	05	4' Single Zip Slide	EA	\$ 1,793.00	24%	\$ 1,362.68
90505	05	5' Single Zip Slide	EA	\$ 1,954.00	24%	\$ 1,485.04
90506	05	6' Single Wave Zip Slide	EA	\$ 2,164.00	24%	\$ 1,644.64
90507	05	2'-6"/3' Rumble & Roll Zip Slide	EA	\$ 1,940.00	24%	\$ 1,474.40
90508	05	4' Double Zip Slide, Std Dk	EA	\$ 2,335.00	24%	\$ 1,774.60
90509	05	5' Double Zip Slide, Std Dk	EA	\$ 2,598.00	24%	\$ 1,974.48
90510	05	6' Dueling Wave Zip Slide, Std Dk	EA	\$ 2,826.00	24%	\$ 2,147.76
90511	05	7'/7'-6" Double Wave Zip Slide	EA	\$ 4,078.00	24%	\$ 3,099.28
90512	05	8' Std Zip Slide	EA	\$ 2,947.00	24%	\$ 2,239.72
90513	05	8' Std Zip Slide W/Gizmos	EA	\$ 3,913.00	24%	\$ 2,973.88
90514	05	Wide Rung Enclosure (Barrier) (Above)	EA	\$ 829.00	24%	\$ 630.04
90515	05	Wide Rung Encl (Guardrail) (Above)	EA	\$ 553.00	24%	\$ 420.28
90516	05	Wide Rng Encl Dbl Mold S. Whl Bar Abov	EA	\$ 1,242.00	24%	\$ 943.92
90520	05	Wide Rng Encl Dbl Mold S. Whl Gr Abov	EA	\$ 1,090.00	24%	\$ 828.40
90524	05	Castle Window Panel, Below Dk	EA	\$ 1,851.00	24%	\$ 1,406.76
90525	06	Half Panel W/Thunderring	EA	\$ 753.00	24%	\$ 572.28
90530	05	2'/2'-6" Little Foot Slide W/Enclosure	EA	\$ 1,354.00	24%	\$ 1,029.04
90531	05	5' Double Zip Slide, Wide Dk	EA	\$ 2,598.00	24%	\$ 1,974.48
90532	05	6' Dueling Wave Zip Slide, Wide Dk	EA	\$ 2,883.00	24%	\$ 2,191.08
90533	05	2'-6" Rung Kickplate	EA	\$ 765.00	24%	\$ 581.40
90534	05	3' Rung Kickplate	EA	\$ 789.00	24%	\$ 599.64
90536	05	24" Roof Extension W/Cap	EA	\$ 189.00	24%	\$ 143.64
90537	05	48" Roof Extension W/Cap	EA	\$ 253.00	24%	\$ 192.28
90538	05	60" Roof Extension W/Cap	EA	\$ 277.00	24%	\$ 210.52
90539	05	3'/3'-6" Zipper Climber	EA	\$ 919.00	24%	\$ 698.44
90540	05	4' Zipper Climber	EA	\$ 1,087.00	24%	\$ 826.12
90541	05	5'/5'-6" Zipper Climber	EA	\$ 1,065.00	24%	\$ 809.40

GAMETIME PLAY EQUIPMENT

Part No.	Part Group	Item Description	Unit	Commercial Price	USC Disc't	USC Net Price
90542	05	6' Zipper Climber	EA	\$ 1,159.00	24%	\$ 880.84
90543	05	Wavy Mirror Panel, Above Dk	EA	\$ 2,753.00	24%	\$ 2,092.28
90544	05	Wavy Mirror Panel, Below Dk	EA	\$ 2,880.00	24%	\$ 2,188.80
90545	05	4' Wave Climber	EA	\$ 687.00	24%	\$ 522.12
90546	06	Climber Archway W/D-Ring & Barrier	EA	\$ 615.00	24%	\$ 467.40
90548	05	Climber Archway W/ Plate & Guardrail	EA	\$ 591.00	24%	\$ 449.16
90549	05	Climber Archway W/ Plate & Barrier	EA	\$ 710.00	24%	\$ 539.60
90550	05	Triangle Modern Roof	EA	\$ 924.00	24%	\$ 702.24
90551	05	Square Modern Roof	EA	\$ 1,749.00	24%	\$ 1,329.24
90552	05	90° Bridge (Barrier)	EA	\$ 6,621.00	24%	\$ 5,031.96
90556	05	Ada 90° Bridge (Barrier)	EA	\$ 6,847.00	24%	\$ 5,203.72
90560	05	Sq Deck Internal Climb(5'-0" & 5'-6")	EA	\$ 3,626.00	24%	\$ 2,755.76
90561	05	Sq Deck Internal Climb(6'-0" & 6'-6")	EA	\$ 3,887.00	24%	\$ 2,954.12
90562	05	Sq Deck Internal Climb(7'-0" & 7'-6")	EA	\$ 4,152.00	24%	\$ 3,155.52
90563	05	Sq Deck Internal Climb(8'-0")	EA	\$ 4,462.00	24%	\$ 3,391.12
90564	05	Dbl Ridge Climb(5' 6", 6' 0", & 6'-6")	EA	\$ 1,414.00	24%	\$ 1,074.64
90565	05	Dbl Ridge Climb(7'-0", 7'-6", & 8'-0")	EA	\$ 1,444.00	24%	\$ 1,097.44
90568	05	Suspension Bridge (Barrier)	EA	\$ 7,308.00	24%	\$ 5,554.08
90569	05	Suspension Bridge (Guardrail)	EA	\$ 5,998.00	24%	\$ 4,558.48
90572	05	Scramble Up (3'-0")	EA	\$ 393.00	24%	\$ 298.68
90573	05	Scramble Up (3'-6" To 5'-0")	EA	\$ 784.00	24%	\$ 595.84
90574	05	Scramble Up (5'-6" & 6'-0")	EA	\$ 1,175.00	24%	\$ 893.00
90575	05	Scramble Up (6'-6" To 8'-0")	EA	\$ 1,566.00	24%	\$ 1,190.16
90578	05	Swerve Slide	EA	\$ 1,683.00	24%	\$ 1,279.08
90579	05	Double Swerve Slide	EA	\$ 2,539.00	24%	\$ 1,929.64
90580	05	Wide Deck Climber Archway (Guardrail)	EA	\$ 598.00	24%	\$ 454.48
90581	05	Wide Deck Climber Archway (Barrier)	EA	\$ 776.00	24%	\$ 589.76
90583	05	2'-6"/3' 90 Deg Funnel Bridge Bar 1 Dk	EA	\$ 5,287.00	24%	\$ 4,018.12
90584	05	3'-6"/4' 90 Deg Funnel Bridge Bar 1 Dk	EA	\$ 5,304.00	24%	\$ 4,031.04
90585	05	4'-6"/5' 90 Deg Funnel Bridge Bar 1 Dk	EA	\$ 5,318.00	24%	\$ 4,041.68
90586	05	5'-6"/6' 90 Deg Funnel Bridge Bar 1 Dk	EA	\$ 5,339.00	24%	\$ 4,057.64
90587	05	6'-6"/7' 90 Deg Funnel Bridge Bar 1 Dk	EA	\$ 5,353.00	24%	\$ 4,068.28
90588	05	7'-6"/8' 90 Deg Funnel Bridge Bar 1 Dk	EA	\$ 5,369.00	24%	\$ 4,080.44
90590	05	2'-6"/3' 90 Deg Funnel Bridge Gr 1 Dk	EA	\$ 4,838.00	24%	\$ 3,676.88
90591	05	3'-6"/4' 90 Deg Funnel Bridge Gr 1 Dk	EA	\$ 4,856.00	24%	\$ 3,690.56
90592	05	Ridge Climber (Single)	EA	\$ 743.00	24%	\$ 564.68
90593	05	Straight Crawl Tube (1 Deck Span)	EA	\$ 1,690.00	24%	\$ 1,284.40
90594	05	Straight Crawl Tube (2 Deck Span)	EA	\$ 2,503.00	24%	\$ 1,902.28
90595	05	S Crawl Tube	EA	\$ 2,380.00	24%	\$ 1,808.80
90597	05	Fun-L Up Crawl Tube Link	EA	\$ 2,105.00	24%	\$ 1,599.80
90598	05	Hour Glass Climber	EA	\$ 857.00	24%	\$ 651.32
90601	05	Wave Bridge Lo (Barrier)	EA	\$ 2,905.00	24%	\$ 2,207.80
90603	05	Wave Bridge Hi (Barrier)	EA	\$ 2,863.00	24%	\$ 2,175.88
90605	05	Punched Steel Crawl Tube (Above)	EA	\$ 5,287.00	24%	\$ 4,018.12

GAMETIME PLAY EQUIPMENT

Part No.	Part Group	Item Description	Unit	Commercial Price	USC Disc	USC Net Price
90606	05	Punched Steel Crawl Tube (Below)	EA	\$ 5,663.00	24%	\$ 4,303.88
90608	05	Challenge Canyon Bridge	EA	\$ 2,332.00	24%	\$ 1,772.32
90610	05	Contoured Panel (Above)	EA	\$ 1,120.00	24%	\$ 851.20
90611	05	Contoured Panel (Below)	EA	\$ 978.00	24%	\$ 743.28
90612	05	Crawl-In Double Fun-L Up	EA	\$ 3,079.00	24%	\$ 2,340.04
90613	05	Walk-In Double Fun-L Up	EA	\$ 3,382.00	24%	\$ 2,570.32
90614	05	Walk In Double Fun-L Over	EA	\$ 3,382.00	24%	\$ 2,570.32
90615	05	Fun-L Up & Around	EA	\$ 2,854.00	24%	\$ 2,169.04
90616	05	Fun-L Up & Across	EA	\$ 2,914.00	24%	\$ 2,214.64
90618	05	Step Up Platform	EA	\$ 3,705.00	24%	\$ 2,815.80
90619	05	Ergo Climber (4'-0" & 4'-6")	EA	\$ 918.00	24%	\$ 697.68
90620	05	Ergo Climber (5'-0" & 5'-6")	EA	\$ 1,048.00	24%	\$ 796.48
90621	05	Ergo Climber (6'-0")	EA	\$ 1,151.00	24%	\$ 874.76
90625	05	Inclined Cosmix Climber (Center)	EA	\$ 1,995.00	24%	\$ 1,516.20
90626	05	Fun-L Crawl Tube Attachment	EA	\$ 2,284.00	24%	\$ 1,735.84
90627	05	Ergo Link (2'-0" Rise)	EA	\$ 764.00	24%	\$ 580.64
90628	05	Ergo Link (3'-0" Rise)	EA	\$ 802.00	24%	\$ 609.52
90629	05	Ergo Link 4'-0" Rise)	EA	\$ 911.00	24%	\$ 692.36
90630	05	Walk-In Double Funnel Up	EA	\$ 3,541.00	24%	\$ 2,691.16
90631	05	Bubble Panel (Above)	EA	\$ 980.00	24%	\$ 744.80
90632	05	Stego Climber (4'-0" & 4'-6")	EA	\$ 531.00	24%	\$ 403.56
90633	05	Stego Climber (5'-0" & 5'-6")	EA	\$ 610.00	24%	\$ 463.60
90634	05	Stego Climber (6'-0" & 6'-6")	EA	\$ 698.00	24%	\$ 530.48
90635	05	Stego Climber (7'-0" & 7'-6")	EA	\$ 784.00	24%	\$ 595.84
90636	05	Stego Climber (8'-0")	EA	\$ 868.00	24%	\$ 659.68
90637	05	Tunnel Up	EA	\$ 2,874.00	24%	\$ 2,184.24
90638	05	Spiral Climber (4'-0" & 4'-6")	EA	\$ 767.00	24%	\$ 582.92
90639	05	Spiral Climber (5'-0" & 5'-6")	EA	\$ 804.00	24%	\$ 611.04
90640	05	Spiral Climber (6'-0" & 6'-6")	EA	\$ 896.00	24%	\$ 680.96
90641	05	Spiral Climber (7'-0" & 7'-6")	EA	\$ 984.00	24%	\$ 747.84
90642	05	Spiral Climber (8'-0")	EA	\$ 1,068.00	24%	\$ 811.68
90644	05	Net Tunnel	EA	\$ 29,099.00	24%	\$ 22,115.24
90652	18	3' Step Up Platform	EA	\$ 4,138.00	24%	\$ 3,144.88
90653	05	3'-6"/4'-0" Zip Swerve Slide Left	EA	\$ 1,626.00	24%	\$ 1,235.76
90654	05	3'-6"/4'-0" Zip Swerve Slide Right	EA	\$ 1,626.00	24%	\$ 1,235.76
90655	05	Pod Climber	EA	\$ 1,030.00	24%	\$ 782.80
90665	05	Inclined Cosmix Climber (Offset)	EA	\$ 1,054.00	24%	\$ 801.04
90666	05	Spiral Step Climber (2'-0" & 2'-6")	EA	\$ 688.00	24%	\$ 522.88
90667	05	Spiral Step Climber (3'-0" & 3'-6")	EA	\$ 895.00	24%	\$ 680.20
90668	05	Spiral Step Climber (4'-0" & 4'-6")	EA	\$ 1,104.00	24%	\$ 839.04
90669	05	Spiral Step Climber (5'-0" & 5'-6")	EA	\$ 1,313.00	24%	\$ 997.88
90670	05	Spiral Step Climber (6'-0")	EA	\$ 1,518.00	24%	\$ 1,153.68
90671	05	Wide Access Ramp Link 3 Dk Gr	EA	\$ 7,299.00	24%	\$ 5,547.24
90672	06	Ada Wide Ramp	EA	\$ 7,299.00	24%	\$ 5,547.24

GAMETIME PLAY EQUIPMENT

Part No.	Part Group	Item Description	Unit	Commercial Price	USC Disc't	USC Net Price
90673	18	Ramp (Guardrail)	EA	\$ 5,888.00	24%	\$ 4,474.88
90674	06	Std Access Ramp Link 3 Dk Gr	EA	\$ 5,888.00	24%	\$ 4,474.88
90676	06	Std Access Ramp Link Gr 2'-6" & 3'	EA	\$ 5,888.00	24%	\$ 4,474.88
90677	06	Std Access Ramp Link Gr 3'-6" & 4'	EA	\$ 5,888.00	24%	\$ 4,474.88
90678	18	Ramp (Guardrail) 1'-6" & 2'	EA	\$ 5,888.00	24%	\$ 4,474.88
90679	18	Ramp (Guardrail) 2'-6" & 3'	EA	\$ 5,888.00	24%	\$ 4,474.88
90680	18	Ramp (Guardrail) 3'-6" & 4'	EA	\$ 5,888.00	24%	\$ 4,474.88
90681	05	Wide Acc Ramp Link Gr 2'-6" & 3'	EA	\$ 7,299.00	24%	\$ 5,547.24
90682	06	Wide Acc Ramp Link Gr 3'-6" & 4'	EA	\$ 7,299.00	24%	\$ 5,547.24
90683	18	Ada Wide Ramp (Guardrail) 1'-6" & 2'	EA	\$ 7,299.00	24%	\$ 5,547.24
90684	18	Ada Wide Ramp (Guardrail) 2'-6" & 3'	EA	\$ 7,299.00	24%	\$ 5,547.24
90685	18	Ada Wide Ramp (Guardrail) 3'-6" & 4'	EA	\$ 7,299.00	24%	\$ 5,547.24
90698	05	Letters Maze Below Deck	EA	\$ 1,371.00	24%	\$ 1,041.96
90700	05	Single Entrance Wilderslide li	EA	\$ 980.00	24%	\$ 744.80
90701	05	Double Entrance Wilderslide li	EA	\$ 1,416.00	24%	\$ 1,076.16
90703	05	Straight Section Wilderslide li	EA	\$ 439.00	24%	\$ 333.64
90704	05	Left Curve Section Wilderslide li	EA	\$ 603.00	24%	\$ 458.28
90705	05	Right Curve Section Wilderslide li	EA	\$ 603.00	24%	\$ 458.28
90706	05	Exit Section Wilderslide li	EA	\$ 602.00	24%	\$ 457.52
90708	05	Helix Spiral (Helix Adapter)	EA	\$ 791.00	24%	\$ 601.16
90709	05	Support Wilderslide li	EA	\$ 188.00	24%	\$ 142.88
90710	05	Slide Support	EA	\$ 195.00	24%	\$ 148.20
90711	06	Steel Drum - Gadget Panel Above Deck	EA	\$ 3,889.00	24%	\$ 2,955.64
90712	06	Airlock Cog - Gadget Panel Above Deck	EA	\$ 2,684.00	24%	\$ 2,039.84
90713	06	Frog Slide Puzzle-Gadget Pnl Above Dk	EA	\$ 2,062.00	24%	\$ 1,567.12
90714	06	3 In A Row - Gadget Panel Above Deck	EA	\$ 2,202.00	24%	\$ 1,673.52
90715	06	Twist Ball Run-Gadget Pnl Above Dk	EA	\$ 2,109.00	24%	\$ 1,602.84
90716	06	Color Wheel - Gadget Panel Above Deck	EA	\$ 2,660.00	24%	\$ 2,021.60
90718	05	Slide Support	EA	\$ 140.00	24%	\$ 106.40
90719	06	Steel Drum - Gadget Panel Below Deck	EA	\$ 4,026.00	24%	\$ 3,059.76
90720	06	Airlock Cog - Gadget Panel Below Deck	EA	\$ 2,818.00	24%	\$ 2,141.68
90721	06	Frog Slide Puzzle-Gadget Pnl Below Dk	EA	\$ 2,199.00	24%	\$ 1,671.24
90722	06	3 In A Row - Gadget Panel Below Deck	EA	\$ 2,338.00	24%	\$ 1,776.88
90723	06	Twist Ball Run-Gadget Pnl Below Deck	EA	\$ 2,245.00	24%	\$ 1,706.20
90724	06	Color Wheel - Gadget Panel Below Deck	EA	\$ 2,794.00	24%	\$ 2,123.44
90727	06	Memory Reaction Game Panel	EA	\$ 6,211.00	24%	\$ 4,720.36
90728	06	Memory Reaction Game Panel (Below Dk)	EA	\$ 6,333.00	24%	\$ 4,813.08
90729	05	Double Straight (2 Ft Section)	EA	\$ 638.00	24%	\$ 484.88
90730	05	Kinetic Spinner 2 Color Pnl Above Dk	EA	\$ 2,531.00	24%	\$ 1,923.56
90732	05	Kinetic Spinner 1 Color Pnl Above Dk	EA	\$ 2,236.00	24%	\$ 1,699.36
90736	05	Sun Blossom 2 Color Gadg Pnl Abov Dk	EA	\$ 2,885.00	24%	\$ 2,192.60
90738	05	Sun Blossom 1 Color Gadg Pnl Above Dk	EA	\$ 2,449.00	24%	\$ 1,861.24
90750	05	Butterfly Climber	EA	\$ 4,379.00	24%	\$ 3,328.04
90752	06	6' Wildertube Straight	EA	\$ 2,825.00	24%	\$ 2,147.00

GAMETIME PLAY EQUIPMENT

Part No.	Part Group	Item Description	Unit	Commercial Price	USC Disc	USC Net Price
90753	05	8' Wildertube Straight	EA	\$ 3,047.00	24%	\$ 2,315.72
90754	05	6' Wildertube 'L'	EA	\$ 2,832.00	24%	\$ 2,152.32
90755	05	6' Wildertube 'L' Reverse	EA	\$ 2,832.00	24%	\$ 2,152.32
90756	05	8' Wildertube 'L'	EA	\$ 3,048.00	24%	\$ 2,316.48
90757	05	8' Wildertube 'L' Reverse	EA	\$ 3,048.00	24%	\$ 2,316.48
90758	05	6' Wildertube 'S'	EA	\$ 3,047.00	24%	\$ 2,315.72
90759	05	6' Wildertube 'S' Reverse	EA	\$ 3,047.00	24%	\$ 2,315.72
90760	05	8' Wildertube 'S'	EA	\$ 4,050.00	24%	\$ 3,078.00
90761	05	8' Wildertube 'S' Reverse	EA	\$ 4,050.00	24%	\$ 3,078.00
90762	05	Long Exit (Use On 7' & 8' Slides)	EA	\$ 822.00	24%	\$ 624.72
90763	18	Triple Wilderslide li Entrance	EA	\$ 2,311.00	24%	\$ 1,756.36
90764	05	Triple Wilderslide li Entrance Ada	EA	\$ 3,407.00	24%	\$ 2,589.32
90766	05	Hex Pod	EA	\$ 1,922.00	24%	\$ 1,460.72
90767	05	6' Wildertube Quick 'L'	EA	\$ 3,767.00	24%	\$ 2,862.92
90768	05	6' Wildertube Quick 'L' Reverse	EA	\$ 3,827.00	24%	\$ 2,908.52
90769	05	8' Wildertube Quick 'L'	EA	\$ 4,490.00	24%	\$ 3,412.40
90770	05	8' Wildertube Quick 'L' Reverse	EA	\$ 4,490.00	24%	\$ 3,412.40
90771	05	6' Wildertube Quick 'S'	EA	\$ 3,340.00	24%	\$ 2,538.40
90772	05	6' Wildertube Quick 'S' Reverse	EA	\$ 3,340.00	24%	\$ 2,538.40
90773	05	8' Wildertube Quick 'S'	EA	\$ 3,857.00	24%	\$ 2,931.32
90774	05	8' Wildertube Quick 'S' Reverse	EA	\$ 3,857.00	24%	\$ 2,931.32
90776	05	Outrigger Wilderslide li	EA	\$ 155.00	24%	\$ 117.80
90777	35	Kidnetix Twirl	EA	\$ 5,079.00	16%	\$ 4,266.36
90778	05	Triple W Spiral	EA	\$ 8,454.00	24%	\$ 6,425.04
90779	05	Over N Under	EA	\$ 5,123.00	24%	\$ 3,893.48
90785	06	Electronic Lead Guitar Below Deck	EA	\$ 3,558.00	24%	\$ 2,704.08
90786	06	Electronic Bass Guitar Below Deck	EA	\$ 3,475.00	24%	\$ 2,641.00
90787	06	Electronic Drums Below Deck	EA	\$ 3,474.00	24%	\$ 2,640.24
90788	06	Electronic Keyboard Below Deck	EA	\$ 3,475.00	24%	\$ 2,641.00
90789	06	Electronic Synthesizer Below Deck	EA	\$ 3,529.00	24%	\$ 2,682.04
90790	05	Sloped Funnel Climber Barrier (Dbl)	EA	\$ 4,758.00	24%	\$ 3,616.08
90791	05	Sloped Funner Climber Guardrail (Dbl)	EA	\$ 3,804.00	24%	\$ 2,891.04
90792	05	Sloped Funnel Climber Timbers(Dbl)	EA	\$ 7,002.00	24%	\$ 5,321.52
90799	05	Triple W Spiral Ada	EA	\$ 8,454.00	24%	\$ 6,425.04
90824	05	Offset Xcelerator	EA	\$ 4,134.00	24%	\$ 3,141.84
90837	18	Animal Tracker Roto Gen	EA	\$ 4,679.00	24%	\$ 3,556.04
90838	06	Sounds of Water Roto Gen	EA	\$ 4,617.00	24%	\$ 3,508.92
90840	05	Xcelerator	EA	\$ 3,827.00	24%	\$ 2,908.52
90842	05	Single Spiral	EA	\$ 4,259.00	24%	\$ 3,236.84
90843	05	Double Twin Spiral	EA	\$ 8,030.00	24%	\$ 6,102.80
90844	05	Double With Spiral	EA	\$ 4,738.00	24%	\$ 3,600.88
90845	05	Double With Spiral Reverse	EA	\$ 4,738.00	24%	\$ 3,600.88
90846	05	Triple W/Spiral (Fully Preconfigured)	EA	\$ 12,761.00	24%	\$ 9,698.36
90847	05	Triple Slide W/Spiral ADA	EA	\$ 12,761.00	24%	\$ 9,698.36

GAMETIME PLAY EQUIPMENT

Part No.	Part Group	Item Description	Unit	Commercial Price	USC Disc	USC Net Price
90848	05	2 dk span Net Wall Link	EA	\$ 5,541.00	24%	\$ 4,211.16
90849	05	3 dk span Net Wall Link	EA	\$ 10,607.00	24%	\$ 8,061.32
90850	05	4D Sail Roof	EA	\$ 13,433.00	24%	\$ 10,209.08
90853	05	Quadratic Shade Canopy	EA	\$ 4,828.00	24%	\$ 3,669.28
90854	05	Equilateral Shade Canopy	EA	\$ 3,762.00	24%	\$ 2,859.12
90855	05	Hexagonal Shade Canopy	EA	\$ 8,537.00	24%	\$ 6,488.12
90868	05	Splitter 6'	EA	\$ 3,618.00	24%	\$ 2,749.68
90869	05	Splitter 7'	EA	\$ 3,826.00	24%	\$ 2,907.76
90870	05	Splitter 8'	EA	\$ 4,033.00	24%	\$ 3,065.08
91004	05	Archway (3D)	EA	\$ 756.00	24%	\$ 574.56
91005	05	Climber Archway (3D)	EA	\$ 790.00	24%	\$ 600.40
91006	05	Climber Offset Archway (3D)	EA	\$ 694.00	24%	\$ 527.44
91007	05	Climber Archway W/ D-Ring (3D)	EA	\$ 860.00	24%	\$ 653.60
91009	05	Rockscape Archway (3D)	EA	\$ 895.00	24%	\$ 680.20
91010	05	Archway W/ Socket (3D)	EA	\$ 826.00	24%	\$ 627.76
91011	05	Wide Deck Archway (3D)	EA	\$ 1,111.00	24%	\$ 844.36
91012	05	Wide Deck Climber Archway (3D)	EA	\$ 1,106.00	24%	\$ 840.56
91013	05	Wide Deck Archway W/ Socket(3D)	EA	\$ 1,180.00	24%	\$ 896.80
91015	05	Enclosure (3D) Above Deck	EA	\$ 999.00	24%	\$ 759.24
91016	05	Funnel Bridge (3D) 1 Deck Span	EA	\$ 3,194.00	24%	\$ 2,427.44
91017	05	Funnel Bridge (3D) 2 Deck Span	EA	\$ 5,589.00	24%	\$ 4,247.64
91018	05	Arch Bridge (3D) 2 Deck Span	EA	\$ 7,214.00	24%	\$ 5,482.64
91019	05	Arch Bridge (3D) 3 Deck Span	EA	\$ 9,753.00	24%	\$ 7,412.28
91020	05	Mini Arch Bridge (3D)	EA	\$ 3,377.00	24%	\$ 2,566.52
91022	05	Suspension Bridge (3D)	EA	\$ 10,098.00	24%	\$ 7,674.48
91023	05	Funnel Suspension Bridge (3D)	EA	\$ 9,066.00	24%	\$ 6,890.16
91024	05	Drivers Panel Above Deck	EA	\$ 781.00	24%	\$ 593.56
91025	05	Shadow Tree 3D Single 0'-6" - 7'0"	EA	\$ 1,810.00	24%	\$ 1,375.60
91030	05	Shadow Grove 3D (6" - 7'-0")	EA	\$ 3,791.00	24%	\$ 2,881.16
91031	05	3'-0" Transfer Platform (3D)	EA	\$ 3,595.00	24%	\$ 2,732.20
91032	05	4'-0" Transfer Platform (3D)	EA	\$ 4,776.00	24%	\$ 3,629.76
91033	05	5'-0" Transfer Platform (3D)	EA	\$ 6,253.00	24%	\$ 4,752.28
91034	05	1'-0" Transfer System (3D)	EA	\$ 2,044.00	24%	\$ 1,553.44
91035	05	2'-0" Transfer System (3D)	EA	\$ 2,743.00	24%	\$ 2,084.68
91036	05	2'-6" Transfer System (3D)	EA	\$ 4,145.00	24%	\$ 3,150.20
91037	05	3'-0" Transfer System (3D)	EA	\$ 4,397.00	24%	\$ 3,341.72
91038	05	4'-0" Transfer System (3D)	EA	\$ 5,359.00	24%	\$ 4,072.84
91039	05	Ramp (3D) 1'-0"	EA	\$ 8,846.00	24%	\$ 6,722.96
91040	05	Ramp (3D) 1'-6" & 2'-0"	EA	\$ 9,049.00	24%	\$ 6,877.24
91041	05	Ramp (3D) 2'-6" & 3'-0"	EA	\$ 9,081.00	24%	\$ 6,901.56
91042	05	Ramp (3D) 3'-6" & 4'-0"	EA	\$ 9,120.00	24%	\$ 6,931.20
91043	05	Ada Wide Ramp (3D) 1'-0"	EA	\$ 14,182.00	24%	\$ 10,778.32
91044	05	Ada Wide Ramp (3D) 1'-6" & 2'-0"	EA	\$ 14,319.00	24%	\$ 10,882.44
91045	05	Ada Wide Ramp (3D) 2'-6" & 3'-0"	EA	\$ 14,429.00	24%	\$ 10,966.04

GAMETIME PLAY EQUIPMENT

Part No.	Part Group	Item Description	Unit	Commercial Price	USC Disc't	USC Net Price
91046	05	Ada Wide Ramp (3D) 3'-6" & 4'-0"	EA	\$ 14,538.00	24%	\$ 11,048.88
91049	05	Ramp Link (3D) 1'-6" & 2'-0"	EA	\$ 11,362.00	24%	\$ 8,635.12
91050	05	Shadow Tree 3D Single 7'-6" - 8'-0"	EA	\$ 1,850.00	24%	\$ 1,406.00
91055	05	Shadow Grove 3D (7'-6" - 8'-0")	EA	\$ 3,695.00	24%	\$ 2,808.20
91056	05	Ramp Link (3D) 2'-6" & 3'-0"	EA	\$ 10,716.00	24%	\$ 8,144.16
91057	05	Ramp Link (3D) 3'-6" & 4'-0"	EA	\$ 10,764.00	24%	\$ 8,180.64
91058	05	Ramp Link (3D) 4'-6" & 5'-0"	EA	\$ 10,810.00	24%	\$ 8,215.60
91059	05	Ramp Link (3D) 5'-6" & 6'-0"	EA	\$ 10,854.00	24%	\$ 8,249.04
91060	05	Ramp Link (3D) 6'-6" & 7'-0"	EA	\$ 10,902.00	24%	\$ 8,285.52
91061	05	Ramp Link (3D) 7'-6" & 8'-0"	EA	\$ 10,945.00	24%	\$ 8,318.20
91070	15	3'-0" Hillside Wave Zip Slide	EA	\$ 2,811.00	16%	\$ 2,361.24
91071	15	4'-0" Hillside Zip Slide	EA	\$ 3,086.00	16%	\$ 2,592.24
91072	15	5'-0" Hillside Zip Slide	EA	\$ 3,301.00	16%	\$ 2,772.84
91073	15	6'-0" Hillside Wave Zip Slide	EA	\$ 3,512.00	16%	\$ 2,950.08
91074	15	3'-0" Hillside Rumble & Roll Zip Slide	EA	\$ 3,299.00	16%	\$ 2,771.16
91075	15	4'-0" Hillside Double Zip Slide	EA	\$ 3,644.00	16%	\$ 3,060.96
91076	15	5'-0" Hillside Double Zip Slide	EA	\$ 3,963.00	16%	\$ 3,328.92
91077	15	6'-0" Hillside Dueling Wave Zip Slide	EA	\$ 4,294.00	16%	\$ 3,606.96
91088	05	Encl W/ Thunderring (3D) Above Deck	EA	\$ 1,326.00	24%	\$ 1,007.76
91090	05	Encl Molded Steer Wheel (3D) Above Dk	EA	\$ 1,284.00	24%	\$ 975.84
91092	05	Encl Solid Steer Wheel (3D) Above Dk	EA	\$ 1,421.00	24%	\$ 1,079.96
91094	06	Half Panel W/ Thunderring (3D)	EA	\$ 1,053.00	24%	\$ 800.28
91095	05	Half Panel Molded Steering Wheel (3D)	EA	\$ 1,007.00	24%	\$ 765.32
91096	05	Half Panel Solid Steering Wheel (3D)	EA	\$ 1,193.00	24%	\$ 906.68
91097	05	4'/5' Double Bubble Climber	EA	\$ 1,402.00	24%	\$ 1,065.52
91100	05	5'-6"/6'-6" Double Bubble Climber	EA	\$ 1,826.00	24%	\$ 1,387.76
91103	05	7'/8' Double Bubble Climber	EA	\$ 2,070.00	24%	\$ 1,573.20
91106	05	Coral Climber (3D) 3'-6" Thru 4'-6"	EA	\$ 1,389.00	24%	\$ 1,055.64
91107	05	Coral Climber (3D) 5'-0"	EA	\$ 1,393.00	24%	\$ 1,058.68
91108	05	Coral Climber (3D) 5'-6" Thru 6'-6"	EA	\$ 2,082.00	24%	\$ 1,582.32
91109	05	Coral Climber (3D) 7'-0" Thru 7'-6"	EA	\$ 2,087.00	24%	\$ 1,586.12
91115	05	Coral Link	EA	\$ 2,746.00	24%	\$ 2,086.96
91117	05	Rock Ridge (2 Deck Span)	EA	\$ 7,164.00	24%	\$ 5,444.64
91118	05	Rock Ridge (3 Deck Span)	EA	\$ 9,904.00	24%	\$ 7,527.04
91119	05	Play Port Bridge	EA	\$ 4,738.00	24%	\$ 3,600.88
91120	05	90° Play Port Bridge	EA	\$ 6,281.00	24%	\$ 4,773.56
91121	05	Double Play Port Funnel Bridge	EA	\$ 5,508.00	24%	\$ 4,186.08
91126	05	Kidnetix - X Bridge	EA	\$ 9,430.00	24%	\$ 7,166.80
91129	05	Kidnetix - Large Spider Web	EA	\$ 5,561.00	24%	\$ 4,226.36
91132	05	Drivers Panel Below Deck	EA	\$ 961.00	24%	\$ 730.36
91136	05	Funnel Crows Nest Telescope Bar	EA	\$ 2,406.00	24%	\$ 1,828.56
91137	05	Entryway - 3D	EA	\$ 833.00	24%	\$ 633.08
91138	05	High Point / Low Point Entryway - 3D	EA	\$ 892.00	24%	\$ 677.92
91139	05	Entryway - Barrier	EA	\$ 619.00	24%	\$ 470.44

GAMETIME PLAY EQUIPMENT

Part No.	Part Group	Item Description	Unit	Commercial Price	USC Disc	USC Net Price
91140	05	High Point Entryway - Barrier	EA	\$ 681.00	24%	\$ 517.56
91141	05	Low Point Entryway - Barrier	EA	\$ 662.00	24%	\$ 503.12
91142	05	Rope Span Entryway - Barrier	EA	\$ 717.00	24%	\$ 544.92
91143	05	Challenge Canyon Entryway - Barrier	EA	\$ 697.00	24%	\$ 529.72
91144	05	High Point Entryway - Guardrail	EA	\$ 535.00	24%	\$ 406.60
91145	05	Low Point Entryway - Guardrail	EA	\$ 535.00	24%	\$ 406.60
91146	05	Entryway - Guardrail	EA	\$ 449.00	24%	\$ 341.24
91147	05	Metal Mirror Panel Above Deck	EA	\$ 1,151.00	24%	\$ 874.76
91148	05	Metal Mirror Panel Below Deck	EA	\$ 1,321.00	24%	\$ 1,003.96
91149	05	Enclosure - Timbers (Above Deck)	EA	\$ 981.00	24%	\$ 745.56
91150	05	Entryway - Timbers	EA	\$ 842.00	24%	\$ 639.92
91151	05	Climber Entryway - Timbers	EA	\$ 744.00	24%	\$ 565.44
91154	05	Archway - Timbers	EA	\$ 776.00	24%	\$ 589.76
91155	05	Climber Archway - Timbers	EA	\$ 794.00	24%	\$ 603.44
91157	05	Archway W/ Socket - Timbers	EA	\$ 848.00	24%	\$ 644.48
91158	05	Enclosure - Timbers (Below Deck)	EA	\$ 1,150.00	24%	\$ 874.00
91163	05	Climber Offset Archway - Timbers	EA	\$ 718.00	24%	\$ 545.68
91178	05	3' 0" Transfer Platform - Timbers	EA	\$ 3,788.00	24%	\$ 2,878.88
91179	05	4' 0" Transfer Platform - Timbers	EA	\$ 4,754.00	24%	\$ 3,613.04
91180	05	5' 0" Transfer Platform - Timbers	EA	\$ 6,846.00	24%	\$ 5,202.96
91181	05	4' 0" Plank Climber - Timbers	EA	\$ 658.00	24%	\$ 500.08
91182	05	5' 0" Plank Climber - Timbers	EA	\$ 735.00	24%	\$ 558.60
91183	05	6' 0" Plank Climber - Timbers	EA	\$ 806.00	24%	\$ 612.56
91184	05	7' 0" Plank Climber - Timbers	EA	\$ 959.00	24%	\$ 728.84
91185	05	8' 0" Plank Climber - Timbers	EA	\$ 1,109.00	24%	\$ 842.84
91186	06	1' 0" Ramp Attach-Timbers (3 Dk Span)	EA	\$ 9,330.00	24%	\$ 7,090.80
91187	05	1' 6"-2' Ramp Attach-Timbers 3 Dk Span	EA	\$ 9,795.00	24%	\$ 7,444.20
91188	05	2' 6" - 3' Ramp Attach-Timb 3 Dk Span	EA	\$ 9,832.00	24%	\$ 7,472.32
91189	05	3' 6" - 4' Ramp Attach-Timb 3 Dk Span	EA	\$ 9,874.00	24%	\$ 7,504.24
91196	05	1' 6"-2' Acc Ramp Link-Timb 3 Dk Span	EA	\$ 11,907.00	24%	\$ 9,049.32
91197	05	2' 6"-3' Acc Ramp Link-Timb 3 Dk Span	EA	\$ 12,138.00	24%	\$ 9,224.88
91198	05	3' 6"-4' Acc Ramp Link-Timb 3 Dk Span	EA	\$ 12,192.00	24%	\$ 9,265.92
91199	05	Spiral Stairs Reverse	EA	\$ 3,609.00	24%	\$ 2,742.84
91200	05	1' 0" Transfer System - Timbers	EA	\$ 2,096.00	24%	\$ 1,592.96
91201	05	2' 0" Transfer System - Timbers	EA	\$ 3,075.00	24%	\$ 2,337.00
91202	05	2' 6" Transfer System - Timbers	EA	\$ 4,290.00	24%	\$ 3,260.40
91203	05	3' 0" Transfer System - Timbers	EA	\$ 4,517.00	24%	\$ 3,432.92
91204	05	4' 0" Transfer System - Timbers	EA	\$ 5,657.00	24%	\$ 4,299.32
91205	05	Suspension Bridge - Timbers	EA	\$ 9,285.00	24%	\$ 7,056.60
91206	05	Arch Bridge - Timbers (2 Deck Span)	EA	\$ 7,765.00	24%	\$ 5,901.40
91207	05	Mini Arch Bridge - Timbers	EA	\$ 3,643.00	24%	\$ 2,768.68
91208	05	Climber Entryway - Guardrail	EA	\$ 468.00	24%	\$ 355.68
91209	05	Climber Entryway - Barrier	EA	\$ 576.00	24%	\$ 437.76
91210	05	Climber Entryway - 3D	EA	\$ 784.00	24%	\$ 595.84

GAMETIME PLAY EQUIPMENT

Part No.	Part Group	Item Description	Unit	Commercial Price	USC Disc	USC Net Price
91211	05	Funnel Bridge - Timbers (2 Deck Span)	EA	\$ 6,812.00	24%	\$ 5,177.12
91212	05	Gable Roof - Timbers	EA	\$ 3,548.00	24%	\$ 2,696.48
91213	05	Play Port Funnel Bridge - Timbers	EA	\$ 5,536.00	24%	\$ 4,207.36
91214	05	Slant Half Hex Roof - Timbers	EA	\$ 3,377.00	24%	\$ 2,566.52
91215	05	Slant Roof - Timbers	EA	\$ 1,416.00	24%	\$ 1,076.16
91216	05	24" Slant Hex Roof Extension - Timbers	EA	\$ 220.00	24%	\$ 167.20
91217	05	60" Slant Hex Roof Extension - Timbers	EA	\$ 319.00	24%	\$ 242.44
91218	05	72" Slant Hex Roof Extension - Timbers	EA	\$ 408.00	24%	\$ 310.08
91219	05	Slant Hex Roof - Timbers	EA	\$ 6,752.00	24%	\$ 5,131.52
91220	05	24" Slant Roof Extension - Timbers	EA	\$ 206.00	24%	\$ 156.56
91221	05	66" Slant Roof Extension - Timbers	EA	\$ 298.00	24%	\$ 226.48
91222	05	Chimney - Timbers	EA	\$ 369.00	24%	\$ 280.44
91223	05	3' 0" Plank Climber - Timbers	EA	\$ 479.00	24%	\$ 364.04
91224	05	36" Slant Hex Roof Extension - Timbers	EA	\$ 259.00	24%	\$ 196.84
91227	05	Cube Net (Attach)	EA	\$ 16,395.00	24%	\$ 12,460.20
91228	05	Torsion Net (Attach)	EA	\$ 9,027.00	24%	\$ 6,860.52
91230	05	4' 6"-5' Acc Ramp Link-Timb 3 Dk Span	EA	\$ 12,193.00	24%	\$ 9,266.68
91231	05	5' 6"-6' Acc Ramp Link-Timb 3 Dk Span	EA	\$ 12,271.00	24%	\$ 9,325.96
91232	05	6' 6"-7' Acc Ramp Link-Timb 3 Dk Span	EA	\$ 12,322.00	24%	\$ 9,364.72
91233	05	7' 6"-8' Acc Ramp Link-Timb 3 Dk Span	EA	\$ 12,375.00	24%	\$ 9,405.00
91234	05	Double Play Port Funnel Bridge Timbers	EA	\$ 5,704.00	24%	\$ 4,335.04
91240	05	Gadget Frame (Grd Level)	EA	\$ 589.00	24%	\$ 447.64
91242	15	Roller Table	EA	\$ 12,100.00	16%	\$ 10,164.00
91243	06	Roller Slide	EA	\$ 12,156.00	24%	\$ 9,238.56
91244	05	3'0" Leaf Scramble Up	EA	\$ 503.00	24%	\$ 382.28
91245	05	3'6" - 5'0" Leaf Scramble Up	EA	\$ 995.00	24%	\$ 756.20
91246	05	5'6" - 6'0" Leaf Scramble Up	EA	\$ 1,488.00	24%	\$ 1,130.88
91247	05	6'6" Leaf Scramble Up	EA	\$ 1,980.00	24%	\$ 1,504.80
91248	05	2'0" - 2'6" Lily Pad Spiral Climber	EA	\$ 703.00	24%	\$ 534.28
91249	05	3'0" - 3'6" Lily Pad Spiral Climber	EA	\$ 910.00	24%	\$ 691.60
91250	05	4'0" - 4'6" Lily Pad Spiral Climber	EA	\$ 1,119.00	24%	\$ 850.44
91251	05	5'0" - 5'6" Lily Pad Spiral Climber	EA	\$ 1,329.00	24%	\$ 1,010.04
91252	05	6'0" Lily Pad Spiral Climber	EA	\$ 1,541.00	24%	\$ 1,171.16
91268	05	Sprouts Climber	EA	\$ 5,220.00	24%	\$ 3,967.20
91269	05	Sprout Climber	EA	\$ 1,336.00	24%	\$ 1,015.36
91270	05	Dragonfly Link	EA	\$ 3,142.00	24%	\$ 2,387.92
91275	05	3'0" Thru 4'6" Splash	EA	\$ 1,683.00	24%	\$ 1,279.08
91276	05	5'0" Thru 7'0"" Splash	EA	\$ 2,993.00	24%	\$ 2,274.68
91284	22	Three Stump Climber	EA	\$ 4,591.00	16%	\$ 3,856.44
91285	22	Notched Log Climber	EA	\$ 5,124.00	16%	\$ 4,304.16
91286	05	Tree Topper	EA	\$ 679.00	24%	\$ 516.04
91287	05	Pine Topper	EA	\$ 676.00	24%	\$ 513.76
91288	05	Seaweed Topper	EA	\$ 812.00	24%	\$ 617.12
91290	05	3'6" - 4'0" Whirlwind	EA	\$ 1,239.00	24%	\$ 941.64

GAMETIME PLAY EQUIPMENT

Part No.	Part Group	Item Description	Unit	Commercial Price	USC Disc	USC Net Price
91291	05	4'6" - 5'0" Whirlwind	EA	\$ 1,384.00	24%	\$ 1,051.84
91292	05	5'6" - 6'0" Whirlwind	EA	\$ 1,536.00	24%	\$ 1,167.36
91293	05	6'6" - 7'0" Whirlwind	EA	\$ 1,686.00	24%	\$ 1,281.36
91294	05	7'6" - 8'0" Whirlwind	EA	\$ 1,947.00	24%	\$ 1,479.72
91299	05	Accent Extension	EA	\$ 298.00	24%	\$ 226.48
91300	05	Topper Extension	EA	\$ 227.00	24%	\$ 172.52
91301	05	Topper With Accent Extension	EA	\$ 384.00	24%	\$ 291.84
91303	05	Cliff Wall Climber	EA	\$ 3,970.00	24%	\$ 3,017.20
91307	05	3'0" Timbers Transfer For Gfrc	EA	\$ 2,880.00	24%	\$ 2,188.80
91308	05	4'0" Timbers Transfer For Gfrc	EA	\$ 3,819.00	24%	\$ 2,902.44
91309	05	5'0" Timbers Transfer For Gfrc	EA	\$ 5,938.00	24%	\$ 4,512.88
91310	05	Shadow Play Tree Single 0'6" - 7'0"	EA	\$ 2,096.00	24%	\$ 1,592.96
91315	05	Shadow Play Tree Single 7'6" & 8'0"	EA	\$ 2,132.00	24%	\$ 1,620.32
91320	06	Stump Platform	EA	\$ 5,333.00	24%	\$ 4,053.08
91321	05	Erratic Climber 4'0"-5'0"	EA	\$ 552.00	24%	\$ 419.52
91322	05	Erratic Climber 5'6"-6'6"	EA	\$ 624.00	24%	\$ 474.24
91323	05	Erratic Climber 7'0"-8'0"	EA	\$ 740.00	24%	\$ 562.40
91324	05	Erratic Climber W/Hex Net 4'-5'	EA	\$ 1,740.00	24%	\$ 1,322.40
91327	10	Big Stump Climber	EA	\$ 14,455.00	24%	\$ 10,985.80
91330	05	Mother Tree Connector Deck	EA	\$ 1,291.00	24%	\$ 981.16
91332	05	Mother Tree Transfer Platform	EA	\$ 3,555.00	24%	\$ 2,701.80
91333	05	Climber Offset Entryway (Timbers)	EA	\$ 637.00	24%	\$ 484.12
91334	05	Climber Offset Entryway (Barrier)	EA	\$ 427.00	24%	\$ 324.52
91335	05	Climber Offset Entryway (3D)	EA	\$ 648.00	24%	\$ 492.48
91336	05	Timbers Enclosure W/ Molded Steering Wheel (Above)	EA	\$ 1,238.00	24%	\$ 940.88
91337	05	Timbers Enclosure W/ Molded Steering Wheel (Below)	EA	\$ 1,405.00	24%	\$ 1,067.80
91338	05	Timbers Enclosure W/ Solid Steering Wheel (Above)	EA	\$ 1,421.00	24%	\$ 1,079.96
91339	05	Timbers Enclosure W/ Solid Steering Wheel (Below)	EA	\$ 1,596.00	24%	\$ 1,212.96
91340	05	Timbers Enclosure W/ Thunderring (Above)	EA	\$ 1,276.00	24%	\$ 969.76
91341	05	Timbers Enclosure W/ Thunderring (Below)	EA	\$ 1,441.00	24%	\$ 1,095.16
91343	05	1'6"-2'0" Sensory Wave ADA Wide Ramp Attachment	EA	\$ 23,062.00	24%	\$ 17,527.12
91353	06	1' Sensory Wave Ramp Attach	EA	\$ 15,137.00	24%	\$ 11,504.12
91354	05	1'6"-2'0" Sensory Wave Ramp Attachment	EA	\$ 16,540.00	24%	\$ 12,570.40
91364	05	Sensory Wave Panel w/ chimes	EA	\$ 2,311.00	24%	\$ 1,756.36
91365	05	Sensory Wave Panel w/ stained glass	EA	\$ 1,673.00	24%	\$ 1,271.48
91366	05	PS Sensory Wave Arch	EA	\$ 1,184.00	24%	\$ 899.84
91367	05	PS Sensory Wave Curve	EA	\$ 1,030.00	24%	\$ 782.80
91368	05	PS SW Transfer Punched Insert	EA	\$ 1,344.00	24%	\$ 1,021.44
91369	05	PS SW Transfer w/ Roller Insert	EA	\$ 2,881.00	24%	\$ 2,189.56
91370	05	PS Sensory Wave End Transfer	EA	\$ 885.00	24%	\$ 672.60
91371	05	PS Sensory Wave Deck Connect	EA	\$ 487.00	24%	\$ 370.12
91372	05	PS Sensory Wave Return Step	EA	\$ 1,073.00	24%	\$ 815.48
91373	05	PS Sensory Wave Transfer (1' & 1'6")	EA	\$ 1,373.00	24%	\$ 1,043.48
91374	05	PS Sensory Wave Up & On (3' & 3'6")	EA	\$ 2,809.00	24%	\$ 2,134.84

GAMETIME PLAY EQUIPMENT

Part No.	Part Group	Item Description	Unit	Commercial Price	USC Disc	USC Net Price
91375	05	PS Sensory Wave Up & Around (3' & 3'6")	EA	\$ 4,222.00	24%	\$ 3,208.72
91376	05	PS S Wave Double Up & On (5' & 5'6")	EA	\$ 4,360.00	24%	\$ 3,313.60
91377	05	PS S Wave Up & On LNK (3'-3'6)	EA	\$ 2,517.00	24%	\$ 1,912.92
91378	05	PS S Wave Up & On LNK (4'-4'6)	EA	\$ 2,545.00	24%	\$ 1,934.20
91379	05	PS S Wave Up & On LNK (5'-5'6)	EA	\$ 2,596.00	24%	\$ 1,972.96
91380	05	PS S Wave Up & On LNK (6')	EA	\$ 2,607.00	24%	\$ 1,981.32
91381	05	PS Sensory Wave Up S (3'-3'6)	EA	\$ 5,278.00	24%	\$ 4,011.28
91382	05	PS Sensory Wave Up S (4'-4'6)	EA	\$ 5,364.00	24%	\$ 4,076.64
91383	05	PS Sensory Wave Up S (5'-5'6)	EA	\$ 5,519.00	24%	\$ 4,194.44
91384	05	PS Sensory Wave Up S (6')	EA	\$ 5,596.00	24%	\$ 4,252.96
91385	05	PS S Wave Double Up & On (5'-5'6)	EA	\$ 4,051.00	24%	\$ 3,078.76
91386	05	PS S Wave Double Up & On (6')	EA	\$ 4,072.00	24%	\$ 3,094.72
91387	05	PS S Wave Up & Around (3'-3'6)	EA	\$ 3,981.00	24%	\$ 3,025.56
91388	05	PS S Wave Up & Around (4'-4'6)	EA	\$ 4,038.00	24%	\$ 3,068.88
91389	05	PS S Wave Up & Around (5'-5'6)	EA	\$ 4,143.00	24%	\$ 3,148.68
91390	05	PS S Wave Up & Around (6')	EA	\$ 4,153.00	24%	\$ 3,156.28
91391	05	PS Sensory Wave Up & Over (1'-1'6")	EA	\$ 3,965.00	24%	\$ 3,013.40
91392	05	PS Sensory Wave Up & Over (2'-2'6")	EA	\$ 4,021.00	24%	\$ 3,055.96
91393	05	PS Sensory Wave Up & Over (3'-3'6")	EA	\$ 4,124.00	24%	\$ 3,134.24
91394	05	PS Sensory Wave Up & Over (4'-4'6")	EA	\$ 4,184.00	24%	\$ 3,179.84
91396	05	PS Sensory Wave Footbuck 1' - 1'6"	EA	\$ 270.00	24%	\$ 205.20
91397	05	PS Sensory Wave Footbuck 2' - 2'6"	EA	\$ 297.00	24%	\$ 225.72
91398	05	PS Sensory Wave Footbuck 3' - 3'6"	EA	\$ 349.00	24%	\$ 265.24
91399	05	PS Sensory Wave Footbuck 4' - 4'6"	EA	\$ 379.00	24%	\$ 288.04
91400	05	PS Sensory Wave Footbuck 5' - 5'6"	EA	\$ 432.00	24%	\$ 328.32
91401	05	PS Sensory Wave Footbuck 6'	EA	\$ 431.00	24%	\$ 327.56
91402	05	PS B56Sensory Wave Up & Over (5')+B112	EA	\$ 4,235.00	24%	\$ 3,218.60
91427	05	PS Sensory Wave Transfer (2')	EA	\$ 1,659.00	24%	\$ 1,260.84
91457	05	Sensory Wave Entryway	EA	\$ 544.00	24%	\$ 413.44
91458	05	Sensory Wave Entryway for 2' Deck	EA	\$ 464.00	24%	\$ 352.64
91459	06	Sensory Wave Rock N Raft	EA	\$ 16,603.00	24%	\$ 12,618.28
91460	05	1'6"-2'0" ADA Wide S Wave Ramp Link II	EA	\$ 15,150.00	24%	\$ 11,514.00
91461	05	2'6"-3'0" ADA Wide S Wave Ramp Link II	EA	\$ 15,437.00	24%	\$ 11,732.12
91462	05	3'6"-4'0" ADA Wide S Wave Ramp Link II	EA	\$ 15,516.00	24%	\$ 11,792.16
91463	05	4'6"-5'0" ADA Wide S Wave Ramp Link II	EA	\$ 15,606.00	24%	\$ 11,860.56
91464	05	5'6"-6'0" ADA Wide S Wave Ramp Link II	EA	\$ 15,691.00	24%	\$ 11,925.16
91465	05	6'6"-7'0" ADA Wide S Wave Ramp Link II	EA	\$ 15,780.00	24%	\$ 11,992.80
91466	05	7'6"-8'0" ADA Wide S Wave Ramp Link II	EA	\$ 15,869.00	24%	\$ 12,060.44
91467	05	1' ADA Wide Sensory Wave Ramp Att. II	EA	\$ 14,600.00	24%	\$ 11,096.00
91468	05	1'6"-2'0" ADA Sensory Wave Ramp Att II	EA	\$ 14,698.00	24%	\$ 11,170.48
91469	05	2'6"-3'0" ADA Sensory Wave Ramp Att II	EA	\$ 14,781.00	24%	\$ 11,233.56
91470	05	3'6"-4'0" ADA Sensory Wave Ramp Att II	EA	\$ 14,862.00	24%	\$ 11,295.12
91471	06	1' Sensory Wave Ramp Att. II	EA	\$ 9,822.00	24%	\$ 7,464.72
91472	06	1'6"-2'0" Sensory Wave Ramp Att. II	EA	\$ 9,874.00	24%	\$ 7,504.24

GAMETIME PLAY EQUIPMENT

Part No.	Part Group	Item Description	Unit	Commercial Price	USC Disc't	USC Net Price
91473	06	2'6"-3'0" Sensory Wave Ramp Att. II	EA	\$ 9,905.00	24%	\$ 7,527.80
91474	06	3'6"-4'0" Sensory Wave Ramp Att. II	EA	\$ 9,939.00	24%	\$ 7,553.64
91475	05	1'6"-2'0" Sensory Wave Ramp Link II	EA	\$ 14,089.00	24%	\$ 10,707.64
91476	05	2'6"-3'0" Sensory Wave Ramp Link II	EA	\$ 14,199.00	24%	\$ 10,791.24
91477	05	3'6"-4'0" Sensory Wave Ramp Link II	EA	\$ 14,243.00	24%	\$ 10,824.68
91478	05	4'6"-5'0" Sensory Wave Ramp Link II	EA	\$ 14,271.00	24%	\$ 10,845.96
91479	05	5'6"-6'0" Sensory Wave Ramp Link II	EA	\$ 14,308.00	24%	\$ 10,874.08
91480	05	6'6"-7'0" Sensory Wave Ramp Link II	EA	\$ 14,353.00	24%	\$ 10,908.28
91481	05	7'6"-8'0" Sensory Wave Ramp Link II	EA	\$ 14,398.00	24%	\$ 10,942.48
91482	05	D Ring Entryway	EA	\$ 708.00	24%	\$ 538.08
91483	05	PowerScope Connector Deck	EA	\$ 1,401.00	24%	\$ 1,064.76
91485	06	Slide Enclosure	EA	\$ 923.00	24%	\$ 701.48
91486	06	Vertical Wiggle Climber 4'-4'-6"	EA	\$ 3,031.00	24%	\$ 2,303.56
91487	06	Vertical Wiggle Climber 5'-5'-6"	EA	\$ 3,182.00	24%	\$ 2,418.32
91488	05	Vertical Wiggle Climber 6'-6'-6"	EA	\$ 4,264.00	24%	\$ 3,240.64
91489	06	Vertical Wiggle Climber 7'6" -8'	EA	\$ 5,460.00	24%	\$ 4,149.60
91491	46	33' Sky Run Zip Track w/Zero G Seat	EA	\$ 10,926.00	16%	\$ 9,177.84
91492	46	33' Sky Run Zip Track w/Zip Seat	EA	\$ 12,469.00	16%	\$ 10,473.96
91493	47	33' Sky Run Zip Track w/Zero G Seat (add-a-track)	EA	\$ 9,805.00	9%	\$ 8,922.55
91494	46	33' Sky Run Zip Track w/Zip Seat (add-a-track)	EA	\$ 12,163.00	16%	\$ 10,216.92
91495	10	53' Sky run Zip Track w/Zero-G Seat	EA	\$ 14,861.00	24%	\$ 11,294.36
91496	18	53' Sky Run Zip Track w/Zip Seat	EA	\$ 17,376.00	24%	\$ 13,205.76
91497	40	53' Sky Run Zip Track w/Zero G Seat (add-a-track)	EA	\$ 12,203.00	6%	\$ 11,470.82
91498	46	53' Sky Run Zip Track w/Zip Seat (add-a-track)	EA	\$ 15,441.00	16%	\$ 12,970.44
91499	05	Olympus Climber - 3'0 thru 4'0 attachment	EA	\$ 1,241.00	24%	\$ 943.16
91500	05	Olympus Climber - 5'0 thru 6'0 attachment	EA	\$ 2,100.00	24%	\$ 1,596.00
91501	05	Olympus Climber - 7'0 thru 8'0 attachment	EA	\$ 2,265.00	24%	\$ 1,721.40
91502	05	Olympus Climber - 0'0 Rise Link	EA	\$ 2,172.00	24%	\$ 1,650.72
91503	05	Olympus Climber - 1'0 Rise Link	EA	\$ 2,172.00	24%	\$ 1,650.72
91504	05	Olympus Climber - 2'0 Rise Link	EA	\$ 2,379.00	24%	\$ 1,808.04
91505	05	Olympus Climber - 3'0 thru 4'0 offset attachment	EA	\$ 2,584.00	24%	\$ 1,963.84
91506	05	Olympus Climber - 4'6 offset attachment	EA	\$ 2,791.00	24%	\$ 2,121.16
91507	05	Olympus Climber - 5'0 thru 6'0 offset attachment	EA	\$ 2,792.00	24%	\$ 2,121.92
91509	05	Air Walker	EA	\$ 6,929.00	24%	\$ 5,266.04
91523	05	Ripple Pass	EA	\$ 2,612.00	24%	\$ 1,985.12
91525	05	Double Offset Archway	EA	\$ 815.00	24%	\$ 619.40
91528	05	Twisted Rail Climber 4'/5'	EA	\$ 1,706.00	24%	\$ 1,296.56
91529	05	Twisted Rail Climber 5'6"/6'	EA	\$ 1,706.00	24%	\$ 1,296.56
91530	05	Twisted Rail Climber 6'6"/7'	EA	\$ 1,980.00	24%	\$ 1,504.80
91536	05	Access Platform	EA	\$ 491.00	24%	\$ 373.16
91538	18	Around the World Link	EA	\$ 4,597.00	24%	\$ 3,493.72
100009	16	7/16 Id Bushi	EA	\$ 0.73	24%	\$ 0.55
100228	16	Handrail Assy	EA	\$ 164.00	24%	\$ 124.64
100235	16	Bearings Sealed	EA	\$ 202.00	24%	\$ 153.52

GAMETIME PLAY EQUIPMENT

Part No.	Part Group	Item Description	Unit	Commercial Price	USC Disc	USC Net Price
100268	16	Bearing Sealed	EA	\$ 79.00	24%	\$ 60.04
100328	16	Upright	EA	\$ 40.00	24%	\$ 30.40
100334	16	Coil Spring Only	EA	\$ 145.00	24%	\$ 110.20
100367	16	Frame Assy	EA	\$ 155.00	24%	\$ 117.80
100577	16	3 5/8 Alum Slat 72 Lg	EA	\$ 126.00	24%	\$ 95.76
100586	16	Frame Assy	EA	\$ 185.00	24%	\$ 140.60
100594	16	Frame Assy	EA	\$ 145.00	24%	\$ 110.20
100596	16	Hd-328-338-3138-4056	EA	\$ 27.00	24%	\$ 20.52
100599	16	Ball & Cord	EA	\$ 61.00	24%	\$ 46.36
100655	16	Park Bench Slat 8 Lg	EA	\$ 153.00	24%	\$ 116.28
100723	16	Table Angle	EA	\$ 38.00	24%	\$ 28.88
100782	16	Angle Right	EA	\$ 17.30	24%	\$ 13.14
100877	16	Angle Left	EA	\$ 17.30	24%	\$ 13.14
100896	16	Inserts	EA	\$ 4.41	24%	\$ 3.35
101422	16	End Cap-Cast Alum Pre'77'	EA	\$ 14.00	24%	\$ 10.64
101959	16	Rubber Spring	EA	\$ 410.00	24%	\$ 311.60
102701	16	Thrust Bearing	EA	\$ 90.00	24%	\$ 68.40
102813	16	Backhoe Casting	EA	\$ 99.00	24%	\$ 75.24
102820	16	1/2 Id Bronze Bushing	EA	\$ 4.80	24%	\$ 3.64
102966	16	6 Hole Conn Plate	EA	\$ 24.00	24%	\$ 18.24
103049	16	Chain 60" Lg.	EA	\$ 30.00	24%	\$ 22.80
103052	16	Chain 65" Lg.	EA	\$ 31.00	24%	\$ 23.56
103391	16	6 Hole Plate Yellow	EA	\$ 28.00	24%	\$ 21.28
103392	16	6 Hole Plate Blue	EA	\$ 28.00	24%	\$ 21.28
104346	16	Plastic Plug Per Print	EA	\$ 8.10	24%	\$ 6.15
105627	16	Top Mtg Plate	EA	\$ 43.00	24%	\$ 32.68
105758	16	Cover Plate Yellow	EA	\$ 40.00	24%	\$ 30.40
105767	16	Cover Brown	EA	\$ 419.00	24%	\$ 318.44
105796	16	Lateral Yellow	EA	\$ 746.00	24%	\$ 566.96
105797	16	Lateral Brown	EA	\$ 746.00	24%	\$ 566.96
105817	16	Chain 6" Lg.	EA	\$ 3.45	24%	\$ 2.62
105954	16	Alum End Extrusion 12'	EA	\$ 118.00	24%	\$ 89.68
105956	16	Alum Eave Extrusion 24'	EA	\$ 374.00	24%	\$ 284.24
106264	16	Alum Rivet 5/32" Dia	EA	\$ 0.23	24%	\$ 0.17
106787	16	Footbuck Assm	EA	\$ 23.00	24%	\$ 17.48
106913	16	Vinyl Tube	EA	\$ 10.30	24%	\$ 7.82
106994	16	Base Plate	EA	\$ 120.00	24%	\$ 91.20
107921	16	Ties	EA	\$ 2.16	24%	\$ 1.64
109475	16	End Cap - Cast Alum.	EA	\$ 14.60	24%	\$ 11.09
109499	16	Plastic Spacer	EA	\$ 0.67	24%	\$ 0.50
122711	16	Bench Slat 5'-10" Brown	EA	\$ 226.00	24%	\$ 171.76
122712	16	Bench Slat 7'-10" Brown	EA	\$ 253.00	24%	\$ 192.28
122864	16	32 Gal Trash Can W/O Lid	EA	\$ 176.00	24%	\$ 133.76
124511	16	Mtg Brkt 21 5/8" Brown	EA	\$ 29.00	24%	\$ 22.04

GAMETIME PLAY EQUIPMENT

Part No.	Part Group	Item Description	Unit	Commercial Price	USC Disc	USC Net Price
124751	16	Base Ass'Y W/Hyd Brake	EA	\$ 3,165.00	24%	\$ 2,405.40
125435	16	Bars - Plain 26" Lg	EA	\$ 11.10	24%	\$ 8.43
125461	16	3/8"Shackle W/Bolt-Pin	EA	\$ 32.00	24%	\$ 24.32
125659	16	#80 Chain 12" Lg	EA	\$ 6.60	24%	\$ 5.01
125880	16	Hdw Comp 7987 & 7988	EA	\$ 115.00	24%	\$ 87.40
126014	16	Clamp Plate 4 1/4"Lg	EA	\$ 3.70	24%	\$ 2.81
126116	16	Bars 24 5/8" Lg	EA	\$ 10.40	24%	\$ 7.90
126117	16	Bars 22 3/4" Lg	EA	\$ 9.10	24%	\$ 6.91
126118	16	Bars 18 3/8" Lg	EA	\$ 8.40	24%	\$ 6.38
126119	16	Bars 23 3/16" Lg	EA	\$ 9.90	24%	\$ 7.52
126775	16	Spring Assembly	EA	\$ 326.00	24%	\$ 247.76
126776	16	Base Plate 10"Lg	EA	\$ 28.00	24%	\$ 21.28
126820	16	Nylon Bushing 3 1/2" Od	EA	\$ 8.60	24%	\$ 6.53
126926	16	3 1/16" Nylon Bearing	EA	\$ 6.50	24%	\$ 4.94
126934	16	Collar 2 1/2"Std Galv 3/4	EA	\$ 20.00	24%	\$ 15.20
127172	16	Alum Ext End Cap 9 5/16"	EA	\$ 16.20	24%	\$ 12.31
127174	16	Alum Ext End Cap 3 5/8"	EA	\$ 8.90	24%	\$ 6.76
127175	16	Plastic Trans Chute Lexan	EA	\$ 348.00	24%	\$ 264.48
127200	16	Hold Down Clamp	EA	\$ 2.28	24%	\$ 1.73
127322	16	Whirl Brake Cover Grey	EA	\$ 93.00	24%	\$ 70.68
127731	16	Base Assy W/Mech Brake	EA	\$ 1,406.00	24%	\$ 1,068.56
127923	16	Chin Bar 45 Deg Adp Bkt R	EA	\$ 91.00	24%	\$ 69.16
127933	16	Adapt Pl 45 Deg Encl L 41"Lg	EA	\$ 74.00	24%	\$ 56.24
128065	16	Verticalical Rung Encl Yel	EA	\$ 440.00	24%	\$ 334.40
128999	16	Dome Cover-Black 20Ga C/R	EA	\$ 871.00	24%	\$ 661.96
129070	16	C Spring Footbuck	EA	\$ 66.00	24%	\$ 50.16
129662	16	#80 Chain 15 7/16" Lg	EA	\$ 8.60	24%	\$ 6.53
131389	16	Jatoba Slat 68 3/4" Lg	EA	\$ 122.00	24%	\$ 92.72
131487	16	Clear Vinyl Tube 14" Lg	EA	\$ 17.00	24%	\$ 12.92
131904	16	Chain 46 3/8" Lg	EA	\$ 23.00	24%	\$ 17.48
134425	16	1/2"X6" Turnbuckle Body	EA	\$ 24.00	24%	\$ 18.24
135038	16	1/2" Anchor Rod 12" Lg	EA	\$ 4.84	24%	\$ 3.67
135436	16	Tube Slide Entrance Secti	EA	\$ 429.00	24%	\$ 326.04
135437	16	Tube Slide Exit Section	EA	\$ 576.00	24%	\$ 437.76
135438	16	21 3/4" Straight Section	EA	\$ 405.00	24%	\$ 307.80
135439	16	45 3/4" Straight Section	EA	\$ 558.00	24%	\$ 424.08
135440	16	57 3/4" Straight Section	EA	\$ 600.00	24%	\$ 456.00
135446	16	Crawl Tube Panel (Ds/Trm)	EA	\$ 279.00	24%	\$ 212.04
135453	16	30Deg Elbow Slide Section	EA	\$ 424.00	24%	\$ 322.24
135460	16	Crawl Tube Panel P'School	EA	\$ 213.00	24%	\$ 161.88
135486	16	Tube Sl Footbuck 56 1/2"	EA	\$ 90.00	24%	\$ 68.40
135490	16	Durascape Roof	EA	\$ 596.00	24%	\$ 452.96
135499	16	1/4" Cherry-Mate Rivet	EA	\$ 0.88	24%	\$ 0.66
135546	16	Rung Encl Panel W/1-800-#	EA	\$ 319.00	24%	\$ 242.44

GAMETIME PLAY EQUIPMENT

Part No.	Part Group	Item Description	Unit	Commercial Price	USC Disc	USC Net Price
135568	16	30Deg Crawl Tube Section	EA	\$ 424.00	24%	\$ 322.24
135610	16	Tube Sl Exit 15Deg Oset	EA	\$ 576.00	24%	\$ 437.76
135728	16	Roller Mechanism Ass'Y	EA	\$ 294.00	24%	\$ 223.44
135729	16	2.2"Od Roller Skate Wheel	EA	\$ 11.00	24%	\$ 8.36
135835	16	Race Car W/Graphics	EA	\$ 1,179.00	24%	\$ 896.04
135836	16	Police Car W/Graphics	EA	\$ 1,157.00	24%	\$ 879.32
136063	16	Hardware-6055,6056,6057	EA	\$ 196.00	24%	\$ 148.96
136079	16	3/16" Alum Rivet Ads66Abs	EA	\$ 0.41	24%	\$ 0.31
136122	16	Bearing For Skate Wheel	EA	\$ 4.73	24%	\$ 3.59
136163	16	13 1/2"X20 5/8"Windshield	EA	\$ 99.00	24%	\$ 75.24
137191	16	Rung 23 3/8" Lg.	EA	\$ 59.00	24%	\$ 44.84
137234	16	30Deg Beveled Washer	EA	\$ 3.57	24%	\$ 2.71
137342	16	Leg 2 Galv Pipe 114 Lg	EA	\$ 196.00	24%	\$ 148.96
137346	16	Muscle Bar 42" Lg.	EA	\$ 70.00	24%	\$ 53.20
137461	16	2" To 1" Tee (1016)	EA	\$ 57.00	24%	\$ 43.32
137610	16	Dome Roof	EA	\$ 983.00	24%	\$ 747.08
137617	16	Mainliner Tunnel	EA	\$ 794.00	24%	\$ 603.44
137618	16	Self Sealing Pop Rivet	EA	\$ 0.41	24%	\$ 0.31
137625	16	Ttt Universal Panel 41.5"	EA	\$ 287.00	24%	\$ 218.12
137926	16	1" Lw Extension 14" Lg	EA	\$ 11.90	24%	\$ 9.04
138169	16	Snail Eye W/Graphic	EA	\$ 200.00	24%	\$ 152.00
138239	16	1 3/16" Plastic Spacer	EA	\$ 13.00	24%	\$ 9.88
138241	16	Rung 25 7/8"Lg	EA	\$ 11.40	24%	\$ 8.66
138451	16	Hdw Comp 10113	EA	\$ 91.00	24%	\$ 69.16
138522	16	Mounting Bracket Ass'Y	EA	\$ 160.00	24%	\$ 121.60
138531	16	Hardware For 10111	EA	\$ 95.00	24%	\$ 72.20
138532	16	Hardware For 10097	EA	\$ 236.00	24%	\$ 179.36
138533	16	Hardware For 10099	EA	\$ 257.00	24%	\$ 195.32
138534	16	Hardware For 10102	EA	\$ 19.00	24%	\$ 14.44
138535	16	Hardware For 10110	EA	\$ 40.00	24%	\$ 30.40
138551	16	Lexan Bubble 28" Dia	EA	\$ 215.00	24%	\$ 163.40
138554	16	Bubble Encl Panel (Ds/Rp)	EA	\$ 710.00	24%	\$ 539.60
138561	16	Rung Enclosure	EA	\$ 553.00	24%	\$ 420.28
138567	16	Stepping Platform 24"Wd	EA	\$ 722.00	24%	\$ 548.72
138573	16	Hdw Comp 10177	EA	\$ 62.00	24%	\$ 47.12
138649	16	Mega-Loc Clamp	EA	\$ 44.00	24%	\$ 33.44
138652	16	Socket End (Round Pipe)	EA	\$ 21.00	24%	\$ 15.96
138669	16	Plastic Cross Bar-DbI Sld	EA	\$ 190.00	24%	\$ 144.40
138807	16	Hardware For 10154	EA	\$ 87.00	24%	\$ 66.12
138856	16	Hardware For 10193	EA	\$ 109.00	24%	\$ 82.84
138865	16	Hardware For 10108	EA	\$ 83.00	24%	\$ 63.08
138867	16	Bubble Enclos Panel P'Sch	EA	\$ 644.00	24%	\$ 489.44
138871	16	Connecting Plate	EA	\$ 27.00	24%	\$ 20.52
138986	16	Entrance Arch Ass'Y Rp	EA	\$ 500.00	24%	\$ 380.00

GAMETIME PLAY EQUIPMENT

Part No.	Part Group	Item Description	Unit	Commercial Price	USC Disc	USC Net Price
138996	16	3' Exmt Ladder Handrail	EA	\$ 237.00	24%	\$ 180.12
138999	16	6'Exmt Ladder Handr'L	EA	\$ 301.00	24%	\$ 228.76
139089	16	Hardware For 10000	EA	\$ 26.00	24%	\$ 19.76
139105	16	Cover Plate Ass'Y	EA	\$ 19.00	24%	\$ 14.44
139224	16	21 3/4"Tube Sect W/Ports	EA	\$ 454.00	24%	\$ 345.04
139225	16	21 3/4"Crawl Tube W/Ports	EA	\$ 454.00	24%	\$ 345.04
139226	16	45 3/4"Tube Sect W/Ports	EA	\$ 654.00	24%	\$ 497.04
139227	16	57 3/4"Tube Sect W/Ports	EA	\$ 739.00	24%	\$ 561.64
139228	16	57 3/4"Crawl Tube W/Ports	EA	\$ 739.00	24%	\$ 561.64
139229	16	30Deg Crawl Tube W/Ports	EA	\$ 486.00	24%	\$ 369.36
139230	16	30Deg Elbow Sect W/Ports	EA	\$ 486.00	24%	\$ 369.36
139253	16	Filler Kick Plate	EA	\$ 213.00	24%	\$ 161.88
139310	16	Footbuck 53 13/16"Lg	EA	\$ 135.00	24%	\$ 102.60
139320	16	Gasket (Round Pipe)	EA	\$ 3.11	24%	\$ 2.36
139330	16	Hardware For 10001	EA	\$ 23.00	24%	\$ 17.48
139361	16	Aerosol Paint 4.5 Oz.	EA	\$ 18.00	24%	\$ 13.68
139453	16	Hardware For 10194	EA	\$ 18.00	24%	\$ 13.68
140068	16	Open End Ss Dome Hd Rivet	EA	\$ 1.08	24%	\$ 0.82
140094	16	Hardware For 10198	EA	\$ 79.00	24%	\$ 60.04
140158	16	Pin-In Tool Kit	EA	\$ 112.00	24%	\$ 85.12
140195	16	Alum End Cap 3 15/32"	EA	\$ 21.00	24%	\$ 15.96
140199	16	Straight Leg Frame	EA	\$ 202.00	24%	\$ 153.52
140200	16	Alum End Cap Heavy Wall	EA	\$ 38.00	24%	\$ 28.88
140201	16	Alum End Cap	EA	\$ 31.00	24%	\$ 23.56
140212	16	Plast-O-Meric 3 Oz. Tube	EA	\$ 34.00	24%	\$ 25.84
140429	16	Footbuck Assembly - Black	EA	\$ 62.00	24%	\$ 47.12
140651	16	Nylon Bushing 3"Od	EA	\$ 7.20	24%	\$ 5.47
140840	16	4'Coated Chain Cl Ass'Y	EA	\$ 434.00	24%	\$ 329.84
141129	16	Aluminum Steering Wheel,Black	EA	\$ 343.00	24%	\$ 260.68
141140	16	Coated Chain 46 3/8" Brn	EA	\$ 33.00	24%	\$ 25.08
141268	16	Fire Chief Car Sdle Mate	EA	\$ 1,095.00	24%	\$ 832.20
141296	16	Chain 68"Lg (49 Link)	EA	\$ 34.00	24%	\$ 25.84
141698	16	Hardware For 6051	EA	\$ 270.00	24%	\$ 205.20
141764	16	Db Slide Center Bar W/Tab	EA	\$ 85.00	24%	\$ 64.60
141833	16	Painted Kick Plate	EA	\$ 125.00	24%	\$ 95.00
141834	16	Painted Kick Plate	EA	\$ 129.00	24%	\$ 98.04
141844	16	Punched Step 9 3/4"	EA	\$ 678.00	24%	\$ 515.28
141847	16	Painted Sup Pipe 44 5/8"	EA	\$ 90.00	24%	\$ 68.40
141850	16	Painted Sup Pipe 30 3/8"	EA	\$ 68.00	24%	\$ 51.68
141853	16	Painted Step Handhold	EA	\$ 289.00	24%	\$ 219.64
141874	16	8"Coated Platform	EA	\$ 709.00	24%	\$ 538.84
147013	16	Hardware For 10170/10159	EA	\$ 62.00	24%	\$ 47.12
147029	16	Chain 40 1/2"Lg (29 Link)	EA	\$ 20.00	24%	\$ 15.20
147081	16	Hardware For 10036	EA	\$ 105.00	24%	\$ 79.80

GAMETIME PLAY EQUIPMENT

Part No.	Part Group	Item Description	Unit	Commercial Price	USC Disc	USC Net Price
147114	16	3'Coated Chain Cl Ass'Y	EA	\$ 352.00	24%	\$ 267.52
147115	16	5'Coated Chain Cl Ass'Y	EA	\$ 512.00	24%	\$ 389.12
147116	16	Frame Assy	EA	\$ 254.00	24%	\$ 193.04
147221	16	1 1/4"Pvc Pipe 10'Lg	EA	\$ 54.00	24%	\$ 41.04
147222	16	1 1/4"Pvc Coupling	EA	\$ 3.91	24%	\$ 2.97
147238	16	45 3/4"Tube Sect W/Ports	EA	\$ 654.00	24%	\$ 497.04
147452	16	90 Degree Curved Slide	EA	\$ 575.00	24%	\$ 437.00
147531	16	Painted Footbuck	EA	\$ 105.00	24%	\$ 79.80
147532	16	Hdw Comp 10282,10283	EA	\$ 101.00	24%	\$ 76.76
147675	16	3 1/2"Alum Cap(Galv Uppt)	EA	\$ 27.00	24%	\$ 20.52
147677	16	3 1/2"Alum Cap(Alum Uppt)	EA	\$ 27.00	24%	\$ 20.52
147684	16	Race Time Panel 38"Hole	EA	\$ 615.00	24%	\$ 467.40
147697	16	D Ring Assy	EA	\$ 217.00	24%	\$ 164.92
147729	16	Dinosaur Purple	EA	\$ 871.00	24%	\$ 661.96
147731	16	Top Mounting Plate	EA	\$ 115.00	24%	\$ 87.40
147732	16	Bottom Mounting Plate	EA	\$ 115.00	24%	\$ 87.40
147762	16	Straight Tot Slide	EA	\$ 576.00	24%	\$ 437.76
147815	16	36"Rung Assembly 38 7/8Lg	EA	\$ 85.00	24%	\$ 64.60
147820	16	60" Rung Assembly	EA	\$ 94.00	24%	\$ 71.44
147845	16	Log Hop Assembly	EA	\$ 284.00	24%	\$ 215.84
147855	16	Bench Leg	EA	\$ 87.00	24%	\$ 66.12
147862	16	Bench Leg	EA	\$ 89.00	24%	\$ 67.64
147872	16	Handrail	EA	\$ 210.00	24%	\$ 159.60
147874	16	Bench Leg	EA	\$ 81.00	24%	\$ 61.56
147914	16	1/4" Finishing Washer	EA	\$ 0.51	24%	\$ 0.38
147928	16	Hardware For 13100	EA	\$ 87.00	24%	\$ 66.12
147935	16	Hardware For 13137	EA	\$ 29.00	24%	\$ 22.04
147938	16	Hardware For 13138	EA	\$ 23.00	24%	\$ 17.48
151080	16	1 1/2" Extension 8" Lg	EA	\$ 11.20	24%	\$ 8.51
151083	16	Punched Bar 84 1/2" Lg	EA	\$ 37.00	24%	\$ 28.12
151115	16	Coated Chain 71" Lg	EA	\$ 44.00	24%	\$ 33.44
151116	16	Coated Chain 95" Lg	EA	\$ 55.00	24%	\$ 41.80
151124	16	80 Chain 95" Lg/68 Links	EA	\$ 45.00	24%	\$ 34.20
151129	16	Hardware For 12202	EA	\$ 7.20	24%	\$ 5.47
151292	16	Hdw Comp 13438,C3438	EA	\$ 19.00	24%	\$ 14.44
151296	16	Roof Adapter Ass'Y	EA	\$ 85.00	24%	\$ 64.60
151297	16	Hdw Comp 12030,13330	EA	\$ 367.00	24%	\$ 278.92
151301	16	Enclosure Frame	EA	\$ 257.00	24%	\$ 195.32
151309	16	Tube Slide Rung Enclosure	EA	\$ 283.00	24%	\$ 215.08
151319	16	Hdw Comp 12215	EA	\$ 5.20	24%	\$ 3.95
151320	16	Hdw Comp 12400	EA	\$ 27.00	24%	\$ 20.52
151322	16	Mounting Tab	EA	\$ 49.00	24%	\$ 37.24
151326	16	Hdw Comp 12402	EA	\$ 20.00	24%	\$ 15.20
151404	16	Hardware For 12210-12213	EA	\$ 5.40	24%	\$ 4.10

GAMETIME PLAY EQUIPMENT

Part No.	Part Group	Item Description	Unit	Commercial Price	USC Disc	USC Net Price
151470	16	Hdw Comp 12000,12002	EA	\$ 15.00	24%	\$ 11.40
151506	16	Support Pipe 37 3/8"	EA	\$ 63.00	24%	\$ 47.88
151509	16	Support Pipe 45 3/8"	EA	\$ 72.00	24%	\$ 54.72
151512	16	Platform Handhold	EA	\$ 191.00	24%	\$ 145.16
151566	16	Mounting Bracket	EA	\$ 490.00	24%	\$ 372.40
151728	16	Hdw Comp 10376	EA	\$ 18.00	24%	\$ 13.68
151770	16	Tube Support	EA	\$ 150.00	24%	\$ 114.00
151791	16	Hdw Comp 10361	EA	\$ 276.00	24%	\$ 209.76
151861	16	Fire Engine Panel 38"Hole	EA	\$ 639.00	24%	\$ 485.64
151863	16	Rescue 911 Panel 38" Hole	EA	\$ 673.00	24%	\$ 511.48
151895	16	Susp Bridge Mount Bkt	EA	\$ 543.00	24%	\$ 412.68
151904	16	Hdw Comp 12110 Thru 12112	EA	\$ 48.00	24%	\$ 36.48
151915	16	Encl Frame Primetime	EA	\$ 372.00	24%	\$ 282.72
151918	16	Hdw Comp 12551	EA	\$ 23.00	24%	\$ 17.48
151923	16	Hdw Comp 12416	EA	\$ 27.00	24%	\$ 20.52
151940	16	12" Barrier Plate 32 1/4"	EA	\$ 96.00	24%	\$ 72.96
151946	16	Hdw Comp 12436,12437	EA	\$ 14.60	24%	\$ 11.09
151949	16	Mounting Tab	EA	\$ 48.00	24%	\$ 36.48
151992	16	Toss 'N Score W/Numbers	EA	\$ 1,044.00	24%	\$ 793.44
151995	16	Seat C/O	EA	\$ 217.00	24%	\$ 164.92
152028	16	Step Down Rung	EA	\$ 144.00	24%	\$ 109.44
152099	16	Leg Assy 54 3/4" C/O	EA	\$ 245.00	24%	\$ 186.20
152110	16	Extension 8" Lg	EA	\$ 8.60	24%	\$ 6.53
152111	16	Hdw Comp 12216,12217	EA	\$ 34.00	24%	\$ 25.84
152132	16	Barrier Assy	EA	\$ 395.00	24%	\$ 300.20
152136	16	Barrier Assy	EA	\$ 460.00	24%	\$ 349.60
152144	16	Mounting Tab (Left)	EA	\$ 48.00	24%	\$ 36.48
152145	16	Mounting Tab (Right)	EA	\$ 48.00	24%	\$ 36.48
152147	16	Painted Bench Frame	EA	\$ 162.00	24%	\$ 123.12
152163	16	Dring Encl-Primetime	EA	\$ 196.00	24%	\$ 148.96
152172	16	Footbuck 54 3/8" Lg	EA	\$ 137.00	24%	\$ 104.12
152340	16	3/4"Dia X30"Lg Galv Stake	EA	\$ 23.00	24%	\$ 17.48
152365	16	Hdw Comp 10456-10461	EA	\$ 202.00	24%	\$ 153.52
152423	16	Suspension Bridge H'Rail	EA	\$ 1,098.00	24%	\$ 834.48
152424	16	8Mm Chain 114 1/2"	EA	\$ 141.00	24%	\$ 107.16
152425	16	Footboard 17"X 46 11/16"	EA	\$ 422.00	24%	\$ 320.72
152441	16	3/4" Rubber Spacer	EA	\$ 13.20	24%	\$ 10.03
152473	16	Hdw Comp 10315	EA	\$ 962.00	24%	\$ 731.12
152500	16	Square Roof Section	EA	\$ 690.00	24%	\$ 524.40
152501	16	Triangular Roof Section	EA	\$ 621.00	24%	\$ 471.96
152552	16	Space Window Encl Assy	EA	\$ 853.00	24%	\$ 648.28
152557	16	Hdw Comp 12540,12541	EA	\$ 129.00	24%	\$ 98.04
152560	16	Hdw Comp 10018-10021	EA	\$ 92.00	24%	\$ 69.92
152561	16	Hdw Comp 13492-13495	EA	\$ 280.00	24%	\$ 212.80

GAMETIME PLAY EQUIPMENT

Part No.	Part Group	Item Description	Unit	Commercial Price	USC Disc	USC Net Price
152609	16	Hdw Comp 10373,10374	EA	\$ 150.00	24%	\$ 114.00
152639	16	30 Deg Elbow Sec W/Ports	EA	\$ 486.00	24%	\$ 369.36
152640	16	30 Deg Crawl Tube W/Windows	EA	\$ 486.00	24%	\$ 369.36
152668	16	Step Rung Assy C/O	EA	\$ 92.00	24%	\$ 69.92
152675	16	Molded Swing Seat	EA	\$ 131.00	24%	\$ 99.56
152705	16	Hdw Comp 10142,10143	EA	\$ 104.00	24%	\$ 79.04
152766	16	Hdw Comp 12314	EA	\$ 129.00	24%	\$ 98.04
152803	16	Sgl Socket Arch C/O	EA	\$ 1,201.00	24%	\$ 912.76
152805	16	Dbl Socket Arch C/O	EA	\$ 1,312.00	24%	\$ 997.12
152821	16	Hdw Comp 12583,12584	EA	\$ 9.40	24%	\$ 7.14
152833	16	Coated Chain 68"Lg(49 Lk)	EA	\$ 43.00	24%	\$ 32.68
152847	16	Interactive Mounting Cap	EA	\$ 54.00	24%	\$ 41.04
152850	16	Base Plate Pkg-1.315"Od	EA	\$ 92.00	24%	\$ 69.92
152851	16	Base Plate Pkg-1.66"Od	EA	\$ 90.00	24%	\$ 68.40
152852	16	Base Plate Pkg-1.90"Od	EA	\$ 92.00	24%	\$ 69.92
152853	16	Base Plate Pkg-2.375"Od	EA	\$ 94.00	24%	\$ 71.44
152854	16	Base Plate Pkg-2.875"Od	EA	\$ 102.00	24%	\$ 77.52
152855	16	Base Plate Pkg-5"Upright	EA	\$ 160.00	24%	\$ 121.60
152856	16	Base Plate Hdw Pkg Sm360	EA	\$ 138.00	24%	\$ 104.88
153026	16	Lexan Skylight 40 13/16Sq	EA	\$ 1,007.00	24%	\$ 765.32
153119	16	Single Tab C/O	EA	\$ 76.00	24%	\$ 57.76
153133	16	Mech Galvanized Casting	EA	\$ 15.00	24%	\$ 11.40
153134	16	"S"Hook\Casting Assy	EA	\$ 22.00	24%	\$ 16.72
153195	16	28" Bug Eye Bubble	EA	\$ 778.00	24%	\$ 591.28
153198	16	Hdw Comp Toss'N Score	EA	\$ 30.00	24%	\$ 22.80
153332	16	1.029" Rung 26 3/4" Lg	EA	\$ 11.00	24%	\$ 8.36
153651	16	24" St Section 30"Dia	EA	\$ 500.00	24%	\$ 380.00
153653	16	49" Tube Section	EA	\$ 642.00	24%	\$ 487.92
153655	16	30 Deg Elbow Sec 30" Dia	EA	\$ 534.00	24%	\$ 405.84
153667	16	36" Handhold Assy	EA	\$ 149.00	24%	\$ 113.24
153683	16	Trapeze Bar Assy 19 3/4"	EA	\$ 95.00	24%	\$ 72.20
153734	16	Entrance Sectiion 30 Deg	EA	\$ 618.00	24%	\$ 469.68
153738	16	Belt Seat #S115	EA	\$ 166.00	24%	\$ 126.16
153746	16	Fully Enclosed Tot Seat	EA	\$ 288.00	24%	\$ 218.88
153749	16	Crawl Tube Panel 30" Dia	EA	\$ 257.00	24%	\$ 195.32
153789	16	Footbuck Assy C/O	EA	\$ 92.00	24%	\$ 69.92
153792	16	Mounting Bracket	EA	\$ 123.00	24%	\$ 93.48
153844	16	90 Deg Elbow Sec 30" Dia	EA	\$ 583.00	24%	\$ 443.08
153864	16	Coated Chain 64" Lg Brn	EA	\$ 41.00	24%	\$ 31.16
153867	16	Chain 87" Lg	EA	\$ 41.00	24%	\$ 31.16
153868	16	Coated Chain 87" Lg Brn	EA	\$ 51.00	24%	\$ 38.76
153869	16	Coated Chain 63" Lg Brn	EA	\$ 40.00	24%	\$ 30.40
154026	16	Coated Chain Net 43 1/2"	EA	\$ 170.00	24%	\$ 129.20
154027	16	Coated Chain Net 55 7/16"	EA	\$ 206.00	24%	\$ 156.56

GAMETIME PLAY EQUIPMENT

Part No.	Part Group	Item Description	Unit	Commercial Price	USC Disc	USC Net Price
154028	16	Coated Chain Net 67 13/16	EA	\$ 243.00	24%	\$ 184.68
154047	16	Small Sign Backing Assy	EA	\$ 164.00	24%	\$ 124.64
154132	16	30Deg Elbow W/Ports	EA	\$ 596.00	24%	\$ 452.96
154133	16	30Deg Crawl Tube W/Ports	EA	\$ 596.00	24%	\$ 452.96
154159	16	Coated Mounting Bkt	EA	\$ 433.00	24%	\$ 329.08
154205	16	Inside Trim-Black	EA	\$ 55.00	24%	\$ 41.80
154206	16	Outside Trim-Black	EA	\$ 131.00	24%	\$ 99.56
154208	16	Nylon Tap-Anchor 1 3/4"Lg	EA	\$ 1.43	24%	\$ 1.08
154236	16	Casting Assy	EA	\$ 71.00	24%	\$ 53.96
154293	16	Table Brace 36 1/8"Lg	EA	\$ 23.00	24%	\$ 17.48
154320	16	Filler Bkt Assy	EA	\$ 86.00	24%	\$ 65.36
154333	16	Footbuck Assy C/O	EA	\$ 141.00	24%	\$ 107.16
154340	16	Hdw Comp 10565,10566	EA	\$ 107.00	24%	\$ 81.32
154351	16	Cross Bar-Bigfoot Slide	EA	\$ 215.00	24%	\$ 163.40
154413	16	Center Bar Assy C/O	EA	\$ 95.00	24%	\$ 72.20
154416	16	Filler	EA	\$ 178.00	24%	\$ 135.28
154428	16	Center Bar 29 3/4" C/O	EA	\$ 99.00	24%	\$ 75.24
154445	16	Support Rung 26 3/16" C/O	EA	\$ 99.00	24%	\$ 75.24
154446	16	Footbuck Assy C/O	EA	\$ 132.00	24%	\$ 100.32
154448	16	Footbuck Assy C/O	EA	\$ 147.00	24%	\$ 111.72
154459	16	Bottom Ring Assy	EA	\$ 632.00	24%	\$ 480.32
154467	16	Footbuck Assy C/O	EA	\$ 136.00	24%	\$ 103.36
154469	16	Footbuck Assy C/O	EA	\$ 136.00	24%	\$ 103.36
154514	16	Hdw Comp 10587	EA	\$ 97.00	24%	\$ 73.72
154521	16	Hdw Comp 10594	EA	\$ 110.00	24%	\$ 83.60
154579	16	Hdw Comp 10598	EA	\$ 138.00	24%	\$ 104.88
154689	16	Hdw Comp 10606,10609	EA	\$ 66.00	24%	\$ 50.16
154690	16	30 Deg Elbow W/15 Deg Holes	EA	\$ 534.00	24%	\$ 405.84
154759	16	Hdw Comp 12553	EA	\$ 26.00	24%	\$ 19.76
154834	16	Wishbone Bracket	EA	\$ 74.00	24%	\$ 56.24
154835	16	Hdw Comp 10498	EA	\$ 293.00	24%	\$ 222.68
155426	16	Footbuck 30 11/16" Black	EA	\$ 106.00	24%	\$ 80.56
155434	16	Guardrail Assy 115"Lg	EA	\$ 735.00	24%	\$ 558.60
155505	16	Clear P-A-B Tube Section	EA	\$ 2,201.00	24%	\$ 1,672.76
155506	16	Rivet #Balm-8Bpb-8	EA	\$ 1.70	24%	\$ 1.29
155543	16	Enclosure Assy	EA	\$ 209.00	24%	\$ 158.84
155608	16	Smoke P-A-B Tube Section	EA	\$ 2,461.00	24%	\$ 1,870.36
155611	16	Shuttle Stop	EA	\$ 5.90	24%	\$ 4.48
155701	16	Tube Support	EA	\$ 157.00	24%	\$ 119.32
156013	16	Guardrail Assy	EA	\$ 606.00	24%	\$ 460.56
156062	16	Toprail-Single Post Swing	EA	\$ 428.00	24%	\$ 325.28
156079	16	Molded Bolt Guard	EA	\$ 2.31	24%	\$ 1.75
156143	16	Arch Assembly 32 7/8"Wide	EA	\$ 425.00	24%	\$ 323.00
156151	16	Arch Assembly 42 3/8"Wide	EA	\$ 502.00	24%	\$ 381.52

GAMETIME PLAY EQUIPMENT

Part No.	Part Group	Item Description	Unit	Commercial Price	USC Disc	USC Net Price
156178	16	Mounting Bracket	EA	\$ 512.00	24%	\$ 389.12
156194	16	Mounting Sleeve 5 1/2"Lg	EA	\$ 42.00	24%	\$ 31.92
156351	16	Swedged Pipe 37 1/8"Lg	EA	\$ 110.00	24%	\$ 83.60
156391	16	Tube Support 92 7/16"	EA	\$ 151.00	24%	\$ 114.76
156402	16	Rotomolded Tire-Gray	EA	\$ 334.00	24%	\$ 253.84
156409	16	Molded Nose Handle	EA	\$ 10.90	24%	\$ 8.28
156427	16	Piston Panel Assy	EA	\$ 2,190.00	24%	\$ 1,664.40
156497	16	Coated Chain Net 82 7/16"	EA	\$ 474.00	24%	\$ 360.24
156507	16	Hdw Comp 10768	EA	\$ 15.00	24%	\$ 11.40
156554	16	Frame 69 5/16"Lg	EA	\$ 121.00	24%	\$ 91.96
156674	16	Swedged Pipe 33 1/8"Lg	EA	\$ 106.00	24%	\$ 80.56
156713	16	Mounting Bracket	EA	\$ 415.00	24%	\$ 315.40
156749	16	Hdw Comp Dragon	EA	\$ 49.00	24%	\$ 37.24
156778	16	Gametime Sign 5-12 Yr Old	EA	\$ 629.00	24%	\$ 478.04
156872	16	Hdw Comp 10777	EA	\$ 642.00	24%	\$ 487.92
156904	16	Decorative Barrier	EA	\$ 303.00	24%	\$ 230.28
157000	16	Top Clevis 2 3/8" Galv	EA	\$ 19.00	24%	\$ 14.44
157002	16	Top Clevis 3 1/2"Top Rail	EA	\$ 21.00	24%	\$ 15.96
157009	16	Trapeze Pendulum Assy	EA	\$ 26.00	24%	\$ 19.76
157010	16	Pendulum Assy	EA	\$ 26.00	24%	\$ 19.76
157011	16	Btm Clevis 2 3/8"Top Rail	EA	\$ 31.00	24%	\$ 23.56
157012	16	Bottom Clevis Assy	EA	\$ 33.00	24%	\$ 25.08
157014	16	Trapeze Bottom Clevis	EA	\$ 35.00	24%	\$ 26.60
157034	16	Upright Assy 39 5/16"Lg	EA	\$ 214.00	24%	\$ 162.64
157234	16	Footbuck Assy Black	EA	\$ 78.00	24%	\$ 59.28
157327	16	Mount Sleeve 6"Lg Black	EA	\$ 41.00	24%	\$ 31.16
157331	16	Hdw Comp 10846	EA	\$ 722.00	24%	\$ 548.72
157379	16	Hdw Comp 13506	EA	\$ 127.00	24%	\$ 96.52
157457	16	Dbl Trap Toprail 120 1/16	EA	\$ 696.00	24%	\$ 528.96
157544	16	Logo Plate Green	EA	\$ 56.00	24%	\$ 42.56
157593	16	Hdw Comp Gametime Signs	EA	\$ 9.70	24%	\$ 7.37
157594	16	Toad Stool Seat W/Plate	EA	\$ 410.00	24%	\$ 311.60
157704	16	Perm Mount Leg C/O	EA	\$ 230.00	24%	\$ 174.80
157715	16	Leg Assy 42"Lg Alum	EA	\$ 99.00	24%	\$ 75.24
157740	16	16 Oz Graiti Remover	EA	\$ 51.00	24%	\$ 38.76
157742	16	8 Oz Graffiti Remover	EA	\$ 40.00	24%	\$ 30.40
157845	16	Flat Recp Top 25"Dia	EA	\$ 220.00	24%	\$ 167.20
157851	16	Port Leg Assy C/O	EA	\$ 244.00	24%	\$ 185.44
157858	16	Hdw Comp 6064	EA	\$ 196.00	24%	\$ 148.96
157860	16	Jumbo Flyer Assy	EA	\$ 1,267.00	24%	\$ 962.92
157867	16	Hdw Comp 1835,P1835	EA	\$ 12.40	24%	\$ 9.42
157941	16	Hdw Comp 10303	EA	\$ 130.00	24%	\$ 98.80
157942	16	Hdw Comp 10304	EA	\$ 162.00	24%	\$ 123.12
157946	16	Hdw Comp 10570	EA	\$ 226.00	24%	\$ 171.76

GAMETIME PLAY EQUIPMENT

Part No.	Part Group	Item Description	Unit	Commercial Price	USC Disc	USC Net Price
158193	16	Hdw Comp K/T Panels	EA	\$ 23.00	24%	\$ 17.48
158214	16	Coated Chain Net 60"Lg	EA	\$ 363.00	24%	\$ 275.88
158217	16	Chain Net 68"Lg	EA	\$ 417.00	24%	\$ 316.92
158218	16	Coated Chain Net 82 7/16"	EA	\$ 518.00	24%	\$ 393.68
158223	16	Top Clevis 2 3/8"Top Rail	EA	\$ 36.00	24%	\$ 27.36
158227	16	Trapeze Bottom Clevis	EA	\$ 49.00	24%	\$ 37.24
158244	16	Bubble Panel	EA	\$ 684.00	24%	\$ 519.84
158273	16	Hdw Comp 10067,10068	EA	\$ 335.00	24%	\$ 254.60
158274	16	Hdw Comp 10235-10237	EA	\$ 242.00	24%	\$ 183.92
158279	16	Pin-In Tool Kit(Torx Bit)	EA	\$ 62.00	24%	\$ 47.12
158292	16	Shuttle Stop	EA	\$ 37.00	24%	\$ 28.12
158300	16	Little Foot Slide	EA	\$ 643.00	24%	\$ 488.68
158317	16	Wavy Mirror Panel Ass'Y	EA	\$ 1,211.00	24%	\$ 920.36
158320	16	Footbuck Assy 30 13/16"	EA	\$ 98.00	24%	\$ 74.48
158331	16	Trapeze Bar Assy	EA	\$ 80.00	24%	\$ 60.80
158332	16	Tic-Tac-Toe Game Piece	EA	\$ 612.00	24%	\$ 465.12
158365	16	Hdw Comp 12198,12199	EA	\$ 20.00	24%	\$ 15.20
158407	16	Hdw Comp 22003	EA	\$ 11.10	24%	\$ 8.43
158418	16	Bent Rung 25 11/16"Lg	EA	\$ 26.00	24%	\$ 19.76
158530	16	Parallel Bar 70" Hi	EA	\$ 444.00	24%	\$ 337.44
158535	16	Swedged Pipe 10"Lg	EA	\$ 20.00	24%	\$ 15.20
158565	16	Hdw Comp 12478	EA	\$ 75.00	24%	\$ 57.00
158566	16	Hdw Comp 12479	EA	\$ 141.00	24%	\$ 107.16
158603	16	Universal Hood	EA	\$ 442.00	24%	\$ 335.92
158677	16	Animal Pieces-Set Of 9	EA	\$ 640.00	24%	\$ 486.40
158679	16	Species-Set Of 9	EA	\$ 573.00	24%	\$ 435.48
158766	16	Counting Pieces-Set Of 9	EA	\$ 571.00	24%	\$ 433.96
158850	16	Treescape Deck	EA	\$ 621.00	24%	\$ 471.96
158855	16	3'-0" Access Ladder	EA	\$ 1,014.00	24%	\$ 770.64
158867	16	4'-0" Access Ladder	EA	\$ 1,196.00	24%	\$ 908.96
158898	16	2'-6"Coated Punched Stair	EA	\$ 684.00	24%	\$ 519.84
158913	16	Punched Steel Platform	EA	\$ 857.00	24%	\$ 651.32
158916	16	Punched Steel Ramp 72 1/8	EA	\$ 1,542.00	24%	\$ 1,171.92
158921	16	8"Punched Step	EA	\$ 497.00	24%	\$ 377.72
158938	16	3'-0"Coated Punched Stair	EA	\$ 808.00	24%	\$ 614.08
158940	16	Punch Step Assy 38 1/8"Sl	EA	\$ 585.00	24%	\$ 444.60
158944	16	Punched Trans Step	EA	\$ 891.00	24%	\$ 677.16
158952	16	Punch 2 Step Assy 36 7/8S	EA	\$ 878.00	24%	\$ 667.28
158955	16	3'-0"Punch Step 67 9/16Sl	EA	\$ 1,652.00	24%	\$ 1,255.52
158978	16	Mini Arch Bridge Deck	EA	\$ 1,083.00	24%	\$ 823.08
158982	16	Diamond Deck (Punched Steel)	EA	\$ 1,160.00	24%	\$ 881.60
158990	16	Footbuck Assy 30 1/4"Lg	EA	\$ 125.00	24%	\$ 95.00
158994	16	Coated Platform 25"Sq	EA	\$ 447.00	24%	\$ 339.72
158997	16	Crows Nest Punched Plat	EA	\$ 413.00	24%	\$ 313.88

GAMETIME PLAY EQUIPMENT

Part No.	Part Group	Item Description	Unit	Commercial Price	USC Disc	USC Net Price
159003	16	Coated Step Assy	EA	\$ 308.00	24%	\$ 234.08
159007	16	Punched Footboard	EA	\$ 365.00	24%	\$ 277.40
159031	16	Slide Platform 53 9/16"Lg	EA	\$ 1,134.00	24%	\$ 861.84
159053	16	90 Deg Funnel Bdg Deck	EA	\$ 1,216.00	24%	\$ 924.16
159061	16	Punched Walkway 58 15/16"	EA	\$ 616.00	24%	\$ 468.16
159064	16	Punched Walkway 49"Lg	EA	\$ 521.00	24%	\$ 395.96
159083	16	Punched Arch Half 58 7/8"	EA	\$ 1,241.00	24%	\$ 943.16
159194	54	Swivel Assembly Black	EA	\$ 288.00	9%	\$ 262.08
159250	16	Retrofit Tool Kit	EA	\$ 59.00	24%	\$ 44.84
159254	16	P/T Punched Footboard	EA	\$ 278.00	24%	\$ 211.28
159258	16	36"Sq P/T Punched Deck	EA	\$ 669.00	24%	\$ 508.44
159282	16	Punched Mini Arch Bridge	EA	\$ 650.00	24%	\$ 494.00
159301	16	P/T Punch Funnel Bdg 36"	EA	\$ 353.00	24%	\$ 268.28
159311	16	P/T Punched Arch Bridge	EA	\$ 1,700.00	24%	\$ 1,292.00
159312	16	Punched P/T Triangle Deck	EA	\$ 430.00	24%	\$ 326.80
159317	16	Punched P/T Rect Deck	EA	\$ 821.00	24%	\$ 623.96
159326	16	Hdw Comp K/T Top Upright	EA	\$ 8.90	24%	\$ 6.76
159332	16	Surface Mt Foot-Black	EA	\$ 45.00	24%	\$ 34.20
159378	16	Swedged Pipe 48 1/2"Lg	EA	\$ 96.00	24%	\$ 72.96
159389	16	Connect Sleeve 3 1/16"Wd	EA	\$ 69.00	24%	\$ 52.44
159574	16	Chain Net 82 7/16"	EA	\$ 477.00	24%	\$ 362.52
159576	16	Hdw Comp 10991	EA	\$ 282.00	24%	\$ 214.32
159577	16	Chain 2 Links Lg	EA	\$ 4.39	24%	\$ 3.33
159580	16	Side Bar Assy (Left)	EA	\$ 79.00	24%	\$ 60.04
159582	16	Side Bar Assy (Right)	EA	\$ 79.00	24%	\$ 60.04
159587	16	2 3/16"Od Washer 5/16 Tap	EA	\$ 17.20	24%	\$ 13.07
159709	16	Kidtime Tool Kit	EA	\$ 22.00	24%	\$ 16.72
159800	16	Wave Climber	EA	\$ 555.00	24%	\$ 421.80
159811	16	Gt Stockcar	EA	\$ 1,438.00	24%	\$ 1,092.88
159842	16	Coated 2 Step Assy	EA	\$ 812.00	24%	\$ 617.12
159939	16	2" Sq Tubing Cap	EA	\$ 3.82	24%	\$ 2.90
160118	16	Hdw Comp 17020	EA	\$ 18.00	24%	\$ 13.68
160179	16	Hdw Gt Stockcar	EA	\$ 256.00	24%	\$ 194.56
160180	16	Tube Support 88 9/16"Lg	EA	\$ 169.00	24%	\$ 128.44
160188	16	Punched Seat 96 5/8"Lg	EA	\$ 903.00	24%	\$ 686.28
160191	16	Punched Seat 60 5/8"Lg	EA	\$ 468.00	24%	\$ 355.68
160198	16	Kidcurb-Regrind	EA	\$ 103.00	24%	\$ 78.28
160199	16	90 Deg 30"W/15 Deg Flange	EA	\$ 586.00	24%	\$ 445.36
160200	16	Hdw Comp K/T Bottom Upr	EA	\$ 6.30	24%	\$ 4.78
160202	16	24"St Sec 15 Deg Flange	EA	\$ 503.00	24%	\$ 382.28
160208	16	Sand Cups (Set Of 4)	EA	\$ 50.00	24%	\$ 38.00
160216	16	8"Deck Leg W/1 1/2"Dia	EA	\$ 82.00	24%	\$ 62.32
160217	16	16"Deck Leg W/1 1/2"Dia	EA	\$ 111.00	24%	\$ 84.36
160221	16	90 Deg Upr W/1 1/2"Dia	EA	\$ 128.00	24%	\$ 97.28

GAMETIME PLAY EQUIPMENT

Part No.	Part Group	Item Description	Unit	Commercial Price	USC Disc	USC Net Price
160222	16	90 Deg Upr W/Label 1 1/2"	EA	\$ 166.00	24%	\$ 126.16
160223	16	Left 180Deg Upr 1 1/2"Dia	EA	\$ 220.00	24%	\$ 167.20
160224	16	Right 180Deg Upr 1 1/2"	EA	\$ 220.00	24%	\$ 167.20
160230	16	Double Deck W/1 1/2"Hole	EA	\$ 1,135.00	24%	\$ 862.60
160231	16	Hdw Comp K/T Top Upright	EA	\$ 9.20	24%	\$ 6.99
160301	16	Pipe W/Insert 23 1/2"Lg	EA	\$ 27.00	24%	\$ 20.52
160362	16	Hdw Comp Kidcurb	EA	\$ 10.20	24%	\$ 7.75
160410	16	Footbuck 33 3/8"Lg	EA	\$ 82.00	24%	\$ 62.32
160413	16	Hdw Comp Wave Climber	EA	\$ 20.00	24%	\$ 15.20
160428	16	Deck Cap	EA	\$ 15.20	24%	\$ 11.55
160477	16	Hdw Comp Cargo Net Wall	EA	\$ 80.00	24%	\$ 60.80
160478	16	Hdw Comp Cargo Net Wall	EA	\$ 148.00	24%	\$ 112.48
160505	16	8'Punched Seat Assy	EA	\$ 644.00	24%	\$ 489.44
160523	16	Mounting Tab 3 9/16"Wd	EA	\$ 77.00	24%	\$ 58.52
160539	16	Coated Chain 13 1/8"Brown	EA	\$ 17.00	24%	\$ 12.92
160540	16	Hdw Comp 12734	EA	\$ 421.00	24%	\$ 319.96
160634	16	Dbl Slide Mount Pipe	EA	\$ 131.00	24%	\$ 99.56
160645	16	Punched Platform 25 1/2"	EA	\$ 776.00	24%	\$ 589.76
160662	16	Upright Assy 43 5/16"Lg	EA	\$ 239.00	24%	\$ 181.64
160670	16	Punched 2 Step 28 7/8"	EA	\$ 636.00	24%	\$ 483.36
160674	16	Punched 3 Step 43 1/8"	EA	\$ 936.00	24%	\$ 711.36
160693	16	Punched Step Platform	EA	\$ 561.00	24%	\$ 426.36
160695	16	Hdw Comp 18108,18109	EA	\$ 10.90	24%	\$ 8.28
160701	16	Upright Assy 31 5/16"Lg	EA	\$ 182.00	24%	\$ 138.32
160704	16	Upright Assy 35 5/16"Lg	EA	\$ 196.00	24%	\$ 148.96
160893	16	Punched Seat Assy 72"Lg	EA	\$ 428.00	24%	\$ 325.28
160906	16	Diagonal Brace 28 9/16"Lg	EA	\$ 49.00	24%	\$ 37.24
160938	16	Punched Seat 36"Lg	EA	\$ 255.00	24%	\$ 193.80
160949	16	Punched Receptacle 30 1/8	EA	\$ 996.00	24%	\$ 756.96
160982	16	Punched Pipe 41 1/2"Lg	EA	\$ 27.00	24%	\$ 20.52
161026	16	On-Ground Foot 8 3/4"Blk	EA	\$ 85.00	24%	\$ 64.60
161055	16	Pipe W/Insert 58"Lg	EA	\$ 44.00	24%	\$ 33.44
161057	16	Pipe W/Insert 66"Lg	EA	\$ 47.00	24%	\$ 35.72
161059	16	Pipe W/Insert 74"Lg	EA	\$ 51.00	24%	\$ 38.76
161254	16	P/S Square Deck Hardware	EA	\$ 20.00	24%	\$ 15.20
161255	16	P/S Tri Deck Hardware	EA	\$ 18.00	24%	\$ 13.68
161257	16	P/S Stepped Deck Hardware	EA	\$ 22.00	24%	\$ 16.72
161267	16	Square Deck Hardware	EA	\$ 25.00	24%	\$ 19.00
161268	16	Triangle Deck Hardware	EA	\$ 22.00	24%	\$ 16.72
161301	16	Trapeze Ring Hanger	EA	\$ 89.00	24%	\$ 67.64
161342	16	Hdw Comp 18015 Funnel Bdg	EA	\$ 215.00	24%	\$ 163.40
161363	16	Hdw Comp Access Ladder	EA	\$ 118.00	24%	\$ 89.68
161478	16	Handle Assy	EA	\$ 78.00	24%	\$ 59.28
161522	16	Hdw Comp P/T Square Deck	EA	\$ 14.00	24%	\$ 10.64

GAMETIME PLAY EQUIPMENT

Part No.	Part Group	Item Description	Unit	Commercial Price	USC Disc	USC Net Price
161523	16	Hdw Comp P/T Triangle Dk	EA	\$ 10.90	24%	\$ 8.28
161558	16	Hdw Comp P/T Access Attch	EA	\$ 13.00	24%	\$ 9.88
161572	16	Hdw Comp P/T Punch Stair	EA	\$ 30.00	24%	\$ 22.80
161678	16	H'Rail Assy 88 11/16 "Lg	EA	\$ 296.00	24%	\$ 224.96
161684	16	3'Punched Step 35" SI	EA	\$ 654.00	24%	\$ 497.04
161695	16	Hdw Comp 18027	EA	\$ 142.00	24%	\$ 107.92
161853	16	D-Shackle W/No Snag Pin	EA	\$ 29.00	24%	\$ 22.04
161937	16	Exit Section	EA	\$ 907.00	24%	\$ 689.32
161938	16	Straight Section	EA	\$ 408.00	24%	\$ 310.08
161939	16	Left Curve Section	EA	\$ 408.00	24%	\$ 310.08
161940	16	Right Curve Section	EA	\$ 408.00	24%	\$ 310.08
162417	16	Rain Wheel Panel-Gray	EA	\$ 1,516.00	24%	\$ 1,152.16
162520	16	Handrail Assy 30" Lg	EA	\$ 638.00	24%	\$ 484.88
162546	16	Attachment Rail 38 13/16"	EA	\$ 306.00	24%	\$ 232.56
162562	16	Attachment Rail 39 1/8"Lg	EA	\$ 228.00	24%	\$ 173.28
162590	16	Cross Bar 45 3/16"(Left)	EA	\$ 483.00	24%	\$ 367.08
162592	16	Cross Bar 45 3/16"(Right)	EA	\$ 483.00	24%	\$ 367.08
162618	16	Entrance Arch Ass'Y	EA	\$ 672.00	24%	\$ 510.72
162672	16	Hdw Comp Transfer Point	EA	\$ 40.00	24%	\$ 30.40
162675	16	Hdw Comp 90Deg Funnel Bdg	EA	\$ 210.00	24%	\$ 159.60
162679	16	Hdw Comp 12082	EA	\$ 54.00	24%	\$ 41.04
162696	16	Hdw-Wildslide Exit Sec	EA	\$ 7.90	24%	\$ 6.00
162697	16	Hdw-Wildslide Sections	EA	\$ 5.14	24%	\$ 3.90
162699	16	Hdw-Wildslide Exit Sec	EA	\$ 14.00	24%	\$ 10.64
162700	16	Hdw-Wildslide Sections	EA	\$ 8.60	24%	\$ 6.53
162759	16	Hdw Comp 18005,18045	EA	\$ 100.00	24%	\$ 76.00
162779	16	Swedged Extention 29"Lg	EA	\$ 24.00	24%	\$ 18.24
162783	16	Hardware 18007,18017-19	EA	\$ 274.00	24%	\$ 208.24
162785	16	P/S Arch Bridge Hdw	EA	\$ 86.00	24%	\$ 65.36
162796	16	P/S 2'& 3'Access Link Hdw	EA	\$ 54.00	24%	\$ 41.04
162818	16	Hdw Comp 18090	EA	\$ 94.00	24%	\$ 71.44
162964	16	Nylon Locking Collar	EA	\$ 0.96	24%	\$ 0.72
162987	16	Hdw-Saddlemate Mount	EA	\$ 9.40	24%	\$ 7.14
163097	16	Handrail Assy 115"Lg	EA	\$ 1,300.00	24%	\$ 988.00
163101	16	Handrail Assy 58 1/2"Lg	EA	\$ 925.00	24%	\$ 703.00
163115	16	Molded Swing Seat-Black	EA	\$ 87.00	24%	\$ 66.12
163123	16	Handrail Assy (Arch Brdg)	EA	\$ 1,627.00	24%	\$ 1,236.52
163191	16	3'-0"Handrail 96 3/4"Lg	EA	\$ 313.00	24%	\$ 237.88
163235	16	Steering Wheel Assembly	EA	\$ 172.00	24%	\$ 130.72
163277	16	Racetime Steering Wheel	EA	\$ 184.00	24%	\$ 139.84
163307	16	49"Sq Punched Steel Deck	EA	\$ 1,053.00	24%	\$ 800.28
163317	16	Punched Triangle Deck	EA	\$ 652.00	24%	\$ 495.52
163335	16	6"Stepped Platform	EA	\$ 784.00	24%	\$ 595.84
163338	16	12"Stepped Platform	EA	\$ 804.00	24%	\$ 611.04

GAMETIME PLAY EQUIPMENT

Part No.	Part Group	Item Description	Unit	Commercial Price	USC Disc	USC Net Price
163360	16	Diamond Deck	EA	\$ 1,291.00	24%	\$ 981.16
163420	16	Entry Archway	EA	\$ 552.00	24%	\$ 419.52
163452	16	1/2"Partition Sex Nut	EA	\$ 9.40	24%	\$ 7.14
163473	16	Bottom Plate 12" X 14"Blk	EA	\$ 87.00	24%	\$ 66.12
163519	16	Panel Attachment-Gray Stl	EA	\$ 24.00	24%	\$ 18.24
163635	16	Oset Archway 66 3/8"Lg	EA	\$ 466.00	24%	\$ 354.16
163940	16	Crawl Tube Panel 30"P/S+	EA	\$ 279.00	24%	\$ 212.04
164036	16	Hdw-Wave Climber	EA	\$ 20.00	24%	\$ 15.20
164086	16	Hdw-Toad Stool Climber	EA	\$ 20.00	24%	\$ 15.20
164136	16	Hdw-Megarock	EA	\$ 25.00	24%	\$ 19.00
164200	16	Rung Enclosure	EA	\$ 534.00	24%	\$ 405.84
164395	16	Footboard 39 15/16"Lg	EA	\$ 384.00	24%	\$ 291.84
164531	16	Attachment Rail	EA	\$ 195.00	24%	\$ 148.20
164569	16	Attach Rail 38 5/16"Lg	EA	\$ 198.00	24%	\$ 150.48
164592	16	4'Transfer Handrail 102"	EA	\$ 368.00	24%	\$ 279.68
164609	16	3'Transfer Handrail 90"Lg	EA	\$ 334.00	24%	\$ 253.84
164649	16	Entrance Arch Ass'Y	EA	\$ 511.00	24%	\$ 388.36
164705	16	Hdw-Overhead Climbers	EA	\$ 14.00	24%	\$ 10.64
164720	16	Ladder Assy 105 11/16"Lg	EA	\$ 375.00	24%	\$ 285.00
164746	16	Hdw Comp 10067E,10068E	EA	\$ 252.00	24%	\$ 191.52
164819	16	Rung Enclosure 44 5/16"Wd	EA	\$ 557.00	24%	\$ 423.32
164867	16	Hdw-Discovery Panel	EA	\$ 11.70	24%	\$ 8.89
164882	16	Enclosure Hardware	EA	\$ 5.90	24%	\$ 4.48
165096	16	Hdw-Bubble Panel	EA	\$ 13.70	24%	\$ 10.41
165124	16	Hdw-Interactive Panel	EA	\$ 32.00	24%	\$ 24.32
165248	16	Hdw-Steering Wheel Encl	EA	\$ 11.40	24%	\$ 8.66
165250	16	Volcano Top W/O Lip	EA	\$ 1,142.00	24%	\$ 867.92
165251	16	Volcano Middle	EA	\$ 919.00	24%	\$ 698.44
165252	16	Volcano Base 6'Att	EA	\$ 1,103.00	24%	\$ 838.28
165258	16	Hdw-Racetime Panel	EA	\$ 122.00	24%	\$ 92.72
165273	16	Funnel Assy 44 1/16"Lg	EA	\$ 255.00	24%	\$ 193.80
165439	16	D Ring 38 5/16"Lg	EA	\$ 219.00	24%	\$ 166.44
165441	16	Mounting Tab	EA	\$ 27.00	24%	\$ 20.52
165605	16	Cross Bar Support-Left	EA	\$ 369.00	24%	\$ 280.44
165611	16	Cross Bar Support-Right	EA	\$ 369.00	24%	\$ 280.44
165612	16	Hdw-Bigfoot Slide	EA	\$ 64.00	24%	\$ 48.64
165670	16	Upright Tab-C/O	EA	\$ 15.70	24%	\$ 11.93
165681	16	Handhold Assy 38 5/16"Lg	EA	\$ 179.00	24%	\$ 136.04
165720	16	Hdw-Wildslide Exit	EA	\$ 12.40	24%	\$ 9.42
165721	16	Hdw-Wildslide Section	EA	\$ 9.70	24%	\$ 7.37
165752	16	Hdw-Access Pkg	EA	\$ 16.40	24%	\$ 12.46
165785	16	D Ring Assy	EA	\$ 207.00	24%	\$ 157.32
165837	16	Handhold Assy 72 1/4"Lg	EA	\$ 225.00	24%	\$ 171.00
165840	16	Hdw Enclosure Panel	EA	\$ 27.00	24%	\$ 20.52

GAMETIME PLAY EQUIPMENT

Part No.	Part Group	Item Description	Unit	Commercial Price	USC Disc	USC Net Price
165894	16	Molded Grip #1	EA	\$ 21.00	24%	\$ 15.96
165895	16	Molded Grip #2	EA	\$ 21.00	24%	\$ 15.96
165896	16	Molded Grip #3	EA	\$ 21.00	24%	\$ 15.96
165897	16	Molded Grip #4	EA	\$ 21.00	24%	\$ 15.96
165931	16	Hdw Comp	EA	\$ 3.51	24%	\$ 2.66
165976	16	Hdw-Cargo Net Wall-Single	EA	\$ 80.00	24%	\$ 60.80
165982	16	Hdw-Dragon	EA	\$ 57.00	24%	\$ 43.32
166005	16	Hdw-Tunnel-Up	EA	\$ 146.00	24%	\$ 110.96
166014	16	Hdw-Transfer Point	EA	\$ 49.00	24%	\$ 37.24
166069	16	Hdw-Access Attachment	EA	\$ 14.10	24%	\$ 10.71
166082	16	Adaptive Swing	EA	\$ 373.00	24%	\$ 283.48
166126	16	Hdw-3'Transfer Platform	EA	\$ 63.00	24%	\$ 47.88
166176	16	Chin Bar 41 7/8"Lg	EA	\$ 113.00	24%	\$ 85.88
166180	16	Mounting Tab	EA	\$ 36.00	24%	\$ 27.36
166210	16	Attachment Rail 3 9/16"Wd	EA	\$ 159.00	24%	\$ 120.84
166263	16	Hdw-Tot Slide	EA	\$ 19.00	24%	\$ 14.44
166305	16	Hdw-Enclosure-Metal	EA	\$ 8.60	24%	\$ 6.53
166352	16	Hdw-Stepped Platform	EA	\$ 235.00	24%	\$ 178.60
166365	16	90Deg Tube W/45*Rd Holes	EA	\$ 663.00	24%	\$ 503.88
166394	16	Hdw-Suspension Bridge	EA	\$ 164.00	24%	\$ 124.64
166402	16	Punched Step Platform	EA	\$ 1,553.00	24%	\$ 1,180.28
166494	16	Telescope Assy	EA	\$ 807.00	24%	\$ 613.32
166496	16	1"Od Nylon Bushing	EA	\$ 0.48	24%	\$ 0.36
166498	16	S.S.Shoulder Screw	EA	\$ 11.70	24%	\$ 8.89
166507	16	2'Strut Assy 50 13/16"Lg	EA	\$ 147.00	24%	\$ 111.72
166527	16	Attachment Grate 48"	EA	\$ 606.00	24%	\$ 460.56
166556	16	Attachment Plate 6 5/16"	EA	\$ 32.00	24%	\$ 24.32
166563	16	Crossbar Entry Assy	EA	\$ 331.00	24%	\$ 251.56
166572	16	Footbuck 30 1/16"Lg Black	EA	\$ 71.00	24%	\$ 53.96
166683	70	#H170 Clevis 2 1/8"Lg	EA	\$ 6.70	3%	\$ 6.49
166691	16	Formed Plate	EA	\$ 35.00	24%	\$ 26.60
166765	16	Volcano Top W/Lip	EA	\$ 1,142.00	24%	\$ 867.92
166771	16	Volcano Middle	EA	\$ 920.00	24%	\$ 699.20
166793	16	49"Crawl Tube W/Round Spy	EA	\$ 779.00	24%	\$ 592.04
166794	16	49" Tube Sec W/Round Spy	EA	\$ 779.00	24%	\$ 592.04
166795	16	24"Ct 30"Dia W/Round Spy	EA	\$ 548.00	24%	\$ 416.48
166798	16	24"Sec 30"Dia W/Round Spy	EA	\$ 548.00	24%	\$ 416.48
166799	16	30Deg Elbow W/Round Spy	EA	\$ 574.00	24%	\$ 436.24
166802	16	Hdw-Swivel Meister	EA	\$ 807.00	24%	\$ 613.32
166881	16	Hdw-Adaptive Swing	EA	\$ 66.00	24%	\$ 50.16
166891	16	#80 Chain 71"Lg-51 Links	EA	\$ 36.00	24%	\$ 27.36
166892	16	#80 Chain 63"Lg-46 Links	EA	\$ 32.00	24%	\$ 24.32
166894	16	Lava Handhold Assy	EA	\$ 191.00	24%	\$ 145.16
166911	16	Hdw-Volcano	EA	\$ 187.00	24%	\$ 142.12

GAMETIME PLAY EQUIPMENT

Part No.	Part Group	Item Description	Unit	Commercial Price	USC Disc	USC Net Price
166912	16	Hdw-Volcano	EA	\$ 252.00	24%	\$ 191.52
166921	16	#80 Chain 94"Lg- 68Lk	EA	\$ 45.00	24%	\$ 34.20
166922	16	#80 Chain 23 13/16"-17Lk	EA	\$ 15.00	24%	\$ 11.40
166924	16	Hdw-Adaptive Swing	EA	\$ 154.00	24%	\$ 117.04
166937	16	Hdw-Sky-Hi Spiral Slide	EA	\$ 156.00	24%	\$ 118.56
166987	16	Mounting Tab 8 9/16"Lg	EA	\$ 31.00	24%	\$ 23.56
167013	16	Footbuck Assy 18 11/16"Bk	EA	\$ 67.00	24%	\$ 50.92
167017	16	15" Tire 26 1/2"Od	EA	\$ 674.00	24%	\$ 512.24
167049	16	Hdw-Rock Wall Climber	EA	\$ 50.00	24%	\$ 38.00
167111	16	Adaptive Swing Safety Blt	EA	\$ 201.00	24%	\$ 152.76
167124	16	Skywheel Bushing	EA	\$ 24.00	24%	\$ 18.24
167161	16	Hdw-Adap Swing Safety Blt	EA	\$ 18.00	24%	\$ 13.68
167191	16	1.029"Extension 25 1/4"Lg	EA	\$ 20.00	24%	\$ 15.20
167192	16	1"Lw Extension 31 1/4"Lg	EA	\$ 24.00	24%	\$ 18.24
167193	16	1 1/4" Ext 31 1/4"Lg	EA	\$ 29.00	24%	\$ 22.04
167194	16	1 1/2" Ext 25 1/4"Lg	EA	\$ 35.00	24%	\$ 26.60
167196	16	3 1/2"Exten 25 1/4"Lg	EA	\$ 124.00	24%	\$ 94.24
167197	16	4" Extension 31 1/4"Lg	EA	\$ 147.00	24%	\$ 111.72
167322	16	Hdw-Transfer Platform	EA	\$ 51.00	24%	\$ 38.76
167359	16	Hdw-Swing Seat	EA	\$ 38.00	24%	\$ 28.88
167374	16	Tool Kit(Torx Bit) Plus	EA	\$ 73.00	24%	\$ 55.48
167417	16	1.315"Extension Pkg	EA	\$ 10.00	24%	\$ 7.60
167418	16	1.660"Extension Pkg	EA	\$ 10.00	24%	\$ 7.60
167419	16	1.900"Extension Hdw	EA	\$ 8.50	24%	\$ 6.46
167420	16	2.375"Extension Pkg	EA	\$ 9.90	24%	\$ 7.52
167422	16	3.500"Extension Hdw	EA	\$ 8.60	24%	\$ 6.53
167423	16	5.000"Extension Pkg	EA	\$ 10.40	24%	\$ 7.90
167424	16	5"Upright Plate	EA	\$ 18.00	24%	\$ 13.68
167427	16	3"Upright Plate	EA	\$ 18.00	24%	\$ 13.68
167451	16	Safe-T-Grip Chn 94 15/16"	EA	\$ 323.00	24%	\$ 245.48
167523	16	Hdw-Stepped Platform	EA	\$ 44.00	24%	\$ 33.44
167524	16	Hdw-4'Transfer Platform	EA	\$ 75.00	24%	\$ 57.00
168136	16	Wild Slide Exit Section	EA	\$ 595.00	24%	\$ 452.20
168149	16	135Deg Spiral Section	EA	\$ 699.00	24%	\$ 531.24
168188	16	Mount Bkt Assy 4 1/2" Blk	EA	\$ 34.00	24%	\$ 25.84
168262	16	F5 Spiral Slide	EA	\$ 2,488.00	24%	\$ 1,890.88
168284	16	2-5 Age Appropriate Sticker	EA	\$ 3.99	24%	\$ 3.03
168285	16	5-12 Age Appropriate Sticker	EA	\$ 4.37	24%	\$ 3.32
168290	16	Wild Slide Entrance Sec	EA	\$ 1,205.00	24%	\$ 915.80
168449	16	1/4"X3/4"Alum Drive Rivet	EA	\$ 1.03	24%	\$ 0.78
168450	16	DbI Slide Entrance-Left	EA	\$ 1,211.00	24%	\$ 920.36
168463	16	F5 Spiral Slide Hood	EA	\$ 791.00	24%	\$ 601.16
168470	16	Support Pipe 31 3/4"Lg	EA	\$ 58.00	24%	\$ 44.08
168521	16	Hdw-Spiral Section	EA	\$ 11.70	24%	\$ 8.89

GAMETIME PLAY EQUIPMENT

Part No.	Part Group	Item Description	Unit	Commercial Price	USC Disc't	USC Net Price
168536	16	Hdw-Entrance Section	EA	\$ 14.50	24%	\$ 11.02
168537	16	Hdw-Db'l Entrance Section	EA	\$ 92.00	24%	\$ 69.92
168547	16	Db'l Slide Entrance-Right	EA	\$ 1,211.00	24%	\$ 920.36
168569	16	Hdw-F5 Spiral Slide	EA	\$ 69.00	24%	\$ 52.44
168570	16	Hdw-F5 Spiral Slide	EA	\$ 69.00	24%	\$ 52.44
168576	16	Truck Assy	EA	\$ 731.00	24%	\$ 555.56
168601	16	Ground Socket 38 5/8" Gry	EA	\$ 185.00	24%	\$ 140.60
168620	16	Step Rung 37 1/2"Lg	EA	\$ 188.00	24%	\$ 142.88
168622	16	3"Sw Toprail 144"Lg	EA	\$ 447.00	24%	\$ 339.72
168652	16	3' Support 64 13/16"Lg	EA	\$ 144.00	24%	\$ 109.44
168654	16	4' Support 76 13/16"Lg	EA	\$ 162.00	24%	\$ 123.12
168660	16	Rung Support 44 5/16"Lg	EA	\$ 210.00	24%	\$ 159.60
168732	16	Hdw-Entrance Section	EA	\$ 16.00	24%	\$ 12.16
168777	16	Hdw-F5 Spiral Slide	EA	\$ 67.00	24%	\$ 50.92
168860	16	Rung Support 53 1/2"Lg	EA	\$ 174.00	24%	\$ 132.24
169163	16	2/5-5/12 Age Appropriate	EA	\$ 4.37	24%	\$ 3.32
169182	16	Metal Hood Assy 43 15/16"	EA	\$ 308.00	24%	\$ 234.08
169211	16	Hdw-F5 Spiral Slide	EA	\$ 74.00	24%	\$ 56.24
169214	16	Guard Plate 6 1/8X 3 7/8"	EA	\$ 38.00	24%	\$ 28.88
169231	16	Thrust Bearing 2.063"Dia	EA	\$ 142.00	24%	\$ 107.92
169238	16	Flat Wall Top	EA	\$ 566.00	24%	\$ 430.16
169244	16	Half Round Top	EA	\$ 813.00	24%	\$ 617.88
169245	16	Half Round Bottom	EA	\$ 770.00	24%	\$ 585.20
169289	44	Window Housing-Yellow	EA	\$ 10.30	3%	\$ 9.99
169299	16	Flat Mirror	EA	\$ 86.00	24%	\$ 65.36
169308	16	Rubber Boot	EA	\$ 76.00	24%	\$ 57.76
169331	16	Cap-Yellow	EA	\$ 0.75	24%	\$ 0.57
169416	16	Single Gizmo Panel	EA	\$ 143.00	24%	\$ 108.68
169446	16	Collar 2"Dia 304 S.S.	EA	\$ 29.00	24%	\$ 22.04
169447	16	Skywheel Assy	EA	\$ 290.00	24%	\$ 220.40
169451	16	Spring Pin	EA	\$ 3.28	24%	\$ 2.49
169478	16	Upper Ring Assy 58 1/8"	EA	\$ 204.00	24%	\$ 155.04
169532	16	Formed Tab	EA	\$ 17.30	24%	\$ 13.14
169533	16	Wallcano Cap	EA	\$ 67.00	24%	\$ 50.92
169535	16	Strut 124 3/16"Lg	EA	\$ 314.00	24%	\$ 238.64
169560	16	Cosmix Climber-8'	EA	\$ 845.00	24%	\$ 642.20
169583	16	Skywheel Toprail 100 1/2"	EA	\$ 809.00	24%	\$ 614.84
169598	16	Coated Chain 70 3/4"-Gray	EA	\$ 236.00	24%	\$ 179.36
169605	16	Coated Chain 73 1/2"-Gray	EA	\$ 238.00	24%	\$ 180.88
169646	16	Bracket Assy 38 5/8"Lg	EA	\$ 216.00	24%	\$ 164.16
169651	16	Attach Rail 123 11/16"Lg	EA	\$ 286.00	24%	\$ 217.36
169690	16	Hdw-Gizmo Panel	EA	\$ 17.00	24%	\$ 12.92
169694	16	Answer Wheel W/Graphics	EA	\$ 215.00	24%	\$ 163.40
169695	16	Maze Assy	EA	\$ 145.00	24%	\$ 110.20

GAMETIME PLAY EQUIPMENT

Part No.	Part Group	Item Description	Unit	Commercial Price	USC Disc	USC Net Price
169696	16	Echo Chamber Assy	EA	\$ 93.00	24%	\$ 70.68
169702	16	Formed Tab	EA	\$ 29.00	24%	\$ 22.04
169926	16	Formed Tab	EA	\$ 17.30	24%	\$ 13.14
176031	16	Footboard 19 3/16"Lg	EA	\$ 279.00	24%	\$ 212.04
176053	16	Handrail Assy 41 15/16"Lg	EA	\$ 482.00	24%	\$ 366.32
176057	16	Handrail Assy 34 5/8"Lg	EA	\$ 427.00	24%	\$ 324.52
176074	16	Handrail Assy 35 11/16"Lg	EA	\$ 482.00	24%	\$ 366.32
176078	16	Handrail Assy 34 5/8"Lg	EA	\$ 440.00	24%	\$ 334.40
176082	16	Handrail Assy 40 15/16"Lg	EA	\$ 475.00	24%	\$ 361.00
176103	16	Platform Assy 41 3/4"Lg	EA	\$ 551.00	24%	\$ 418.76
176107	16	Coated Platform 41 3/4"	EA	\$ 828.00	24%	\$ 629.28
176116	16	"C" Spring (Black)	EA	\$ 284.00	24%	\$ 215.84
176124	16	Hdw-"C"Spring Loose Fill	EA	\$ 3.51	24%	\$ 2.66
176139	16	Bearing	EA	\$ 211.00	24%	\$ 160.36
176141	16	Giant Wave Climber	EA	\$ 1,126.00	24%	\$ 855.76
176154	16	6'Zip Wave Slide	EA	\$ 1,397.00	24%	\$ 1,061.72
176155	16	Cosmix Link	EA	\$ 845.00	24%	\$ 642.20
176156	16	Zip Powerscape Hood 39.5"	EA	\$ 547.00	24%	\$ 415.72
176157	16	Zip Primetime Hood 28 5/8	EA	\$ 494.00	24%	\$ 375.44
176166	16	Double Powerscape Hood	EA	\$ 540.00	24%	\$ 410.40
176170	16	Rung Encl Panel 41 3/4"Wd	EA	\$ 394.00	24%	\$ 299.44
176171	16	Rung Encl Panel 31 1/8"Wd	EA	\$ 330.00	24%	\$ 250.80
176177	16	Double Primetime Hood	EA	\$ 524.00	24%	\$ 398.24
176186	16	4'-0" Zip Slide	EA	\$ 1,017.00	24%	\$ 772.92
176187	16	5'-0" Zip Slide	EA	\$ 1,206.00	24%	\$ 916.56
176188	16	4'Double Zip Slide	EA	\$ 1,437.00	24%	\$ 1,092.12
176189	16	5'Double Zip Slide	EA	\$ 1,719.00	24%	\$ 1,306.44
176252	16	Regrind Playcurb-Blk 12"	EA	\$ 72.00	24%	\$ 54.72
176264	16	Panel Cap-Black	EA	\$ 24.00	24%	\$ 18.24
176318	49	#80 Chain 44 1/8"(32Link)	EA	\$ 14.90	16%	\$ 12.51
176364	16	Mini Pod	EA	\$ 105.00	24%	\$ 79.80
176373	16	Chinning Bar 44 9/16"Lg	EA	\$ 124.00	24%	\$ 94.24
176384	16	Footbuck Assy 34 3/8"Lg	EA	\$ 131.00	24%	\$ 99.56
176385	16	Footbuck Assy 32 1/8"Lg	EA	\$ 128.00	24%	\$ 97.28
176387	16	Hdw-Zip Slide	EA	\$ 20.00	24%	\$ 15.20
176399	16	3'-0" Zip Slide	EA	\$ 769.00	24%	\$ 584.44
176400	16	3'-0" Curved Zip Slide	EA	\$ 1,016.00	24%	\$ 772.16
176401	16	3'-0" Rumble & Roll Slide	EA	\$ 1,128.00	24%	\$ 857.28
176405	16	Hdw-Double Zip Slide	EA	\$ 27.00	24%	\$ 20.52
176406	16	Hdw-Dbl Wave Zip Slide	EA	\$ 53.00	24%	\$ 40.28
176407	16	Hdw-Double Zip Slide	EA	\$ 29.00	24%	\$ 22.04
176409	16	Mounting Bkt Assy-Black	EA	\$ 38.00	24%	\$ 28.88
176414	16	Steering Wheel Assy	EA	\$ 184.00	24%	\$ 139.84
176415	16	Hdw-Rung Encl	EA	\$ 69.00	24%	\$ 52.44

GAMETIME PLAY EQUIPMENT

Part No.	Part Group	Item Description	Unit	Commercial Price	USC Disc	USC Net Price
176416	16	Hdw-Rung Encl W/Wheel	EA	\$ 43.00	24%	\$ 32.68
176441	16	Rubber Plug-Black	EA	\$ 11.70	24%	\$ 8.89
176444	16	Hdw-Mini Pod	EA	\$ 19.00	24%	\$ 14.44
176453	16	Connection Sleeve	EA	\$ 54.00	24%	\$ 41.04
176511	16	Mini Pod Hanger 79 7/16"	EA	\$ 208.00	24%	\$ 158.08
176516	16	Hdw-Buck-A-Bout	EA	\$ 93.00	24%	\$ 70.68
176572	16	Hdw-Slide	EA	\$ 34.00	24%	\$ 25.84
176573	16	Hdw-Slide	EA	\$ 33.00	24%	\$ 25.08
176575	16	Hdw-Slide	EA	\$ 51.00	24%	\$ 38.76
176659	16	Support Assy 44 5/8"Lg	EA	\$ 169.00	24%	\$ 128.44
176689	16	8'Single Zip Slide	EA	\$ 2,019.00	24%	\$ 1,534.44
176960	16	4-Way Crawl Tube	EA	\$ 1,254.00	24%	\$ 953.04
177006	16	Hdw-Swivel Meister	EA	\$ 478.00	24%	\$ 363.28
177009	16	Hdw-Handhold/Kickplate	EA	\$ 26.00	24%	\$ 19.76
177029	16	Crawl Tube Panel	EA	\$ 272.00	24%	\$ 206.72
177159	16	Support Pipe Assy 91 7/16	EA	\$ 235.00	24%	\$ 178.60
177171	16	Hdw-Zip Slide	EA	\$ 48.00	24%	\$ 36.48
177207	16	Handhold Assy 32 1/2"Lg	EA	\$ 118.00	24%	\$ 89.68
177218	16	Loose Fill Mount 30 1/4Bk	EA	\$ 212.00	24%	\$ 161.12
177221	16	Swivel Meister Casting	EA	\$ 25.00	24%	\$ 19.00
177276	16	Single Roof	EA	\$ 463.00	24%	\$ 351.88
177429	16	Add-A-Roof Arch Alum P/T	EA	\$ 620.00	24%	\$ 471.20
177574	16	Train Whistle Assy	EA	\$ 585.00	24%	\$ 444.60
177632	16	Single Megarock W/O Hole	EA	\$ 3,439.00	24%	\$ 2,613.64
177720	16	Shovel Casting Drill	EA	\$ 108.00	24%	\$ 82.08
177721	16	Pendulum Assy	EA	\$ 18.00	24%	\$ 13.68
177723	16	#80 Chain 32 3/8"-23Links	EA	\$ 18.00	24%	\$ 13.68
177724	16	Smashed Pipe 20 9/16"Lg	EA	\$ 12.10	24%	\$ 9.19
177823	16	S.S.Chain Net 68"Lg	EA	\$ 844.00	24%	\$ 641.44
177852	16	S.S.Chain Net 82 7/16"Lg	EA	\$ 751.00	24%	\$ 570.76
177923	16	Small Udu	EA	\$ 220.00	24%	\$ 167.20
177924	16	Large Udu	EA	\$ 235.00	24%	\$ 178.60
177925	16	Ashiko	EA	\$ 353.00	24%	\$ 268.28
177926	16	Djembe	EA	\$ 331.00	24%	\$ 251.56
177948	16	Long Grill 40 3/8"Lg	EA	\$ 164.00	24%	\$ 124.64
177952	16	Short Grill 17 5/16"Lg	EA	\$ 103.00	24%	\$ 78.28
177954	16	Bongos	EA	\$ 184.00	24%	\$ 139.84
177989	16	#50 S.S.Chain 25 5/8"Lg	EA	\$ 24.00	24%	\$ 18.24
177990	16	#50 S.S.Chain 87"Lg	EA	\$ 85.00	24%	\$ 64.60
177991	16	#50 S.S.Chain 63"Lg	EA	\$ 66.00	24%	\$ 50.16
177993	16	#50 S.S.Chain 65"Lg	EA	\$ 62.00	24%	\$ 47.12
177994	16	#50 S.S.Chain 46 3/8"Lg	EA	\$ 51.00	24%	\$ 38.76
177997	16	#50 S.S.Chain 71"Lg	EA	\$ 61.00	24%	\$ 46.36
177998	16	#50 S.S.Chain 68"Lg	EA	\$ 59.00	24%	\$ 44.84

GAMETIME PLAY EQUIPMENT

Part No.	Part Group	Item Description	Unit	Commercial Price	USC Disc	USC Net Price
177999	16	#50 S.S.Chain 94"Lg	EA	\$ 79.00	24%	\$ 60.04
178037	16	Calabazo	EA	\$ 266.00	24%	\$ 202.16
178042	16	Scraper-Beige	EA	\$ 16.00	24%	\$ 12.16
178044	16	Punched Pipe 41 3/4"Lg	EA	\$ 97.00	24%	\$ 73.72
178050	16	Support Bar 41 3/16"Lg	EA	\$ 105.00	24%	\$ 79.80
178052	16	Scraper Bar 5 1/16"Lg	EA	\$ 34.00	24%	\$ 25.84
178075	16	Long Grill W/Tabs 40 3/8"	EA	\$ 185.00	24%	\$ 140.60
178078	16	Short Grill 21 1/2"Lg	EA	\$ 124.00	24%	\$ 94.24
178084	16	Megahorn	EA	\$ 205.00	24%	\$ 155.80
178129	16	Gt Jams Playbook Qty-1	EA	\$ 25.00	24%	\$ 19.00
178187	16	Triton Pod	EA	\$ 583.00	24%	\$ 443.08
178222	16	Heliocentrix Top Net	EA	\$ 2,728.00	24%	\$ 2,073.28
178223	16	Heliocentrix Btm Net	EA	\$ 8,417.00	24%	\$ 6,396.92
178242	16	Heliocentrix Btm Net	EA	\$ 8,532.00	24%	\$ 6,484.32
178317	16	Ball Cup	EA	\$ 203.00	24%	\$ 154.28
178343	16	Seat Latch	EA	\$ 85.00	24%	\$ 64.60
178393	16	C'Sink Plate 5 1/2"Lg	EA	\$ 35.00	24%	\$ 26.60
178422	16	Mid Casting	EA	\$ 93.00	24%	\$ 70.68
178463	16	Hdw-Cargo Net Wall	EA	\$ 35.00	24%	\$ 26.60
178464	16	Hdw-Cargo Net Wall	EA	\$ 57.00	24%	\$ 43.32
178465	16	Hdw-Cargo Net Wall	EA	\$ 31.00	24%	\$ 23.56
178478	16	1"Dia Thrust Bearing	EA	\$ 8.60	24%	\$ 6.53
178490	16	Triton Topper	EA	\$ 276.00	24%	\$ 209.76
178509	16	Spacer Bar 93 5/8"Cut	EA	\$ 76.00	24%	\$ 57.76
178531	16	Pendulum Assy	EA	\$ 20.00	24%	\$ 15.20
178612	16	Extra Hardware Ps+	EA	\$ 44.00	24%	\$ 33.44
178613	16	Extra Hardware Pt/Xscape	EA	\$ 39.00	24%	\$ 29.64
178616	16	Formed Frame 49 3/4"Lg	EA	\$ 197.00	24%	\$ 149.72
178634	16	Hdw-Beat Club	EA	\$ 23.00	24%	\$ 17.48
178636	16	Rubber Shroud	EA	\$ 42.00	24%	\$ 31.92
178658	16	X-Pod Step	EA	\$ 251.00	24%	\$ 190.76
178661	16	Rubber Step	EA	\$ 170.00	24%	\$ 129.20
178669	16	Spring #Lc112P 03 S	EA	\$ 5.00	24%	\$ 3.80
178671	16	3/8"S.S.Rod 1 11/16"Lg	EA	\$ 3.94	24%	\$ 2.99
178675	16	Wall Topper	EA	\$ 290.00	24%	\$ 220.40
178749	85	Owner's Kit	EA	\$ 58.00	0%	\$ 58.00
178755	16	Hdw-Triangular Shroud	EA	\$ 52.00	24%	\$ 39.52
178767	16	3/8"S.S.Rod 2 1/8"Lg	EA	\$ 8.87	24%	\$ 6.74
178803	16	Zero G Chair	EA	\$ 689.00	24%	\$ 523.64
178807	16	#80 Chain 122 3/4"/88 Lk	EA	\$ 58.00	24%	\$ 44.08
178848	16	Owner'S Kit - Ps Plus	EA	\$ 70.00	24%	\$ 53.20
178849	16	Owner'S Kit - Xscape	EA	\$ 74.00	24%	\$ 56.24
178852	16	Owners Extra Hdw Ps Plus	EA	\$ 48.00	24%	\$ 36.48
178853	16	Owners Extra Hdw Primetim	EA	\$ 39.00	24%	\$ 29.64

GAMETIME PLAY EQUIPMENT

Part No.	Part Group	Item Description	Unit	Commercial Price	USC Disc	USC Net Price
178862	16	Zero G Chair	EA	\$ 680.00	24%	\$ 516.80
178864	16	Enclosure Assy 4 1/16"Wd	EA	\$ 98.00	24%	\$ 74.48
178866	16	#80 Chain 100 5/8"/72 Lk	EA	\$ 49.00	24%	\$ 37.24
178873	16	Handrail Assy 89 1/2"Lg	EA	\$ 297.00	24%	\$ 225.72
178909	16	Entry Archway 41 3/4"Wide	EA	\$ 623.00	24%	\$ 473.48
178931	16	Hdw-Transfer Platform	EA	\$ 51.00	24%	\$ 38.76
178936	16	Entry Archway 32 7/8"Wide	EA	\$ 472.00	24%	\$ 358.72
179013	16	Thunder Ring Assy	EA	\$ 571.00	24%	\$ 433.96
179015	16	Thunder Ring Assy	EA	\$ 242.00	24%	\$ 183.92
179020	16	Handrail Assy 27"	EA	\$ 449.00	24%	\$ 341.24
179025	16	Handrail Assy 41 1/4"	EA	\$ 614.00	24%	\$ 466.64
179087	16	Hdw-Tree Climber	EA	\$ 23.00	24%	\$ 17.48
179097	16	Hdw-Climber	EA	\$ 25.00	24%	\$ 19.00
179182	16	Hdw-Sign	EA	\$ 16.00	24%	\$ 12.16
179233	16	Hdw-Flip Slide	EA	\$ 65.00	24%	\$ 49.40
179244	16	Horiz Arm Assy 21 7/16"	EA	\$ 85.00	24%	\$ 64.60
179247	16	Left Arm Assy	EA	\$ 236.00	24%	\$ 179.36
179250	16	Hdw-Digger	EA	\$ 81.00	24%	\$ 61.56
179251	16	Hdw-Digger	EA	\$ 79.00	24%	\$ 60.04
179266	16	7/8"Dia Neoprene Washer	EA	\$ 0.75	24%	\$ 0.57
179390	16	1 1/2"Dia Spacer-Black	EA	\$ 13.70	24%	\$ 10.41
179398	16	Rockstep	EA	\$ 183.00	24%	\$ 139.08
179417	16	Footbuck Assy 34 1/2"-Blk	EA	\$ 138.00	24%	\$ 104.88
179493	16	Footbuck Assy 42"Lg	EA	\$ 119.00	24%	\$ 90.44
179497	16	Bolt Guard	EA	\$ 2.31	24%	\$ 1.75
179577	16	Plate 10"Lg	EA	\$ 20.00	24%	\$ 15.20
179581	45	Rubber Spring Assy	EA	\$ 1,156.00	0%	\$ 1,156.00
179702	16	Ramp Threshold 41 7/16"Lg	EA	\$ 154.00	24%	\$ 117.04
179776	16	Upright Assy 142 7/8"Lg	EA	\$ 448.00	24%	\$ 340.48
179780	16	1.029"Pipe 66 3/4"Lg	EA	\$ 33.00	24%	\$ 25.08
179787	16	Shade End Casting 2 7/8"D	EA	\$ 61.00	24%	\$ 46.36
179799	16	Chain Plug Insert	EA	\$ 5.30	24%	\$ 4.02
179814	16	Umbrella Brace 39"Lg	EA	\$ 229.00	24%	\$ 174.04
179818	16	Umbrella Arm 91 7/16"Lg	EA	\$ 387.00	24%	\$ 294.12
179887	16	Rock Step Cable 70 5/8"Lg	EA	\$ 345.00	24%	\$ 262.20
179909	16	Attachment Rail 42 3/8"Lg	EA	\$ 162.00	24%	\$ 123.12
179945	16	Discovery Table Seat	EA	\$ 138.00	24%	\$ 104.88
179948	16	Hardware Pkg Umbrella	EA	\$ 271.00	24%	\$ 205.96
200033	16	Footbuck 30 3/4"Lg-Black	EA	\$ 103.00	24%	\$ 78.28
200068	16	Hdw-Merry Musical	EA	\$ 267.00	24%	\$ 202.92
200132	16	Handrail Assy 27 1/2"Lg	EA	\$ 408.00	24%	\$ 310.08
200159	16	Attachment Rail 40 1/2"Lg	EA	\$ 149.00	24%	\$ 113.24
200195	16	Pendulum	EA	\$ 132.00	24%	\$ 100.32
200203	16	P/T Schooner Panel	EA	\$ 436.00	24%	\$ 331.36

GAMETIME PLAY EQUIPMENT

Part No.	Part Group	Item Description	Unit	Commercial Price	USC Disc	USC Net Price
200205	16	L-Bracket 2 1/2"Lg	EA	\$ 20.00	24%	\$ 15.20
200208	16	Xscape Pod Hanger 73 3/4"	EA	\$ 190.00	24%	\$ 144.40
200225	16	Hdw-Hanging Pod Link	EA	\$ 529.00	24%	\$ 402.04
200307	16	Climber Assy 72"Lg	EA	\$ 363.00	24%	\$ 275.88
200569	16	5" Alum End Cap	EA	\$ 31.00	24%	\$ 23.56
200614	16	Minipod Supt Assy 11 1/4"	EA	\$ 134.00	24%	\$ 101.84
200715	16	1/4"S.S.Anchor Shackle	EA	\$ 18.00	24%	\$ 13.68
200780	16	Triton Pod	EA	\$ 539.00	24%	\$ 409.64
200829	16	Hybrid Tool Kit Ps +	EA	\$ 78.00	24%	\$ 59.28
200830	16	Hybrid Tool Kit Pt	EA	\$ 72.00	24%	\$ 54.72
200911	16	Swaged Ext 35 1/16"Cut	EA	\$ 110.00	24%	\$ 83.60
201006	16	Rolled Pipe 74 1/2"Lg	EA	\$ 244.00	24%	\$ 185.44
201129	16	Bar W/Insert 8 1/2"Lg	EA	\$ 57.00	24%	\$ 43.32
201149	16	Clevis	EA	\$ 19.00	24%	\$ 14.44
201413	16	Leaf Spinner	EA	\$ 193.00	24%	\$ 146.68
201426	16	Attachment Pipe 20 9/16"	EA	\$ 12.70	24%	\$ 9.65
201459	16	Chinning Bar Assy 57 1/4"	EA	\$ 94.00	24%	\$ 71.44
201535	16	Upright Topper	EA	\$ 439.00	24%	\$ 333.64
201681	16	Hdw-Leaf Step	EA	\$ 39.00	24%	\$ 29.64
201685	16	Handhold Assy 39 1/8"Lg	EA	\$ 150.00	24%	\$ 114.00
201695	16	Leaf Bracket 11"Lg	EA	\$ 134.00	24%	\$ 101.84
201801	16	Wavy Support 102 3/8"Lg	EA	\$ 294.00	24%	\$ 223.44
201803	16	Swaged Pipe 43 11/16"Lg	EA	\$ 123.00	24%	\$ 93.48
201961	16	End Support 28 7/16-Beige	EA	\$ 97.00	24%	\$ 73.72
202137	16	Coated Platform 53 1/16"	EA	\$ 1,178.00	24%	\$ 895.28
202175	16	Barrier Rail 53 1/4"Lg	EA	\$ 628.00	24%	\$ 477.28
202179	16	Barrier Rail 47 1/16"Lg	EA	\$ 618.00	24%	\$ 469.68
202185	16	4-Way Crawl Tube-Brown	EA	\$ 1,254.00	24%	\$ 953.04
202187	16	Funnel Assy 44 1/16"-Brn	EA	\$ 216.00	24%	\$ 164.16
202319	16	Handhold Reverse 39"Lg	EA	\$ 165.00	24%	\$ 125.40
202323	16	Toprail 144 3/8"Lg-Brown	EA	\$ 624.00	24%	\$ 474.24
202623	16	D-Ring Assy 43 7/16"Lg	EA	\$ 173.00	24%	\$ 131.48
202632	16	Handle-Cardio Walker	EA	\$ 141.00	24%	\$ 107.16
202633	16	Crawl Tube Panel	EA	\$ 347.00	24%	\$ 263.72
202648	16	Ridge Climber	EA	\$ 484.00	24%	\$ 367.84
202699	16	Insect Base Assy-Black	EA	\$ 724.00	24%	\$ 550.24
202707	16	Footbuck Assy 28"Lg-Black	EA	\$ 86.00	24%	\$ 65.36
202990	16	Bracker Support 33 7/16"	EA	\$ 127.00	24%	\$ 96.52
203010	16	Mounting Bracket 21 1/2"	EA	\$ 92.00	24%	\$ 69.92
203182	16	Zoo Bar Assy	EA	\$ 366.00	24%	\$ 278.16
203316	16	Merry-Go-All Seat Section	EA	\$ 635.00	24%	\$ 482.60
203361	16	Ring Handle Assy 23 5/16"	EA	\$ 568.00	24%	\$ 431.68
203440	16	Hdw-Whirl'N Spin	EA	\$ 121.00	24%	\$ 91.96
203568	16	Alum Pin 1 5/8"Lg	EA	\$ 1.49	24%	\$ 1.13

GAMETIME PLAY EQUIPMENT

Part No.	Part Group	Item Description	Unit	Commercial Price	USC Disc	USC Net Price
203627	16	River Rock Climber	EA	\$ 1,314.00	24%	\$ 998.64
203801	16	Swirl Cap	EA	\$ 22.00	24%	\$ 16.72
203858	16	Single Zip Slide Hood	EA	\$ 519.00	24%	\$ 394.44
203861	16	Panel Attach True Lock-Mt	EA	\$ 25.00	24%	\$ 19.00
203863	16	Long Grill 39 5/16"Lg	EA	\$ 157.00	24%	\$ 119.32
203866	16	Short Grill 17 5/16"Lg	EA	\$ 115.00	24%	\$ 87.40
203871	16	Hdw-Ashiko & Djembe	EA	\$ 14.90	24%	\$ 11.32
203873	16	Mounting Bar 44"Lg	EA	\$ 106.00	24%	\$ 80.56
203879	16	Hdw-Ganza	EA	\$ 198.00	24%	\$ 150.48
204373	16	Hdw-Panel	EA	\$ 11.30	24%	\$ 8.58
204400	16	Enclosure Assy 44"Lg	EA	\$ 237.00	24%	\$ 180.12
204517	16	Hdw-Roof Extension	EA	\$ 4.70	24%	\$ 3.57
204595	16	Hdw-Ganza	EA	\$ 191.00	24%	\$ 145.16
204603	16	Enclosure Assy 42 3/8"Lg	EA	\$ 193.00	24%	\$ 146.68
204607	16	Ganza W/1 3/8"Hole	EA	\$ 180.00	24%	\$ 136.80
204611	16	Notched Pipe 44"Lg	EA	\$ 114.00	24%	\$ 86.64
204747	16	Base Assy W/Hyd Brake	EA	\$ 3,645.00	24%	\$ 2,770.20
204754	16	Platform Assy	EA	\$ 2,472.00	24%	\$ 1,878.72
204758	16	Short Crossbar 6 3/16"Lg	EA	\$ 43.00	24%	\$ 32.68
204761	16	Long Crossbar 40 1/8"Lg	EA	\$ 109.00	24%	\$ 82.84
204815	16	Hdw-River Rock Climber	EA	\$ 11.60	24%	\$ 8.81
204879	16	Footbuck Assy 40 1/16"Lg	EA	\$ 135.00	24%	\$ 102.60
204946	16	Post Cap-2 3/8"Dia	EA	\$ 44.00	24%	\$ 33.44
205169	16	Post Assy 39 1/2"Lg	EA	\$ 199.00	24%	\$ 151.24
205172	16	Post Assy 51 1/2"Lg	EA	\$ 234.00	24%	\$ 177.84
205185	16	Treadsafe Step Panel	EA	\$ 89.00	24%	\$ 67.64
205280	16	Use 209548 Swivel T W/Hdw	EA	\$ 87.00	24%	\$ 66.12
205282	16	Tool Kit(Torx Bit)Ps 2012	EA	\$ 77.00	24%	\$ 58.52
205283	16	Hybrid Tool Kit Ps 2012	EA	\$ 75.00	24%	\$ 57.00
205317	16	Ramp Trim Large	EA	\$ 147.00	24%	\$ 111.72
205318	16	Ramp Trim Small	EA	\$ 127.00	24%	\$ 96.52
205943	16	Chin Bar 44 13/16"Lg	EA	\$ 119.00	24%	\$ 90.44
205979	16	48Mm Replacement Bumper	EA	\$ 5.70	24%	\$ 4.33
205996	16	Hdw-Beat Club	EA	\$ 31.00	24%	\$ 23.56
206069	16	Hdw-Drum Circle	EA	\$ 476.00	24%	\$ 361.76
206216	16	Spring Assy-Black	EA	\$ 1,452.00	24%	\$ 1,103.52
206228	16	Fish Body Assy 101 7/8"	EA	\$ 1,277.00	24%	\$ 970.52
206241	16	Fish Tail Assy 73 1/2"Lg	EA	\$ 757.00	24%	\$ 575.32
206248	16	Fish Head Assy 84 11/16"	EA	\$ 866.00	24%	\$ 658.16
206260	16	Support Pipe 40 7/8"Lg	EA	\$ 119.00	24%	\$ 90.44
206261	16	Hdw-Clown Fish	EA	\$ 279.00	24%	\$ 212.04
206668	16	Rowing Machine Seat Repla	EA	\$ 72.00	24%	\$ 54.72
206699	16	3 1/2"Base Cover	EA	\$ 64.00	24%	\$ 48.64
207135	16	5/16"S.S.D Shackle	EA	\$ 41.00	24%	\$ 31.16

GAMETIME PLAY EQUIPMENT

Part No.	Part Group	Item Description	Unit	Commercial Price	USC Disc	USC Net Price
207645	16	Receptacle Slat 29 3/4"Lg	EA	\$ 62.00	24%	\$ 47.12
207646	16	Bench Slat 71 1/4"Lg	EA	\$ 127.00	24%	\$ 96.52
207692	16	Center Bench Brace	EA	\$ 46.00	24%	\$ 34.96
207693	16	Hardware Timbers Bench	EA	\$ 23.00	24%	\$ 17.48
207778	16	Seat C/O	EA	\$ 213.00	24%	\$ 161.88
207830	16	Handgrip 1 1/2"Dua Qitele	EA	\$ 6.80	24%	\$ 5.16
208490	16	Hex Topper	EA	\$ 87.00	24%	\$ 66.12
208758	16	Top Rail Assy 145 3/4" Lg	EA	\$ 737.00	24%	\$ 560.12
208806	16	3.5"(11Ga)Toprail 126"Lg	EA	\$ 399.00	24%	\$ 303.24
208960	16	Vine Pod Casting-Metallic	EA	\$ 93.00	24%	\$ 70.68
209075	16	Captain'S Chair Pad	EA	\$ 253.00	24%	\$ 192.28
209129	16	Socket Assy 6"Lg	EA	\$ 41.00	24%	\$ 31.16
209131	16	Formed Tab 6"Lg	EA	\$ 25.00	24%	\$ 19.00
209237	16	Swing Casting	EA	\$ 29.00	24%	\$ 22.04
209853	16	#50 Ststl Chain 21 1/16"	EA	\$ 32.00	24%	\$ 24.32
210978	16	Formed Tab	EA	\$ 47.00	24%	\$ 35.72
211395	16	Handhold Assy 32 1/2"Lg	EA	\$ 116.00	24%	\$ 88.16
211584	16	Sensory Wave Seat	EA	\$ 449.00	24%	\$ 341.24
211721	16	Expression Sw Caution Iii	EA	\$ 9.80	24%	\$ 7.44
211726	16	12"Hi Playgrnd Border 48"	EA	\$ 86.00	24%	\$ 65.36
212521	16	Hdw-1461 -2 3/8"Hanger Pk	EA	\$ 9.30	24%	\$ 7.06
212522	16	Hdw-1463 -5"Hanger Pkg	EA	\$ 12.50	24%	\$ 9.50
212788	16	Handhold W/Inserts-Met	EA	\$ 82.00	24%	\$ 62.32
212996	16	3.5" Alum Cap(Alum Uppt)	EA	\$ 27.00	24%	\$ 20.52
213227	16	Zip Seat/Rope 86 15/116"	EA	\$ 1,645.00	24%	\$ 1,250.20
213234	16	Sensory Dome Frame Shroud	EA	\$ 453.00	24%	\$ 344.28
213539	16	Swaged Pipe 21 7/8"Lg	EA	\$ 95.00	24%	\$ 72.20
213541	16	Footbuck 1 34 1/2"Lg	EA	\$ 212.00	24%	\$ 161.12
213546	16	Hdpe Step	EA	\$ 71.00	24%	\$ 53.96
213547	16	Hdpe Panel 1	EA	\$ 54.00	24%	\$ 41.04
213548	16	Hdpe Panel 2	EA	\$ 50.00	24%	\$ 38.00
213586	16	Socket 1 5 3/4"Lg	EA	\$ 170.00	24%	\$ 129.20
213590	16	Socket 2 5 3/4"Lg	EA	\$ 177.00	24%	\$ 134.52
213593	16	2-Way Socket 11 1/4"Lg	EA	\$ 301.00	24%	\$ 228.76
213600	16	Frame Assy 56 13/16"Lg	EA	\$ 1,456.00	24%	\$ 1,106.56
213846	16	Footbuck 2 34 1/2"Lg	EA	\$ 215.00	24%	\$ 163.40
213849	16	3"X 5" Footbuck 26"Lg	EA	\$ 247.00	24%	\$ 187.72
214326	16	Spacer Bar 20 9/16"Lg	EA	\$ 89.00	24%	\$ 67.64
214346	16	63006 #50 SS Chain 18 5/16" Lg	EA	\$ 19.00	24%	\$ 14.44
214350	16	Swing Casting-Metallic	EA	\$ 38.00	24%	\$ 28.88
300196	54	Tire Seat	EA	\$ 100.00	9%	\$ 91.00
304003	16	Exit Section 30" Dia	EA	\$ 939.00	24%	\$ 713.64
307354	16	Clear Bubble 33 7/8" Dia	EA	\$ 437.00	24%	\$ 332.12
800000	16	1/2 Anchor Bolt	EA	\$ 4.90	24%	\$ 3.72

GAMETIME PLAY EQUIPMENT

Part No.	Part Group	Item Description	Unit	Commercial Price	USC Disc	USC Net Price
800001	16	3/4 Anchor Bolt	EA	\$ 14.10	24%	\$ 10.71
800074	16	1/2"X2-3/4"Wedge Anchor	EA	\$ 7.40	24%	\$ 5.62
800206	16	5/16 X 1 3/4 Carriage Blt	EA	\$ 0.27	24%	\$ 0.20
800209	16	5/16"X1.5"Carr Bolt Ststl	EA	\$ 1.83	24%	\$ 1.39
800252	16	3/8 X 3/4 Car Bolt G-5	EA	\$ 0.43	24%	\$ 0.32
800253	16	3/8 X 1 Carr Bolt	EA	\$ 0.43	24%	\$ 0.32
800255	16	3/8 X 1-1/2 Carr Bolt	EA	\$ 0.50	24%	\$ 0.38
800256	16	3/8"X2"Car Bolt Gd 5 F/T	EA	\$ 0.65	24%	\$ 0.49
800257	16	3/8"X2" Carriage Bolt	EA	\$ 0.50	24%	\$ 0.38
800258	16	3/8 X 2-1/4 Carr Bolt	EA	\$ 0.50	24%	\$ 0.38
800260	16	3/8"X 2 3/4"Carr Bolt F/T	EA	\$ 0.58	24%	\$ 0.44
800261	16	3/8X3 Carr Bolt	EA	\$ 0.58	24%	\$ 0.44
800262	16	3/8 X 3 1/4 Carriage Bolt	EA	\$ 0.55	24%	\$ 0.41
800269	16	3/8" X 5" Carriage Bolt	EA	\$ 1.49	24%	\$ 1.13
800270	16	3/8"X 4"Carriage Bolt	EA	\$ 2.83	24%	\$ 2.15
800290	16	3/8"X 1 3/4"Carr Bolt	EA	\$ 0.65	24%	\$ 0.49
800307	16	7/16 X 2 Carr Bolt	EA	\$ 0.67	24%	\$ 0.50
800308	16	7/16 X 2-1/4 Carr Bolt	EA	\$ 1.42	24%	\$ 1.07
800309	16	7/16 X 2-1/2 Carr Bolt	EA	\$ 0.75	24%	\$ 0.57
800371	16	1/2"X5-1/2" Carriage Bolt	EA	\$ 1.62	24%	\$ 1.23
800374	16	1/2" X 6"Carriage Bolt	EA	\$ 2.19	24%	\$ 1.66
800376	16	1/2"X6-1/2" Carriage Bolt	EA	\$ 2.56	24%	\$ 1.94
800591	16	3/8"X4 1/8"Closed Eye Blt	EA	\$ 4.74	24%	\$ 3.60
800614	16	1/2"X2 1/2"Close Eye Bolt	EA	\$ 19.00	24%	\$ 14.44
800907	16	5/16 X 2 Hex Hd Bolt	EA	\$ 1.63	24%	\$ 1.23
800908	16	5/16 X 2 1/4"Hh Full Thd	EA	\$ 0.29	24%	\$ 0.22
800909	16	5/16 X 2-1/2 Hex Hd Bolt	EA	\$ 0.37	24%	\$ 0.28
800917	16	5/16"X 5"Hh W/7/8" Thd	EA	\$ 1.14	24%	\$ 0.86
800918	16	5/16"X 6"Hex Hd Bolt Sstl	EA	\$ 3.32	24%	\$ 2.52
801002	16	3/8" X 3/4" Hex Head Bolt	EA	\$ 0.91	24%	\$ 0.69
801003	16	3/8 X 1 Hex Hd Bolt	EA	\$ 0.91	24%	\$ 0.69
801004	16	3/8 X 1-1/4 Hex Hd Bolt	EA	\$ 0.36	24%	\$ 0.27
801005	16	3/8 X 1-1/2 Hex Hd Bolt	EA	\$ 0.58	24%	\$ 0.44
801006	16	3/8 X 1-3/4 Hex Hd Bolt	EA	\$ 0.58	24%	\$ 0.44
801007	16	3/8 X 2 Hex Hd Bolt	EA	\$ 0.43	24%	\$ 0.32
801009	16	3/8 X 2-1/2 Hex Hd Bolt	EA	\$ 0.50	24%	\$ 0.38
801010	16	3/8 X 2-3/4 Hex Hd Bolt	EA	\$ 0.65	24%	\$ 0.49
801011	16	3/8 X 3 Hh Bolt	EA	\$ 0.65	24%	\$ 0.49
801012	16	3/8 X 3-1/4 Hex Hd Bolt	EA	\$ 0.65	24%	\$ 0.49
801013	16	3/8 X 3-1/2 Hex Hd Bolt	EA	\$ 0.50	24%	\$ 0.38
801014	16	3/8 X 3-3/4 Hex Hd Bolt	EA	\$ 0.71	24%	\$ 0.53
801015	16	3/8"X4" Hex Hd Bolt	EA	\$ 1.27	24%	\$ 0.96
801018	16	3/8 X 4-3/4 Hex Hd Bolt	EA	\$ 2.19	24%	\$ 1.66
801019	16	3/8" X 5" H.H. Bolt	EA	\$ 1.06	24%	\$ 0.80

GAMETIME PLAY EQUIPMENT

Part No.	Part Group	Item Description	Unit	Commercial Price	USC Disc	USC Net Price
801020	16	3/8" X 5 1/2" H.H. Bolt	EA	\$ 1.21	24%	\$ 0.91
801021	16	3/8"X 6" Hh Bolt Full Thd	EA	\$ 1.06	24%	\$ 0.80
801025	16	3/8"X2"Hex Head Grade 5	EA	\$ 0.43	24%	\$ 0.32
801026	16	3/8"X 5"Hex Head Bolt Sst	EA	\$ 4.57	24%	\$ 3.47
801027	16	3/8 X 7 Hh Bolt	EA	\$ 3.32	24%	\$ 2.52
801036	16	3/8 X 1-3/4"Hh St Stl	EA	\$ 1.90	24%	\$ 1.44
801048	16	3/8X 1"Gd 5 Shuttle Bolt	EA	\$ 0.29	24%	\$ 0.22
801111	16	7/16" X 3"Hex Head Bolt	EA	\$ 1.27	24%	\$ 0.96
801136	16	7/16X 1-3/4 Hh Bolt	EA	\$ 0.42	24%	\$ 0.31
801200	16	1/2"X2 1/2"Hh W/1"Thread	EA	\$ 1.79	24%	\$ 1.36
801203	16	1/2 X 1 Hex Hd Bolt	EA	\$ 0.65	24%	\$ 0.49
801205	16	1/2 X 1-1/2 Hex Hd Bolt	EA	\$ 0.58	24%	\$ 0.44
801207	16	1/2 X 2 Hex Hd Bolt	EA	\$ 0.71	24%	\$ 0.53
801209	16	1/2 X 2-1/2 Hex Hd Bolt	EA	\$ 0.92	24%	\$ 0.69
801210	16	1/2 X 2-3/4 Hex Hd Bolt	EA	\$ 0.99	24%	\$ 0.75
801212	16	1/2" X 3 1/4"Hh Grade 2	EA	\$ 1.34	24%	\$ 1.01
801213	16	1/2 X 3-1/2 Hex Hd Bolt	EA	\$ 4.85	24%	\$ 3.68
801215	16	1/2 X 4 Hex Hd Bolt	EA	\$ 2.19	24%	\$ 1.66
801221	16	1/2" X 5 1/2" H.H. Bolt	EA	\$ 3.74	24%	\$ 2.84
801254	16	1/2 X 1 1/4 Fine Th Bolt	EA	\$ 0.99	24%	\$ 0.75
801517	16	12Mm X 50Mm H.H.Bolt	EA	\$ 3.50	24%	\$ 2.66
801850	16	3/8 X 1 Hh Self Tap	EA	\$ 0.99	24%	\$ 0.75
802724	16	3/8"X 1 1/2"Sb 1/2"Thread	EA	\$ 14.70	24%	\$ 11.17
802726	16	1/2"X 1 1/4"Shoulder Gd-8	EA	\$ 10.70	24%	\$ 8.13
802727	16	1/2" X 1 1/4"Shoulder Blt	EA	\$ 14.30	24%	\$ 10.86
802730	16	1/2"X 2"Shoulder Screw	EA	\$ 61.00	24%	\$ 46.36
802733	16	1/2"X2 1/2"Shoulder Ststl	EA	\$ 39.00	24%	\$ 29.64
802734	16	1/2"X 2 1/2"H.H. Grade-8	EA	\$ 10.10	24%	\$ 7.67
802736	16	5/16"X 1"S.S.Shoulder Blt	EA	\$ 9.90	24%	\$ 7.52
802742	16	5/16"X5/8"Ss Bhshoulder	EA	\$ 4.30	24%	\$ 3.26
803437	16	U Bolt 4"Lg	EA	\$ 10.20	24%	\$ 7.75
803441	16	U-Bolt 3 1/2"Lg	EA	\$ 3.53	24%	\$ 2.68
803527	16	14 1/4" Washer Bolt	EA	\$ 3.81	24%	\$ 2.89
804001	16	5/16 Acorn Nut	EA	\$ 1.04	24%	\$ 0.79
804002	16	3/8 Acorn Nut	EA	\$ 1.25	24%	\$ 0.95
804004	16	1/2 Acorn Nut	EA	\$ 3.32	24%	\$ 2.52
804051	16	1/4 Hex Nut	EA	\$ 0.08	24%	\$ 0.06
804052	16	5/16 Hex Nut	EA	\$ 0.08	24%	\$ 0.06
804053	16	3/8 Hex Nut	EA	\$ 0.26	24%	\$ 0.19
804054	16	7/16 Hex Nut	EA	\$ 0.20	24%	\$ 0.15
804055	16	1/2 Hex Nut	EA	\$ 0.59	24%	\$ 0.44
804058	16	3/4 Hex Nut	EA	\$ 0.65	24%	\$ 0.49
804084	16	5/16 Hex Nut St Stl	EA	\$ 0.29	24%	\$ 0.22
804100	16	5/16"Jam Nut	EA	\$ 0.22	24%	\$ 0.16

GAMETIME PLAY EQUIPMENT

Part No.	Part Group	Item Description	Unit	Commercial Price	USC Disc	USC Net Price
804108	16	3/8"-16 Jam Nut	EA	\$ 0.08	24%	\$ 0.06
804253	16	7/16"Jam Nut	EA	\$ 0.15	24%	\$ 0.11
804351	16	1/4 Hex Nut Self Lock	EA	\$ 0.15	24%	\$ 0.11
804353	16	3/8" Hex Nut Self Lock	EA	\$ 0.19	24%	\$ 0.14
804355	16	1/2 Hex Lock Nut	EA	\$ 0.36	24%	\$ 0.27
804359	16	5/16"Hex Head Locking Nut	EA	\$ 0.08	24%	\$ 0.06
804365	16	3/8-16 Flange Lock Nut	EA	\$ 0.22	24%	\$ 0.16
804380	16	3/8"Hex Nut Nc Nylock Sst	EA	\$ 0.64	24%	\$ 0.48
804551	16	5/16 T Nut Metal	EA	\$ 1.19	24%	\$ 0.90
804552	16	3/8 T Nut Metal	EA	\$ 1.28	24%	\$ 0.97
804553	16	1/2" T-Nut (Metal)	EA	\$ 1.58	24%	\$ 1.20
804554	16	5/16"-18 Propell Nut	EA	\$ 0.62	24%	\$ 0.47
804555	16	5/16 T Nut (Spanner)	EA	\$ 0.50	24%	\$ 0.38
804556	16	3/8 T Nut (Spanner)	EA	\$ 0.75	24%	\$ 0.57
804557	16	1/2" T-Nut (Spanner)	EA	\$ 2.19	24%	\$ 1.66
804558	16	5/16 T Nut W/3/8 Barrel	EA	\$ 0.69	24%	\$ 0.52
804559	16	1/4" T Nut (Spanner)	EA	\$ 0.77	24%	\$ 0.58
804560	16	3/8 T Nut Stainless Steel	EA	\$ 4.31	24%	\$ 3.27
804562	16	5/16 Tnut 3/8"Barrel Sstl	EA	\$ 5.80	24%	\$ 4.40
804601	16	5/16" T-Nut (Wood)	EA	\$ 0.35	24%	\$ 0.26
804604	16	.38X2.12 Expansion Shield	EA	\$ 4.74	24%	\$ 3.60
804703	16	Avk Threaded Insert 5/16"	EA	\$ 3.39	24%	\$ 2.57
804710	16	3/8" 16 Unc Thread Insert	EA	\$ 1.08	24%	\$ 0.82
804711	16	3/8" Thread Insert .85"Lg	EA	\$ 2.30	24%	\$ 1.74
804716	16	3/8-16 Breakaway Nut	EA	\$ 4.80	24%	\$ 3.64
804804	16	H38Brn 3/8" Barrel Nut	EA	\$ 3.64	24%	\$ 2.76
804810	16	3/8"Hex Insert	EA	\$ 1.99	24%	\$ 1.51
804813	16	5/16" Barrel Nut Ss	EA	\$ 11.00	24%	\$ 8.36
805302	16	1/4"X1 "Alum Drive Rivet	EA	\$ 1.43	24%	\$ 1.08
805614	16	1 1/2"Spring Pin	EA	\$ 0.43	24%	\$ 0.32
806050	16	1/4 X 3/4 Drive Screw	EA	\$ 0.50	24%	\$ 0.38
809693	16	#14 X 1 1/2" Pan Hd Screw	EA	\$ 2.85	24%	\$ 2.16
810053	16	3/8X1.5"Pin-In Bhsc	EA	\$ 0.71	24%	\$ 0.53
811010	16	1/4 X 3/4 Soc Hd Cap Sc	EA	\$ 0.99	24%	\$ 0.75
811012	16	1/4" X 1" Bhscs	EA	\$ 1.25	24%	\$ 0.95
811014	16	1/4" X 1 1/2"Bhcs	EA	\$ 0.91	24%	\$ 0.69
811021	16	1/4" X 2 3/4"Bhcs	EA	\$ 6.20	24%	\$ 4.71
811035	16	5/16"X1/2"But Hd Soc Cap	EA	\$ 1.12	24%	\$ 0.85
811040	16	5/16"X3/4"Btn Hd Soc Sc	EA	\$ 0.70	24%	\$ 0.53
811042	16	5/16"X1"Btn Hd Soc Sc Sst	EA	\$ 0.63	24%	\$ 0.47
811044	16	5/16"X1 1/4"Buthd Soc Set	EA	\$ 0.91	24%	\$ 0.69
811045	16	5/16"X1 1/2"Buthd Soc Sst	EA	\$ 1.18	24%	\$ 0.89
811046	16	5/16"X2" Bh Socket Screw	EA	\$ 1.25	24%	\$ 0.95
811047	16	5/16" X 1 3/4"Bhscs	EA	\$ 0.95	24%	\$ 0.72

GAMETIME PLAY EQUIPMENT

Part No.	Part Group	Item Description	Unit	Commercial Price	USC Disc	USC Net Price
811048	16	5/16"X2 1/2"But Hd Soc Sc	EA	\$ 7.30	24%	\$ 5.54
811050	16	3/8 X 1 Button Hd Socket	EA	\$ 1.09	24%	\$ 0.82
811051	16	3/8 X 1-1/4 Button Hd Soc	EA	\$ 0.88	24%	\$ 0.66
811052	16	3/8"X3/4"But Hd Soc Cap	EA	\$ 0.88	24%	\$ 0.66
811053	16	.38X1.5"Button Hd Soc Sc	EA	\$ 1.38	24%	\$ 1.04
811054	16	.38X1.75But Hd Soc Cap Sc	EA	\$ 1.66	24%	\$ 1.26
811055	16	3/8 X 2 Soc Hd Cap Sc	EA	\$ 1.74	24%	\$ 1.32
811056	16	.38X2.25"Button Hd Soc Sc	EA	\$ 1.68	24%	\$ 1.27
811057	16	3/8"X2 1/2"But Hd Soc Scr	EA	\$ 1.83	24%	\$ 1.39
811058	16	3/8" X 2-3/4" Button Hd	EA	\$ 2.30	24%	\$ 1.74
811059	16	3/8"X3"Btn Hd Sock Sc	EA	\$ 3.13	24%	\$ 2.37
811060	16	3/8X3 1/4"But Hd Sock Scr	EA	\$ 7.90	24%	\$ 6.00
811061	16	1/2"X1"But Hd Soc Cap Scr	EA	\$ 3.96	24%	\$ 3.00
811062	16	.5X1.25 But Hd Soc Cap Sc	EA	\$ 9.10	24%	\$ 6.91
811063	16	.5X2" But Hd Soc Cap Scr	EA	\$ 5.08	24%	\$ 3.86
811067	16	1/2"X3"But Hd Soc Cap Sc	EA	\$ 9.40	24%	\$ 7.14
811071	16	1/2"X 5 1/2" Bhscs	EA	\$ 24.00	24%	\$ 18.24
811073	16	.5X1.5 But Hd Soc Cap Scr	EA	\$ 4.31	24%	\$ 3.27
811075	16	3/8"X3 1/2"But Hd Screw	EA	\$ 5.00	24%	\$ 3.80
811076	16	3/8" X 4" Bhscs	EA	\$ 6.00	24%	\$ 4.56
811078	16	3/8"X 1/2"But Hd Screw	EA	\$ 6.70	24%	\$ 5.09
811217	16	1/2" X 3/4"Shoulder Screw	EA	\$ 1.99	24%	\$ 1.51
811220	16	1/2"Soc Hd Shoulder 1 1/4	EA	\$ 13.40	24%	\$ 10.18
811226	16	3/8" X 1" Shoulder Bolt	EA	\$ 2.08	24%	\$ 1.58
811227	16	3/8"X 1 1/4"Shoulder Bolt	EA	\$ 2.54	24%	\$ 1.93
811228	16	3/8"X2 1/2"Hex Cap Sc F/T	EA	\$ 19.00	24%	\$ 14.44
811229	16	3/4"X2 3/4"Soc Hd Grade 8	EA	\$ 4.31	24%	\$ 3.27
811251	16	1/4"-20 C'Sink Cap 3/4"Lg	EA	\$ 1.27	24%	\$ 0.96
811549	16	3/8 X 3/8 Set Screw	EA	\$ 0.42	24%	\$ 0.31
811550	16	3/8 X 1/2 Set Screw	EA	\$ 0.55	24%	\$ 0.41
811559	16	1/2 X 1/2 Set Screw	EA	\$ 0.77	24%	\$ 0.58
811561	16	1/2 X 3/4 Set Screw	EA	\$ 0.96	24%	\$ 0.72
812012	16	1/4X1"Pin-In Bhsc W/Patch	EA	\$ 2.43	24%	\$ 1.84
812022	16	1/4X3"Pin-In Bhsc W/Patch	EA	\$ 4.22	24%	\$ 3.20
812040	16	5/16X 3/4"Pin-In Bhsc W/P	EA	\$ 0.99	24%	\$ 0.75
812042	16	5/16X 1"Pin-In Bhsc W/P	EA	\$ 0.88	24%	\$ 0.66
812044	16	5/16X1.25"Pin-In Bhsc W/P	EA	\$ 1.04	24%	\$ 0.79
812045	16	5/16X1.5"Pin-In Bhsc W/Pa	EA	\$ 1.18	24%	\$ 0.89
812046	16	5/16X2"Pin-In Bhsc W/Patc	EA	\$ 1.31	24%	\$ 0.99
812047	16	5/16X1 3/4"Pin-In W/Pa	EA	\$ 1.88	24%	\$ 1.42
812048	16	5/16X2.5"Pin-In Bhsc W/Pa	EA	\$ 3.32	24%	\$ 2.52
812049	16	3/8"X 1/2"But Hd W/Patch	EA	\$ 1.32	24%	\$ 1.00
812050	16	3/8X1"Pin-In Bhsc W/Patch	EA	\$ 1.18	24%	\$ 0.89
812051	16	3/8X1.25"Pin-In Bhsc W/Pa	EA	\$ 1.31	24%	\$ 0.99

GAMETIME PLAY EQUIPMENT

Part No.	Part Group	Item Description	Unit	Commercial Price	USC Disc	USC Net Price
812052	16	3/8X3/4"Pin-In Bhsc W/Pat	EA	\$ 1.09	24%	\$ 0.82
812053	16	3/8X1.5"Pin-In Bhsc W/Pat	EA	\$ 1.50	24%	\$ 1.14
812054	16	3/8X1.75"Pin-In Bhsc W/Pa	EA	\$ 1.64	24%	\$ 1.24
812055	16	3/8X2"Pin-In Bhsc W/Patch	EA	\$ 1.78	24%	\$ 1.35
812056	16	3/8X2.25"Pin-In Bhsc W/Pa	EA	\$ 1.92	24%	\$ 1.45
812057	16	3/8X2.5"Pin-In Bhsc W/Pat	EA	\$ 2.12	24%	\$ 1.61
812058	16	3/8X2.75"Pin-In Bhsc W/Pa	EA	\$ 2.41	24%	\$ 1.83
812059	16	3/8X3"Pin-In Bhsc W/Patch	EA	\$ 2.30	24%	\$ 1.74
812060	16	3/8X3.25"Pin-In Bhsc W/Pa	EA	\$ 2.99	24%	\$ 2.27
812061	16	1/2X1"Pin-In Bhsc W/Patch	EA	\$ 26.90	24%	\$ 20.44
812074	16	1/2X1.75"Pin-In Bhsc W/Pa	EA	\$ 6.00	24%	\$ 4.56
812075	16	3/8X3.5"Pin-In Bhsc W/Pat	EA	\$ 5.30	24%	\$ 4.02
812076	16	3/8 X 3 3/4" Bhsc W/Patch	EA	\$ 9.70	24%	\$ 7.37
812083	16	1/4X1 1/4"Pbhscs	EA	\$ 3.47	24%	\$ 2.63
812637	16	1/4"Pin-In Hex Key (5/32)	EA	\$ 10.70	24%	\$ 8.13
812638	16	3/8"Pin-In Hex Key (7/32)	EA	\$ 12.20	24%	\$ 9.27
812639	16	5/16"Pin-In Hex Key(3/16)	EA	\$ 7.00	24%	\$ 5.32
812640	16	1/2"Pin-In Hex Key (5/16)	EA	\$ 6.30	24%	\$ 4.78
812641	16	1/4"Pin-In Hex Bit (5/32)	EA	\$ 6.70	24%	\$ 5.09
812642	16	3/8"Pin-In Hex Bit (7/32)	EA	\$ 9.20	24%	\$ 6.99
812643	16	5/16"Pin-In Hex Bit(3/16)	EA	\$ 10.40	24%	\$ 7.90
812644	16	1/2"Pin-In Hex Bit (5/16)	EA	\$ 1.78	24%	\$ 1.35
812653	16	1/4"Pin-In Torx Bit(5/32)	EA	\$ 2.02	24%	\$ 1.53
812654	16	5/16"Pin-In Torxbit(3/16)	EA	\$ 1.50	24%	\$ 1.14
812655	16	3/8"Pin-In Torx Bit(7/32)	EA	\$ 1.92	24%	\$ 1.45
812656	16	1/4"Pin-In Torx Key(5/32)	EA	\$ 3.13	24%	\$ 2.37
812657	16	5/16"Pin-In Torxkey(3/16)	EA	\$ 3.91	24%	\$ 2.97
812658	16	3/8"Pin-In Torx Key(7/32)	EA	\$ 4.61	24%	\$ 3.50
816000	16	1/4" Hex Self-Drive Screw	EA	\$ 0.36	24%	\$ 0.27
816017	16	#10X5/8"Pan Hd Ph Tap Scr	EA	\$ 0.08	24%	\$ 0.06
816018	16	#10X3/4" 1-Way Pan Hd Scr	EA	\$ 0.33	24%	\$ 0.25
816048	16	1/4"X 1 1/2"Self Drive	EA	\$ 0.65	24%	\$ 0.49
816049	16	1/4"X1"Hex Hd Selfdrive	EA	\$ 0.71	24%	\$ 0.53
816050	16	3/8"X 1 1/4" Torx Bhscs	EA	\$ 5.02	24%	\$ 3.81
816079	16	3/8"X 1 1/2"Socket Head	EA	\$ 3.67	24%	\$ 2.78
817326	16	1/4 Lockwasher	EA	\$ 0.08	24%	\$ 0.06
817330	16	5/16 Lockwasher	EA	\$ 0.15	24%	\$ 0.11
817334	16	3/8 Lockwasher	EA	\$ 0.14	24%	\$ 0.10
817338	16	7/16 Lockwasher	EA	\$ 0.29	24%	\$ 0.22
817342	16	1/2 Lockwasher	EA	\$ 0.34	24%	\$ 0.25
817354	16	3/4 Lockwasher	EA	\$ 0.83	24%	\$ 0.63
817400	16	7/16"Od #10 Alum Washer	EA	\$ 0.08	24%	\$ 0.06
817401	16	3/8" Flatwasher 1"O.D.	EA	\$ 0.22	24%	\$ 0.16
817403	16	5/16"Flat W/1 1/8"O.D.	EA	\$ 0.37	24%	\$ 0.28

GAMETIME PLAY EQUIPMENT

Part No.	Part Group	Item Description	Unit	Commercial Price	USC Disc	USC Net Price
817404	16	5/16"Flatwasher 3/4"Od	EA	\$ 0.15	24%	\$ 0.11
817406	16	5/16" Flatwasher	EA	\$ 0.08	24%	\$ 0.06
817408	16	1/4 Flat Washer	EA	\$ 0.08	24%	\$ 0.06
817410	16	3/8 Flat Washer	EA	\$ 0.12	24%	\$ 0.09
817412	16	1/2 Flat Washer	EA	\$ 0.29	24%	\$ 0.22
817422	16	3/8 Flat Washer 1 1/2" Od	EA	\$ 0.29	24%	\$ 0.22
817423	16	3/8"X 1 1/4"Formed Washer	EA	\$ 2.32	24%	\$ 1.76
817424	16	3/8 Flat Washer 1 1/4" Od	EA	\$ 0.51	24%	\$ 0.38
817425	16	1/2"Flatwasher 1-3/8"O.D	EA	\$ 0.70	24%	\$ 0.53
817449	16	3/8 Flat Washer 1 9/64"Od	EA	\$ 0.67	24%	\$ 0.50
817451	16	3/4"Id Bronze Bearing	EA	\$ 1.55	24%	\$ 1.17
817612	16	3/8 Plastic Washer	EA	\$ 0.20	24%	\$ 0.15
817613	16	3/8"Plastic Spacer	EA	\$ 0.27	24%	\$ 0.20
817738	16	Thrust Washer	EA	\$ 11.30	24%	\$ 8.58
817742	16	1/2"Zinc Coated Washer	EA	\$ 7.40	24%	\$ 5.62
817743	16	3/8"Zinc Coated Washer	EA	\$ 3.53	24%	\$ 2.68
818312	16	3/8"-16 Placing Tool	EA	\$ 42.00	24%	\$ 31.92
818313	16	Tee-Nut Socket	EA	\$ 16.00	24%	\$ 12.16
818317	16	Bronze Bushing 1"Lg	EA	\$ 3.38	24%	\$ 2.56
818319	16	Kidcurb Spike 18"Lg	EA	\$ 10.20	24%	\$ 7.75
818324	16	Flanged Nylon Bushing	EA	\$ 18.00	24%	\$ 13.68
818326	16	4.5Mm Steel Shot-1 Tube	EA	\$ 8.10	24%	\$ 6.15
818331	16	5/16"-16 Placing Tool	EA	\$ 37.00	24%	\$ 28.12
818379	16	Dome Plug 3/8"Thread	EA	\$ 0.64	24%	\$ 0.48
818382	16	Sleeve Bushing 3/4"Lg	EA	\$ 9.40	24%	\$ 7.14
031TSA	48	Treehouse	EA	\$ 56,000.00	6%	\$ 52,640.00
1688SP	16	7' Lexan Replacement Pkg	EA	\$ 3,920.00	24%	\$ 2,979.20
1862RP	16	Mega-Loc Replacement Pkg	EA	\$ 57.00	24%	\$ 43.32
1R27FU	16	3.5"Al Pip W/ Cap 7'	EA	\$ 272.00	24%	\$ 206.72
1R27FV	16	3.5"Al Pip W/ Cap 7'	EA	\$ 272.00	24%	\$ 206.72
1R27FW	16	3.5"Al Pip W/ Cap 7'	EA	\$ 264.00	24%	\$ 200.64
1R51WZ	16	3.5"Al Pip W/ Cap 7'	EA	\$ 267.00	24%	\$ 202.92
2196SP	16	Univ Hood Handhold Pkg	EA	\$ 160.00	24%	\$ 121.60
2327RP	16	5" Upr Insert Retro Fix	EA	\$ 39.00	24%	\$ 29.64
2328HW	16	Hdw-Insert Fix	EA	\$ 5.90	24%	\$ 4.48
2329HW	16	Hdw-Insert Fix	EA	\$ 5.90	24%	\$ 4.48
2329PS	05	5" Upr Insert Retro Fix	EA	\$ 42.00	24%	\$ 31.92
2364PS	05	Powerlock Replacement Pkg	EA	\$ 45.00	24%	\$ 34.20
2386PT	05	Kickplate W/Rung 45 1/2 Dk	EA	\$ 404.00	24%	\$ 307.04
2396RP	16	Brakeless Space Shuttle	EA	\$ 1,340.00	24%	\$ 1,018.40
2406HW	16	Hdw-Boot Replacement	EA	\$ 88.00	24%	\$ 66.88
2406RP	05	Swivel Boot Replacement	EA	\$ 84.00	24%	\$ 63.84
2440RP	15	Handle-Bigfoot Slide	EA	\$ 141.00	16%	\$ 118.44
2444SP	18	Vinyl Top Coating	EA	\$ 310.00	24%	\$ 235.60

GAMETIME PLAY EQUIPMENT

Part No.	Part Group	Item Description	Unit	Commercial Price	USC Disc	USC Net Price
2447RP	05	Octagonal Perf Roof Pkg	EA	\$ 7,649.00	24%	\$ 5,813.24
2518SP	05	Sign Frame Pkg	EA	\$ 561.00	24%	\$ 426.36
2559SP	16	Top Rail Retro-Fit Pkg	EA	\$ 20.00	24%	\$ 15.20
2637SP	06	Xcelerator Retro-Fit Pkg	EA	\$ 507.00	24%	\$ 385.32
2644PT	06	36" Hex Roof Support Pkg	EA	\$ 2,118.00	24%	\$ 1,609.68
2861KT	50	Crawler 2 W/Objects Panel	EA	\$ 6,720.00	20%	\$ 5,376.00
2862KT	50	Toddler 7 W/Thunder Rings	EA	\$ 14,664.00	20%	\$ 11,731.20
2863KT	50	Walker-4 No Bubble Panel	EA	\$ 17,782.00	20%	\$ 14,225.60
2901RP	05	3'Trans Pt Extd Platform	EA	\$ 4,025.00	24%	\$ 3,059.00
2907PT	05	3'Trans Pt 45.5"W/Extplat	EA	\$ 3,592.00	24%	\$ 2,729.92
2921SP	06	Mini Pod Retro-Fit Hanger	EA	\$ 386.00	24%	\$ 293.36
2922XP	05	Mini Pod Retro-Fit Hanger	EA	\$ 464.00	24%	\$ 352.64
2998XP	05	Single X-Pod Step	EA	\$ 1,281.00	24%	\$ 973.56
3049SP	15	Nature Play House S/M	EA	\$ 14,179.00	16%	\$ 11,910.36
3201SP	54	3 1/2" Enclosed Tot Nyc	EA	\$ 360.00	9%	\$ 327.60
3202SP	47	3 1/2" Belt Seat Nyc	EA	\$ 344.00	9%	\$ 313.04
3203SP	54	3 1/2" Super Seat 2 Nyc	EA	\$ 366.00	9%	\$ 333.06
3249RP	05	4'Trans Pt W/Ext Platform	EA	\$ 3,917.00	24%	\$ 2,976.92
3253RP	05	Deck Extension	EA	\$ 1,304.00	24%	\$ 991.04
3337RX	05	X-Connector 4-Ps	EA	\$ 115.00	24%	\$ 87.40
3358SP	51	Ps Arch Swing W/3 1/2" Tr	EA	\$ 1,824.00	3%	\$ 1,769.28
3363SP	51	Add-A-Bay W/3 1/2"Toprail	EA	\$ 1,029.00	3%	\$ 998.13
3628XP	05	X-Connector 4-Pt	EA	\$ 115.00	24%	\$ 87.40
38109L	54	Large Mushroom Red W/Label	EA	\$ 611.00	9%	\$ 556.01
38110L	52	Small Mushroom -Red W/Label	EA	\$ 518.00	16%	\$ 435.12
38111L	52	Tree Stump	EA	\$ 641.00	16%	\$ 538.44
38218L	48	Small Mushroom - Brown W/Label	EA	\$ 518.00	6%	\$ 486.92
38219L	52	Large Mushroom Brown W/Label	EA	\$ 611.00	16%	\$ 513.24
38220L	52	Flower Yellow Petals W/Label	EA	\$ 518.00	16%	\$ 435.12
38221L	52	Flower Blue Petals W/Label	EA	\$ 518.00	16%	\$ 435.12
38222L	52	Flower Red Petals W/Label	EA	\$ 518.00	16%	\$ 435.12
38223L	49	Tree Stump Table W/Label	EA	\$ 726.00	16%	\$ 609.84
3962RP	05	12' Curved Slide (W/ Slide Panel)	EA	\$ 7,787.00	24%	\$ 5,918.12
3963RP	05	12' Spiral Slide (W/ Slide Panel)	EA	\$ 7,837.00	24%	\$ 5,956.12
3964RP	05	Panel Enclosure (For 12' Tower)	EA	\$ 1,632.00	24%	\$ 1,240.32
3965RP	05	12' Curved Slide Reverse (Slide Pnl)	EA	\$ 7,787.00	24%	\$ 5,918.12
3966RP	05	4' Spiral Stairs (Reverse)(W/ Filler)	EA	\$ 3,439.00	24%	\$ 2,613.64
3967RP	05	Citadel Tower W/ 3D Panels	EA	\$ 14,874.00	24%	\$ 11,304.24
3981RP	05	12' Spiral Slide Reverse (Slide Pnl)	EA	\$ 7,837.00	24%	\$ 5,956.12
3982RP	05	4' Spiral Stairs (W/ Filler)	EA	\$ 3,312.00	24%	\$ 2,517.12
4044RP	05	Tower Extensions W/O Cap	EA	\$ 353.00	24%	\$ 268.28
4045RP	05	Tower Extensions W/ Cap	EA	\$ 386.00	24%	\$ 293.36
4097RP	06	Cyberslide Replacement	EA	\$ 1,879.00	24%	\$ 1,428.04
4336RP	05	12' Wildertube Tower Slide	EA	\$ 7,705.00	24%	\$ 5,855.80

GAMETIME PLAY EQUIPMENT

Part No.	Part Group	Item Description	Unit	Commercial Price	USC Disc	USC Net Price
4337RP	05	12' Wildertube Tower Slide Reverse	EA	\$ 7,705.00	24%	\$ 5,855.80
4422SP	16	Display Expression Swing & Frame	EA	\$ 3,787.00	24%	\$ 2,878.12
4485RP	05	Whirlwind Climber Link	EA	\$ 1,458.00	24%	\$ 1,108.08
4486PT	05	Whirlwind Climber Link	EA	\$ 2,152.00	24%	\$ 1,635.52
504TSA	48	Mother Tree	EA	\$ 44,600.00	6%	\$ 41,924.00
578TSA	48	Sea Turtle Climber	EA	\$ 7,860.00	6%	\$ 7,388.40
579TSA	48	Tree Frog Climber	EA	\$ 7,360.00	6%	\$ 6,918.40
581TSA	48	Soccer Ball Climber	EA	\$ 4,900.00	6%	\$ 4,606.00
582TSA	48	Baseball Climber	EA	\$ 6,200.00	6%	\$ 5,828.00
620TSA	48	Eagle Topper	EA	\$ 2,460.00	6%	\$ 2,312.40
A03650	16	Tru-Loc	EA	\$ 27.10	24%	\$ 20.59
A03861	16	Tru-Loc Panel Attach	EA	\$ 25.00	24%	\$ 19.00
A63515	16	Power Lock Base	EA	\$ 19.00	24%	\$ 14.44
A63517	16	Power Lock Cap	EA	\$ 29.00	24%	\$ 22.04
CPS422	05	Filler Plate	EA	\$ 95.00	24%	\$ 72.20
DH1305	16	5" Al Pip W/Al Cap 6'	EA	\$ 341.00	24%	\$ 259.16
DIU3V6	16	5"Al Pip W/Al Cap 6'	EA	\$ 319.00	24%	\$ 242.44
DIU3V7	16	5"Al Pip W/Al Cap 6'	EA	\$ 304.00	24%	\$ 231.04
FF0152	16	Hardware For Ff0151	EA	\$ 27.00	24%	\$ 20.52
G12009	05	3 1/2" Upprt Ass'Y Galv 6'	EA	\$ 185.00	24%	\$ 140.60
G12011	05	Galv Perf Roof (Sq.Deck)	EA	\$ 1,911.00	24%	\$ 1,452.36
G12022	05	3 1/2" Upprt Ass'Y Galv 7'	EA	\$ 209.00	24%	\$ 158.84
G12023	05	3 1/2" Upprt Ass'Y Galv 8'	EA	\$ 233.00	24%	\$ 177.08
G12024	05	3 1/2" Upprt Ass'Y Galv 9'	EA	\$ 257.00	24%	\$ 195.32
G12025	05	3 1/2" Upprt Ass'Y Galv 10'	EA	\$ 282.00	24%	\$ 214.32
G12026	05	3 1/2" Upprt Ass'Y Galv 11'	EA	\$ 306.00	24%	\$ 232.56
G12027	05	3 1/2" Upprt Ass'Y Galv 12'	EA	\$ 329.00	24%	\$ 250.04
G12068	05	3 1/2" Upprt Ass'Y Galv 13'	EA	\$ 354.00	24%	\$ 269.04
G12069	05	3 1/2" Upprt Ass'Y Galv 14'	EA	\$ 377.00	24%	\$ 286.52
G12077	05	3 1/2" Upprt Ass'Y Galv 15'	EA	\$ 399.00	24%	\$ 303.24
G12649	05	3 1/2" Upprt Ass'Y Galv 3'	EA	\$ 113.00	24%	\$ 85.88
G12650	05	3 1/2" Upprt Ass'Y Galv 4'	EA	\$ 138.00	24%	\$ 104.88
G12651	05	3 1/2" Upprt Ass'Y Galv 5'	EA	\$ 161.00	24%	\$ 122.36
G12846	05	Custom Mascot Arch Panel	EA	\$ 1,463.00	24%	\$ 1,111.88
G80010	05	3' Upright Assmbly(Galv)	EA	\$ 165.00	24%	\$ 125.40
G80011	05	4' Upright Assembly (Galv)	EA	\$ 205.00	24%	\$ 155.80
G80012	05	5' Upright Assembly (Galv)	EA	\$ 245.00	24%	\$ 186.20
G80013	05	6' Upright Assembly (Galv)	EA	\$ 284.00	24%	\$ 215.84
G80014	05	7' Upright Assembly (Galv)	EA	\$ 323.00	24%	\$ 245.48
G80015	05	8' Upright Assembly (Galv)	EA	\$ 363.00	24%	\$ 275.88
G80016	05	9' Upright Assembly (Galv)	EA	\$ 404.00	24%	\$ 307.04
G80017	05	10' Upright Assembly (Galv)	EA	\$ 443.00	24%	\$ 336.68
G80018	05	11' Upright Assembly (Galv)	EA	\$ 482.00	24%	\$ 366.32
G80019	05	12' Upright Assembly (Galv)	EA	\$ 522.00	24%	\$ 396.72

GAMETIME PLAY EQUIPMENT

Part No.	Part Group	Item Description	Unit	Commercial Price	USC Disc't	USC Net Price
G80020	05	13' Upright Assembly (Galv)	EA	\$ 562.00	24%	\$ 427.12
G80021	05	14' Upright Assembly (Galv)	EA	\$ 602.00	24%	\$ 457.52
G80022	05	15' Upright Assembly (Galv)	EA	\$ 642.00	24%	\$ 487.92
G80183	05	Sail Roof Extensions	EA	\$ 177.00	24%	\$ 134.52
G81652	05	Ship'S Bow	EA	\$ 2,836.00	24%	\$ 2,155.36
G81713	15	Bigfoot Slide F/S	EA	\$ 10,944.00	16%	\$ 9,192.96
G81733	15	F5 Slide W/Out Arch F/S	EA	\$ 7,386.00	16%	\$ 6,204.24
G90261	05	3' Upright, Galv	EA	\$ 165.00	24%	\$ 125.40
G90262	05	4' Upright, Galv	EA	\$ 205.00	24%	\$ 155.80
G90263	05	5' Upright, Galv	EA	\$ 244.00	24%	\$ 185.44
G90264	05	6' Upright, Galv	EA	\$ 283.00	24%	\$ 215.08
G90265	05	7' Upright, Galv	EA	\$ 323.00	24%	\$ 245.48
G90266	05	8' Upright, Galv	EA	\$ 363.00	24%	\$ 275.88
G90267	05	9' Upright, Galv	EA	\$ 403.00	24%	\$ 306.28
G90268	05	10' Upright, Galv	EA	\$ 442.00	24%	\$ 335.92
G90269	05	11' Upright, Galv	EA	\$ 482.00	24%	\$ 366.32
G90270	05	12' Upright, Galv	EA	\$ 521.00	24%	\$ 395.96
G90271	05	13' Upright, Galv	EA	\$ 561.00	24%	\$ 426.36
G90272	05	14' Upright, Galv	EA	\$ 601.00	24%	\$ 456.76
G90273	05	15' Upright, Galv	EA	\$ 641.00	24%	\$ 487.16
GR001	44	Anti-Whip Basketball Net	EA	\$ 10.00	3%	\$ 9.70
GR002	44	Anti-Whip Pro Basketball Net, Includes Tie Cord	EA	\$ 10.00	3%	\$ 9.70
GR003	44	Recreational Basketball Net	EA	\$ 5.00	3%	\$ 4.85
GR004	44	Steel Chain Basketball Net for Double Bumped-RingGo	EA	\$ 30.00	3%	\$ 29.10
GR005	44	Junior Jammer Backboard Adapter, Adjustable To 5 He	EA	\$ 1,500.00	3%	\$ 1,455.00
GR006	44	35 1/2" x 54" Fan-Shape Aluminum Backboard with Wl	EA	\$ 350.00	3%	\$ 339.50
GR007	44	35" x 54" Front-Mount Fan-Shape Steel Backboard witl	EA	\$ 425.00	3%	\$ 412.25
GR008	45	35 1/2" x 54" Fan-Shape Aluminum Backboard with Wl	EA	\$ 375.00	0%	\$ 375.00
GR009	45	35 1/2" x 54" Fan-Shape Aluminum Backboard with Bri	EA	\$ 325.00	0%	\$ 325.00
GR010	44	35" x 54" Front-Mount Fan-Shape Steel Backboard witl	EA	\$ 475.00	3%	\$ 460.75
GR011	44	4-1/2" O.D. Front Mount Adjustable Straight Post, 4' E	EA	\$ 1,235.00	3%	\$ 1,197.95
GR012	44	4-1/2" O.D. Front Mount Gooseneck Post with Braces,	EA	\$ 1,250.00	3%	\$ 1,212.50
GR013	44	4-1/2" O.D. Front Mount Gooseneck Post with Braces,	EA	\$ 1,300.00	3%	\$ 1,261.00
GR014	44	4-1/2" O.D. Front Mount Gooseneck Post with Braces,	EA	\$ 1,300.00	3%	\$ 1,261.00
GR015	44	4-1/2" O.D. Front Mount Gooseneck Post with Braces,	EA	\$ 1,350.00	3%	\$ 1,309.50
GR016	44	4-1/2" O.D. Front Mount Gooseneck Post with Braces,	EA	\$ 1,235.00	3%	\$ 1,197.95
GR017	44	4-1/2" O.D. Front Mount Gooseneck Post with Braces,	EA	\$ 1,250.00	3%	\$ 1,212.50
GR018	44	4-1/2" O.D. Front Mount Gooseneck Post with Braces,	EA	\$ 1,235.00	3%	\$ 1,197.95
GR019	44	4-1/2" O.D. Front Mount Gooseneck Post with Braces,	EA	\$ 1,300.00	3%	\$ 1,261.00
GR020	44	4-1/2" O.D. Front Mount Gooseneck Post with Braces,	EA	\$ 1,160.00	3%	\$ 1,125.20
GR021	44	4-1/2" O.D. Front Mount Gooseneck Post with Braces,	EA	\$ 700.00	3%	\$ 679.00
GR022	44	4-1/2" O.D. Front Mount Gooseneck Post with Braces,	EA	\$ 650.00	3%	\$ 630.50
GR023	45	4-1/2" O.D. Front Mount Adjustable Straight Post, 4' E	EA	\$ 1,250.00	0%	\$ 1,250.00
GR024	44	5-9/16" O.D. Braced Gooseneck Post with 6' Extension	EA	\$ 650.00	3%	\$ 630.50

GAMETIME PLAY EQUIPMENT

Part No.	Part Group	Item Description	Unit	Commercial Price	USC Disc	USC Net Price
GR025	44	Double Ring Playground Breakaway Goal with Nylon Net	EA	\$ 225.00	3%	\$ 218.25
GR026	44	Super Goal with Nylon Net	EA	\$ 110.00	3%	\$ 106.70
GR027	44	Super Goal with Chain Net	EA	\$ 110.00	3%	\$ 106.70
GR028	44	Titan Plus Breakaway Goal with Nylon Net	EA	\$ 200.00	3%	\$ 194.00
GR029	44	Scholastic Flex Breakaway Goal with Nylon Net	EA	\$ 175.00	3%	\$ 169.75
GR030	44	Endurance® Slam Goal with Nylon Net	EA	\$ 60.00	3%	\$ 58.20
GR031	44	Institutional Goal with Nylon Net	EA	\$ 125.00	3%	\$ 121.25
GR032	45	Soccer Goal Underground Anchors, Set Of Four	EA	\$ 150.00	0%	\$ 150.00
GR033	44	3" Galactico Touchline Portable Soccer Goal, 8' X 24' ,\	EA	\$ 2,000.00	3%	\$ 1,940.00
GR034	44	3" Galactico Touchline Portable Soccer Goal, 6' x 12' ,\	EA	\$ 1,400.00	3%	\$ 1,358.00
GR035	44	3" Galactico Touchline Portable Soccer Goal, 4' x 6' ,N	EA	\$ 1,300.00	3%	\$ 1,261.00
GR036	45	3" Galactico Touchline Portable Soccer Goal, 4' x 6' ,W	EA	\$ 600.00	0%	\$ 600.00
GR037	45	Premium Polyethylene Tennis Net, 42' length, 3 MM	EA	\$ 175.00	0%	\$ 175.00
H12009	05	6' Heavy Wall Upright	EA	\$ 289.00	24%	\$ 219.64
H12022	05	7' Heavy Wall Upright	EA	\$ 320.00	24%	\$ 243.20
H12023	05	8' Heavy Wall Upright	EA	\$ 351.00	24%	\$ 266.76
H12024	05	9' Heavy Wall Upright	EA	\$ 383.00	24%	\$ 291.08
H12025	05	10' Heavy Wall Upright	EA	\$ 414.00	24%	\$ 314.64
H12026	05	11' Heavy Wall Upright	EA	\$ 445.00	24%	\$ 338.20
H12027	05	12' Heavy Wall Upright	EA	\$ 477.00	24%	\$ 362.52
H12068	05	13' Heavy Wall Upright	EA	\$ 508.00	24%	\$ 386.08
H12069	05	14' Heavy Wall Upright	EA	\$ 539.00	24%	\$ 409.64
H12077	05	15' Heavy Wall Upright	EA	\$ 570.00	24%	\$ 433.20
H38451	16	Hdw Comp 10113	EA	\$ 8.00	24%	\$ 6.08
H80011	05	4' Upright Assembly (Hvy)	EA	\$ 343.00	24%	\$ 260.68
H80012	05	5' Upright Assembly (Hvy)	EA	\$ 397.00	24%	\$ 301.72
H80013	05	6' Upright Assembly (Hvy)	EA	\$ 451.00	24%	\$ 342.76
H80014	05	7' Upright Assembly (Hvy)	EA	\$ 506.00	24%	\$ 384.56
H80015	05	8' Upright Assembly (Hvy)	EA	\$ 559.00	24%	\$ 424.84
H80016	05	9' Upright Assembly (Hvy)	EA	\$ 614.00	24%	\$ 466.64
H80017	05	10' Upright Assy (Hvy)	EA	\$ 667.00	24%	\$ 506.92
H80018	05	11' Upright Assy (Hvy)	EA	\$ 721.00	24%	\$ 547.96
H80019	05	12' Upright Assy (Hvy)	EA	\$ 776.00	24%	\$ 589.76
H80020	05	13' Upright Assy (Hvy)	EA	\$ 830.00	24%	\$ 630.80
H80021	05	14' Upright Assy(7Ga Galv)	EA	\$ 885.00	24%	\$ 672.60
H80022	05	15' Upright Assy(7Ga Galv)	EA	\$ 938.00	24%	\$ 712.88
H90261	05	3' Upright, Hw	EA	\$ 289.00	24%	\$ 219.64
H90262	05	4' Upright, Hw	EA	\$ 342.00	24%	\$ 259.92
H90263	05	5' Upright, Hw	EA	\$ 396.00	24%	\$ 300.96
H90264	05	6' Upright, Hw	EA	\$ 451.00	24%	\$ 342.76
H90265	05	7' Upright, Hw	EA	\$ 505.00	24%	\$ 383.80
H90266	05	8' Upright, Hw	EA	\$ 558.00	24%	\$ 424.08
H90267	05	9' Upright, Hw	EA	\$ 613.00	24%	\$ 465.88
H90268	05	10' Upright, Hw	EA	\$ 666.00	24%	\$ 506.16

GAMETIME PLAY EQUIPMENT

Part No.	Part Group	Item Description	Unit	Commercial Price	USC Disc	USC Net Price
H90269	05	11' Upright, Hw	EA	\$ 720.00	24%	\$ 547.20
H90270	05	12' Upright, Hw	EA	\$ 775.00	24%	\$ 589.00
H90271	05	13' Upright, Hw	EA	\$ 829.00	24%	\$ 630.04
H90272	05	14' Upright, Hw	EA	\$ 883.00	24%	\$ 671.08
H90273	05	15' Upright, Hw	EA	\$ 937.00	24%	\$ 712.12
IX16001	05	Celestial	EA	\$ 56,597.00	24%	\$ 43,013.72
IX16003	05	Skyward	EA	\$ 89,837.00	24%	\$ 68,276.12
IX16005	05	Aurora	EA	\$ 57,160.00	24%	\$ 43,441.60
IX16218	05	Saturn	EA	\$ 55,864.00	24%	\$ 42,456.64
IX16219	05	Jupiter	EA	\$ 43,814.00	24%	\$ 33,298.64
IX17002	05	Orion	EA	\$ 73,865.00	24%	\$ 56,137.40
IX17003	05	Europa	EA	\$ 75,608.00	24%	\$ 57,462.08
IX17004	05	Venture	EA	\$ 60,126.00	24%	\$ 45,695.76
IX18001	05	Cosmic	EA	\$ 51,977.00	24%	\$ 39,502.52
IX19000	05	Journey	EA	\$ 61,063.00	24%	\$ 46,407.88
K03861	16	Tru-LOC Panel Attach	EA	\$ 25.00	24%	\$ 19.00
LE2544	16	5"Gv Pip W/O Cap 12'	EA	\$ 604.00	24%	\$ 459.04
LE2545	16	5"Gv Pip W/Al Cap 12'	EA	\$ 627.00	24%	\$ 476.52
LIH1MJ	16	5"Gv Pip W/O Cap 12'	EA	\$ 574.00	24%	\$ 436.24
LIH1MK	16	5"Gv Pip W/O Cap 12'	EA	\$ 567.00	24%	\$ 430.92
M12747	05	1'-6"/2'-0" Skywheel Attch-2 Whls	EA	\$ 1,605.00	24%	\$ 1,219.80
M12748	05	2'-6"/3'-0" Skywheel Attch-2 Whls	EA	\$ 1,647.00	24%	\$ 1,251.72
M12749	05	Skywheel Link 6'-0" (2 Whl)	EA	\$ 1,318.00	24%	\$ 1,001.68
M16717	06	147" Ada Ramp Link	EA	\$ 6,503.00	24%	\$ 4,942.28
M18762	05	Double Leaf Topper	EA	\$ 727.00	24%	\$ 552.52
M19046	05	Tunnel Up Climber	EA	\$ 2,180.00	24%	\$ 1,656.80
M19244	06	Thunderring Panel	EA	\$ 928.00	24%	\$ 705.28
M19246	06	Thunderring Panel Below	EA	\$ 964.00	24%	\$ 732.64
M19274	46	Jam Shack	EA	\$ 5,757.00	16%	\$ 4,835.88
M19288	05	Tunnel-Up Climber (Attachment)	EA	\$ 2,236.00	24%	\$ 1,699.36
M19429	05	Double W/ Spiral Slide	EA	\$ 4,986.00	24%	\$ 3,789.36
M19747	05	Traverse Climber Link (1' rise)	EA	\$ 2,563.00	24%	\$ 1,947.88
M19748	05	Traverse Climber Link (1'6" rise)	EA	\$ 2,570.00	24%	\$ 1,953.20
M19749	05	Traverse Climber Link (2' rise)	EA	\$ 2,563.00	24%	\$ 1,947.88
M19750	05	Traverse Climber Link (2'6 rise)	EA	\$ 2,563.00	24%	\$ 1,947.88
M19751	05	Traverse Climber Link (3' rise)	EA	\$ 2,573.00	24%	\$ 1,955.48
M19752	05	Traverse Climber	EA	\$ 2,144.00	24%	\$ 1,629.44
M2357	06	4' "S" Tube Slide	EA	\$ 2,882.00	24%	\$ 2,190.32
M2358	06	5' "S" Tube Slide	EA	\$ 3,031.00	24%	\$ 2,303.56
M2369	05	2'Straight Tube Slide	EA	\$ 2,035.00	24%	\$ 1,546.60
M2370	05	3'Straight Tube Slide	EA	\$ 2,192.00	24%	\$ 1,665.92
M2371	05	4'Straight Tube Slide	EA	\$ 2,641.00	24%	\$ 2,007.16
M2372	05	5'Straight Tube Slide	EA	\$ 2,794.00	24%	\$ 2,123.44
M2379	06	4' "L"Tube Slide	EA	\$ 2,587.00	24%	\$ 1,966.12

GAMETIME PLAY EQUIPMENT

Part No.	Part Group	Item Description	Unit	Commercial Price	USC Disc	USC Net Price
M2380	06	5' "L"Tube Slide	EA	\$ 3,020.00	24%	\$ 2,295.20
M2385	05	4' P-A-B Crawl Tube Clear	EA	\$ 2,778.00	24%	\$ 2,111.28
M2389	05	3'P-A-B Slide-Clear	EA	\$ 3,676.00	24%	\$ 2,793.76
M2390	05	4'P-A-B Slide-Clear	EA	\$ 4,019.00	24%	\$ 3,054.44
M2391	05	5'P-A-B Slide-Clear	EA	\$ 4,216.00	24%	\$ 3,204.16
M2449	05	Sp-A-B Tube Slide Clear	EA	\$ 4,634.00	24%	\$ 3,521.84
M2455	05	Sp-A-B Tube Slide Clear	EA	\$ 4,970.00	24%	\$ 3,777.20
M2492	05	4'"L"P-A-B Slide Clear	EA	\$ 4,108.00	24%	\$ 3,122.08
M2493	05	5'"L"P-A-B Slide Clear	EA	\$ 4,530.00	24%	\$ 3,442.80
M2521	05	3'-0" Multi-Color Tube Slide	EA	\$ 2,362.00	24%	\$ 1,795.12
M26073	05	Single Sky Wheel	EA	\$ 2,303.00	24%	\$ 1,750.28
M26081	05	Sky Wheels	EA	\$ 2,105.00	24%	\$ 1,599.80
M26144	05	Ashiko & Djembe	EA	\$ 1,703.00	24%	\$ 1,294.28
M2655	05	8'Tunnel-Up 30" Tubes	EA	\$ 3,277.00	24%	\$ 2,490.52
M2661	05	S 24" Crawl Tube W/Spy Holes	EA	\$ 1,872.00	24%	\$ 1,422.72
M2795	05	45 1/2"Hexadome Roof	EA	\$ 3,906.00	24%	\$ 2,968.56
M32103	05	8' Catalyst Spiral	EA	\$ 7,419.00	24%	\$ 5,638.44
M3310	15	Caterpillar Crawl Tube	EA	\$ 2,037.00	16%	\$ 1,711.08
M36007	05	Ashiko & Djembe	EA	\$ 1,684.00	24%	\$ 1,279.84
M36011	05	Worm Hole Link	EA	\$ 8,861.00	24%	\$ 6,734.36
M36019	05	Worm Hole Attachment	EA	\$ 8,803.00	24%	\$ 6,690.28
M38010	15	Vine Climber Low (Multi-Color)	EA	\$ 1,685.00	16%	\$ 1,415.40
M38011	15	Vine Climber High (Multi-Color)	EA	\$ 3,040.00	16%	\$ 2,553.60
M38224	15	Clown Fish	EA	\$ 4,241.00	16%	\$ 3,562.44
M5055	52	Merry-Go-All	EA	\$ 5,644.00	16%	\$ 4,740.96
M6223	15	Merry Musical	EA	\$ 4,630.00	16%	\$ 3,889.20
M6224	15	Schooner	EA	\$ 19,608.00	16%	\$ 16,470.72
M6231	15	G2	EA	\$ 4,269.00	16%	\$ 3,585.96
M80119	05	Hexadome Roof	EA	\$ 4,080.00	24%	\$ 3,100.80
M80184	05	Quad Sail	EA	\$ 1,893.00	24%	\$ 1,438.68
M80185	05	Tri Sail	EA	\$ 1,420.00	24%	\$ 1,079.20
M80186	05	Hex Sail	EA	\$ 2,835.00	24%	\$ 2,154.60
M80196	05	Double Leaf Topper	EA	\$ 715.00	24%	\$ 543.40
M80703	05	2'Crawl Tube W/Spy Holes	EA	\$ 1,366.00	24%	\$ 1,038.16
M80704	05	90Deg Crawl Tube W/Spy	EA	\$ 1,564.00	24%	\$ 1,188.64
M80705	05	Lcrawl Tube	EA	\$ 2,361.00	24%	\$ 1,794.36
M80708	05	Crawl Tube Attachment	EA	\$ 1,201.00	24%	\$ 912.76
M80709	05	180Deg Crawl Tube	EA	\$ 2,438.00	24%	\$ 1,852.88
M80710	05	4' Clear Crawl Tube	EA	\$ 2,980.00	24%	\$ 2,264.80
M80711	05	8' Clear Crawl Tube	EA	\$ 5,161.00	24%	\$ 3,922.36
M80718	05	Boomerang Crawl Tube	EA	\$ 3,428.00	24%	\$ 2,605.28
M80719	05	Big Dipper Crawl Tube	EA	\$ 2,158.00	24%	\$ 1,640.08
M80720	05	Down Under Crawl Tube	EA	\$ 4,299.00	24%	\$ 3,267.24
M80724	05	4-Way Crawl Tube	EA	\$ 3,582.00	24%	\$ 2,722.32

GAMETIME PLAY EQUIPMENT

Part No.	Part Group	Item Description	Unit	Commercial Price	USC Disc	USC Net Price
M80725	05	Criss-Cross Crawl Tube	EA	\$ 5,927.00	24%	\$ 4,504.52
M80726	05	Dbl Down Under Crawl Tube	EA	\$ 5,204.00	24%	\$ 3,955.04
M81535	05	Skywheel Link	EA	\$ 1,982.00	24%	\$ 1,506.32
M81587	05	Skywheel Attachment	EA	\$ 1,315.00	24%	\$ 999.40
M81747	15	Fun-Semble	EA	\$ 9,467.00	16%	\$ 7,952.28
M81748	15	Beat Club	EA	\$ 2,206.00	16%	\$ 1,853.04
M81749	15	Drum Circle	EA	\$ 10,132.00	16%	\$ 8,510.88
M81754	15	Music Time	EA	\$ 1,561.00	16%	\$ 1,311.24
M90144	05	4' Corner Vine Climber	EA	\$ 1,237.00	24%	\$ 940.12
M90145	05	4' Corner Vine Climber Reverse	EA	\$ 1,217.00	24%	\$ 924.92
M90146	05	4'-6"/5' Corner Vine Climber	EA	\$ 1,755.00	24%	\$ 1,333.80
M90147	05	4'-6"/5' Corner Vine Climber Reverse	EA	\$ 1,738.00	24%	\$ 1,320.88
M90148	05	5'-6"/6' Corner Vine Climber	EA	\$ 2,053.00	24%	\$ 1,560.28
M90149	05	5'-6"/6' Corner Vine Climber Reverse	EA	\$ 2,085.00	24%	\$ 1,584.60
M90150	05	3'/4' Single Vine Climber	EA	\$ 2,175.00	24%	\$ 1,653.00
M90151	05	5'/6' Double Vine Climber	EA	\$ 4,188.00	24%	\$ 3,182.88
M90152	05	5'/6' Sgl Vine Climber Link	EA	\$ 2,343.00	24%	\$ 1,780.68
M90153	05	6'/7' Std Double Vine Climber Link	EA	\$ 4,532.00	24%	\$ 3,444.32
M90154	05	6'/7' Offset Double Vine Climber Link	EA	\$ 3,491.00	24%	\$ 2,653.16
M90155	05	6' 90 Deg Single Vine Climber Link	EA	\$ 2,649.00	24%	\$ 2,013.24
M90156	05	4'/5' 90 Deg Double Vine Climber Link	EA	\$ 3,487.00	24%	\$ 2,650.12
M90186	05	Ashiko & Djembe Panel	EA	\$ 1,103.00	24%	\$ 838.28
M90188	05	Calabazo Panel	EA	\$ 685.00	24%	\$ 520.60
M90189	05	Ganza Panel	EA	\$ 1,296.00	24%	\$ 984.96
M90190	05	Udus Panel	EA	\$ 871.00	24%	\$ 661.96
M90274	05	4' 'L' Tube Slide, Std, 30" Dia	EA	\$ 2,686.00	24%	\$ 2,041.36
M90275	05	5' 'L' Tube Slide, Std, 30" Dia	EA	\$ 3,007.00	24%	\$ 2,285.32
M90276	05	6' 'L' Tube Slide, Std, 30" Dia	EA	\$ 3,333.00	24%	\$ 2,533.08
M90277	05	4' Quick 'L' Tube Slide, Std, 30" Dia	EA	\$ 2,628.00	24%	\$ 1,997.28
M90278	05	5' Quick 'L' Tube Slide, Std, 30" Dia	EA	\$ 2,993.00	24%	\$ 2,274.68
M90279	05	6' Quick 'L' Tube Slide, Std, 30" Dia	EA	\$ 3,325.00	24%	\$ 2,527.00
M90280	05	8' Quick 'L' Tube Slide, Std, 30" Dia	EA	\$ 4,178.00	24%	\$ 3,175.28
M90281	05	5' Quick 'S' Tube Slide, Std, 30" Dia	EA	\$ 3,090.00	24%	\$ 2,348.40
M90282	05	6' Quick 'S' Tube Slide, Std, 30" Dia	EA	\$ 3,512.00	24%	\$ 2,669.12
M90283	05	4' 'S' Tube Slide, Std, 30" Dia	EA	\$ 2,888.00	24%	\$ 2,194.88
M90284	05	5' 'S' Tube Slide, Std, 30" Dia	EA	\$ 3,219.00	24%	\$ 2,446.44
M90285	05	6' 'S' Tube Slide, Std, 30" Dia	EA	\$ 3,575.00	24%	\$ 2,717.00
M90286	05	8' Sky Hi Spiral Tube Slide, 30" Dia	EA	\$ 4,670.00	24%	\$ 3,549.20
M90287	05	6' Spiral Tube Slide, 30" Dia	EA	\$ 4,503.00	24%	\$ 3,422.28
M90288	05	2' Straight Tube Slide, 30" Dia	EA	\$ 2,033.00	24%	\$ 1,545.08
M90289	05	3' Straight Tube Slide, 30" Dia	EA	\$ 2,312.00	24%	\$ 1,757.12
M90290	05	4' Straight Tube Slide, 30" Dia	EA	\$ 2,612.00	24%	\$ 1,985.12
M90291	05	5' Straight Tube Slide, 30" Dia	EA	\$ 2,928.00	24%	\$ 2,225.28
M90292	05	6' Straight Tube Slide, 30" Dia	EA	\$ 3,274.00	24%	\$ 2,488.24

GAMETIME PLAY EQUIPMENT

Part No.	Part Group	Item Description	Unit	Commercial Price	USC Disc	USC Net Price
M90293	05	8' Straight Tube Slide, 30" Dia	EA	\$ 4,061.00	24%	\$ 3,086.36
M90593	05	Straight Crawl Tube (1 Deck Span)	EA	\$ 1,690.00	24%	\$ 1,284.40
M90594	05	Straight Crawl Tube (2 Deck Span)	EA	\$ 2,503.00	24%	\$ 1,902.28
M90595	05	S Crawl Tube	EA	\$ 2,380.00	24%	\$ 1,808.80
M90597	05	Fun-L Up Crawl Tube Link	EA	\$ 2,105.00	24%	\$ 1,599.80
M90605	05	Punched Steel Crawl Tube (Above)	EA	\$ 5,287.00	24%	\$ 4,018.12
M90606	05	Punched Steel Crawl Tube (Below)	EA	\$ 5,663.00	24%	\$ 4,303.88
M90612	05	Crawl-In Double Fun-L Up	EA	\$ 3,079.00	24%	\$ 2,340.04
M90613	05	Walk-In Double Fun-L Up	EA	\$ 3,382.00	24%	\$ 2,570.32
M90614	05	Walk In Double Fun-L Over	EA	\$ 3,382.00	24%	\$ 2,570.32
M90615	05	Fun-L Up & Around	EA	\$ 2,854.00	24%	\$ 2,169.04
M90616	05	Fun-L Up & Across	EA	\$ 2,914.00	24%	\$ 2,214.64
M90626	05	Fun-L Crawl Tube Attachment	EA	\$ 2,284.00	24%	\$ 1,735.84
M90630	05	Walk-In Double Funnel Up	EA	\$ 3,541.00	24%	\$ 2,691.16
M90637	05	Tunnel Up	EA	\$ 2,874.00	24%	\$ 2,184.24
MCM1NI	40	Modern City M Series 1 (IG)	EA	\$ 32,988.00	6%	\$ 31,008.72
MCM1NS	40	Modern City M Series 1 (SM)	EA	\$ 32,988.00	6%	\$ 31,008.72
MCM2NI	40	Modern City M Series 2 (IG)	EA	\$ 22,705.00	6%	\$ 21,342.70
MCM2NS	40	Modern City M Series 2 (SM)	EA	\$ 22,705.00	6%	\$ 21,342.70
MCM3RI	40	Modern City M Series 3 (Roto/IG)	EA	\$ 46,462.00	6%	\$ 43,674.28
MCM3RS	40	Modern City M Series 3 (Roto/SM)	EA	\$ 46,462.00	6%	\$ 43,674.28
MCM3SI	40	Modern City M Series 3 (Stainless/IG)	EA	\$ 46,462.00	6%	\$ 43,674.28
MCM3SS	40	Modern City M Series 3 (Stainless/SM)	EA	\$ 46,462.00	6%	\$ 43,674.28
MCM4NI	40	Modern City M Series 4 (IG)	EA	\$ 4,461.00	6%	\$ 4,193.34
MCM4NS	40	Modern City M Series 4 (SM)	EA	\$ 4,956.00	6%	\$ 4,658.64
MCM5NI	40	Modern City M Series 5 (IG)	EA	\$ 4,155.00	6%	\$ 3,905.70
MCM5NS	40	Modern City M Series 5 (SM)	EA	\$ 4,398.00	6%	\$ 4,134.12
MCM6NI	40	Modern City M Series 6 (IG)	EA	\$ 4,792.00	6%	\$ 4,504.48
MCM6NS	40	Modern City M Series 6 (SM)	EA	\$ 5,037.00	6%	\$ 4,734.78
MCM7NI	40	Modern City M Series 7 (IG)	EA	\$ 4,157.00	6%	\$ 3,907.58
MCM7NS	40	Modern City M Series 7 (SM)	EA	\$ 4,402.00	6%	\$ 4,137.88
MCV1RI	40	Modern City V Series 1 (Roto/IG)	EA	\$ 25,803.00	6%	\$ 24,254.82
MCV1RS	40	Modern City V Series 1 (Roto/SM)	EA	\$ 25,803.00	6%	\$ 24,254.82
MCV1SI	40	Modern City V Series 1 (Stainless/IG)	EA	\$ 25,803.00	6%	\$ 24,254.82
MCV1SS	40	Modern City V Series 1 (Stainless/SM)	EA	\$ 25,803.00	6%	\$ 24,254.82
MCX1NI	40	Modern City X Series 1 (No slide/IG)	EA	\$ 54,721.00	6%	\$ 51,437.74
MCX1NS	40	Modern City X Series 1 (No slide/SM)	EA	\$ 54,721.00	6%	\$ 51,437.74
MCX2NI	40	Modern City X Series 2 (No slide/IG)	EA	\$ 61,948.00	6%	\$ 58,231.12
MCX2NS	40	Modern City X Series 2 (No slide/SM)	EA	\$ 61,948.00	6%	\$ 58,231.12
MCX3RI	40	Modern City X Series 3 (Roto/IG)	EA	\$ 77,428.00	6%	\$ 72,782.32
MCX3RS	40	Modern City X Series 3 (Roto/SM)	EA	\$ 77,428.00	6%	\$ 72,782.32
MCX3SI	40	Modern City X Series 3 (Stainless/IG)	EA	\$ 77,428.00	6%	\$ 72,782.32
MCX3SS	40	Modern City X Series 3 (Stainless/SM)	EA	\$ 77,428.00	6%	\$ 72,782.32
MCX4RI	40	Modern City X Series 4 (Roto/IG)	EA	\$ 64,995.00	6%	\$ 61,095.30

GAMETIME PLAY EQUIPMENT

Part No.	Part Group	Item Description	Unit	Commercial Price	USC Disc't	USC Net Price
MCX4RS	40	Modern City X Series 4 (Roto/SM)	EA	\$ 64,995.00	6%	\$ 61,095.30
MCX4SI	40	Modern City X Series 4 (Stainless/IG)	EA	\$ 64,995.00	6%	\$ 61,095.30
MCX4SS	40	Modern City X Series 4 (Stainless/SM)	EA	\$ 64,995.00	6%	\$ 61,095.30
MCX5RI	40	Modern City X Series 5 (Roto/IG)	EA	\$ 64,995.00	6%	\$ 61,095.30
MCX5RS	40	Modern City X Series 5 (Roto/SM)	EA	\$ 64,995.00	6%	\$ 61,095.30
MCX5SI	40	Modern City X Series 5 (Stainless/IG)	EA	\$ 64,995.00	6%	\$ 61,095.30
MCX5SS	40	Modern City X Series 5 (Stainless/SM)	EA	\$ 64,995.00	6%	\$ 61,095.30
MCX6RI	40	Modern City X Series 6 (Roto/IG)	EA	\$ 64,995.00	6%	\$ 61,095.30
MCX6SI	40	Modern City X Series 6 (Stainless/IG)	EA	\$ 64,995.00	6%	\$ 61,095.30
MCX7NI	40	Modern City X Series 7 (No slide/IG)	EA	\$ 61,949.00	6%	\$ 58,232.06
MCX7NS	40	Modern City X Series 7 (No slide/SM)	EA	\$ 61,949.00	6%	\$ 58,232.06
MCX8NI	40	Modern City X Series 8 (No slide/IG)	EA	\$ 61,949.00	6%	\$ 58,232.06
P342	70	Portable Tetherball Set	SET	\$ 349.00	3%	\$ 338.53
P343	70	Permanent Tetherball Set	SET	\$ 217.00	3%	\$ 210.49
P5153	48	Classic Solo Swing 3 1/2" X 8' Painted	EA	\$ 1,389.00	6%	\$ 1,305.66
P5154	48	Classic Solo Swing Aab 3 1/2" X8'	EA	\$ 623.00	6%	\$ 585.62
P5542	54	Classic Swing 2 3/8" X 8' Painted	EA	\$ 1,428.00	9%	\$ 1,299.48
P5544	48	Classic Swing 3 1/2" X 8' Painted	EA	\$ 1,415.00	6%	\$ 1,330.10
P5545	48	Classic Swing 3 1/2" X 10' Painted	EA	\$ 1,574.00	6%	\$ 1,479.56
P5546	54	Classic Swing Add Bay 2 3/8"X8'Painted	EA	\$ 689.00	9%	\$ 626.99
P5548	54	Classic Swing Add Bay 3 1/2"X8'Painted	EA	\$ 674.00	9%	\$ 613.34
P5549	54	Classic Swing Add Bay 3 1/2"X10' Paint	EA	\$ 722.00	9%	\$ 657.02
P619	15	Space Crawlway Painted	EA	\$ 2,392.00	16%	\$ 2,009.28
P831	70	T-Swing (Painted),3 1/2" Od	EA	\$ 1,092.00	3%	\$ 1,059.24
P8542	54	Ada 8' Ht Swing Frame, 2 3/8" Toprail	EA	\$ 1,428.00	9%	\$ 1,299.48
P8544	48	Ada 8' Ht Swing Frame, 3 1/2" Toprail	EA	\$ 1,408.00	6%	\$ 1,323.52
P8545	48	Ada 10' Ht Swing Frame, 3 1/2" Toprail	EA	\$ 1,566.00	6%	\$ 1,472.04
P8546	54	Ada 8' Ht Add-A-Bay, 2 3/8" Toprail	EA	\$ 689.00	9%	\$ 626.99
P8548	54	Ada 8' Ht Add-A-Bay, 3 1/2" Toprail	EA	\$ 674.00	9%	\$ 613.34
P8549	54	Ada 10' Ht Add-A-Bay, 3 1/2" Toprail	EA	\$ 718.00	9%	\$ 653.38
P954	35	Giant Muscle Man Painted	EA	\$ 7,469.00	16%	\$ 6,273.96
P988	15	Deluxe Mountain Climber Painted	EA	\$ 3,805.00	16%	\$ 3,196.20
PS16004	05	Extra Innings	EA	\$ 101,067.00	24%	\$ 76,810.92
PS16017	05	Moon Walk	EA	\$ 89,242.00	24%	\$ 67,823.92
PS17001	05	Accord	EA	\$ 151,293.00	24%	\$ 114,982.68
PS17013	05	Timber Town	EA	\$ 189,511.00	24%	\$ 144,028.36
PS17016	05	Twin Towers	EA	\$ 48,390.00	24%	\$ 36,776.40
PS17025	05	Rainbow Ramp	EA	\$ 84,515.00	24%	\$ 64,231.40
PS17027	05	All for Fun	EA	\$ 96,343.00	24%	\$ 73,220.68
PS17034	05	Arlington	EA	\$ 42,314.00	24%	\$ 32,158.64
PS17234	05	Karen's Cove	EA	\$ 90,402.00	24%	\$ 68,705.52
PS18003	05	Stardust	EA	\$ 90,953.00	24%	\$ 69,124.28
PS18010	05	Edie's Eddy	EA	\$ 48,389.00	24%	\$ 36,775.64
PS18020	05	Warrior Kids	EA	\$ 67,131.00	24%	\$ 51,019.56

GAMETIME PLAY EQUIPMENT

Part No.	Part Group	Item Description	Unit	Commercial Price	USC Disc	USC Net Price
PS18022	05	Cyclone	EA	\$ 77,665.00	24%	\$ 59,025.40
PS19000	05	Golden Valley	EA	\$ 188,141.00	24%	\$ 142,987.16
PS19001	05	Summerfaire	EA	\$ 68,348.00	24%	\$ 51,944.48
PS19003	05	Heritage	EA	\$ 133,681.00	24%	\$ 101,597.56
PS19006	06	Gordon Pond	EA	\$ 95,068.00	24%	\$ 72,251.68
PS19007	05	Everwood	EA	\$ 76,243.00	24%	\$ 57,944.68
PS19008	05	Double Funnel	EA	\$ 68,905.00	24%	\$ 52,367.80
PS19009	05	Epix	EA	\$ 32,711.00	24%	\$ 24,860.36
PS19010	05	Aspire	EA	\$ 126,464.00	24%	\$ 96,112.64
PS19012	05	Saratoga	EA	\$ 87,791.00	24%	\$ 66,721.16
PS19013	05	Express	EA	\$ 104,731.00	24%	\$ 79,595.56
PS19014	05	Highlands	EA	\$ 87,409.00	24%	\$ 66,430.84
PS19016	05	Kensington	EA	\$ 176,628.00	24%	\$ 134,237.28
PS19017	05	Puddle Pod	EA	\$ 29,189.00	24%	\$ 22,183.64
PS19018	05	Julian Ridge	EA	\$ 125,583.00	24%	\$ 95,443.08
PS19021	05	Portland	EA	\$ 75,469.00	24%	\$ 57,356.44
PS20000	05	Counterbalance	EA	\$ 107,876.00	24%	\$ 81,985.76
PS20001	05	Curvy Catacomb	EA	\$ 89,841.00	24%	\$ 68,279.16
PS20002	05	Edgy	EA	\$ 59,213.00	24%	\$ 45,001.88
PS20003	05	Island Hopper	EA	\$ 71,539.00	24%	\$ 54,369.64
PS20004	05	Mount More	EA	\$ 68,283.00	24%	\$ 51,895.08
PS20005	05	Nature Hike	EA	\$ 134,576.00	24%	\$ 102,277.76
PS20006	05	Nature Walk	EA	\$ 95,211.00	24%	\$ 72,360.36
PS20007	05	Pinwheel	EA	\$ 73,853.00	24%	\$ 56,128.28
PS20009	05	Rowdy Rhombus	EA	\$ 95,466.00	24%	\$ 72,554.16
PS20010	05	Satellite	EA	\$ 63,268.00	24%	\$ 48,083.68
PS20011	05	Social Circle	EA	\$ 52,967.00	24%	\$ 40,254.92
PS20015	05	Triple Threat	EA	\$ 56,785.00	24%	\$ 43,156.60
PSG16004	05	Extra Innings	EA	\$ 101,291.00	24%	\$ 76,981.16
PSG16017	05	Moon Walk	EA	\$ 89,675.00	24%	\$ 68,153.00
PSG17001	05	Accord	EA	\$ 151,557.00	24%	\$ 115,183.32
PSG17013	05	Timber Town	EA	\$ 189,750.00	24%	\$ 144,210.00
PSG17016	05	Twin Towers	EA	\$ 48,656.00	24%	\$ 36,978.56
PSG17025	05	Rainbow Ramp	EA	\$ 84,715.00	24%	\$ 64,383.40
PSG17027	05	All for Fun	EA	\$ 96,717.00	24%	\$ 73,504.92
PSG17034	05	Arlington	EA	\$ 42,493.00	24%	\$ 32,294.68
PSG17234	05	Karen's Cove	EA	\$ 90,726.00	24%	\$ 68,951.76
PSG18003	05	Stardust	EA	\$ 91,139.00	24%	\$ 69,265.64
PSG18010	05	Edie's Eddy	EA	\$ 48,569.00	24%	\$ 36,912.44
PSG18020	05	Warrior Kids	EA	\$ 67,379.00	24%	\$ 51,208.04
PSG18022	05	Cyclone	EA	\$ 77,886.00	24%	\$ 59,193.36
PSG19000	05	Golden Valley	EA	\$ 188,264.00	24%	\$ 143,080.64
PSG19001	05	Summerfaire	EA	\$ 68,471.00	24%	\$ 52,037.96
PSG19003	05	Heritage	EA	\$ 134,027.00	24%	\$ 101,860.52

GAMETIME PLAY EQUIPMENT

Part No.	Part Group	Item Description	Unit	Commercial Price	USC Disc	USC Net Price
PSG19006	06	Gordon Pond	EA	\$ 95,190.00	24%	\$ 72,344.40
PSG19007	05	Everwood	EA	\$ 76,510.00	24%	\$ 58,147.60
PSG19008	05	Double Funnel	EA	\$ 69,192.00	24%	\$ 52,585.92
PSG19009	05	Epix	EA	\$ 32,807.00	24%	\$ 24,933.32
PSG19010	05	Aspire	EA	\$ 126,868.00	24%	\$ 96,419.68
PSG19012	05	Saratoga	EA	\$ 87,923.00	24%	\$ 66,821.48
PSG19013	05	Express	EA	\$ 105,003.00	24%	\$ 79,802.28
PSG19014	05	Highlands	EA	\$ 87,866.00	24%	\$ 66,778.16
PSG19016	05	Kensington	EA	\$ 177,339.00	24%	\$ 134,777.64
PSG19017	05	Puddle Pod	EA	\$ 29,311.00	24%	\$ 22,276.36
PSG19018	05	Julian Ridge	EA	\$ 125,863.00	24%	\$ 95,655.88
PSG19021	05	Portland	EA	\$ 75,832.00	24%	\$ 57,632.32
PSG20000	05	Counterbalance	EA	\$ 108,230.00	24%	\$ 82,254.80
PSG20001	05	Curvy Catacomb	EA	\$ 90,151.00	24%	\$ 68,514.76
PSG20002	05	Edgy	EA	\$ 59,498.00	24%	\$ 45,218.48
PSG20003	05	Island Hopper	EA	\$ 71,967.00	24%	\$ 54,694.92
PSG20004	05	Mount More	EA	\$ 68,625.00	24%	\$ 52,155.00
PSG20005	05	Nature Hike	EA	\$ 135,188.00	24%	\$ 102,742.88
PSG20006	05	Nature Walk	EA	\$ 95,673.00	24%	\$ 72,711.48
PSG20007	05	Pinwheel	EA	\$ 74,205.00	24%	\$ 56,395.80
PSG20009	05	Rowdy Rhombus	EA	\$ 95,574.00	24%	\$ 72,636.24
PSG20010	05	Satellite	EA	\$ 63,584.00	24%	\$ 48,323.84
PSG20011	05	Social Circle	EA	\$ 53,151.00	24%	\$ 40,394.76
PSG20015	05	Triple Threat	EA	\$ 56,857.00	24%	\$ 43,211.32
PT15303	05	Pirate Cove	EA	\$ 32,463.00	24%	\$ 24,671.88
PT15387	05	Key Largo	EA	\$ 17,799.00	24%	\$ 13,527.24
PT16001	05	Ridgeside	EA	\$ 36,663.00	24%	\$ 27,863.88
PT16002	05	Ionosphere	EA	\$ 24,160.00	24%	\$ 18,361.60
PT16011	05	Climbers Corner	EA	\$ 21,341.00	24%	\$ 16,219.16
PT16022	05	Ionosphere	EA	\$ 56,185.00	24%	\$ 42,700.60
PT16024	05	Timber Creek	EA	\$ 29,624.00	24%	\$ 22,514.24
PT16025	05	Keaton Forest	EA	\$ 48,909.00	24%	\$ 37,170.84
PT17008	05	Adirondack Trail	EA	\$ 18,502.00	24%	\$ 14,061.52
PT17015	05	Siberian	EA	\$ 33,826.00	24%	\$ 25,707.76
PT17017	05	Forest Path	EA	\$ 43,034.00	24%	\$ 32,705.84
PT17020	05	Timber Ridge	EA	\$ 41,655.00	24%	\$ 31,657.80
PT17022	05	Adventure	EA	\$ 61,463.00	24%	\$ 46,711.88
PT17032	05	Festival	EA	\$ 40,118.00	24%	\$ 30,489.68
PT18000	05	Harper Bay	EA	\$ 64,900.00	24%	\$ 49,324.00
PT18001	05	Neptune's Nocturne	EA	\$ 58,613.00	24%	\$ 44,545.88
PT18003	05	Graphite	EA	\$ 50,156.00	24%	\$ 38,118.56
PT18004	05	Joshua Creek	EA	\$ 44,460.00	24%	\$ 33,789.60
PT18005	05	Wills Valley	EA	\$ 72,420.00	24%	\$ 55,039.20
PT18006	05	Beacon's Bay	EA	\$ 31,175.00	24%	\$ 23,693.00

GAMETIME PLAY EQUIPMENT

Part No.	Part Group	Item Description	Unit	Commercial Price	USC Disc	USC Net Price
PT18008	05	Shadowfax	EA	\$ 70,755.00	24%	\$ 53,773.80
PT18009	05	Huckleberry Hill	EA	\$ 32,495.00	24%	\$ 24,696.20
PT18011	05	Treetop	EA	\$ 35,106.00	24%	\$ 26,680.56
PT18017	05	Wayfarer	EA	\$ 48,888.00	24%	\$ 37,154.88
PT18018	05	Alchemy	EA	\$ 41,219.00	24%	\$ 31,326.44
PT18021	05	Canopy Crossing	EA	\$ 54,275.00	24%	\$ 41,249.00
PT18023	05	Mossy Hollow	EA	\$ 29,966.00	24%	\$ 22,774.16
PT18024	05	Firefly	EA	\$ 14,502.00	24%	\$ 11,021.52
PT18031	05	Surfs Up	EA	\$ 28,492.00	24%	\$ 21,653.92
PT18036	05	Twilight	EA	\$ 44,457.00	24%	\$ 33,787.32
PT18057	05	Flying Squirrel	EA	\$ 18,992.00	24%	\$ 14,433.92
PT18097	05	Giggle Hill	EA	\$ 29,535.00	24%	\$ 22,446.60
PT18307	05	Appalachia	EA	\$ 34,948.00	24%	\$ 26,560.48
PT18316	05	Canopy Cove	EA	\$ 53,786.00	24%	\$ 40,877.36
PT18324	05	X Factor	EA	\$ 39,551.00	24%	\$ 30,058.76
PT19000	05	San Juan	EA	\$ 40,660.00	24%	\$ 30,901.60
PT19001	05	Marshlands	EA	\$ 68,432.00	24%	\$ 52,008.32
PT19002	05	Victory	EA	\$ 70,097.00	24%	\$ 53,273.72
PT19003	05	Landsdowne	EA	\$ 44,460.00	24%	\$ 33,789.60
PT19004	05	Revolution	EA	\$ 47,024.00	24%	\$ 35,738.24
PT19005	05	Epsilon	EA	\$ 33,329.00	24%	\$ 25,330.04
PT19007	05	Forester	EA	\$ 48,888.00	24%	\$ 37,154.88
PT19009	05	Lake Geneva	EA	\$ 15,839.00	24%	\$ 12,037.64
PT19010	05	West Bend	EA	\$ 46,540.00	24%	\$ 35,370.40
PT19011	05	Stevens Point	EA	\$ 50,979.00	24%	\$ 38,744.04
PT19012	05	Oak Creek	EA	\$ 63,061.00	24%	\$ 47,926.36
PT20000	05	Adventure Alley	EA	\$ 98,105.00	24%	\$ 74,559.80
PT20001	05	Double Decker	EA	\$ 63,467.00	24%	\$ 48,234.92
PT20002	05	Timber Daze	EA	\$ 50,802.00	24%	\$ 38,609.52
PT20003	05	Hoppy Hollow	EA	\$ 49,171.00	24%	\$ 37,369.96
PT20004	05	JigJag	EA	\$ 45,871.00	24%	\$ 34,861.96
PT20005	05	Maple Creek	EA	\$ 66,593.00	24%	\$ 50,610.68
PT20006	05	Meandering Melody	EA	\$ 42,864.00	24%	\$ 32,576.64
PT20008	05	Rainforest	EA	\$ 56,859.00	24%	\$ 43,212.84
PT20009	05	Ringlet	EA	\$ 40,849.00	24%	\$ 31,045.24
PT20010	05	Running Circles	EA	\$ 67,179.00	24%	\$ 51,056.04
PT20011	05	Vortex	EA	\$ 45,794.00	24%	\$ 34,803.44
PT20012	05	Wandering Melody	EA	\$ 35,145.00	24%	\$ 26,710.20
PTG15303	05	Pirate Cove	EA	\$ 32,056.00	24%	\$ 24,362.56
PTG15387	05	Key Largo	EA	\$ 17,540.00	24%	\$ 13,330.40
PTG16001	05	Ridgeside	EA	\$ 36,283.00	24%	\$ 27,575.08
PTG16002	05	Ionosphere	EA	\$ 23,758.00	24%	\$ 18,056.08
PTG16011	05	Climbers Corner	EA	\$ 21,177.00	24%	\$ 16,094.52
PTG16022	05	Ionosphere	EA	\$ 55,871.00	24%	\$ 42,461.96

GAMETIME PLAY EQUIPMENT

Part No.	Part Group	Item Description	Unit	Commercial Price	USC Disc	USC Net Price
PTG16024	05	Timber Creek	EA	\$ 29,299.00	24%	\$ 22,267.24
PTG16025	05	Keaton Forest	EA	\$ 48,409.00	24%	\$ 36,790.84
PTG17008	05	Adirondack Trail	EA	\$ 18,260.00	24%	\$ 13,877.60
PTG17015	05	Siberian	EA	\$ 33,374.00	24%	\$ 25,364.24
PTG17017	05	Forest Path	EA	\$ 42,450.00	24%	\$ 32,262.00
PTG17020	05	Timber Ridge	EA	\$ 41,207.00	24%	\$ 31,317.32
PTG17022	05	Adventure	EA	\$ 61,033.00	24%	\$ 46,385.08
PTG17032	05	Festival	EA	\$ 39,857.00	24%	\$ 30,291.32
PTG18000	05	Harper Bay	EA	\$ 64,178.00	24%	\$ 48,775.28
PTG18001	05	Neptune's Nocturne	EA	\$ 58,136.00	24%	\$ 44,183.36
PTG18003	05	Graphite	EA	\$ 49,779.00	24%	\$ 37,832.04
PTG18004	05	Joshua Creek	EA	\$ 44,061.00	24%	\$ 33,486.36
PTG18005	05	Wills Valley	EA	\$ 71,187.00	24%	\$ 54,102.12
PTG18006	05	Beacon's Bay	EA	\$ 30,691.00	24%	\$ 23,325.16
PTG18008	05	Shadowfax	EA	\$ 70,312.00	24%	\$ 53,437.12
PTG18009	05	Huckleberry Hill	EA	\$ 32,152.00	24%	\$ 24,435.52
PTG18011	05	Treetop	EA	\$ 34,742.00	24%	\$ 26,403.92
PTG18017	05	Wayfarer	EA	\$ 48,298.00	24%	\$ 36,706.48
PTG18018	05	Alchemy	EA	\$ 41,060.00	24%	\$ 31,205.60
PTG18021	05	Canopy Crossing	EA	\$ 53,743.00	24%	\$ 40,844.68
PTG18023	05	Mossy Hollow	EA	\$ 29,870.00	24%	\$ 22,701.20
PTG18024	05	Firefly	EA	\$ 14,290.00	24%	\$ 10,860.40
PTG18031	05	Surfs Up	EA	\$ 28,314.00	24%	\$ 21,518.64
PTG18036	05	Twilight	EA	\$ 43,889.00	24%	\$ 33,355.64
PTG18057	05	Flying Squirrel	EA	\$ 18,685.00	24%	\$ 14,200.60
PTG18097	05	Giggle Hill	EA	\$ 29,068.00	24%	\$ 22,091.68
PTG18307	05	Appalachia	EA	\$ 34,416.00	24%	\$ 26,156.16
PTG18316	05	Canopy Cove	EA	\$ 53,103.00	24%	\$ 40,358.28
PTG18324	05	X Factor	EA	\$ 39,249.00	24%	\$ 29,829.24
PTG19000	05	San Juan	EA	\$ 40,118.00	24%	\$ 30,489.68
PTG19001	05	Marshlands	EA	\$ 68,432.00	24%	\$ 52,008.32
PTG19002	05	Victory	EA	\$ 69,494.00	24%	\$ 52,815.44
PTG19003	05	Landsdowne	EA	\$ 44,061.00	24%	\$ 33,486.36
PTG19004	05	Revolution	EA	\$ 46,792.00	24%	\$ 35,561.92
PTG19005	05	Epsilon	EA	\$ 33,205.00	24%	\$ 25,235.80
PTG19007	05	Forester	EA	\$ 48,298.00	24%	\$ 36,706.48
PTG19009	05	Lake Geneva	EA	\$ 15,555.00	24%	\$ 11,821.80
PTG19010	05	West Bend	EA	\$ 46,086.00	24%	\$ 35,025.36
PTG19011	05	Stevens Point	EA	\$ 50,313.00	24%	\$ 38,237.88
PTG19012	05	Oak Creek	EA	\$ 62,290.00	24%	\$ 47,340.40
PTG20000	05	Adventure Alley	EA	\$ 97,273.00	24%	\$ 73,927.48
PTG20001	05	Double Decker	EA	\$ 62,949.00	24%	\$ 47,841.24
PTG20002	05	Timber Daze	EA	\$ 50,324.00	24%	\$ 38,246.24
PTG20003	05	Hoppy Hollow	EA	\$ 48,585.00	24%	\$ 36,924.60

GAMETIME PLAY EQUIPMENT

Part No.	Part Group	Item Description	Unit	Commercial Price	USC Disc	USC Net Price
PTG20004	05	JigJag	EA	\$ 45,721.00	24%	\$ 34,747.96
PTG20005	05	Maple Creek	EA	\$ 65,908.00	24%	\$ 50,090.08
PTG20006	05	Meandering Melody	EA	\$ 42,430.00	24%	\$ 32,246.80
PTG20008	05	Rainforest	EA	\$ 56,859.00	24%	\$ 43,212.84
PTG20009	05	Ringlet	EA	\$ 40,483.00	24%	\$ 30,767.08
PTG20010	05	Running Circles	EA	\$ 66,839.00	24%	\$ 50,797.64
PTG20011	05	Vortex	EA	\$ 45,000.00	24%	\$ 34,200.00
PTG20012	05	Wandering Melody	EA	\$ 34,540.00	24%	\$ 26,250.40
SM1029	16	Base Plate Pkg-1.029"Od	EA	\$ 94.00	0%	\$ 94.00
SS1464	48	Enclosed Tot 5"/8' High	EA	\$ 330.00	6%	\$ 310.20
SS1467	52	Super Seat 2 - 5"/8' High	EA	\$ 308.00	16%	\$ 258.72
SS1468	54	Belt Seat 5"/8' High	EA	\$ 278.00	9%	\$ 252.98
SS1469	54	Enclosed Tot 2 3/8"/8' High	EA	\$ 324.00	9%	\$ 294.84
SS1470	48	Enclosed Tot 3 1/2"/8' High	EA	\$ 328.00	6%	\$ 308.32
SS1477	52	Super Seat 2 2 3/8"/8' & 10' High	EA	\$ 330.00	16%	\$ 277.20
SS1479	52	Super Seat 2-3 1/2"/8' & 10' High	EA	\$ 336.00	16%	\$ 282.24
SS1481	54	Belt Seat 2 3/8"/8' & 10' High	EA	\$ 293.00	9%	\$ 266.63
SS1483	54	Belt Seat 3 1/2"/8' & 10' High	EA	\$ 297.00	9%	\$ 270.27
SS1750	48	5" Zero-G Chair (5-12)-Stainless	EA	\$ 584.00	6%	\$ 548.96
SS1752	48	5" Zero-G Chair (2-5)-Stainless	EA	\$ 556.00	6%	\$ 522.64
SS1757	48	5" Zero-G Chair (5-12)-Stainless	EA	\$ 584.00	6%	\$ 548.96
SS1758	48	5" Zero-G Chair (2-5)-Stainless	EA	\$ 556.00	6%	\$ 522.64
SS4953	54	Belt Seat (5" OD) - SS	EA	\$ 304.00	9%	\$ 276.64
SS4954	54	Super Seat 2 (5" OD) - SS	EA	\$ 337.00	9%	\$ 306.67
SS4955	52	Nexgen Seat 2 (5" OD) - SS	EA	\$ 386.00	16%	\$ 324.24
SS5004	51	3 1/2" Antiwrap Adaptive Seat-Ss	EA	\$ 680.00	3%	\$ 659.60
SS5008	48	3 1/2" Antiwrap Zero-G (5-12)-Ss	EA	\$ 825.00	6%	\$ 775.50
SS5009	48	3 1/2" Antiwrap Zero-G (5-12)-Ss	EA	\$ 876.00	6%	\$ 823.44
SS5011	48	3 1/2" Antiwrap Zero-G (2-5)-Ss	EA	\$ 797.00	6%	\$ 749.18
SS5014	51	3 1/2" Antiwrap Super Seat2-Stainless	EA	\$ 569.00	3%	\$ 551.93
SS5015	51	3 1/2" Antiwrap Super Seat2-Stainless	EA	\$ 595.00	3%	\$ 577.15
SS5017	70	3 1/2" Antiwrap Enclosed Tot-Stainless	EA	\$ 586.00	3%	\$ 568.42
SS5020	70	3 1/2" Antiwrap Belt Seat-Stainless	EA	\$ 543.00	3%	\$ 526.71
SS5021	70	3 1/2" Antiwrap Belt Seat-Stainless	EA	\$ 571.00	3%	\$ 553.87
SS5023	70	3 1/2" Antiwrap Enclosed Tot-Stainless	EA	\$ 572.00	3%	\$ 554.84
SS5025	70	3 1/2" Antiwrap Belt Seat-Stainless	EA	\$ 542.00	3%	\$ 525.74
SS5029	51	3 1/2" Antiwrap Super Seat2-Stainless	EA	\$ 582.00	3%	\$ 564.54
SS5039	48	3 1/2" Antiwrap Zero-G (5-12)-Ss	EA	\$ 825.00	6%	\$ 775.50
SS5040	48	3 1/2" Antiwrap Zero-G (5-12)-Ss	EA	\$ 876.00	6%	\$ 823.44
SS5042	48	3 1/2" Antiwrap Zero-G (2-5)-Ss	EA	\$ 797.00	6%	\$ 749.18
SS7255	54	Adaptive Seat (5"/8' High)	EA	\$ 424.00	9%	\$ 385.84
SS8531	54	Adaptive Seat (2 3/8"/ 8' High)	EA	\$ 416.00	9%	\$ 378.56
SS8537	54	Adaptive Seat (3 1/2" /8' High)	EA	\$ 422.00	9%	\$ 384.02
SS8550	48	2 3/8" Zero-G Chair (5-12)-Stainless	EA	\$ 580.00	6%	\$ 545.20

GAMETIME PLAY EQUIPMENT

Part No.	Part Group	Item Description	Unit	Commercial Price	USC Disc	USC Net Price
SS8551	48	2 3/8" Zero-G Chair (5-12)-Stainless	EA	\$ 630.00	6%	\$ 592.20
SS8552	48	3 1/2" Zero-G Chair (5-12)-Stainless	EA	\$ 584.00	6%	\$ 548.96
SS8553	48	3 1/2" Zero-G Chair (5-12)-Stainless	EA	\$ 634.00	6%	\$ 595.96
SS8554	48	2 3/8" Zero-G Chair (2-5)-Stainless	EA	\$ 553.00	6%	\$ 519.82
SS8555	48	3 1/2" Zero-G Chair (2-5)-Stainless	EA	\$ 556.00	6%	\$ 522.64
SS8556	48	2 3/8" Zero-G Chair (5-12)-Stainless	EA	\$ 580.00	6%	\$ 545.20
SS8557	48	2 3/8" Zero-G Chair (5-12)-Stainless	EA	\$ 630.00	6%	\$ 592.20
SS8558	48	3 1/2" Zero-G Chair (5-12)-Stainless	EA	\$ 584.00	6%	\$ 548.96
SS8559	48	3 1/2" Zero-G Chair (5-12)-Stainless	EA	\$ 634.00	6%	\$ 595.96
SS8560	48	2 3/8" Zero-G Chair (2-5)-Stainless	EA	\$ 553.00	6%	\$ 519.82
SS8561	48	3 1/2" Zero-G Chair (2-5)-Stainless	EA	\$ 556.00	6%	\$ 522.64
SS8695	48	Enclosed Tot 2 3/8"/8' High W/Clevis	EA	\$ 336.00	6%	\$ 315.84
SS8696	48	Encl Tot Seat 3 1/2"/8' High W/Clevis	EA	\$ 343.00	6%	\$ 322.42
SS8904	52	Super Seat 2 2 2/8"/8' High W/Clevis	EA	\$ 320.00	16%	\$ 268.80
SS8905	52	Super Seat 2 3/8"/10' High W/Clevis	EA	\$ 346.00	16%	\$ 290.64
SS8906	52	Super Seat 2-3 1/2"/8' High W/Clevis	EA	\$ 325.00	16%	\$ 273.00
SS8907	52	Super Seat 2 3-1/2" (8907)	EA	\$ 350.00	16%	\$ 294.00
SS8908	54	Belt Seat 2 3/8"/10' High W/Clevis	EA	\$ 282.00	9%	\$ 256.62
SS8909	54	Belt Seat 2 3/8"Od S.S.	EA	\$ 309.00	9%	\$ 281.19
SS8910	48	Belt Seat 3 1/2" /8' W/Clevis	EA	\$ 287.00	6%	\$ 269.78
SS8911	54	Belt Seat 3 1/2" 10' High W/Clevis	EA	\$ 313.00	9%	\$ 284.83
SS8914	48	Enclosed Tot 5"/8' High W/Clevis	EA	\$ 345.00	6%	\$ 324.30
SS8917	54	Super Seat 2 - 5"/8' High 2/Clevis	EA	\$ 320.00	9%	\$ 291.20
SS8918	48	Belt Seat 5" /8' High W/Clevis	EA	\$ 288.00	6%	\$ 270.72
W03861	16	Tru-Loc Panel Attach	EA	\$ 25.00	24%	\$ 19.00
W63515	16	Power Lock Base	EA	\$ 19.00	24%	\$ 14.44
W63517	16	Power Lock Cap	EA	\$ 29.00	24%	\$ 22.04
W63519	16	Panel Attachment	EA	\$ 24.00	24%	\$ 18.24
X12186	16	Fillr Kick Pl 6" Step	EA	\$ 147.00	24%	\$ 111.72
X15981	16	Pip Box For 101 Hi Steppr	EA	\$ 716.00	24%	\$ 544.16
XS15300	05	Link's Quest	EA	\$ 17,184.00	24%	\$ 13,059.84
XS15301	05	Zoo Adventure	EA	\$ 28,562.00	24%	\$ 21,707.12
XS15304	05	Congaree	EA	\$ 31,898.00	24%	\$ 24,242.48
XS15306	05	Sherman's Journey	EA	\$ 15,268.00	24%	\$ 11,603.68
XS15312	05	Excelsior	EA	\$ 28,588.00	24%	\$ 21,726.88
XS15313	05	Shaded Nook	EA	\$ 26,813.00	24%	\$ 20,377.88
XS17200	05	Challenge Runner	EA	\$ 53,904.00	24%	\$ 40,967.04
XS17201	05	Tyke Track	EA	\$ 44,551.00	24%	\$ 33,858.76
XS18001	05	Scott's Adventure	EA	\$ 21,176.00	24%	\$ 16,093.76
XS19000	05	Carlisle	EA	\$ 49,713.00	24%	\$ 37,781.88
XS20000	05	Zig Zag	EA	\$ 114,612.00	24%	\$ 87,105.12
Z03650	16	Tru-Loc	EA	\$ 29.00	24%	\$ 22.04
Z63515	16	Power Lock Base	EA	\$ 19.00	24%	\$ 14.44
Z63517	16	Power Lock Cap	EA	\$ 29.00	24%	\$ 22.04



GameTime Division
PlayCore Wisconsin, Inc.
150 Playcore Drive SE
Fort Payne, AL 35967
Tel: 800.235.2440

OMNIA PARTNERS - U.S. COMMUNITIES PRICE LIST 2001

GAMETIME FITNESS EQUIPMENT

Part No.	Part Group	Item Description	Unit	Commercial Price	USC Disc	USC Net Price
4600	35	Fitkid-Elementary	EA	\$ 12,528.00	9%	\$ 11,400.48
4601	35	Fitkid-Junior High	EA	\$ 12,067.00	9%	\$ 10,980.97
4602	35	Fitkid-Senior High	EA	\$ 12,602.00	9%	\$ 11,467.82
4610	35	Fitkid-Elementary	EA	\$ 12,838.00	9%	\$ 11,682.58
4625	35	Balance Beam	EA	\$ 414.00	9%	\$ 376.74
4626	35	Therapeutic Balance Beam	EA	\$ 1,037.00	9%	\$ 943.67
4627	35	Parallel Bar 30"	EA	\$ 586.00	9%	\$ 533.26
4628	35	Parallel Bar 36"	EA	\$ 615.00	9%	\$ 559.65
4629	35	Parallel Bar 40"	EA	\$ 618.00	9%	\$ 562.38
4630	35	Parallel Bar 42"	EA	\$ 688.00	9%	\$ 626.08
4631	35	Parallel Bar 46"	EA	\$ 698.00	9%	\$ 635.18
4632	35	Parallel Bar 50"	EA	\$ 709.00	9%	\$ 645.19
4633	35	Parallel Bar 54"	EA	\$ 720.00	9%	\$ 655.20
8645	35	Adult Fitness Unit	EA	\$ 9,785.00	9%	\$ 8,904.35
13171	35	Itrack Exercise Guide Frame	EA	\$ 712.00	9%	\$ 647.92
13189	15	Fitness Rack	EA	\$ 7,434.00	9%	\$ 6,764.94
13190	15	Trapeze Rack	EA	\$ 6,948.00	9%	\$ 6,322.68
13196	15	Climbing Wall (9')	EA	\$ 3,798.00	9%	\$ 3,456.18
13197	15	Climbing Wall (10')	EA	\$ 4,129.00	9%	\$ 3,757.39
13198	15	Trapeze Rack	EA	\$ 5,304.00	9%	\$ 4,826.64
13199	15	Trapeze Rack (Aab)	EA	\$ 3,898.00	9%	\$ 3,547.18
13201	15	3 1/2" Uprt Ass'Y Alum 3'	EA	\$ 113.00	9%	\$ 102.83
13202	15	3 1/2" Uprt Ass'Y Alum 4'	EA	\$ 141.00	9%	\$ 128.31
13203	15	3 1/2" Uprt Ass'Y Alum 5'	EA	\$ 170.00	9%	\$ 154.70
13204	15	3 1/2" Uprt Ass'Y Alum 6'	EA	\$ 197.00	9%	\$ 179.27
13210	15	3 1/2" Uprt Ass'Y Alum 7'	EA	\$ 225.00	9%	\$ 204.75
13211	15	3 1/2" Uprt Ass'Y Alum 8'	EA	\$ 253.00	9%	\$ 230.23
13212	15	3 1/2" Uprt Ass'Y Alum 9'	EA	\$ 281.00	9%	\$ 255.71
13213	15	3 1/2" Uprt Ass'Y Alum 10'	EA	\$ 309.00	9%	\$ 281.19
13216	15	3 1/2" Uprt Ass'Y Alum 11'	EA	\$ 338.00	9%	\$ 307.58
13217	15	3 1/2" Uprt Ass'Y Alum 12'	EA	\$ 364.00	9%	\$ 331.24
13222	15	3 1/2" Uprt Ass'Y Alum 13'	EA	\$ 392.00	9%	\$ 356.72
13223	15	3 1/2" Uprt Ass'Y Alum 14'	EA	\$ 420.00	9%	\$ 382.20
13243	15	Adult Climbing Wall Sign Package	EA	\$ 299.00	9%	\$ 272.09
13252	47	Inground Mount Package	EA	\$ 229.00	9%	\$ 208.39
13275	15	Plyometric Box (6")	EA	\$ 512.00	9%	\$ 465.92
13276	15	Plyometric Box (12")	EA	\$ 545.00	9%	\$ 495.95
13277	15	Plyometric Box (18")	EA	\$ 581.00	9%	\$ 528.71

GAMETIME FITNESS EQUIPMENT

Part No.	Part Group	Item Description	Unit	Commercial Price	USC Disc't	USC Net Price
13278	15	Plyometric Box (24")	EA	\$ 610.00	9%	\$ 555.10
13279	15	Balance Plank Station	EA	\$ 294.00	9%	\$ 267.54
13280	46	Balance Board Station	EA	\$ 514.00	9%	\$ 467.74
13285	15	Chin-Up Station	EA	\$ 319.00	9%	\$ 290.29
13295	15	Push-Up Station	EA	\$ 308.00	9%	\$ 280.28
13296	15	Horizontal Chin-Up Station	EA	\$ 805.00	9%	\$ 732.55
13297	15	3 1/2"Uprrt Ass'Y Alum 15'	EA	\$ 448.00	9%	\$ 407.68
13565	15	Fitness Sign Post For Sticker	EA	\$ 204.00	9%	\$ 185.64
13567	15	Vault Bar Station	EA	\$ 433.00	9%	\$ 394.03
13569	15	Step-Up Fitness Station	EA	\$ 1,412.00	9%	\$ 1,284.92
13570	15	Sit-Up Station	EA	\$ 1,294.00	9%	\$ 1,177.54
13571	15	Push Up Station	EA	\$ 805.00	9%	\$ 732.55
13572	15	Parallel Bar Station	EA	\$ 765.00	9%	\$ 696.15
13573	15	Log Hop Station	EA	\$ 1,265.00	9%	\$ 1,151.15
13574	15	Knee Lift Station	EA	\$ 575.00	9%	\$ 523.25
13575	15	Joint Use Chin-Up Bar Station	EA	\$ 1,176.00	9%	\$ 1,070.16
13576	15	Hurdle Station	EA	\$ 433.00	9%	\$ 394.03
13577	15	Assisted Horizontal Chin Up Station	EA	\$ 1,835.00	9%	\$ 1,669.85
13578	15	High Jump Station	EA	\$ 757.00	9%	\$ 688.87
13579	15	Body Curl Station	EA	\$ 1,589.00	9%	\$ 1,445.99
13580	15	Bench Dip Station	EA	\$ 1,448.00	9%	\$ 1,317.68
13581	15	Balance Beam Station	EA	\$ 475.00	9%	\$ 432.25
13591	15	Fitness Overhead Ladder	EA	\$ 4,056.00	9%	\$ 3,690.96
13603	47	Traverse Wall (Pro)	EA	\$ 12,181.00	9%	\$ 11,084.71
13608	15	Agility Trainer	EA	\$ 3,185.00	9%	\$ 2,898.35
13614	47	Up & Over (Youth)	EA	\$ 3,994.00	9%	\$ 3,634.54
13615	46	Balance Walk	EA	\$ 2,603.00	9%	\$ 2,368.73
13617	47	Traverse Wall (Youth)	EA	\$ 8,031.00	9%	\$ 7,308.21
13619	47	Up & Over (Pro)	EA	\$ 5,426.00	9%	\$ 4,937.66
13620	47	Pro 3000 Welcome Sign (Std)	EA	\$ 1,881.00	9%	\$ 1,711.71
13621	47	Pro 3000 Welcome Sign (Custom)	EA	\$ 2,189.00	9%	\$ 1,991.99
13622	47	Pro 4000 Welcome Sign (Std)	EA	\$ 1,881.00	9%	\$ 1,711.71
13623	47	Pro 4000 Welcome Sign (Custom)	EA	\$ 2,189.00	9%	\$ 1,991.99
13624	47	Pro 5000 Welcome Sign (Std)	EA	\$ 1,881.00	9%	\$ 1,711.71
13625	47	Pro 5000 Welcome Sign (Custom)	EA	\$ 2,189.00	9%	\$ 1,991.99
13626	47	40 Yard Dash Sign (Std)	EA	\$ 2,072.00	9%	\$ 1,885.52
13627	47	40 Yard Dash Sign (Custom)	EA	\$ 2,189.00	9%	\$ 1,991.99
13628	47	Youth 3000 Welcome Sign (Std)	EA	\$ 1,879.00	9%	\$ 1,709.89
13629	47	Youth 3000 Welcome Sign (Custom)	EA	\$ 2,189.00	9%	\$ 1,991.99
13630	47	Youth 4000 Welcome Sign (Std)	EA	\$ 1,881.00	9%	\$ 1,711.71
13631	47	Youth 4000 Welcome Sign (Custom)	EA	\$ 2,189.00	9%	\$ 1,991.99
13632	47	Youth 5000 Welcome Sign (Std)	EA	\$ 1,881.00	9%	\$ 1,711.71
13633	47	Youth 5000 Welcome Sign (Custom)	EA	\$ 2,189.00	9%	\$ 1,991.99
13634	47	40 Yard Dash Scoreboard Pkg (Dbl)	EA	\$ 20,210.00	0%	\$ 20,210.00

GAMETIME FITNESS EQUIPMENT

Part No.	Part Group	Item Description	Unit	Commercial Price	USC Disc	USC Net Price
13636	47	Photo Booth	EA	\$ 12,148.00	9%	\$ 11,054.68
13639	47	40 Yard Dash Scoreboard Upright	EA	\$ 798.00	9%	\$ 726.18
13640	47	Challenge Course Timing Scorebd Pkg	EA	\$ 4,350.00	0%	\$ 4,350.00
13641	47	Challenge Course Timing Uprrt Pkg	EA	\$ 1,689.00	9%	\$ 1,536.99
13642	47	Pro 3000	EA	\$ 77,629.00	9%	\$ 70,642.39
13643	47	Pro 4000	EA	\$ 82,367.00	9%	\$ 74,953.97
13644	47	Pro 5000	EA	\$ 107,587.00	9%	\$ 97,904.17
13645	47	Youth 3000	EA	\$ 63,526.00	9%	\$ 57,808.66
13646	47	Youth 4000	EA	\$ 71,972.00	9%	\$ 65,494.52
13647	47	Youth 5000	EA	\$ 90,824.00	9%	\$ 82,649.84
13649	47	Start & Stop Bollard Pro Non-Timing	EA	\$ 477.00	9%	\$ 434.07
13650	47	Start & Stop Bollard Youth Non-Timing	EA	\$ 476.00	9%	\$ 433.16
13651	47	Challenge Course Timing Uprr Pkg	EA	\$ 1,689.00	9%	\$ 1,536.99
13652	47	U-Turn Ramp	EA	\$ 9,048.00	9%	\$ 8,233.68
13653	47	Ninja Steps Pro	EA	\$ 13,548.00	9%	\$ 12,328.68
13654	47	Ninja Steps Youth	EA	\$ 8,922.00	9%	\$ 8,119.02
13655	47	Vault Wall	EA	\$ 3,408.00	9%	\$ 3,101.28
13656	47	Floating Boards	EA	\$ 14,585.00	9%	\$ 13,272.35
13657	47	Floating Boards (Youth)	EA	\$ 11,962.00	9%	\$ 10,885.42
13658	47	Sway Steps	EA	\$ 19,516.00	9%	\$ 17,759.56
13659	47	Sway Steps (Youth)	EA	\$ 15,851.00	9%	\$ 14,424.41
13660	15	Climbers Corridor	EA	\$ 16,340.00	16%	\$ 13,725.60
13661	15	Youth Climbers Corridor	EA	\$ 12,812.00	9%	\$ 11,658.92
13662	15	Agility Pods	EA	\$ 3,069.00	16%	\$ 2,577.96
13663	15	Agility Pods (Youth)	EA	\$ 3,069.00	16%	\$ 2,577.96
13664	46	Climb The Ladder	EA	\$ 4,611.00	16%	\$ 3,873.24
13665	47	Climb The Ladder (Youth)	EA	\$ 3,412.00	9%	\$ 3,104.92
13666	32	Travel Wall	EA	\$ 17,267.00	3%	\$ 16,748.99
13667	32	Travel Wall (Youth)	EA	\$ 10,753.00	3%	\$ 10,430.41
14900	15	Assisted Balance Walk	EA	\$ 1,653.00	9%	\$ 1,504.23
14901	15	Assisted Step Trainer	EA	\$ 3,090.00	9%	\$ 2,811.90
14902	15	Assisted Functional Trainer	EA	\$ 2,345.00	9%	\$ 2,133.95
14903	15	Step Around Station	EA	\$ 1,980.00	9%	\$ 1,801.80
14904	15	Skill Trainer	EA	\$ 2,659.00	9%	\$ 2,419.69
14911	46	Thrive 250	EA	\$ 10,421.00	9%	\$ 9,483.11
14912	15	Thrive 450	EA	\$ 21,210.00	9%	\$ 19,301.10
14913	46	Thrive 900	EA	\$ 47,053.00	9%	\$ 42,818.23
14914	15	Chin-Up Step-Up Station	EA	\$ 208.00	9%	\$ 189.28
15504	15	Parallel Bar (Accessible)	EA	\$ 1,400.00	9%	\$ 1,274.00
13271I	15	Chest Press - Ada (In-Ground Mount)	EA	\$ 5,464.00	9%	\$ 4,972.24
13271S	15	Chest Press - Ada (Surface Mount)	EA	\$ 5,169.00	9%	\$ 4,703.79
13272I	15	Lat Pull Down - Ada (In-Ground Mount)	EA	\$ 5,483.00	9%	\$ 4,989.53
13272S	15	Lat Pull Down - Ada (Surface Mount)	EA	\$ 5,189.00	9%	\$ 4,721.99
13274I	15	Vertical Press - Ada (In-Ground Mount)	EA	\$ 5,461.00	9%	\$ 4,969.51

GAMETIME FITNESS EQUIPMENT

Part No.	Part Group	Item Description	Unit	Commercial Price	USC Disc	USC Net Price
13274S	15	Vertical Press - Ada (Surface Mount)	EA	\$ 5,164.00	9%	\$ 4,699.24
13555I	15	Chest Press (Single) - In-Ground Mount	EA	\$ 3,937.00	9%	\$ 3,582.67
13555S	15	Chest Press (Single) - Surface Mount	EA	\$ 3,794.00	9%	\$ 3,452.54
13556I	15	Lat Pull Down (Single) - In-Ground Mount	EA	\$ 4,083.00	9%	\$ 3,715.53
13556S	15	Lat Pull Down (Single) - Surface Mount	EA	\$ 3,959.00	9%	\$ 3,602.69
13557F	15	Vertical Press (Single)	EA	\$ 3,845.00	9%	\$ 3,498.95
13557I	15	Vertical Press (Single)	EA	\$ 4,065.00	9%	\$ 3,699.15
13557S	15	Vertical Press (Single)	EA	\$ 3,930.00	9%	\$ 3,576.30
13558F	15	Shoulder Rotator (Footing)	EA	\$ 3,734.00	9%	\$ 3,397.94
13558I	15	Shoulder Rotator (In-Ground)	EA	\$ 3,919.00	9%	\$ 3,566.29
13558S	15	Shoulder Rotator (Surface Mount)	EA	\$ 3,753.00	9%	\$ 3,415.23
13559I	15	Leg Press (Single)	EA	\$ 4,145.00	9%	\$ 3,771.95
13559S	15	Leg Press (Single)	EA	\$ 3,997.00	9%	\$ 3,637.27
13560I	15	Captain'S Chair - In-Ground Mount	EA	\$ 3,290.00	9%	\$ 2,993.90
13560S	15	Captain'S Chair - Surface Mount	EA	\$ 3,110.00	9%	\$ 2,830.10
13561I	15	Sit Up/ Back Extension	EA	\$ 4,124.00	9%	\$ 3,752.84
13561S	15	Sit Up/ Back Extension	EA	\$ 3,734.00	9%	\$ 3,397.94
13562I	15	Cardio Walker (In Ground)	EA	\$ 4,145.00	9%	\$ 3,771.95
13562S	15	Cardio Walker (Surface Mount)	EA	\$ 3,405.00	9%	\$ 3,098.55
13563I	15	Leg Extension (In Ground)	EA	\$ 2,862.00	9%	\$ 2,604.42
13563S	15	Leg Extension (Surface Mount)	EA	\$ 2,724.00	9%	\$ 2,478.84
13566F	15	Roman Chair Squat	EA	\$ 1,379.00	9%	\$ 1,254.89
13566I	15	Roman Chair Squat	EA	\$ 1,609.00	9%	\$ 1,464.19
13566S	15	Roman Chair Squat	EA	\$ 1,609.00	9%	\$ 1,464.19
13582I	15	Chin Up Hi In Ground Mt	EA	\$ 1,419.00	9%	\$ 1,291.29
13582S	15	Chin Up Hi Surface Mt	EA	\$ 2,529.00	9%	\$ 2,301.39
13583I	15	Chin Up Low In Ground	EA	\$ 1,412.00	9%	\$ 1,284.92
13583S	15	Chin Up Low Surface Mt	EA	\$ 2,529.00	9%	\$ 2,301.39
13584I	15	Chin up Accessible In Ground Mt	EA	\$ 1,404.00	9%	\$ 1,277.64
13584S	15	Chin up Accessible Surface Mt	EA	\$ 2,529.00	9%	\$ 2,301.39
13585I	15	Chin Up Hi Lo Combo In Ground	EA	\$ 2,234.00	9%	\$ 2,032.94
13585S	15	Chin Up Hi Lo Combo Surface Mt	EA	\$ 4,136.00	9%	\$ 3,763.76
13586I	15	Horizontal Chin Up In ground	EA	\$ 1,426.00	9%	\$ 1,297.66
13586S	15	Horizontal Chin Up Surface Mt	EA	\$ 3,102.00	9%	\$ 2,822.82
13587I	15	Push Up Hi In ground	EA	\$ 1,052.00	9%	\$ 957.32
13587S	15	Push Up Hi Surface Mt	EA	\$ 2,413.00	9%	\$ 2,195.83
13588I	15	Push Up Lo In ground	EA	\$ 1,033.00	9%	\$ 940.03
13588S	15	Push Up Lo Surface Mt	EA	\$ 2,413.00	9%	\$ 2,195.83
13589I	15	Push Up Hi/Lo In ground	EA	\$ 1,725.00	9%	\$ 1,569.75
13589S	15	Push Up Hi/Lo Surface Mt	EA	\$ 3,333.00	9%	\$ 3,033.03
13590I	15	Combo Fitness Hub In ground	EA	\$ 4,234.00	9%	\$ 3,852.94
13590S	15	Combo Fitness Hub Surface Mt	EA	\$ 6,092.00	9%	\$ 5,543.72
14911S	35	Thrive 250 Surface Mount	EA	\$ 10,421.00	9%	\$ 9,483.11
14912S	15	Thrive 450 Surface Mount	EA	\$ 21,210.00	9%	\$ 19,301.10

GAMETIME FITNESS EQUIPMENT

Part No.	Part Group	Item Description	Unit	Commercial Price	USC Disc't	USC Net Price
14913S	35	Thrive 900 Surface Mount	EA	\$ 47,053.00	9%	\$ 42,818.23
14922I	40	Recumbent Cycle (In-Ground)	EA	\$ 4,446.00	6%	\$ 4,179.24
14922S	40	Recumbent Cycle (Surface Mount)	EA	\$ 4,342.00	6%	\$ 4,081.48
14924I	47	Hand Cycle (In-Ground)	EA	\$ 4,652.00	9%	\$ 4,233.32
14924S	40	Hand Cycle (Surface Mount)	EA	\$ 4,549.00	6%	\$ 4,276.06
14925I	46	Accessible Hand Cycle (In-Ground)	EA	\$ 4,549.00	6%	\$ 4,276.06
14925S	47	Accessible Hand Cycle (Surface Mount)	EA	\$ 4,446.00	9%	\$ 4,045.86
CCA-01	15	40 Yard Single	EA	\$ 798.00	9%	\$ 726.18
CCA-02	62	40 Yard Double	EA	\$ 21,008.00	0%	\$ 21,008.00
CCP-01	44	CC Timing	EA	\$ 6,039.00	3%	\$ 5,857.83
CCP-02	44	CC Timing	EA	\$ 6,039.00	3%	\$ 5,857.83
CCP-03	44	CC Timing	EA	\$ 6,039.00	3%	\$ 5,857.83
FT17004	15	Fit Team	EA	\$ 16,165.00	9%	\$ 14,710.15
FT17201	15	Fit Corner	EA	\$ 10,739.00	9%	\$ 9,772.49
FT18000	15	Harbor Fit	EA	\$ 30,906.00	9%	\$ 28,124.46
FT18001	15	Training Zone	EA	\$ 66,318.00	9%	\$ 60,349.38
FT18006	15	Fit City	EA	\$ 32,744.00	9%	\$ 29,797.04
FT18007	15	Training Circuit	EA	\$ 27,699.00	9%	\$ 25,206.09
FT19001	15	Fitness Square	EA	\$ 36,351.00	9%	\$ 33,079.41
FT19002	15	City Fit	EA	\$ 24,004.00	9%	\$ 21,843.64
FT19003	35	Fit Station	EA	\$ 16,585.00	9%	\$ 15,092.35
FT19004	15	Training Center	EA	\$ 44,690.00	9%	\$ 40,667.90
G13201	15	3 1/2" Uprt Ass'Y Galv 3'	EA	\$ 113.00	9%	\$ 102.83
G13202	15	3 1/2" Uprt Ass'Y Galv 4'	EA	\$ 138.00	9%	\$ 125.58
G13203	15	3 1/2" Uprt Ass'Y Galv 5'	EA	\$ 161.00	9%	\$ 146.51
G13204	15	3 1/2" Uprt Ass'Y Galv 6'	EA	\$ 186.00	9%	\$ 169.26
G13210	15	3 1/2" Uprt Ass'Y Galv 7'	EA	\$ 209.00	9%	\$ 190.19
G13211	15	3 1/2" Uprt Ass'Y Galv 8'	EA	\$ 233.00	9%	\$ 212.03
G13212	15	3 1/2" Uprt Ass'Y Galv 9'	EA	\$ 257.00	9%	\$ 233.87
G13213	15	3 1/2" Uprt Ass'Y Galv 10'	EA	\$ 282.00	9%	\$ 256.62
G13216	15	3 1/2" Uprt Ass'Y Galv 11'	EA	\$ 307.00	9%	\$ 279.37
G13217	15	3 1/2" Uprt Ass'Y Galv 12'	EA	\$ 329.00	9%	\$ 299.39
G13222	15	3 1/2" Uprt Ass'Y Galv 13'	EA	\$ 354.00	9%	\$ 322.14
G13223	15	3 1/2" Uprt Ass'Y Galv 14'	EA	\$ 377.00	9%	\$ 343.07
G13297	15	3 1/2" Uprt Ass'Y Galv 15'	EA	\$ 400.00	9%	\$ 364.00
S13174	15	Joint Use Chin-Up Bar Station	EA	\$ 963.00	9%	\$ 876.33
S8645	15	Adult Fitness Unit	EA	\$ 8,071.00	9%	\$ 7,344.61



GameTime Division
PlayCore Wisconsin, Inc.
150 Playcore Drive SE
Fort Payne, AL 35967
Tel: 800.235.2440

OMNIA PARTNERS - U.S. COMMUNITIES PRICE LIST 2001

<u>PART GROUP DESCRIPTIONS</u>		<u>USC Discount</u>
05	Principal Components	24%
06	Attendant Products	24%
10	Primary Components	24%
15	Primary Apparatus	16%
18	Adjunct Component	24%
20	Surfacing Accessories	18%
22	Companion Components	16%
32	Component Products	3%
34	Component Extensions	3%
35	Compliment Products	16%
40	Auxiliary Products	6%
42	Associate Products	16%
44	Companion Products	3%
45	Exempt Products	0%
46	Apparatus Products	16%
47	Companion Accessories	9%
48	Affiliate Products	6%
49	Core Products	16%
50	Developmental Products	20%
51	Enhancement Products	3%
52	Adjunct Products	16%
54	Product Extensions	9%
62	Adjunct Accessories	3%
70	Ancillary Components	3%
73	Supplement Products	3%
80	Exempt Accessories	0%
85	Exempt Parts	0%

GAMETIME SITE FURNISHINGS

Part No.	Part Group	Item Description	Unit	Commercial Price	USC Disc't	USC Net Price
49	70	Family Sized Grill	EA	\$ 725.00	3%	\$ 703.25
51	70	Economy Stove Permanent	EA	\$ 263.00	3%	\$ 255.11
60	70	Waist-Hi Stove, Permanent	EA	\$ 334.00	3%	\$ 323.98
252	70	Two-Leg Portable Bench, 6'	EA	\$ 538.00	3%	\$ 521.86
253	70	Two-Leg Portable Bench, 8'	EA	\$ 627.00	3%	\$ 608.19
328	70	Two-Leg Portable Frames-Pair	PR	\$ 195.00	3%	\$ 189.15
338	70	Welded St.Leg Bench Frames-Pr	PR	\$ 159.00	3%	\$ 154.23
532	70	Welded St. Leg Bench, 6'	EA	\$ 497.00	3%	\$ 482.09
533	70	Welded Straight Leg Bench, 8'	EA	\$ 591.00	3%	\$ 573.27
574	70	Table Frames 1 5/8"Od	EA	\$ 295.00	3%	\$ 286.15
592	70	Std Pic Tbl 6' W/Wood Seat/Top	EA	\$ 552.00	3%	\$ 535.44
593	70	Std Pic Tbl 8' W/Wood Seat/Top	EA	\$ 632.00	3%	\$ 613.04

GAMETIME SITE FURNISHINGS

Part No.	Part Group	Item Description	Unit	Commercial Price	USC Disc	USC Net Price
598	70	Std Aluminum Picnic Table, 6'	EA	\$ 809.00	3%	\$ 784.73
599	70	Std Aluminum Picnic Table, 8'	EA	\$ 992.00	3%	\$ 962.24
677	70	6' Painted Picnic Table	EA	\$ 1,190.00	3%	\$ 1,154.30
678	70	8' Painted Picnic Table	EA	\$ 1,439.00	3%	\$ 1,395.83
705	70	Portable Bike Rack 5'	EA	\$ 359.00	3%	\$ 348.23
707	70	Permanent Bike Rack 5'	EA	\$ 361.00	3%	\$ 350.17
710	70	Portable Bike Rack 10'	EA	\$ 593.00	3%	\$ 575.21
711	70	Permanent Bike Rack 10'	EA	\$ 594.00	3%	\$ 576.18
720	70	Portable Bike Rack 20'	EA	\$ 1,128.00	3%	\$ 1,094.16
721	70	Permanent Bike Rack 20'	EA	\$ 1,147.00	3%	\$ 1,112.59
730	70	Portable Bike Rack 30'	EA	\$ 1,675.00	3%	\$ 1,624.75
731	70	Permanent Bike Rack 30'	EA	\$ 1,680.00	3%	\$ 1,629.60
756	70	Picnic Table Anchor Kit	EA	\$ 10.60	3%	\$ 10.28
766	70	Wood Top And Seats, 6'	EA	\$ 594.00	3%	\$ 576.18
768	70	Picnic Table	EA	\$ 677.00	3%	\$ 656.69
769	70	End Frames Only (Set)	SET	\$ 364.00	3%	\$ 353.08
796	70	H D Picnic Table, 6' Alum	EA	\$ 895.00	3%	\$ 868.15
798	70	H D Picnic Table, 8' Alum	EA	\$ 1,121.00	3%	\$ 1,087.37
1308	70	H.D. Accessible Picnic Table W/ Alum	EA	\$ 1,044.00	3%	\$ 1,012.68
1309	70	H.D. Accessible Picnic Table W/ Wood	EA	\$ 648.00	3%	\$ 628.56
1818	70	Timbers Trash Receptacle Portable	EA	\$ 847.00	3%	\$ 821.59
1819	70	Timbers Trash Receptacle Permanent	EA	\$ 792.00	3%	\$ 768.24
1820	70	Timbers Straight Leg Park Bench	EA	\$ 623.00	3%	\$ 604.31
1821	70	Timbers Two Leg Portable Bench	EA	\$ 677.00	3%	\$ 656.69
2108	70	Player Bench, 8' Perm	EA	\$ 227.00	3%	\$ 220.19
2115	70	Player Bench, 15' Perm	EA	\$ 366.00	3%	\$ 355.02
2125	70	Stationary Alum Park Bench, 15'	EA	\$ 702.00	3%	\$ 680.94
2126	70	Stationary Alum Park Bench, 6'	EA	\$ 346.00	3%	\$ 335.62
2128	70	Stationary Alum Park Bench, 8'	EA	\$ 423.00	3%	\$ 410.31
2132	70	6' Wld. Alum. Angle Leg Bench	EA	\$ 508.00	3%	\$ 492.76
2133	70	8' Wld. Alum. Angle Leg Bench	EA	\$ 604.00	3%	\$ 585.88
2136	70	Portable Alum Park Bench, 6'	EA	\$ 369.00	3%	\$ 357.93
2138	70	Portable Alum Park Bench, 8'	EA	\$ 451.00	3%	\$ 437.47
2145	70	Portable Alum Park Bench, 15'	EA	\$ 742.00	3%	\$ 719.74
2156	70	Player Bench, 6' Port	EA	\$ 299.00	3%	\$ 290.03
2158	70	Player Bench, 8' Port	EA	\$ 347.00	3%	\$ 336.59
2165	70	Player Bench, 15' Port	EA	\$ 548.00	3%	\$ 531.56
3138	70	Wld. Angle Leg Prk Bnch.	EA	\$ 168.00	3%	\$ 162.96
4046	70	6' Wld. Wood Angle Leg Bench	EA	\$ 400.00	3%	\$ 388.00
4047	70	8' Wld. Wood Angle Leg Bench	EA	\$ 688.00	3%	\$ 667.36
4056	70	Two-Leg Portable Bench, 6'(Wood)	EA	\$ 427.00	3%	\$ 414.19
4066	70	Welded Straight Leg Bench, 6'(Wood)	EA	\$ 391.00	3%	\$ 379.27
4067	70	Welded Straight Leg Bench, 8'(Wood)	EA	\$ 679.00	3%	\$ 658.63
4068	70	Two-Leg Portable Bench, 8' (Wood)	EA	\$ 718.00	3%	\$ 696.46

GAMETIME SITE FURNISHINGS

Part No.	Part Group	Item Description	Unit	Commercial Price	USC Disc	USC Net Price
4732	70	Rustic Rec 20 Gal Port 1X4	EA	\$ 496.00	3%	\$ 481.12
4741	70	32 Gal Receptacle Perm 2X4	EA	\$ 1,082.00	3%	\$ 1,049.54
7700	70	9 Position Loop Bike Rack	EA	\$ 329.00	3%	\$ 319.13
7702	70	7 Position Loop Bike Rack	EA	\$ 277.00	3%	\$ 268.69
7703	70	5 Position Loop Bike Rack	EA	\$ 200.00	3%	\$ 194.00
8350	70	Plain Bollard Bike Rack Inground	EA	\$ 136.00	3%	\$ 131.92
8352	70	Double Bollard Bike Rack Inground	EA	\$ 187.00	3%	\$ 181.39
8354	70	Plain Bollard Bike Rack S/M	EA	\$ 158.00	3%	\$ 153.26
8356	70	Double Bollard Bike Rack S/M	EA	\$ 201.00	3%	\$ 194.97
8727	70	Deluxe Litter Recep Port	EA	\$ 732.00	3%	\$ 710.04
8728	70	Deluxe Litter Recep Port	EA	\$ 574.00	3%	\$ 556.78
28001	70	6' P/S Preschool Picnic Table	EA	\$ 1,239.00	3%	\$ 1,201.83
28002	70	6' P/S Bench W/O Back Portable	EA	\$ 393.00	3%	\$ 381.21
28003	70	6' P/S Bench W/O Back Inground	EA	\$ 352.00	3%	\$ 341.44
28004	70	6' P/S Bench W/O Back S/M	EA	\$ 390.00	3%	\$ 378.30
28005	70	8' P/S Bench W/O Back Portable	EA	\$ 550.00	3%	\$ 533.50
28006	70	8' P/S Bench W/O Back Inground	EA	\$ 478.00	3%	\$ 463.66
28007	70	8' P/S Bench W/O Back S/M	EA	\$ 547.00	3%	\$ 530.59
28008	70	6' P/S Bench W/Back Portable	EA	\$ 721.00	3%	\$ 699.37
28009	70	6' P/S Bench W/Back Inground	EA	\$ 685.00	3%	\$ 664.45
28010	70	6' P/S Bench W/Back S/M	EA	\$ 725.00	3%	\$ 703.25
28011	70	8' P/S Bench W/Back Portable	EA	\$ 1,002.00	3%	\$ 971.94
28012	70	8' P/S Bench W/Back Inground	EA	\$ 936.00	3%	\$ 907.92
28013	70	8' P/S Bench W/Back S/M	EA	\$ 1,009.00	3%	\$ 978.73
28014	70	6' P/S Hd Picnic Table	EA	\$ 1,479.00	3%	\$ 1,434.63
28015	70	8' P/S Hd Picnic Table	EA	\$ 1,816.00	3%	\$ 1,761.52
28016	70	8' P/S Ada Hd Picnic Table	EA	\$ 1,565.00	3%	\$ 1,518.05
28017	70	46" Food Court Table	EA	\$ 1,763.00	3%	\$ 1,710.11
28018	70	Ada Table W/1 5/8" Pipe	EA	\$ 1,642.00	3%	\$ 1,592.74
28019	70	P/S Food Court Table Inground	EA	\$ 2,019.00	3%	\$ 1,958.43
28020	70	P/S Ada Food Court Table	EA	\$ 1,707.00	3%	\$ 1,655.79
28021	70	P/S Food Court Table S/M	EA	\$ 2,077.00	3%	\$ 2,014.69
28022	70	Ada Food Court Table S/M	EA	\$ 1,765.00	3%	\$ 1,712.05
28023	70	Punched Receptacle	EA	\$ 609.00	3%	\$ 590.73
28024	70	Receptacle W/Dome Top Inground	EA	\$ 1,183.00	3%	\$ 1,147.51
28025	70	Receptacle W/Dome Top S/M	EA	\$ 1,135.00	3%	\$ 1,100.95
28026	70	Receptacle W/Flat Top Inground	EA	\$ 794.00	3%	\$ 770.18
28027	70	Receptacle W/Flat Top S/M	EA	\$ 736.00	3%	\$ 713.92
28028	70	Sway Bench	EA	\$ 1,552.00	3%	\$ 1,505.44
28030	70	6' P/S Std Picnic Table	EA	\$ 1,326.00	3%	\$ 1,286.22
28037	70	8' P/S Std Picnic Table	EA	\$ 1,662.00	3%	\$ 1,612.14
28042	70	Elephant Bench Inground	EA	\$ 891.00	3%	\$ 864.27
28043	70	Elephant Bench, S/M	EA	\$ 902.00	3%	\$ 874.94
28044	70	Gorilla Bench Ing	EA	\$ 1,042.00	3%	\$ 1,010.74

GAMETIME SITE FURNISHINGS

Part No.	Part Group	Item Description	Unit	Commercial Price	USC Disc	USC Net Price
28045	70	Gorilla Bench Sm	EA	\$ 1,056.00	3%	\$ 1,024.32
28050	70	6' Music Bench W/Back Port	EA	\$ 844.00	3%	\$ 818.68
28051	70	6' Music Bench W/Back Ingr	EA	\$ 805.00	3%	\$ 780.85
28052	70	6' Music Bench W/Back Sm	EA	\$ 832.00	3%	\$ 807.04
106149	70	Ash Pan Replacement Kit	EA	\$ 91.00	3%	\$ 88.27
304005	70	Punched Ring Frame	EA	\$ 55.00	3%	\$ 53.35
F7700	70	9 Pos Loop Rack Flush Mount	EA	\$ 398.00	3%	\$ 386.06
F7702	70	7 Pos Loop Rack Flush Mount	EA	\$ 344.00	3%	\$ 333.68
F7703	70	5 Pos Loop Rack Flush Mount	EA	\$ 270.00	3%	\$ 261.90
M1818	70	Timbers Trash Receptacle Portable	EA	\$ 847.00	3%	\$ 821.59
M1819	70	Timbers Trash Receptacle Permanent	EA	\$ 792.00	3%	\$ 768.24
M1820	70	Timbers Straight Leg Park Bench	EA	\$ 623.00	3%	\$ 604.31
M1821	70	Timbers Two Leg Portable Bench	EA	\$ 677.00	3%	\$ 656.69
P1308	70	H.D. Accessible Picnic Table W/ Alum	EA	\$ 1,471.00	3%	\$ 1,426.87
P1309	70	H.D. Accessible Picnic Table W/ Wood	EA	\$ 827.00	3%	\$ 802.19
P2132	70	6' Wld. Alum. Angle Leg Bench	EA	\$ 825.00	3%	\$ 800.25
P2133	70	8' Wld. Alum. Angle Leg Bench	EA	\$ 922.00	3%	\$ 894.34
P252	70	Two-Leg Port. Bench 6' Painted	EA	\$ 906.00	3%	\$ 878.82
P253	70	Two-Leg Port. Bench 8' Painted	EA	\$ 1,004.00	3%	\$ 973.88
P3138	70	Wld. Angle Leg Bench Frames	EA	\$ 174.00	3%	\$ 168.78
P328	70	Two Leg Port. Frames Painted	EA	\$ 257.00	3%	\$ 249.29
P338	70	Welded St.Leg Frames Painted	EA	\$ 203.00	3%	\$ 196.91
P4046	70	6' Wld. Wood Angle Leg Bench	EA	\$ 403.00	3%	\$ 390.91
P4047	70	8' Wld. Wood Angle Leg Bench	EA	\$ 693.00	3%	\$ 672.21
P4056	70	Two-Leg Port Bench 6' Painted W/Wood	EA	\$ 483.00	3%	\$ 468.51
P4066	70	Welded Straight Leg Bench 6' Painted	EA	\$ 436.00	3%	\$ 422.92
P4067	70	Welded Straight Leg Bench 8' Painted	EA	\$ 724.00	3%	\$ 702.28
P4068	70	Two-Leg Port. Bench 8' Painted	EA	\$ 775.00	3%	\$ 751.75
P532	70	Welded St.Leg Bench, 6'Ptd.	EA	\$ 854.00	3%	\$ 828.38
P533	70	Welded Straight Leg Bench, 8' Painted	EA	\$ 956.00	3%	\$ 927.32
P574	70	Standard Frames Only	EA	\$ 498.00	3%	\$ 483.06
P592	70	6' Table With Wood Slats	EA	\$ 723.00	3%	\$ 701.31
P593	70	8' Table With Wood Slats	EA	\$ 825.00	3%	\$ 800.25
P766	70	6'Wood Picnic Table	EA	\$ 773.00	3%	\$ 749.81
P768	70	8'Wood Picnic Table	EA	\$ 881.00	3%	\$ 854.57
P769	70	Hd Frames Only (Painted)	EA	\$ 546.00	3%	\$ 529.62
P796	70	6' H.D. Picnic Table Painted	EA	\$ 1,314.00	3%	\$ 1,274.58
P798	70	8'Alum Picnic Table	EA	\$ 1,576.00	3%	\$ 1,528.72
PR4046	70	6' Wld. Redwood Angle Leg Bench	EA	\$ 831.00	3%	\$ 806.07
PR4056	70	Two-Leg Port. Bench 6' Painted W/Rw	EA	\$ 911.00	3%	\$ 883.67
PR4066	70	Welded Straight Leg Bench 6' Painted	EA	\$ 863.00	3%	\$ 837.11
R4046	70	6' Wld. Redwood Angle Leg Bench	EA	\$ 825.00	3%	\$ 800.25
R4056	70	6' 2-Leg Portable Bench (Redwood)	EA	\$ 853.00	3%	\$ 827.41
R4066	70	6' Welded Straight Bench (Redwood)	EA	\$ 815.00	3%	\$ 790.55

GAMETIME SITE FURNISHINGS

Part No.	Part Group	Item Description	Unit	Commercial Price	USC Disc	USC Net Price
R4732	70	20 Gal Receptacle(1X4) Portable	EA	\$ 542.00	3%	\$ 525.74
R4741	70	32 Gal Receptacle(2X4) Permanent	EA	\$ 1,216.00	3%	\$ 1,179.52
S100	45	4'S100 BNCH,w/BCK HZ SLT-PC	EA	\$ 1,072.00	0%	\$ 1,072.00
S1000I	45	46"S1000 SQ TBL,IN GROUND,SLT	EA	\$ 2,448.00	0%	\$ 2,448.00
S1000S	45	46"S1000 SQ TBL,SM,SLT	EA	\$ 2,448.00	0%	\$ 2,448.00
S1001I	44	46"S1000 SQ TBL,3 SEAT ING,SLT	EA	\$ 2,398.00	3%	\$ 2,326.06
S1001S	44	46"S1000 SQ TBL,3 SEAT,SM,SLT	EA	\$ 2,398.00	3%	\$ 2,326.06
S1002	47	36"S1000 3 SEAT,RND SLD TOP,SLT-PC	EA	\$ 2,093.00	0%	\$ 2,093.00
S1003I	44	6'S1000 BNCH w/BCK,SLT,ING- PC FRM	EA	\$ 1,307.00	3%	\$ 1,267.79
S1003S	44	6'S1000 BNCH w/BCK,SLT-PC FRM	EA	\$ 1,339.00	3%	\$ 1,298.83
S1004I	44	6'S1000 BNCH W/O BCK,SLT ING-PC FRM	EA	\$ 1,014.00	3%	\$ 983.58
S1004S	44	6'S1000 BNCH W/O BCK,SLT-PC FRM	EA	\$ 1,044.00	3%	\$ 1,012.68
S1005	40	36 GAL S1000 RECEPT w/SLD LID	EA	\$ 1,047.00	6%	\$ 984.18
S101	45	6'S100 BNCH,w/BCK HZ SLT-PC	EA	\$ 1,134.00	0%	\$ 1,134.00
S102	45	8'S100 BNCH,w/BCK HZ SLT-PC	EA	\$ 1,195.00	0%	\$ 1,195.00
S103	45	4'S100 BNCH,w/BCK SLT-PC	EA	\$ 1,010.00	0%	\$ 1,010.00
S104	45	6'S100 BNCH,w/BCK SLT-PC	EA	\$ 1,085.00	0%	\$ 1,085.00
S105	45	8'S100 BNCH,w/BCK SLT-PC	EA	\$ 1,141.00	0%	\$ 1,141.00
S106	44	S100 CNTR ARM KIT PC	EA	\$ 118.00	3%	\$ 114.46
S1100	45	6'S1100 BNCH,w/BCK BRNRECPLST,THERM	EA	\$ 1,037.74	0%	\$ 1,037.74
S1101	45	8'S1100 BNCH,w/BCK BRNRECPLST,THERM	EA	\$ 1,266.70	0%	\$ 1,266.70
S1102	45	6'S1100 BNCH,w/BCK CEDRRECPLST,THER	EA	\$ 1,037.74	0%	\$ 1,037.74
S1103	45	8'S1100 BNCH,w/BCK CEDRRECPLST,THER	EA	\$ 1,266.70	0%	\$ 1,266.70
S1104	32	4'S1100 BNCH,w/BCK FIE-THERM FRM	EA	\$ 1,186.00	3%	\$ 1,150.42
S1105	47	6'S1100 BNCH,w/BCK FIE-THERM FRM	EA	\$ 1,446.00	0%	\$ 1,446.00
S1106	46	8'S1100 BNCH,w/BCK FIE-THERM FRM	EA	\$ 1,877.00	0%	\$ 1,877.00
S1107	45	6'S1100 BNCH,w/BCK GRNRECPLST,THERM	EA	\$ 1,037.74	0%	\$ 1,037.74
S1108	45	8'S1100 BNCH,w/BCK GRNRECPLST,THERM	EA	\$ 1,266.70	0%	\$ 1,266.70
S1109	45	6'S1100 BNCH,w/BCK GRYRECPLST,THERM	EA	\$ 1,037.74	0%	\$ 1,037.74
S1110	45	8'S1100 BNCH,w/BCK GRYRECPLST,THERM	EA	\$ 1,266.70	0%	\$ 1,266.70
S1111	44	4'S1100 BNCH,w/BCK HZ SLT-THERM	EA	\$ 1,019.00	3%	\$ 988.43
S1112	47	6'S1100 BNCH,w/BCK HZ SLT-THERM	EA	\$ 1,446.00	0%	\$ 1,446.00
S1113	40	4'S1100 BNCH,w/BCK PERF-THERM FRM	EA	\$ 1,214.00	6%	\$ 1,141.16
S1114	40	6'S1100 BNCH,w/BCK PERF-THERM FRM	EA	\$ 1,252.00	6%	\$ 1,176.88
S1115	40	8'S1100 BNCH,w/BCK PERF-THERM FRM	EA	\$ 1,420.00	6%	\$ 1,334.80
S1116	40	4'S1100 BNCH,w/BCK SLT-THERM FRM	EA	\$ 1,186.00	6%	\$ 1,114.84
S1117	47	6'S1100 BNCH,w/BCK SLT-THERM FRM	EA	\$ 1,446.00	0%	\$ 1,446.00
S1118	35	8'S1100 BNCH,w/BCK SLT-THERM FRM	EA	\$ 1,877.00	0%	\$ 1,877.00
S1119	40	4'S1100 BNCH,w/BCK DIA-THERM FRM	EA	\$ 1,104.00	6%	\$ 1,037.76
S1120	32	6'S1100 BNCH,w/BCK DIA-THERM FRM	EA	\$ 1,133.00	3%	\$ 1,099.01
S1121	40	8'S1100 BNCH,w/BCK DIA-THERM FRM	EA	\$ 1,277.00	6%	\$ 1,200.38
S1122	40	4'S1100 BNCH,w/BCK WAVE-THERM FRM	EA	\$ 1,186.00	6%	\$ 1,114.84
S1123	47	6'S1100 BNCH,w/BCK WAVE-THERM FRM	EA	\$ 1,446.00	0%	\$ 1,446.00
S1124	46	8'S1100 BNCH,w/BCK WAVE-THERM FRM	EA	\$ 1,877.00	0%	\$ 1,877.00

GAMETIME SITE FURNISHINGS

Part No.	Part Group	Item Description	Unit	Commercial Price	USC Disc't	USC Net Price
S1125	35	4'S1100 ADD ON BNCH,w/BCK DIA-THERM	EA	\$ 916.00	0%	\$ 916.00
S1126	47	4'S1100 ADD ON BNCH,w/BCK FIE-THERM	EA	\$ 998.00	0%	\$ 998.00
S1127	46	4'S1100 ADD ON BNCH,w/BCK PERF-THER	EA	\$ 1,007.00	0%	\$ 1,007.00
S1128	46	4'S1100 ADD ON BNCH,w/BCK SLT-THERM	EA	\$ 998.00	0%	\$ 998.00
S1129	46	4'S1100 ADD ON BNCH,w/BCK WAVE-THER	EA	\$ 998.00	0%	\$ 998.00
S1130	47	6'S1100 ADD ON BNCH,w/BCK DIA-THER	EA	\$ 943.00	0%	\$ 943.00
S1131	46	6'S1100 ADD ON BNCH,w/BCK FIE-THER	EA	\$ 1,259.00	0%	\$ 1,259.00
S1132	47	6'S1100 ADD ON BNCH,w/BCK PERF-THER	EA	\$ 1,036.00	0%	\$ 1,036.00
S1133	35	6'S1100 ADD ON BNCH,w/BCK SLT-THER	EA	\$ 1,259.00	0%	\$ 1,259.00
S1134	35	6'S1100 BNCH,w/BCK BRNRECPLST,THER	EA	\$ 1,259.00	0%	\$ 1,259.00
S1135	45	8'S1100 BNCH,w/BCK BRNRECPLST,THERM	EA	\$ 1,011.00	0%	\$ 1,011.00
S1136	45	6'S1100 BNCH,w/BCK CEDRRECPLST,THER	EA	\$ 1,071.00	0%	\$ 1,071.00
S1137	45	8'S1100 BNCH,w/BCK CEDRRECPLST,THER	EA	\$ 1,011.00	0%	\$ 1,011.00
S1138	45	4'S1100 BNCH,w/BCK FIE-THERM FRM	EA	\$ 1,071.00	0%	\$ 1,071.00
S1139	44	6'S1100 BNCH,w/BCK FIE-THERM FRM	EA	\$ 1,109.00	3%	\$ 1,075.73
S1140	44	8'S1100 BNCH,w/BCK FIE-THERM FRM	EA	\$ 1,281.00	3%	\$ 1,242.57
S1141	45	6'S1100 BNCH,w/BCK GRNRECPLST,THERM	EA	\$ 1,011.00	0%	\$ 1,011.00
S1142	45	8'S1100 BNCH,w/BCK GRNRECPLST,THERM	EA	\$ 1,071.00	0%	\$ 1,071.00
S1143	45	6'S1100 BNCH,w/BCK GRYRECPLST,THERM	EA	\$ 1,011.00	0%	\$ 1,011.00
S1144	45	8'S1100 BNCH,w/BCK GRYRECPLST,THERM	EA	\$ 1,071.00	0%	\$ 1,071.00
S1145	44	4'S1100 BNCH,w/BCK HZ SLT-THERM	EA	\$ 1,095.00	3%	\$ 1,062.15
S1146	44	6'S1100 BNCH,w/BCK HZ SLT-THERM	EA	\$ 1,268.00	3%	\$ 1,229.96
S1147	40	4'S1100 BNCH,w/BCK PERF-THERM FRM	EA	\$ 1,585.00	6%	\$ 1,489.90
S1148	44	6'S1100 BNCH,w/BCK PERF-THERM FRM	EA	\$ 1,120.00	3%	\$ 1,086.40
S1149	44	8'S1100 BNCH,w/BCK PERF-THERM FRM	EA	\$ 1,230.00	3%	\$ 1,193.10
S1150	40	4'S1100 BNCH,w/BCK SLT-THERM FRM	EA	\$ 1,601.00	6%	\$ 1,504.94
S1151	44	6'S1100 BNCH,w/BCK SLT-THERM FRM	EA	\$ 1,047.00	3%	\$ 1,015.59
S1152	44	8'S1100 BNCH,w/BCK SLT-THERM FRM	EA	\$ 1,170.00	3%	\$ 1,134.90
S1153	34	4'S1100 BNCH,w/BCK DIA-THERM FRM	EA	\$ 1,084.00	3%	\$ 1,051.48
S1154	44	6'S1100 BNCH,w/BCK DIA-THERM FRM	EA	\$ 1,257.00	3%	\$ 1,219.29
S1155	40	8'S1100 BNCH,w/BCK DIA-THERM FRM	EA	\$ 1,625.00	6%	\$ 1,527.50
S1156	40	4'S1100 BNCH,w/BCK WAVE-THERM FRM	EA	\$ 1,625.00	6%	\$ 1,527.50
S1157A	45	32 GAL S1100 BRN RECEPT w/AU	EA	\$ 1,463.00	0%	\$ 1,463.00
S1157B	45	32 GAL S1100 BRN RECEPT w/RB	EA	\$ 1,486.00	0%	\$ 1,486.00
S1157F	45	32 GAL S1100 BRN RECEPT w/FT	EA	\$ 1,394.00	0%	\$ 1,394.00
S1158A	45	32 GAL S1100 CEDAR RECEPT w/AU	EA	\$ 1,463.00	0%	\$ 1,463.00
S1158B	45	32 GAL S1100 CEDAR RECEPT w/RB	EA	\$ 1,486.00	0%	\$ 1,486.00
S1158F	45	32 GAL S1100 CEDAR RECEPT w/FT	EA	\$ 1,394.00	0%	\$ 1,394.00
S1159A	45	32 GAL S1100 GRN RECEPT w/AU	EA	\$ 1,463.00	0%	\$ 1,463.00
S1159B	45	32 GAL S1100 GRN RECEPT w/RB	EA	\$ 1,486.00	0%	\$ 1,486.00
S1159F	45	32 GAL S1100 GRN RECEPT w/FT	EA	\$ 1,394.00	0%	\$ 1,394.00
S1160A	45	32 GAL S1100 GRY RECEPT w/AU	EA	\$ 1,463.00	0%	\$ 1,463.00
S1160B	45	32 GAL S1100 GRY RECEPT w/RB	EA	\$ 1,486.00	0%	\$ 1,486.00
S1160F	45	32 GAL S1100 GRY RECEPT w/FT	EA	\$ 1,394.00	0%	\$ 1,394.00

GAMETIME SITE FURNISHINGS

Part No.	Part Group	Item Description	Unit	Commercial Price	USC Disc	USC Net Price
S1161I	34	S1100 4"SQ BLLRD 3'ING PC	EA	\$ 360.00	3%	\$ 349.20
S1161S	34	S1100 4"SQ BLLRD 3'SM PC	EA	\$ 360.00	3%	\$ 349.20
S1162I	34	S1100 4"SQ BLLRD 3'ING w/1CHN PC	EA	\$ 360.00	3%	\$ 349.20
S1162S	34	S1100 4"SQ BLLRD 3'SM w/1CHN PC	EA	\$ 360.00	3%	\$ 349.20
S1163I	34	S1100 4"SQ BLLRD 3'ING w/2CHN PC	EA	\$ 366.00	3%	\$ 355.02
S1163S	34	S1100 4"SQ BLLRD 3'SM w/2CHN PC	EA	\$ 366.00	3%	\$ 355.02
S1164I	44	S1100 4"SQ BLLRD 4'ING PC	EA	\$ 379.00	3%	\$ 367.63
S1164S	34	S1100 4"SQ BLLRD 4'SM PC	EA	\$ 379.00	3%	\$ 367.63
S1165I	34	S1100 4"SQ BLLRD 4'ING w/1CHN PC	EA	\$ 379.00	3%	\$ 367.63
S1165S	34	S1100 4"SQ BLLRD 4'SM w/1CHN PC	EA	\$ 379.00	3%	\$ 367.63
S1166I	44	S1100 4"SQ BLLRD 4'ING w/2CHN PC	EA	\$ 387.00	3%	\$ 375.39
S1166S	44	S1100 4"SQ BLLRD 4'SM w/2CHN PC	EA	\$ 392.00	3%	\$ 380.24
S1200	32	4'S1200 BNCH,w/BCK SLT-PC FRM	EA	\$ 1,282.00	3%	\$ 1,243.54
S1201	40	6'S1200 BNCH,w/BCK SLT-PC FRM	EA	\$ 1,501.00	6%	\$ 1,410.94
S1202	32	4'S1200 BNCH,w/BCK HZ SLT-PC FRM	EA	\$ 1,282.00	3%	\$ 1,243.54
S1203	40	6'S1200 BNCH,w/BCK HZ SLT-PC FRM	EA	\$ 1,501.00	6%	\$ 1,410.94
S1204	32	4'S1200 BNCH,W/O BCK SLT-PC FRM	EA	\$ 1,158.00	3%	\$ 1,123.26
S1205	32	6'S1200 BNCH,W/O BCK SLT-PC FRM	EA	\$ 1,313.00	3%	\$ 1,273.61
S1206	45	4'S1200 BNCH,w/BCK REC BRN,PC FRM	EA	\$ 1,190.00	0%	\$ 1,190.00
S1207	45	4'S1200 BNCH,w/BCK REC CEDAR,PC FRM	EA	\$ 1,190.00	0%	\$ 1,190.00
S1208	45	4'S1200 BNCH,w/BCK REC GRN,PC FRM	EA	\$ 1,190.00	0%	\$ 1,190.00
S1209	45	4'S1200 BNCH,w/BCK REC GRY,PC FRM	EA	\$ 1,190.00	0%	\$ 1,190.00
S1210	45	6'S1200 BNCH,w/BCK REC BRN,PC FRM	EA	\$ 1,250.00	0%	\$ 1,250.00
S1211	45	6'S1200 BNCH,w/BCK REC CEDAR,PC FRM	EA	\$ 1,250.00	0%	\$ 1,250.00
S1212	45	6'S1200 BNCH,w/BCK REC GRN,PC FRM	EA	\$ 1,250.00	0%	\$ 1,250.00
S1213	45	6'S1200 BNCH,w/BCK REC GRY,PC FRM	EA	\$ 1,250.00	0%	\$ 1,250.00
S1214	44	4'S1200 BNCH,W/O BCK REC BRN,PC FRM	EA	\$ 1,077.00	3%	\$ 1,044.69
S1215	44	4'S1200 BNCH,W/OBCK RECCEDAR,PC FRM	EA	\$ 1,077.00	3%	\$ 1,044.69
S1216	44	4'S1200 BNCH,W/O BCK REC GRN,PC FRM	EA	\$ 1,077.00	3%	\$ 1,044.69
S1217	44	4'S1200 BNCH,W/O BCK REC GRY,PC FRM	EA	\$ 1,077.00	3%	\$ 1,044.69
S1218	34	6'S1200 BNCH,W/O BCK REC BRN-PC FRM	EA	\$ 1,126.00	3%	\$ 1,092.22
S1219	34	6'S1200 BNCH,W/OBCK RECCEDAR-PC FRM	EA	\$ 1,126.00	3%	\$ 1,092.22
S1220	34	6'S1200 BNCH,W/O BCK REC GRN-PC FRM	EA	\$ 1,126.00	3%	\$ 1,092.22
S1221	34	6'S1200 BNCH,W/O BCK REC GRY-PC FRM	EA	\$ 1,126.00	3%	\$ 1,092.22
S1222I	40	S1200 6"RD BLLRD 3'ING PC	EA	\$ 372.00	6%	\$ 349.68
S1222S	32	S1200 6"RD BLLRD 3'SM PC	EA	\$ 326.00	3%	\$ 316.22
S1223I	47	S1200 8"RD BLLRD 3'ING PC	EA	\$ 531.00	0%	\$ 531.00
S1223S	46	S1200 8"RD BLLRD 3'SM PC	EA	\$ 498.00	0%	\$ 498.00
S1300	34	4'S1300 BNCH,w/BCK FIE-THERM FRM	EA	\$ 1,019.00	3%	\$ 988.43
S1301	32	6'S1300 BNCH,w/BCK FIE-THERM FRM	EA	\$ 1,272.00	3%	\$ 1,233.84
S1302	40	8'S1300 BNCH, w/BCK FIE-THERM FRM	EA	\$ 1,529.00	6%	\$ 1,437.26
S1303	40	6'S1300 BNCH,w/BCK HZ SLT-THERM FRM	EA	\$ 1,271.00	6%	\$ 1,194.74
S1304	40	8'S1300 BNCH,w/BCK HZ SLT-THERM FRM	EA	\$ 1,529.00	6%	\$ 1,437.26
S1305	44	4'S1300 BNCH,w/BCK PERF-THERM FRM	EA	\$ 1,046.00	3%	\$ 1,014.62

GAMETIME SITE FURNISHINGS

Part No.	Part Group	Item Description	Unit	Commercial Price	USC Disc	USC Net Price
S1306	44	6'S1300 BNCH,w/BCK PERF-THERM FRM	EA	\$ 1,082.00	3%	\$ 1,049.54
S1307	45	8'S1300 BNCH, w/BCK PERF -THERM FRM	EA	\$ 1,118.00	0%	\$ 1,118.00
S1308	44	4'S1300 BNCH,w/BCK SLT-THERM FRM	EA	\$ 1,019.00	3%	\$ 988.43
S1309	40	6'S1300 BNCH,w/BCK SLT-THERM FRM	EA	\$ 1,272.00	6%	\$ 1,195.68
S1310	47	8'S1300 BNCH,w/BCK SLT-THERM FRM	EA	\$ 1,529.00	0%	\$ 1,529.00
S1311	44	4'S1300 BNCH,w/BCK DIA-THERM FRM	EA	\$ 940.00	3%	\$ 911.80
S1312	34	6'S1300 BNCH,w/BCK DIA-THERM FRM	EA	\$ 964.00	3%	\$ 935.08
S1313	45	8'S1300 BNCH,w/BCK DIA -THERM FRM	EA	\$ 991.00	0%	\$ 991.00
S1314	44	4'S1300 BNCH,w/BCK WAVE-THERM FRM	EA	\$ 1,019.00	3%	\$ 988.43
S1315	40	6'S1300 BNCH,w/BCK WAVE-THERM FRM	EA	\$ 1,272.00	6%	\$ 1,195.68
S1316	40	8'S1300 BNCH, w/BCK WAVE-THERM FRM	EA	\$ 1,529.00	6%	\$ 1,437.26
S1317	45	4'S1300 BNCH,W/O BCK FIE-THERM FRM	EA	\$ 926.00	0%	\$ 926.00
S1318	44	6'S1300 BNCH,W/O BCK FIE-THERM FRM	EA	\$ 1,182.00	3%	\$ 1,146.54
S1319	45	4'S1300 BNCH,W/O BCK PERF-THERM FRM	EA	\$ 953.00	0%	\$ 953.00
S1320	45	6'S1300 BNCH,W/O BCK PERF-THERM FRM	EA	\$ 988.00	0%	\$ 988.00
S1321	32	8'S1300 BNCH,W/O BCK PERF-THERM FRM	EA	\$ 1,337.00	3%	\$ 1,296.89
S1322	45	4'S1300 BNCH,W/O BCK SLT-THERM FRM	EA	\$ 926.00	0%	\$ 926.00
S1323	32	6'S1300 BNCH,W/O BCK SLT-THERM FRM	EA	\$ 1,182.00	3%	\$ 1,146.54
S1324	47	8'S1300 BNCH,W/O BCK SLT-THERM FRM	EA	\$ 1,519.00	0%	\$ 1,519.00
S1325	45	4'S1300 BNCH,W/O BCK DIA-THERM FRM	EA	\$ 847.00	0%	\$ 847.00
S1326	45	6'S1300 BNCH,W/O BCK DIA-THERM FRM	EA	\$ 873.00	0%	\$ 873.00
S1327	32	8'S1300 BNCH,W/O BCK DIA-THERM FRM	EA	\$ 1,171.00	3%	\$ 1,135.87
S1328	45	4'S1300 BNCH,W/O BCK WAVE-THERM FRM	EA	\$ 926.00	0%	\$ 926.00
S1329	44	6'S1300 BNCH,W/O BCK WAVE-THERM FRM	EA	\$ 1,182.00	3%	\$ 1,146.54
S1330	47	8'S1300 BNCH,W/O BCK WAVE-THERM FRM	EA	\$ 1,529.00	0%	\$ 1,529.00
S1331A	35	36 GAL S1300 RECEPT w/AU	EA	\$ 1,257.00	0%	\$ 1,257.00
S1331B	35	36 GAL S1300 RECEPT w/RB	EA	\$ 1,232.00	0%	\$ 1,232.00
S1331F	35	36 GAL S1300 RECEPT w/FT	EA	\$ 1,200.00	0%	\$ 1,200.00
S1332A	46	72 GAL S1300 RECEPT w/AU	EA	\$ 1,926.00	0%	\$ 1,926.00
S1332B	46	72 GAL S1300 RECEPT w/RB	EA	\$ 1,765.00	0%	\$ 1,765.00
S1332F	47	72 GAL S1300 RECEPT w/FT	EA	\$ 1,583.00	0%	\$ 1,583.00
S1333	46	24"ROUND 18"HIGH S1300 PLANTER-PC	EA	\$ 930.00	0%	\$ 930.00
S1334I	47	S1300 6"RD BLLRD 3'ING PC	EA	\$ 406.00	0%	\$ 406.00
S1334S	40	S1300 6"RD BLLRD 3'SM PC	EA	\$ 360.00	6%	\$ 338.40
S1335I	32	S1300 8"RD BLLRD 3'ING PC	EA	\$ 512.00	3%	\$ 496.64
S1336S	32	S1300 8"RD BLLRD 3'SM PC	EA	\$ 445.00	3%	\$ 431.65
S1400	45	4'S1400 BNCH,w/BCK,IPE WOOD,PC FRM	EA	\$ 1,569.00	0%	\$ 1,569.00
S1401	44	6'S1400 BNCH,w/BCK,IPE WOOD,PC FRM	EA	\$ 1,781.00	3%	\$ 1,727.57
S1402	44	8'S1400 BNCH,w/BCK,IPE WOOD,PC FRM	EA	\$ 1,994.00	3%	\$ 1,934.18
S1403	45	4'S1400 BNCH,W/OBCK,IPE WOOD,PC FRM	EA	\$ 938.00	0%	\$ 938.00
S1404	45	6'S1400 BNCH,W/OBCK,IPE WOOD,PC FRM	EA	\$ 1,052.00	0%	\$ 1,052.00
S1405	45	8'S1400 BNCH,W/OBCK,IPE WOOD,PC FRM	EA	\$ 1,159.00	0%	\$ 1,159.00
S1406	45	4'S1400 BNCHw/SIDEARM,W/OBCK,IPE,PC	EA	\$ 1,136.00	0%	\$ 1,136.00
S1407	45	6'S1400 BNCHw/SIDEARM,W/OBCK,IPE,PC	EA	\$ 1,279.00	0%	\$ 1,279.00

GAMETIME SITE FURNISHINGS

Part No.	Part Group	Item Description	Unit	Commercial Price	USC Disc	USC Net Price
S1408	45	8'S1400 BNCHw/SIDEARM,W/OBCK,IPE,PC	EA	\$ 1,421.00	0%	\$ 1,421.00
S1409	32	4'S1400 BNCH,w/BCK,SLTS,PC FRM	EA	\$ 1,417.00	3%	\$ 1,374.49
S1410	32	6'S1400 BNCH,w/BCK,SLTS,PC FRM	EA	\$ 1,542.00	3%	\$ 1,495.74
S1411	32	8'S1400 BNCH,w/BCK,SLTS,PC FRM	EA	\$ 1,625.00	3%	\$ 1,576.25
S1412	34	4'S1400 BNCH,W/OBCK,SLTS,PC FRM	EA	\$ 854.00	3%	\$ 828.38
S1413	45	6'S1400 BNCH,W/O BCK,SLTS,PC FRM	EA	\$ 938.00	0%	\$ 938.00
S1414	34	8'S1400 BNCH,W/O BCK,SLTS,PC FRM	EA	\$ 1,023.00	3%	\$ 992.31
S1415	45	4'S1400 BNCHw/SIDEARM,W/OBCK,SLT,PC	EA	\$ 1,023.00	0%	\$ 1,023.00
S1416	45	6'S1400 BNCHw/SIDEARM,W/OBCK,SLT,PC	EA	\$ 1,109.00	0%	\$ 1,109.00
S1417	34	8'S1400 BNCHw/SIDEARM,W/OBCK,SLT,PC	EA	\$ 1,194.00	3%	\$ 1,158.18
S1418A	44	36 GAL S1400 RECEPT w/AU	EA	\$ 2,013.00	3%	\$ 1,952.61
S1418B	44	36 GAL S1400 RECEPT w/RB	EA	\$ 1,961.00	3%	\$ 1,902.17
S1418F	44	36 GAL S1400 RECEPT w/FT	EA	\$ 1,907.00	3%	\$ 1,849.79
S1419	44	4'S1400 TBL,IPE WOOD,PC FRM	EA	\$ 4,134.00	3%	\$ 4,009.98
S1420	44	6'S1400 TBL,IPE WOOD,PC FRM	EA	\$ 4,145.00	3%	\$ 4,020.65
S1421	45	8'S1400 TBL,IPE WOOD,PC FRM	EA	\$ 4,532.00	0%	\$ 4,532.00
S1422I	44	S1400 4"SQ BLLRD 3'ING PC	EA	\$ 221.00	3%	\$ 214.37
S1422S	45	S1400 4"SQ BLLRD 3'SM PC	EA	\$ 195.00	0%	\$ 195.00
S1423I	44	S1400 4"SQ BLLRD 4'ING PC	EA	\$ 235.00	3%	\$ 227.95
S1423S	45	S1400 4"SQ BLLRD 4'SM PC	EA	\$ 215.00	0%	\$ 215.00
S1500I	46	2-SEAT S1500 BNCH,ROD,ING-PC FRM	EA	\$ 1,741.00	0%	\$ 1,741.00
S1500P	47	2-SEAT S1500 BNCH,ROD,PORT-PC FRM	EA	\$ 1,741.00	0%	\$ 1,741.00
S1500S	46	2-SEAT S1500 BNCH,ROD,SM-PC FRA	EA	\$ 1,741.00	0%	\$ 1,741.00
S1501I	40	3-SEAT S1500 BNCH,ROD,ING-PC FRM	EA	\$ 1,978.00	6%	\$ 1,859.32
S1501P	32	3-SEAT S1500 BNCH,ROD,PORT-PC FRM	EA	\$ 1,978.00	3%	\$ 1,918.66
S1501S	40	3-SEAT S1500 BNCH,ROD,SM-PC FRM	EA	\$ 1,978.00	6%	\$ 1,859.32
S1502I	44	4-SEAT S1500 BNCH,ROD,ING-PC FRM	EA	\$ 2,231.00	3%	\$ 2,164.07
S1502P	45	4-SEAT S1500 BNCH,ROD,PORT-PC FRM	EA	\$ 2,231.00	0%	\$ 2,231.00
S1502S	44	4-SEAT S1500 BNCH,ROD,SM-PC FRM	EA	\$ 2,231.00	3%	\$ 2,164.07
S1503A	45	32 GAL S1500 RECEPT w/AU	EA	\$ 1,927.00	0%	\$ 1,927.00
S1503B	45	32 GAL S1500 RECEPT w/RB	EA	\$ 1,957.00	0%	\$ 1,957.00
S1503F	45	32 GAL S1500 RECEPT w/FT	EA	\$ 1,768.00	0%	\$ 1,768.00
S1600I	32	S1600 BRNRECPLST 4'CANT BNCH,IG	EA	\$ 915.00	3%	\$ 887.55
S1600S	32	S1600 BRN REC PLST 4'CANT BNCH,SM	EA	\$ 915.00	3%	\$ 887.55
S1601I	32	S1600 CEDARRECPLST 4'CANT BNCH,ING	EA	\$ 915.00	3%	\$ 887.55
S1601S	32	S1600 CEDARRECPLST 4'CANT BNCH,SM	EA	\$ 915.00	3%	\$ 887.55
S1602I	32	S1600 GRN REC PLST 4'CANT BNCH,ING	EA	\$ 915.00	3%	\$ 887.55
S1602S	32	S1600 GRN REC PLST 4'CANT BNCH,SM	EA	\$ 915.00	3%	\$ 887.55
S1603I	32	S1600 GRY REC PLST 4'CANT BNCH,ING	EA	\$ 915.00	3%	\$ 887.55
S1603S	32	S1600 GRY REC PLST 4'CANT BNCH,SM	EA	\$ 915.00	3%	\$ 887.55
S1604I	40	S1600 STL HZ SLT 4'CANT BNCH,ING	EA	\$ 915.00	6%	\$ 860.10
S1604S	32	S1600 STL HZ SLT 4'CANT BNCH,SM	EA	\$ 915.00	3%	\$ 887.55
S1605I	44	S1600 BRNRECPLST 6'CANT TBL,4'SEAT	EA	\$ 2,713.00	3%	\$ 2,631.61
S1605S	44	S1600 BRNRECPLST 6'CANTTBL,4'SEAT	EA	\$ 2,861.00	3%	\$ 2,775.17

GAMETIME SITE FURNISHINGS

Part No.	Part Group	Item Description	Unit	Commercial Price	USC Disc	USC Net Price
S1606I	44	S1600 CEDARRECPLST 6'CANTTBL,4'SEAT	EA	\$ 2,713.00	3%	\$ 2,631.61
S1606S	44	S1600 CEDARRECPLST 6'CANTTBL,4'SEAT	EA	\$ 2,861.00	3%	\$ 2,775.17
S1607I	44	S1600 GRNRECPLST 6'CANTTBL,4'SEAT	EA	\$ 2,713.00	3%	\$ 2,631.61
S1607S	44	S1600 GRNRECPLST 6'CANTTBL,4'SEAT	EA	\$ 2,861.00	3%	\$ 2,775.17
S1608I	44	S1600 GRYRECPLST 6'CANT TBL,4'SEATS	EA	\$ 2,713.00	3%	\$ 2,631.61
S1608S	44	S1600 GRYRECPLST 6'CANTTBL,4'SEAT	EA	\$ 2,861.00	3%	\$ 2,775.17
S1609I	44	S1600 STL HZ SLT 6'CANT TBL,4'SEAT	EA	\$ 2,976.00	3%	\$ 2,886.72
S1609S	44	S1600 STL HZ SLT 6'CANTTBL,4'SEAT	EA	\$ 3,090.00	3%	\$ 2,997.30
S1615I	32	S1600 BRNRECPLST 6'CANT BNCH,ING	EA	\$ 1,144.00	3%	\$ 1,109.68
S1615S	32	S1600 BRN REC PLST 6'CANT BNCH,SM	EA	\$ 1,144.00	3%	\$ 1,109.68
S1616I	32	S1600 CEDARRECPLST 6'CANT BNCH,ING	EA	\$ 1,144.00	3%	\$ 1,109.68
S1616S	32	S1600 CEDAR REC PLST 6'CANT BNCH,SM	EA	\$ 1,144.00	3%	\$ 1,109.68
S1617I	32	S1600 GRN REC PLST 6'CANT BNCH,ING	EA	\$ 1,144.00	3%	\$ 1,109.68
S1617S	32	S1600 GRN REC PLST 6'CANT BNCH,SM	EA	\$ 1,144.00	3%	\$ 1,109.68
S1618I	32	S1600 GRY REC PLST 6'CANT BNCH,ING	EA	\$ 1,144.00	3%	\$ 1,109.68
S1618S	32	S1600 GRY REC PLST 6'CANT BNCH,SM	EA	\$ 1,144.00	3%	\$ 1,109.68
S1619I	40	S1600 STL HZ SLT 6'CANT BNCH,ING	EA	\$ 1,144.00	6%	\$ 1,075.36
S1619S	32	S1600 STL HZ SLT 6'CANT BNCH,SM	EA	\$ 1,144.00	3%	\$ 1,109.68
S1620I	44	S1600 BRNRECPLST 4'DBL CANTBNCH,ING	EA	\$ 1,602.00	3%	\$ 1,553.94
S1620S	44	S1600 BRNRECPLST 4'DBL CANTBNCH,SM	EA	\$ 1,602.00	3%	\$ 1,553.94
S1621I	44	S1600 CDRRECPLST 4'DBL CANTBNCH,ING	EA	\$ 1,602.00	3%	\$ 1,553.94
S1621S	44	S1600 CEDARRECPLST 4'DBLCANTBNCH,SM	EA	\$ 1,602.00	3%	\$ 1,553.94
S1622I	44	S1600 GRNRECPLST 4'DBL CANTBNCH,ING	EA	\$ 1,602.00	3%	\$ 1,553.94
S1622S	44	S1600 GRNRECPLST 4'DBL CANTBNCH,SM	EA	\$ 1,602.00	3%	\$ 1,553.94
S1623I	44	S1600 GRYRECPLST 4'DBL CANTBNCH,ING	EA	\$ 1,602.00	3%	\$ 1,553.94
S1623S	44	S1600 GRYRECPLST 4'DBL CANTBNCH,SM	EA	\$ 1,602.00	3%	\$ 1,553.94
S1624I	44	S1600 STL HZ SLT 4'DBL CANTBNCH,ING	EA	\$ 1,602.00	3%	\$ 1,553.94
S1624S	44	S1600 STL HZ SLT 4'DBL CANTBNCH,SM	EA	\$ 1,602.00	3%	\$ 1,553.94
S200I	47	S200 4'HZ SLT w/BCK BNCH-ING	EA	\$ 1,090.00	0%	\$ 1,090.00
S200S	47	S200 4'HZ SLT w/BCK BNCH-SM	EA	\$ 933.00	0%	\$ 933.00
S201I	47	S200 6'HZ SLT w/BCK BNCH-ING	EA	\$ 1,210.00	0%	\$ 1,210.00
S201S	47	S200 6'HZ SLT w/BCK BNCH-SM	EA	\$ 1,089.00	0%	\$ 1,089.00
S202I	47	S200 4'HZ SLT W/O BCK BNCH-ING	EA	\$ 698.00	0%	\$ 698.00
S202S	47	S200 4'HZ SLT W/O BCK BNCH-SM	EA	\$ 577.00	0%	\$ 577.00
S203I	47	S200 6'HZ SLT W/O BCK BNCH-ING	EA	\$ 758.00	0%	\$ 758.00
S203S	46	S200 6'HZ SLT W/O BCK BNCH-SM	EA	\$ 637.00	0%	\$ 637.00
S204	32	S200 36"RND TBL,HZ SLT SEAT	EA	\$ 1,453.00	3%	\$ 1,409.41
S300	32	4'S300 BNCH,BOW-PC FRM	EA	\$ 1,573.00	3%	\$ 1,525.81
S301	32	6'S300 BNCH,BOW-PC FRM	EA	\$ 1,774.00	3%	\$ 1,720.78
S302	40	4'S300 BNCH,MORNING-PC FRM	EA	\$ 1,667.00	6%	\$ 1,566.98
S303	40	6'S300 BNCH,MORNING-PC FRM	EA	\$ 1,870.00	6%	\$ 1,757.80
S304	32	4'S300 BNCH,SLT-PC FRM	EA	\$ 1,500.00	3%	\$ 1,455.00
S305	44	6'S300 BNCH,SLT-PC FRM	EA	\$ 1,611.00	3%	\$ 1,562.67
S306	44	4'S300 BNCH,BOW-THERM FRM	EA	\$ 1,430.00	3%	\$ 1,387.10

GAMETIME SITE FURNISHINGS

Part No.	Part Group	Item Description	Unit	Commercial Price	USC Disc	USC Net Price
S307	34	6'S300 BNCH,BOW-THERM FRM	EA	\$ 1,612.00	3%	\$ 1,563.64
S308	44	8'S300 BNCH,BOW-THERM FRM	EA	\$ 1,845.00	3%	\$ 1,789.65
S309	32	4'S300 BNCH,MORNING-THERM FRM	EA	\$ 1,515.00	3%	\$ 1,469.55
S310	44	6'S300 BNCH,MORNING-THERM FRM	EA	\$ 1,700.00	3%	\$ 1,649.00
S311	44	4'S300 BNCH,SLT-THERM FRM	EA	\$ 1,363.00	3%	\$ 1,322.11
S312	34	6'S300 BNCH,SLT-THERM FRM	EA	\$ 1,464.00	3%	\$ 1,420.08
S313A	44	32 GAL S300 BOW RECEPT w/AU	EA	\$ 1,592.00	3%	\$ 1,544.24
S313B	32	32 GAL S300 BOW RECEPT w/RB	EA	\$ 1,570.00	3%	\$ 1,522.90
S313F	44	32 GAL S300 BOW RECEPT w/FT	EA	\$ 1,539.00	3%	\$ 1,492.83
S314A	45	32 GAL S300 MORNING RECEPT w/AU	EA	\$ 1,554.00	0%	\$ 1,554.00
S314B	34	32 GAL S300 MORNING RECEPT w/RB	EA	\$ 1,534.00	3%	\$ 1,487.98
S314F	34	32 GAL S300 MORNING RECEPT w/FT	EA	\$ 1,500.00	3%	\$ 1,455.00
S315A	44	32 GAL S300 SLT RECEPT w/AU	EA	\$ 1,518.00	3%	\$ 1,472.46
S315B	44	32 GAL S300 SLT RECEPT w/RB	EA	\$ 1,496.00	3%	\$ 1,451.12
S315F	32	32 GAL S300 SLT RECEPT w/FT	EA	\$ 1,463.00	3%	\$ 1,419.11
S316A	45	32 GAL S300 BOW RECEPT w/AU	EA	\$ 1,447.00	0%	\$ 1,447.00
S316B	45	32 GAL S300 BOW RECEPT w/RB	EA	\$ 1,427.00	0%	\$ 1,427.00
S316F	45	32 GAL S300 BOW RECEPT w/FT	EA	\$ 1,399.00	0%	\$ 1,399.00
S317A	45	32 GAL S300 MORNING RECEPT w/AU	EA	\$ 1,412.00	0%	\$ 1,412.00
S317B	45	32 GAL S300 MORNING RECEPT w/RB	EA	\$ 1,394.00	0%	\$ 1,394.00
S317F	45	32 GAL S300 MORNING RECEPT w/FT	EA	\$ 1,363.00	0%	\$ 1,363.00
S318A	45	32 GAL S300 SLT RECEPT w/AU	EA	\$ 1,380.00	0%	\$ 1,380.00
S318B	45	32 GAL S300 SLT RECEPT w/RB	EA	\$ 1,360.00	0%	\$ 1,360.00
S318F	45	32 GAL S300 SLT RECEPT w/FT	EA	\$ 1,330.00	0%	\$ 1,330.00
S400	47	4'S400BNCH w/BCK,HZ SLT-CNTR ARM-PC	EA	\$ 1,399.00	0%	\$ 1,399.00
S401	15	6'S400BNCH w/BCK,HZ SLT-CNTR ARM-PC	EA	\$ 1,814.00	0%	\$ 1,814.00
S402	46	4'S400BNCHw/BCK,SLT-CNTR ARM-PC FRM	EA	\$ 1,422.00	0%	\$ 1,422.00
S403	47	6'S400BNCHw/BCK,SLT-CNTR ARM-PC FRM	EA	\$ 1,488.00	0%	\$ 1,488.00
S404	32	8'S400BNCHw/BCK,SLT-CNTR ARM-PC FRM	EA	\$ 1,533.00	3%	\$ 1,487.01
S405	46	4'S400 BNCH w/BCK,HZ SLT-PC FRM	EA	\$ 1,364.00	0%	\$ 1,364.00
S406	35	6'S400 BNCH w/BCK,HZ SLT-PC FRM	EA	\$ 1,428.00	0%	\$ 1,428.00
S407	32	8'S400 BNCH w/BCK,HZ SLT-PC FRM	EA	\$ 1,492.00	3%	\$ 1,447.24
S408	45	S400 CHAIR,SLT-PC FRM	EA	\$ 562.00	0%	\$ 562.00
S409	35	4'S400 BNCH w/BCK,SLT-PC FRM	EA	\$ 1,318.00	0%	\$ 1,318.00
S410	40	6'S400 BNCH w/BCK,SLT-PC FRM	EA	\$ 1,386.00	6%	\$ 1,302.84
S411	32	8'S400 BNCH w/BCK,SLT-PC FRM	EA	\$ 1,485.00	3%	\$ 1,440.45
S412	40	6'S400 BNCH W/O BCK,SLT-CNTR ARM-PC	EA	\$ 1,161.00	6%	\$ 1,091.34
S413	35	4'S400 BNCH W/O BCK,HZ SLT-PC FRM	EA	\$ 1,197.00	0%	\$ 1,197.00
S414	35	6'S400 BNCH W/O BCK,HZ SLT-PC FRM	EA	\$ 1,233.00	0%	\$ 1,233.00
S415	46	4'S400 BNCH W/O BCK,SLT-PC FRM	EA	\$ 990.00	0%	\$ 990.00
S416	47	6'S400 BNCH W/O BCK,SLT-PC FRM	EA	\$ 1,057.00	0%	\$ 1,057.00
S417I	35	S400 2STSLD TOP ADATBL,IN,SLT-PC FRM	EA	\$ 2,142.00	0%	\$ 2,142.00
S417S	35	S400 2STSLD TOP ADATBL,SM,SLT-PC FRM	EA	\$ 2,199.00	0%	\$ 2,199.00
S418I	46	S400 3STSLD TOP ADATBL,IN,SLT-PC FRM	EA	\$ 2,609.00	0%	\$ 2,609.00

GAMETIME SITE FURNISHINGS

Part No.	Part Group	Item Description	Unit	Commercial Price	USC Disc	USC Net Price
S418S	35	S400 3STSLD TOP ADATBL,SM,SLT-PC FRM	EA	\$ 2,664.00	0%	\$ 2,664.00
S419I	46	S400 SLDTOP TBL,IN,SEATS SLT-PC FRM	EA	\$ 3,072.00	0%	\$ 3,072.00
S419S	46	S400 SLDTOP TBL,SM,SEATS SLT-PC FRM	EA	\$ 3,127.00	0%	\$ 3,127.00
S425	32	36"S400 ROUND TBL,SLD TOP-PC FRM	EA	\$ 647.00	3%	\$ 627.59
S426I	47	S400 6"RD BLLRD 4'ING PC	EA	\$ 512.00	0%	\$ 512.00
S426S	40	S400 6"RD BLLRD 4'SM PC	EA	\$ 460.00	6%	\$ 432.40
S500	44	6'S500 BNCH w/BCK,- SIDE ARM-HZ SLT	EA	\$ 1,644.00	3%	\$ 1,594.68
S501	34	6'S500 BNCH W/O BCK,SIDE ARM,HZ SLT	EA	\$ 1,229.00	3%	\$ 1,192.13
S502	44	6'S500 BNCH w/BCK,SIDE AND CNARM-HZ	EA	\$ 1,698.00	3%	\$ 1,647.06
S503	44	6'S500 BNCH w/BCK,NO ARM HZ SLT-PC	EA	\$ 1,499.00	3%	\$ 1,454.03
S504	34	6'S500 BNCH W/O BCK,NO ARM,HZ SLT	EA	\$ 1,024.00	3%	\$ 993.28
S505A	46	36 GAL S500 RECEPT w/AU	EA	\$ 1,043.00	0%	\$ 1,043.00
S505B	46	36 GAL S500 RECEPT w/RB	EA	\$ 977.00	0%	\$ 977.00
S505F	46	36 GAL S500 RECEPT w/FT	EA	\$ 914.00	0%	\$ 914.00
S608	32	36"SQ S600 TBL w/4 CHAIRS,SM	EA	\$ 3,750.00	3%	\$ 3,637.50
S609	44	21"S600 CHAIR w/BCK,PC	EA	\$ 726.00	3%	\$ 704.22
S610	47	4'S600 BNCH w/BCK,PC	EA	\$ 1,271.00	0%	\$ 1,271.00
S611	47	6'S600 BNCH w/BCK,PC	EA	\$ 1,391.00	0%	\$ 1,391.00
S612	47	8'S600 BNCH w/BCK,PC	EA	\$ 1,513.00	0%	\$ 1,513.00
S613	40	4'S600 BNCH W/O BCK,PC	EA	\$ 968.00	6%	\$ 909.92
S614	47	6'S600 BNCH W/O BCK,PC	EA	\$ 1,089.00	0%	\$ 1,089.00
S615	47	8'S600 BNCH W/O BCK,PC	EA	\$ 1,210.00	0%	\$ 1,210.00
S616A	44	32 GAL S600 RECEPT w/AU	EA	\$ 1,453.00	3%	\$ 1,409.41
S616B	45	32 GAL S600 RECEPT w/RB	EA	\$ 1,332.00	0%	\$ 1,332.00
S616F	45	32 GAL S600 RECEPT w/FT	EA	\$ 1,210.00	0%	\$ 1,210.00
S617I	44	S600 6"SQ BLLRD 3'ING PC	EA	\$ 425.00	3%	\$ 412.25
S617S	44	S600 6"SQ BLLRD 3'SM PC	EA	\$ 406.00	3%	\$ 393.82
S618I	44	S600 6"SQ BLLRD 4'ING PC	EA	\$ 445.00	3%	\$ 431.65
S618S	44	S600 6"SQ BLLRD 4'SM PC	EA	\$ 432.00	3%	\$ 419.04
S700I	34	S700 S REC BRN 6'w/BCK BNCH-ING	EA	\$ 1,287.00	3%	\$ 1,248.39
S700S	34	S700 S REC BRN 6'w/BCK BNCH-SM	EA	\$ 1,287.00	3%	\$ 1,248.39
S701I	34	S700 S REC CEDAR 6'w/BCK BNCH-ING	EA	\$ 1,287.00	3%	\$ 1,248.39
S701S	34	S700 S REC CEDAR 6'w/BCK BNCH-SM	EA	\$ 1,287.00	3%	\$ 1,248.39
S702I	34	S700 S REC GRN 6'w/BCK BNCH-ING	EA	\$ 1,287.00	3%	\$ 1,248.39
S702S	34	S700 S REC GRN 6'w/BCK BNCH-SM	EA	\$ 1,287.00	3%	\$ 1,248.39
S703I	34	S700 S REC GRY 6'w/BCK BNCH-ING	EA	\$ 1,287.00	3%	\$ 1,248.39
S703S	34	S700 S REC GRY 6'w/BCK BNCH-SM	EA	\$ 1,287.00	3%	\$ 1,248.39
S704I	45	S700 S REC BRN 6'W/O BCK BNCH-ING	EA	\$ 650.00	0%	\$ 650.00
S704S	45	S700 S REC BRN 6'W/O BCK BNCH-SM	EA	\$ 650.00	0%	\$ 650.00
S705I	45	S700 S REC CEDAR 6'W/O BCK BNCH-ING	EA	\$ 650.00	0%	\$ 650.00
S705S	45	S700 S REC CEDAR 6'W/O BCK BNCH-SM	EA	\$ 650.00	0%	\$ 650.00
S706I	45	S700 S REC GRN 6'W/O BCK BNCH-ING	EA	\$ 650.00	0%	\$ 650.00
S706S	45	S700 S REC GRN 6'W/O BCK BNCH-SM	EA	\$ 650.00	0%	\$ 650.00
S707I	45	S700 S REC GRY 6'W/O BCK BNCH-ING	EA	\$ 650.00	0%	\$ 650.00

GAMETIME SITE FURNISHINGS

Part No.	Part Group	Item Description	Unit	Commercial Price	USC Disc	USC Net Price
S707S	45	S700 S REC GRY 6'W/O BCK BNCH-SM	EA	\$ 650.00	0%	\$ 650.00
S708I	45	S700 S STL HZ SLT 6'TBL-ING	EA	\$ 2,689.00	0%	\$ 2,689.00
S708S	45	S700 S STL HZ SLT 6'TBL-SM	EA	\$ 2,747.00	0%	\$ 2,747.00
S709A	45	32 GAL S700 REC BRN RECEP w/AU	EA	\$ 1,141.00	0%	\$ 1,141.00
S709B	45	32 GAL S700 REC BRN RECEP w/RB	EA	\$ 1,112.00	0%	\$ 1,112.00
S709F	45	32 GAL S700 REC BRN RECEP w/FT	EA	\$ 1,053.00	0%	\$ 1,053.00
S710A	45	32 GAL S700 REC CEDAR RECEP w/AU	EA	\$ 1,141.00	0%	\$ 1,141.00
S710B	45	32 GAL S700 REC CEDAR RECEP w/RB	EA	\$ 1,112.00	0%	\$ 1,112.00
S710F	45	32 GAL S700 REC CEDAR RECEP w/FT	EA	\$ 1,053.00	0%	\$ 1,053.00
S711A	45	32 GAL S700 REC GRN RECEP w/AU	EA	\$ 1,141.00	0%	\$ 1,141.00
S711B	45	32 GAL S700 REC GRN RECEP w/RB	EA	\$ 1,112.00	0%	\$ 1,112.00
S711F	45	32 GAL S700 REC GRN RECEP w/FT	EA	\$ 1,053.00	0%	\$ 1,053.00
S712A	45	32 GAL S700 REC GRY RECEP w/AU	EA	\$ 1,141.00	0%	\$ 1,141.00
S712B	45	32 GAL S700 REC GRY RECEP w/RB	EA	\$ 1,112.00	0%	\$ 1,112.00
S712F	45	32 GAL S700 REC GRY RECEP w/FT	EA	\$ 1,053.00	0%	\$ 1,053.00
S713I	45	S700 S 6'STL HZ SLT w/BCK BNCH	EA	\$ 1,550.00	0%	\$ 1,550.00
S713S	45	S700 S 6'STL HZ SLT w/BCK BNCH	EA	\$ 1,550.00	0%	\$ 1,550.00
S714I	45	S700 S 6'STL HZ SLT w/BCK BNCH-ING	EA	\$ 1,474.00	0%	\$ 1,474.00
S714S	45	S700 S 6'STL HZ SLT w/BCK BNCH-SM	EA	\$ 1,474.00	0%	\$ 1,474.00
S715I	44	S700 S 4'STL HZ SLT W/O BCK BNCH-IN	EA	\$ 724.00	3%	\$ 702.28
S715S	44	S700 S 4'STL HZ SLT W/O BCK BNCH-SM	EA	\$ 724.00	3%	\$ 702.28
S716I	45	S700 S 6'STL HZ SLT W/O BCK BNCH-IN	EA	\$ 790.00	0%	\$ 790.00
S716S	45	S700 S 6'STL HZ SLT W/O BCK BNCH-SM	EA	\$ 790.00	0%	\$ 790.00
S717I	34	S700 S 8'STL HZ SLT W/O BCK BNCH-IN	EA	\$ 862.00	3%	\$ 836.14
S717S	45	S700 S 8'STL HZ SLT W/O BCK BNCH-SM	EA	\$ 862.00	0%	\$ 862.00
S718I	45	S700 S BRN REC 6'TBL-ING	EA	\$ 1,929.00	0%	\$ 1,929.00
S718S	45	S700 S BRN REC 6'TBL-SM	EA	\$ 1,929.00	0%	\$ 1,929.00
S719I	45	S700 S CEDAR REC 6'TBL-ING	EA	\$ 1,929.00	0%	\$ 1,929.00
S719S	45	S700 S CEDAR REC 6'TBL-SM	EA	\$ 1,929.00	0%	\$ 1,929.00
S720I	45	S700 S GRN REC 6'TBL-ING	EA	\$ 1,929.00	0%	\$ 1,929.00
S720S	45	S700 S GRN REC 6'TBL-SM	EA	\$ 1,929.00	0%	\$ 1,929.00
S721I	45	S700 S GRY REC 6'TBL-ING	EA	\$ 1,929.00	0%	\$ 1,929.00
S721S	45	S700 S GRY REC 6'TBL-SM	EA	\$ 1,929.00	0%	\$ 1,929.00
S722I	45	S700 S STL HZ SLT ADA 8'TBL-ING	EA	\$ 2,935.00	0%	\$ 2,935.00
S722S	45	S700 S STL HZ SLT ADA 8'TBL-SM	EA	\$ 3,047.00	0%	\$ 3,047.00
S723I	44	S700 S STL HZ SLT 8'TBL-ING	EA	\$ 3,612.00	3%	\$ 3,503.64
S723S	44	S700 S STL HZ SLT 8'TBL-SM	EA	\$ 3,668.00	3%	\$ 3,557.96
S724	45	S700 S BRN REC 6'TBL	EA	\$ 1,871.00	0%	\$ 1,871.00
S725	45	S700 S BRN REC 8'TBL	EA	\$ 2,144.00	0%	\$ 2,144.00
S726	45	S700 S CEDAR REC 6'TBL	EA	\$ 1,871.00	0%	\$ 1,871.00
S727	45	S700 S CEDAR REC 8'TBL	EA	\$ 2,144.00	0%	\$ 2,144.00
S728	45	S700 S GRN REC 6'TBL	EA	\$ 1,871.00	0%	\$ 1,871.00
S729	45	S700 S GRN REC 8'TBL	EA	\$ 2,144.00	0%	\$ 2,144.00
S730	45	S700 S GRY REC 6'TBL	EA	\$ 1,871.00	0%	\$ 1,871.00

GAMETIME SITE FURNISHINGS

Part No.	Part Group	Item Description	Unit	Commercial Price	USC Disc	USC Net Price
S731	45	S700 S GRY REC 8'TBL	EA	\$ 2,144.00	0%	\$ 2,144.00
S732	45	S700 S BRN HANDICAP REC 8'TBL	EA	\$ 2,161.00	0%	\$ 2,161.00
S733	45	S700 S CEDAR HANDICAP REC 8'TBL	EA	\$ 2,161.00	0%	\$ 2,161.00
S734	45	S700 S GRN HANDICAP REC 8'TBL	EA	\$ 2,161.00	0%	\$ 2,161.00
S735	45	S700 S GRY HANDICAP REC 8'TBL	EA	\$ 2,161.00	0%	\$ 2,161.00
S736I	45	S700 S 6'STL HZ SLT W/O BCK BNCH-IN	EA	\$ 849.00	0%	\$ 849.00
S736S	45	S700 S 6'STL HZ SLT W/O BCK BNCH-SM	EA	\$ 849.00	0%	\$ 849.00
S737I	47	S700 6"RD BLLRD 3'ING PC	EA	\$ 332.00	0%	\$ 332.00
S737S	40	S700 6"RD BLLRD 3'SM PC	EA	\$ 308.00	6%	\$ 289.52
S738I	40	S700 6"RD BLLRD 3'ING w/1CHN PC	EA	\$ 315.00	6%	\$ 296.10
S738S	32	S700 6"RD BLLRD 3'SM w/1CHN PC	EA	\$ 293.00	3%	\$ 284.21
S739I	40	S700 6"RD BLLRD 3'ING w/2CHN loop	EA	\$ 320.00	6%	\$ 300.80
S739S	40	S700 6"RD BLLRD 3'SM w/2CHN PC	EA	\$ 299.00	6%	\$ 281.06
S740I	47	S700 6"RD BLLRD 4'ING PC	EA	\$ 366.00	0%	\$ 366.00
S740S	40	S700 6"RD BLLRD 4'SM PC	EA	\$ 349.00	6%	\$ 328.06
S741I	46	S700 6"RD BLLRD 4'ING w/1CHN PC	EA	\$ 404.00	0%	\$ 404.00
S741S	47	S700 6"RD BLLRD 4'SM w/1CHN PC	EA	\$ 366.00	0%	\$ 366.00
S742I	46	S700 6"RD BLLRD 4'ING w/2CHN PC	EA	\$ 409.00	0%	\$ 409.00
S742S	47	S700 6"RD BLLRD 4'SM w/2CHN PC	EA	\$ 372.00	0%	\$ 372.00
S800	47	S800 2'PERF BCKLESS BNCH,PORT/SM	EA	\$ 510.00	0%	\$ 510.00
S801	47	S800 2'PERF BCKLESS BNCH,PORT/SM	EA	\$ 533.00	0%	\$ 533.00
S802	35	S800 4'PERF BCKLESS BNCH,PORT/SM	EA	\$ 948.00	0%	\$ 948.00
S803	35	S800 6'PERF BCKLESS BNCH,PORT/SM	EA	\$ 1,185.00	0%	\$ 1,185.00
S904	32	4'S900 W/O BCK BNCH,VERT SLT-THERM	EA	\$ 935.00	3%	\$ 906.95
S905	44	6'S900 W/O BCK BNCH,VERT SLT-THERM	EA	\$ 1,157.00	3%	\$ 1,122.29
S906	45	4'S900 w/BCK BNCH,VERT SLT-THERM	EA	\$ 1,235.00	0%	\$ 1,235.00
S907	46	6'S900 w/BCK BNCH,VERT SLT-THERM	EA	\$ 1,839.00	0%	\$ 1,839.00
S908	34	6'S900 HVY DTY TBL,SLT ROLLED-PC	EA	\$ 1,292.00	3%	\$ 1,253.24
S909	34	6'S900 HVY DTY TBL,SLT ROLLED-PC	EA	\$ 1,348.00	3%	\$ 1,307.56
S910	44	8'S900 HVY DTY TBL,SLT ROLLED-PC	EA	\$ 1,540.00	3%	\$ 1,493.80
S911	34	8'S900 HVY DTY TBL,SLT ROLLED-PC	EA	\$ 1,494.00	3%	\$ 1,449.18
S912	34	8'S900 2SIDED HDTY ADATBL,SLT RLD	EA	\$ 1,404.00	3%	\$ 1,361.88
S913	44	8'S900 2SIDED HDTY ADA TBL,SLT RLD	EA	\$ 1,460.00	3%	\$ 1,416.20
S914A	45	36 GAL S900 RECEPT w/AU	EA	\$ 808.00	0%	\$ 808.00
S914B	45	36 GAL S900 RECEPT w/RB	EA	\$ 750.00	0%	\$ 750.00
S914F	45	36 GAL S900 RECEPT w/FT	EA	\$ 708.00	0%	\$ 708.00
UF1546	70	6' Rwd Bench W/ Inground Base	EA	\$ 1,580.00	3%	\$ 1,532.60
UF1547	70	6' Rwd Bench W/ Inground Base & Arm	EA	\$ 1,635.00	3%	\$ 1,585.95
UF1556	70	6' Rwd Bench W/ Flush Mt Base	EA	\$ 1,599.00	3%	\$ 1,551.03
UF1557	70	6' Rwd Bench W/ Flush Mt Base & Arm	EA	\$ 1,657.00	3%	\$ 1,607.29
UF1996	70	6' Jatoba Victorian W/Arms	EA	\$ 1,515.00	3%	\$ 1,469.55
UF1998	70	8' Jatoba Victorian W/Arms	EA	\$ 1,620.00	3%	\$ 1,571.40
UF1999	70	8' Jatoba Victorian W/Arms - Double	EA	\$ 2,571.00	3%	\$ 2,493.87
UF2106	70	6' Jatoba Victorian	EA	\$ 1,179.00	3%	\$ 1,143.63

GAMETIME SITE FURNISHINGS

Part No.	Part Group	Item Description	Unit	Commercial Price	USC Disc	USC Net Price
UF2108	70	8' Jatoba Victorian	EA	\$ 1,230.00	3%	\$ 1,193.10
UF3001	70	Concealed Mount Hardware	EA	\$ 73.00	3%	\$ 70.81
UF3544	70	4' Perf Bench W/O Arm - Ingrd Mount	EA	\$ 1,052.00	3%	\$ 1,020.44
UF3546	70	6' Perf Bench W/O Arm - Ingrd Mount	EA	\$ 1,531.00	3%	\$ 1,485.07
UF3548	70	8' Metal Bench W/O Arm Ing	EA	\$ 2,047.00	3%	\$ 1,985.59
UF3554	70	4' Perf Bench W/O Arm-Surf Mount	EA	\$ 1,073.00	3%	\$ 1,040.81
UF3556	70	6' Perf Bench W/O Arm - Surface Mount	EA	\$ 1,554.00	3%	\$ 1,507.38
UF3558	70	8' Perf Bench W/O Arm - Surface Mount	EA	\$ 2,076.00	3%	\$ 2,013.72
UF3644	70	4' Perf Bench W/ Arm - Inground Mount	EA	\$ 1,193.00	3%	\$ 1,157.21
UF3646	70	6' Perf Bench W/ Arm - Inground Mount	EA	\$ 1,908.00	3%	\$ 1,850.76
UF3648	70	8' Perf Bench W/ Arm - Inground Mount	EA	\$ 2,086.00	3%	\$ 2,023.42
UF3649	70	8' Double Perf Bench W/ Arm-Ingrnd Mt	EA	\$ 2,104.00	3%	\$ 2,040.88
UF3654	70	4' Perf Bench W/ Arm-Surface Mount	EA	\$ 1,215.00	3%	\$ 1,178.55
UF3656	70	6' Perf Bench W/ Arm-Surface Mount	EA	\$ 1,929.00	3%	\$ 1,871.13
UF3658	70	8' Perf Bench W/ Arm-Surface Mount	EA	\$ 2,113.00	3%	\$ 2,049.61
UF3659	70	8' Double Perf Bench W/ Arm-Surf Mt	EA	\$ 2,130.00	3%	\$ 2,066.10
UF3744	70	4' Perf Seat - Inground Mount	EA	\$ 765.00	3%	\$ 742.05
UF3746	70	6' Perf Seat - Inground Mount	EA	\$ 1,058.00	3%	\$ 1,026.26
UF3748	70	8' Perf Seat - Inground Mount	EA	\$ 1,474.00	3%	\$ 1,429.78
UF3754	70	4' Perf Seat - Surface Mount	EA	\$ 786.00	3%	\$ 762.42
UF3756	70	6' Perf Seat - Surface Mount	EA	\$ 1,080.00	3%	\$ 1,047.60
UF3758	70	8' Perf Seat - Surface Mount	EA	\$ 1,495.00	3%	\$ 1,450.15
UF4544	70	4' Bench W/O Arm - Inground Mount	EA	\$ 1,356.00	3%	\$ 1,315.32
UF4546	70	6' Bench W/O Arm - Inground Mount	EA	\$ 1,982.00	3%	\$ 1,922.54
UF4554	70	4' Bench W/O Arm - Surface Mount	EA	\$ 1,379.00	3%	\$ 1,337.63
UF4556	70	6' Bench W/O Arm - Surface Mount	EA	\$ 2,004.00	3%	\$ 1,943.88
UF4644	70	4' Bench W/ Arm - Inground Mount	EA	\$ 1,352.00	3%	\$ 1,311.44
UF4646	70	6' Bench W/ Arm - Inground Mount	EA	\$ 2,012.00	3%	\$ 1,951.64
UF4654	70	4' Bench W/ Arm - Surface Mt	EA	\$ 1,377.00	3%	\$ 1,335.69
UF4656	70	6' Bench W/ Arm - Surface Mt	EA	\$ 2,035.00	3%	\$ 1,973.95
UF4744	70	4' Seat - Inground Mount	EA	\$ 911.00	3%	\$ 883.67
UF4746	70	6' Seat - Inground Mount	EA	\$ 1,275.00	3%	\$ 1,236.75
UF4754	70	4' Seat - Surface Mount	EA	\$ 933.00	3%	\$ 905.01
UF4756	70	6' Seat - Surface Mount	EA	\$ 1,296.00	3%	\$ 1,257.12
UF8006	70	6' Bench - Jatoba	EA	\$ 2,435.00	3%	\$ 2,361.95
UF8008	70	8'Jatoba Bristol Bench	EA	\$ 2,617.00	3%	\$ 2,538.49
UF8106	70	6' Jatoba Bristol Seat	EA	\$ 1,741.00	3%	\$ 1,688.77
UF8506	70	6' Bench W/Arm Rests	EA	\$ 1,699.00	3%	\$ 1,648.03
UF9106	70	6' Arlington Bench	EA	\$ 1,809.00	3%	\$ 1,754.73
UF9116	70	6' Arlington Bench W/ Intermediate Arm	EA	\$ 2,544.00	3%	\$ 2,467.68
UF9118	70	8' Arlington Bench W/ Intermediate Arm	EA	\$ 2,590.00	3%	\$ 2,512.30
UF9206	70	6' Arlington Seat	EA	\$ 1,198.00	3%	\$ 1,162.06
UF9216	70	6' Arlington Seat W/ Intermediate Arm	EA	\$ 1,760.00	3%	\$ 1,707.20
UF9218	70	8' Arlington Seat W/ Intermediate Arm	EA	\$ 1,986.00	3%	\$ 1,926.42

GAMETIME SITE FURNISHINGS

Part No.	Part Group	Item Description	Unit	Commercial Price	USC Disc	USC Net Price
UL1180	70	Inground Pedestal Mount	EA	\$ 66.00	3%	\$ 64.02
UL2050	70	Receptacle Top Connector Pkg	EA	\$ 44.00	3%	\$ 42.68
UL3911	70	24" X 30" High Recept. W/ Side Deposit	EA	\$ 1,407.00	3%	\$ 1,364.79
UL3917	70	24" X 36" High Recept W/Side Deposit	EA	\$ 1,286.00	3%	\$ 1,247.42
UL3931	70	30" X 36" High Recept W/Side Deposit	EA	\$ 1,798.00	3%	\$ 1,744.06
UL4911	70	24" X 30" High Recept. W/ Side Deposit	EA	\$ 1,436.00	3%	\$ 1,392.92
UL4917	70	24" X 36" High Recept. W/Side Deposit	EA	\$ 1,423.00	3%	\$ 1,380.31
UL4931	70	30" X 36" Recept. W/Side Deposit	EA	\$ 1,526.00	3%	\$ 1,480.22
UL8250	70	24" X 30" High Litter Recept. - Jatoba	EA	\$ 2,862.00	3%	\$ 2,776.14
UL8256	70	24"X 36"Hi Jatoba Recp	EA	\$ 2,919.00	3%	\$ 2,831.43
UL8750	70	24"X 30"Hi Perf Recp	EA	\$ 2,645.00	3%	\$ 2,565.65
UL8756	70	24"X 36"Hi Perf Recp	EA	\$ 2,719.00	3%	\$ 2,637.43
UL9300	70	19" X 30" High Litter Recept.	EA	\$ 1,110.00	3%	\$ 1,076.70
UL9310	70	24" X 30" High Litter Recept.	EA	\$ 1,489.00	3%	\$ 1,444.33
UL9313	70	24" X 30" High Ash/Litter Recept.	EA	\$ 1,576.00	3%	\$ 1,528.72
UL9316	70	24" X 36" High Litter Recept.	EA	\$ 1,552.00	3%	\$ 1,505.44
UL9328	70	24" X 36" High Ash/Litter Recept.	EA	\$ 1,645.00	3%	\$ 1,595.65
UL9330	70	30" X 36" High Litter Recept.	EA	\$ 1,762.00	3%	\$ 1,709.14



GameTime Division
PlayCore Wisconsin, Inc.
150 Playcore Drive SE
Fort Payne, AL 35967
Tel: 800.235.2440

OMNIA PARTNERS - U.S. COMMUNITIES PRICE LIST 2001

<u>PART GROUP DESCRIPTIONS</u>		<u>USC Discount</u>
05	Principal Components	24%
06	Attendant Products	24%
10	Primary Components	24%
15	Primary Apparatus	16%
18	Adjunct Component	24%
20	Surfacing Accessories	18%
22	Companion Components	16%
32	Component Products	3%
34	Component Extensions	3%
35	Compliment Products	16%
40	Auxiliary Products	6%
42	Associate Products	16%
44	Companion Products	3%
45	Exempt Products	0%
46	Apparatus Products	16%
47	Companion Accessories	9%
48	Affiliate Products	6%
49	Core Products	16%
50	Developmental Products	20%
51	Enhancement Products	3%
52	Adjunct Products	16%
54	Product Extensions	9%
62	Adjunct Accessories	3%
70	Ancillary Components	3%
73	Supplement Products	3%
80	Exempt Accessories	0%
85	Exempt Parts	0%

GAMETIME SHADE STRUCTURES

Part No.	Part Group	Item Description	Unit	Commercial Price	USC Disc't	USC Net Price
3680	45	Standard Sealed Engineered Drawings	EA	\$ 600.00	0%	\$ 600.00
QRI001	41	SD101008IG 8' IN-GE-Sq Shade	EA	\$ 3,141.00	3%	\$ 3,046.77
QRI002	41	SD121208IG 8' IN-GE-Sq Shade	EA	\$ 3,268.00	3%	\$ 3,169.96
QRI003	41	SD141408IG 8' IN-GE-Sq Shade	EA	\$ 3,391.00	3%	\$ 3,289.27
QRI004	41	SD161608IG 8' IN-GE-Sq Shade	EA	\$ 3,842.00	3%	\$ 3,726.74
QRI005	41	SD181808IG 8' IN-GE-Sq Shade	EA	\$ 4,215.00	3%	\$ 4,088.55
QRI006	41	SD202008IG 8' IN-GE-Sq Shade	EA	\$ 4,552.00	3%	\$ 4,415.44
QRI007	41	SD222208IG 8' IN-GE-Sq Shade	EA	\$ 4,690.00	3%	\$ 4,549.30
QRI008	41	SD242408IG 8' IN-GE-Sq Shade	EA	\$ 5,975.00	3%	\$ 5,795.75
QRI009	41	SD262608IG 8' IN-GE-Sq Shade	EA	\$ 6,574.00	3%	\$ 6,376.78
QRI010	41	SD282808IG 8' IN-GE-Sq Shade	EA	\$ 6,737.00	3%	\$ 6,534.89
QRI011	41	SD303008IG 8' IN-GE-Sq Shade	EA	\$ 7,326.00	3%	\$ 7,106.22

GAMETIME SHADE STRUCTURES

Part No.	Part Group	Item Description	Unit	Commercial Price	USC Disc	USC Net Price
QRI012	41	SD101010IG 10' IN-GE-Sq Shade	EA	\$ 3,667.00	3%	\$ 3,556.99
QRI013	41	SD121210IG 10' IN-GE-Sq Shade	EA	\$ 3,793.00	3%	\$ 3,679.21
QRI014	41	SD141410IG 10' IN-GE-Sq Shade	EA	\$ 3,914.00	3%	\$ 3,796.58
QRI015	41	SD161610IG 10' IN-GE-Sq Shade	EA	\$ 4,367.00	3%	\$ 4,235.99
QRI016	41	SD181810IG 10' IN-GE-Sq Shade	EA	\$ 4,977.00	3%	\$ 4,827.69
QRI017	41	SD202010IG 10' IN-GE-Sq Shade	EA	\$ 5,314.00	3%	\$ 5,154.58
QRI018	41	SD22210IG 10' IN-GE-Sq Shade	EA	\$ 5,452.00	3%	\$ 5,288.44
QRI019	41	SD242410IG 10' IN-GE-Sq Shade	EA	\$ 6,427.00	3%	\$ 6,234.19
QRI020	41	SD262610IG 10' IN-GE-Sq Shade	EA	\$ 7,025.00	3%	\$ 6,814.25
QRI021	41	SD282810IG 10' IN-GE-Sq Shade	EA	\$ 7,190.00	3%	\$ 6,974.30
QRI022	41	SD303010IG 10' IN-GE-Sq Shade	EA	\$ 8,242.00	3%	\$ 7,994.74
QRI023	41	SD161612IG 12' IN-GE-Sq Shade	EA	\$ 4,566.00	3%	\$ 4,429.02
QRI024	41	SD181812IG 12' IN-GE-Sq Shade	EA	\$ 5,242.00	3%	\$ 5,084.74
QRI025	41	SD202012IG 12' IN-GE-Sq Shade	EA	\$ 5,579.00	3%	\$ 5,411.63
QRI026	41	SD22212IG 12' IN-GE-Sq Shade	EA	\$ 5,718.00	3%	\$ 5,546.46
QRI027	41	SD242412IG 12' IN-GE-Sq Shade	EA	\$ 7,366.00	3%	\$ 7,145.02
QRI028	41	SD262612IG 12' IN-GE-Sq Shade	EA	\$ 7,965.00	3%	\$ 7,726.05
QRI029	41	SD282812IG 12' IN-GE-Sq Shade	EA	\$ 8,129.00	3%	\$ 7,885.13
QRI030	41	SD303012IG 12' IN-GE-Sq Shade	EA	\$ 9,921.00	3%	\$ 9,623.37
QRI031	41	RD101208IG 8' IN-GE-Rec Shade	EA	\$ 3,222.00	3%	\$ 3,125.34
QRI032	41	RD101508IG 8' IN-GE-Rec Shade	EA	\$ 3,331.00	3%	\$ 3,231.07
QRI033	41	RD101808IG 8' IN-GE-Rec Shade	EA	\$ 3,373.00	3%	\$ 3,271.81
QRI034	41	RD102008IG 8' IN-GE-Rec Shade	EA	\$ 3,776.00	3%	\$ 3,662.72
QRI035	41	RD131508IG 8' IN-GE-Rec Shade	EA	\$ 3,402.00	3%	\$ 3,299.94
QRI036	41	RD132008IG 8' IN-GE-Rec Shade	EA	\$ 3,923.00	3%	\$ 3,805.31
QRI037	41	RD152208IG 8' IN-GE-Rec Shade	EA	\$ 4,350.00	3%	\$ 4,219.50
QRI038	41	RD152508IG 8' IN-GE-Rec Shade	EA	\$ 4,403.00	3%	\$ 4,270.91
QRI039	41	RD182008IG 8' IN-GE-Rec Shade	EA	\$ 4,289.00	3%	\$ 4,160.33
QRI040	41	RD182408IG 8' IN-GE-Rec Shade	EA	\$ 4,517.00	3%	\$ 4,381.49
QRI041	41	RD182808IG 8' IN-GE-Rec Shade	EA	\$ 4,981.00	3%	\$ 4,831.57
QRI042	41	RD183208IG 8' IN-GE-Rec Shade	EA	\$ 6,120.00	3%	\$ 5,936.40
QRI043	41	RD183608IG 8' IN-GE-Rec Shade	EA	\$ 6,378.00	3%	\$ 6,186.66
QRI044	41	RD202408IG 8' IN-GE-Rec Shade	EA	\$ 4,734.00	3%	\$ 4,591.98
QRI045	41	RD202608IG 8' IN-GE-Rec Shade	EA	\$ 4,821.00	3%	\$ 4,676.37
QRI046	41	RD203008IG 8' IN-GE-Rec Shade	EA	\$ 5,974.00	3%	\$ 5,794.78
QRI047	41	RD203408IG 8' IN-GE-Rec Shade	EA	\$ 6,585.00	3%	\$ 6,387.45
QRI048	41	RD203808IG 8' IN-GE-Rec Shade	EA	\$ 6,767.00	3%	\$ 6,563.99
QRI049	41	RD242608IG 8' IN-GE-Rec Shade	EA	\$ 6,072.00	3%	\$ 5,889.84
QRI050	41	RD243008IG 8' IN-GE-Rec Shade	EA	\$ 6,381.00	3%	\$ 6,189.57
QRI051	41	RD243408IG 8' IN-GE-Rec Shade	EA	\$ 6,675.00	3%	\$ 6,474.75
QRI052	41	RD243808IG 8' IN-GE-Rec Shade	EA	\$ 7,365.00	3%	\$ 7,144.05
QRI053	41	RD244008IG 8' IN-GE-Rec Shade	EA	\$ 7,464.00	3%	\$ 7,240.08
QRI054	41	RD283008IG 8' IN-GE-Rec Shade	EA	\$ 6,942.00	3%	\$ 6,733.74
QRI055	41	RD283408IG 8' IN-GE-Rec Shade	EA	\$ 7,760.00	3%	\$ 7,527.20

GAMETIME SHADE STRUCTURES

Part No.	Part Group	Item Description	Unit	Commercial Price	USC Disc't	USC Net Price
QRI056	41	RD283808IG 8' IN-GE-Rec Shade	EA	\$ 8,479.00	3%	\$ 8,224.63
QRI057	41	RD101210IG 10' IN-GE-Rec Shade	EA	\$ 3,747.00	3%	\$ 3,634.59
QRI058	41	RD101510IG 10' IN-GE-Rec Shade	EA	\$ 3,855.00	3%	\$ 3,739.35
QRI059	41	RD101810IG 10' IN-GE-Rec Shade	EA	\$ 3,898.00	3%	\$ 3,781.06
QRI060	41	RD102010IG 10' IN-GE-Rec Shade	EA	\$ 4,299.00	3%	\$ 4,170.03
QRI061	41	RD131510IG 10' IN-GE-Rec Shade	EA	\$ 3,927.00	3%	\$ 3,809.19
QRI062	41	RD132010IG 10' IN-GE-Rec Shade	EA	\$ 4,444.00	3%	\$ 4,310.68
QRI063	41	RD152210IG 10' IN-GE-Rec Shade	EA	\$ 5,113.00	3%	\$ 4,959.61
QRI064	41	RD152510IG 10' IN-GE-Rec Shade	EA	\$ 5,165.00	3%	\$ 5,010.05
QRI065	41	RD182010IG 10' IN-GE-Rec Shade	EA	\$ 5,053.00	3%	\$ 4,901.41
QRI066	41	RD182410IG 10' IN-GE-Rec Shade	EA	\$ 5,279.00	3%	\$ 5,120.63
QRI067	41	RD182810IG 10' IN-GE-Rec Shade	EA	\$ 5,744.00	3%	\$ 5,571.68
QRI068	41	RD183210IG 10' IN-GE-Rec Shade	EA	\$ 6,574.00	3%	\$ 6,376.78
QRI069	41	RD183610IG 10' IN-GE-Rec Shade	EA	\$ 6,829.00	3%	\$ 6,624.13
QRI070	41	RD202410IG 10' IN-GE-Rec Shade	EA	\$ 5,498.00	3%	\$ 5,333.06
QRI071	41	RD202610IG 10' IN-GE-Rec Shade	EA	\$ 5,583.00	3%	\$ 5,415.51
QRI072	41	RD203010IG 10' IN-GE-Rec Shade	EA	\$ 6,426.00	3%	\$ 6,233.22
QRI073	41	RD203410IG 10' IN-GE-Rec Shade	EA	\$ 7,036.00	3%	\$ 6,824.92
QRI074	41	RD203810IG 10' IN-GE-Rec Shade	EA	\$ 7,220.00	3%	\$ 7,003.40
QRI075	41	RD242610IG 10' IN-GE-Rec Shade	EA	\$ 6,523.00	3%	\$ 6,327.31
QRI076	41	RD243010IG 10' IN-GE-Rec Shade	EA	\$ 6,831.00	3%	\$ 6,626.07
QRI077	41	RD243410IG 10' IN-GE-Rec Shade	EA	\$ 7,593.00	3%	\$ 7,365.21
QRI078	41	RD243810IG 10' IN-GE-Rec Shade	EA	\$ 8,281.00	3%	\$ 8,032.57
QRI079	41	RD244010IG 10' IN-GE-Rec Shade	EA	\$ 8,279.00	3%	\$ 8,030.63
QRI080	41	RD283010IG 10' IN-GE-Rec Shade	EA	\$ 7,860.00	3%	\$ 7,624.20
QRI081	41	RD283410IG 10' IN-GE-Rec Shade	EA	\$ 8,679.00	3%	\$ 8,418.63
QRI082	41	RD283810IG 10' IN-GE-Rec Shade	EA	\$ 8,884.00	3%	\$ 8,617.48
QRI083	41	RD101212IG 12' IN-GE-Rec Shade	EA	\$ 3,945.00	3%	\$ 3,826.65
QRI084	41	RD101512IG 12' IN-GE-Rec Shade	EA	\$ 4,055.00	3%	\$ 3,933.35
QRI085	41	RD101812IG 12' IN-GE-Rec Shade	EA	\$ 4,097.00	3%	\$ 3,974.09
QRI086	41	RD102012IG 12' IN-GE-Rec Shade	EA	\$ 4,497.00	3%	\$ 4,362.09
QRI087	41	RD131512IG 12' IN-GE-Rec Shade	EA	\$ 4,125.00	3%	\$ 4,001.25
QRI088	41	RD132012IG 12' IN-GE-Rec Shade	EA	\$ 4,641.00	3%	\$ 4,501.77
QRI089	41	RD152212IG 12' IN-GE-Rec Shade	EA	\$ 5,378.00	3%	\$ 5,216.66
QRI090	41	RD152512IG 12' IN-GE-Rec Shade	EA	\$ 5,430.00	3%	\$ 5,267.10
QRI091	41	RD182012IG 12' IN-GE-Rec Shade	EA	\$ 5,317.00	3%	\$ 5,157.49
QRI092	41	RD182412IG 12' IN-GE-Rec Shade	EA	\$ 5,544.00	3%	\$ 5,377.68
QRI093	41	RD182812IG 12' IN-GE-Rec Shade	EA	\$ 6,009.00	3%	\$ 5,828.73
QRI094	41	RD183212IG 12' IN-GE-Rec Shade	EA	\$ 7,513.00	3%	\$ 7,287.61
QRI095	41	RD183612IG 12' IN-GE-Rec Shade	EA	\$ 7,769.00	3%	\$ 7,535.93
QRI096	41	RD202412IG 12' IN-GE-Rec Shade	EA	\$ 5,775.00	3%	\$ 5,601.75
QRI097	41	RD202612IG 12' IN-GE-Rec Shade	EA	\$ 5,850.00	3%	\$ 5,674.50
QRI098	41	RD203012IG 12' IN-GE-Rec Shade	EA	\$ 7,365.00	3%	\$ 7,144.05
QRI099	41	RD203412IG 12' IN-GE-Rec Shade	EA	\$ 7,976.00	3%	\$ 7,736.72

GAMETIME SHADE STRUCTURES

Part No.	Part Group	Item Description	Unit	Commercial Price	USC Disc't	USC Net Price
QRI100	41	RD203812IG 12' IN-GE-Rec Shade	EA	\$ 8,160.00	3%	\$ 7,915.20
QRI101	41	RD242612IG 12' IN-GE-Rec Shade	EA	\$ 7,463.00	3%	\$ 7,239.11
QRI102	41	RD243012IG 12' IN-GE-Rec Shade	EA	\$ 7,773.00	3%	\$ 7,539.81
QRI103	41	RD243412IG 12' IN-GE-Rec Shade	EA	\$ 9,272.00	3%	\$ 8,993.84
QRI104	41	RD243812IG 12' IN-GE-Rec Shade	EA	\$ 9,959.00	3%	\$ 9,660.23
QRI105	41	RD244012IG 12' IN-GE-Rec Shade	EA	\$ 9,938.00	3%	\$ 9,639.86
QRI106	41	RD283012IG 12' IN-GE-Rec Shade	EA	\$ 9,542.00	3%	\$ 9,255.74
QRI107	41	RD283412IG 12' IN-GE-Rec Shade	EA	\$ 9,888.00	3%	\$ 9,591.36
QRI108	41	RD283812IG 12' IN-GE-Rec Shade	EA	\$ 10,090.00	3%	\$ 9,787.30
QRI109	41	SU101008IG 8' IN-GE-SU Shade	EA	\$ 2,858.00	3%	\$ 2,772.26
QRI110	41	SU121208IG 8' IN-GE-SU Shade	EA	\$ 3,091.00	3%	\$ 2,998.27
QRI111	41	SU141408IG 8' IN-GE-SU Shade	EA	\$ 3,471.00	3%	\$ 3,366.87
QRI112	41	SU161608IG 8' IN-GE-SU Shade	EA	\$ 4,093.00	3%	\$ 3,970.21
QRI113	41	SU181808IG 8' IN-GE-SU Shade	EA	\$ 4,341.00	3%	\$ 4,210.77
QRI114	41	SU202008IG 8' IN-GE-SU Shade	EA	\$ 5,121.00	3%	\$ 4,967.37
QRI115	41	SU222208IG 8' IN-GE-SU Shade	EA	\$ 6,298.00	3%	\$ 6,109.06
QRI116	41	SU242408IG 8' IN-GE-SU Shade	EA	\$ 7,636.00	3%	\$ 7,406.92
QRI117	41	SU101010IG 10' IN-GE-SU Shade	EA	\$ 2,987.00	3%	\$ 2,897.39
QRI118	41	SU121210IG 10' IN-GE-SU Shade	EA	\$ 3,116.00	3%	\$ 3,022.52
QRI119	41	SU141410IG 10' IN-GE-SU Shade	EA	\$ 3,529.00	3%	\$ 3,423.13
QRI120	41	SU161610IG 10' IN-GE-SU Shade	EA	\$ 4,172.00	3%	\$ 4,046.84
QRI121	41	SU181810IG 10' IN-GE-SU Shade	EA	\$ 4,421.00	3%	\$ 4,288.37
QRI122	41	SU202010IG 10' IN-GE-SU Shade	EA	\$ 5,197.00	3%	\$ 5,041.09
QRI123	41	SU222210IG 10' IN-GE-SU Shade	EA	\$ 6,447.00	3%	\$ 6,253.59
QRI124	41	SU242410IG 10' IN-GE-SU Shade	EA	\$ 7,754.00	3%	\$ 7,521.38
QRI125	41	HD202008IG 8' IN-GE-Hx Shade	EA	\$ 5,776.00	3%	\$ 5,602.72
QRI126	41	HD242408IG 8' IN-GE-Hx Shade	EA	\$ 7,287.00	3%	\$ 7,068.39
QRI127	41	HD262608IG 8' IN-GE-Hx Shade	EA	\$ 7,563.00	3%	\$ 7,336.11
QRI128	41	HD282808IG 8' IN-GE-Hx Shade	EA	\$ 8,439.00	3%	\$ 8,185.83
QRI129	41	HD303008IG 8' IN-GE-Hx Shade	EA	\$ 8,947.00	3%	\$ 8,678.59
QRI130	41	HD343408IG 8' IN-GE-Hx Shade	EA	\$ 9,623.00	3%	\$ 9,334.31
QRI131	41	HD383808IG 8' IN-GE-Hx Shade	EA	\$ 11,538.00	3%	\$ 11,191.86
QRI132	41	HD404008IG 8' IN-GE-Hx Shade	EA	\$ 12,300.00	3%	\$ 11,931.00
QRI133	41	HD202010IG 10' IN-GE-Hx Shade	EA	\$ 6,590.00	3%	\$ 6,392.30
QRI134	41	HD242410IG 10' IN-GE-Hx Shade	EA	\$ 8,433.00	3%	\$ 8,180.01
QRI135	41	HD262610IG 10' IN-GE-Hx Shade	EA	\$ 8,704.00	3%	\$ 8,442.88
QRI136	41	HD282810IG 10' IN-GE-Hx Shade	EA	\$ 9,018.00	3%	\$ 8,747.46
QRI137	41	HD303010IG 10' IN-GE-Hx Shade	EA	\$ 9,524.00	3%	\$ 9,238.28
QRI138	41	HD343410IG 10' IN-GE-Hx Shade	EA	\$ 11,103.00	3%	\$ 10,769.91
QRI139	41	HD383810IG 10' IN-GE-Hx Shade	EA	\$ 12,145.00	3%	\$ 11,780.65
QRI140	41	HD404010IG 10' IN-GE-Hx Shade	EA	\$ 12,906.00	3%	\$ 12,518.82
QRI141	41	HD202012IG 12' IN-GE-Hx Shade	EA	\$ 6,885.00	3%	\$ 6,678.45
QRI142	41	HD242412IG 12' IN-GE-Hx Shade	EA	\$ 8,830.00	3%	\$ 8,565.10
QRI143	41	HD262612IG 12' IN-GE-Hx Shade	EA	\$ 9,104.00	3%	\$ 8,830.88

GAMETIME SHADE STRUCTURES

Part No.	Part Group	Item Description	Unit	Commercial Price	USC Disc	USC Net Price
QRI144	41	HD282812IG 12' IN-GE-Hx Shade	EA	\$ 10,533.00	3%	\$ 10,217.01
QRI145	41	HD303012IG 12' IN-GE-Hx Shade	EA	\$ 11,040.00	3%	\$ 10,708.80
QRI146	41	HD343412IG 12' IN-GE-Hx Shade	EA	\$ 13,631.00	3%	\$ 13,222.07
QRI147	41	HD383812IG 12' IN-GE-Hx Shade	EA	\$ 14,673.00	3%	\$ 14,232.81
QRI148	41	HD404012IG 12' IN-GE-Hx Shade	EA	\$ 15,435.00	3%	\$ 14,971.95
QRI149	41	HU101008IG 8' IN-GE-H1U Shade	EA	\$ 3,093.00	3%	\$ 3,000.21
QRI150	41	HU121208IG 8' IN-GE-H1U Shade	EA	\$ 3,384.00	3%	\$ 3,282.48
QRI151	41	HU141408IG 8' IN-GE-H1U Shade	EA	\$ 3,534.00	3%	\$ 3,427.98
QRI152	41	HU161608IG 8' IN-GE-H1U Shade	EA	\$ 3,739.00	3%	\$ 3,626.83
QRI153	41	HU181808IG 8' IN-GE-H1U Shade	EA	\$ 4,562.00	3%	\$ 4,425.14
QRI154	41	HU202008IG 8' IN-GE-H1U Shade	EA	\$ 5,644.00	3%	\$ 5,474.68
QRI155	41	HU222208IG 8' IN-GE-H1U Shade	EA	\$ 6,183.00	3%	\$ 5,997.51
QRI156	41	HU242408IG 8' IN-GE-H1U Shade	EA	\$ 6,585.00	3%	\$ 6,387.45
QRI157	41	HU252508IG 8' IN-GE-H1U Shade	EA	\$ 7,556.00	3%	\$ 7,329.32
QRI158	41	HU272708IG 8' IN-GE-H1U Shade	EA	\$ 8,001.00	3%	\$ 7,760.97
QRI159	41	HU101010IG 10' IN-GE-H1U Shade	EA	\$ 3,227.00	3%	\$ 3,130.19
QRI160	41	HU121210IG 10' IN-GE-H1U Shade	EA	\$ 3,422.00	3%	\$ 3,319.34
QRI161	41	HU141410IG 10' IN-GE-H1U Shade	EA	\$ 3,681.00	3%	\$ 3,570.57
QRI162	41	HU161610IG 10' IN-GE-H1U Shade	EA	\$ 3,950.00	3%	\$ 3,831.50
QRI163	41	HU181810IG 10' IN-GE-H1U Shade	EA	\$ 4,626.00	3%	\$ 4,487.22
QRI164	41	HU202010IG 10' IN-GE-H1U Shade	EA	\$ 6,038.00	3%	\$ 5,856.86
QRI165	41	HU222210IG 10' IN-GE-H1U Shade	EA	\$ 6,299.00	3%	\$ 6,110.03
QRI166	41	HU242410IG 10' IN-GE-H1U Shade	EA	\$ 6,736.00	3%	\$ 6,533.92
QRI167	41	HU252510IG 10' IN-GE-H1U Shade	EA	\$ 8,111.00	3%	\$ 7,867.67
QRI168	41	HU272710IG 10' IN-GE-H1U Shade	EA	\$ 8,122.00	3%	\$ 7,878.34
QRI169	41	RU161208IG 8' IN-GE-R2U Shade	EA	\$ 3,620.00	3%	\$ 3,511.40
QRI170	41	RU181208IG 8' IN-GE-R2U Shade	EA	\$ 4,240.00	3%	\$ 4,112.80
QRI171	41	RU201008IG 8' IN-GE-R2U Shade	EA	\$ 4,274.00	3%	\$ 4,145.78
QRI172	41	RU201208IG 8' IN-GE-R2U Shade	EA	\$ 4,286.00	3%	\$ 4,157.42
QRI173	41	RU201408IG 8' IN-GE-R2U Shade	EA	\$ 4,378.00	3%	\$ 4,246.66
QRI174	41	RU241408IG 8' IN-GE-R2U Shade	EA	\$ 4,733.00	3%	\$ 4,591.01
QRI175	41	RU161210IG 10' IN-GE-R2U Shade	EA	\$ 3,966.00	3%	\$ 3,847.02
QRI176	41	RU181210IG 10' IN-GE-R2U Shade	EA	\$ 4,352.00	3%	\$ 4,221.44
QRI177	41	RU201010IG 10' IN-GE-R2U Shade	EA	\$ 4,400.00	3%	\$ 4,268.00
QRI178	41	RU201210IG 10' IN-GE-R2U Shade	EA	\$ 4,688.00	3%	\$ 4,547.36
QRI179	41	RU201410IG 10' IN-GE-R2U Shade	EA	\$ 4,786.00	3%	\$ 4,642.42
QRI180	41	RU241410IG 10' IN-GE-R2U Shade	EA	\$ 4,860.00	3%	\$ 4,714.20
QRI181	41	CU080808IG 8' IN-GE-CTU Shade	EA	\$ 3,356.00	3%	\$ 3,255.32
QRI182	41	CU101008IG 8' IN-GE-CTU Shade	EA	\$ 3,488.00	3%	\$ 3,383.36
QRI183	41	CU121208IG 8' IN-GE-CTU Shade	EA	\$ 3,734.00	3%	\$ 3,621.98
QRI184	41	CU141408IG 8' IN-GE-CTU Shade	EA	\$ 4,112.00	3%	\$ 3,988.64
QRI185	41	CU151508IG 8' IN-GE-CTU Shade	EA	\$ 4,292.00	3%	\$ 4,163.24
QRI186	41	CU161608IG 8' IN-GE-CTU Shade	EA	\$ 4,301.00	3%	\$ 4,171.97
QRI187	41	CU181808IG 8' IN-GE-CTU Shade	EA	\$ 4,897.00	3%	\$ 4,750.09

GAMETIME SHADE STRUCTURES

Part No.	Part Group	Item Description	Unit	Commercial Price	USC Disc't	USC Net Price
QRI188	41	CU202008IG 8' IN-GE-CTU Shade	EA	\$ 5,349.00	3%	\$ 5,188.53
QRI189	41	CU080810IG 10' IN-GE-CTU Shade	EA	\$ 3,386.00	3%	\$ 3,284.42
QRI190	41	CU101010IG 10' IN-GE-CTU Shade	EA	\$ 3,532.00	3%	\$ 3,426.04
QRI191	41	CU121210IG 10' IN-GE-CTU Shade	EA	\$ 3,791.00	3%	\$ 3,677.27
QRI192	41	CU141410IG 10' IN-GE-CTU Shade	EA	\$ 4,178.00	3%	\$ 4,052.66
QRI193	41	CU151510IG 10' IN-GE-CTU Shade	EA	\$ 4,352.00	3%	\$ 4,221.44
QRI194	41	CU161610IG 10' IN-GE-CTU Shade	EA	\$ 4,504.00	3%	\$ 4,368.88
QRI195	41	CU181810IG 10' IN-GE-CTU Shade	EA	\$ 5,001.00	3%	\$ 4,850.97
QRI196	41	CU202010IG 10' IN-GE-CTU Shade	EA	\$ 5,494.00	3%	\$ 5,329.18
QRI197	41	CU080812IG 12' IN-GE-CTU Shade	EA	\$ 3,516.00	3%	\$ 3,410.52
QRI198	41	CU101012IG 12' IN-GE-CTU Shade	EA	\$ 3,669.00	3%	\$ 3,558.93
QRI199	41	CU121212IG 12' IN-GE-CTU Shade	EA	\$ 3,986.00	3%	\$ 3,866.42
QRI200	41	CU141412IG 12' IN-GE-CTU Shade	EA	\$ 4,244.00	3%	\$ 4,116.68
QRI201	41	CU151512IG 12' IN-GE-CTU Shade	EA	\$ 4,580.00	3%	\$ 4,442.60
QRI202	41	CU161612IG 12' IN-GE-CTU Shade	EA	\$ 4,588.00	3%	\$ 4,450.36
QRI203	41	CU181812IG 12' IN-GE-CTU Shade	EA	\$ 5,104.00	3%	\$ 4,950.88
QRI204	41	CU202012IG 12' IN-GE-CTU Shade	EA	\$ 5,639.00	3%	\$ 5,469.83
QRI205	41	RC201809IG 9' IN-GE-CT Shade	EA	\$ 7,001.00	3%	\$ 6,790.97
QRI206	41	RC271809IG 9' IN-GE-CT Shade	EA	\$ 7,437.00	3%	\$ 7,213.89
QRI207	41	RC201810IG 10' IN-GE-CT Shade	EA	\$ 7,438.00	3%	\$ 7,214.86
QRI208	41	RC271810IG 10' IN-GE-CT Shade	EA	\$ 7,596.00	3%	\$ 7,368.12
QRI217	41	SD101008IG 8' IN-GE-Sq-H	EA	\$ 3,356.00	3%	\$ 3,255.32
QRI218	41	SD121208IG 8' IN-GE-Sq-H	EA	\$ 3,489.00	3%	\$ 3,384.33
QRI219	41	SD141408IG 8' IN-GE-Sq-H	EA	\$ 3,622.00	3%	\$ 3,513.34
QRI220	41	SD161608IG 8' IN-GE-Sq-H	EA	\$ 4,105.00	3%	\$ 3,981.85
QRI221	41	SD181808IG 8' IN-GE-Sq-H	EA	\$ 4,504.00	3%	\$ 4,368.88
QRI222	41	SD202008IG 8' IN-GE-Sq-H	EA	\$ 4,865.00	3%	\$ 4,719.05
QRI223	41	SD222208IG 8' IN-GE-Sq-H	EA	\$ 5,012.00	3%	\$ 4,861.64
QRI224	41	SD242408IG 8' IN-GE-Sq-H	EA	\$ 6,387.00	3%	\$ 6,195.39
QRI225	41	SD262608IG 8' IN-GE-Sq-H	EA	\$ 7,028.00	3%	\$ 6,817.16
QRI226	41	SD282808IG 8' IN-GE-Sq-H	EA	\$ 7,204.00	3%	\$ 6,987.88
QRI227	41	SD303008IG 8' IN-GE-Sq-H	EA	\$ 7,833.00	3%	\$ 7,598.01
QRI228	41	SD101010IG 10' IN-GE-Sq-H	EA	\$ 3,916.00	3%	\$ 3,798.52
QRI229	41	SD121210IG 10' IN-GE-Sq-H	EA	\$ 4,052.00	3%	\$ 3,930.44
QRI230	41	SD141410IG 10' IN-GE-Sq-H	EA	\$ 4,181.00	3%	\$ 4,055.57
QRI231	41	SD161610IG 10' IN-GE-Sq-H	EA	\$ 4,667.00	3%	\$ 4,526.99
QRI232	41	SD181810IG 10' IN-GE-Sq-H	EA	\$ 5,319.00	3%	\$ 5,159.43
QRI233	41	SD202010IG 10' IN-GE-Sq-H	EA	\$ 5,680.00	3%	\$ 5,509.60
QRI234	41	SD22210IG 10' IN-GE-Sq-H	EA	\$ 5,828.00	3%	\$ 5,653.16
QRI235	41	SD242410IG 10' IN-GE-Sq-H	EA	\$ 6,869.00	3%	\$ 6,662.93
QRI236	41	SD262610IG 10' IN-GE-Sq-H	EA	\$ 7,512.00	3%	\$ 7,286.64
QRI237	41	SD282810IG 10' IN-GE-Sq-H	EA	\$ 7,689.00	3%	\$ 7,458.33
QRI238	41	SD303010IG 10' IN-GE-Sq-H	EA	\$ 8,813.00	3%	\$ 8,548.61
QRI239	41	RD101208IG 8' IN-GE-Rc-H	EA	\$ 3,442.00	3%	\$ 3,338.74

GAMETIME SHADE STRUCTURES

Part No.	Part Group	Item Description	Unit	Commercial Price	USC Disc't	USC Net Price
QRI240	41	RD101508IG 8' IN-GE-Rc-H	EA	\$ 3,559.00	3%	\$ 3,452.23
QRI241	41	RD101808IG 8' IN-GE-Rc-H	EA	\$ 3,603.00	3%	\$ 3,494.91
QRI242	41	RD102008IG 8' IN-GE-Rc-H	EA	\$ 4,033.00	3%	\$ 3,912.01
QRI243	41	RD131508IG 8' IN-GE-Rc-H	EA	\$ 3,633.00	3%	\$ 3,524.01
QRI244	41	RD132008IG 8' IN-GE-Rc-H	EA	\$ 4,192.00	3%	\$ 4,066.24
QRI245	41	RD152208IG 8' IN-GE-Rc-H	EA	\$ 4,648.00	3%	\$ 4,508.56
QRI246	41	RD152508IG 8' IN-GE-Rc-H	EA	\$ 4,706.00	3%	\$ 4,564.82
QRI247	41	RD182008IG 8' IN-GE-Rc-H	EA	\$ 4,583.00	3%	\$ 4,445.51
QRI248	41	RD182408IG 8' IN-GE-Rc-H	EA	\$ 4,948.00	3%	\$ 4,799.56
QRI249	41	RD182808IG 8' IN-GE-Rc-H	EA	\$ 5,323.00	3%	\$ 5,163.31
QRI250	41	RD183208IG 8' IN-GE-Rc-H	EA	\$ 6,543.00	3%	\$ 6,346.71
QRI251	41	RD183608IG 8' IN-GE-Rc-H	EA	\$ 6,818.00	3%	\$ 6,613.46
QRI252	41	RD202408IG 8' IN-GE-Rc-H	EA	\$ 5,163.00	3%	\$ 5,008.11
QRI253	41	RD202608IG 8' IN-GE-Rc-H	EA	\$ 5,252.00	3%	\$ 5,094.44
QRI254	41	RD203008IG 8' IN-GE-Rc-H	EA	\$ 6,386.00	3%	\$ 6,194.42
QRI255	41	RD203408IG 8' IN-GE-Rc-H	EA	\$ 7,040.00	3%	\$ 6,828.80
QRI256	41	RD203808IG 8' IN-GE-Rc-H	EA	\$ 7,233.00	3%	\$ 7,016.01
QRI257	41	RD242608IG 8' IN-GE-Rc-H	EA	\$ 6,492.00	3%	\$ 6,297.24
QRI258	41	RD243008IG 8' IN-GE-Rc-H	EA	\$ 6,821.00	3%	\$ 6,616.37
QRI259	41	RD243408IG 8' IN-GE-Rc-H	EA	\$ 7,134.00	3%	\$ 6,919.98
QRI260	41	RD243808IG 8' IN-GE-Rc-H	EA	\$ 7,875.00	3%	\$ 7,638.75
QRI261	41	RD244008IG 8' IN-GE-Rc-H	EA	\$ 8,174.00	3%	\$ 7,928.78
QRI262	41	RD283008IG 8' IN-GE-Rc-H	EA	\$ 7,423.00	3%	\$ 7,200.31
QRI263	41	RD283408IG 8' IN-GE-Rc-H	EA	\$ 8,298.00	3%	\$ 8,049.06
QRI264	41	RD283808IG 8' IN-GE-Rc-H	EA	\$ 9,066.00	3%	\$ 8,794.02
QRI265	41	RD101210IG 10' IN-GE-Rc-H	EA	\$ 4,004.00	3%	\$ 3,883.88
QRI266	41	RD101510IG 10' IN-GE-Rc-H	EA	\$ 4,119.00	3%	\$ 3,995.43
QRI267	41	RD101810IG 10' IN-GE-Rc-H	EA	\$ 4,164.00	3%	\$ 4,039.08
QRI268	41	RD102010IG 10' IN-GE-Rc-H	EA	\$ 4,592.00	3%	\$ 4,454.24
QRI269	41	RD131510IG 10' IN-GE-Rc-H	EA	\$ 4,195.00	3%	\$ 4,069.15
QRI270	41	RD132010IG 10' IN-GE-Rc-H	EA	\$ 4,748.00	3%	\$ 4,605.56
QRI271	41	RD152210IG 10' IN-GE-Rc-H	EA	\$ 5,465.00	3%	\$ 5,301.05
QRI272	41	RD152510IG 10' IN-GE-Rc-H	EA	\$ 5,522.00	3%	\$ 5,356.34
QRI273	41	RD182010IG 10' IN-GE-Rc-H	EA	\$ 5,401.00	3%	\$ 5,238.97
QRI274	41	RD182410IG 10' IN-GE-Rc-H	EA	\$ 5,642.00	3%	\$ 5,472.74
QRI275	41	RD182810IG 10' IN-GE-Rc-H	EA	\$ 6,141.00	3%	\$ 5,956.77
QRI276	41	RD183210IG 10' IN-GE-Rc-H	EA	\$ 7,028.00	3%	\$ 6,817.16
QRI277	41	RD183610IG 10' IN-GE-Rc-H	EA	\$ 7,632.00	3%	\$ 7,403.04
QRI278	41	RD202410IG 10' IN-GE-Rc-H	EA	\$ 5,877.00	3%	\$ 5,700.69
QRI279	41	RD202610IG 10' IN-GE-Rc-H	EA	\$ 5,968.00	3%	\$ 5,788.96
QRI280	41	RD203010IG 10' IN-GE-Rc-H	EA	\$ 6,940.00	3%	\$ 6,731.80
QRI281	41	RD203410IG 10' IN-GE-Rc-H	EA	\$ 7,522.00	3%	\$ 7,296.34
QRI282	41	RD203810IG 10' IN-GE-Rc-H	EA	\$ 8,033.00	3%	\$ 7,792.01
QRI283	41	RD242610IG 10' IN-GE-Rc-H	EA	\$ 7,036.00	3%	\$ 6,824.92

GAMETIME SHADE STRUCTURES

Part No.	Part Group	Item Description	Unit	Commercial Price	USC Disc	USC Net Price
QRI284	41	RD243010IG 10' IN-GE-Rc-H	EA	\$ 7,304.00	3%	\$ 7,084.88
QRI285	41	RD243410IG 10' IN-GE-Rc-H	EA	\$ 8,118.00	3%	\$ 7,874.46
QRI286	41	RD243810IG 10' IN-GE-Rc-H	EA	\$ 8,854.00	3%	\$ 8,588.38
QRI287	41	RD244010IG 10' IN-GE-Rc-H	EA	\$ 9,828.00	3%	\$ 9,533.16
QRI288	41	RD283010IG 10' IN-GE-Rc-H	EA	\$ 8,405.00	3%	\$ 8,152.85
QRI289	41	RD283410IG 10' IN-GE-Rc-H	EA	\$ 9,279.00	3%	\$ 9,000.63
QRI290	41	RD283810IG 10' IN-GE-Rc-H	EA	\$ 9,889.00	3%	\$ 9,592.33
QRI291	41	SU101008IG 8' IN-GE-SU-H	EA	\$ 3,051.00	3%	\$ 2,959.47
QRI292	41	SU121208IG 8' IN-GE-SU-H	EA	\$ 3,301.00	3%	\$ 3,201.97
QRI293	41	SU141408IG 8' IN-GE-SU-H	EA	\$ 3,833.00	3%	\$ 3,718.01
QRI294	41	SU161608IG 8' IN-GE-SU-H	EA	\$ 4,373.00	3%	\$ 4,241.81
QRI295	41	SU181808IG 8' IN-GE-SU-H	EA	\$ 5,059.00	3%	\$ 4,907.23
QRI296	41	SU202008IG 8' IN-GE-SU-H	EA	\$ 5,533.00	3%	\$ 5,367.01
QRI297	41	SU222208IG 8' IN-GE-SU-H	EA	\$ 7,003.00	3%	\$ 6,792.91
QRI298	41	SU242408IG 8' IN-GE-SU-H	EA	\$ 8,164.00	3%	\$ 7,919.08
QRI299	41	SU101010IG 10' IN-GE-SU-H	EA	\$ 3,191.00	3%	\$ 3,095.27
QRI300	41	SU121210IG 10' IN-GE-SU-H	EA	\$ 3,454.00	3%	\$ 3,350.38
QRI301	41	SU141410IG 10' IN-GE-SU-H	EA	\$ 3,897.00	3%	\$ 3,780.09
QRI302	41	SU161610IG 10' IN-GE-SU-H	EA	\$ 4,458.00	3%	\$ 4,324.26
QRI303	41	SU181810IG 10' IN-GE-SU-H	EA	\$ 5,139.00	3%	\$ 4,984.83
QRI304	41	SU202010IG 10' IN-GE-SU-H	EA	\$ 5,556.00	3%	\$ 5,389.32
QRI305	41	SU222210IG 10' IN-GE-SU-H	EA	\$ 7,123.00	3%	\$ 6,909.31
QRI306	41	SU242410IG 10' IN-GE-SU-H	EA	\$ 8,837.00	3%	\$ 8,571.89
QRI307	41	HD202008IG 8' IN-GE-Hx-H	EA	\$ 6,170.00	3%	\$ 5,984.90
QRI308	41	HD242408IG 8' IN-GE-Hx-H	EA	\$ 7,787.00	3%	\$ 7,553.39
QRI309	41	HD262608IG 8' IN-GE-Hx-H	EA	\$ 8,083.00	3%	\$ 7,840.51
QRI310	41	HD282808IG 8' IN-GE-Hx-H	EA	\$ 9,019.00	3%	\$ 8,748.43
QRI311	41	HD303008IG 8' IN-GE-Hx-H	EA	\$ 9,563.00	3%	\$ 9,276.11
QRI312	41	HD343408IG 8' IN-GE-Hx-H	EA	\$ 10,288.00	3%	\$ 9,979.36
QRI313	41	HD383808IG 8' IN-GE-Hx-H	EA	\$ 12,337.00	3%	\$ 11,966.89
QRI314	41	HD404008IG 8' IN-GE-Hx-H	EA	\$ 13,152.00	3%	\$ 12,757.44
QRI315	41	HD202010IG 10' IN-GE-Hx-H	EA	\$ 7,043.00	3%	\$ 6,831.71
QRI316	41	HD242410IG 10' IN-GE-Hx-H	EA	\$ 9,014.00	3%	\$ 8,743.58
QRI317	41	HD262610IG 10' IN-GE-Hx-H	EA	\$ 9,304.00	3%	\$ 9,024.88
QRI318	41	HD282810IG 10' IN-GE-Hx-H	EA	\$ 9,640.00	3%	\$ 9,350.80
QRI319	41	HD303010IG 10' IN-GE-Hx-H	EA	\$ 10,182.00	3%	\$ 9,876.54
QRI320	41	HD343410IG 10' IN-GE-Hx-H	EA	\$ 11,872.00	3%	\$ 11,515.84
QRI321	41	HD383810IG 10' IN-GE-Hx-H	EA	\$ 12,986.00	3%	\$ 12,596.42
QRI322	41	HD404010IG 10' IN-GE-Hx-H	EA	\$ 13,801.00	3%	\$ 13,386.97
QRI323	41	HU101008IG 8' IN-GE-H1UH	EA	\$ 3,643.00	3%	\$ 3,533.71
QRI324	41	HU121208IG 8' IN-GE-H1UH	EA	\$ 3,726.00	3%	\$ 3,614.22
QRI325	41	HU141408IG 8' IN-GE-H1UH	EA	\$ 5,088.00	3%	\$ 4,935.36
QRI326	41	HU161608IG 8' IN-GE-H1UH	EA	\$ 5,312.00	3%	\$ 5,152.64
QRI327	41	HU181808IG 8' IN-GE-H1UH	EA	\$ 5,650.00	3%	\$ 5,480.50

GAMETIME SHADE STRUCTURES

Part No.	Part Group	Item Description	Unit	Commercial Price	USC Disc't	USC Net Price
QRI328	41	HU202008IG 8' IN-GE-H1UH	EA	\$ 6,287.00	3%	\$ 6,098.39
QRI329	41	HU222208IG 8' IN-GE-H1UH	EA	\$ 6,638.00	3%	\$ 6,438.86
QRI330	41	HU242408IG 8' IN-GE-H1UH	EA	\$ 7,995.00	3%	\$ 7,755.15
QRI331	41	HU252508IG 8' IN-GE-H1UH	EA	\$ 8,751.00	3%	\$ 8,488.47
QRI332	41	HU272708IG 8' IN-GE-H1UH	EA	\$ 9,818.00	3%	\$ 9,523.46
QRI333	41	HU101010IG 10' IN-GE-H1UH	EA	\$ 3,760.00	3%	\$ 3,647.20
QRI334	41	HU121210IG 10' IN-GE-H1UH	EA	\$ 3,768.00	3%	\$ 3,654.96
QRI335	41	HU141410IG 10' IN-GE-H1UH	EA	\$ 5,136.00	3%	\$ 4,981.92
QRI336	41	HU161610IG 10' IN-GE-H1UH	EA	\$ 5,329.00	3%	\$ 5,169.13
QRI337	41	HU181810IG 10' IN-GE-H1UH	EA	\$ 5,859.00	3%	\$ 5,683.23
QRI338	41	HU202010IG 10' IN-GE-H1UH	EA	\$ 6,452.00	3%	\$ 6,258.44
QRI339	41	HU222210IG 10' IN-GE-H1UH	EA	\$ 7,104.00	3%	\$ 6,890.88
QRI340	41	HU242410IG 10' IN-GE-H1UH	EA	\$ 8,121.00	3%	\$ 7,877.37
QRI341	41	HU252510IG 10' IN-GE-H1UH	EA	\$ 9,379.00	3%	\$ 9,097.63
QRI342	41	HU272710IG 10' IN-GE-H1UH	EA	\$ 11,413.00	3%	\$ 11,070.61
QRI343	41	RU161208IG 8' IN-GE-R2UH	EA	\$ 4,385.00	3%	\$ 4,253.45
QRI344	41	RU181208IG 8' IN-GE-R2UH	EA	\$ 4,531.00	3%	\$ 4,395.07
QRI345	41	RU201008IG 8' IN-GE-R2UH	EA	\$ 4,567.00	3%	\$ 4,429.99
QRI346	41	RU201208IG 8' IN-GE-R2UH	EA	\$ 4,580.00	3%	\$ 4,442.60
QRI347	41	RU201408IG 8' IN-GE-R2UH	EA	\$ 4,788.00	3%	\$ 4,644.36
QRI348	41	RU241408IG 8' IN-GE-R2UH	EA	\$ 5,168.00	3%	\$ 5,012.96
QRI349	41	CU080808IG 8' IN-GE-CTUH	EA	\$ 3,586.00	3%	\$ 3,478.42
QRI350	41	CU101008IG 8' IN-GE-CTUH	EA	\$ 3,774.00	3%	\$ 3,660.78
QRI351	41	CU121208IG 8' IN-GE-CTUH	EA	\$ 4,389.00	3%	\$ 4,257.33
QRI352	41	CU141408IG 8' IN-GE-CTUH	EA	\$ 5,114.00	3%	\$ 4,960.58
QRI353	41	CU151508IG 8' IN-GE-CTUH	EA	\$ 5,209.00	3%	\$ 5,052.73
QRI354	41	CU161608IG 8' IN-GE-CTUH	EA	\$ 5,666.00	3%	\$ 5,496.02
QRI355	41	CU181808IG 8' IN-GE-CTUH	EA	\$ 5,990.00	3%	\$ 5,810.30
QRI356	41	CU202008IG 8' IN-GE-CTUH	EA	\$ 7,024.00	3%	\$ 6,813.28
QRI357	41	CU080810IG 10' IN-GE-CTUH	EA	\$ 3,615.00	3%	\$ 3,506.55
QRI358	41	CU101010IG 10' IN-GE-CTUH	EA	\$ 3,883.00	3%	\$ 3,766.51
QRI359	41	CU121210IG 10' IN-GE-CTUH	EA	\$ 4,565.00	3%	\$ 4,428.05
QRI360	41	CU141410IG 10' IN-GE-CTUH	EA	\$ 5,238.00	3%	\$ 5,080.86
QRI361	41	CU151510IG 10' IN-GE-CTUH	EA	\$ 5,319.00	3%	\$ 5,159.43
QRI362	41	CU161610IG 10' IN-GE-CTUH	EA	\$ 5,777.00	3%	\$ 5,603.69
QRI363	41	CU181810IG 10' IN-GE-CTUH	EA	\$ 6,309.00	3%	\$ 6,119.73
QRI364	41	CU202010IG 10' IN-GE-CTUH	EA	\$ 7,183.00	3%	\$ 6,967.51
QRI365	41	RC201809IG 9' IN-GE-CT-H	EA	\$ 7,486.00	3%	\$ 7,261.42
QRI366	41	RC271809IG 9' IN-GE-CT-H	EA	\$ 8,758.00	3%	\$ 8,495.26
QRI367	41	RC201810IG 10' IN-GE-CT-H	EA	\$ 7,954.00	3%	\$ 7,715.38
QRI368	41	RC271810IG 10' IN-GE-CT-H	EA	\$ 8,925.00	3%	\$ 8,657.25
QRI369	41	RU161210IG 10' IN-GE-R2UH	EA	\$ 4,454.00	3%	\$ 4,320.38
QRI370	41	RU181210IG 10' IN-GE-R2UH	EA	\$ 4,652.00	3%	\$ 4,512.44
QRI371	41	RU201010IG 10' IN-GE-R2UH	EA	\$ 4,701.00	3%	\$ 4,559.97

GAMETIME SHADE STRUCTURES

Part No.	Part Group	Item Description	Unit	Commercial Price	USC Disc	USC Net Price
QRI372	41	RU201210IG 10' IN-GE-R2UH	EA	\$ 5,011.00	3%	\$ 4,860.67
QRI373	41	RU201410IG 10' IN-GE-R2UH	EA	\$ 5,114.00	3%	\$ 4,960.58
QRI374	41	RU241410IG 10' IN-GE-R2UH	EA	\$ 6,103.00	3%	\$ 5,919.91
QRI383	41	RD253014IG 14' IN-GE-Rc-H	EA	\$ 9,018.00	3%	\$ 8,747.46
QRI384	41	RD303514IG 14' IN-GE-Rc-H	EA	\$ 12,113.00	3%	\$ 11,749.61
QRI385	41	SD303014IG 14' IN-GE-Sq-H	EA	\$ 10,324.00	3%	\$ 10,014.28
QRI386	41	RD253014IG 14' IN-GE-Rec	EA	\$ 9,018.00	3%	\$ 8,747.46
QRI387	41	RD303514IG 14' IN-GE-Rec	EA	\$ 12,113.00	3%	\$ 11,749.61
QRI388	41	SD303014IG 14' IN-GE-Sq	EA	\$ 10,324.00	3%	\$ 10,014.28
QRI389	41	SQ101008IG Quad Sail	EA	\$ 4,486.00	3%	\$ 4,351.42
QRI390	41	SQ202008IG Quad Sail	EA	\$ 9,084.00	3%	\$ 8,811.48
QRI391	41	SQ303008IG Quad Sail	EA	\$ 15,368.00	3%	\$ 14,906.96
QRI394	41	HC201008IG Hanging Cantilever	EA	\$ 3,541.00	3%	\$ 3,434.77
QRI395	41	HC201208IG Hanging Cantilever	EA	\$ 4,040.00	3%	\$ 3,918.80
QRI396	41	HC241408IG Hanging Cantilever	EA	\$ 4,920.00	3%	\$ 4,772.40
QRI400	41	HS202008IG-H-Sand Dollar Sail	EA	\$ 11,636.00	3%	\$ 11,286.92
QRI401	41	HS363608IG-H-Sand Dollar Sail	EA	\$ 18,362.00	3%	\$ 17,811.14
QRI402	41	HC201008IG-H-Hanging Cantilever	EA	\$ 4,858.00	3%	\$ 4,712.26
QRI403	41	HC201208IG-H-Hanging Cantilever	EA	\$ 5,414.00	3%	\$ 5,251.58
QRI404	41	HC241408IG-H-Hanging Cantilever	EA	\$ 6,719.00	3%	\$ 6,517.43
QRI405	41	RD152212IG-105	EA	\$ 6,171.00	3%	\$ 5,985.87
QRI406	41	RD152512IG-105	EA	\$ 6,231.00	3%	\$ 6,044.07
QRI407	41	RD182012IG-105	EA	\$ 6,101.00	3%	\$ 5,917.97
QRI408	41	RD182412IG-105	EA	\$ 6,361.00	3%	\$ 6,170.17
QRI409	41	RD182812IG-105	EA	\$ 6,897.00	3%	\$ 6,690.09
QRI410	41	RD183212IG-105	EA	\$ 8,626.00	3%	\$ 8,367.22
QRI411	41	RD183612IG-105	EA	\$ 8,921.00	3%	\$ 8,653.37
QRI412	41	RD202412IG-105	EA	\$ 6,627.00	3%	\$ 6,428.19
QRI413	41	RD202612IG-105	EA	\$ 6,713.00	3%	\$ 6,511.61
QRI414	41	RD203012IG-105	EA	\$ 8,457.00	3%	\$ 8,203.29
QRI415	41	RD203412IG-105	EA	\$ 9,158.00	3%	\$ 8,883.26
QRI416	41	RD203812IG-105	EA	\$ 9,370.00	3%	\$ 9,088.90
QRI417	41	RD242612IG-105	EA	\$ 8,569.00	3%	\$ 8,311.93
QRI418	41	RD243012IG-105	EA	\$ 8,925.00	3%	\$ 8,657.25
QRI419	41	RD243412IG-105	EA	\$ 10,649.00	3%	\$ 10,329.53
QRI420	41	RD243812IG-105	EA	\$ 11,440.00	3%	\$ 11,096.80
QRI421	41	RD244012IG-105	EA	\$ 11,416.00	3%	\$ 11,073.52
QRI422	41	RD283012IG-105	EA	\$ 10,960.00	3%	\$ 10,631.20
QRI423	41	RD283412IG-105	EA	\$ 11,357.00	3%	\$ 11,016.29
QRI424	41	RD283812IG-105	EA	\$ 11,589.00	3%	\$ 11,241.33
QRI425	41	SD161612IG-105	EA	\$ 5,237.00	3%	\$ 5,079.89
QRI426	41	SD181812IG-105	EA	\$ 6,015.00	3%	\$ 5,834.55
QRI427	41	SD202012IG-105	EA	\$ 6,402.00	3%	\$ 6,209.94
QRI428	41	SD222212IG-105	EA	\$ 6,561.00	3%	\$ 6,364.17

GAMETIME SHADE STRUCTURES

Part No.	Part Group	Item Description	Unit	Commercial Price	USC Disc't	USC Net Price
QRI429	41	SD242412IG-105	EA	\$ 8,458.00	3%	\$ 8,204.26
QRI430	41	SD262612IG-105	EA	\$ 9,146.00	3%	\$ 8,871.62
QRI431	41	SD282812IG-105	EA	\$ 9,334.00	3%	\$ 9,053.98
QRI432	41	SD303012IG-105	EA	\$ 11,395.00	3%	\$ 11,053.15
QRM001	41	SD101008SG 8' SM-GE-Sq Shade	EA	\$ 3,601.00	3%	\$ 3,492.97
QRM002	41	SD121208SG 8' SM-GE-Sq Shade	EA	\$ 3,728.00	3%	\$ 3,616.16
QRM003	41	SD141408SG 8' SM-GE-Sq Shade	EA	\$ 3,857.00	3%	\$ 3,741.29
QRM004	41	SD161608SG 8' SM-GE-Sq Shade	EA	\$ 4,323.00	3%	\$ 4,193.31
QRM005	41	SD181808SG 8' SM-GE-Sq Shade	EA	\$ 4,541.00	3%	\$ 4,404.77
QRM006	41	SD202008SG 8' SM-GE-Sq Shade	EA	\$ 4,886.00	3%	\$ 4,739.42
QRM007	41	SD222208SG 8' SM-GE-Sq Shade	EA	\$ 5,032.00	3%	\$ 4,881.04
QRM008	41	SD242408SG 8' SM-GE-Sq Shade	EA	\$ 6,356.00	3%	\$ 6,165.32
QRM009	41	SD262608SG 8' SM-GE-Sq Shade	EA	\$ 6,972.00	3%	\$ 6,762.84
QRM010	41	SD282808SG 8' SM-GE-Sq Shade	EA	\$ 7,142.00	3%	\$ 6,927.74
QRM011	41	SD303008SG 8' SM-GE-Sq Shade	EA	\$ 7,718.00	3%	\$ 7,486.46
QRM012	41	SD101010SG 10' SM-GE-Sq Shade	EA	\$ 3,976.00	3%	\$ 3,856.72
QRM013	41	SD121210SG 10' SM-GE-Sq Shade	EA	\$ 4,106.00	3%	\$ 3,982.82
QRM014	41	SD141410SG 10' SM-GE-Sq Shade	EA	\$ 4,233.00	3%	\$ 4,106.01
QRM015	41	SD161610SG 10' SM-GE-Sq Shade	EA	\$ 4,699.00	3%	\$ 4,558.03
QRM016	41	SD181810SG 10' SM-GE-Sq Shade	EA	\$ 5,327.00	3%	\$ 5,167.19
QRM017	41	SD202010SG 10' SM-GE-Sq Shade	EA	\$ 5,672.00	3%	\$ 5,501.84
QRM018	41	SD22210SG 10' SM-GE-Sq Shade	EA	\$ 5,815.00	3%	\$ 5,640.55
QRM019	41	SD242410SG 10' SM-GE-Sq Shade	EA	\$ 6,793.00	3%	\$ 6,589.21
QRM020	41	SD262610SG 10' SM-GE-Sq Shade	EA	\$ 7,409.00	3%	\$ 7,186.73
QRM021	41	SD282810SG 10' SM-GE-Sq Shade	EA	\$ 7,581.00	3%	\$ 7,353.57
QRM022	41	SD303010SG 10' SM-GE-Sq Shade	EA	\$ 8,906.00	3%	\$ 8,638.82
QRM023	41	SD161612SG 12' SM-GE-Sq Shade	EA	\$ 4,904.00	3%	\$ 4,756.88
QRM024	41	SD181812SG 12' SM-GE-Sq Shade	EA	\$ 5,600.00	3%	\$ 5,432.00
QRM025	41	SD202012SG 12' SM-GE-Sq Shade	EA	\$ 5,945.00	3%	\$ 5,766.65
QRM026	41	SD222212SG 12' SM-GE-Sq Shade	EA	\$ 6,090.00	3%	\$ 5,907.30
QRM027	41	SD242412SG 12' SM-GE-Sq Shade	EA	\$ 8,002.00	3%	\$ 7,761.94
QRM028	41	SD262612SG 12' SM-GE-Sq Shade	EA	\$ 8,620.00	3%	\$ 8,361.40
QRM029	41	SD282812SG 12' SM-GE-Sq Shade	EA	\$ 8,791.00	3%	\$ 8,527.27
QRM030	41	SD303012SG 12' SM-GE-Sq Shade	EA	\$ 11,287.00	3%	\$ 10,948.39
QRM031	41	RD101208SG 8' SM-GE-Rec Shade	EA	\$ 3,683.00	3%	\$ 3,572.51
QRM032	41	RD101508SG 8' SM-GE-Rec Shade	EA	\$ 3,795.00	3%	\$ 3,681.15
QRM033	41	RD101808SG 8' SM-GE-Rec Shade	EA	\$ 3,839.00	3%	\$ 3,723.83
QRM034	41	RD102008SG 8' SM-GE-Rec Shade	EA	\$ 4,253.00	3%	\$ 4,125.41
QRM035	41	RD131508SG 8' SM-GE-Rec Shade	EA	\$ 3,867.00	3%	\$ 3,750.99
QRM036	41	RD132008SG 8' SM-GE-Rec Shade	EA	\$ 4,401.00	3%	\$ 4,268.97
QRM037	41	RD152208SG 8' SM-GE-Rec Shade	EA	\$ 4,681.00	3%	\$ 4,540.57
QRM038	41	RD152508SG 8' SM-GE-Rec Shade	EA	\$ 4,736.00	3%	\$ 4,593.92
QRM039	41	RD182008SG 8' SM-GE-Rec Shade	EA	\$ 4,618.00	3%	\$ 4,479.46
QRM040	41	RD182408SG 8' SM-GE-Rec Shade	EA	\$ 4,853.00	3%	\$ 4,707.41

GAMETIME SHADE STRUCTURES

Part No.	Part Group	Item Description	Unit	Commercial Price	USC Disc	USC Net Price
QRM041	41	RD182808SG 8' SM-GE-Rec Shade	EA	\$ 5,330.00	3%	\$ 5,170.10
QRM042	41	RD183208SG 8' SM-GE-Rec Shade	EA	\$ 6,505.00	3%	\$ 6,309.85
QRM043	41	RD183608SG 8' SM-GE-Rec Shade	EA	\$ 6,770.00	3%	\$ 6,566.90
QRM044	41	RD202408SG 8' SM-GE-Rec Shade	EA	\$ 5,078.00	3%	\$ 4,925.66
QRM045	41	RD202608SG 8' SM-GE-Rec Shade	EA	\$ 5,165.00	3%	\$ 5,010.05
QRM046	41	RD203008SG 8' SM-GE-Rec Shade	EA	\$ 6,354.00	3%	\$ 6,163.38
QRM047	41	RD203408SG 8' SM-GE-Rec Shade	EA	\$ 6,985.00	3%	\$ 6,775.45
QRM048	41	RD203808SG 8' SM-GE-Rec Shade	EA	\$ 7,171.00	3%	\$ 6,955.87
QRM049	41	RD242608SG 8' SM-GE-Rec Shade	EA	\$ 6,453.00	3%	\$ 6,259.41
QRM050	41	RD243008SG 8' SM-GE-Rec Shade	EA	\$ 6,771.00	3%	\$ 6,567.87
QRM051	41	RD243408SG 8' SM-GE-Rec Shade	EA	\$ 7,049.00	3%	\$ 6,837.53
QRM052	41	RD243808SG 8' SM-GE-Rec Shade	EA	\$ 7,758.00	3%	\$ 7,525.26
QRM053	41	RD244008SG 8' SM-GE-Rec Shade	EA	\$ 7,863.00	3%	\$ 7,627.11
QRM054	41	RD283008SG 8' SM-GE-Rec Shade	EA	\$ 7,326.00	3%	\$ 7,106.22
QRM055	41	RD283408SG 8' SM-GE-Rec Shade	EA	\$ 8,153.00	3%	\$ 7,908.41
QRM056	41	RD283808SG 8' SM-GE-Rec Shade	EA	\$ 9,137.00	3%	\$ 8,862.89
QRM057	41	RD101210SG 10' SM-GE-Rec Shade	EA	\$ 4,060.00	3%	\$ 3,938.20
QRM058	41	RD101510SG 10' SM-GE-Rec Shade	EA	\$ 4,171.00	3%	\$ 4,045.87
QRM059	41	RD101810SG 10' SM-GE-Rec Shade	EA	\$ 4,215.00	3%	\$ 4,088.55
QRM060	41	RD102010SG 10' SM-GE-Rec Shade	EA	\$ 4,629.00	3%	\$ 4,490.13
QRM061	41	RD131510SG 10' SM-GE-Rec Shade	EA	\$ 4,244.00	3%	\$ 4,116.68
QRM062	41	RD132010SG 10' SM-GE-Rec Shade	EA	\$ 4,780.00	3%	\$ 4,636.60
QRM063	41	RD152210SG 10' SM-GE-Rec Shade	EA	\$ 5,466.00	3%	\$ 5,302.02
QRM064	41	RD152510SG 10' SM-GE-Rec Shade	EA	\$ 5,522.00	3%	\$ 5,356.34
QRM065	41	RD182010SG 10' SM-GE-Rec Shade	EA	\$ 5,404.00	3%	\$ 5,241.88
QRM066	41	RD182410SG 10' SM-GE-Rec Shade	EA	\$ 5,637.00	3%	\$ 5,467.89
QRM067	41	RD182810SG 10' SM-GE-Rec Shade	EA	\$ 6,117.00	3%	\$ 5,933.49
QRM068	41	RD183210SG 10' SM-GE-Rec Shade	EA	\$ 6,943.00	3%	\$ 6,734.71
QRM069	41	RD183610SG 10' SM-GE-Rec Shade	EA	\$ 7,207.00	3%	\$ 6,990.79
QRM070	41	RD202410SG 10' SM-GE-Rec Shade	EA	\$ 5,865.00	3%	\$ 5,689.05
QRM071	41	RD202610SG 10' SM-GE-Rec Shade	EA	\$ 5,951.00	3%	\$ 5,772.47
QRM072	41	RD203010SG 10' SM-GE-Rec Shade	EA	\$ 6,791.00	3%	\$ 6,587.27
QRM073	41	RD203410SG 10' SM-GE-Rec Shade	EA	\$ 7,421.00	3%	\$ 7,198.37
QRM074	41	RD203810SG 10' SM-GE-Rec Shade	EA	\$ 7,612.00	3%	\$ 7,383.64
QRM075	41	RD242610SG 10' SM-GE-Rec Shade	EA	\$ 6,892.00	3%	\$ 6,685.24
QRM076	41	RD243010SG 10' SM-GE-Rec Shade	EA	\$ 7,210.00	3%	\$ 6,993.70
QRM077	41	RD243410SG 10' SM-GE-Rec Shade	EA	\$ 8,239.00	3%	\$ 7,991.83
QRM078	41	RD243810SG 10' SM-GE-Rec Shade	EA	\$ 8,946.00	3%	\$ 8,677.62
QRM079	41	RD244010SG 10' SM-GE-Rec Shade	EA	\$ 8,945.00	3%	\$ 8,676.65
QRM080	41	RD283010SG 10' SM-GE-Rec Shade	EA	\$ 8,514.00	3%	\$ 8,258.58
QRM081	41	RD283410SG 10' SM-GE-Rec Shade	EA	\$ 9,343.00	3%	\$ 9,062.71
QRM082	41	RD283810SG 10' SM-GE-Rec Shade	EA	\$ 9,553.00	3%	\$ 9,266.41
QRM083	41	RD101212SG 12' SM-GE-Rec Shade	EA	\$ 4,264.00	3%	\$ 4,136.08
QRM084	41	RD101512SG 12' SM-GE-Rec Shade	EA	\$ 4,376.00	3%	\$ 4,244.72

GAMETIME SHADE STRUCTURES

Part No.	Part Group	Item Description	Unit	Commercial Price	USC Disc't	USC Net Price
QRM085	41	RD101812SG 12' SM-GE-Rec Shade	EA	\$ 4,420.00	3%	\$ 4,287.40
QRM086	41	RD102012SG 12' SM-GE-Rec Shade	EA	\$ 4,832.00	3%	\$ 4,687.04
QRM087	41	RD131512SG 12' SM-GE-Rec Shade	EA	\$ 4,450.00	3%	\$ 4,316.50
QRM088	41	RD132012SG 12' SM-GE-Rec Shade	EA	\$ 4,983.00	3%	\$ 4,833.51
QRM089	41	RD152212SG 12' SM-GE-Rec Shade	EA	\$ 5,740.00	3%	\$ 5,567.80
QRM090	41	RD152512SG 12' SM-GE-Rec Shade	EA	\$ 5,795.00	3%	\$ 5,621.15
QRM091	41	RD182012SG 12' SM-GE-Rec Shade	EA	\$ 5,678.00	3%	\$ 5,507.66
QRM092	41	RD182412SG 12' SM-GE-Rec Shade	EA	\$ 5,911.00	3%	\$ 5,733.67
QRM093	41	RD182812SG 12' SM-GE-Rec Shade	EA	\$ 6,390.00	3%	\$ 6,198.30
QRM094	41	RD183212SG 12' SM-GE-Rec Shade	EA	\$ 8,156.00	3%	\$ 7,911.32
QRM095	41	RD183612SG 12' SM-GE-Rec Shade	EA	\$ 8,419.00	3%	\$ 8,166.43
QRM096	41	RD202412SG 12' SM-GE-Rec Shade	EA	\$ 6,148.00	3%	\$ 5,963.56
QRM097	41	RD202612SG 12' SM-GE-Rec Shade	EA	\$ 6,226.00	3%	\$ 6,039.22
QRM098	41	RD203012SG 12' SM-GE-Rec Shade	EA	\$ 8,000.00	3%	\$ 7,760.00
QRM099	41	RD203412SG 12' SM-GE-Rec Shade	EA	\$ 8,633.00	3%	\$ 8,374.01
QRM100	41	RD203812SG 12' SM-GE-Rec Shade	EA	\$ 8,820.00	3%	\$ 8,555.40
QRM101	41	RD242612SG 12' SM-GE-Rec Shade	EA	\$ 8,105.00	3%	\$ 7,861.85
QRM102	41	RD243012SG 12' SM-GE-Rec Shade	EA	\$ 8,422.00	3%	\$ 8,169.34
QRM103	41	RD243412SG 12' SM-GE-Rec Shade	EA	\$ 10,618.00	3%	\$ 10,299.46
QRM104	41	RD243812SG 12' SM-GE-Rec Shade	EA	\$ 11,326.00	3%	\$ 10,986.22
QRM105	41	RD244012SG 12' SM-GE-Rec Shade	EA	\$ 11,306.00	3%	\$ 10,966.82
QRM106	41	RD283012SG 12' SM-GE-Rec Shade	EA	\$ 10,896.00	3%	\$ 10,569.12
QRM107	41	RD283412SG 12' SM-GE-Rec Shade	EA	\$ 11,721.00	3%	\$ 11,369.37
QRM108	41	RD283812SG 12' SM-GE-Rec Shade	EA	\$ 11,934.00	3%	\$ 11,575.98
QRM109	41	SU101008SG 8' SM-GE-SU Shade	EA	\$ 2,991.00	3%	\$ 2,901.27
QRM110	41	SU121208SG 8' SM-GE-SU Shade	EA	\$ 3,233.00	3%	\$ 3,136.01
QRM111	41	SU141408SG 8' SM-GE-SU Shade	EA	\$ 3,623.00	3%	\$ 3,514.31
QRM112	41	SU161608SG 8' SM-GE-SU Shade	EA	\$ 4,257.00	3%	\$ 4,129.29
QRM113	41	SU181808SG 8' SM-GE-SU Shade	EA	\$ 4,575.00	3%	\$ 4,437.75
QRM114	41	SU202008SG 8' SM-GE-SU Shade	EA	\$ 5,375.00	3%	\$ 5,213.75
QRM115	41	SU222208SG 8' SM-GE-SU Shade	EA	\$ 6,754.00	3%	\$ 6,551.38
QRM116	41	SU242408SG 8' SM-GE-SU Shade	EA	\$ 8,129.00	3%	\$ 7,885.13
QRM117	41	SU101010SG 10' SM-GE-SU Shade	EA	\$ 3,126.00	3%	\$ 3,032.22
QRM118	41	SU121210SG 10' SM-GE-SU Shade	EA	\$ 3,258.00	3%	\$ 3,160.26
QRM119	41	SU141410SG 10' SM-GE-SU Shade	EA	\$ 3,681.00	3%	\$ 3,570.57
QRM120	41	SU161610SG 10' SM-GE-SU Shade	EA	\$ 4,337.00	3%	\$ 4,206.89
QRM121	41	SU181810SG 10' SM-GE-SU Shade	EA	\$ 4,656.00	3%	\$ 4,516.32
QRM122	41	SU202010SG 10' SM-GE-SU Shade	EA	\$ 5,455.00	3%	\$ 5,291.35
QRM123	41	SU222210SG 10' SM-GE-SU Shade	EA	\$ 6,907.00	3%	\$ 6,699.79
QRM124	41	SU242410SG 10' SM-GE-SU Shade	EA	\$ 8,254.00	3%	\$ 8,006.38
QRM125	41	HD202008SG 8' SM-GE-Hex Shade	EA	\$ 6,494.00	3%	\$ 6,299.18
QRM126	41	HD242408SG 8' SM-GE-Hex Shade	EA	\$ 7,807.00	3%	\$ 7,572.79
QRM127	41	HD262608SG 8' SM-GE-Hex Shade	EA	\$ 8,091.00	3%	\$ 7,848.27
QRM128	41	HD282808SG 8' SM-GE-Hex Shade	EA	\$ 8,992.00	3%	\$ 8,722.24

GAMETIME SHADE STRUCTURES

Part No.	Part Group	Item Description	Unit	Commercial Price	USC Disc	USC Net Price
QRM129	41	HD303008SG 8' SM-GE-Hex Shade	EA	\$ 9,513.00	3%	\$ 9,227.61
QRM130	41	HD343408SG 8' SM-GE-Hex Shade	EA	\$ 10,212.00	3%	\$ 9,905.64
QRM131	41	HD383808SG 8' SM-GE-Hex Shade	EA	\$ 12,186.00	3%	\$ 11,820.42
QRM132	41	HD404008SG 8' SM-GE-Hex Shade	EA	\$ 12,928.00	3%	\$ 12,540.16
QRM133	41	HD202010SG 10' SM-GE-Hex Shade	EA	\$ 7,088.00	3%	\$ 6,875.36
QRM134	41	HD242410SG 10' SM-GE-Hex Shade	EA	\$ 8,985.00	3%	\$ 8,715.45
QRM135	41	HD262610SG 10' SM-GE-Hex Shade	EA	\$ 9,268.00	3%	\$ 8,989.96
QRM136	41	HD282810SG 10' SM-GE-Hex Shade	EA	\$ 9,589.00	3%	\$ 9,301.33
QRM137	41	HD303010SG 10' SM-GE-Hex Shade	EA	\$ 10,111.00	3%	\$ 9,807.67
QRM138	41	HD343410SG 10' SM-GE-Hex Shade	EA	\$ 11,694.00	3%	\$ 11,343.18
QRM139	41	HD383810SG 10' SM-GE-Hex Shade	EA	\$ 12,770.00	3%	\$ 12,386.90
QRM140	41	HD404010SG 10' SM-GE-Hex Shade	EA	\$ 13,919.00	3%	\$ 13,501.43
QRM141	41	HD202012SG 12' SM-GE-Hex Shade	EA	\$ 7,394.00	3%	\$ 7,172.18
QRM142	41	HD242412SG 12' SM-GE-Hex Shade	EA	\$ 9,393.00	3%	\$ 9,111.21
QRM143	41	HD262612SG 12' SM-GE-Hex Shade	EA	\$ 9,679.00	3%	\$ 9,388.63
QRM144	41	HD282812SG 12' SM-GE-Hex Shade	EA	\$ 11,149.00	3%	\$ 10,814.53
QRM145	41	HD303012SG 12' SM-GE-Hex Shade	EA	\$ 11,673.00	3%	\$ 11,322.81
QRM146	41	HD343412SG 12' SM-GE-Hex Shade	EA	\$ 14,662.00	3%	\$ 14,222.14
QRM147	41	HD383812SG 12' SM-GE-Hex Shade	EA	\$ 15,742.00	3%	\$ 15,269.74
QRM148	41	HD404012SG 12' SM-GE-Hex Shade	EA	\$ 17,503.00	3%	\$ 16,977.91
QRM149	41	HU101008SG 8' SM-GE-H1U Shade	EA	\$ 3,271.00	3%	\$ 3,172.87
QRM150	41	HU121208SG 8' SM-GE-H1U Shade	EA	\$ 3,533.00	3%	\$ 3,427.01
QRM151	41	HU141408SG 8' SM-GE-H1U Shade	EA	\$ 3,687.00	3%	\$ 3,576.39
QRM152	41	HU161608SG 8' SM-GE-H1U Shade	EA	\$ 3,896.00	3%	\$ 3,779.12
QRM153	41	HU181808SG 8' SM-GE-H1U Shade	EA	\$ 4,737.00	3%	\$ 4,594.89
QRM154	41	HU202008SG 8' SM-GE-H1U Shade	EA	\$ 5,916.00	3%	\$ 5,738.52
QRM155	41	HU222208SG 8' SM-GE-H1U Shade	EA	\$ 6,628.00	3%	\$ 6,429.16
QRM156	41	HU242408SG 8' SM-GE-H1U Shade	EA	\$ 7,047.00	3%	\$ 6,835.59
QRM157	41	HU252508SG 8' SM-GE-H1U Shade	EA	\$ 8,046.00	3%	\$ 7,804.62
QRM158	41	HU272708SG 8' SM-GE-H1U Shade	EA	\$ 8,566.00	3%	\$ 8,309.02
QRM159	41	HU101010SG 10' SM-GE-H1U Shade	EA	\$ 3,371.00	3%	\$ 3,269.87
QRM160	41	HU121210SG 10' SM-GE-H1U Shade	EA	\$ 3,573.00	3%	\$ 3,465.81
QRM161	41	HU141410SG 10' SM-GE-H1U Shade	EA	\$ 3,838.00	3%	\$ 3,722.86
QRM162	41	HU161610SG 10' SM-GE-H1U Shade	EA	\$ 4,108.00	3%	\$ 3,984.76
QRM163	41	HU181810SG 10' SM-GE-H1U Shade	EA	\$ 4,806.00	3%	\$ 4,661.82
QRM164	41	HU202010SG 10' SM-GE-H1U Shade	EA	\$ 6,486.00	3%	\$ 6,291.42
QRM165	41	HU222210SG 10' SM-GE-H1U Shade	EA	\$ 6,753.00	3%	\$ 6,550.41
QRM166	41	HU242410SG 10' SM-GE-H1U Shade	EA	\$ 7,200.00	3%	\$ 6,984.00
QRM167	41	HU252510SG 10' SM-GE-H1U Shade	EA	\$ 8,680.00	3%	\$ 8,419.60
QRM168	41	HU272710SG 10' SM-GE-H1U Shade	EA	\$ 8,688.00	3%	\$ 8,427.36
QRM169	41	RU161208SG 8' SM-GE-R2U Shade	EA	\$ 3,828.00	3%	\$ 3,713.16
QRM170	41	RU181208SG 8' SM-GE-R2U Shade	EA	\$ 4,468.00	3%	\$ 4,333.96
QRM171	41	RU201008SG 8' SM-GE-R2U Shade	EA	\$ 4,500.00	3%	\$ 4,365.00
QRM172	41	RU201208SG 8' SM-GE-R2U Shade	EA	\$ 4,512.00	3%	\$ 4,376.64

GAMETIME SHADE STRUCTURES

Part No.	Part Group	Item Description	Unit	Commercial Price	USC Disc	USC Net Price
QRM173	41	RU201408SG 8' SM-GE-R2U Shade	EA	\$ 4,611.00	3%	\$ 4,472.67
QRM174	41	RU241408SG 8' SM-GE-R2U Shade	EA	\$ 4,975.00	3%	\$ 4,825.75
QRM175	41	RU161210SG 10' SM-GE-R2U Shade	EA	\$ 4,187.00	3%	\$ 4,061.39
QRM176	41	RU181210SG 10' SM-GE-R2U Shade	EA	\$ 4,585.00	3%	\$ 4,447.45
QRM177	41	RU201010SG 10' SM-GE-R2U Shade	EA	\$ 4,631.00	3%	\$ 4,492.07
QRM178	41	RU201210SG 10' SM-GE-R2U Shade	EA	\$ 4,917.00	3%	\$ 4,769.49
QRM179	41	RU201410SG 10' SM-GE-R2U Shade	EA	\$ 5,014.00	3%	\$ 4,863.58
QRM180	41	RU241410SG 10' SM-GE-R2U Shade	EA	\$ 5,093.00	3%	\$ 4,940.21
QRM181	41	CU080808SG 8' SM-GE-CTU Shade	EA	\$ 3,474.00	3%	\$ 3,369.78
QRM182	41	CU101008SG 8' SM-GE-CTU Shade	EA	\$ 3,586.00	3%	\$ 3,478.42
QRM183	41	CU121208SG 8' SM-GE-CTU Shade	EA	\$ 3,812.00	3%	\$ 3,697.64
QRM184	41	CU141408SG 8' SM-GE-CTU Shade	EA	\$ 4,245.00	3%	\$ 4,117.65
QRM185	41	CU151508SG 8' SM-GE-CTU Shade	EA	\$ 4,434.00	3%	\$ 4,300.98
QRM186	41	CU161608SG 8' SM-GE-CTU Shade	EA	\$ 4,442.00	3%	\$ 4,308.74
QRM187	41	CU181808SG 8' SM-GE-CTU Shade	EA	\$ 4,998.00	3%	\$ 4,848.06
QRM188	41	CU202008SG 8' SM-GE-CTU Shade	EA	\$ 5,436.00	3%	\$ 5,272.92
QRM189	41	CU080810SG 10' SM-GE-CTU Shade	EA	\$ 3,503.00	3%	\$ 3,397.91
QRM190	41	CU101010SG 10' SM-GE-CTU Shade	EA	\$ 3,613.00	3%	\$ 3,504.61
QRM191	41	CU121210SG 10' SM-GE-CTU Shade	EA	\$ 3,937.00	3%	\$ 3,818.89
QRM192	41	CU141410SG 10' SM-GE-CTU Shade	EA	\$ 4,310.00	3%	\$ 4,180.70
QRM193	41	CU151510SG 10' SM-GE-CTU Shade	EA	\$ 4,495.00	3%	\$ 4,360.15
QRM194	41	CU161610SG 10' SM-GE-CTU Shade	EA	\$ 4,613.00	3%	\$ 4,474.61
QRM195	41	CU181810SG 10' SM-GE-CTU Shade	EA	\$ 5,100.00	3%	\$ 4,947.00
QRM196	41	CU202010SG 10' SM-GE-CTU Shade	EA	\$ 5,580.00	3%	\$ 5,412.60
QRM197	41	CU080810SG 12' SM-GE-CTU Shade	EA	\$ 3,503.00	3%	\$ 3,397.91
QRM198	41	CU101010SG 12' SM-GE-CTU Shade	EA	\$ 3,613.00	3%	\$ 3,504.61
QRM199	41	CU121210SG 12' SM-GE-CTU Shade	EA	\$ 3,937.00	3%	\$ 3,818.89
QRM200	41	CU141410SG 12' SM-GE-CTU Shade	EA	\$ 4,310.00	3%	\$ 4,180.70
QRM201	41	CU151510SG 12' SM-GE-CTU Shade	EA	\$ 4,495.00	3%	\$ 4,360.15
QRM202	41	CU161610SG 12' SM-GE-CTU Shade	EA	\$ 4,613.00	3%	\$ 4,474.61
QRM203	41	CU181810SG 12' SM-GE-CTU Shade	EA	\$ 5,100.00	3%	\$ 4,947.00
QRM204	41	CU202010SG 12' SM-GE-CTU Shade	EA	\$ 5,580.00	3%	\$ 5,412.60
QRM207	41	RC201809SG 9' SM-GE-CT Shade	EA	\$ 6,934.00	3%	\$ 6,725.98
QRM208	41	RC271809SG 9' SM-GE-CT Shade	EA	\$ 7,337.00	3%	\$ 7,116.89
QRM209	41	RC201810SG 10' SM-GE-CT Shade	EA	\$ 7,339.00	3%	\$ 7,118.83
QRM210	41	RC271810SG 10' SM-GE-CT Shade	EA	\$ 7,498.00	3%	\$ 7,273.06
QRM227	41	SD101008SG 8' SM-GE-RC-H	EA	\$ 3,846.00	3%	\$ 3,730.62
QRM228	41	SD121208SG 8' SM-GE-RC-H	EA	\$ 3,982.00	3%	\$ 3,862.54
QRM229	41	SD141408SG 8' SM-GE-RC-H	EA	\$ 4,121.00	3%	\$ 3,997.37
QRM230	41	SD161608SG 8' SM-GE-RC-H	EA	\$ 4,619.00	3%	\$ 4,480.43
QRM231	41	SD181808SG 8' SM-GE-RC-H	EA	\$ 4,853.00	3%	\$ 4,707.41
QRM232	41	SD202008SG 8' SM-GE-RC-H	EA	\$ 5,223.00	3%	\$ 5,066.31
QRM233	41	SD222208SG 8' SM-GE-RC-H	EA	\$ 5,379.00	3%	\$ 5,217.63
QRM234	41	SD242408SG 8' SM-GE-RC-H	EA	\$ 6,794.00	3%	\$ 6,590.18

GAMETIME SHADE STRUCTURES

Part No.	Part Group	Item Description	Unit	Commercial Price	USC Disc	USC Net Price
QRM235	41	SD262608SG 8' SM-GE-RC-H	EA	\$ 7,452.00	3%	\$ 7,228.44
QRM236	41	SD282808SG 8' SM-GE-RC-H	EA	\$ 7,636.00	3%	\$ 7,406.92
QRM237	41	SD303008SG 8' SM-GE-RC-H	EA	\$ 8,253.00	3%	\$ 8,005.41
QRM238	41	SD101010SG 10' SM-GE-RC-H	EA	\$ 4,249.00	3%	\$ 4,121.53
QRM239	41	SD121210SG 10' SM-GE-RC-H	EA	\$ 4,387.00	3%	\$ 4,255.39
QRM240	41	SD141410SG 10' SM-GE-RC-H	EA	\$ 4,523.00	3%	\$ 4,387.31
QRM241	41	SD161610SG 10' SM-GE-RC-H	EA	\$ 5,023.00	3%	\$ 4,872.31
QRM242	41	SD181810SG 10' SM-GE-RC-H	EA	\$ 5,694.00	3%	\$ 5,523.18
QRM243	41	SD202010SG 10' SM-GE-RC-H	EA	\$ 6,065.00	3%	\$ 5,883.05
QRM244	41	SD22210SG 10' SM-GE-RC-H	EA	\$ 6,216.00	3%	\$ 6,029.52
QRM245	41	SD242410SG 10' SM-GE-RC-H	EA	\$ 7,263.00	3%	\$ 7,045.11
QRM246	41	SD262610SG 10' SM-GE-RC-H	EA	\$ 7,921.00	3%	\$ 7,683.37
QRM247	41	SD282810SG 10' SM-GE-RC-H	EA	\$ 8,105.00	3%	\$ 7,861.85
QRM248	41	SD303010SG 10' SM-GE-RC-H	EA	\$ 9,525.00	3%	\$ 9,239.25
QRM249	41	RD101208SG 8' SM-GE-RC-H	EA	\$ 3,934.00	3%	\$ 3,815.98
QRM250	41	RD101508SG 8' SM-GE-RC-H	EA	\$ 4,055.00	3%	\$ 3,933.35
QRM251	41	RD101808SG 8' SM-GE-RC-H	EA	\$ 4,099.00	3%	\$ 3,976.03
QRM252	41	RD102008SG 8' SM-GE-RC-H	EA	\$ 4,545.00	3%	\$ 4,408.65
QRM253	41	RD131508SG 8' SM-GE-RC-H	EA	\$ 4,132.00	3%	\$ 4,008.04
QRM254	41	RD132008SG 8' SM-GE-RC-H	EA	\$ 4,703.00	3%	\$ 4,561.91
QRM255	41	RD152208SG 8' SM-GE-RC-H	EA	\$ 5,004.00	3%	\$ 4,853.88
QRM256	41	RD152508SG 8' SM-GE-RC-H	EA	\$ 5,063.00	3%	\$ 4,911.11
QRM257	41	RD182008SG 8' SM-GE-RC-H	EA	\$ 4,934.00	3%	\$ 4,785.98
QRM258	41	RD182408SG 8' SM-GE-RC-H	EA	\$ 5,186.00	3%	\$ 5,030.42
QRM259	41	RD182808SG 8' SM-GE-RC-H	EA	\$ 5,697.00	3%	\$ 5,526.09
QRM260	41	RD183208SG 8' SM-GE-RC-H	EA	\$ 6,955.00	3%	\$ 6,746.35
QRM261	41	RD183608SG 8' SM-GE-RC-H	EA	\$ 7,238.00	3%	\$ 7,020.86
QRM262	41	RD202408SG 8' SM-GE-RC-H	EA	\$ 5,428.00	3%	\$ 5,265.16
QRM263	41	RD202608SG 8' SM-GE-RC-H	EA	\$ 5,522.00	3%	\$ 5,356.34
QRM264	41	RD203008SG 8' SM-GE-RC-H	EA	\$ 6,793.00	3%	\$ 6,589.21
QRM265	41	RD203408SG 8' SM-GE-RC-H	EA	\$ 7,468.00	3%	\$ 7,243.96
QRM266	41	RD203808SG 8' SM-GE-RC-H	EA	\$ 7,667.00	3%	\$ 7,436.99
QRM267	41	RD242608SG 8' SM-GE-RC-H	EA	\$ 6,900.00	3%	\$ 6,693.00
QRM268	41	RD243008SG 8' SM-GE-RC-H	EA	\$ 7,240.00	3%	\$ 7,022.80
QRM269	41	RD243408SG 8' SM-GE-RC-H	EA	\$ 7,535.00	3%	\$ 7,308.95
QRM270	41	RD243808SG 8' SM-GE-RC-H	EA	\$ 8,294.00	3%	\$ 8,045.18
QRM271	41	RD244008SG 8' SM-GE-RC-H	EA	\$ 8,407.00	3%	\$ 8,154.79
QRM272	41	RD283008SG 8' SM-GE-RC-H	EA	\$ 7,833.00	3%	\$ 7,598.01
QRM273	41	RD283408SG 8' SM-GE-RC-H	EA	\$ 8,717.00	3%	\$ 8,455.49
QRM274	41	RD283808SG 8' SM-GE-RC-H	EA	\$ 9,770.00	3%	\$ 9,476.90
QRM275	41	RD101210SG 10' SM-GE-RC-H	EA	\$ 4,338.00	3%	\$ 4,207.86
QRM276	41	RD101510SG 10' SM-GE-RC-H	EA	\$ 4,457.00	3%	\$ 4,323.29
QRM277	41	RD101810SG 10' SM-GE-RC-H	EA	\$ 4,504.00	3%	\$ 4,368.88
QRM278	41	RD102010SG 10' SM-GE-RC-H	EA	\$ 4,946.00	3%	\$ 4,797.62

GAMETIME SHADE STRUCTURES

Part No.	Part Group	Item Description	Unit	Commercial Price	USC Disc	USC Net Price
QRM279	41	RD131510SG 10' SM-GE-RC-H	EA	\$ 4,535.00	3%	\$ 4,398.95
QRM280	41	RD132010SG 10' SM-GE-RC-H	EA	\$ 5,109.00	3%	\$ 4,955.73
QRM281	41	RD152210SG 10' SM-GE-RC-H	EA	\$ 5,842.00	3%	\$ 5,666.74
QRM282	41	RD152510SG 10' SM-GE-RC-H	EA	\$ 5,902.00	3%	\$ 5,724.94
QRM283	41	RD182010SG 10' SM-GE-RC-H	EA	\$ 5,777.00	3%	\$ 5,603.69
QRM284	41	RD182410SG 10' SM-GE-RC-H	EA	\$ 6,027.00	3%	\$ 5,846.19
QRM285	41	RD182810SG 10' SM-GE-RC-H	EA	\$ 6,538.00	3%	\$ 6,341.86
QRM286	41	RD183210SG 10' SM-GE-RC-H	EA	\$ 7,424.00	3%	\$ 7,201.28
QRM287	41	RD183610SG 10' SM-GE-RC-H	EA	\$ 7,704.00	3%	\$ 7,472.88
QRM288	41	RD202410SG 10' SM-GE-RC-H	EA	\$ 6,270.00	3%	\$ 6,081.90
QRM289	41	RD202610SG 10' SM-GE-RC-H	EA	\$ 6,361.00	3%	\$ 6,170.17
QRM290	41	RD203010SG 10' SM-GE-RC-H	EA	\$ 7,262.00	3%	\$ 7,044.14
QRM291	41	RD203410SG 10' SM-GE-RC-H	EA	\$ 7,934.00	3%	\$ 7,695.98
QRM292	41	RD203810SG 10' SM-GE-RC-H	EA	\$ 8,208.00	3%	\$ 7,961.76
QRM293	41	RD242610SG 10' SM-GE-RC-H	EA	\$ 7,370.00	3%	\$ 7,148.90
QRM294	41	RD243010SG 10' SM-GE-RC-H	EA	\$ 7,710.00	3%	\$ 7,478.70
QRM295	41	RD243410SG 10' SM-GE-Rc-H	EA	\$ 8,811.00	3%	\$ 8,546.67
QRM296	41	RD243810SG 10' SM-GE-Rc-H	EA	\$ 9,566.00	3%	\$ 9,279.02
QRM297	41	RD244010SG 10' SM-GE-Rc-H	EA	\$ 9,965.00	3%	\$ 9,666.05
QRM298	41	RD283010SG 10' SM-GE-Rc-H	EA	\$ 9,103.00	3%	\$ 8,829.91
QRM299	41	RD283410SG 10' SM-GE-Rc-H	EA	\$ 9,991.00	3%	\$ 9,691.27
QRM300	41	RD283810SG 10' SM-GE-Rc-H	EA	\$ 10,217.00	3%	\$ 9,910.49
QRM301	41	SU101008SG 8' SM-GE-SU-H	EA	\$ 3,193.00	3%	\$ 3,097.21
QRM302	41	SU121208SG 8' SM-GE-SU-H	EA	\$ 3,453.00	3%	\$ 3,349.41
QRM303	41	SU141408SG 8' SM-GE-SU-H	EA	\$ 3,939.00	3%	\$ 3,820.83
QRM304	41	SU161608SG 8' SM-GE-SU-H	EA	\$ 4,548.00	3%	\$ 4,411.56
QRM305	41	SU181808SG 8' SM-GE-SU-H	EA	\$ 5,111.00	3%	\$ 4,957.67
QRM306	41	SU202008SG 8' SM-GE-SU-H	EA	\$ 5,745.00	3%	\$ 5,572.65
QRM307	41	SU222208SG 8' SM-GE-SU-H	EA	\$ 7,220.00	3%	\$ 7,003.40
QRM308	41	SU242408SG 8' SM-GE-SU-H	EA	\$ 8,692.00	3%	\$ 8,431.24
QRM309	41	SU101010SG 10' SM-GE-SU-H	EA	\$ 3,338.00	3%	\$ 3,237.86
QRM310	41	SU121210SG 10' SM-GE-SU-H	EA	\$ 3,614.00	3%	\$ 3,505.58
QRM311	41	SU141410SG 10' SM-GE-SU-H	EA	\$ 3,985.00	3%	\$ 3,865.45
QRM312	41	SU161610SG 10' SM-GE-SU-H	EA	\$ 4,635.00	3%	\$ 4,495.95
QRM313	41	SU181810SG 10' SM-GE-SU-H	EA	\$ 5,192.00	3%	\$ 5,036.24
QRM314	41	SU202010SG 10' SM-GE-SU-H	EA	\$ 5,830.00	3%	\$ 5,655.10
QRM315	41	SU222210SG 10' SM-GE-SU-H	EA	\$ 7,385.00	3%	\$ 7,163.45
QRM316	41	SU242410SG 10' SM-GE-SU-H	EA	\$ 8,946.00	3%	\$ 8,677.62
QRM317	41	HD202008SG 8' SM-GE-Hx-H	EA	\$ 6,938.00	3%	\$ 6,729.86
QRM318	41	HD242408SG 8' SM-GE-Hx-H	EA	\$ 8,345.00	3%	\$ 8,094.65
QRM319	41	HD262608SG 8' SM-GE-Hx-H	EA	\$ 8,647.00	3%	\$ 8,387.59
QRM320	41	HD282808SG 8' SM-GE-Hx-H	EA	\$ 9,612.00	3%	\$ 9,323.64
QRM321	41	HD303008SG 8' SM-GE-Hx-H	EA	\$ 10,170.00	3%	\$ 9,864.90
QRM322	41	HD343408SG 8' SM-GE-Hx-H	EA	\$ 10,917.00	3%	\$ 10,589.49

GAMETIME SHADE STRUCTURES

Part No.	Part Group	Item Description	Unit	Commercial Price	USC Disc	USC Net Price
QRM323	41	HD383808SG 8' SM-GE-Hx-H	EA	\$ 13,031.00	3%	\$ 12,640.07
QRM324	41	HD404008SG 8' SM-GE-Hx-H	EA	\$ 13,823.00	3%	\$ 13,408.31
QRM325	41	HD202010SG 10' SM-GE-Hx-H	EA	\$ 7,576.00	3%	\$ 7,348.72
QRM326	41	HD242410SG 10' SM-GE-Hx-H	EA	\$ 9,605.00	3%	\$ 9,316.85
QRM327	41	HD262610SG 10' SM-GE-Hx-H	EA	\$ 9,906.00	3%	\$ 9,608.82
QRM328	41	HD282810SG 10' SM-GE-Hx-H	EA	\$ 10,251.00	3%	\$ 9,943.47
QRM329	41	HD303010SG 10' SM-GE-Hx-H	EA	\$ 10,810.00	3%	\$ 10,485.70
QRM330	41	HD343410SG 10' SM-GE-Hx-H	EA	\$ 12,503.00	3%	\$ 12,127.91
QRM331	41	HD383810SG 10' SM-GE-Hx-H	EA	\$ 13,656.00	3%	\$ 13,246.32
QRM332	41	HD404010SG 10' SM-GE-Hx-H	EA	\$ 14,885.00	3%	\$ 14,438.45
QRM333	41	HU101008SG 8' SM-GE-H1UH	EA	\$ 3,760.00	3%	\$ 3,647.20
QRM334	41	HU121208SG 8' SM-GE-H1UH	EA	\$ 3,855.00	3%	\$ 3,739.35
QRM335	41	HU141408SG 8' SM-GE-H1UH	EA	\$ 5,224.00	3%	\$ 5,067.28
QRM336	41	HU161608SG 8' SM-GE-H1UH	EA	\$ 5,384.00	3%	\$ 5,222.48
QRM337	41	HU181808SG 8' SM-GE-H1UH	EA	\$ 5,754.00	3%	\$ 5,581.38
QRM338	41	HU202008SG 8' SM-GE-H1UH	EA	\$ 6,371.00	3%	\$ 6,179.87
QRM339	41	HU222208SG 8' SM-GE-H1UH	EA	\$ 7,083.00	3%	\$ 6,870.51
QRM340	41	HU242408SG 8' SM-GE-H1UH	EA	\$ 8,099.00	3%	\$ 7,856.03
QRM341	41	HU252508SG 8' SM-GE-H1UH	EA	\$ 8,894.00	3%	\$ 8,627.18
QRM342	41	HU272708SG 8' SM-GE-H1UH	EA	\$ 9,954.00	3%	\$ 9,655.38
QRM343	41	HU101010SG 10' SM-GE-H1UH	EA	\$ 3,862.00	3%	\$ 3,746.14
QRM344	41	HU121210SG 10' SM-GE-H1UH	EA	\$ 3,877.00	3%	\$ 3,760.69
QRM345	41	HU141410SG 10' SM-GE-H1UH	EA	\$ 5,272.00	3%	\$ 5,113.84
QRM346	41	HU161610SG 10' SM-GE-H1UH	EA	\$ 5,451.00	3%	\$ 5,287.47
QRM347	41	HU181810SG 10' SM-GE-H1UH	EA	\$ 5,937.00	3%	\$ 5,758.89
QRM348	41	HU202010SG 10' SM-GE-H1UH	EA	\$ 6,929.00	3%	\$ 6,721.13
QRM349	41	HU222210SG 10' SM-GE-H1UH	EA	\$ 7,217.00	3%	\$ 7,000.49
QRM350	41	HU242410SG 10' SM-GE-H1UH	EA	\$ 8,222.00	3%	\$ 7,975.34
QRM351	41	HU252510SG 10' SM-GE-H1UH	EA	\$ 9,437.00	3%	\$ 9,153.89
QRM352	41	HU272710SG 10' SM-GE-H1UH	EA	\$ 11,328.00	3%	\$ 10,988.16
QRM353	41	RU161208SG 8' SM-GE-R2UH	EA	\$ 4,585.00	3%	\$ 4,447.45
QRM354	41	RU181208SG 8' SM-GE-R2UH	EA	\$ 4,774.00	3%	\$ 4,630.78
QRM355	41	RU201008SG 8' SM-GE-R2UH	EA	\$ 4,810.00	3%	\$ 4,665.70
QRM356	41	RU201208SG 8' SM-GE-R2UH	EA	\$ 4,823.00	3%	\$ 4,678.31
QRM357	41	RU201408SG 8' SM-GE-R2UH	EA	\$ 4,927.00	3%	\$ 4,779.19
QRM358	41	RU241408SG 8' SM-GE-R2UH	EA	\$ 5,317.00	3%	\$ 5,157.49
QRM359	41	RU161210SG 10' SM-GE-R2UH	EA	\$ 4,653.00	3%	\$ 4,513.41
QRM360	41	RU181210SG 10' SM-GE-R2UH	EA	\$ 4,899.00	3%	\$ 4,752.03
QRM361	41	RU201010SG 10' SM-GE-R2UH	EA	\$ 4,950.00	3%	\$ 4,801.50
QRM362	41	RU201210SG 10' SM-GE-R2UH	EA	\$ 5,254.00	3%	\$ 5,096.38
QRM363	41	RU201410SG 10' SM-GE-R2UH	EA	\$ 5,358.00	3%	\$ 5,197.26
QRM364	41	RU241410SG 10' SM-GE-R2UH	EA	\$ 6,216.00	3%	\$ 6,029.52
QRM365	41	CU080808SG 8' SM-GE-CU-H	EA	\$ 3,710.00	3%	\$ 3,598.70
QRM366	41	CU101008SG 8' SM-GE-CU-H	EA	\$ 3,849.00	3%	\$ 3,733.53

GAMETIME SHADE STRUCTURES

Part No.	Part Group	Item Description	Unit	Commercial Price	USC Disc	USC Net Price
QRM367	41	CU121208SG 8' SM-GE-CU-H	EA	\$ 4,446.00	3%	\$ 4,312.62
QRM368	41	CU141408SG 8' SM-GE-CU-H	EA	\$ 5,113.00	3%	\$ 4,959.61
QRM369	41	CU151508SG 8' SM-GE-CU-H	EA	\$ 5,291.00	3%	\$ 5,132.27
QRM370	41	CU161608SG 8' SM-GE-CU-H	EA	\$ 5,748.00	3%	\$ 5,575.56
QRM371	41	CU181808SG 8' SM-GE-CU-H	EA	\$ 6,065.00	3%	\$ 5,883.05
QRM372	41	CU202008SG 8' SM-GE-CU-H	EA	\$ 7,094.00	3%	\$ 6,881.18
QRM373	41	CU080810SG 10' SM-GE-CU-H	EA	\$ 3,743.00	3%	\$ 3,630.71
QRM374	41	CU101010SG 10' SM-GE-CU-H	EA	\$ 3,933.00	3%	\$ 3,815.01
QRM375	41	CU121210SG 10' SM-GE-CU-H	EA	\$ 4,597.00	3%	\$ 4,459.09
QRM376	41	CU141410SG 10' SM-GE-CU-H	EA	\$ 5,337.00	3%	\$ 5,176.89
QRM377	41	CU151510SG 10' SM-GE-CU-H	EA	\$ 5,375.00	3%	\$ 5,213.75
QRM378	41	CU161610SG 10' SM-GE-CU-H	EA	\$ 5,833.00	3%	\$ 5,658.01
QRM379	41	CU181810SG 10' SM-GE-CU-H	EA	\$ 6,341.00	3%	\$ 6,150.77
QRM380	41	CU202010SG 10' SM-GE-CU-H	EA	\$ 7,252.00	3%	\$ 7,034.44
QRM381	41	CU080812SG 12' SM-GE-CU-H	EA	\$ 3,743.00	3%	\$ 3,630.71
QRM382	41	CU101012SG 12' SM-GE-CU-H	EA	\$ 3,933.00	3%	\$ 3,815.01
QRM383	41	CU121212SG 12' SM-GE-CU-H	EA	\$ 4,597.00	3%	\$ 4,459.09
QRM384	41	CU141412SG 12' SM-GE-CU-H	EA	\$ 5,337.00	3%	\$ 5,176.89
QRM385	41	CU151512SG 12' SM-GE-CU-H	EA	\$ 5,375.00	3%	\$ 5,213.75
QRM386	41	CU161612SG 12' SM-GE-CU-H	EA	\$ 5,833.00	3%	\$ 5,658.01
QRM387	41	CU181812SG 12' SM-GE-CU-H	EA	\$ 6,341.00	3%	\$ 6,150.77
QRM388	41	CU202012SG 12' SM-GE-CU-H	EA	\$ 7,252.00	3%	\$ 7,034.44
QRM395	41	RD253014SG 14' SM-GE-Rc-H	EA	\$ 8,981.00	3%	\$ 8,711.57
QRM396	41	RD303514SG 14' SM-GE-Rc-H	EA	\$ 12,353.00	3%	\$ 11,982.41
QRM397	41	SD303014SG 14' SM-GE-Rc-H	EA	\$ 10,192.00	3%	\$ 9,886.24
QRM398	41	RD253014SG 14' SM-GE-Rec	EA	\$ 8,981.00	3%	\$ 8,711.57
QRM399	41	RD303514SG 14' SM-GE-Rec	EA	\$ 12,353.00	3%	\$ 11,982.41
QRM400	41	SD303014SG 14' SM-GE-Sq	EA	\$ 10,192.00	3%	\$ 9,886.24
QRM401	41	RD152212SG-105	EA	\$ 6,587.00	3%	\$ 6,389.39
QRM402	41	RD152512SG-105	EA	\$ 6,650.00	3%	\$ 6,450.50
QRM403	41	RD182012SG-105	EA	\$ 6,516.00	3%	\$ 6,320.52
QRM404	41	RD182412SG-105	EA	\$ 6,785.00	3%	\$ 6,581.45
QRM405	41	RD182812SG-105	EA	\$ 7,335.00	3%	\$ 7,114.95
QRM406	41	RD183212SG-105	EA	\$ 9,366.00	3%	\$ 9,085.02
QRM407	41	RD183612SG-105	EA	\$ 9,669.00	3%	\$ 9,378.93
QRM408	41	RD202412SG-105	EA	\$ 7,056.00	3%	\$ 6,844.32
QRM409	41	RD202612SG-105	EA	\$ 7,145.00	3%	\$ 6,930.65
QRM410	41	RD203012SG-105	EA	\$ 9,186.00	3%	\$ 8,910.42
QRM411	41	RD203412SG-105	EA	\$ 9,914.00	3%	\$ 9,616.58
QRM412	41	RD203812SG-105	EA	\$ 10,129.00	3%	\$ 9,825.13
QRM413	41	RD242612SG-105	EA	\$ 9,307.00	3%	\$ 9,027.79
QRM414	41	RD243012SG-105	EA	\$ 9,672.00	3%	\$ 9,381.84
QRM415	41	RD243412SG-105	EA	\$ 12,197.00	3%	\$ 11,831.09
QRM416	41	RD243812SG-105	EA	\$ 13,012.00	3%	\$ 12,621.64

GAMETIME SHADE STRUCTURES

Part No.	Part Group	Item Description	Unit	Commercial Price	USC Disc	USC Net Price
QRM417	41	RD244012SG-105	EA	\$ 12,987.00	3%	\$ 12,597.39
QRM418	41	RD283012SG-105	EA	\$ 12,517.00	3%	\$ 12,141.49
QRM419	41	RD283412SG-105	EA	\$ 13,466.00	3%	\$ 13,062.02
QRM420	41	RD283812SG-105	EA	\$ 13,710.00	3%	\$ 13,298.70
QRM421	41	SD161612SG-105	EA	\$ 5,625.00	3%	\$ 5,456.25
QRM422	41	SD181812SG-105	EA	\$ 6,426.00	3%	\$ 6,233.22
QRM423	41	SD202012SG-105	EA	\$ 6,823.00	3%	\$ 6,618.31
QRM424	41	SD222212SG-105	EA	\$ 6,990.00	3%	\$ 6,780.30
QRM425	41	SD242412SG-105	EA	\$ 9,189.00	3%	\$ 8,913.33
QRM426	41	SD262612SG-105	EA	\$ 9,900.00	3%	\$ 9,603.00
QRM427	41	SD282812SG-105	EA	\$ 10,096.00	3%	\$ 9,793.12
QRM428	41	SD303012SG-105	EA	\$ 12,967.00	3%	\$ 12,577.99
QRM429	41	ES15151508	EA	\$ 4,118.00	3%	\$ 3,994.46
QRM430	41	ES20202008	EA	\$ 4,609.00	3%	\$ 4,470.73
QRM431	41	ES25252508	EA	\$ 6,098.00	3%	\$ 5,915.06
QRM432	41	ES30303008	EA	\$ 7,626.00	3%	\$ 7,397.22
QRM433	41	ES35353508	EA	\$ 8,577.00	3%	\$ 8,319.69
QRM434	41	ES151515010	EA	\$ 4,419.00	3%	\$ 4,286.43
QRM435	41	ES202020010	EA	\$ 5,590.00	3%	\$ 5,422.30
QRM436	41	ES252525010	EA	\$ 7,653.00	3%	\$ 7,423.41
QRM437	41	ES303030010	EA	\$ 9,045.00	3%	\$ 8,773.65
QRM438	41	ES353535010	EA	\$ 10,711.00	3%	\$ 10,389.67
QRM439	41	ES15151512	EA	\$ 5,150.00	3%	\$ 4,995.50
QRM440	41	ES20202012	EA	\$ 6,467.00	3%	\$ 6,272.99
QRM441	41	ES25252512	EA	\$ 8,203.00	3%	\$ 7,956.91
QRM442	41	ES30303012	EA	\$ 9,672.00	3%	\$ 9,381.84
QRM443	41	ES35353512	EA	\$ 12,531.00	3%	\$ 12,155.07
QRM444	41	ES15151514	EA	\$ 6,335.00	3%	\$ 6,144.95
QRM445	41	ES20202014	EA	\$ 7,919.00	3%	\$ 7,681.43
QRM446	41	ES25252514	EA	\$ 9,773.00	3%	\$ 9,479.81
QRM447	41	ES30303014	EA	\$ 12,111.00	3%	\$ 11,747.67
QRM448	41	ES35353514	EA	\$ 13,401.00	3%	\$ 12,998.97
QRM449	41	IS15152108	EA	\$ 4,187.00	3%	\$ 4,061.39
QRM450	41	IS20202808	EA	\$ 5,013.00	3%	\$ 4,862.61
QRM451	41	IS25253508	EA	\$ 7,295.00	3%	\$ 7,076.15
QRM452	41	IS30304208	EA	\$ 9,138.00	3%	\$ 8,863.86
QRM453	41	IS15152110	EA	\$ 4,488.00	3%	\$ 4,353.36
QRM454	41	IS20202810	EA	\$ 5,993.00	3%	\$ 5,813.21
QRM455	41	IS25253510	EA	\$ 7,846.00	3%	\$ 7,610.62
QRM456	41	IS30304210	EA	\$ 9,766.00	3%	\$ 9,473.02
QRM457	41	IS15152112	EA	\$ 5,159.00	3%	\$ 5,004.23
QRM458	41	IS20202812	EA	\$ 6,871.00	3%	\$ 6,664.87
QRM459	41	IS25253512	EA	\$ 8,396.00	3%	\$ 8,144.12
QRM460	41	IS30304212	EA	\$ 12,174.00	3%	\$ 11,808.78

GAMETIME SHADE STRUCTURES

Part No.	Part Group	Item Description	Unit	Commercial Price	USC Disc't	USC Net Price
QRM461	41	IS15152114	EA	\$ 6,229.00	3%	\$ 6,042.13
QRM462	41	IS20202814	EA	\$ 8,323.00	3%	\$ 8,073.31
QRM463	41	IS25253514	EA	\$ 9,969.00	3%	\$ 9,669.93
QRM464	41	IS30304214	EA	\$ 13,845.00	3%	\$ 13,429.65
QRM465	41	HS202008	EA	\$ 7,208.00	3%	\$ 6,991.76
QRM466	41	HS252508	EA	\$ 9,529.00	3%	\$ 9,243.13
QRM467	41	HS303008	EA	\$ 13,381.00	3%	\$ 12,979.57
QRM468	41	HS353508	EA	\$ 15,855.00	3%	\$ 15,379.35
QRM469	41	HS2020010	EA	\$ 8,843.00	3%	\$ 8,577.71
QRM470	41	HS2525010	EA	\$ 10,448.00	3%	\$ 10,134.56
QRM471	41	HS3030010	EA	\$ 14,423.00	3%	\$ 13,990.31
QRM472	41	HS3535010	EA	\$ 17,079.00	3%	\$ 16,566.63
QRM473	41	HS202012	EA	\$ 9,270.00	3%	\$ 8,991.90
QRM474	41	HS252512	EA	\$ 10,997.00	3%	\$ 10,667.09
QRM475	41	HS303012	EA	\$ 15,464.00	3%	\$ 15,000.08
QRM476	41	HS353512	EA	\$ 19,775.00	3%	\$ 19,181.75
QRM477	41	HS202014	EA	\$ 10,905.00	3%	\$ 10,577.85
QRM478	41	HS252514	EA	\$ 13,775.00	3%	\$ 13,361.75
QRM479	41	HS303014	EA	\$ 18,524.00	3%	\$ 17,968.28
QRM480	41	HS353514	EA	\$ 22,755.00	3%	\$ 22,072.35
QRM481	41	MS20202808	EA	\$ 9,910.00	3%	\$ 9,612.70
QRM482	41	MS25253508	EA	\$ 11,219.00	3%	\$ 10,882.43
QRM483	41	MS30304208	EA	\$ 15,072.00	3%	\$ 14,619.84
QRM484	41	MS35354908	EA	\$ 16,458.00	3%	\$ 15,964.26
QRM485	41	MS202028010	EA	\$ 10,337.00	3%	\$ 10,026.89
QRM486	41	MS252535010	EA	\$ 14,115.00	3%	\$ 13,691.55
QRM487	41	MS303042010	EA	\$ 17,531.00	3%	\$ 17,005.07
QRM488	41	MS353549010	EA	\$ 15,102.00	3%	\$ 14,648.94
QRM489	41	MS20202812	EA	\$ 10,948.00	3%	\$ 10,619.56
QRM490	41	MS25253512	EA	\$ 15,003.00	3%	\$ 14,552.91
QRM491	41	MS30304212	EA	\$ 18,601.00	3%	\$ 18,042.97
QRM492	41	MS35354912	EA	\$ 18,080.00	3%	\$ 17,537.60
QRM493	41	MS20202814	EA	\$ 14,566.00	3%	\$ 14,129.02
QRM494	41	MS25253514	EA	\$ 17,827.00	3%	\$ 17,292.19
QRM495	41	MS30304214	EA	\$ 21,483.00	3%	\$ 20,838.51
QRM496	41	MS35354914	EA	\$ 25,621.00	3%	\$ 24,852.37
STI001	41	SD101008IN 8' IN-Sq Shade	EA	\$ 2,534.00	3%	\$ 2,457.98
STI002	41	SD121208IN 8' IN-Sq Shade	EA	\$ 2,666.00	3%	\$ 2,586.02
STI003	41	SD141408IN 8' IN-Sq Shade	EA	\$ 2,794.00	3%	\$ 2,710.18
STI004	41	SD161608IN 8' IN-Sq Shade	EA	\$ 3,255.00	3%	\$ 3,157.35
STI005	41	SD181808IN 8' IN-Sq Shade	EA	\$ 3,700.00	3%	\$ 3,589.00
STI006	41	SD202008IN 8' IN-Sq Shade	EA	\$ 4,041.00	3%	\$ 3,919.77
STI007	41	SD222208IN 8' IN-Sq Shade	EA	\$ 4,191.00	3%	\$ 4,065.27
STI008	41	SD242408IN 8' IN-Sq Shade	EA	\$ 5,482.00	3%	\$ 5,317.54

GAMETIME SHADE STRUCTURES

Part No.	Part Group	Item Description	Unit	Commercial Price	USC Disc't	USC Net Price
STI009	41	SD262608IN 8' IN-Sq Shade	EA	\$ 6,047.00	3%	\$ 5,865.59
STI010	41	SD282808IN 8' IN-Sq Shade	EA	\$ 6,220.00	3%	\$ 6,033.40
STI011	41	SD303008IN 8' IN-Sq Shade	EA	\$ 6,812.00	3%	\$ 6,607.64
STI012	41	SD343408IN 8' IN-Sq Shade	EA	\$ 9,069.00	3%	\$ 8,796.93
STI013	41	SD363608IN 8' IN-Sq Shade	EA	\$ 9,496.00	3%	\$ 9,211.12
STI014	41	SD383808IN 8' IN-Sq Shade	EA	\$ 10,701.00	3%	\$ 10,379.97
STI015	41	SD101010IN 10' IN-Sq Shade	EA	\$ 3,057.00	3%	\$ 2,965.29
STI016	41	SD121210IN 10' IN-Sq Shade	EA	\$ 3,189.00	3%	\$ 3,093.33
STI017	41	SD141410IN 10' IN-Sq Shade	EA	\$ 3,321.00	3%	\$ 3,221.37
STI018	41	SD161610IN 10' IN-Sq Shade	EA	\$ 3,778.00	3%	\$ 3,664.66
STI019	41	SD181810IN 10' IN-Sq Shade	EA	\$ 4,462.00	3%	\$ 4,328.14
STI020	41	SD202010IN 10' IN-Sq Shade	EA	\$ 4,803.00	3%	\$ 4,658.91
STI021	41	SD222210IN 10' IN-Sq Shade	EA	\$ 4,955.00	3%	\$ 4,806.35
STI022	41	SD242410IN 10' IN-Sq Shade	EA	\$ 5,934.00	3%	\$ 5,755.98
STI023	41	SD262610IN 10' IN-Sq Shade	EA	\$ 6,500.00	3%	\$ 6,305.00
STI024	41	SD282810IN 10' IN-Sq Shade	EA	\$ 6,672.00	3%	\$ 6,471.84
STI025	41	SD303010IN 10' IN-Sq Shade	EA	\$ 7,730.00	3%	\$ 7,498.10
STI026	41	SD343410IN 10' IN-Sq Shade	EA	\$ 9,473.00	3%	\$ 9,188.81
STI027	41	SD363610IN 10' IN-Sq Shade	EA	\$ 11,052.00	3%	\$ 10,720.44
STI028	41	SD383810IN 10' IN-Sq Shade	EA	\$ 11,278.00	3%	\$ 10,939.66
STI029	41	SD161612IN 12' IN-Sq Shade	EA	\$ 3,976.00	3%	\$ 3,856.72
STI030	41	SD181812IN 12' IN-Sq Shade	EA	\$ 4,728.00	3%	\$ 4,586.16
STI031	41	SD202012IN 12' IN-Sq Shade	EA	\$ 5,070.00	3%	\$ 4,917.90
STI032	41	SD222212IN 12' IN-Sq Shade	EA	\$ 5,219.00	3%	\$ 5,062.43
STI033	41	SD242412IN 12' IN-Sq Shade	EA	\$ 6,873.00	3%	\$ 6,666.81
STI034	41	SD262612IN 12' IN-Sq Shade	EA	\$ 7,438.00	3%	\$ 7,214.86
STI035	41	SD282812IN 12' IN-Sq Shade	EA	\$ 7,611.00	3%	\$ 7,382.67
STI036	41	SD303012IN 12' IN-Sq Shade	EA	\$ 9,408.00	3%	\$ 9,125.76
STI037	41	SD343412IN 12' IN-Sq Shade	EA	\$ 11,310.00	3%	\$ 10,970.70
STI038	41	SD363612IN 12' IN-Sq Shade	EA	\$ 11,735.00	3%	\$ 11,382.95
STI039	41	SD383812IN 12' IN-Sq Shade	EA	\$ 12,704.00	3%	\$ 12,322.88
STI040	41	RD101208IN 8' IN-Rec Shade	EA	\$ 2,617.00	3%	\$ 2,538.49
STI041	41	RD101508IN 8' IN-Rec Shade	EA	\$ 2,730.00	3%	\$ 2,648.10
STI042	41	RD101808IN 8' IN-Rec Shade	EA	\$ 2,844.00	3%	\$ 2,758.68
STI043	41	RD102008IN 8' IN-Rec Shade	EA	\$ 3,248.00	3%	\$ 3,150.56
STI044	41	RD131508IN 8' IN-Rec Shade	EA	\$ 2,808.00	3%	\$ 2,723.76
STI045	41	RD132008IN 8' IN-Rec Shade	EA	\$ 3,335.00	3%	\$ 3,234.95
STI046	41	RD152208IN 8' IN-Rec Shade	EA	\$ 3,771.00	3%	\$ 3,657.87
STI047	41	RD152508IN 8' IN-Rec Shade	EA	\$ 3,899.00	3%	\$ 3,782.03
STI048	41	RD182008IN 8' IN-Rec Shade	EA	\$ 3,778.00	3%	\$ 3,664.66
STI049	41	RD182408IN 8' IN-Rec Shade	EA	\$ 4,012.00	3%	\$ 3,891.64
STI050	41	RD182808IN 8' IN-Rec Shade	EA	\$ 4,446.00	3%	\$ 4,312.62
STI051	41	RD183208IN 8' IN-Rec Shade	EA	\$ 5,591.00	3%	\$ 5,423.27
STI052	41	RD183608IN 8' IN-Rec Shade	EA	\$ 5,856.00	3%	\$ 5,680.32

GAMETIME SHADE STRUCTURES

Part No.	Part Group	Item Description	Unit	Commercial Price	USC Disc't	USC Net Price
STI053	41	RD202408IN 8' IN-Rec Shade	EA	\$ 4,235.00	3%	\$ 4,107.95
STI054	41	RD202608IN 8' IN-Rec Shade	EA	\$ 4,325.00	3%	\$ 4,195.25
STI055	41	RD203008IN 8' IN-Rec Shade	EA	\$ 5,484.00	3%	\$ 5,319.48
STI056	41	RD203408IN 8' IN-Rec Shade	EA	\$ 6,061.00	3%	\$ 5,879.17
STI057	41	RD203808IN 8' IN-Rec Shade	EA	\$ 6,251.00	3%	\$ 6,063.47
STI058	41	RD242608IN 8' IN-Rec Shade	EA	\$ 5,583.00	3%	\$ 5,415.51
STI059	41	RD243008IN 8' IN-Rec Shade	EA	\$ 5,895.00	3%	\$ 5,718.15
STI060	41	RD243408IN 8' IN-Rec Shade	EA	\$ 6,200.00	3%	\$ 6,014.00
STI061	41	RD243808IN 8' IN-Rec Shade	EA	\$ 6,856.00	3%	\$ 6,650.32
STI062	41	RD244008IN 8' IN-Rec Shade	EA	\$ 6,961.00	3%	\$ 6,752.17
STI063	41	RD283008IN 8' IN-Rec Shade	EA	\$ 6,428.00	3%	\$ 6,235.16
STI064	41	RD283408IN 8' IN-Rec Shade	EA	\$ 7,253.00	3%	\$ 7,035.41
STI065	41	RD283808IN 8' IN-Rec Shade	EA	\$ 7,853.00	3%	\$ 7,617.41
STI066	41	RD284208IN 8' IN-Rec Shade	EA	\$ 8,058.00	3%	\$ 7,816.26
STI067	41	RD101210IN 10' IN-Rec Shade	EA	\$ 3,142.00	3%	\$ 3,047.74
STI068	41	RD101510IN 10' IN-Rec Shade	EA	\$ 3,258.00	3%	\$ 3,160.26
STI069	41	RD101810IN 10' IN-Rec Shade	EA	\$ 3,372.00	3%	\$ 3,270.84
STI070	41	RD102010IN 10' IN-Rec Shade	EA	\$ 3,773.00	3%	\$ 3,659.81
STI071	41	RD131510IN 10' IN-Rec Shade	EA	\$ 3,332.00	3%	\$ 3,232.04
STI072	41	RD132010IN 10' IN-Rec Shade	EA	\$ 3,858.00	3%	\$ 3,742.26
STI073	41	RD152210IN 10' IN-Rec Shade	EA	\$ 4,534.00	3%	\$ 4,397.98
STI074	41	RD152510IN 10' IN-Rec Shade	EA	\$ 4,657.00	3%	\$ 4,517.29
STI075	41	RD182010IN 10' IN-Rec Shade	EA	\$ 4,538.00	3%	\$ 4,401.86
STI076	41	RD182410IN 10' IN-Rec Shade	EA	\$ 4,772.00	3%	\$ 4,628.84
STI077	41	RD182810IN 10' IN-Rec Shade	EA	\$ 5,206.00	3%	\$ 5,049.82
STI078	41	RD183210IN 10' IN-Rec Shade	EA	\$ 6,043.00	3%	\$ 5,861.71
STI079	41	RD183610IN 10' IN-Rec Shade	EA	\$ 6,308.00	3%	\$ 6,118.76
STI080	41	RD202410IN 10' IN-Rec Shade	EA	\$ 4,997.00	3%	\$ 4,847.09
STI081	41	RD202610IN 10' IN-Rec Shade	EA	\$ 5,088.00	3%	\$ 4,935.36
STI082	41	RD203010IN 10' IN-Rec Shade	EA	\$ 5,935.00	3%	\$ 5,756.95
STI083	41	RD203410IN 10' IN-Rec Shade	EA	\$ 6,514.00	3%	\$ 6,318.58
STI084	41	RD203810IN 10' IN-Rec Shade	EA	\$ 6,704.00	3%	\$ 6,502.88
STI085	41	RD242610IN 10' IN-Rec Shade	EA	\$ 6,034.00	3%	\$ 5,852.98
STI086	41	RD243010IN 10' IN-Rec Shade	EA	\$ 6,347.00	3%	\$ 6,156.59
STI087	41	RD243410IN 10' IN-Rec Shade	EA	\$ 7,115.00	3%	\$ 6,901.55
STI088	41	RD243810IN 10' IN-Rec Shade	EA	\$ 7,771.00	3%	\$ 7,537.87
STI089	41	RD244010IN 10' IN-Rec Shade	EA	\$ 7,772.00	3%	\$ 7,538.84
STI090	41	RD283010IN 10' IN-Rec Shade	EA	\$ 7,344.00	3%	\$ 7,123.68
STI091	41	RD283410IN 10' IN-Rec Shade	EA	\$ 8,168.00	3%	\$ 7,922.96
STI092	41	RD283810IN 10' IN-Rec Shade	EA	\$ 8,258.00	3%	\$ 8,010.26
STI093	41	RD284210IN 10' IN-Rec Shade	EA	\$ 8,564.00	3%	\$ 8,307.08
STI094	41	RD101212IN 12' IN-Rec Shade	EA	\$ 3,339.00	3%	\$ 3,238.83
STI095	41	RD101512IN 12' IN-Rec Shade	EA	\$ 3,453.00	3%	\$ 3,349.41
STI096	41	RD101812IN 12' IN-Rec Shade	EA	\$ 3,567.00	3%	\$ 3,459.99

GAMETIME SHADE STRUCTURES

Part No.	Part Group	Item Description	Unit	Commercial Price	USC Disc't	USC Net Price
STI097	41	RD102012IN 12' IN-Rec Shade	EA	\$ 3,973.00	3%	\$ 3,853.81
STI098	41	RD131512IN 12' IN-Rec Shade	EA	\$ 3,528.00	3%	\$ 3,422.16
STI099	41	RD132012IN 12' IN-Rec Shade	EA	\$ 4,056.00	3%	\$ 3,934.32
STI100	41	RD152212IN 12' IN-Rec Shade	EA	\$ 4,800.00	3%	\$ 4,656.00
STI101	41	RD152512IN 12' IN-Rec Shade	EA	\$ 4,924.00	3%	\$ 4,776.28
STI102	41	RD182012IN 12' IN-Rec Shade	EA	\$ 4,806.00	3%	\$ 4,661.82
STI103	41	RD182412IN 12' IN-Rec Shade	EA	\$ 5,041.00	3%	\$ 4,889.77
STI104	41	RD182812IN 12' IN-Rec Shade	EA	\$ 5,474.00	3%	\$ 5,309.78
STI105	41	RD183212IN 12' IN-Rec Shade	EA	\$ 6,982.00	3%	\$ 6,772.54
STI106	41	RD183612IN 12' IN-Rec Shade	EA	\$ 7,245.00	3%	\$ 7,027.65
STI107	41	RD202412IN 12' IN-Rec Shade	EA	\$ 5,263.00	3%	\$ 5,105.11
STI108	41	RD202612IN 12' IN-Rec Shade	EA	\$ 5,352.00	3%	\$ 5,191.44
STI109	41	RD203012IN 12' IN-Rec Shade	EA	\$ 6,875.00	3%	\$ 6,668.75
STI110	41	RD203412IN 12' IN-Rec Shade	EA	\$ 7,453.00	3%	\$ 7,229.41
STI111	41	RD203812IN 12' IN-Rec Shade	EA	\$ 7,641.00	3%	\$ 7,411.77
STI112	41	RD242612IN 12' IN-Rec Shade	EA	\$ 6,970.00	3%	\$ 6,760.90
STI113	41	RD243012IN 12' IN-Rec Shade	EA	\$ 7,288.00	3%	\$ 7,069.36
STI114	41	RD243412IN 12' IN-Rec Shade	EA	\$ 8,795.00	3%	\$ 8,531.15
STI115	41	RD243812IN 12' IN-Rec Shade	EA	\$ 9,449.00	3%	\$ 9,165.53
STI116	41	RD244012IN 12' IN-Rec Shade	EA	\$ 9,433.00	3%	\$ 9,150.01
STI117	41	RD283012IN 12' IN-Rec Shade	EA	\$ 9,024.00	3%	\$ 8,753.28
STI118	41	RD283412IN 12' IN-Rec Shade	EA	\$ 9,848.00	3%	\$ 9,552.56
STI119	41	RD283812IN 12' IN-Rec Shade	EA	\$ 9,937.00	3%	\$ 9,638.89
STI120	41	RD284212IN 12' IN-Rec Shade	EA	\$ 10,142.00	3%	\$ 9,837.74
STI121	41	SU101008IN 8' IN-SU Shade	EA	\$ 2,444.00	3%	\$ 2,370.68
STI122	41	SU121208IN 8' IN-SU Shade	EA	\$ 2,679.00	3%	\$ 2,598.63
STI123	41	SU141408IN 8' IN-SU Shade	EA	\$ 2,996.00	3%	\$ 2,906.12
STI124	41	SU161608IN 8' IN-SU Shade	EA	\$ 3,615.00	3%	\$ 3,506.55
STI125	41	SU181808IN 8' IN-SU Shade	EA	\$ 3,869.00	3%	\$ 3,752.93
STI126	41	SU202008IN 8' IN-SU Shade	EA	\$ 4,593.00	3%	\$ 4,455.21
STI127	41	SU222208IN 8' IN-SU Shade	EA	\$ 5,808.00	3%	\$ 5,633.76
STI128	41	SU242408IN 8' IN-SU Shade	EA	\$ 7,000.00	3%	\$ 6,790.00
STI129	41	SU101010IN 10' IN-SU Shade	EA	\$ 2,660.00	3%	\$ 2,580.20
STI130	41	SU121210IN 10' IN-SU Shade	EA	\$ 2,703.00	3%	\$ 2,621.91
STI131	41	SU141410IN 10' IN-SU Shade	EA	\$ 3,113.00	3%	\$ 3,019.61
STI132	41	SU161610IN 10' IN-SU Shade	EA	\$ 3,696.00	3%	\$ 3,585.12
STI133	41	SU181810IN 10' IN-SU Shade	EA	\$ 3,947.00	3%	\$ 3,828.59
STI134	41	SU202010IN 10' IN-SU Shade	EA	\$ 4,671.00	3%	\$ 4,530.87
STI135	41	SU222210IN 10' IN-SU Shade	EA	\$ 5,957.00	3%	\$ 5,778.29
STI136	41	SU242410IN 10' IN-SU Shade	EA	\$ 7,121.00	3%	\$ 6,907.37
STI137	41	HD202008IN 8' IN-Hex Shade	EA	\$ 4,722.00	3%	\$ 4,580.34
STI138	41	HD242408IN 8' IN-Hex Shade	EA	\$ 6,253.00	3%	\$ 6,065.41
STI139	41	HD262608IN 8' IN-Hex Shade	EA	\$ 6,666.00	3%	\$ 6,466.02
STI140	41	HD282808IN 8' IN-Hex Shade	EA	\$ 7,551.00	3%	\$ 7,324.47

GAMETIME SHADE STRUCTURES

Part No.	Part Group	Item Description	Unit	Commercial Price	USC Disc't	USC Net Price
STI141	41	HD303008IN 8' IN-Hex Shade	EA	\$ 8,066.00	3%	\$ 7,824.02
STI142	41	HD343408IN 8' IN-Hex Shade	EA	\$ 8,604.00	3%	\$ 8,345.88
STI143	41	HD383808IN 8' IN-Hex Shade	EA	\$ 10,441.00	3%	\$ 10,127.77
STI144	41	HD404008IN 8' IN-Hex Shade	EA	\$ 11,202.00	3%	\$ 10,865.94
STI145	41	HD202010IN 10' IN-Hex Shade	EA	\$ 5,535.00	3%	\$ 5,368.95
STI146	41	HD242410IN 10' IN-Hex Shade	EA	\$ 7,394.00	3%	\$ 7,172.18
STI147	41	HD262610IN 10' IN-Hex Shade	EA	\$ 7,810.00	3%	\$ 7,575.70
STI148	41	HD282810IN 10' IN-Hex Shade	EA	\$ 8,129.00	3%	\$ 7,885.13
STI149	41	HD303010IN 10' IN-Hex Shade	EA	\$ 8,646.00	3%	\$ 8,386.62
STI150	41	HD343410IN 10' IN-Hex Shade	EA	\$ 10,083.00	3%	\$ 9,780.51
STI151	41	HD383810IN 10' IN-Hex Shade	EA	\$ 11,048.00	3%	\$ 10,716.56
STI152	41	HD404010IN 10' IN-Hex Shade	EA	\$ 11,810.00	3%	\$ 11,455.70
STI153	41	HD202012IN 12' IN-Hex Shade	EA	\$ 5,827.00	3%	\$ 5,652.19
STI154	41	HD242412IN 12' IN-Hex Shade	EA	\$ 7,793.00	3%	\$ 7,559.21
STI155	41	HD262612IN 12' IN-Hex Shade	EA	\$ 8,209.00	3%	\$ 7,962.73
STI156	41	HD282812IN 12' IN-Hex Shade	EA	\$ 9,644.00	3%	\$ 9,354.68
STI157	41	HD303012IN 12' IN-Hex Shade	EA	\$ 10,159.00	3%	\$ 9,854.23
STI158	41	HD343412IN 12' IN-Hex Shade	EA	\$ 12,611.00	3%	\$ 12,232.67
STI159	41	HD383812IN 12' IN-Hex Shade	EA	\$ 13,577.00	3%	\$ 13,169.69
STI160	41	HD404012IN 12' IN-Hex Shade	EA	\$ 14,341.00	3%	\$ 13,910.77
STI161	41	HU101008IN 8' IN-H1U Shade	EA	\$ 2,353.00	3%	\$ 2,282.41
STI162	41	HU121208IN 8' IN-H1U Shade	EA	\$ 2,643.00	3%	\$ 2,563.71
STI163	41	HU141408IN 8' IN-H1U Shade	EA	\$ 2,791.00	3%	\$ 2,707.27
STI164	41	HU161608IN 8' IN-H1U Shade	EA	\$ 2,995.00	3%	\$ 2,905.15
STI165	41	HU181808IN 8' IN-H1U Shade	EA	\$ 3,836.00	3%	\$ 3,720.92
STI166	41	HU202008IN 8' IN-H1U Shade	EA	\$ 4,857.00	3%	\$ 4,711.29
STI167	41	HU222208IN 8' IN-H1U Shade	EA	\$ 5,389.00	3%	\$ 5,227.33
STI168	41	HU242408IN 8' IN-H1U Shade	EA	\$ 5,795.00	3%	\$ 5,621.15
STI169	41	HU252508IN 8' IN-H1U Shade	EA	\$ 6,823.00	3%	\$ 6,618.31
STI170	41	HU272708IN 8' IN-H1U Shade	EA	\$ 7,266.00	3%	\$ 7,048.02
STI171	41	HU101010IN 10' IN-H1U Shade	EA	\$ 2,484.00	3%	\$ 2,409.48
STI172	41	HU121210IN 10' IN-H1U Shade	EA	\$ 2,680.00	3%	\$ 2,599.60
STI173	41	HU141410IN 10' IN-H1U Shade	EA	\$ 2,941.00	3%	\$ 2,852.77
STI174	41	HU161610IN 10' IN-H1U Shade	EA	\$ 3,211.00	3%	\$ 3,114.67
STI175	41	HU181810IN 10' IN-H1U Shade	EA	\$ 3,901.00	3%	\$ 3,783.97
STI176	41	HU202010IN 10' IN-H1U Shade	EA	\$ 5,251.00	3%	\$ 5,093.47
STI177	41	HU222210IN 10' IN-H1U Shade	EA	\$ 5,510.00	3%	\$ 5,344.70
STI178	41	HU242410IN 10' IN-H1U Shade	EA	\$ 5,946.00	3%	\$ 5,767.62
STI179	41	HU252510IN 10' IN-H1U Shade	EA	\$ 7,375.00	3%	\$ 7,153.75
STI180	41	HU272710IN 10' IN-H1U Shade	EA	\$ 7,387.00	3%	\$ 7,165.39
STI181	41	RU161208IN 8' IN-R2U Shade	EA	\$ 3,146.00	3%	\$ 3,051.62
STI182	41	RU181208IN 8' IN-R2U Shade	EA	\$ 3,768.00	3%	\$ 3,654.96
STI183	41	RU201008IN 8' IN-R2U Shade	EA	\$ 3,799.00	3%	\$ 3,685.03
STI184	41	RU201208IN 8' IN-R2U Shade	EA	\$ 3,808.00	3%	\$ 3,693.76

GAMETIME SHADE STRUCTURES

Part No.	Part Group	Item Description	Unit	Commercial Price	USC Disc't	USC Net Price
STI185	41	RU201408IN 8' IN-R2U Shade	EA	\$ 3,904.00	3%	\$ 3,786.88
STI186	41	RU241408IN 8' IN-R2U Shade	EA	\$ 4,256.00	3%	\$ 4,128.32
STI187	41	RU161210IN 10' IN-R2U Shade	EA	\$ 3,492.00	3%	\$ 3,387.24
STI188	41	RU181210IN 10' IN-R2U Shade	EA	\$ 3,878.00	3%	\$ 3,761.66
STI189	41	RU201010IN 10' IN-R2U Shade	EA	\$ 3,925.00	3%	\$ 3,807.25
STI190	41	RU201210IN 10' IN-R2U Shade	EA	\$ 4,213.00	3%	\$ 4,086.61
STI191	41	RU201410IN 10' IN-R2U Shade	EA	\$ 4,306.00	3%	\$ 4,176.82
STI192	41	RU241410IN 10' IN-R2U Shade	EA	\$ 4,384.00	3%	\$ 4,252.48
STI193	41	CU080808IN 8' IN-CTU Shade	EA	\$ 2,834.00	3%	\$ 2,748.98
STI194	41	CU101008IN 8' IN-CTU Shade	EA	\$ 2,967.00	3%	\$ 2,877.99
STI195	41	CU121208IN 8' IN-CTU Shade	EA	\$ 3,212.00	3%	\$ 3,115.64
STI196	41	CU141408IN 8' IN-CTU Shade	EA	\$ 3,520.00	3%	\$ 3,414.40
STI197	41	CU151508IN 8' IN-CTU Shade	EA	\$ 3,701.00	3%	\$ 3,589.97
STI198	41	CU161608IN 8' IN-CTU Shade	EA	\$ 3,709.00	3%	\$ 3,597.73
STI199	41	CU181808IN 8' IN-CTU Shade	EA	\$ 4,305.00	3%	\$ 4,175.85
STI200	41	CU202008IN 8' IN-CTU Shade	EA	\$ 4,758.00	3%	\$ 4,615.26
STI201	41	CU080810IN 10' IN-CTU Shade	EA	\$ 2,863.00	3%	\$ 2,777.11
STI202	41	CU101010IN 10' IN-CTU Shade	EA	\$ 3,009.00	3%	\$ 2,918.73
STI203	41	CU121210IN 10' IN-CTU Shade	EA	\$ 3,266.00	3%	\$ 3,168.02
STI204	41	CU141410IN 10' IN-CTU Shade	EA	\$ 3,586.00	3%	\$ 3,478.42
STI205	41	CU151510IN 10' IN-CTU Shade	EA	\$ 3,761.00	3%	\$ 3,648.17
STI206	41	CU161610IN 10' IN-CTU Shade	EA	\$ 3,914.00	3%	\$ 3,796.58
STI207	41	CU181810IN 10' IN-CTU Shade	EA	\$ 4,409.00	3%	\$ 4,276.73
STI208	41	CU202010IN 10' IN-CTU Shade	EA	\$ 4,901.00	3%	\$ 4,753.97
STI209	41	CU080812IN 12' IN-CTU Shade	EA	\$ 2,996.00	3%	\$ 2,906.12
STI210	41	CU101012IN 12' IN-CTU Shade	EA	\$ 3,146.00	3%	\$ 3,051.62
STI211	41	CU121212IN 12' IN-CTU Shade	EA	\$ 3,393.00	3%	\$ 3,291.21
STI212	41	CU141412IN 12' IN-CTU Shade	EA	\$ 3,652.00	3%	\$ 3,542.44
STI213	41	CU151512IN 12' IN-CTU Shade	EA	\$ 3,989.00	3%	\$ 3,869.33
STI214	41	CU161612IN 12' IN-CTU Shade	EA	\$ 3,993.00	3%	\$ 3,873.21
STI215	41	CU181812IN 12' IN-CTU Shade	EA	\$ 4,513.00	3%	\$ 4,377.61
STI216	41	CU202012IN 12' IN-CTU Shade	EA	\$ 5,048.00	3%	\$ 4,896.56
STI217	41	RC201809IN 9' IN-CT Shade	EA	\$ 6,411.00	3%	\$ 6,218.67
STI218	41	RC271809IN 9' IN-CT Shade	EA	\$ 6,847.00	3%	\$ 6,641.59
STI219	41	RC201810IN 10' IN-CT Shade	EA	\$ 6,847.00	3%	\$ 6,641.59
STI220	41	RC271810IN 10' IN-CT Shade	EA	\$ 7,009.00	3%	\$ 6,798.73
STI262	41	RD253014IN 14' IN-Rec-H	EA	\$ 8,346.00	3%	\$ 8,095.62
STI263	41	RD303514IN 14' IN-Rec-H	EA	\$ 11,416.00	3%	\$ 11,073.52
STI264	41	RD304014IN 14' IN-Rec-H	EA	\$ 12,922.00	3%	\$ 12,534.34
STI265	41	SD303014IN 14' IN-Sq-H	EA	\$ 9,429.00	3%	\$ 9,146.13
STI266	41	RD253014IN 14' IN-Rec	EA	\$ 8,346.00	3%	\$ 8,095.62
STI267	41	RD303514IN 14' IN-Rec	EA	\$ 11,416.00	3%	\$ 11,073.52
STI268	41	RD304014IN 14' IN-Rec	EA	\$ 12,922.00	3%	\$ 12,534.34
STI269	41	SD303014IN 14' IN-Sq	EA	\$ 9,627.00	3%	\$ 9,338.19

GAMETIME SHADE STRUCTURES

Part No.	Part Group	Item Description	Unit	Commercial Price	USC Disc't	USC Net Price
STM001	41	SD101008SN 8' SM-Sq Shade	EA	\$ 2,976.00	3%	\$ 2,886.72
STM002	41	SD121208SN 8' SM-Sq Shade	EA	\$ 3,112.00	3%	\$ 3,018.64
STM003	41	SD141408SN 8' SM-Sq Shade	EA	\$ 3,247.00	3%	\$ 3,149.59
STM004	41	SD161608SN 8' SM-Sq Shade	EA	\$ 3,718.00	3%	\$ 3,606.46
STM005	41	SD181808SN 8' SM-Sq Shade	EA	\$ 4,013.00	3%	\$ 3,892.61
STM006	41	SD202008SN 8' SM-Sq Shade	EA	\$ 4,369.00	3%	\$ 4,237.93
STM007	41	SD222208SN 8' SM-Sq Shade	EA	\$ 4,520.00	3%	\$ 4,384.40
STM008	41	SD242408SN 8' SM-Sq Shade	EA	\$ 5,849.00	3%	\$ 5,673.53
STM009	41	SD262608SN 8' SM-Sq Shade	EA	\$ 6,434.00	3%	\$ 6,240.98
STM010	41	SD282808SN 8' SM-Sq Shade	EA	\$ 6,611.00	3%	\$ 6,412.67
STM011	41	SD303008SN 8' SM-Sq Shade	EA	\$ 7,194.00	3%	\$ 6,978.18
STM012	41	SD343408SN 8' SM-Sq Shade	EA	\$ 9,748.00	3%	\$ 9,455.56
STM013	41	SD363608SN 8' SM-Sq Shade	EA	\$ 10,186.00	3%	\$ 9,880.42
STM014	41	SD383808SN 8' SM-Sq Shade	EA	\$ 12,080.00	3%	\$ 11,717.60
STM015	41	SD101010SN 10' SM-Sq Shade	EA	\$ 3,351.00	3%	\$ 3,250.47
STM016	41	SD121210SN 10' SM-Sq Shade	EA	\$ 3,489.00	3%	\$ 3,384.33
STM017	41	SD141410SN 10' SM-Sq Shade	EA	\$ 3,624.00	3%	\$ 3,515.28
STM018	41	SD161610SN 10' SM-Sq Shade	EA	\$ 4,096.00	3%	\$ 3,973.12
STM019	41	SD181810SN 10' SM-Sq Shade	EA	\$ 4,800.00	3%	\$ 4,656.00
STM020	41	SD202010SN 10' SM-Sq Shade	EA	\$ 5,152.00	3%	\$ 4,997.44
STM021	41	SD222210SN 10' SM-Sq Shade	EA	\$ 5,302.00	3%	\$ 5,142.94
STM022	41	SD242410SN 10' SM-Sq Shade	EA	\$ 6,287.00	3%	\$ 6,098.39
STM023	41	SD262610SN 10' SM-Sq Shade	EA	\$ 6,868.00	3%	\$ 6,661.96
STM024	41	SD282810SN 10' SM-Sq Shade	EA	\$ 7,049.00	3%	\$ 6,837.53
STM025	41	SD303010SN 10' SM-Sq Shade	EA	\$ 8,384.00	3%	\$ 8,132.48
STM026	41	SD343410SN 10' SM-Sq Shade	EA	\$ 10,167.00	3%	\$ 9,861.99
STM027	41	SD363610SN 10' SM-Sq Shade	EA	\$ 12,441.00	3%	\$ 12,067.77
STM028	41	SD383810SN 10' SM-Sq Shade	EA	\$ 12,672.00	3%	\$ 12,291.84
STM029	41	SD161612SN 12' SM-Sq Shade	EA	\$ 4,299.00	3%	\$ 4,170.03
STM030	41	SD181812SN 12' SM-Sq Shade	EA	\$ 5,073.00	3%	\$ 4,920.81
STM031	41	SD202012SN 12' SM-Sq Shade	EA	\$ 5,427.00	3%	\$ 5,264.19
STM032	41	SD222212SN 12' SM-Sq Shade	EA	\$ 5,577.00	3%	\$ 5,409.69
STM033	41	SD242412SN 12' SM-Sq Shade	EA	\$ 7,498.00	3%	\$ 7,273.06
STM034	41	SD262612SN 12' SM-Sq Shade	EA	\$ 8,080.00	3%	\$ 7,837.60
STM035	41	SD282812SN 12' SM-Sq Shade	EA	\$ 8,259.00	3%	\$ 8,011.23
STM036	41	SD303012SN 12' SM-Sq Shade	EA	\$ 10,763.00	3%	\$ 10,440.11
STM037	41	SD343412SN 12' SM-Sq Shade	EA	\$ 12,701.00	3%	\$ 12,319.97
STM038	41	SD363612SN 12' SM-Sq Shade	EA	\$ 13,140.00	3%	\$ 12,745.80
STM039	41	SD383812SN 12' SM-Sq Shade	EA	\$ 14,140.00	3%	\$ 13,715.80
STM040	41	RD101208SN 8' SM-Rec Shade	EA	\$ 3,060.00	3%	\$ 2,968.20
STM041	41	RD101508SN 8' SM-Rec Shade	EA	\$ 3,177.00	3%	\$ 3,081.69
STM042	41	RD101808SN 8' SM-Rec Shade	EA	\$ 3,295.00	3%	\$ 3,196.15
STM043	41	RD102008SN 8' SM-Rec Shade	EA	\$ 3,712.00	3%	\$ 3,600.64
STM044	41	RD131508SN 8' SM-Rec Shade	EA	\$ 3,258.00	3%	\$ 3,160.26

GAMETIME SHADE STRUCTURES

Part No.	Part Group	Item Description	Unit	Commercial Price	USC Disc't	USC Net Price
STM045	41	RD132008SN 8' SM-Rec Shade	EA	\$ 3,800.00	3%	\$ 3,686.00
STM046	41	RD152208SN 8' SM-Rec Shade	EA	\$ 4,085.00	3%	\$ 3,962.45
STM047	41	RD152508SN 8' SM-Rec Shade	EA	\$ 4,216.00	3%	\$ 4,089.52
STM048	41	RD182008SN 8' SM-Rec Shade	EA	\$ 4,096.00	3%	\$ 3,973.12
STM049	41	RD182408SN 8' SM-Rec Shade	EA	\$ 4,338.00	3%	\$ 4,207.86
STM050	41	RD182808SN 8' SM-Rec Shade	EA	\$ 4,783.00	3%	\$ 4,639.51
STM051	41	RD183208SN 8' SM-Rec Shade	EA	\$ 5,960.00	3%	\$ 5,781.20
STM052	41	RD183608SN 8' SM-Rec Shade	EA	\$ 6,236.00	3%	\$ 6,048.92
STM053	41	RD202408SN 8' SM-Rec Shade	EA	\$ 4,565.00	3%	\$ 4,428.05
STM054	41	RD202608SN 8' SM-Rec Shade	EA	\$ 4,657.00	3%	\$ 4,517.29
STM055	41	RD203008SN 8' SM-Rec Shade	EA	\$ 5,850.00	3%	\$ 5,674.50
STM056	41	RD203408SN 8' SM-Rec Shade	EA	\$ 6,448.00	3%	\$ 6,254.56
STM057	41	RD203808SN 8' SM-Rec Shade	EA	\$ 6,641.00	3%	\$ 6,441.77
STM058	41	RD242608SN 8' SM-Rec Shade	EA	\$ 5,953.00	3%	\$ 5,774.41
STM059	41	RD243008SN 8' SM-Rec Shade	EA	\$ 6,277.00	3%	\$ 6,088.69
STM060	41	RD243408SN 8' SM-Rec Shade	EA	\$ 6,561.00	3%	\$ 6,364.17
STM061	41	RD243808SN 8' SM-Rec Shade	EA	\$ 7,236.00	3%	\$ 7,018.92
STM062	41	RD244008SN 8' SM-Rec Shade	EA	\$ 7,344.00	3%	\$ 7,123.68
STM063	41	RD283008SN 8' SM-Rec Shade	EA	\$ 6,797.00	3%	\$ 6,593.09
STM064	41	RD283408SN 8' SM-Rec Shade	EA	\$ 7,633.00	3%	\$ 7,404.01
STM065	41	RD283808SN 8' SM-Rec Shade	EA	\$ 8,492.00	3%	\$ 8,237.24
STM066	41	RD284208SN 8' SM-Rec Shade	EA	\$ 8,706.00	3%	\$ 8,444.82
STM067	41	RD101210SN 10' SM-Rec Shade	EA	\$ 3,439.00	3%	\$ 3,335.83
STM068	41	RD101510SN 10' SM-Rec Shade	EA	\$ 3,555.00	3%	\$ 3,448.35
STM069	41	RD101810SN 10' SM-Rec Shade	EA	\$ 3,673.00	3%	\$ 3,562.81
STM070	41	RD102010SN 10' SM-Rec Shade	EA	\$ 4,092.00	3%	\$ 3,969.24
STM071	41	RD131510SN 10' SM-Rec Shade	EA	\$ 3,635.00	3%	\$ 3,525.95
STM072	41	RD132010SN 10' SM-Rec Shade	EA	\$ 4,178.00	3%	\$ 4,052.66
STM073	41	RD152210SN 10' SM-Rec Shade	EA	\$ 4,871.00	3%	\$ 4,724.87
STM074	41	RD152510SN 10' SM-Rec Shade	EA	\$ 5,002.00	3%	\$ 4,851.94
STM075	41	RD182010SN 10' SM-Rec Shade	EA	\$ 4,881.00	3%	\$ 4,734.57
STM076	41	RD182410SN 10' SM-Rec Shade	EA	\$ 5,121.00	3%	\$ 4,967.37
STM077	41	RD182810SN 10' SM-Rec Shade	EA	\$ 5,563.00	3%	\$ 5,396.11
STM078	41	RD183210SN 10' SM-Rec Shade	EA	\$ 6,399.00	3%	\$ 6,207.03
STM079	41	RD183610SN 10' SM-Rec Shade	EA	\$ 6,672.00	3%	\$ 6,471.84
STM080	41	RD202410SN 10' SM-Rec Shade	EA	\$ 5,351.00	3%	\$ 5,190.47
STM081	41	RD202610SN 10' SM-Rec Shade	EA	\$ 5,442.00	3%	\$ 5,278.74
STM082	41	RD203010SN 10' SM-Rec Shade	EA	\$ 6,288.00	3%	\$ 6,099.36
STM083	41	RD203410SN 10' SM-Rec Shade	EA	\$ 6,885.00	3%	\$ 6,678.45
STM084	41	RD203810SN 10' SM-Rec Shade	EA	\$ 7,081.00	3%	\$ 6,868.57
STM085	41	RD242610SN 10' SM-Rec Shade	EA	\$ 6,389.00	3%	\$ 6,197.33
STM086	41	RD243010SN 10' SM-Rec Shade	EA	\$ 6,714.00	3%	\$ 6,512.58
STM087	41	RD243410SN 10' SM-Rec Shade	EA	\$ 7,751.00	3%	\$ 7,518.47
STM088	41	RD243810SN 10' SM-Rec Shade	EA	\$ 8,425.00	3%	\$ 8,172.25

GAMETIME SHADE STRUCTURES

Part No.	Part Group	Item Description	Unit	Commercial Price	USC Disc't	USC Net Price
STM089	41	RD244010SN 10' SM-Rec Shade	EA	\$ 8,426.00	3%	\$ 8,173.22
STM090	41	RD283010SN 10' SM-Rec Shade	EA	\$ 7,985.00	3%	\$ 7,745.45
STM091	41	RD283410SN 10' SM-Rec Shade	EA	\$ 8,821.00	3%	\$ 8,556.37
STM092	41	RD283810SN 10' SM-Rec Shade	EA	\$ 8,913.00	3%	\$ 8,645.61
STM093	41	RD284210SN 10' SM-Rec Shade	EA	\$ 9,228.00	3%	\$ 8,951.16
STM094	41	RD101212SN 12' SM-Rec Shade	EA	\$ 3,641.00	3%	\$ 3,531.77
STM095	41	RD101512SN 12' SM-Rec Shade	EA	\$ 3,760.00	3%	\$ 3,647.20
STM096	41	RD101812SN 12' SM-Rec Shade	EA	\$ 3,878.00	3%	\$ 3,761.66
STM097	41	RD102012SN 12' SM-Rec Shade	EA	\$ 4,295.00	3%	\$ 4,166.15
STM098	41	RD131512SN 12' SM-Rec Shade	EA	\$ 3,838.00	3%	\$ 3,722.86
STM099	41	RD132012SN 12' SM-Rec Shade	EA	\$ 4,378.00	3%	\$ 4,246.66
STM100	41	RD152212SN 12' SM-Rec Shade	EA	\$ 5,147.00	3%	\$ 4,992.59
STM101	41	RD152512SN 12' SM-Rec Shade	EA	\$ 5,276.00	3%	\$ 5,117.72
STM102	41	RD182012SN 12' SM-Rec Shade	EA	\$ 5,154.00	3%	\$ 4,999.38
STM103	41	RD182412SN 12' SM-Rec Shade	EA	\$ 5,395.00	3%	\$ 5,233.15
STM104	41	RD182812SN 12' SM-Rec Shade	EA	\$ 5,840.00	3%	\$ 5,664.80
STM105	41	RD183212SN 12' SM-Rec Shade	EA	\$ 7,614.00	3%	\$ 7,385.58
STM106	41	RD183612SN 12' SM-Rec Shade	EA	\$ 7,885.00	3%	\$ 7,648.45
STM107	41	RD202412SN 12' SM-Rec Shade	EA	\$ 5,623.00	3%	\$ 5,454.31
STM108	41	RD202612SN 12' SM-Rec Shade	EA	\$ 5,716.00	3%	\$ 5,544.52
STM109	41	RD203012SN 12' SM-Rec Shade	EA	\$ 7,500.00	3%	\$ 7,275.00
STM110	41	RD203412SN 12' SM-Rec Shade	EA	\$ 8,098.00	3%	\$ 7,855.06
STM111	41	RD203812SN 12' SM-Rec Shade	EA	\$ 8,293.00	3%	\$ 8,044.21
STM112	41	RD242612SN 12' SM-Rec Shade	EA	\$ 7,604.00	3%	\$ 7,375.88
STM113	41	RD243012SN 12' SM-Rec Shade	EA	\$ 7,926.00	3%	\$ 7,688.22
STM114	41	RD243412SN 12' SM-Rec Shade	EA	\$ 10,130.00	3%	\$ 9,826.10
STM115	41	RD243812SN 12' SM-Rec Shade	EA	\$ 10,806.00	3%	\$ 10,481.82
STM116	41	RD244012SN 12' SM-Rec Shade	EA	\$ 10,788.00	3%	\$ 10,464.36
STM117	41	RD283012SN 12' SM-Rec Shade	EA	\$ 10,366.00	3%	\$ 10,055.02
STM118	41	RD283412SN 12' SM-Rec Shade	EA	\$ 11,202.00	3%	\$ 10,865.94
STM119	41	RD283812SN 12' SM-Rec Shade	EA	\$ 11,294.00	3%	\$ 10,955.18
STM120	41	RD284212SN 12' SM-Rec Shade	EA	\$ 11,503.00	3%	\$ 11,157.91
STM121	41	SU101008SN 8' SM-SU Shade	EA	\$ 2,569.00	3%	\$ 2,491.93
STM122	41	SU121208SN 8' SM-SU Shade	EA	\$ 2,810.00	3%	\$ 2,725.70
STM123	41	SU141408SN 8' SM-SU Shade	EA	\$ 3,138.00	3%	\$ 3,043.86
STM124	41	SU161608SN 8' SM-SU Shade	EA	\$ 3,768.00	3%	\$ 3,654.96
STM125	41	SU181808SN 8' SM-SU Shade	EA	\$ 4,092.00	3%	\$ 3,969.24
STM126	41	SU202008SN 8' SM-SU Shade	EA	\$ 4,837.00	3%	\$ 4,691.89
STM127	41	SU222208SN 8' SM-SU Shade	EA	\$ 6,250.00	3%	\$ 6,062.50
STM128	41	SU242408SN 8' SM-SU Shade	EA	\$ 7,477.00	3%	\$ 7,252.69
STM129	41	SU101010SN 10' SM-SU Shade	EA	\$ 2,791.00	3%	\$ 2,707.27
STM130	41	SU121210SN 10' SM-SU Shade	EA	\$ 2,835.00	3%	\$ 2,749.95
STM131	41	SU141410SN 10' SM-SU Shade	EA	\$ 3,259.00	3%	\$ 3,161.23
STM132	41	SU161610SN 10' SM-SU Shade	EA	\$ 3,850.00	3%	\$ 3,734.50

GAMETIME SHADE STRUCTURES

Part No.	Part Group	Item Description	Unit	Commercial Price	USC Disc't	USC Net Price
STM133	41	SU181810SN 10' SM-SU Shade	EA	\$ 4,169.00	3%	\$ 4,043.93
STM134	41	SU202010SN 10' SM-SU Shade	EA	\$ 4,919.00	3%	\$ 4,771.43
STM135	41	SU222210SN 10' SM-SU Shade	EA	\$ 6,406.00	3%	\$ 6,213.82
STM136	41	SU242410SN 10' SM-SU Shade	EA	\$ 7,598.00	3%	\$ 7,370.06
STM137	41	HD202008SN 8' SM-Hx Shade	EA	\$ 5,412.00	3%	\$ 5,249.64
STM138	41	HD242408SN 8' SM-Hx Shade	EA	\$ 6,746.00	3%	\$ 6,543.62
STM139	41	HD262608SN 8' SM-Hx Shade	EA	\$ 7,171.00	3%	\$ 6,955.87
STM140	41	HD282808SN 8' SM-Hx Shade	EA	\$ 8,080.00	3%	\$ 7,837.60
STM141	41	HD303008SN 8' SM-Hx Shade	EA	\$ 8,612.00	3%	\$ 8,353.64
STM142	41	HD343408SN 8' SM-Hx Shade	EA	\$ 9,166.00	3%	\$ 8,891.02
STM143	41	HD383808SN 8' SM-Hx Shade	EA	\$ 11,059.00	3%	\$ 10,727.23
STM144	41	HD404008SN 8' SM-Hx Shade	EA	\$ 11,802.00	3%	\$ 11,447.94
STM145	41	HD202010SN 10' SM-Hx Shade	EA	\$ 6,008.00	3%	\$ 5,827.76
STM146	41	HD242410SN 10' SM-Hx Shade	EA	\$ 7,920.00	3%	\$ 7,682.40
STM147	41	HD262610SN 10' SM-Hx Shade	EA	\$ 8,349.00	3%	\$ 8,098.53
STM148	41	HD282810SN 10' SM-Hx Shade	EA	\$ 8,678.00	3%	\$ 8,417.66
STM149	41	HD303010SN 10' SM-Hx Shade	EA	\$ 9,209.00	3%	\$ 8,932.73
STM150	41	HD343410SN 10' SM-Hx Shade	EA	\$ 10,652.00	3%	\$ 10,332.44
STM151	41	HD383810SN 10' SM-Hx Shade	EA	\$ 11,645.00	3%	\$ 11,295.65
STM152	41	HD404010SN 10' SM-Hx Shade	EA	\$ 12,796.00	3%	\$ 12,412.12
STM153	41	HD202012SN 12' SM-Hx Shade	EA	\$ 6,309.00	3%	\$ 6,119.73
STM154	41	HD242412SN 12' SM-Hx Shade	EA	\$ 8,331.00	3%	\$ 8,081.07
STM155	41	HD262612SN 12' SM-Hx Shade	EA	\$ 8,759.00	3%	\$ 8,496.23
STM156	41	HD282812SN 12' SM-Hx Shade	EA	\$ 10,240.00	3%	\$ 9,932.80
STM157	41	HD303012SN 12' SM-Hx Shade	EA	\$ 10,767.00	3%	\$ 10,443.99
STM158	41	HD343412SN 12' SM-Hx Shade	EA	\$ 13,621.00	3%	\$ 13,212.37
STM159	41	HD383812SN 12' SM-Hx Shade	EA	\$ 14,615.00	3%	\$ 14,176.55
STM160	41	HD404012SN 12' SM-Hx Shade	EA	\$ 16,377.00	3%	\$ 15,885.69
STM161	41	HU101008SN 8' SM-H1U Shade	EA	\$ 2,514.00	3%	\$ 2,438.58
STM162	41	HU121208SN 8' SM-H1U Shade	EA	\$ 2,774.00	3%	\$ 2,690.78
STM163	41	HU141408SN 8' SM-H1U Shade	EA	\$ 2,925.00	3%	\$ 2,837.25
STM164	41	HU161608SN 8' SM-H1U Shade	EA	\$ 3,134.00	3%	\$ 3,039.98
STM165	41	HU181808SN 8' SM-H1U Shade	EA	\$ 3,993.00	3%	\$ 3,873.21
STM166	41	HU202008SN 8' SM-H1U Shade	EA	\$ 5,107.00	3%	\$ 4,953.79
STM167	41	HU222208SN 8' SM-H1U Shade	EA	\$ 5,821.00	3%	\$ 5,646.37
STM168	41	HU242408SN 8' SM-H1U Shade	EA	\$ 6,239.00	3%	\$ 6,051.83
STM169	41	HU252508SN 8' SM-H1U Shade	EA	\$ 7,297.00	3%	\$ 7,078.09
STM170	41	HU272708SN 8' SM-H1U Shade	EA	\$ 7,814.00	3%	\$ 7,579.58
STM171	41	HU101010SN 10' SM-H1U Shade	EA	\$ 2,610.00	3%	\$ 2,531.70
STM172	41	HU121210SN 10' SM-H1U Shade	EA	\$ 2,812.00	3%	\$ 2,727.64
STM173	41	HU141410SN 10' SM-H1U Shade	EA	\$ 3,080.00	3%	\$ 2,987.60
STM174	41	HU161610SN 10' SM-H1U Shade	EA	\$ 3,349.00	3%	\$ 3,248.53
STM175	41	HU181810SN 10' SM-H1U Shade	EA	\$ 4,063.00	3%	\$ 3,941.11
STM176	41	HU202010SN 10' SM-H1U Shade	EA	\$ 5,675.00	3%	\$ 5,504.75

GAMETIME SHADE STRUCTURES

Part No.	Part Group	Item Description	Unit	Commercial Price	USC Disc	USC Net Price
STM177	41	HU222210SN 10' SM-H1U Shade	EA	\$ 5,942.00	3%	\$ 5,763.74
STM178	41	HU242410SN 10' SM-H1U Shade	EA	\$ 6,393.00	3%	\$ 6,201.21
STM179	41	HU252510SN 10' SM-H1U Shade	EA	\$ 7,928.00	3%	\$ 7,690.16
STM180	41	HU272710SN 10' SM-H1U Shade	EA	\$ 7,936.00	3%	\$ 7,697.92
STM181	41	RU161208SN 8' SM-R2U Shade	EA	\$ 3,344.00	3%	\$ 3,243.68
STM182	41	RU181208SN 8' SM-R2U Shade	EA	\$ 3,980.00	3%	\$ 3,860.60
STM183	41	RU201008SN 8' SM-R2U Shade	EA	\$ 4,013.00	3%	\$ 3,892.61
STM184	41	RU201208SN 8' SM-R2U Shade	EA	\$ 4,025.00	3%	\$ 3,904.25
STM185	41	RU201408SN 8' SM-R2U Shade	EA	\$ 4,123.00	3%	\$ 3,999.31
STM186	41	RU241408SN 8' SM-R2U Shade	EA	\$ 4,488.00	3%	\$ 4,353.36
STM187	41	RU161210SN 10' SM-R2U Shade	EA	\$ 3,699.00	3%	\$ 3,588.03
STM188	41	RU181210SN 10' SM-R2U Shade	EA	\$ 4,096.00	3%	\$ 3,973.12
STM189	41	RU201010SN 10' SM-R2U Shade	EA	\$ 4,145.00	3%	\$ 4,020.65
STM190	41	RU201210SN 10' SM-R2U Shade	EA	\$ 4,429.00	3%	\$ 4,296.13
STM191	41	RU201410SN 10' SM-R2U Shade	EA	\$ 4,524.00	3%	\$ 4,388.28
STM192	41	RU241410SN 10' SM-R2U Shade	EA	\$ 4,604.00	3%	\$ 4,465.88
STM193	41	CU080808SN 8' SM-CTU Shade	EA	\$ 2,951.00	3%	\$ 2,862.47
STM194	41	CU101008SN 8' SM-CTU Shade	EA	\$ 3,393.00	3%	\$ 3,291.21
STM195	41	CU121208SN 8' SM-CTU Shade	EA	\$ 3,639.00	3%	\$ 3,529.83
STM196	41	CU141408SN 8' SM-CTU Shade	EA	\$ 4,017.00	3%	\$ 3,896.49
STM197	41	CU151508SN 8' SM-CTU Shade	EA	\$ 3,842.00	3%	\$ 3,726.74
STM198	41	CU161608SN 8' SM-CTU Shade	EA	\$ 4,206.00	3%	\$ 4,079.82
STM199	41	CU181808SN 8' SM-CTU Shade	EA	\$ 4,405.00	3%	\$ 4,272.85
STM200	41	CU202008SN 8' SM-CTU Shade	EA	\$ 4,844.00	3%	\$ 4,698.68
STM201	41	CU080810SN 10' SM-CTU Shade	EA	\$ 2,980.00	3%	\$ 2,890.60
STM202	41	CU101010SN 10' SM-CTU Shade	EA	\$ 3,106.00	3%	\$ 3,012.82
STM203	41	CU121210SN 10' SM-CTU Shade	EA	\$ 3,413.00	3%	\$ 3,310.61
STM204	41	CU141410SN 10' SM-CTU Shade	EA	\$ 3,720.00	3%	\$ 3,608.40
STM205	41	CU151510SN 10' SM-CTU Shade	EA	\$ 3,903.00	3%	\$ 3,785.91
STM206	41	CU161610SN 10' SM-CTU Shade	EA	\$ 4,020.00	3%	\$ 3,899.40
STM207	41	CU181810SN 10' SM-CTU Shade	EA	\$ 4,509.00	3%	\$ 4,373.73
STM208	41	CU202010SN 10' SM-CTU Shade	EA	\$ 4,988.00	3%	\$ 4,838.36
STM209	41	CU080812SN 12' SM-CTU Shade	EA	\$ 3,094.00	3%	\$ 3,001.18
STM210	41	CU101012SN 12' SM-CTU Shade	EA	\$ 3,222.00	3%	\$ 3,125.34
STM211	41	CU121212SN 12' SM-CTU Shade	EA	\$ 3,526.00	3%	\$ 3,420.22
STM212	41	CU141412SN 12' SM-CTU Shade	EA	\$ 3,786.00	3%	\$ 3,672.42
STM213	41	CU151512SN 12' SM-CTU Shade	EA	\$ 4,096.00	3%	\$ 3,973.12
STM214	41	CU161612SN 12' SM-CTU Shade	EA	\$ 4,105.00	3%	\$ 3,981.85
STM215	41	CU181812SN 12' SM-CTU Shade	EA	\$ 4,614.00	3%	\$ 4,475.58
STM216	41	CU202012SN 12' SM-CTU Shade	EA	\$ 5,134.00	3%	\$ 4,979.98
STM217	41	RC201809SN 9' SM-CT Shade	EA	\$ 6,346.00	3%	\$ 6,155.62
STM218	41	RC271809SN 9' SM-CT Shade	EA	\$ 6,748.00	3%	\$ 6,545.56
STM219	41	RC201810SN 10' SM-CT Shade	EA	\$ 6,748.00	3%	\$ 6,545.56
STM220	41	RC271810SN 10' SM-CT Shade	EA	\$ 6,907.00	3%	\$ 6,699.79

GAMETIME SHADE STRUCTURES

Part No.	Part Group	Item Description	Unit	Commercial Price	USC Disc	USC Net Price
STM221	41	RD253014SN 14' SM-Rec	EA	\$ 8,311.00	3%	\$ 8,061.67
STM222	41	RD303514SN 14' SM-Rec	EA	\$ 11,657.00	3%	\$ 11,307.29
STM223	41	RD304014SN 14' SM-Rec	EA	\$ 13,163.00	3%	\$ 12,768.11
STM224	41	RD456014SN 14' SM-Rec	EA	\$ 47,274.00	3%	\$ 45,855.78
STM225	41	SD303014SN 14' SM-Sq	EA	\$ 10,192.00	3%	\$ 9,886.24
STM226	41	SD404014SN 14' SM-Sq	EA	\$ 18,655.00	3%	\$ 18,095.35
STM227	41	RD253014SN 14' SM-Rec-H	EA	\$ 8,311.00	3%	\$ 8,061.67
STM228	41	RD303514SN 14' SM-Rec-H	EA	\$ 11,657.00	3%	\$ 11,307.29
STM229	41	RD304014SN 14' SM-Rec-H	EA	\$ 13,163.00	3%	\$ 12,768.11
STM230	41	RD456014SN 14' SM-Rec-H	EA	\$ 47,274.00	3%	\$ 45,855.78
STM231	41	SD303014SN 14' SM-Sq-H	EA	\$ 10,192.00	3%	\$ 9,886.24
STM232	41	SD404014SN 14' SM-Sq-H	EA	\$ 18,655.00	3%	\$ 18,095.35
X13988	45	California Sealed Engineered Drawings	EA	\$ 850.00	0%	\$ 850.00

GTIMPAX 2020 OMNIA ENGINEERED WOOD FIBER NET PRICE LIST

12" Deep EWF - 12 ft. Critical Fall Height	List Price per C.Y.	OMNIA Price per C.Y.	OMNIA Price per C.Y.	S.F. Per Load	Delivery per Full Truck	Delivered Price per S.F.
Alabama	\$ 30.50	\$ 25.01	\$ 1.24	2,025	\$ 1,110.00	\$ 1.78
Arizona	\$ 35.40	\$ 29.03	\$ 1.43	2,025	\$ 920.00	\$ 1.89
Arkansas	\$ 32.20	\$ 26.40	\$ 1.30	2,025	\$ 1,380.00	\$ 1.99
California	\$ 41.40	\$ 33.95	\$ 1.68	2,025	\$ 1,190.00	\$ 2.26
Colorado	\$ 33.30	\$ 27.31	\$ 1.35	2,430	\$ 770.00	\$ 1.67
Connecticut	\$ 35.10	\$ 28.78	\$ 1.42	1,823	\$ 770.00	\$ 1.84
Delaware	\$ 32.20	\$ 26.40	\$ 1.30	2,025	\$ 800.00	\$ 1.70
District of Columbia	\$ 32.20	\$ 26.40	\$ 1.30	2,025	\$ 1,000.00	\$ 1.80
Florida	\$ 41.40	\$ 33.95	\$ 1.68	2,025	\$ 840.00	\$ 2.09
Georgia	\$ 29.90	\$ 24.52	\$ 1.21	2,025	\$ 2,140.00	\$ 2.27
Idaho	\$ 35.10	\$ 28.78	\$ 1.42	2,025	\$ 610.00	\$ 1.72
Illinois	\$ 29.90	\$ 24.52	\$ 1.21	1,620	\$ 730.00	\$ 1.66
Indiana	\$ 24.10	\$ 19.76	\$ 0.98	2,025	\$ 1,220.00	\$ 1.58
Iowa	\$ 29.90	\$ 24.52	\$ 1.21	2,025	\$ 1,680.00	\$ 2.04
Kansas	\$ 29.90	\$ 24.52	\$ 1.21	2,025	\$ 710.00	\$ 1.56
Kentucky	\$ 28.70	\$ 23.53	\$ 1.16	2,025	\$ 1,150.00	\$ 1.73
Louisiana	\$ 52.80	\$ 43.30	\$ 2.14	2,025	\$ 1,070.00	\$ 2.67
Maine	\$ 41.90	\$ 34.36	\$ 1.70	1,823	\$ 840.00	\$ 2.16
Maryland	\$ 29.90	\$ 24.52	\$ 1.21	2,025	\$ 690.00	\$ 1.55
Massachusetts	\$ 41.90	\$ 34.36	\$ 1.70	1,823	\$ 770.00	\$ 2.12
Michigan	\$ 31.00	\$ 25.42	\$ 1.26	2,025	\$ 1,070.00	\$ 1.78
Minnesota	\$ 31.00	\$ 25.42	\$ 1.26	2,025	\$ 1,070.00	\$ 1.78
Mississippi	\$ 32.20	\$ 26.40	\$ 1.30	2,025	\$ 840.00	\$ 1.72
Missouri	\$ 29.90	\$ 24.52	\$ 1.21	2,025	\$ 2,140.00	\$ 2.27
Montana	\$ 34.50	\$ 28.29	\$ 1.40	2,025	\$ 1,600.00	\$ 2.19
Nebraska	\$ 32.20	\$ 26.40	\$ 1.30	2,025	\$ 2,060.00	\$ 2.32
Nevada	\$ 41.40	\$ 33.95	\$ 1.68	2,025	\$ 770.00	\$ 2.06
New Hampshire	\$ 41.90	\$ 34.36	\$ 1.70	1,823	\$ 690.00	\$ 2.08
New Jersey	\$ 33.30	\$ 27.31	\$ 1.35	2,025	\$ 1,680.00	\$ 2.18
New Mexico	\$ 33.30	\$ 27.31	\$ 1.35	2,025	\$ 840.00	\$ 1.76
New York	\$ 33.90	\$ 27.80	\$ 1.37	2,025	\$ 690.00	\$ 1.71
North Carolina	\$ 29.90	\$ 24.52	\$ 1.21	2,025	\$ 1,530.00	\$ 1.97
North Dakota	\$ 36.80	\$ 30.18	\$ 1.49	2,025	\$ 730.00	\$ 1.85
Ohio	\$ 28.70	\$ 23.53	\$ 1.16	2,025	\$ 1,110.00	\$ 1.71
Oklahoma	\$ 32.20	\$ 26.40	\$ 1.30	2,025	\$ 1,070.00	\$ 1.83
Oregon	\$ 33.30	\$ 27.31	\$ 1.35	2,633	\$ 740.00	\$ 1.63
Pennsylvania	\$ 32.80	\$ 26.90	\$ 1.33	2,025	\$ 580.00	\$ 1.61
Rhode Island	\$ 41.90	\$ 34.36	\$ 1.70	1,823	\$ 1,070.00	\$ 2.28
South Carolina	\$ 29.90	\$ 24.52	\$ 1.21	2,025	\$ 1,530.00	\$ 1.97
South Dakota	\$ 33.30	\$ 27.31	\$ 1.35	2,025	\$ 770.00	\$ 1.73
Tennessee	\$ 29.90	\$ 24.52	\$ 1.21	2,025	\$ 1,110.00	\$ 1.76
Texas	\$ 29.90	\$ 24.52	\$ 1.21	2,025	\$ 1,220.00	\$ 1.81
Utah	\$ 32.20	\$ 26.40	\$ 1.30	2,025	\$ 1,150.00	\$ 1.87

GTIMPAX 2020 OMNIA ENGINEERED WOOD FIBER NET PRICE LIST

12" Deep EWF - 12 ft. Critical Fall Height	List Price per C.Y.	OMNIA Price per C.Y.	OMNIA Price per C.Y.	S.F. Per Load	Delivery per Full Truck	Delivered Price per S.F.
Vermont	\$ 41.90	\$ 34.36	\$ 1.70	1,823	\$ 920.00	\$ 2.20
Virginia	\$ 32.20	\$ 26.40	\$ 1.30	2,025	\$ 1,070.00	\$ 1.83
Washington	\$ 33.30	\$ 27.31	\$ 1.35	2,633	\$ 1,110.00	\$ 1.77
West Virginia	\$ 29.90	\$ 24.52	\$ 1.21	1,823	\$ 1,220.00	\$ 1.88
Wisconsin	\$ 29.90	\$ 24.52	\$ 1.21	2,025	\$ 1,680.00	\$ 2.04
Wyoming	\$ 33.30	\$ 27.31	\$ 1.35	2,025	\$ 1,600.00	\$ 2.14

Surfacing Accessories:

Description	Part No.	List Price	Net Price
Geo-Textile Fabric Separation Barrier 1,125 sq.ft. per roll	161291	\$ 330.00	\$ 270.60
Geo-Textile Fabric Separation Barrier 2,250 sq.ft. per roll	161290	\$ 659.00	\$ 540.38
Terraflow Drainage System 150 lin.ft. per roll	161294	\$ 458.00	\$ 375.56
Medium Duty Wear Mat 36"x36"x3/4"	209426	\$ 146.00	\$ 119.72
Heavy Duty Large Wear Mat 44"x48"x1"	161292	\$ 231.00	\$ 189.42

General Notes:

For 8" deep Engineered Wood Fiber Surfacing, multiply pricing times .668.

Site preparation, containment borders and sub-surface materials are specifically excluded.

When ordering Engineered Wood Fiber by the cubic yard (CY), add 20% for compaction.

Pricing per sq. ft. includes a 20% allowance for compaction.

Surfacing Accessories ship separately; pricing does not include delivery charges.

Sites must be accessible for truck-load delivery of materials.

For installation pricing, refer to GameTime Discount and Installation Charges schedule.

GTIMPAX 2020 6" RECYCLED SHREDDED RUBBER SAFETY SURFACING

12 ft. Critical Height Rating	List Price Per Truck Load	List Price Per Sq. Ft.	USC Price Per Truck Load	USC Price Per Sq. Ft.
Alabama	\$ 23,328.00	\$ 7.29	\$ 19,136.00	\$ 5.98
Arizona	\$ 27,488.00	\$ 8.59	\$ 22,528.00	\$ 7.04
Arkansas	\$ 23,168.00	\$ 7.24	\$ 19,008.00	\$ 5.94
California	\$ 28,256.00	\$ 8.83	\$ 23,168.00	\$ 7.24
Colorado	\$ 23,616.00	\$ 7.38	\$ 19,360.00	\$ 6.05
Connecticut	\$ 25,728.00	\$ 8.04	\$ 21,088.00	\$ 6.59
Delaware	\$ 25,120.00	\$ 7.85	\$ 20,608.00	\$ 6.44
District of Columbia	\$ 24,928.00	\$ 7.79	\$ 20,448.00	\$ 6.39
Florida	\$ 25,920.00	\$ 8.10	\$ 21,248.00	\$ 6.64
Georgia	\$ 23,648.00	\$ 7.39	\$ 19,392.00	\$ 6.06
Idaho	\$ 27,904.00	\$ 8.72	\$ 22,880.00	\$ 7.15
Illinois	\$ 21,440.00	\$ 6.70	\$ 17,568.00	\$ 5.49
Indiana	\$ 22,880.00	\$ 7.15	\$ 18,752.00	\$ 5.86
Iowa	\$ 23,360.00	\$ 7.30	\$ 19,168.00	\$ 5.99
Kansas	\$ 23,360.00	\$ 7.30	\$ 19,168.00	\$ 5.99
Kentucky	\$ 23,104.00	\$ 7.22	\$ 18,944.00	\$ 5.92
Louisiana	\$ 24,640.00	\$ 7.70	\$ 20,192.00	\$ 6.31
Maine	\$ 27,264.00	\$ 8.52	\$ 22,368.00	\$ 6.99
Maryland	\$ 24,288.00	\$ 7.59	\$ 19,904.00	\$ 6.22
Massachusetts	\$ 26,144.00	\$ 8.17	\$ 21,440.00	\$ 6.70
Michigan	\$ 23,808.00	\$ 7.44	\$ 19,520.00	\$ 6.10
Minnesota	\$ 24,000.00	\$ 7.50	\$ 19,680.00	\$ 6.15
Mississippi	\$ 23,808.00	\$ 7.44	\$ 19,520.00	\$ 6.10
Missouri	\$ 22,560.00	\$ 7.05	\$ 18,496.00	\$ 5.78
Montana	\$ 27,680.00	\$ 8.65	\$ 22,688.00	\$ 7.09
Nebraska	\$ 24,000.00	\$ 7.50	\$ 19,680.00	\$ 6.15
Nevada	\$ 28,032.00	\$ 8.76	\$ 22,976.00	\$ 7.18
New Hampshire	\$ 26,464.00	\$ 8.27	\$ 21,696.00	\$ 6.78
New Jersey	\$ 25,440.00	\$ 7.95	\$ 20,864.00	\$ 6.52
New Mexico	\$ 26,080.00	\$ 8.15	\$ 21,376.00	\$ 6.68
New York	\$ 25,440.00	\$ 7.95	\$ 20,864.00	\$ 6.52
North Carolina	\$ 24,288.00	\$ 7.59	\$ 19,904.00	\$ 6.22
North Dakota	\$ 25,632.00	\$ 8.01	\$ 21,024.00	\$ 6.57
Ohio	\$ 22,752.00	\$ 7.11	\$ 18,656.00	\$ 5.83

GTIMPAX 2020 6" RECYCLED SHREDDED RUBBER SAFETY SURFACING

12 ft. Critical Height Rating	List Price Per Truck Load	List Price Per Sq. Ft.	USC Price Per Truck Load	USC Price Per Sq. Ft.
Oklahoma	\$ 23,680.00	\$ 7.40	\$ 19,424.00	\$ 6.07
Oregon	\$ 30,176.00	\$ 9.43	\$ 24,736.00	\$ 7.73
Pennsylvania	\$ 24,640.00	\$ 7.70	\$ 20,192.00	\$ 6.31
Rhode Island	\$ 26,272.00	\$ 8.21	\$ 21,536.00	\$ 6.73
South Carolina	\$ 24,480.00	\$ 7.65	\$ 20,064.00	\$ 6.27
South Dakota	\$ 24,416.00	\$ 7.63	\$ 20,032.00	\$ 6.26
Tennessee	\$ 22,688.00	\$ 7.09	\$ 18,592.00	\$ 5.81
Texas	\$ 24,960.00	\$ 7.80	\$ 20,480.00	\$ 6.40
Utah	\$ 27,072.00	\$ 8.46	\$ 22,208.00	\$ 6.94
Vermont	\$ 26,336.00	\$ 8.23	\$ 21,600.00	\$ 6.75
Virginia	\$ 23,872.00	\$ 7.46	\$ 19,584.00	\$ 6.12
Washington	\$ 29,728.00	\$ 9.29	\$ 24,384.00	\$ 7.62
West Virginia	\$ 23,136.00	\$ 7.23	\$ 18,976.00	\$ 5.93
Wisconsin	\$ 23,808.00	\$ 7.44	\$ 19,520.00	\$ 6.10
Wyoming	\$ 25,824.00	\$ 8.07	\$ 21,184.00	\$ 6.62

Surfacing Accessories:

Description	Part No.	Unit	Commercial Price	USC Price
Geo-Textile Cloth (1,125 s.f.)	161291	Per Roll	\$ 341.00	\$ 279.62
Geo-Textile Cloth (2,250 s.f.)	161290	Per Roll	\$ 681.00	\$ 558.42
Terraflow Drainage (150 l.f.)	161294	Per Roll	\$ 473.00	\$ 387.86
Med Duty Wear Mat 36"x36"x3/4"	209426	Each	\$ 151.00	\$ 123.82
Heavy Duty Wear Mat 44"X48"x1"	161292	Each	\$ 239.00	\$ 195.98
4" X 4" x 8 ft Rubber Curbs		Each	\$ 74.00	\$ 60.68

General Notes:

The USC discount is 18% for 6" Recycled loose Shredded Rubber Safety Surfacing.
Pricing based upon full truck load lots of one color per load to a single destination.
Site preparation, containment borders, and sub-surface materials are specifically excluded.
Surfacing Accessories ship separately; pricing does not include delivery charges.
Sites must be accessible for truck-load delivery of materials.
Customer must arrange for mechanical unloading.
For installation pricing, refer to GameTime Discount and Installation Charges schedule.

**GTIMPAX 2020 OMNIA RECYCLED RUBBER TILE SAFETY
SURFACING NET PRICE LIST
6 FOOT CRITICAL FALL HEIGHT RATING**

2 Ft. Square x 2-1/4" or 2-1/2" Thick Recycled Rubber Tiles

Project Location	Black Tiles		Color Tiles		Delivery Charge Per Full Load
	List Price Per Tile	USC Price Per Tile	List Price Per Tile	USC Price Per Tile	
Alabama	\$ 30.83	\$ 25.28	\$ 36.41	\$ 29.85	\$ 1,700.00
Arizona	\$ 31.87	\$ 26.14	\$ 33.61	\$ 27.56	\$ 5,730.00
Arkansas	\$ 31.78	\$ 26.06	\$ 37.53	\$ 30.78	\$ 4,800.00
California	\$ 30.92	\$ 25.35	\$ 32.60	\$ 26.73	\$ 4,020.00
Colorado	\$ 31.87	\$ 26.14	\$ 33.61	\$ 27.56	\$ 5,090.00
Connecticut	\$ 31.78	\$ 26.06	\$ 37.53	\$ 30.78	\$ 1,200.00
Delaware	\$ 31.78	\$ 26.06	\$ 37.53	\$ 30.78	\$ 1,900.00
District of Columbia	\$ 31.78	\$ 26.06	\$ 37.53	\$ 30.78	\$ 800.00
Florida	\$ 30.83	\$ 25.28	\$ 36.41	\$ 29.85	\$ 4,500.00
Georgia	\$ 30.83	\$ 25.28	\$ 36.41	\$ 29.85	\$ 3,200.00
Idaho	\$ 31.87	\$ 26.14	\$ 33.61	\$ 27.56	\$ 2,800.00
Illinois	\$ 30.83	\$ 25.28	\$ 36.41	\$ 29.85	\$ 3,400.00
Indiana	\$ 31.78	\$ 26.06	\$ 37.53	\$ 30.78	\$ 2,400.00
Iowa	\$ 31.78	\$ 26.06	\$ 37.53	\$ 30.78	\$ 4,400.00
Kansas	\$ 31.78	\$ 26.06	\$ 37.53	\$ 30.78	\$ 5,400.00
Kentucky	\$ 31.78	\$ 26.06	\$ 37.53	\$ 30.78	\$ 2,600.00
Louisiana	\$ 31.78	\$ 26.06	\$ 37.53	\$ 30.78	\$ 5,400.00
Maine	\$ 31.78	\$ 26.06	\$ 37.53	\$ 30.78	\$ 2,600.00
Maryland	\$ 30.83	\$ 25.28	\$ 36.41	\$ 29.85	\$ 2,400.00
Massachusetts	\$ 31.78	\$ 26.06	\$ 37.53	\$ 30.78	\$ 1,600.00
Michigan	\$ 31.78	\$ 26.06	\$ 37.53	\$ 30.78	\$ 2,400.00
Minnesota	\$ 31.78	\$ 26.06	\$ 37.53	\$ 30.78	\$ 4,400.00
Mississippi	\$ 31.78	\$ 26.06	\$ 37.53	\$ 30.78	\$ 4,500.00
Missouri	\$ 31.78	\$ 26.06	\$ 37.53	\$ 30.78	\$ 4,600.00
Montana	\$ 31.87	\$ 26.14	\$ 33.61	\$ 27.56	\$ 3,200.00
Nebraska	\$ 31.78	\$ 26.06	\$ 37.53	\$ 30.78	\$ 5,400.00
Nevada	\$ 31.87	\$ 26.14	\$ 33.61	\$ 27.56	\$ 3,340.00
New Hampshire	\$ 31.78	\$ 26.06	\$ 37.53	\$ 30.78	\$ 1,800.00
New Jersey	\$ 31.78	\$ 26.06	\$ 37.53	\$ 30.78	\$ 900.00
New Mexico	\$ 31.87	\$ 26.14	\$ 33.61	\$ 27.56	\$ 6,200.00
New York	\$ 31.78	\$ 26.06	\$ 37.53	\$ 30.78	\$ 1,400.00

GTIMPAX 2020 OMNIA RECYCLED RUBBER TILE SAFETY SURFACING NET PRICE LIST 6 FOOT CRITICAL FALL HEIGHT RATING

2 Ft. Square x 2-1/4" or 2-1/2" Thick Recycled Rubber Tiles

Project Location	Black Tiles		Color Tiles		Delivery Charge Per Full Load
	List Price Per Tile	USC Price Per Tile	List Price Per Tile	USC Price Per Tile	
North Carolina	\$ 30.83	\$ 25.28	\$ 36.41	\$ 29.85	\$ 1,700.00
North Dakota	\$ 31.87	\$ 26.14	\$ 33.61	\$ 27.56	\$ 5,200.00
Ohio	\$ 30.83	\$ 25.28	\$ 36.41	\$ 29.85	\$ 2,200.00
Oklahoma	\$ 31.78	\$ 26.06	\$ 37.53	\$ 30.78	\$ 5,600.00
Oregon	\$ 31.87	\$ 26.14	\$ 33.61	\$ 27.56	\$ 800.00
Pennsylvania	\$ 31.78	\$ 26.06	\$ 37.53	\$ 30.78	\$ 800.00
Rhode Island	\$ 31.78	\$ 26.06	\$ 37.53	\$ 30.78	\$ 1,500.00
South Carolina	\$ 30.83	\$ 25.28	\$ 36.41	\$ 29.85	\$ 2,900.00
South Dakota	\$ 31.78	\$ 26.06	\$ 37.53	\$ 30.78	\$ 5,200.00
Tennessee	\$ 31.78	\$ 26.06	\$ 37.53	\$ 30.78	\$ 3,400.00
Texas	\$ 30.83	\$ 25.28	\$ 37.53	\$ 30.78	\$ 6,780.00
Utah	\$ 31.87	\$ 26.14	\$ 33.61	\$ 27.56	\$ 3,380.00
Vermont	\$ 31.78	\$ 26.06	\$ 37.53	\$ 30.78	\$ 2,000.00
Virginia	\$ 30.83	\$ 25.28	\$ 36.41	\$ 29.85	\$ 1,000.00
Washington	\$ 31.87	\$ 26.14	\$ 33.61	\$ 27.56	\$ 1,200.00
West Virginia	\$ 30.83	\$ 25.28	\$ 36.41	\$ 29.85	\$ 1,900.00
Wisconsin	\$ 31.78	\$ 26.06	\$ 37.53	\$ 30.78	\$ 4,200.00
Wyoming	\$ 31.87	\$ 26.14	\$ 33.61	\$ 27.56	\$ 5,000.00

Adhesive Glue	List Price Each	Contract Price	Contract Price Per Sq. Ft.
2 Gal. (90 Sq. Ft.)	\$ 135.52	\$ 111.13	\$ 1.23
4 Gal. (180 Sq. Ft.)	\$ 300.10	\$ 246.08	\$ 1.37

EPDM Upcharge Per Tile	List	Contract
	\$ 16.44	\$ 13.48

General Notes:

The USC discount is 18% for Recyled Rubber Tiles.

Contact regional GameTime representative for delivery charges on less than full truck loads.

Contract price per tile excludes freight charges

Each 2-1/2" tile weighs 28 lbs. 2-1/4" tiles weigh 26 lbs each.

Site preparation, containment borders and sub-surface materials are specifically excluded.

Sites must be accessible for truck-load delivery of materials.

**GTIMPAX 2020 OMNIA RECYCLED RUBBER TILE SAFETY
SURFACING NET PRICE LIST
6 FOOT CRITICAL FALL HEIGHT RATING**

2 Ft. Square x 2-1/4" or 2-1/2" Thick Recycled Rubber Tiles

Project Location	Black Tiles		Color Tiles		Delivery Charge Per Full Load
	List Price Per Tile	USC Price Per Tile	List Price Per Tile	USC Price Per Tile	

Customer must arrange for mechanical unloading.

For installation pricing, refer to GameTime Discount and Installation Charges schedule.

GTIMPAX 2020 OMNIA AROMATIC POURED-IN-PLACE AND BONDED RUBBER SAFETY SURFACING NET PRICE LIST

Project Location	4 Ft. Critical Fall Height 50/50 Color		6 Ft. Critical Fall Height 50/50 Color		8 Ft. Critical Fall Height 50/50 Color	
	List Price*	OMNIA Price*	List Price*	OMNIA Price*	List Price*	OMNIA Price*
Alabama	\$ 15.87	\$ 13.01	\$ 17.47	\$ 14.32	\$ 18.33	\$ 15.03
Arizona	\$ 20.93	\$ 17.16	\$ 22.82	\$ 18.71	\$ 23.76	\$ 19.48
Arkansas	\$ 17.02	\$ 13.95	\$ 18.77	\$ 15.39	\$ 19.69	\$ 16.15
California	\$ 15.84	\$ 12.99	\$ 17.45	\$ 14.31	\$ 18.32	\$ 15.02
Colorado	\$ 20.93	\$ 17.16	\$ 22.82	\$ 18.71	\$ 23.76	\$ 19.48
Connecticut	\$ 17.02	\$ 13.95	\$ 18.77	\$ 15.39	\$ 19.69	\$ 16.15
Delaware	\$ 16.28	\$ 13.35	\$ 17.93	\$ 14.70	\$ 18.82	\$ 15.44
District of Columbia	\$ 16.28	\$ 13.35	\$ 17.93	\$ 14.70	\$ 18.82	\$ 15.44
Florida	\$ 15.46	\$ 12.68	\$ 17.06	\$ 13.99	\$ 17.93	\$ 14.70
Georgia	\$ 15.87	\$ 13.01	\$ 17.47	\$ 14.32	\$ 18.33	\$ 15.03
Idaho	\$ 23.29	\$ 19.10	\$ 25.42	\$ 20.85	\$ 26.49	\$ 21.72
Illinois	\$ 15.46	\$ 12.68	\$ 17.06	\$ 13.99	\$ 17.93	\$ 14.70
Indiana	\$ 17.45	\$ 14.31	\$ 19.20	\$ 15.75	\$ 20.14	\$ 16.52
Iowa	\$ 17.45	\$ 14.31	\$ 19.20	\$ 15.75	\$ 20.14	\$ 16.52
Kansas	\$ 17.93	\$ 14.70	\$ 19.69	\$ 16.15	\$ 20.66	\$ 16.94
Kentucky	\$ 17.93	\$ 14.70	\$ 19.69	\$ 16.15	\$ 20.66	\$ 16.94
Louisiana	\$ 15.73	\$ 12.90	\$ 17.21	\$ 14.12	\$ 18.25	\$ 14.97
Maine	\$ 23.29	\$ 19.10	\$ 25.42	\$ 20.85	\$ 26.49	\$ 21.72
Maryland	\$ 16.28	\$ 13.35	\$ 17.93	\$ 14.70	\$ 18.82	\$ 15.44
Massachusetts	\$ 17.02	\$ 13.95	\$ 18.77	\$ 15.39	\$ 19.69	\$ 16.15
Michigan	\$ 17.45	\$ 14.31	\$ 19.20	\$ 15.75	\$ 20.14	\$ 16.52
Minnesota	\$ 17.93	\$ 14.70	\$ 19.69	\$ 16.15	\$ 20.66	\$ 16.94
Mississippi	\$ 17.45	\$ 14.31	\$ 19.20	\$ 15.75	\$ 20.14	\$ 16.52
Missouri	\$ 17.93	\$ 14.70	\$ 19.69	\$ 16.15	\$ 20.66	\$ 16.94
Montana	\$ 23.29	\$ 19.10	\$ 25.42	\$ 20.85	\$ 26.49	\$ 21.72
Nebraska	\$ 17.45	\$ 14.31	\$ 19.20	\$ 15.75	\$ 20.14	\$ 16.52
Nevada	\$ 17.45	\$ 14.31	\$ 19.20	\$ 15.75	\$ 20.14	\$ 16.52
New Hampshire	\$ 23.29	\$ 19.10	\$ 25.42	\$ 20.85	\$ 26.49	\$ 21.72
New Jersey	\$ 17.02	\$ 13.95	\$ 18.77	\$ 15.39	\$ 19.69	\$ 16.15
New Mexico	\$ 20.93	\$ 17.16	\$ 22.82	\$ 18.71	\$ 23.76	\$ 19.48
New York	\$ 17.02	\$ 13.95	\$ 18.77	\$ 15.39	\$ 19.69	\$ 16.15
North Carolina	\$ 16.28	\$ 13.35	\$ 17.93	\$ 14.70	\$ 18.82	\$ 15.44
North Dakota	\$ 23.29	\$ 19.10	\$ 25.42	\$ 20.85	\$ 26.49	\$ 21.72
Ohio	\$ 16.28	\$ 13.35	\$ 17.93	\$ 14.70	\$ 18.82	\$ 15.44
Oklahoma	\$ 17.02	\$ 13.95	\$ 18.77	\$ 15.39	\$ 19.69	\$ 16.15
Oregon	\$ 19.85	\$ 16.28	\$ 21.83	\$ 17.90	\$ 22.91	\$ 18.78
Pennsylvania	\$ 17.02	\$ 13.95	\$ 18.77	\$ 15.39	\$ 19.69	\$ 16.15
Rhode Island	\$ 17.02	\$ 13.95	\$ 18.77	\$ 15.39	\$ 19.69	\$ 16.15

GTIMPAX 2020 OMNIA AROMATIC POURED-IN-PLACE AND BONDED RUBBER SAFETY SURFACING NET PRICE LIST

Project Location	4 Ft. Critical Fall Height 50/50 Color		6 Ft. Critical Fall Height 50/50 Color		8 Ft. Critical Fall Height 50/50 Color	
	List Price*	OMNIA Price*	List Price*	OMNIA Price*	List Price*	OMNIA Price*
South Carolina	\$ 16.28	\$ 13.35	\$ 17.93	\$ 14.70	\$ 18.82	\$ 15.44
South Dakota	\$ 23.29	\$ 19.10	\$ 25.42	\$ 20.85	\$ 26.49	\$ 21.72
Tennessee	\$ 17.45	\$ 14.31	\$ 19.20	\$ 15.75	\$ 20.14	\$ 16.52
Texas	\$ 15.46	\$ 12.68	\$ 17.06	\$ 13.99	\$ 17.93	\$ 14.70
Utah	\$ 20.93	\$ 17.16	\$ 22.82	\$ 18.71	\$ 23.76	\$ 19.48
Vermont	\$ 23.29	\$ 19.10	\$ 25.42	\$ 20.85	\$ 26.49	\$ 21.72
Virginia	\$ 16.28	\$ 13.35	\$ 17.93	\$ 14.70	\$ 18.82	\$ 15.44
Washington	\$ 19.85	\$ 16.28	\$ 21.83	\$ 17.90	\$ 22.91	\$ 18.78
West Virginia	\$ 16.28	\$ 13.35	\$ 17.93	\$ 14.70	\$ 18.82	\$ 15.44
Wisconsin	\$ 17.93	\$ 14.70	\$ 19.69	\$ 16.15	\$ 20.66	\$ 16.94
Wyoming	\$ 23.29	\$ 19.10	\$ 25.42	\$ 20.85	\$ 26.49	\$ 21.72

* Pricing based on a minimum quantity of 1,000 sq. ft.

Unitary Surfacing Options:	List Price	OMNIA Price
Jobsite overnight security during cure period - per night	\$515.00	\$422.30
Add for Poured-In-Place GT Aliphatic Binder	\$2.63	\$2.16
Add for 100% Poured-In-Place Color	\$1.74	\$1.43
Deduct for GT Pigmented Poured-In-Place (PIP) Surfacing; 2-year Warranty*	6%	6%
Add for GT Thermal Plastic Vulcanized (TPV) PIP Cap; 5-year Warranty	24%	24%
Add for GT Supreme Thermal Plastic Vulcanized (TPV) PIP Cap; 7-year Warranty*	37%	37%
4" concrete sub-base per sq. ft.	\$8.80	\$7.21
4" compacted stone sub-base per sq. ft.	\$5.35	\$4.40
Concrete stone sub-base curbing per lineal foot	\$38.35	\$31.44
Geo-Textile Cloth (2,250 s.f. per roll)	\$681.00	\$558.42
4" X 4" X 8 ft. long rubber curbs (terra cotta red, brown, black or green)**	\$76.95	\$63.10

*Color choices limited

**Curb pricing does not include delivery or installation

General Notes:

Pricing is based on standard colors. For primary red color or graphics, call for special pricing.

Pricing includes delivery and prevailing wages for installation.

Site preparation, containment borders and sub-surface materials are specifically excluded.

Sites must be accessible for truck-load delivery of materials.

Customer to provide an on-site staging area for material storage and mixing.

Pricing excludes an allowance for waste disposal, on-site security or graphics.

For projects under 1,000 or over 3,000 sq. ft., call for special pricing.

GTIMPAX 2020 OMNIA SYNTHETIC TURF SAFETY SURFACING NET PRICE LIST

Alabama, Connecticut, Delaware, District of Columbia, Florida, Georgia, Illinois, Indiana, Kentucky, Maine, Maryland, Massachusetts, Michigan, Mississippi, New Hampshire, New Jersey, New York, North Carolina, Ohio, Pennsylvania, Rhode Island, South Carolina, Tennessee, Vermont, Virginia, West Virginia, Wisconsin

Playground Turf Installed	1,000-2,000 S.F.		2,001-3,000 S.F.		3,001 S.F. & Over	
	List Price Per S.F.	Contract Per S.F.	List Price Per S.F.	Contract Per S.F.	List Price Per S.F.	Contract Per S.F.
0 ft. Critical Height rating	\$ 19.03	\$ 15.61	\$ 16.68	\$ 13.68	\$ 15.08	\$ 12.36
4 ft. Critical Height rating	\$ 22.01	\$ 18.05	\$ 18.93	\$ 15.53	\$ 17.05	\$ 13.98
6 ft. Critical Height rating	\$ 23.55	\$ 19.31	\$ 20.46	\$ 16.78	\$ 18.59	\$ 15.25
8 ft. Critical Height rating	\$ 25.89	\$ 21.23	\$ 22.01	\$ 18.05	\$ 20.47	\$ 16.79

Arizona, Arkansas, California, Colorado, Idaho, Iowa, Kansas, Louisiana, Minnesota, Missouri, Montana, Nebraska, Nevada, New Mexico, North Dakota, Oklahoma, Oregon, South Dakota, Texas, Utah, Washington, Wyoming

Playground Turf Installed	1,000-2,000 S.F.		2,001-3,000 S.F.		3,001 S.F. & Over	
	List Price Per S.F.	Contract Per S.F.	List Price Per S.F.	Contract Per S.F.	List Price Per S.F.	Contract Per S.F.
0 ft. Critical Height rating	\$ 20.35	\$ 16.69	\$ 17.85	\$ 14.63	\$ 16.12	\$ 13.22
4 ft. Critical Height rating	\$ 23.55	\$ 19.31	\$ 20.25	\$ 16.61	\$ 18.24	\$ 14.96
6 ft. Critical Height rating	\$ 25.19	\$ 20.66	\$ 21.88	\$ 17.94	\$ 19.89	\$ 16.31
8 ft. Critical Height rating	\$ 27.68	\$ 22.70	\$ 23.55	\$ 19.31	\$ 21.90	\$ 17.96

Surfacing Options:	List Price	USC Price
4" concrete sub-base per sq. ft.	\$ 9.17	\$ 7.52
4" compacted stone sub-base per sq. ft.	\$ 5.53	\$ 4.53
Concrete stone sub-base curbing per lineal foot	\$ 39.57	\$ 32.45
Geo-Textile Cloth (2,250 s.f. per roll)	\$ 681.00	\$ 558.42
4" X 4" X 8 ft. long rubber curbs (terra cotta red, brown, black or	\$ 74.00	\$ 60.68

General Notes:

The USC discount is 18% for Synthetic Turf Safety Surfacing.

Pricing includes delivery and prevailing wages for installation.

Turf is shipped and installed in 15 ft wide by maximum 120 ft long rolls. Allow for roll trim waste.

Site preparation, containment borders and sub-surface materials are specifically excluded.

Sites must be accessible for truck-load delivery and mechanical unloading of materials.

Customer to provide an on-site staging area for material storage.

Pricing excludes waste disposal.

GTImpax OMNIA 2020 Interlocking Tile Price List

Tile Thickness & Description	List Price		USC Price
2.25" (4' CFH) Tile	\$	39.99	\$32.79
2.75" (6' CFH) Tile	\$	42.22	\$34.62
3.25" (8' CFH) Tile	\$	44.43	\$36.43
2.25" Edge	\$	55.12	\$45.20
2.75" Edge	\$	57.67	\$47.29
3.25" Edge	\$	60.09	\$49.28
2.25" Corner	\$	64.43	\$52.83
2.75" Corner	\$	68.87	\$56.47
3.25" Corner	\$	73.31	\$60.12
2.25" ADA Ramp	\$	726.04	\$595.35
2.75" ADA Ramp	\$	726.04	\$595.35
3.25" ADA RAMP	\$	726.04	\$595.35
Glue Tube	\$	62.48	\$51.23
EPDM Upcharge per Tile	\$	27.69	\$22.71
EPDM Upcharge per Edge	\$	22.82	\$18.71
EPDM Upcharge per Corner	\$	18.67	\$15.31

General Notes:

Pricing is FOB Calhoun, GA 30701; freight to destination is NOT included.

Contact regional GameTime representative for delivery charges.

Installation is NOT included in this pricing.

The USC discount is 18% for Recyled Rubber Tiles.

Weights: 2.25" - 27 pounds; 2.75" - 30 pounds; 3.25" - 31 pounds

Site preparation, containment borders, and sub-surface materials are specifically excluded.

Sites must be accessible for truck-load delivery of materials.

Customer must arrange for mechanical unloading.



GameTime Division
 PlayCore Wisconsin, Inc.
 150 Playcore Drive SE
 Fort Payne, AL 35967
 Tel: 800.235.2440

OMNIA PARTNERS - U.S. COMMUNITIES PRICE LIST 2001

<u>PART GROUP DESCRIPTIONS</u>		<u>USC Discount</u>
05	Principal Components	24%
06	Attendant Products	24%
10	Primary Components	24%
15	Primary Apparatus	16%
18	Adjunct Component	24%
20	Surfacing Accessories	18%
22	Companion Components	16%
32	Component Products	3%
34	Component Extensions	3%
35	Compliment Products	16%
40	Auxiliary Products	6%
42	Associate Products	16%
44	Companion Products	3%
45	Exempt Products	0%
46	Apparatus Products	16%
47	Companion Accessories	9%
48	Affiliate Products	6%
49	Core Products	16%
50	Developmental Products	20%
51	Enhancement Products	3%
52	Adjunct Products	16%
54	Product Extensions	9%
62	Adjunct Accessories	3%
70	Ancillary Components	3%
73	Supplement Products	3%
80	Exempt Accessories	0%
85	Exempt Parts	0%

GAMETIME SURFACING ACCESSORIES

Part No.	Part Group	Item Description	Unit	Commercial Price	USC Disc	USC Net Price
4850	52	8" Playcurb Pkg	EA	\$ 55.00	16%	\$ 46.20
4852	42	Playcurb Adapter-L	EA	\$ 92.00	16%	\$ 77.28
4853	42	Playcurb Adapter-R	EA	\$ 92.00	16%	\$ 77.28
4854	42	Accessible Playcurb	EA	\$ 385.00	16%	\$ 323.40
4858	42	Access Playcurb-W/Adap	EA	\$ 547.00	16%	\$ 459.48
4862	48	12" Playground Border	EA	\$ 54.00	6%	\$ 50.76
4863	42	Curb Border End Cap	EA	\$ 47.00	16%	\$ 39.48
6215	52	8" Adaptable End Playcurb	EA	\$ 59.00	16%	\$ 49.56
6216	52	8" Adaptable End Playcurb-C/O	EA	\$ 65.00	16%	\$ 54.60
6217	52	12" Adaptable End Playcurb	EA	\$ 59.00	16%	\$ 49.56
38015	54	Nature Curbs	EA	\$ 108.00	9%	\$ 98.28
38016	52	Nature Curbs Adapter Left	EA	\$ 81.00	16%	\$ 68.04

GAMETIME SURFACING ACCESSORIES

Part No.	Part Group	Item Description	Unit	Commercial Price	USC Disc	USC Net Price
38017	52	Nature Curbs Adapter Right	EA	\$ 81.00	16%	\$ 68.04
38057	48	Curb w/Nature-Brown	EA	\$ 543.00	6%	\$ 510.42
161290	20	Geo-Textile 2250 Sqft Roll	EA	\$ 681.00	18%	\$ 558.42
161291	20	Geo-Textile 1125 Sqft Roll	EA	\$ 341.00	18%	\$ 279.62
161292	20	Wear Mat 44"x48"	EA	\$ 239.00	18%	\$ 195.98
161294	20	Terraflow Drain 150ft Roll	EA	\$ 473.00	18%	\$ 387.86
209426	20	36" Sq Wear Matt 3/4" Thick	EA	\$ 151.00	18%	\$ 123.82

OMNIA PARTNERS - U.S. COMMUNITIES PRICE LIST 2001

GAMETIME 2020 SITEWORK & INSTALLATION

Product Category	Installation Cost as % of Equipment Commercial List Price ⁽¹¹⁾			
	Total Commercial List Price of Equipment per Site			
	<\$5,000	<\$10,000	<\$15,000	>\$15,000
Play Equipment	46%	42%	38%	36%
GameTime Freestanding Events	50%	47%	42%	40%
Snug Early Childhood Play Equipment	Installation is not required			
PlayWorx GFRC ThemeScapes	46%	42%	38%	36%
Site Furnishings	47%	47%	42%	40%
Related Products	47%	47%	42%	40%
Grandstands & Bleachers	46%	42%	38%	36%
Shade Structures (see Note 8 below)	73%	68%	64%	60%
Shelters	\$75.75 per man hour plus materials & equipment			
Spectrum Aquatics Water Products	N/A	58%	54%	50%
Fitness & Sports	66%	55%	45%	40%
Indoor Climbing Walls	62%	40%	37%	33%
NatureROCKS Climbing Boulders	\$75.75 per man hour plus materials & equipment			
Independent Climbing Nets	N/A	50%	43%	38%
Dog Parks	50%	47%	42%	40%
Drinking Fountains	60%; see Note 10 below			
Skate Parks	Design & installation estimate upon request			

Safety Surfacing	Installation Cost per Square Feet of Safety Surfacing Area			
	<2,000 sf	<4,000 sf	<6,000 sf	>6,000 sf
Engineered Wood Fiber	\$0.72 sf	\$0.69 sf	\$0.67 sf	\$0.64 sf
Shredded Rubber Loose Fill	\$0.82 sf	\$0.79 sf	\$0.78 sf	\$0.75 sf
Recycled Rubber Tile	\$3.94 sf	\$3.63 sf	\$3.35 sf	\$3.24 sf
Synthetic Turf	Installation included in material price			
Poured-In-Place & Bonded Rubber	Installation included in material price			

Services	
Play Area Design Services	No Charge for initial design
Ancillary Sitework Services	\$75.75 per man hour plus materials & equipment
Playground Leveling & Grading Services	\$1.32 per square foot
Signed & Sealed Engineering Drawings	\$1,025.00 per set of drawings
Community Build Layout & Supervision	\$765.00 per man day plus materials & equipment
Maintenance & Repairs	\$75.75 per man hour plus materials & equipment
Removal & Disposal	\$71.45 per man hour plus materials, equipment & fees
CPSI Playground Safety Audits/Inspections	See Playground Guardian Price List

OMNIA PARTNERS - U.S. COMMUNITIES PRICE LIST 2001
GAMETIME 2020 SITEWORK & INSTALLATION

Sitework Services	Price	Unit
Trench drain (\$/lf) with #57 stone surrounding a 4" perforated flexible pipe, all wrapped in geotextile fabric		
12" wide x 12" depth (assumes positive slope, maximum cut 12" depth)	\$21.50	LF
12" wide x 12" Depth over 375 LF	\$18.30	LF
12" wide x 18" Depth (assumes positive slope, maximum cut 12" depth)	\$27.90	LF
12" wide x 18" Depth over 250 LF	\$23.60	LF
Flexible 4" non-perforated outfall pipe (\$/lf) – installed in standard trench without gravel bedding	\$0.00	
and including animal barrier at outfall	\$0.00	
Attached to 12" wide x 12" depth 4" perforated flexible pipe	\$16.10	LF
Attached to 12" wide x 18" depth 4" perforated flexible pipe	\$18.30	LF
Attached to 12" wide x 12" depth 4" perforated flexible pipe over 100 LF	\$15.10	LF
Attached to 12" wide x 18" depth 4" perforated flexible pipe over 100 LF	\$17.10	LF
Animal Barrier	\$53.60	EA
Concrete sidewalk (\$/sf) - 4" thick fiber reinforced concrete with 4" stone base	\$10.80	SF
Concrete sidewalk (\$/sf) - 4" thick fiber reinforced concrete with 4" stone base over 500 SF	\$10.20	SF
(Sidewalks exclude earthwork cutting greater than 8" and includes spoils used as backfill (good access, no import of fill, no hauling of cut, no turned down edges, no ramping, etc.)	\$0.00	
Stonedust walk (\$/sf) – 6" crushed aggregate (also known as bluestone, etc.)	\$6.40	SF
Stonedust walk (\$/sf) – 6" crushed aggregate over 500 SF	\$5.40	SF
(Walks exclude earthwork cutting greater than 8" (good access, no import of fill, no turned down edges, no ramping, etc.)	\$0.00	
6"x 6" wood border (\$/lf) – double stacked with chamfered edges	\$14.00	LF
6"x 8" wood border (\$/lf) – single layer with chamfered edges	\$10.20	LF
6"x 8" wood border (\$/lf) – double stacked with chamfered edges	\$19.30	LF
4" wide slot drain (\$/lf) – for drainage under poured-in-place rubber surfacing systems	\$37 - \$54	LF
(Pricing varies depending on type of grate, quality & size of parts; excludes outfall)		
42" chain link black vinyl coated fencing (\$/lf) and related components	Varies	
(pricing varies depending on the quantity of line and terminal posts; quoted per job)		
36" wide (\$/ea) chain link black vinyl coated gate, and related fencing hardware	\$805.00	EA
48" wide (\$/ea) chain link black vinyl coated gate, and related fencing hardware	\$860.00	EA

Installation Notes:

- 1) All equipment to be installed in accordance with specifications by GameTime factory-certified professional installers.
- 2) Equipment shall be installed within four (4) weeks of product delivery, unless requested by agency to be delayed.
- 3) Customer shall receive, unload and inspect goods upon arrival, noting any discrepancies on the Delivery Receipt prior to written acceptance of the shipment unless other arrangements have been made.
- 4) Customer shall be responsible for providing a clear, level site and for coordinating the scheduling of all deliveries and installation.
- 5) Site should permit installation equipment access. Purchaser shall be responsible for unknown conditions such as buried utilities, tree stumps, bedrock or any concealed materials or conditions that may result in additional costs.

OMNIA PARTNERS - U.S. COMMUNITIES PRICE LIST 2001

GAMETIME 2020 SITEWORK & INSTALLATION

- 6) Equipment installation pricing excludes all site work and landscaping; removal of existing equipment; storage of goods prior to installation; and drainage provisions. Call for an estimate for site services.
- 7) Building Permits, if required, shall be charged at the provider's cost.
- 8) Due to size, soil conditions or code requirements, some shade structures may require the following special pricing per footing: SF1 \$285.00; SF2 \$390.00; SF3 \$495.00; & SF4 \$575.00.
- 9) If use of cranes and other heavy equipment is required, add \$1,500.00 per day.
- 10) Customer shall provide and install water supply line to the Drinking Fountain.
- 11) For prevailing wages in New York, Los Angeles, Chicago, San Francisco, San Diego, and San Jose, add 6%.
- 12) Surfacing installation rates assume clear access for large trucks and storage within 50 ft. of playground.

GAMETIME 2020 OMNIA PARTNERS DISCOUNT SCHEDULE

GENERAL DESCRIPTION OF PRODUCTS AND/OR SERVICES

USC DISCT

1.0 *Park and Playground Equipment* including, but not limited to, themed systems, stand-alone activities, system components, and replacement parts.

1.1	GameTime Play Equipment (see volume discount below)	Principal Components	24%
		Primary Components	20%
		Ancillary Accessories	18%
		Complimentary Products	16%
		Companion Accessories	9%
		Auxiliary Products (PlayWorx)	6%
		Enhancement Products	3%
		Exempt Specials	0%
1.2	BigToys Play Equipment	EarlyWorks (6 months) & beyond	6%
1.3	Harmony Park Freenotes	Musical Instruments	5%
1.4	Snug	Early Childhood Play Equipment	6%
1.5	UltraPlay	Play Equipment	6%
1.6	UltraPlay - Discovery Centers	Play Equipment	6%
1.7	UltraPlay - Early Play	Early Childhood Play Equipment	6%
1.8	UltraPlay - NatureRocks	Climbing Rocks	6%

2.0 *Outdoor Fitness Equipment* for all ages and levels including, but not limited to, challenge courses, strength building and resistance mechanisms, multigenerational fitness, optional precision timing systems, climbing walls, pool equipment, pool lifts, and pool timing systems.

2.1	GameTime Fitness	Companion Accessories	9%
		Auxiliary Products	6%
		Contributory Products	3%
		Exempt Accessories	0%
2.2		WaterFit Fitness Equipment	See Price List
2.3	Colorado Time Systems	Aquadic Timing Systems	
2.4		Track Timing Systems	
2.5	Everlast	Climbing Walls	10%
2.6	Power Systems	Fitness Accessories	See Price List

3.0 *Site Accessories* such as, but not limited to, benches, picnic tables, planters, bike racks, bike lockers, shelter and shade structures, bleachers, grandstands, scoreboards and other related site accessories.

3.1	GameTime	Ancillary Components	3%
		Adjunct Accessories	3%
3.2	Dero	Bike Storage	5%
3.3	GT Grandstands	Grandstands	6%
3.4	NRS	Bleachers	6%
3.5	GTShade	Shade Structures	3%
3.6	UltraShelter	Shelter Structures	4%
3.7	UltraSite	Site Furnishings & Accessories	6%

GAMETIME 2020 OMNIA PARTNERS DISCOUNT SCHEDULE

GENERAL DESCRIPTION OF PRODUCTS AND/OR SERVICES

USC DISCT

4.0 Surfacing Materials including but not limited to pour-in-place, rubber tiles, wood fiber, and recycled materials.

GameTime & GTImpax	Engineered Wood Fiber	18%
	Recycled Materials (Shredded)	
	Tiles	
	Poured-In-Place & Bonded	
	Turf	
	Interlocking Tiles	
	Surfacing Accessories	

5.0 Related Products such as water parks, skate parks, dog parks and any other related products.

Spectrum	Pool Lifts & Aquatic Components	See Price List
Spohn Ranch	Skate Parks	See Price List
UltraSite - BarkPark	Dog Parks	20%
Water Odyssey	Water Parks	See Price List

6.0 Services such as, but not limited to, installation, design, layout, repair and/or maintenance, removal, disposal, project management and any other related Services to provide customer support.

GameTime	Design & Project Management	No Charge
GameTime Sales Agencies	Design, Project Management, Community Install Services	See Price List
GameTime Installers	Installation, Sitework, Layout, Repair, Maintenance, Removal, Disposal	See Price List
Playground Guardian	Safety Audits & Inspections	See Price List

Volume Discounts

Volume single purchases of GameTime composite play systems at U.S. Communities net pricing shall be eligible for an additional discount of 5% for orders totaling from \$50,000 to \$75,000; 10% from \$75,000 to \$100,000 and 15% for orders exceeding \$100,000.

Installation Fees

See *GameTime U.S. Communities Installation Charges*

Shipping and Delivery – Shipping Program

Shipments shall be f.o.b. destination with freight charges prepaid and added separately.



VILLAGE OF PALM SPRINGS

PRELIMINARY CAPITAL IMPROVEMENT PROJECT DETAIL

TASK # 281

Project Name: Royal Palm Playground Improvements
Department: Parks & Recreation
Location: Royal Palm Park

Project Manager: Justin Lucas
Date Requested: 10/1/18
Date Approved: 10/1/18

DESCRIPTION / JUSTIFICATION:

Replacement of existing swings and playground equipment at Royal Palm Park. Existing equipment need of replacement due to wear and tear and safety of public. Rock Wall will remain in place. Shade structure was second component of this project and is in process of being installed (January 2020)
 Project was carried over from FY 2019 Budget. General Fund Budgeted Item. Account 01772-56300.

PROJECT EXPENDITURES / FUNDING SOURCES:

PROJECT COSTS:	FY1	FY2	FY3	FY4	FY5	FY6	TOTAL
Land/Easement Acquisition							\$ 0.00
Site Preparation (clearing,soil testing,permitting,survey)							\$ 0.00
Architectural Services							\$ 0.00
Engineering Services							\$ 0.00
Construction	9,100.00						\$ 9,100.00
Equipment	65,900.00						\$ 65,900.00
Improvement (utility, lightning)							\$ 0.00
Other (Specify)							\$ 0.00
TOTAL PROJECT COSTS	\$ 75,000.00	\$ 0.00	\$ 0.00	\$ 0.00	\$ 0.00	\$ 0.00	\$ 75,000.00

SOURCES OF FUNDS:	FY1	FY2	FY3	FY4	FY5	FY6	TOTAL
General Fund Revenue CY	75,000.00						\$ 75,000.00
One Cent Sales Tax Funding							\$ 0.00
Grant Funding:							
CDBG							\$ 0.00
FRDAP							\$ 0.00
PBC							\$ 0.00
Other (Specify)							\$ 0.00
W/S Enterprise Fund Revenues							\$ 0.00
Stormwater Fund Revenues							\$ 0.00
Undetermined							\$ 0.00
TOTAL PROJECT REVENUE	\$ 75,000.00	\$ 0.00	\$ 0.00	\$ 0.00	\$ 0.00	\$ 0.00	\$ 75,000.00

OPERATIONAL IMPACT

OPERATIONAL IMPACT	FY1	FY2	FY3	FY4	FY5	FY6	TOTAL
Additional Revenues							
Charges for Services							0.00
Other Revenues							0.00
Less Additional Expenditures							
New Personnel							0.00
Maintenance and Other Operating							0.00
Contracts & Leases							0.00
Net Annual Impact on Operations	\$ 0.00	\$ 0.00	\$ 0.00	\$ 0.00	\$ 0.00	\$ 0.00	\$ 0.00
TOTAL	\$ 0.00	\$ 0.00	\$ 0.00	\$ 0.00	\$ 0.00	\$ 0.00	\$ 0.00

Department Head

Village Manager



Village of Palm Springs

Executive Brief

AGENDA DATE: May 14, 2020

DEPARTMENT: Parks & Recreation

ITEM 6.12: Approve Playground Equipment and Installation Sago Palm Park Improvements Contract Award (Task Order No. 254) - Cooperative Purchasing (Piggyback) - Parks and Recreation Department (FY 2020 Funded - General Fund) - GameTime c/o Dominica Recreation Products, Inc. ***(STAFF HAS REQUESTED THAT THIS ITEM BE POSTPONED TO THE JUNE 11,2020)***

SUMMARY:

FISCAL IMPACT:

ATTACHMENTS:



Village of Palm Springs

Executive Brief

AGENDA DATE: May 14, 2020

DEPARTMENT: Police

ITEM 7.1: "Police Week" and "Peace Officers Memorial Day" Proclamation - May 2020

SUMMARY:

FISCAL IMPACT:

ATTACHMENTS:

Police Week in Palm Springs - 2020

Office of the Mayor

Village of Palm Springs, Florida

Proclamation

WHEREAS, the Congress and President of the United States of America has designated the week of May 10 through May 16, 2020 as "**Police Week**" and May 15, 2020 as "**Peace Officers Memorial Day**"; and

WHEREAS, Law Enforcement Officers are our guardians of life and property, defenders of the individual right to be free, and dedicated to the preservation of life, liberty and the pursuit of happiness; and

WHEREAS, it is important that all citizens know and understand the duties, responsibilities, hazards and sacrifices of their police department, and know that members of our police department recognize their duty to serve the people by safeguarding life and property, by protecting them against violence or disorder, and by protecting the innocent against deception and the weak against oppression or intimidation; and

WHEREAS, the members of the Palm Springs Police Department play an essential role in safeguarding the rights and freedoms of the citizens and visitors to Palm Springs; and the Village of Palm Springs wishes to honor our own warriors in the war against crime for their valor, service and dedication, and for unceasingly providing a vital public service; and

WHEREAS, all citizens in this community are urged to honor and show sincere appreciation for the police officers of this Village by deed, remark and attitude and show thanks to all the police officers who make it possible for us to leave our homes and family in safety each day and to return to our homes knowing they are protected by officers willing to sacrifice their lives, if necessary, to guard against all who would violate the law.

NOW, THEREFORE, I, BEV SMITH, Mayor of the Village of Palm Springs, Florida, do hereby proclaim the week of May 10 through May 16, 2020 as

"Police Week in Palm Springs"

and May 15, 2020 as:

"Peace Officers Memorial Day in Palm Springs"



*In witness whereof I have herunto set my hand
and caused the seal of this city to be affixed*

Mayor Bev Smith

Date May 14, 2020



Village of Palm Springs

Executive Brief

AGENDA DATE: May 14, 2020

DEPARTMENT: Administration

ITEM 7.2: Public Service Recognition Week Proclamation - May 3, 2020 - May 9, 2020

SUMMARY:

FISCAL IMPACT:

ATTACHMENTS:

Public Service Recognition - May 2020

Office of the Mayor

Village of Palm Springs, Florida

Proclamation

WHEREAS, the week of May 3rd through May 9th, 2020, has been designated as "Public Service Recognition Week" to honor all the employees of the Village of Palm Springs; and

WHEREAS, public service is a noble calling involving a variety of challenging and rewarding professions; and

WHEREAS, millions of individuals work in government service and as members of the uniformed services, in every State, county, and city across the United States and in hundreds of cities abroad; and

WHEREAS, the United States is a great and prosperous country, and public service employees contribute significantly to that greatness and prosperity; and

WHEREAS, Public Service Recognition Week provides an opportunity to recognize and promote the important contributions of all our Village of Palm Springs employees and to honor the diverse men and women who meet the needs of our community; and

WHEREAS, all the Village's public servants have worked and continue to work to help our Village, Palm Beach County, the State of Florida and the United States to overcome the challenges from the COVID-19 pandemic; and

WHEREAS, the Village of Palm Springs benefits daily from the knowledge and skills of the highly trained individuals who work within our local, municipal government; and

WHEREAS, the ability of the Village's employees enables our community to be responsive, innovative and effective and is a result of the outstanding performance of our dedicated public servants; and

WHEREAS, members of the Village of Palm Springs' uniformed services and civilian employees make significant daily contributions to our community and help to continuously grow and make our Village a better place to live, work and play.

Now, therefore, I, Bev Smith, Mayor for the Village of Palm Springs, and the entire Village Council and our community supports the designation of the week of May 3rd through May 9th, 2020, as "Public Service Recognition Week" and we commend all Village employees for their outstanding contributions to the Village of Palm Springs, including their unyielding dedication to, and enthusiasm for, the Village of Palm Springs.



*In witness whereof I have herunto set my hand
and caused the seal of this city to be affixed*

Mayor *Beverly Smith*

Date *May 14, 2020*



Village of Palm Springs

Executive Brief

AGENDA DATE: May 14, 2020

DEPARTMENT: Planning, Zoning & Building

ITEM 9.1: Ordinance No. 2020-04 - Land Use Plan Amendment (Large Scale) - 2085 South Congress Avenue and 3243 Lillian Road (Proposed Palm Springs Residences Residential Planned Development) ***[THE APPLICANT HAS REQUESTED THIS ITEM BE POSTPONED INDEFINITELY]***

SUMMARY:

Ordinance No. 2020-04 - Land Use Plan Amendment (Large Scale) - 2085 South Congress Avenue and 3243 Lillian Road (Proposed Palm Springs Residences Residential Planned Development) was postponed /continued from the April 23, 2020 Village Council Meeting. The Applicant has requested that this item be postponed indefinitely. Staff supports postponement up to a maximum of three (3) Village Council meetings. See attached email.

FISCAL IMPACT:

ATTACHMENTS:

Email from Applicant - Palm Springs Residences

From: [Kimberly K. Glas-Castro](#)
To: [Daniel Spear](#); [Beth Schrantz](#)
Cc: [Bonnie Miskel](#); [Iramis Cabrera](#); [Jeff Spear](#); [David Spear](#); [Matthew Adler](#); [Iramis Cabrera](#); [Kimberly M. Wynn](#); [Brian Shutt Esq. \(bshutt@torcivialaw.com\)](#); [Kimberly K. Glas-Castro](#)
Subject: RE: Palm Springs Residences
Date: Friday, May 08, 2020 9:09:03 AM
Attachments: [image002.png](#)

Good Morning,

Staff will relay to the Village Council that you desire an indefinite postponement; however, staff will be recommending postponement up to a maximum of 3 Council meetings.

May 14th will be the first postponed consideration. (June 11th and July 9th are eligible for the 2nd and 3rd postponed consideration.)

The application will be considered no later than the second meeting in July 23rd.

Because the item cannot be set for a date certain, it will need to be re-noticed (mailings and signs) and re-advertised prior to Council consideration.

Thank you,
Kim

Kim Glas-Castro, AICP LEED AP
Planning, Zoning & Building Director
Village of Palm Springs
(561) 965-4016
kglas-castro@vpsfl.org
www.vpsfl.org

From: Daniel Spear <Daniel@TheSpearGroup.com>
Sent: Friday, April 24, 2020 4:27 PM
To: Kimberly K. Glas-Castro <kglas-castro@vpsfl.org>; Beth Schrantz <bschrantz@dmbblaw.com>
Cc: Bonnie Miskel <bmiskel@dmbblaw.com>; Iramis Cabrera <icabrera@vpsfl.org>; Jeff Spear <Jeff@TheSpearGroup.com>; David Spear <DSpear@TheSpearGroup.com>; Matthew Adler <madler@mastcapital.com>
Subject: RE: Palm Springs Residences

CAUTION: This email originated from outside of the organization. Do not click links or open attachments unless you recognize the sender and are confident the content is safe.

Kim:

As a follow up to our conversation today, please accept this email as a request to continue all items related to Palm Springs Residences to a Village Council meeting at a later date. Thank you.



Village of Palm Springs

Executive Brief

AGENDA DATE: May 14, 2020

DEPARTMENT: Planning, Zoning & Building

ITEM 9.2: Resolution No. 2020-16 - Final Plat - Barbridge Subdivision - 4424 Barbridge Road (*Quasi-Judicial Hearing*)

SUMMARY:

Mr. Jim Frogner, agent for the property owner, Owner Gonzalez, has filed a final plat to subdivide a single lot, located at 4424 Barbridge Road, into two (2) separate lots. The Village's RS district requires single-family lots to have a minimum lot dimension of 65 feet width by 100 feet depth. The applicant is proposing two (2) buildable single-family residential lots with dimensions of ± 75 feet width by ± 166 feet depth.

The proposed final plat is consistent with the preliminary plat that was approved by the Village Council (Resolution No. 2019-41 - December 12, 2019).

The Village's Surveyor, Engenuity Group, has reviewed the proposed plat and has determined that the proposed plat is in compliance with Chapter 177, F.S.- Platting Regulations.

Note: If approved, the proposed new Lot 'B' is currently developed with a single-family residence. The existing driveway is encroaching into the new, proposed Lot 'A' property and an existing storage shed sits on the proposed (future) property line. Prior to consideration of the final plat, the owner will be required to relocate the existing shed to be setback at least 5 feet from the proposed lot line and the existing driveway would need to be removed to the point where it's setback at least 3 feet from the newly created lot line.

The Planning & Zoning Board considered the preliminary plat during their November 12, 2019 meeting and recommended approval.

If approved, the final plat will be recorded in the public records of Palm Beach County prior to

any sales of a lot and/or prior to issuance of a certificate of occupancy for a new residence.

FISCAL IMPACT:

There is no direct fiscal impact of the proposed plat.

ATTACHMENTS:

Proposed Resolution No. 2020-16

Proposed Final Plat

Letter of Compliance Florida Statutes - Engenuity Group - 4424 Barbridge Road

Special Purpose Survey and Site Plan

Summary of Requested Lot Subdivision - Frogner Consulting

Aerial and Location Maps

RESOLUTION NO. 2020-16

A RESOLUTION OF THE VILLAGE COUNCIL OF THE VILLAGE OF PALM SPRINGS, FLORIDA, APPROVING/DENYING THE FINAL PLAT, TO SUBDIVIDE A SINGLE LOT INTO TWO (2) SEPARATE LOTS, SUBMITTED BY JIM FROGNER, AGENT FOR THE OWNER, OWUER GONZALEZ, ("APPLICANT"), LOCATED AT 4424 BARBRIDGE ROAD AND PROVIDING AN EFFECTIVE DATE.

WHEREAS, on November 12, 2019, the Planning and Zoning Board reviewed and considered the application of Jim Frogner, agent for the owner, Owuer Gonzalez ("Applicant"), for approval of a preliminary plat to subdivide a single parcel into two (2) separate lots, located at 4424 Barbridge Road; and

WHEREAS, Village's RS district requires single-family lots to have a minimum lot dimension of 65 feet width by 100 feet depth. The applicant is proposing two (2) buildable single-family residential lots with dimensions of $\pm$ 75 feet width by $\pm$ 166 feet depth; and

WHEREAS, the recommendation of the Planning and Zoning Board to approve the application has been forwarded to the Village Council for final consideration; and

WHEREAS, prior to consideration of the final plat, the owner will be required to relocate the existing shed to be setback at least 5 feet from the proposed lot line and the existing driveway would need to be removed to the point where it's setback at least 3 feet from the newly created lot line; and

WHEREAS, the Village Council has heard this matter in public session; has considered the presentation and other evidence presented by the Applicant; has received and considered the recommendations of the Village Staff and Planning and Zoning Board; and has otherwise been fully informed regarding this matter.

NOW THEREFORE, BE IT RESOLVED BY THE VILLAGE COUNCIL OF THE VILLAGE OF PALM SPRINGS, FLORIDA, as follows:

Resolution No. 2020-16 - Final Plat – 4424 Barbridge Road

Section 1. The Village Council of the Village of Palm Springs, Florida, having received and considered the request of the Applicant for a preliminary plat to subdivide a single lot into two (2) separate lots, located at 4424 Barbridge Road; and the same having been heard in Regular Session on May 14, 2020, and having been otherwise fully apprised of the premises herein, hereby approves the Preliminary Plat, which is incorporated herein by reference

Section 2. This Resolution shall take effect immediately upon adoption.

Council Member _____ offered the foregoing resolution. Council Member _____ seconded the motion, and upon being put to a vote, the vote was as follows:

	<u>Aye</u>	<u>Nay</u>	<u>Absent</u>
BEV SMITH, MAYOR	☐	☐	☐
PATTI WALLER, VICE MAYOR	☐	☐	☐
GARY READY, MAYOR PRO TEM	☐	☐	☐
DOUG GUNTHER, COUNCIL MEMBER	☐	☐	☐
JONI BRINKMAN, COUNCIL MEMBER	☐	☐	☐

The Mayor thereupon declared this Resolution duly passed and adopted this _____ day of MAY 2020.

VILLAGE OF PALM SPRINGS, FLORIDA

BY: _____

BEV SMITH, MAYOR

ATTEST:

BY: _____

KIMBERLY M. WYNN, VILLAGE CLERK

REVIEWED FOR FORM AND LEGAL SUFFICIENCY


BY: _____

GLEN J. TORCIVIA, VILLAGE ATTORNEY

BARBRIDGE

BEING A PORTION OF THE SOUTHWEST ONE QUARTER OF THE
SOUTHEAST ONE QUARTER OF SECTION 12, TOWNSHIP 44 SOUTH, RANGE 42 EAST,
THE VILLAGE OF PALM SPRINGS, PALM BEACH COUNTY, FLORIDA

SHEET 1 OF 2

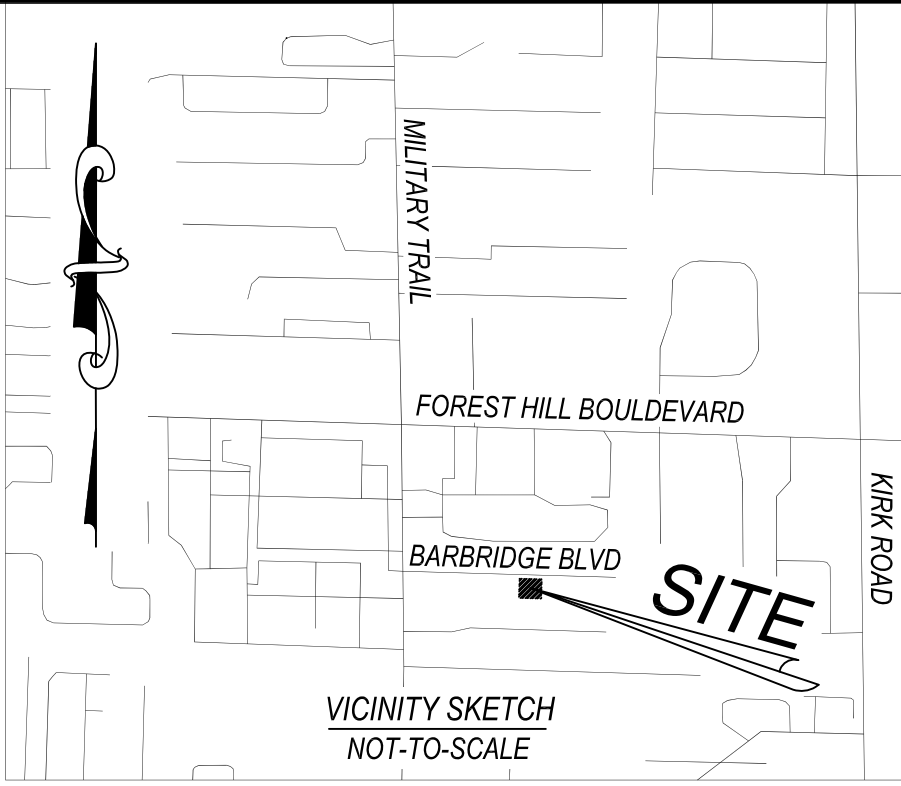

STATE OF FLORIDA
COUNTY OF PALM BEACH
THIS PLAT WAS FILED FOR
RECORD AT _____ M.
THIS _____ DAY OF _____
A.D. 20____ AND DULY RECORDED
IN PLAT BOOK _____ AT PAGE _____

SHARON R. BOCK,
CLERK & COMPTROLLER
PALM BEACH COUNTY

BY: _____

DEDICATION AND RESERVATIONS:

KNOW ALL MEN BY THESE PRESENTS THAT OWUER GONZALEZ, OWNER OF THE LANDS SHOWN HEREON AS "BARBRIDGE", BEING A PORTION OF THE SOUTHWEST ONE QUARTER OF THE SOUTHEAST ONE QUARTER OF SECTION 12, TOWNSHIP 44 SOUTH, RANGE 42 EAST, VILLAGE OF PALM SPRINGS, PALM BEACH COUNTY, FLORIDA, BEING MORE PARTICULARLY DESCRIBED AS FOLLOWS:

LEGAL DESCRIPTION - (OFFICIAL RECORDS BOOK 29195 PAGE 1829):
BEGIN AT THE NORTHEAST CORNER OF TRACT OF LAND DESCRIBED IN DEED FROM MODEL LAND COMPANY, A FLORIDA CORPORATION TO L. EARL GEORGE, DATED SEPTEMBER 30, 1939, RECORDED IN DEED BOOK 594, PAGE 429, PUBLIC RECORDS, PALM BEACH COUNTY, FLORIDA, RUN WESTERLY ON THE NORTH LINE OF SAID 5 ACRE TRACT 850 FEET WHICH POINT IS THE NORTHEAST CORNER OF THE TRACT THEREIN CONVEYED FOR A POINT OF BEGINNING; THENCE CONTINUE TO RUN WEST ON THE NORTH LINE OF SAID 5 ACRE TRACT A DISTANCE OF 150 FEET TO THE NORTHWEST CORNER OF THE TRACT HEREIN CONVEYED; THENCE RUN SOUTHERLY AND PARALLEL WITH THE EAST LINE OF SAID 5 ACRE TRACT A DISTANCE OF 166 FEET TO THE SOUTHWEST CORNER OF THE TRACT HEREIN CONVEYED; THENCE RUN EASTERLY AND PARALLEL TO THE NORTH LINE OF SAID 5 ACRE TRACT A DISTANCE OF 150 FEET TO THE NORTHWEST CORNER OF THE TRACT HEREIN CONVEYED; THENCE RUN NORTHERLY PARALLEL TO THE EAST LINE OF SAID 5 ACRE TRACT A DISTANCE OF 166 FEET TO THE POINT OF BEGINNING.

MORE PARTICULARLY DESCRIBED AS THE WEST 150 FEET OF THE EAST 1000 FEET OF THE SOUTH HALF OF THE NORTH HALF OF THE SOUTH HALF OF THE SOUTHWEST QUARTER OF THE SOUTHEAST QUARTER OF SECTION 12, TOWNSHIP 44 SOUTH, RANGE 42 EAST, BEING PART OF TRACT 6, BLOCK 4, PALM BEACH PLANTATIONS RECORDED IN PLAT BOOK 10, PAGE 20, PUBLIC RECORDS OF PALM BEACH COUNTY, FLORIDA.

HAS CAUSED THE SAME TO BE SURVEYED AND PLATTED AS SHOWN HEREON AND DO HEREBY DEDICATE AND RESERVE AS FOLLOWS:

LOT A AND LOT B, AS SHOWN HEREON ARE HEREBY RESERVED BY OWUER GONZALEZ, HIS SUCCESSORS AND ASSIGNS, FOR PURPOSES CONSISTENT WITH THE ZONING REGULATIONS OF PALM SPRINGS, FLORIDA, AND IS THE PERPETUAL MAINTENANCE OBLIGATION OF OWUER GONZALEZ, HIS SUCCESSORS AND ASSIGNS, WITHOUT RECOURSE TO THE VILLAGE OF PALM SPRINGS, FLORIDA.

IN WITNESS WHEREOF, I, OWUER GONZALEZ, DO HEREUNTO SET MY HAND AND SEAL THIS _____ DAY OF _____, 2019.

WITNESS: _____ BY: _____
OWUER GONZALEZ

PRINT NAME: _____

WITNESS: _____

PRINT NAME: _____

ACKNOWLEDGEMENT

STATE OF FLORIDA
COUNTY OF PALM BEACH

BEFORE ME PERSONALLY APPEARED OWUER GONZALEZ, WHO IS PERSONALLY KNOWN TO ME, OR HAS PRODUCED _____ AS IDENTIFICATION, AND WHO EXECUTED THE FOREGOING INSTRUMENT AND ACKNOWLEDGED BEFORE ME THAT HE EXECUTED SAID INSTRUMENT FOR THE PURPOSES EXPRESSED THEREIN.

WITNESS MY HAND AND OFFICIAL SEAL THIS _____ DAY OF _____, 2019.

MY COMMISSION NO.: _____ SIGNATURE OF NOTARY PUBLIC _____

MY COMMISSION EXPIRES: _____ PRINTED NAME OF NOTARY PUBLIC _____

TITLE CERTIFICATION

STATE OF FLORIDA
COUNTY OF PALM BEACH

WE, WFG NATIONAL TITLE INSURANCE COMPANY, A TITLE INSURANCE COMPANY, AS DULY AUTHORIZED TO DO BUSINESS IN THE STATE OF FLORIDA, DO HEREBY CERTIFY THAT WE HAVE EXAMINED THE TITLE TO THE HEREON DESCRIBED PROPERTY; THAT WE FIND THE TITLE TO THE PROPERTY IS VESTED IN OWUER GONZALEZ; THAT THE CURRENT TAXES HAVE BEEN PAID; THAT ALL MORTGAGES NOT SATISFIED OR RELEASED OF RECORD NOR OTHERWISE TERMINATED BY LAW ARE SHOWN HEREON; AND THAT THERE ARE ENCUMBRANCES OF RECORD, BUT THOSE ENCUMBRANCES DO NOT PROHIBIT THE CREATION OF THE SUBDIVISION DEPICTED BY THIS PLAT.

DATED THIS _____ DAY OF _____, 2019. BY: _____
(PRINTED NAME AND TITLE)

(SIGNATURE)

REVIEWING SURVEYOR

THIS PLAT HAS BEEN REVIEWED FOR CONFORMITY IN ACCORDANCE WITH CHAPTER 177.081 OF THE FLORIDA STATUTES AND THE ORDINANCES OF THE VILLAGE OF PALM SPRINGS, FLORIDA. THIS REVIEW DOES NOT INCLUDE VERIFICATION OF GEOMETRIC DATA OR FIELD VERIFICATION OF THE PERMANENT CONTROL POINTS (P.C.P.'S) AND MONUMENTS AT LOT CORNERS.

DATED THIS _____ DAY OF _____, 2019. _____
JOHN J. RICE, P.S.M.
FLORIDA CERTIFICATE NO. LS 4506

SURVEYOR AND MAPPER CERTIFICATE

THIS IS TO CERTIFY THAT THE PLAT SHOWN HEREON IS A TRUE AND CORRECT REPRESENTATION OF A SURVEY MADE UNDER MY RESPONSIBLE DIRECTION AND SUPERVISION; THAT SAID SURVEY IS ACCURATE TO THE BEST OF MY KNOWLEDGE AND BELIEF; THAT THE PERMANENT REFERENCE MONUMENTS (P.R.M.'S) AND MONUMENTS ACCORDING TO SECTION 177.091 (9), FLORIDA STATUTES, HAVE BEEN PLACED AS REQUIRED BY LAW; AND, FURTHER, THAT THE SURVEY DATA COMPLIES WITH ALL THE REQUIREMENTS OF CHAPTER 177, FLORIDA STATUTES, AS AMENDED, AND THE ORDINANCES OF THE VILLAGE OF PALM SPRINGS, FLORIDA.

DATED THIS _____ DAY OF _____, 2019. _____
DOUG WALKER, PSM
FLORIDA CERTIFICATE NO. LS7211

APPROVAL- VILLAGE OF PALM SPRINGS

STATE OF FLORIDA
COUNTY OF PALM BEACH

THIS PLAT IS HEREBY APPROVED FOR RECORD BY THE VILLAGE OF PALM SPRINGS, FLORIDA, THIS _____ DAY OF _____, 2019.

BY: _____ ATTEST: _____
BEV SMITH, MAYOR KIMBERLY WYNN, VILLAGE CLERK

SURVEYOR'S NOTES:

* NOTICE: THIS PLAT, AS RECORDED IN ITS GRAPHIC FORM, IS THE OFFICIAL DEPICTION OF THE SUBDIVIDED LANDS DESCRIBED HEREIN, AND WILL IN NO CIRCUMSTANCES BE SUPPLANTED IN AUTHORITY BY ANY OTHER GRAPHIC OR DIGITAL FORM OF THE PLAT. THERE MAY BE ADDITIONAL RESTRICTIONS THAT ARE NOT RECORDED ON THIS PLAT THAT MAY BE FOUND IN THE PUBLIC RECORDS OF THIS COUNTY.*

* TABULAR AREA:
TOTAL = 25013.69 SQ. FT. OR 0.574 ACRES

* THE WEST LINE OF THE SOUTHEAST $\frac{1}{4}$ OF SECTION 12, TOWNSHIP 44 SOUTH, RANGE 42 EAST BEARS S01°30'19" E AND ALL BEARINGS SHOWN ARE RELATIVE THERETO AS A BASIS OF BEARINGS FOR THIS PLAT.
* DISTANCES ARE IN U.S. SURVEY FOOT




* PREPARING SURVEYOR & MAPPER STATEMENT:
THIS INSTRUMENT WAS PREPARED BY DOUG WALKER,
P.S.M. # 7211, STATE OF FLORIDA,
IN AND FOR THE OFFICES OF PM SURVEYING, AT
4546 CAMBRIDGE STREET, WEST PALM BEACH, FLORIDA, 33415.
CERTIFICATE OF AUTHORIZATION LB #8261

* ABBREVIATIONS:
PSM = PROFESSIONAL SURVEYOR & MAPPER
LB = LICENSED BUSINESS
PB = PLAT BOOK
ORB = OFFICIAL RECORD BOOK
PG = PAGE
SQ. FT. = SQUARE FEET
PRM = PERMANENT REFERENCE MONUMENT
LS= LICENSED SURVEYOR
ID= IDENTIFICATION

REVIEWING SURVEYORS SEAL

VILLAGE OF PALM SPRINGS SEAL

SURVEYOR'S SEAL

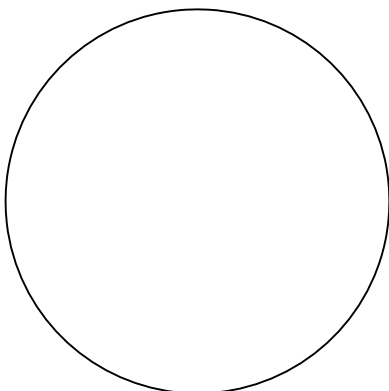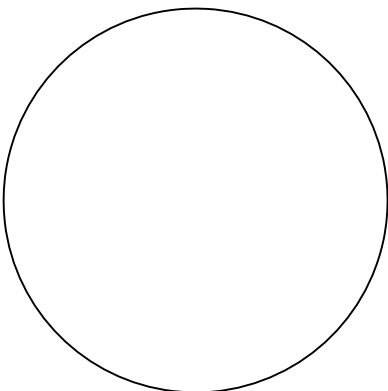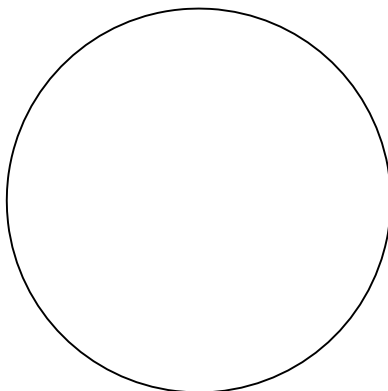

PRINCIPAL MERIDIAN SURVEYING, INC.
LB # 8261
4546 CAMBRIDGE STREET
WEST PALM BEACH, FL. 33415
(561) 478-7764 FAX 478-1094
VISIT US AT PMSURVEYING.NET
JOB # 19030243


BEING A PORTION OF THE SOUTHWEST ONE QUARTER OF THE
SOUTHEAST ONE QUARTER OF SECTION 12, TOWNSHIP 44 SOUTH, RANGE 42 EAST,
THE VILLAGE OF PALM SPRINGS, PALM BEACH COUNTY, FLORIDA

1" = 20'

GRAPHIC SCALE



1 inch = 20 ft.

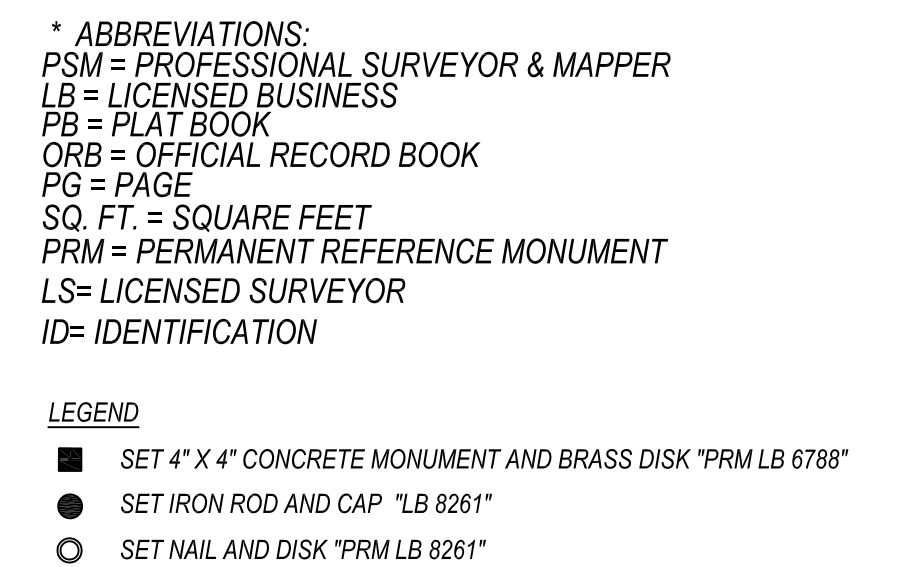

LEGEND

- SET 4" X 4" CONCRETE MONUMENT AND BRASS DISK "PRM LB 6788"
- SET IRON ROD AND CAP "LB 8261"
- ⊙ SET NAIL AND DISK "PRM LB 8261"

PRINCIPAL MERIDIAN SURVEYING, INC.
LB # 8261

4546 CAMBRIDGE STREET
WEST PALM BEACH, FL. 33415
(561) 478-7764 FAX 478-1094
VISIT US AT PMSURVEYING.NET

JOB # 19030243

March 9, 2020

Ms. Iramis Cabrera, Planner
Land Development Department
Village of Palm Springs
226 Cypress Lane
Palm Springs, FL 33461
(Via E-Mail icabrera@vpsfl.org)

**RE: 4424 Barbridge Road – Barbridge Plat
Fifth Plat Review
Engenuity Group Project No. 6001.04.22**

Dear Ms. Cabrera,



This is the fifth review of this Plat. This review is done for compliance with Chapter 177, Florida Statutes and the Village of Palm Spring's requirements.

The mylar has been reviewed and signed and sealed by the reviewing surveyor. We can now recommend that the Village of Palm Springs approve the Plat for recording.

Sincerely,



John J. Rice, P.S.M.
Project Manager

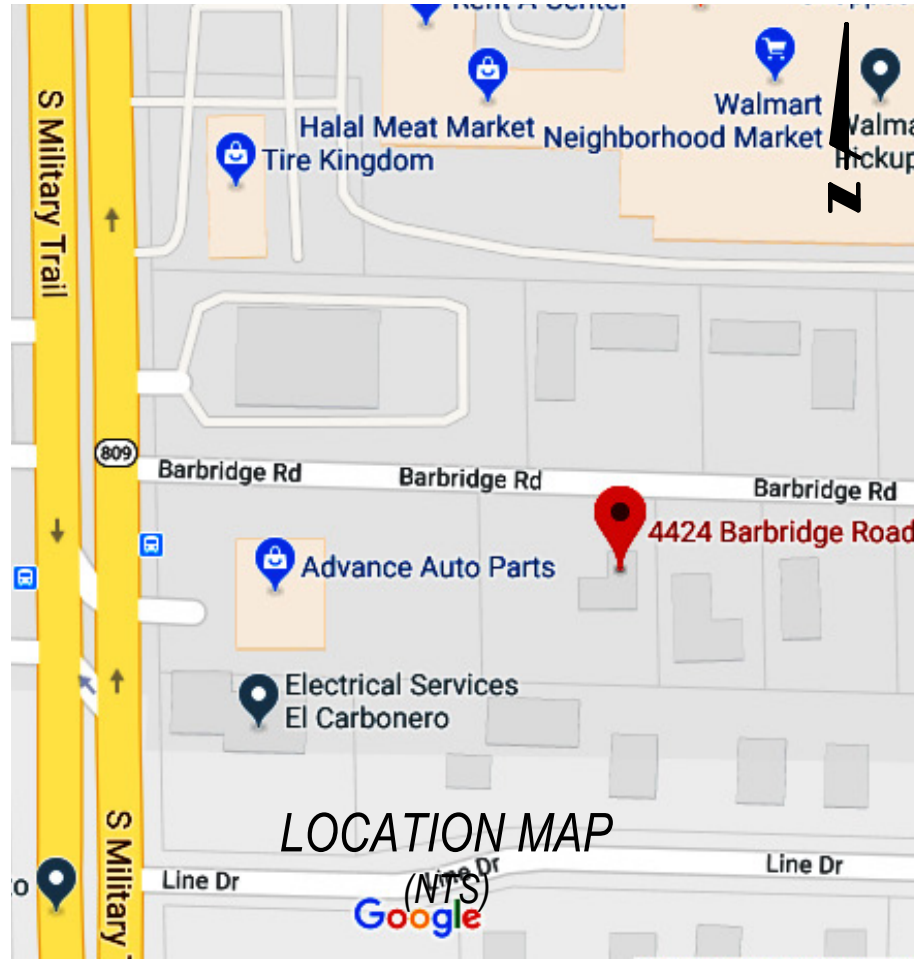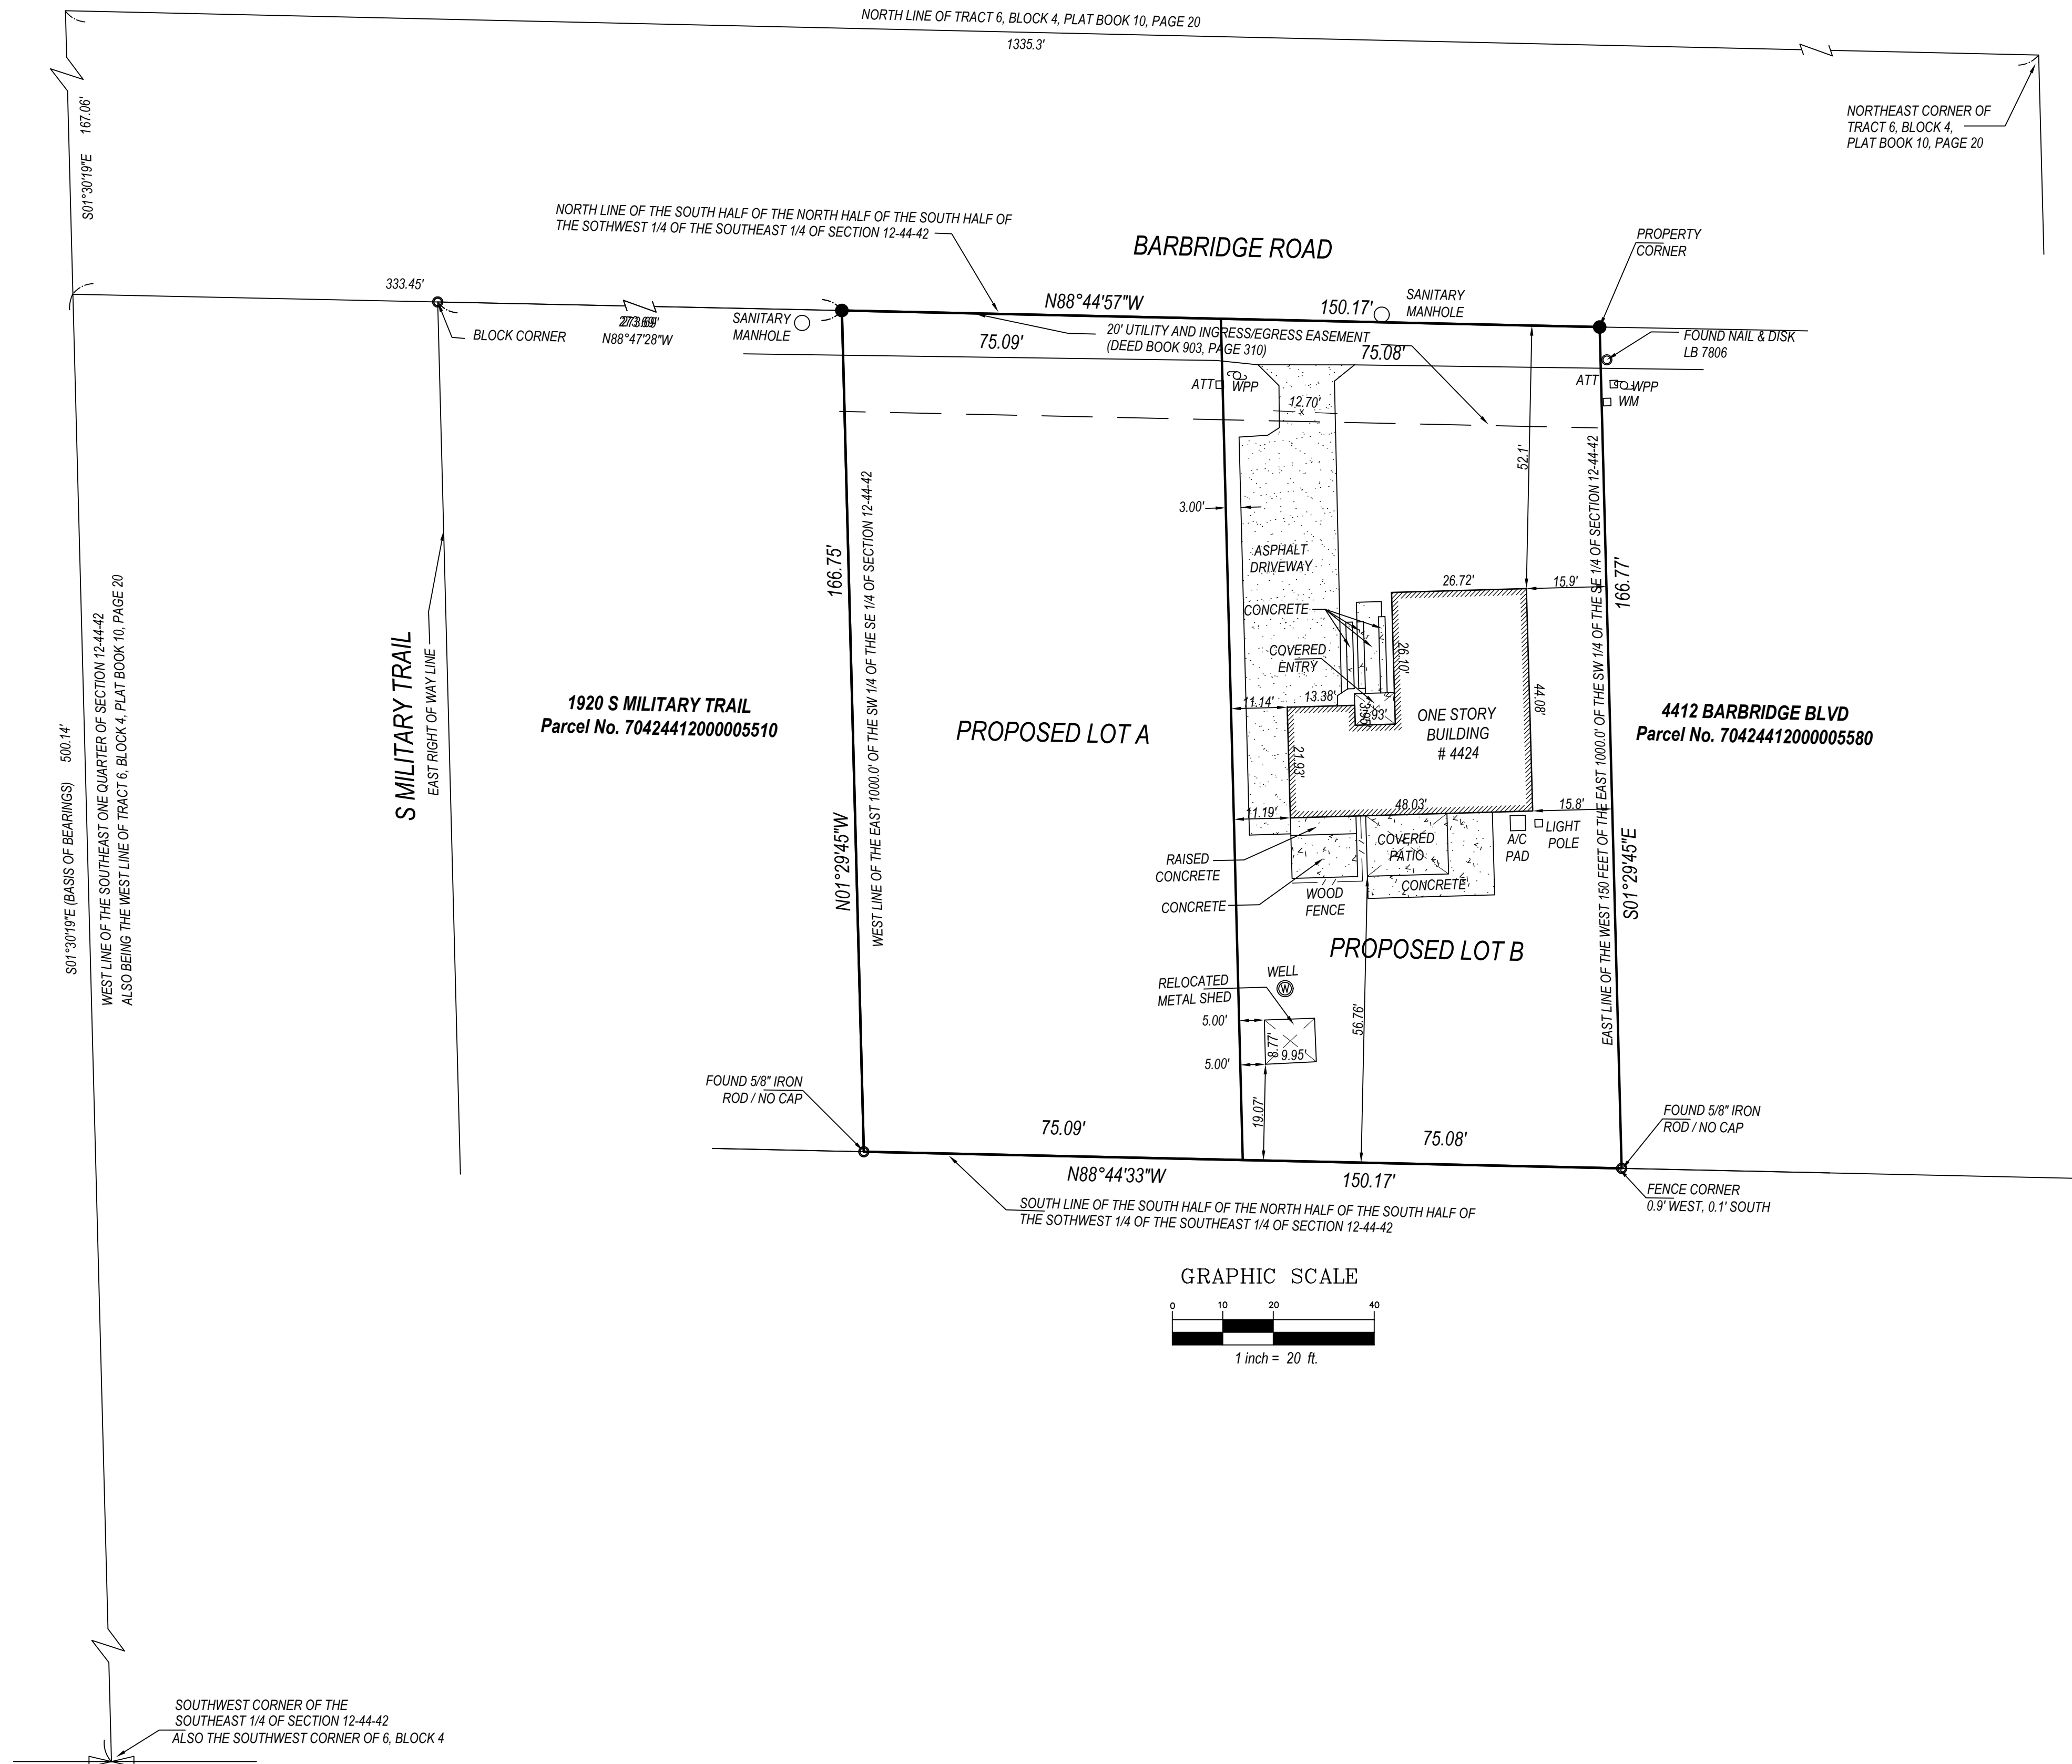

PROPERTY ADDRESS:
4424 BARBRIDGE ROAD
PALM SPRINGS FLORIDA 33406

FLOOD ZONE: "X"
PANEL NO: 12099C 0588F
DATE: OCTOBER 5, 2017


CERTIFIED TO:
1. OWUER GONZALEZ

LEGAL DESCRIPTION:
BEGIN AT THE NORTH EAST CORNER OF TRACT OF LAND DESCRIBED IN DEED FROM MODEL LAND COMPANY, A FLORIDA CORPORATION TO L. EARL GEORGE, DATED SEPTEMBER 30 1939, RECORDED IN DEED BOOK 594, PAGE 429, PUBLIC RECORDS, PALM BEACH COUNTY, FLORIDA, RUN WESTERLY ON THE NORTH LINE OF SAID 5 ACRE TRACT 850 FEET WHICH POINT IS THE NORTHEAST CORNER OF THE TRACT THEREIN CONVEYED FOR A POINT OF BEGINNING; THENCE CONTINUE TO RUN WEST ON THE NORTH LINE OF SAID 5 ACRE TRACT A DISTANCE OF 150 FEET TO THE NORTHWEST CORNER OF THE TRACT THEREIN CONVEYED; THENCE RUN SOUTHERLY AND PARALLEL WITH THE EAT LINE OF SAID 5 ACRE TRACT A DISTANCE OF 166 FEET TO THE SOUTHWEST CORNER OF THE TRACT HEREIN CONVEYED; THENCE RUN EASTERLY AND PARALLEL TO THE NORTH LINE OF SAID 5 ACRE TRACT A DISTANCE OF 150 FEET TO THE NORTHWEST CORNER OF THE TRACT HEREIN CONVEYED; THENCE RUN NORTHERLY PARALLEL TO THE EAST LINE OF SAID 5 ACRE TRACT A DISTANCE OF 166 FEET TO THE POINT OF BEGINNING. MORE PARTICULARLY DESCRIBED AS THE WEST 150 FEET OF THE EAST 1000 FEET OF THE SOUTH HALF OF THE NORTH HALF OF THE SOUTH HALF OF THE SOUTHWEST quarter OF THE SOUTHEAST quarter OF SECTION 12, TOWNSHIP 44 SOUTH, RANGE 42 EAST, BEING PART OF TRACT 6, BLOCK 4, PALM BEACH PLANTATIONS RECORDED IN PLAT BOOK 10, PAGE 20, PUBLIC RECORDS OF PALM BEACH COUNTY, FLORIDA.

SURVEYORS' NOTES:
1 THIS SKETCH IS NOT A BOUNDARY SURVEY.
THE PURPOSE OF THIS SKETCH IS TO SATISFY A REQUEST BY THE ZONING TECHNICIAN TO VERIFY DATA CONTAINED ON THE REQUIRED BOUNDARY SURVEY AND PLAT. THIS IS NOT PART OF THE PLAT SUBMITTAL IN ANY WAY.

ZONING EXHIBIT

PRINCIPAL MERIDIAN
SURVEYING
LICENSED BUSINESS No. 8261
4546 CAMBRIDGE STREET
WEST PALM BEACH, FL 33415
OFFICE 561-478-7764

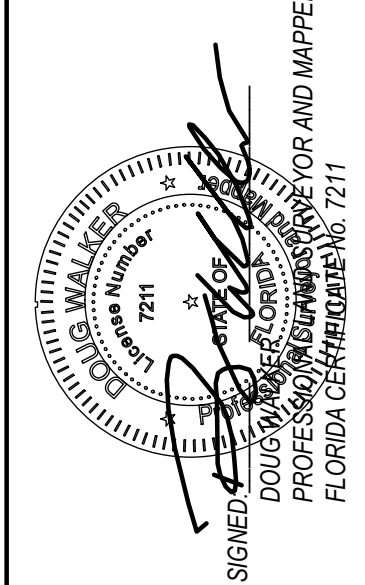

TITLE REVIEW/PLAT
BOUNDARY SURVEY
PURPOSE

MS

JH

05-16-19
04-01-19

DATE

JOB#

PURPOSE

FIELD

DRAFT

DATE

Frogner Consulting, LLC

Planning and Zoning Consultants

3402 SE Clubhouse Place Stuart FL 34997

Ph: (561) 386-3035 jfrogner@comcast.net

May 8, 2019

Summary of Request for Lot Subdivision at 4424 Barbridge Rd.

The owner intends to split the lot and construct a single family dwelling on the westerly (split) lot. Currently, the lot has approximately 150' of street frontage with an existing SFD on the eastern portion of the lot. A pre-application meeting was held with Village staff on May 2, 2019 and the following was confirmed by staff:

- According to the Villages Future Land Use map, the site has a Low Density Residential designation and is sited in the RM – Residential Multiple Family zoning district.
- Pursuant to **Section 34-766 (1)-Minimum Lot Area** in the property development regulations, The RS development regulations can be used. That means that the proposed lot split into two (2) separate lots, may use the minimum road frontage of 65' requirement stated in (RS) Section 34-746 (2).
- In order for the lot split to become “legal”, a plat application must be submitted through the Public Works Department and be approved by the Village Commission.

When subdivided into two lots, each lot will have 75.08 feet of frontage, exceeding the 65' required by the RS regulations. Additionally, the conceptual lot layout shows setbacks and open space regulations are met. A building permit will be submitted for the construction of a single family dwelling upon completion and approval by the Village Council.


Staff commented on the northern property line of the lot being the centerline of the Barbridge Road. The owner is willing to dedicate that area to the Village if staff research indicates other lots on the road have done the same.

Based on the above, the applicant respectfully requests approval from the Village of Palm Springs to subdivide the lot.



VILLAGE OF PALM SPRINGS

Barbridge Plat

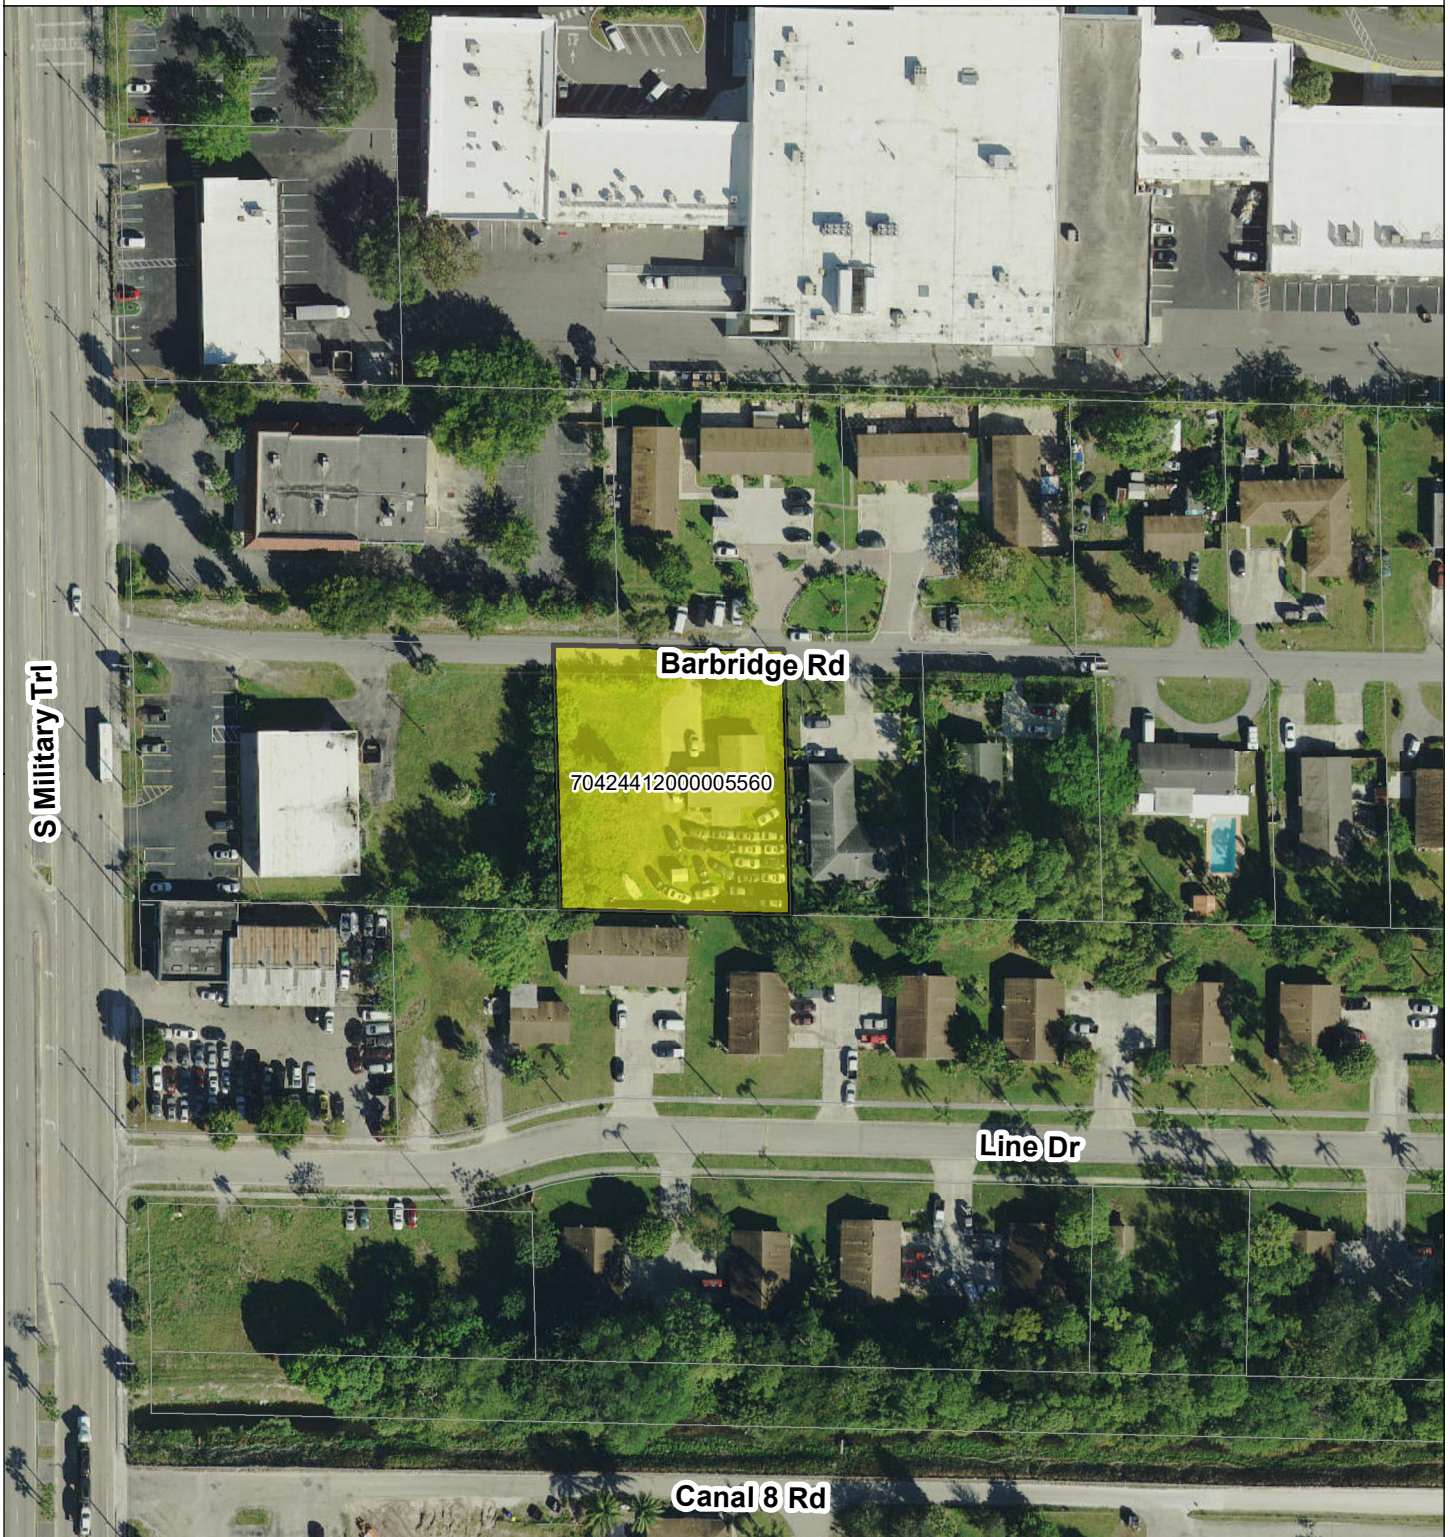

0 50 100 200 300 400 500 Feet



 4424 Barbridge Road

Date: 7/2/2019



VILLAGE OF PALM SPRINGS

Barbridge Plat

S Military Trl

Barbridge Rd

70424412000005560

Line Dr

Canal 8 Rd

0 50 100 200 300 400 500 Feet



 4424 Barbridge Road

Date: 7/2/2019



Village of Palm Springs

Executive Brief

AGENDA DATE: May 14, 2020

DEPARTMENT: Planning, Zoning & Building

ITEM 9.3:

Resolution No. 2020-14 - Final Plat (Re-Plat) - RaceTrac, Tire Kingdom & Vacant Property - 2601 10th Avenue North (*Quasi-Judicial Hearing*)

SUMMARY:

Mr. Charles Millar, agent for the property owner, 10th Avenue Partnership LTD (Applicant), has filed a final plat to re-plat the property located at the northwest corner of 10th Avenue North and Florida Mango Road (former Chase Professional Center) to provide for the development of the recently approved RaceTrac gas station and the Tire Kingdom vehicle repair facility. The proposed re-plat, if approved, would divide the property into three (3) separate parcels to enable the properties to be conveyed to future purchasers as legal lots of record.

The proposed final plat is consistent with the preliminary plat that was approved by the Village Council (Resolution No. 2020-07 - March 12, 2020).

Note: The Village Council approved the commercial planned development master plan and the site plans for the proposed RaceTrac and Tire Kingdom developments on January 9, 2020, to facilitate redevelopment of the property. From a planning and zoning perspective, this property is a single development project with a unified master site plan.

The Village's Surveyor, Engenuity Group, has reviewed the proposed plat and has determined that the proposed plat complies with Chapter 177, F.S.- Platting Regulations.

Note: Prior to consideration of the final plat, a Declaration of Easements, Covenants, and Restrictions document shall be provided to the Village for review and approval, which is expected to address responsibilities for each parcel owner in terms of access, utilities,

parking, maintenance, and drainage. Further, the additional right-of-way dedication, utility easements, common vehicular access easement (including for Chase Bank parcel) would need to be conducted by separate legal instrument (similar to the approved dedications within the recent Master Site Development Plan, RaceTrac Site Plan and Tire Kingdom Site Development Plan approvals - January 9, 2020)

The Planning & Zoning Board considered the preliminary plat during their February 25, 2020 meeting and recommended approval.

If approved, the final plat will be recorded in the public records prior to issuance of any Certificate of Occupancy on any portion of the property.

FISCAL IMPACT:

There is no direct fiscal impact of the proposed plat.

ATTACHMENTS:

Proposed Resolution No. 2020-14 - Final Plat Replat - 2601 10th Avenue North

Proposed Final Plat

Letter of Compliance Florida Statutes - 2601 10th Avenue North

Boundary Survey

Colored Master Plan

Property Information Report

Aerial and Location Maps

RESOLUTION NO. 2020-14

A RESOLUTION OF THE VILLAGE COUNCIL OF THE VILLAGE OF PALM SPRINGS, FLORIDA, APPROVING/DENYING THE FINAL PLAT, TO REPLAT THE FORMER CHASE PROFESSIONAL CENTER PROPERTY, SUBMITTED BY MR. CHARLES MILLAR, AGENT FOR THE OWNER, 10TH AVENUE PARTNERSHIP LTD, (“APPLICANT”), LOCATED AT 2601 10TH AVENUE NORTH AND PROVIDING AN EFFECTIVE DATE.

WHEREAS, the final plat is consistent with the preliminary plat that was approved by the Village Council (Resolution 2020-07 – March 12, 2020); and

WHEREAS, on February 25, 2020, the Planning and Zoning Board reviewed and considered the application of Charles Millar, agent for the owner, 10th Avenue Partnership LTD, (“Applicant”), for approval to replat the former Chase Professional Center Property, located at 2601 10th Avenue North; and

WHEREAS, prior to final plat approval, a Declaration of Easements, Covenants and Restrictions document shall be provided to the Village for review and approval, which will address responsibilities for each parcel owner in terms of access, utilities, parking, maintenance and drainage; and

WHEREAS, the recommendation of the Planning and Zoning Board to approve the application has been forwarded to the Village Council for final consideration; and

WHEREAS, the Village Council has heard this matter in public session; has considered the presentation and other evidence presented by the Applicant; has received and considered the recommendations of the Village Staff and Planning and Zoning Board; and has otherwise been fully informed regarding this matter.

NOW THEREFORE, BE IT RESOLVED BY THE VILLAGE COUNCIL OF THE VILLAGE OF PALM SPRINGS, FLORIDA, as follows:

Section 1. The Village Council of the Village of Palm Springs, Florida, having received and considered the request of the Applicant for a replat of the former Chase Professional Center, located at 2601 10th Avenue North; and the same having been heard in Regular Session on March 12, 2020, and having been otherwise fully apprised of the premises herein, hereby approves the Preliminary Plat, which is incorporated herein by reference.

Section 2. This Resolution shall take effect immediately upon adoption.

Council Member _____ offered the foregoing resolution. Council Member _____ seconded the motion, and upon being put to a vote, the vote was as follows:

	<u>Aye</u>	<u>Nay</u>	<u>Absent</u>
BEV SMITH, MAYOR	☐	☐	☐
PATTI WALLER, VICE MAYOR	☐	☐	☐
GARY READY, MAYOR PRO TEM	☐	☐	☐
DOUG GUNTHER, COUNCIL MEMBER	☐	☐	☐
JONI BRINKMAN, COUNCIL MEMBER	☐	☐	☐

The Mayor thereupon declared this Resolution duly passed and adopted this _____ day of April 2020.

VILLAGE OF PALM SPRINGS, FLORIDA

BY: _____

BEV SMITH, MAYOR

ATTEST:


BY: _____

KIMBERLY M. WYNN, VILLAGE CLERK

REVIEWED FOR FORM AND LEGAL SUFFICIENCY


BY: _____

GLEN J. TORCIVIA, VILLAGE ATTORNEY

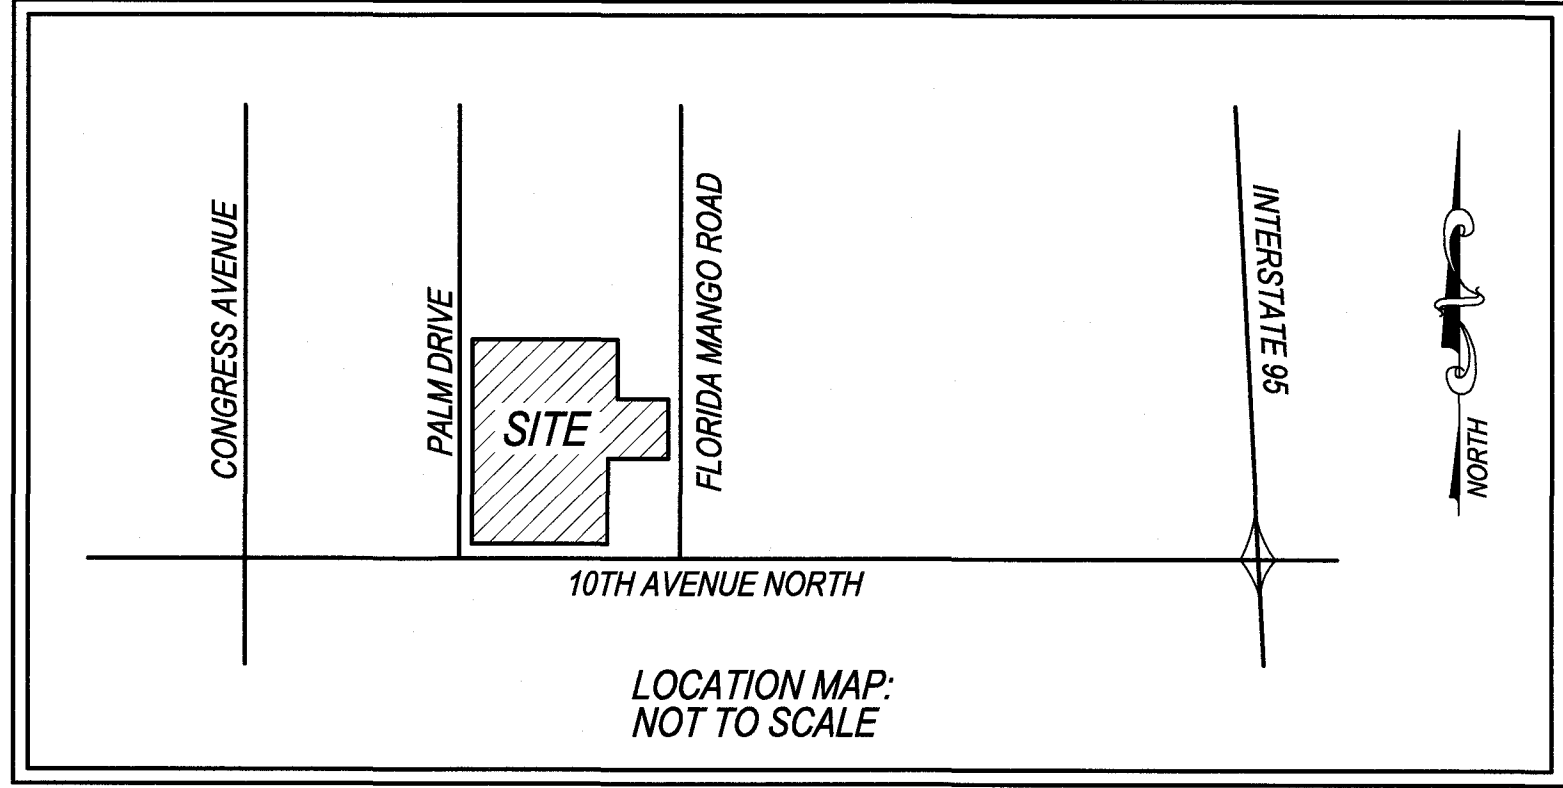

TENTH AVENUE REPLAT

A REPLAT OF LOT 1, TENTH AVENUE PLAT
PLAT BOOK 126, PAGES 82 AND 83,
PALM BEACH COUNTY, FLORIDA.
LYING IN SECTION 20, TOWNSHIP 44 SOUTH, RANGE 43 EAST.
SITUATED IN THE VILLAGE OF PALM SPRINGS, PALM BEACH COUNTY, FLORIDA

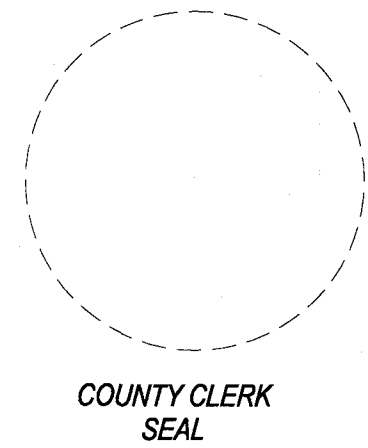

STATE OF FLORIDA
COUNTY OF PALM BEACH

THIS PLAT WAS FILED FOR RECORD AT
_____, M, THIS _____ DAY OF
_____, 2020 AND DULY
RECORDED IN PLAT BOOK NO. _____
ON PAGE _____

SHARON R. BROCK
CLERK & COMPTROLLER
PALM BEACH COUNTY

BY: _____
DEPUTY CLERK

DEDICATION AND RESERVATIONS:

KNOW ALL MEN BY THESE PRESENTS
THAT 10TH AVENUE PARTNERSHIP LTD., A FLORIDA LIMITED PARTNERSHIP, OWNER OF THE LAND SHOWN HEREON AS A REPLAT OF LOT 1,
TENTH AVENUE PLAT, PLAT BOOK 126, PAGES 82 AND 83, PALM BEACH COUNTY, FLORIDA. LYING IN SECTION 20, TOWNSHIP 44 SOUTH,
RANGE 43 EAST. SITUATED IN THE VILLAGE OF PALM SPRINGS, PALM BEACH COUNTY, FLORIDA. BEING MORE PARTICULARLY DESCRIBED
AS FOLLOWS:

LOT 1, TENTH AVENUE PLAT, ACCORDING TO THE PLAT THEREOF AS RECORDED IN PLAT BOOK 126, PAGES 82 AND 83 OF THE PUBLIC
RECORDS OF PALM BEACH COUNTY, FLORIDA.

HAS CAUSED THE SAME TO BE SURVEYED AND PLATTED AS SHOWN HEREON, AND DO HEREBY DEDICATE AS FOLLOWS:

1. TRACTS 1, 2 AND 3, AS SHOWN HEREON ARE HEREBY RESERVED BY 10TH AVENUE PARTNERSHIP LLC, ITS SUCCESSORS AND/OR
ASSIGNS, FOR PURPOSES CONSISTENT WITH THE ZONING REGULATIONS OF THE VILLAGE OF PALM SPRINGS. SAID TRACTS SHALL BE
THE PERPETUAL MAINTENANCE OBLIGATION OF 10TH AVENUE PARTNERSHIP LTD, ITS SUCCESSORS AND ASSIGNS WITHOUT RECOURSE
TO THE VILLAGE OF PALM SPRINGS, FLORIDA.

2. THE UTILITY EASEMENTS RUNNING ADJACENT AND PARALLEL TO PUBLIC STREETS, AS SHOWN HEREON, ARE NON-EXCLUSIVE
EASEMENTS AND ARE HEREBY DEDICATED IN PERPETUITY TO THE PUBLIC FOR THE INSTALLATION, OPERATION, MAINTENANCE, REPAIR,
EXPANSION AND REPLACEMENT OF UTILITIES, BOTH PUBLIC AND PRIVATE, INCLUDING, BUT NOT LIMITED TO POTABLE WATER PIPELINES,
RAW WATER PIPELINES, WASTEWATER PIPELINES, RECLAIMED WATER PIPELINES, ELECTRIC POWER LINES, TELECOMMUNICATIONS LINES,
CABLE TELEVISION LINES, GAS LINES, AND RELATED APPURTENANCES. THE INSTALLATION OF CABLE TELEVISION SYSTEMS SHALL NOT
INTERFERE WITH THE CONSTRUCTION AND MAINTENANCE OF OTHER UTILITIES, IN THE EVENT A CABLE TELEVISION COMPANY DAMAGES
THE FACILITIES OF A PUBLIC UTILITY, IT SHALL BE SOLELY RESPONSIBLE FOR THE DAMAGES. IF OTHERWISE APPROVED BY PALM BEACH
COUNTY, NO BUILDINGS, STRUCTURES, IMPROVEMENTS, TREES, WALLS OR FENCES SHALL BE INSTALLED WITHIN THESE EASEMENTS
WITHOUT THE PRIOR WRITTEN APPROVAL OF THE PALM BEACH COUNTY WATER UTILITIES DEPARTMENT, ITS SUCCESSORS AND ASSIGNS.

IN WITNESS WHEREOF 10TH AVENUE PARTNERSHIP LTD, A FLORIDA LIMITED PARTNERSHIP, HAS CAUSED THESE PRESENTS TO BE
SIGNED BY JOHN J. HOECKER, AS MANAGER OF ITS GENERAL PARTNER 10TH AVENUE GP, LLC., THIS _____ DAY OF
_____, 2020.

10TH AVENUE PARTNERSHIP LTD., A FLORIDA LIMITED PARTNERSHIP

BY: _____
JOHN J. HOECKER, MANAGER
10TH AVENUE PARTNERSHIP LTD, A FLORIDA LIMITED PARTNERSHIP

WITNESS: _____

PRINT NAME: _____

WITNESS: _____

PRINT NAME: _____

ACKNOWLEDGEMENT:

STATE OF FLORIDA
COUNTY OF PALM BEACH

BEFORE ME PERSONALLY APPEARED JOHN J. HOECKER WHO IS PERSONALLY KNOWN TO ME, OR HAS PRODUCED
AS IDENTIFICATION, AND WHO EXECUTED THE FOREGOING INSTRUMENT AS MANAGER OF 10TH AVENUE GP, LLC, GENERAL PARTNER OF 10TH
AVENUE PARTNERSHIP LTD, AND ACKNOWLEDGED TO AND BEFORE ME THAT HE EXECUTED SUCH INSTRUMENT AS SUCH OFFICER OF SAID
ENTITY, AND THAT THE SEAL AFFIXED TO THE FOREGOING INSTRUMENT IS THE OFFICIAL SEAL (IF AVAILABLE) OF SAID LIMITED PARTNERSHIP
AND THAT IT WAS AFFIXED TO SAID INSTRUMENT BY DUE AND REGULAR AUTHORITY, AND THAT SAID INSTRUMENT IS THE FREE ACT AND
DEED OF SAID LIMITED PARTNERSHIP.

WITNESS MY HAND AND OFFICIAL SEAL THIS _____ DAY OF _____, 2020.

NOTARY PUBLIC: _____

PRINT NAME: _____

MY COMMISSION EXPIRES: _____

COMMISSION NUMBER: _____

SEAL

MORTGAGEE'S JOINDER AND CONSENT:

STATE OF FLORIDA
COUNTY OF PALM BEACH

THE UNDERSIGNED HEREBY CERTIFIES THAT IT IS THE HOLDER OF A MORTGAGE UPON THE PROPERTY DESCRIBED HEREON AND DOES
HEREBY JOIN IN AND CONSENT TO THE DEDICATION OF THE LAND DESCRIBED IN SAID DEDICATION BY THE OWNER THEREOF AND
AGREES THAT ITS MORTGAGE WHICH IS RECORDED IN OFFICIAL RECORDS BOOK 27925, PAGE 1158, PUBLIC RECORDS OF PALM BEACH
COUNTY, FLORIDA, SHALL BE SUBORDINATED TO THE DEDICATION SHOWN HEREON.

IN WITNESS THEREOF, THE SAID CORPORATION HAS CAUSED THESE PRESENTS TO BE SIGNED BY ITS MANAGING DIRECTOR AND ITS
CORPORATE SEAL (IF AVAILABLE) TO BE AFFIXED HEREON BY AND WITH THE AUTHORITY OF ITS BOARD OF DIRECTORS THIS _____ DAY
OF _____, 2020.

FIRST REPUBLIC BANK

BY: _____
JAMES B. MEANEY, REGIONAL MANAGING DIRECTOR

WITNESS: _____

PRINT NAME: _____

WITNESS: _____

PRINT NAME: _____

VILLAGE OF PALM SPRINGS APPROVAL

VILLAGE OF PALM SPRINGS
COUNTY OF PALM BEACH

THIS PLAT IS HEREBY APPROVED FOR RECORD. THIS _____ DAY OF _____, 2020.

BY: _____
BEV SMITH - VILLAGE MAYOR

ATTEST:
KIMBERLY M. WYNN - VILLAGE CLERK

TITLE CERTIFICATION

I, PAUL A. KRASKER, A DULY LICENSED ATTORNEY IN THE STATE THE FLORIDA DO HEREBY CERTIFY THAT I HAVE EXAMINED TITLE TO
THE HEREON DESCRIBED PROPERTY, THAT I FIND THE TITLE TO THE PROPERTY IS VESTED IN 10TH AVENUE PARTNERSHIP LTD., A
FLORIDA LIMITED PARTNERSHIP, THAT THE CURRENT TAXES HAVE BEEN PAID; AND THAT ALL PALM BEACH COUNTY SPECIAL
ASSESSMENT ITEMS, AND ALL OTHER ITEMS HELD AGAINST SAID LANDS HAVE BEEN SATISFIED; THAT ALL MORTGAGES NOT SATISFIED OR
RELEASED OF RECORD NOT OTHERWISE TERMINATED BY LAW ARE SHOWN HEREON AND THAT THERE ARE ENCUMBRANCES OF RECORD
BUT THOSE ENCUMBRANCES DO NOT PROHIBIT THE CREATION OF THE SUBDIVISION DEPICTED BY THIS PLAT.

DATED: _____

BY: PAUL A. KRASKER
FLORIDA BAR NO: 0893196

10TH AVENUE PARTNERSHIP LTD.
(IF AVAILABLE)

FIRST REPUBLIC BANK
(IF AVAILABLE)

VILLAGE OF PALM SPRINGS SEAL

REVIEWING SURVEYOR SEAL

SURVEYOR SEAL

SURVEYOR'S NOTES:

1. ALL BEARINGS SHOWN HEREON ARE BASED UPON THE CENTERLINE OF FLORIDA MANGO ROAD, SAID LINE BEING
MONUMENTED AND HAVING AN ASSUMED BEARING OF N.01°28'51"E. ROTATE PLAT BEARINGS 00°01'03" COUNTER
CLOCKWISE TO GRID BEARINGS.

2. ALL DISTANCES SHOWN ARE GROUND DISTANCES UNLESS OTHERWISE SHOWN.
GRID DISTANCE = GROUND DISTANCE X SCALE FACTOR
SCALE FACTOR: = 1.000044179219

3. COORDINATES SHOWN HEREON ARE GRID COORDINATES, NORTH AMERICAN DATUM 1983, 1990 ADJUSTMENT,
FLORIDA EAST ZONE, TRANSVERSE MERCATOR PROJECTION, GEODETIC CONTROL AS ESTABLISHED AND ADOPTED BY
THE PALM BEACH COUNTY SURVEY SECTION.

4. THE BUILDING SETBACK LINES SHALL BE AS REQUIRED BY CURRENT VILLAGE OF PALM SPRINGS ZONING
REGULATIONS.

5. NOTICE: THIS PLAT, AS RECORDED IN ITS GRAPHIC FORM IS THE OFFICIAL DEPICTION OF THE SUBDIVIDED LANDS
DESCRIBED HEREIN AND WILL IN NO CIRCUMSTANCES BE SUPPLANTED IN AUTHORITY BY ANY OTHER GRAPHIC OR
DIGITAL FORM OF THE PLAT. THERE MAY BE ADDITIONAL RESTRICTIONS THAT ARE NOT RECORDED ON THIS PLAT
THAT MAY BE FOUND IN THE PUBLIC RECORDS OF PALM BEACH COUNTY.

6. IN THOSE CASES WHERE EASEMENTS OF DIFFERENT TYPES CROSS OR OTHERWISE COINCIDE, DRAINAGE
EASEMENTS SHALL HAVE FIRST PRIORITY, UTILITY EASEMENTS SHALL HAVE SECOND PRIORITY, ACCESS EASEMENTS
SHALL HAVE THIRD PRIORITY, AND ALL OTHER EASEMENTS SHALL BE SUBORDINATE TO THESE WITH THEIR
PROPERTIES BEING DETERMINED BY USE RIGHTS GRANTED.

7. NO BUILDINGS OR ANY KIND OF CONSTRUCTION OR TREES OR SHRUBS SHALL BE PLACED ON ANY EASEMENT
WITHOUT PRIOR WRITTEN APPROVAL OF ALL EASEMENT BENEFICIARIES AND ALL APPLICABLE COUNTY APPROVALS
OR PERMITS AS REQUIRED FOR SUCH ENCROACHMENTS.

8. THIS INSTRUMENT WAS PREPARED BY CRAIG D. WATSON, P.S.M. 5647 IN THE OFFICE OF WATSON | KILLANE
SURVEYING AND MAPPING, INC. 2240 NORTHEAST DIXIE HIGHWAY, JENSEN BEACH, FLORIDA. 34957

REVIEWING SURVEYOR AND MAPPERS CERTIFICATE

THIS PLAT HAS BEEN REVIEWED IN ACCORDANCE WITH CHAPTER 177.081(1) F.S., TO DETERMINE THAT ALL
DATA REQUIRED BY CHAPTER 177 F.S. IS SHOWN. WHILE RANDOM CHECKS OF THE GEOMETRIC DATA
REFLECTS ITS ADEQUACY, NO REPRESENTATION OF THE FULL VERIFICATION OF SAID DATA IS MADE.

DATE: _____

BY: JOHN J. RICE, P.S.M.
FLORIDA LICENSE NO. LS 4506

SURVEYOR AND MAPPER CERTIFICATE

THIS IS TO CERTIFY THAT THE PLAT SHOWN HEREON IS A TRUE AND CORRECT REPRESENTATION OF A SURVEY
MADE UNDER MY RESPONSIBLE DIRECTION AND SUPERVISION. THAT SAID SURVEY IS ACCURATE TO THE BEST OF
MY KNOWLEDGE AND BELIEF; THAT PERMANENT REFERENCE MONUMENTS ("P.R.M.'S") AND MONUMENTS
ACCORDING TO SECTION 177.091(9), F.S., HAVE BEEN PLACED AS REQUIRED BY LAW; AND, FURTHER, THAT THE
SURVEY DATA COMPLIES WITH ALL THE REQUIREMENTS OF CHAPTER 177, FLORIDA STATUTES, AS AMENDED, AND
THE ORDINANCES OF VILLAGE OF PALM SPRINGS.


DATE: 01/27/2020

BY: CRAIG D. WATSON, P.S.M.
FLORIDA LICENSE NO. 5647

SHEET 1 OF 2

WATSON | KILLANE
SURVEYING AND MAPPING, INC.
2240 NE DIXIE HIGHWAY - JENSEN BEACH, FLORIDA 34957
PHONE 772-334-0868 - EMAIL: WATSONKILLANE@GMAIL.COM
LICENSED BUSINESS NO. 8241

A REPLAT OF LOT 1, TENTH AVENUE PLAT
PLAT BOOK 126, PAGES 82 AND 83,
PALM BEACH COUNTY, FLORIDA.
LYING IN SECTION 20, TOWNSHIP 44 SOUTH, RANGE 43 EAST.
SITUATED IN THE VILLAGE OF PALM SPRINGS, PALM BEACH COUNTY, FLORIDA

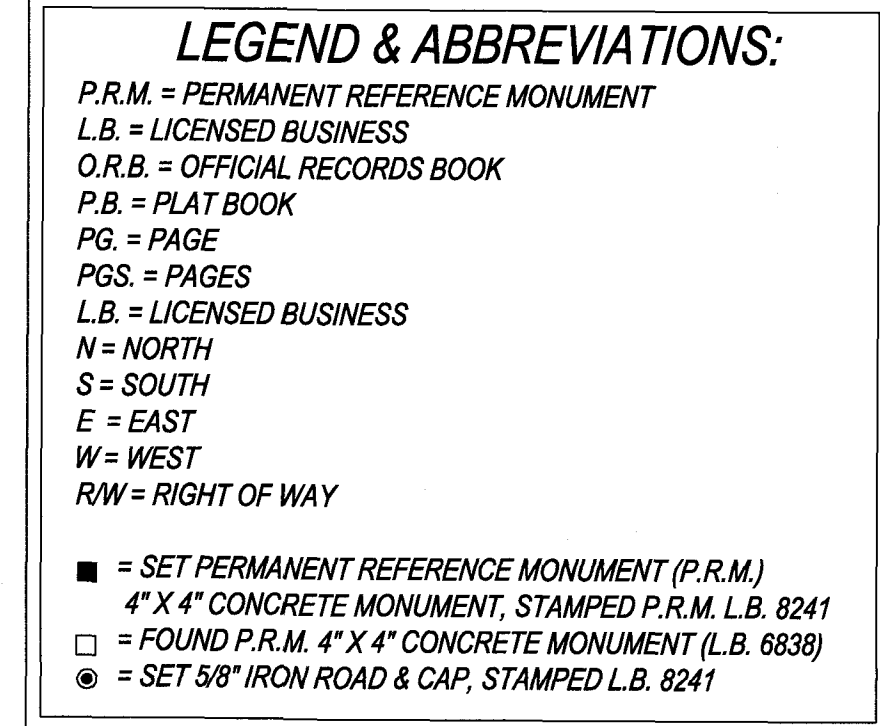

1. ALL BEARINGS SHOWN HEREON ARE BASED UPON THE CENTERLINE OF FLORIDA MANGO ROAD, SAID LINE BEING MONUMENTED AND HAVING AN ASSUMED BEARING OF N.01°28'51"E. ROTATE PLAT BEARINGS 00°01'03" COUNTER CLOCKWISE TO GRID BEARINGS.
2. ALL DISTANCES SHOWN ARE GROUND DISTANCES UNLESS OTHERWISE SHOWN.
GRID DISTANCE = GROUND DISTANCE X SCALE FACTOR
SCALE FACTOR = 1.000044179219
3. COORDINATES SHOWN HEREON ARE GRID COORDINATES, NORTH AMERICAN DATUM 1983, 1990 ADJUSTMENT, FLORIDA EAST ZONE, TRANSVERSE MERCATOR PROJECTION, GEODETIC CONTROL AS ESTABLISHED AND ADOPTED BY THE PALM BEACH COUNTY SURVEY SECTION.
4. THE BUILDING SETBACK LINES SHALL BE AS REQUIRED BY CURRENT VILLAGE OF PALM SPRINGS ZONING REGULATIONS.
5. NOTICE: THIS PLAT, AS RECORDED IN ITS GRAPHIC FORM IS THE OFFICIAL DEPICTION OF THE SUBDIVIDED LANDS DESCRIBED HEREIN AND WILL IN NO CIRCUMSTANCES BE SUPPLANTED IN AUTHORITY BY ANY OTHER GRAPHIC OR DIGITAL FORM OF THE PLAT. THERE MAY BE ADDITIONAL RESTRICTIONS THAT ARE NOT RECORDED ON THIS PLAT THAT MAY BE FOUND IN THE PUBLIC RECORDS OF PALM BEACH COUNTY.
6. IN THOSE CASES WHERE EASEMENTS OF DIFFERENT TYPES CROSS OR OTHERWISE COINCIDE, DRAINAGE EASEMENTS SHALL HAVE FIRST PRIORITY, UTILITY EASEMENTS SHALL HAVE SECOND PRIORITY, ACCESS EASEMENTS SHALL HAVE THIRD PRIORITY, AND ALL OTHER EASEMENTS SHALL BE SUBORDINATE TO THESE WITH THEIR PROPERTIES BEING DETERMINED BY USE RIGHTS GRANTED.
7. NO BUILDINGS OR ANY KIND OF CONSTRUCTION OR TREES OR SHRUBS SHALL BE PLACED ON ANY EASEMENT WITHOUT PRIOR WRITTEN APPROVAL OF ALL EASEMENT BENEFICIARIES AND ALL APPLICABLE COUNTY APPROVALS OR PERMITS AS REQUIRED FOR SUCH ENCROACHMENTS.
8. THIS INSTRUMENT WAS PREPARED BY CRAIG D. WATSON, P.S.M. 5647 IN THE OFFICE OF WATSON | KILLANE SURVEYING AND MAPPING, INC. 2240 NORTHEAST DIXIE HIGHWAY, JENSEN BEACH, FLORIDA. 34957

WATSON | KILLANE
SURVEYING AND MAPPING, INC.
 2240 NE DIXIE HIGHWAY - JENSEN BEACH, FLORIDA 34957
 PHONE 772-334-0868 - EMAIL: WATSONKILLANE@GMAIL.COM
 LICENSED BUSINESS NO. 8241

March 19, 2020

Iramis Cabrera, Planner
Land Development Department
Village of Palm Springs
226 Cypress Lane
Palm Springs, FL 33461
(Via E-Mail icabrera@vpsfl.org)

**RE: Tenth Avenue Replat
Final Approval
Engenuity Group Project No. 6001.04.24**

Dear Ms. Cabrera,

This is the third review of this Plat. This review is done for compliance with Chapter 177, Florida Statutes and the Village of Palm Spring's requirements

The mylar has been reviewed and signed and sealed by the reviewing surveyor. We can now recommend that the Village of Palm Springs approve the Plat for recording.

Sincerely,



John J. Rice, P.S.M.
Project Manager

ABBREVIATIONS:
O.R.B. = OFFICIAL RECORDS BOOK
P.B. = PLAT BOOK
PG. = PAGE
ID = IDENTIFICATION
LB = LICENSED BUSINESS

TRACT 10
"MODEL LAND COMPANY
SUBDIVISION"
(P.B. 5, PG. 79)

LOT 1
PER PLAT OF
"MANGO HEIGHTS"
(UNRECORDED)

LOT 2
PER PLAT OF
"MANGO HEIGHTS"
(UNRECORDED)

LOT 3
PER PLAT OF
"MANGO HEIGHTS"
(UNRECORDED)

LOT 4
PER PLAT OF
"MANGO HEIGHTS"
(UNRECORDED)

SPRINGFIELD LANE
CENTERLINE PLATTED 60' RIGHT OF WAY
"MANGO HEIGHTS"
(UNRECORDED)

LOT 24
PER PLAT OF
"MANGO HEIGHTS"
(UNRECORDED)

TRACT 8
"MODEL LAND COMPANY
SUBDIVISION"
(P.B. 5, PG. 79)

TRACT 21
"MODEL LAND COMPANY"
"SUBDIVISION"
(P.B. 5, PG. 79)

N01°30'41"E 649.47'

LOT 1
TENTH AVENUE PLAT
PLAT BOOK 126, PAGES 82-83


INTERIOR IMPROVEMENTS NOT LOCATED

SITE UNDER CONSTRUCTION
AT TIME OF SURVEY

LOT 2
TENTH AVENUE PLAT
PLAT BOOK 126, PAGES 82-83

GRAPHIC SCALE

(IN FEET)
1 inch = 40 ft.

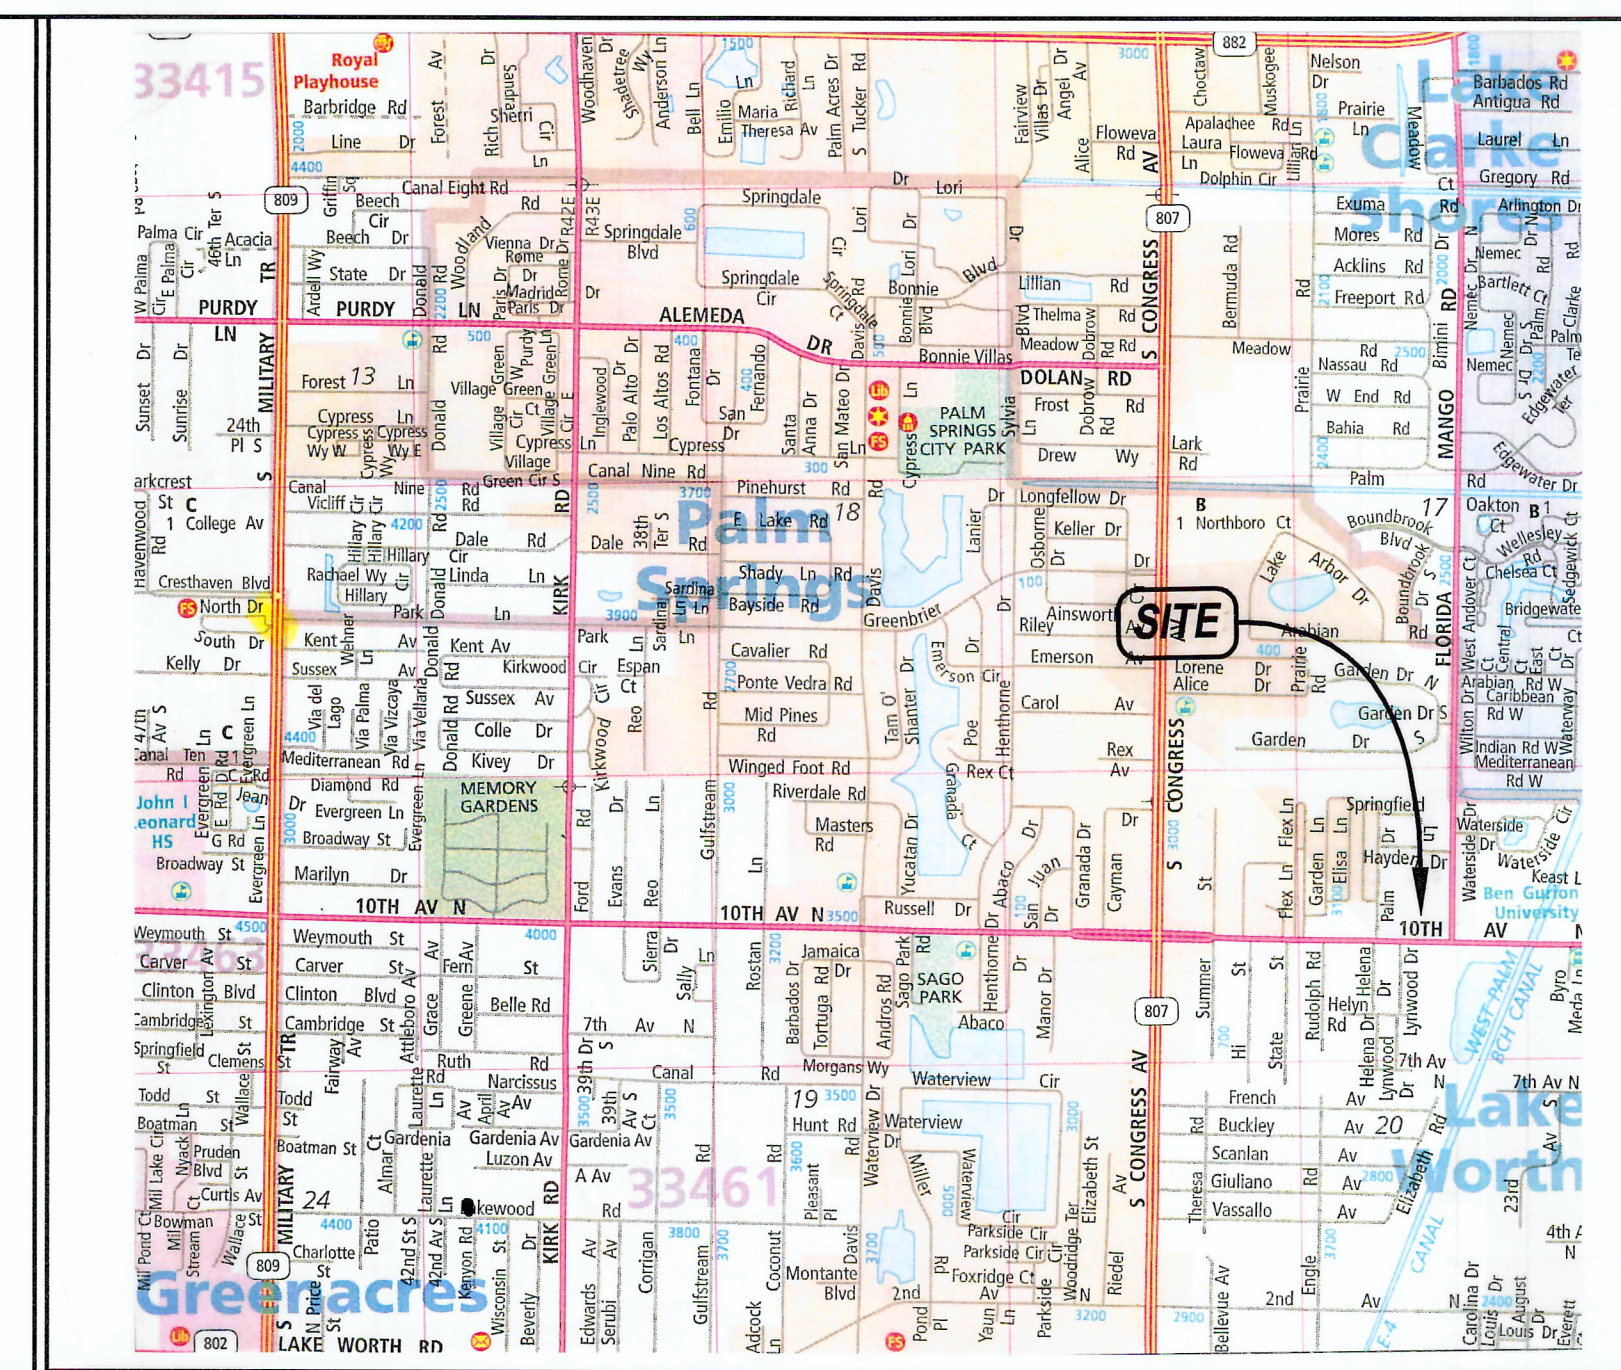

LOCATION MAP: NOT TO SCALE

BOUNDARY SURVEY

LOT 1, TENTH AVENUE PLAT
10th AVE N. and FLORIDA MANGO ROAD
VILLAGE OF PALM SPRINGS, FLORIDA

LEGAL DESCRIPTION:

LOT 1 OF TENTH AVENUE PLAT, AS RECORDED IN PLAT BOOK 126, PAGES 82-83 OF THE PUBLIC RECORDS OF PALM BEACH COUNTY, FLORIDA.

SURVEYOR'S NOTES:

- BOUNDARY SURVEY SHOWN HEREON IS SOLELY FOR THE PURPOSE OF LOCATION OF TREES ON LOT 1, TENTH AVENUE PLAT. NO IMPROVEMENTS WERE LOCATED BY THIS FIRM. THE UNDERLYING IMPROVEMENTS AS SHOWN IN LIGHT SHADE WAS FURNISHED BY CLIENT.
- NO ATTEMPT WAS MADE BY THIS FIRM TO LOCATE UNDERGROUND UTILITIES OR/ADJACENT TO THIS SITE. THE APPROXIMATE LOCATION OF ALL UTILITIES SHOWN HEREON WERE TAKEN FROM ASBUILT DRAWINGS AND/OR ON-SITE LOCATION AND SHOULD BE VERIFIED BEFORE CONSTRUCTION.
- NO ATTEMPT WAS MADE BY THIS FIRM TO LOCATE UNDERGROUND FOOTINGS OF BUILDINGS OR FENCES ON OR ADJACENT TO THIS SITE.
- LANDS SHOWN HEREON WERE NOT ABSTRACTED FOR EASEMENTS AND/OR RIGHTS OF WAY OF RECORD EXCEPT AS SHOWN ON THE RECORD PLAT IF ANY.
- THE BEARING BASE OF THIS SURVEY IS ALONG THE EAST LINE OF TRACT 23, N01°28'51"E, BASED ON FLORIDA STATE PLANE COORDINATE SYSTEM EAST ZONE, NAD 83/90 WITH 2011 ADJUSTMENT.
- LEGAL DESCRIPTION FURNISHED BY CLIENT.
- ALL BEARINGS AND DISTANCES SHOWN ARE PLAT AND MEASURED UNLESS OTHERWISE NOTED.
- ADDITIONS OR DELETIONS TO SURVEY MAPS OR REPORTS BY OTHER THAN THE SIGNING PARTY OR PARTIES IS PROHIBITED WITHOUT WRITTEN CONSENT OF THE SIGNING PARTY OR PARTIES.
- THIS SITE LIES IN FLOOD ZONE 'X' AS SCALED AND INTERPOLATED ON FEMA MAP NO. 120192-0589-F, DATED: OCTOBER 5, 2017.
- THE EXPECTED USE OF THE SURVEY AND MAP IS FOR COMMERCIAL PURPOSES.
- ALL MEASUREMENTS ARE IN ACCORDANCE WITH THE UNITED STATES, IN FEET.
- SITE AREA: LOT 1 ONLY = 338948.87 SQUARE FEET OR 7.74 ACRES MORE OR LESS.

TITLE REVIEW:

THIS PROPERTY WAS SURVEYED IN ACCORDANCE WITH A TITLE COMMITMENT PROVIDED BY COMMONWEALTH LAND TITLE INSURANCE COMPANY, COMMITMENT NO. VS581910004, EFFECTIVE DATE: DECEMBER 19, 2019 AT 08:00 AM.

SCHEDULE B - SECTION II

EXCEPTION #7
RESTRICTIONS, COVENANTS, CONDITIONS, EASEMENTS AND OTHER MATTERS AS CONTAINED ON THE PLAT OF MODEL LAND COMPANY SUBDIVISION OF SECTION 20, TOWNSHIP 44 SOUTH, RANGE 43 EAST, RECORDED IN PLAT BOOK 5, PAGE 79 - NO LONGER AFFECTS SUBJECT PROPERTY

EXCEPTION #8
RESTRICTIONS, COVENANTS, CONDITIONS, EASEMENTS AND OTHER MATTERS AS CONTAINED ON THE PLAT OF TENTH AVENUE PLAT, RECORDED IN PLAT BOOK 126, PAGE 82 AND 83, INCLUSIVE, OF THE PUBLIC RECORDS OF PALM BEACH COUNTY, FLORIDA - AFFECTS SUBJECT PROPERTY, AS SHOWN ON SKETCH OF SURVEY

EXCEPTION #9
NOTICE OF RESTRICTIONS ON LAND SECTION 20, TOWNSHIP 44 SOUTH, RANGE 43A EAST, RECORDED IN JULY 8, 1941 IN DEED BOOK 633, PAGE 185 - AFFECTS PROPERTY, UNPLOTTABLE

EXCEPTION #10
GRANT OF UTILITY EASEMENT IN FAVOR OF VILLAGE OF PALM SPRINGS, FLORIDA, RECORDED OCTOBER 4, 1978 IN OFFICIAL RECORDS BOOK 3148, PAGE 314 - AFFECTS PROPERTY, AS SHOWN ON SKETCH OF SURVEY

EXCEPTION #12
DEDICATION AGREEMENT AND EASEMENT IN FAVOR OF THE VILLAGE OF PALM SPRINGS, FLORIDA, RECORDED MAY 19, 1983 IN OFFICIAL RECORDS BOOK 3946, PAGE 1263, TOGETHER WITH BILL OF SALE RECORDED MAY 19, 1983 IN OFFICIAL RECORDS BOOK 3946, PAGE 1261 - AFFECTS PROPERTY, AS SHOWN ON SKETCH OF SURVEY

EXCEPTION #15
UNRECORDED LEASE BY AND BETWEEN 10TH AVENUE PARTNERSHIP LTD, A FLORIDA LIMITED PARTNERSHIP, LANDLORD, AND HEALTH CARE DISTRICT OF PALM BEACH COUNTY, AN INDEPENDENT SPECIAL TAXING DISTRICT, TENANT, DATED NOVEMBER 2, 2015, AS EVIDENCED BY AND TOGETHER WITH SUBORDINATION, NON-DISTURBANCE AND ATTORNEY AGREEMENT RECORDED NOVEMBER 25, 2015 IN OFFICIAL RECORDS BOOK 27949, PAGE 283 - AFFECTS LOTS 1 AND 2, UNPLOTTABLE

EXCEPTION #16
NON-EXCLUSIVE UTILITY EASEMENT AGREEMENT IN FAVOR OF THE VILLAGE OF PALM SPRINGS RECORDED APRIL 3, 2018 IN OFFICIAL RECORDS BOOK 29756, PAGE 251 - AFFECTS LOTS 1 AND 2, AS SHOWN ON SKETCH OF SURVEY

EXCEPTION #17
NON-EXCLUSIVE UTILITY EASEMENT AGREEMENT IN FAVOR OF THE VILLAGE OF PALM SPRINGS RECORDED APRIL 17, 2018 IN OFFICIAL RECORDS BOOK 27786, PAGE 1193 - AFFECTS LOTS 1 AND 2, AS SHOWN ON SKETCH OF SURVEY

EXCEPTION #18
DECLARATION OF EASEMENTS, COVENANTS AND RESTRICTIONS BY AND BETWEEN 10TH AVENUE PARTNERSHIP, LTD., AND JPMORGAN CHASE BANK NATIONAL ASSOCIATION RECORDED AUGUST 6, 2018 IN OFFICIAL RECORDS BOOK 30039, PAGE 1371. DECLARATION INCLUDES PROVISIONS FOR AN EASEMENT ON THE LAND AND A PRIVATE CHARGE OF ASSESSMENTS - AFFECTS LOTS 1 AND 2, AS SHOWN ON EXHIBIT 'C' OF SAID DOCUMENT AND IS UNPLOTTABLE. EXHIBIT 'C' HAS NO LEGAL DESCRIPTION THEREFORE IN THE UNDERSIGNS THIS OPINION THIS DOCUMENT BECOMES A BLANKET EASEMENT FOR "NECESSARY ACCESS"

SURVEYOR'S CERTIFICATION:


I HEREBY CERTIFY THAT THIS SURVEY MAP AND/OR REPORT WAS PREPARED UNDER MY RESPONSIBLE CHARGE AND MEETS THE STANDARDS OF PRACTICE AS SET FORTH BY THE FLORIDA BOARD OF PROFESSIONAL SURVEYORS AND MAPPERS IN CHAPTER 55-17, FLORIDA ADMINISTRATIVE CODE AND THAT IT IS TRUE AND CORRECT TO THE BEST OF MY KNOWLEDGE AND BELIEF. SURVEY MAP AND REPORT OR THE COPIES THEREOF ARE NOT VALID WITHOUT THE SIGNATURE AND THE ORIGINAL BASED SEAL OF A FLORIDA LICENSED SURVEYOR AND MAPPER.

CRAIG D. WATSON
PROFESSIONAL SURVEYOR & MAPPER
NO. 5647 STATE OF FLORIDA


DATE	REVISIONS	DWG	CHK
	RT COMMENTS	DPK	CDW
	PROP. INFO REPORT	DPK	CDW
	LOTS 1 & 2, TITLE	DPK	CDW

PREPARED FOR:
RACETRAC PETROLEUM
200 GALLERIA PARKWAY SE, STE. 900
ATLANTA, GEORGIA 30339


WATSON | KILLANE
SURVEYING AND MAPPING, INC.
2240 NE DIXIE HIGHWAY - JENSEN BEACH, FLORIDA 34957
PHONE 772-334-0868 - EMAIL: WATSONKILLANE@GMAIL.COM
LICENSED BUSINESS NO. 8247

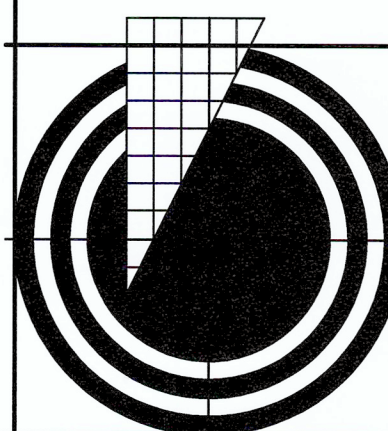

JOB NUMBER: 18-329
FIELD DATE: 5-24-18
CHECKED BY: CDW
DRAWN BY: DPK
SCALE: 1" = 40'
SHEET 1 OF 1

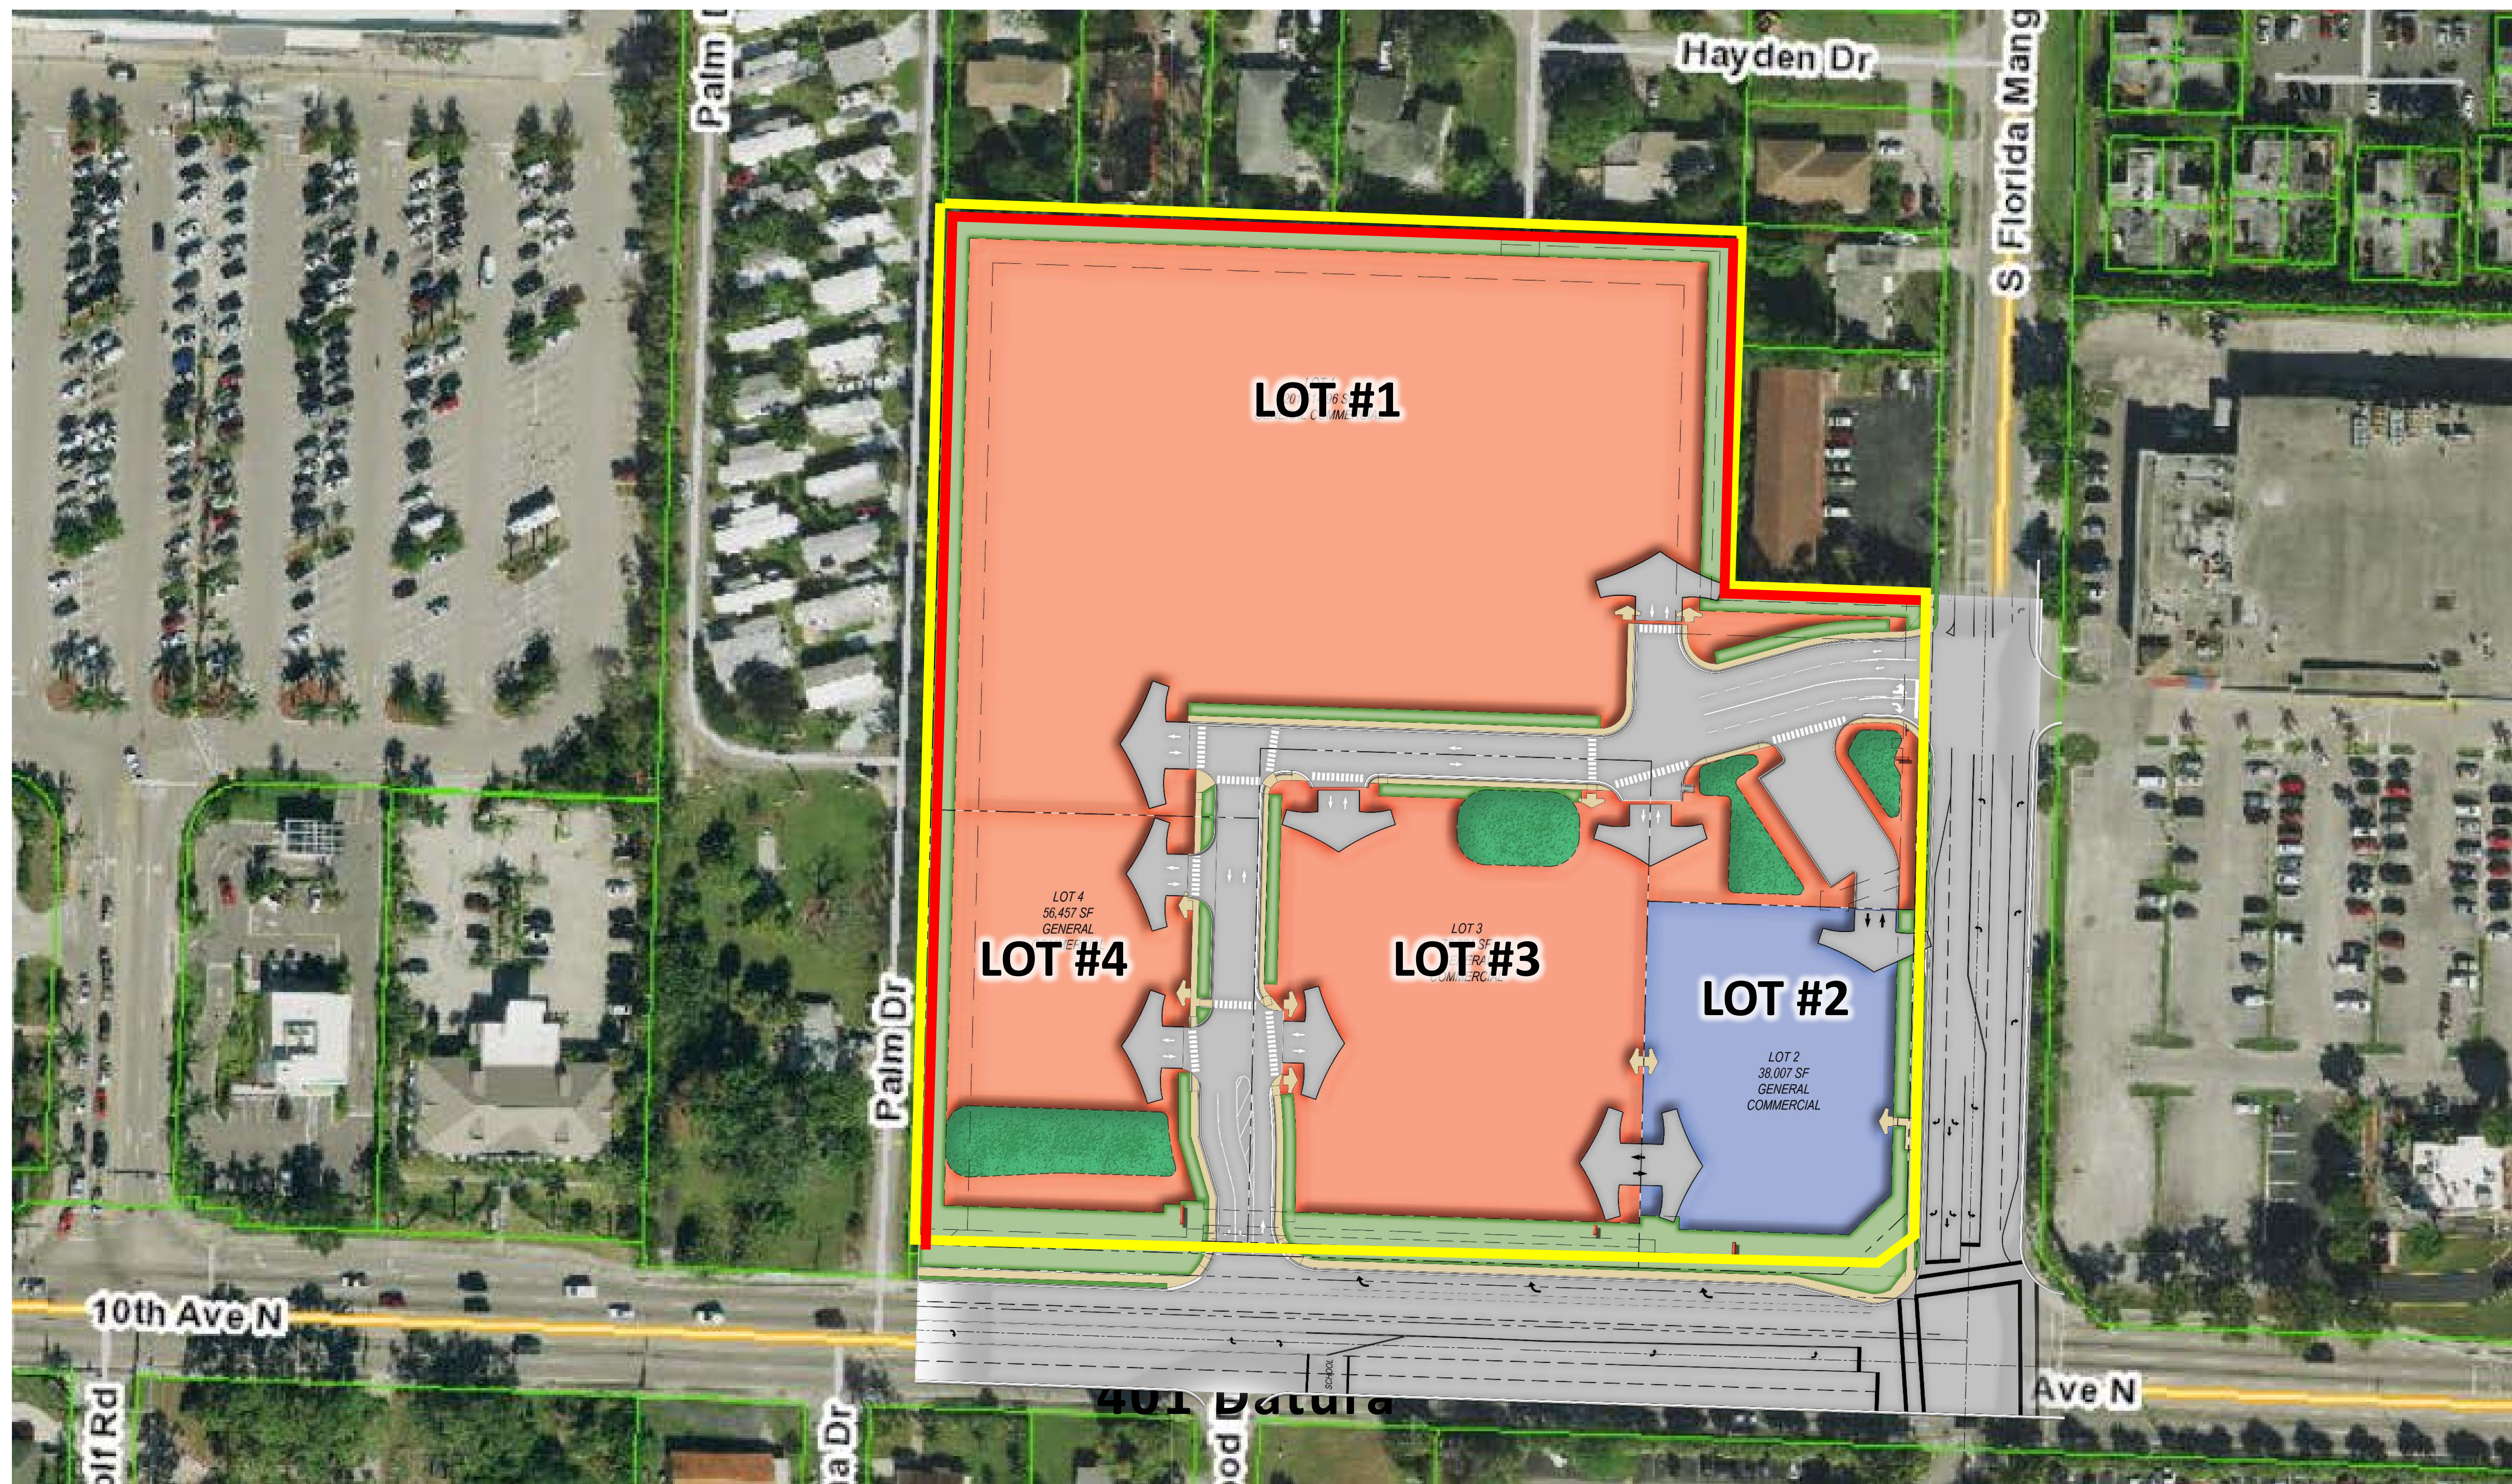

Overall Master Plan – Commercial Planned Development

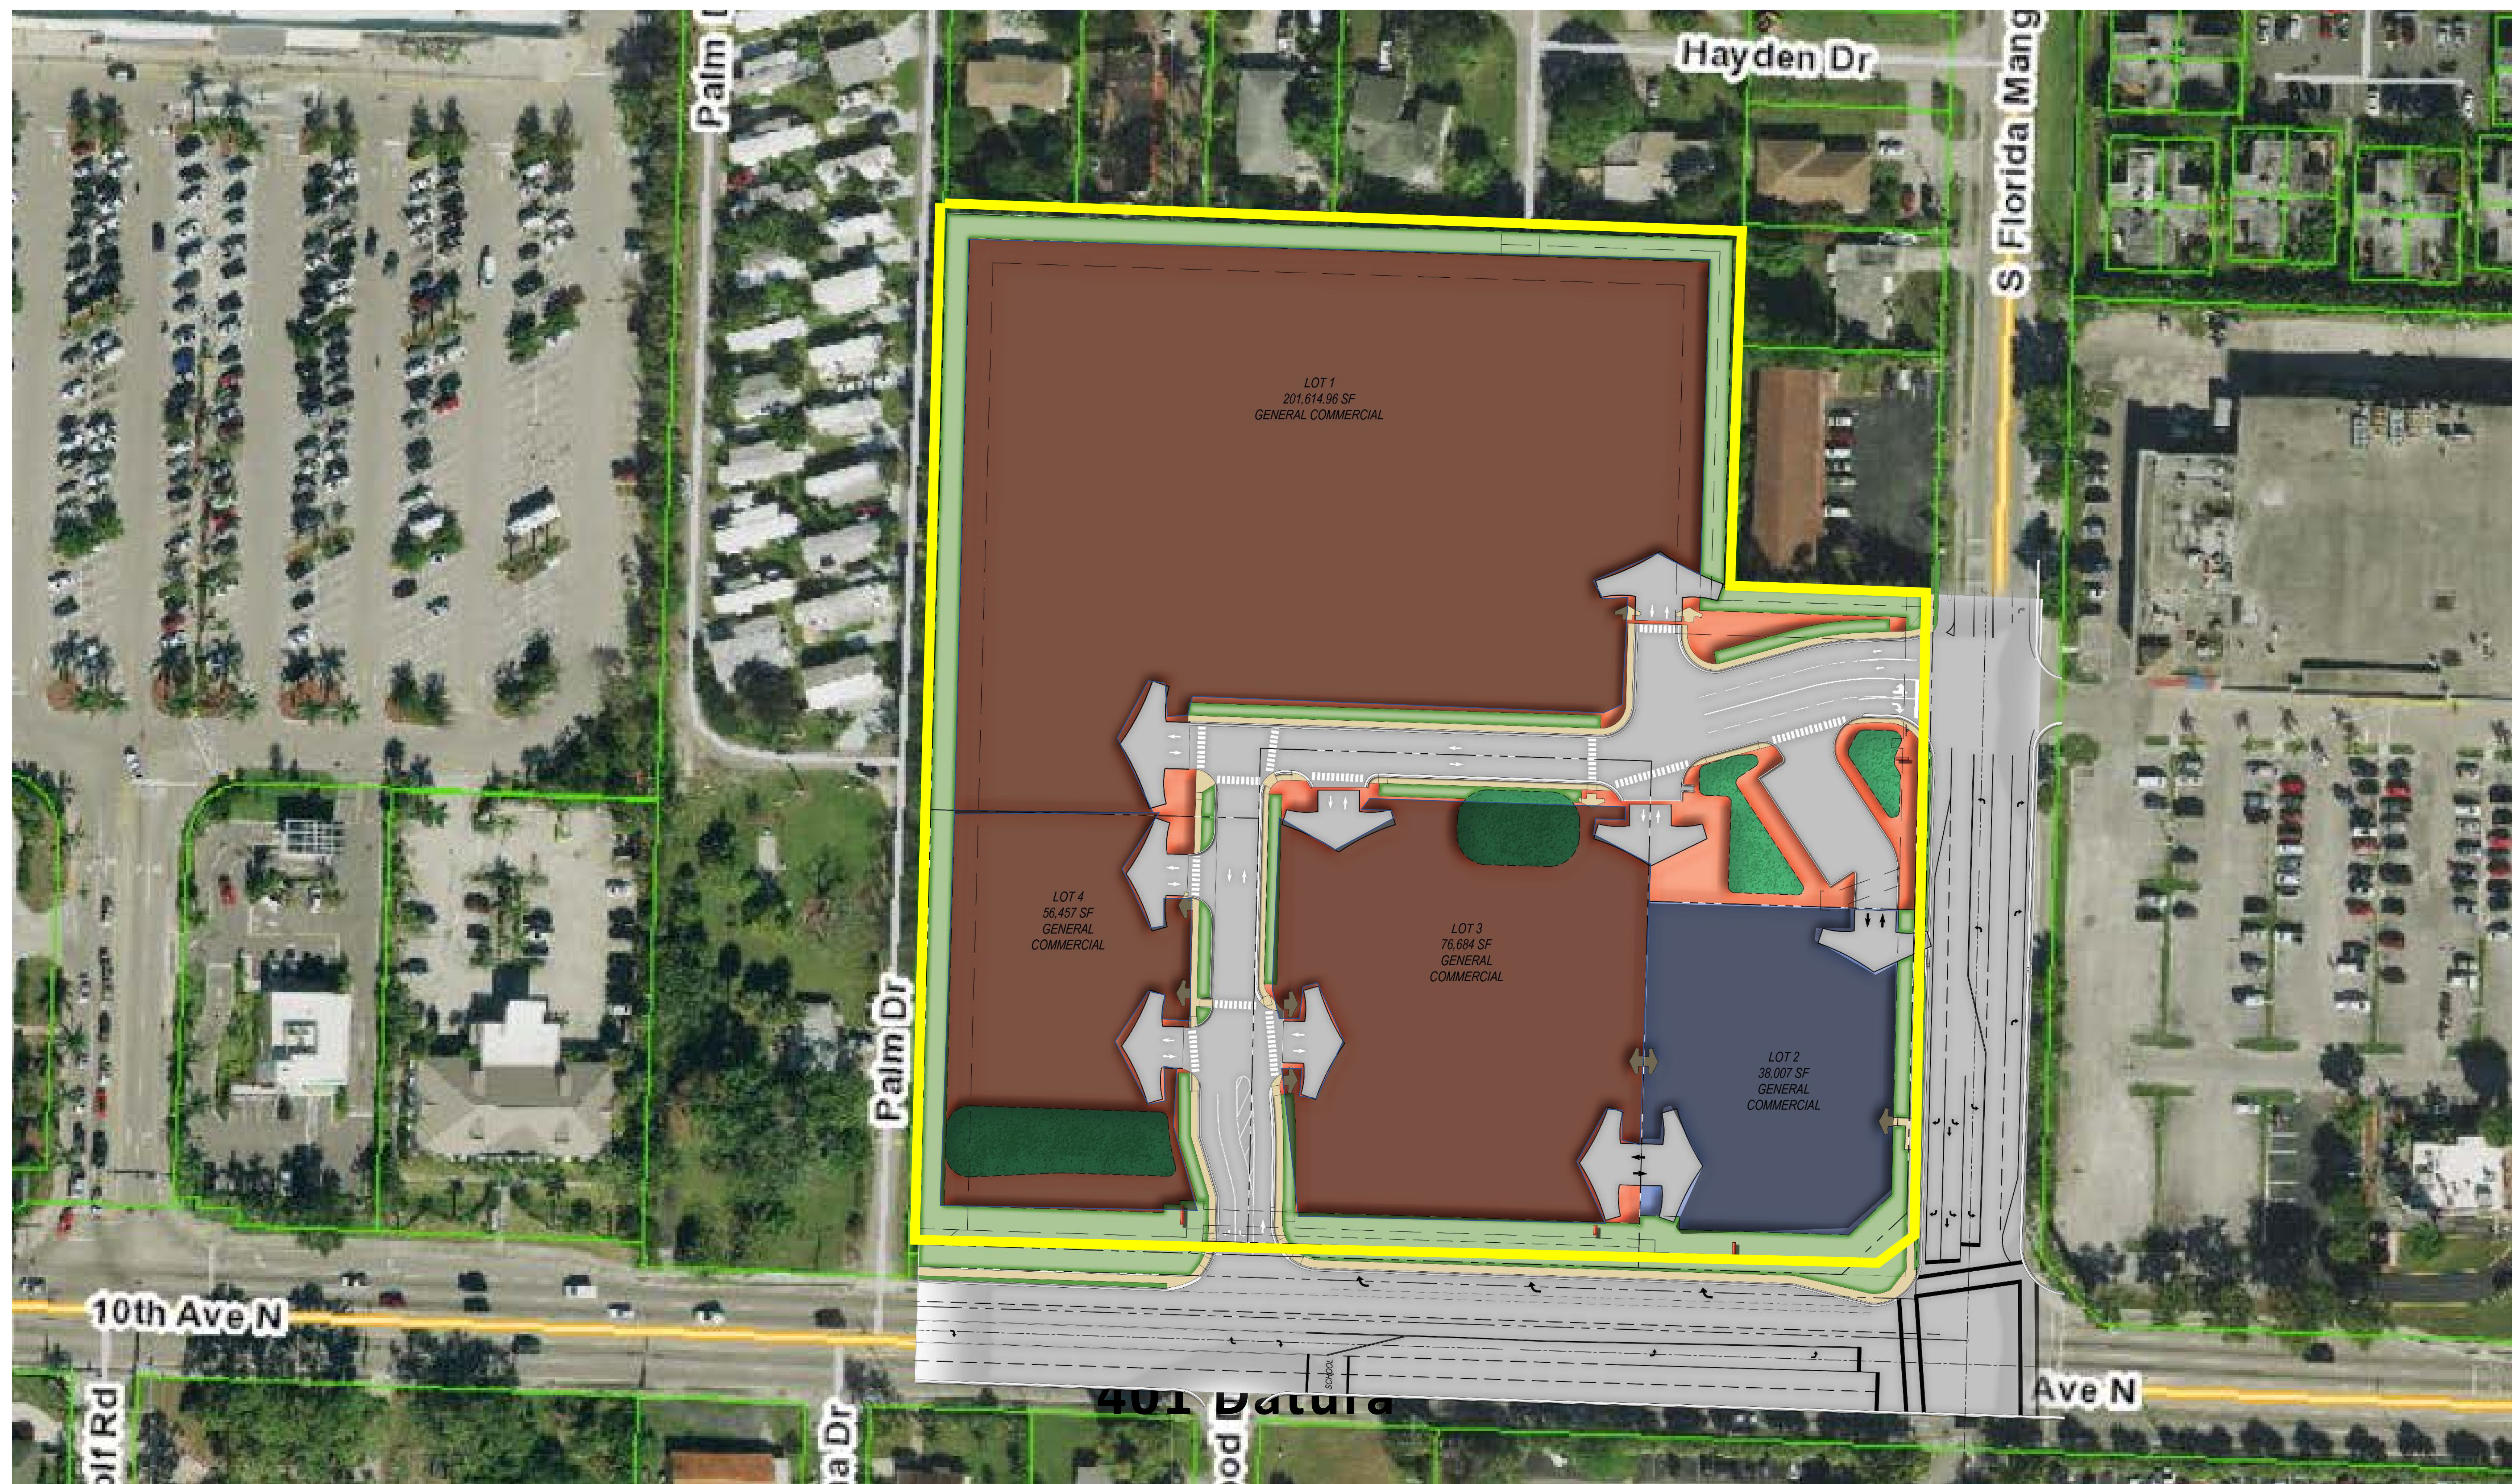

Master Plan – Primary Circulation & Buffers

PROPERTY INFORMATION REPORT

Order No.: 7943248

Customer Reference Number VS561910004

Addressee:

Trident Title, a division of LandCastle Title Group, LLC
2005 Vista Pkwy., Suite 100
West Palm Beach, FL 33411
561-515-2933

Commonwealth Land Title Insurance Company has caused to be made a search of the Public Records of Palm Beach County, Florida, ("Public Records"), from 11/12/2015, through 10/02/2019 5:00 PM, as to the following described real property lying and being in the aforesaid County, to-wit:

Lots 1 and 2, TENTH AVENUE PLAT, according to the map or plat thereof, as recorded in Plat Book 126, Page 82 through 83, of the Public Records of Palm Beach County, Florida.

As of the effective date of this Report, the apparent record Fee Simple title owner(s) to the above-described real property is/are:

10th Avenue Partnership LTD., a Florida limited partnership (As to Lot 1) and JPMorgan Chase Bank, National Association, a national banking association (As to Lot 2) by virtue of that Special Warranty Deed recorded in Official Records Book 27925, Page 1152 and Special Warranty Deed recorded in Official Records 30039, Page 1386.

The following liens against the said real property recorded in the aforesaid Public Records have been found:

- A. Mortgage recorded November 12, 2015, in Official Records Book 27925, Page 1158.
- B. Assignment of Leases, Rents and Contract Rights recorded November 12, 2015, in Official Records Book 27925, Page 1174.
- C. Assignment and Assumption of Leases recorded November 12, 2015, in Official Records Book 27925, Page 1184.
- D. UCC Financing Statement recorded November 12, 2015, in Official Records Book 27925, Page 1190.
- E. Subordination, Non Disturbance and Attornment Agreement recorded November 12, 2015, in Official Records Book 27925, Page 1194.
- F. Subordination, Non Disturbance and Attornment Agreement recorded November 25, 2015, in Official Records Book 27949, Page 292.
- G. Mortgage Modification Agreement recorded February 15, 2018, in Official Records Book 29652, Page 1815.
- H. Partnership Affidavit recorded August 6, 2018, in Official Records Book 30039, Page 1389.
- I. Partial Release of Mortgage and Other Security Documents recorded August 8, 2018, in Official Records Book 30045, Page 1634.

- J. Proof of payment of ALL OUTSTANDING TAXES, folio or parcel number 70-43-44-20-39-000-0010 and 70-43-44-20-39-000-0020.

NOTE: TAX INFORMATION IS CURRENTLY UNAVAILABLE PLEASE CALL THE PALM BEACH TAX COLLECTOR'S OFFICE AT (561) 355-2264 FOR ALL CORRECT AMOUNTS THAT ARE NOW DUE AND PAYABLE.

Public Records shall be defined herein as those records currently established under the Florida Statutes for the purpose of imparting constructive notice of matters relating to real property to purchasers for value and without knowledge.

This Report shows only matters disclosed in the aforesaid Public Records, and it does not purport to insure or guarantee the validity or sufficiency of any documents noted herein; nor have the contents of any such documents been examined for references to other liens or encumbrances. This Report is not to be construed as an opinion, warranty, or guarantee of title, or as a title insurance policy; and its effective date shall be the date above specified through which the Public Records were searched. This Report is being provided for the use and benefit of the Addressee(s) only, and it may not be used or relied upon by any other party. This Report may not be used by a Commonwealth Land Title Insurance Company agent for the purpose of issuing a Commonwealth Land Title Insurance Company title insurance commitment or policy.

This Report is not title insurance. Pursuant to s. 627.7843, Florida Statutes, the maximum liability of the issuer of this property information report for errors or omissions in this property information report is limited to the amount paid for this property information report, and is further limited to the person(s) expressly identified by name in the property information report as the recipient(s) of the property information report.


Commonwealth Land Title Insurance Company

Stephen Masluk

Stephen Masluk

VILLAGE OF PALM SPRINGS

NW corner of 10th Ave N & Florida Mango Road - Re-plat

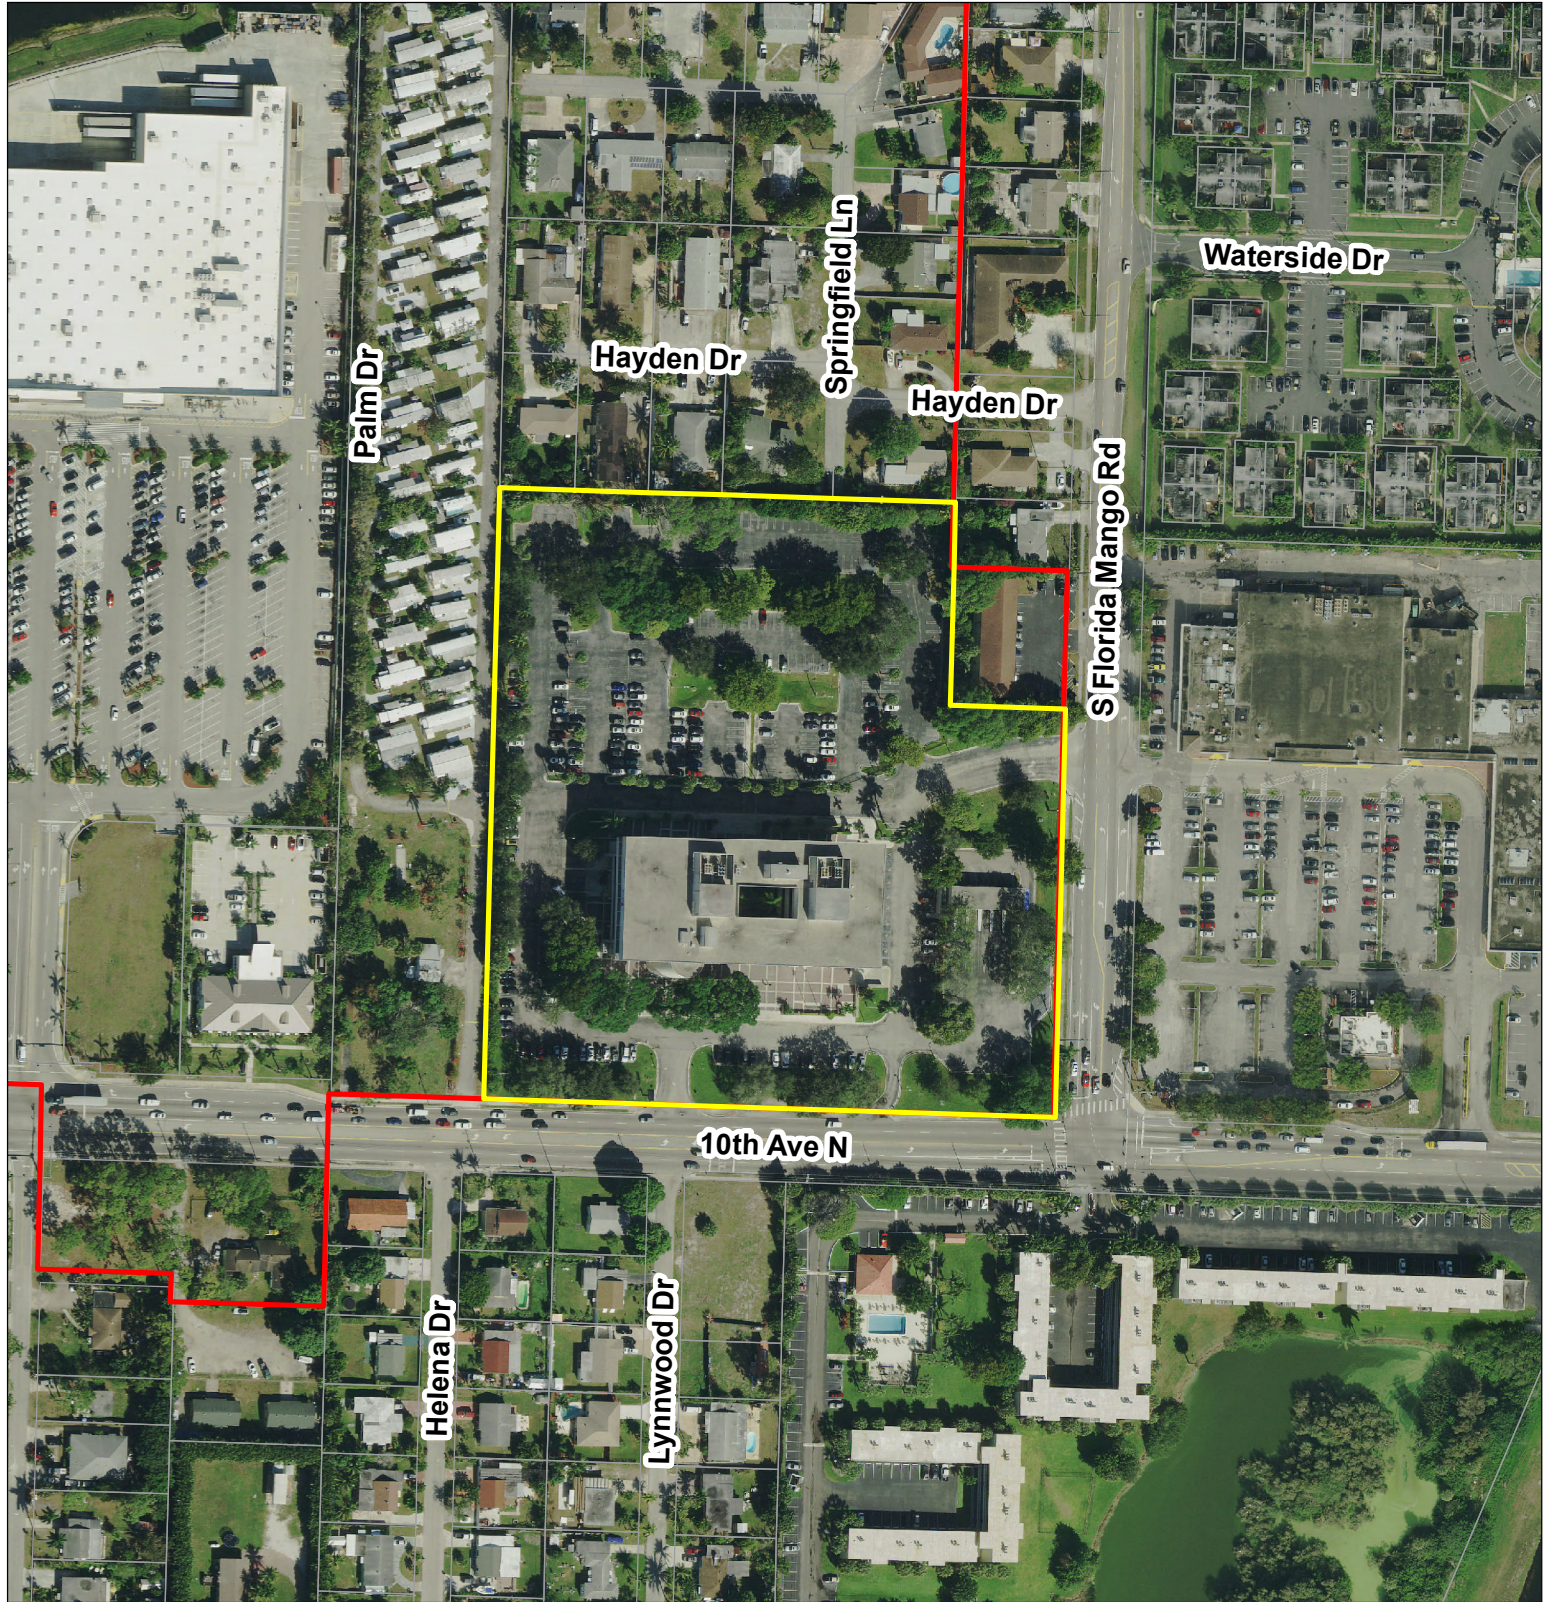

 2601 and 2603 10th Ave N

 Property Village Limits


0 125 250 Feet

DATE: 02/14/2020



VILLAGE OF PALM SPRINGS

NW corner of 10th Ave N & Florida Mango Road

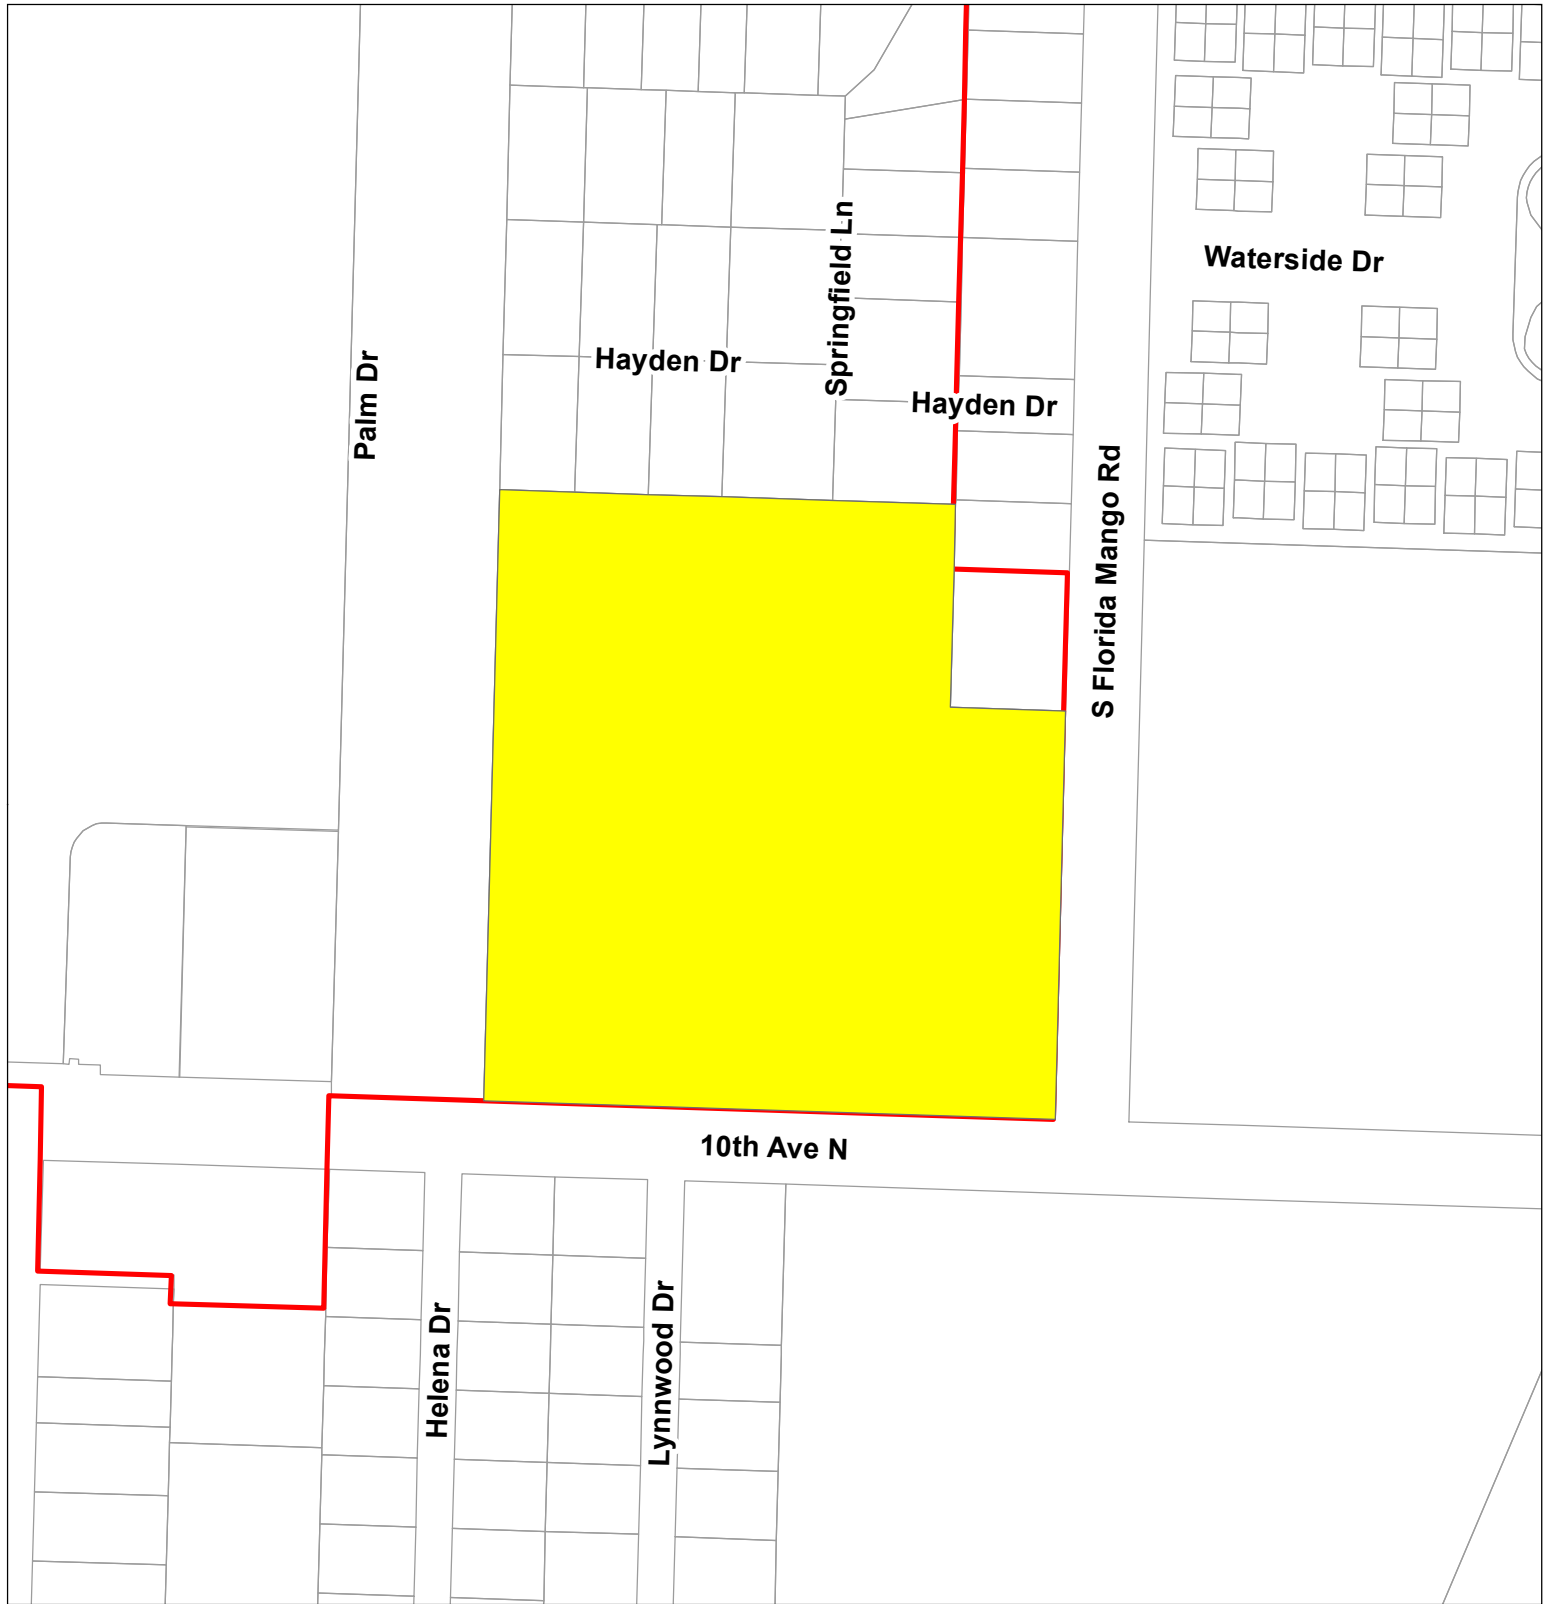

 2601 & 2603 10th Ave N

 Village Limits

0 125 250 Feet

DATE: 02/14/2020





Village of Palm Springs

Executive Brief

AGENDA DATE: May 14, 2020

DEPARTMENT: Planning, Zoning & Building

ITEM 9.4: Resolution No. 2020-13 - Site Development Plan Modification No. 1 (SPR20-05) - Towercom Tower - All Air Conditioned Self Storage - 2745 Lake Worth Road (*Quasi-Judicial Hearing*)

SUMMARY:

Ms. Sherly Blasi, agent for Verizon Wireless, is requesting a site plan amendment (SPR20-05) to permit the installation of a permanent generator within the Towercom ground lease area within the All Air Conditioned Self Storage property, located at 2745 Lake Worth Road. The generator (which has been installed - not connected - prior to receiving Village approval) will provide emergency power to the Verizon antenna that is currently located on the existing communication tower.

Note: The existing 147' tall monopole communication tower was approved to be constructed within the outdoor storage area in May 2018 (Resolution No. 2018-12), with the capacity to host up to four (4) wireless communication provider antennas [T-Mobile and Verizon currently maintains antennas on this tower and AT&T has been issued an antenna permit to co-locate on this tower for a total of three (3) providers].

The Applicant is requesting a Site Plan Amendment to permit the installation of a 35-kilowatt propane generator and a 500-gallon propane tank on a 4' x 10' concrete pad within the existing Verizon leased area on the wireless communication facility. The generator is proposed to be enclosed within a Level 2 Sound Attenuation enclosure that is approximately five (5) feet in height. The wireless communication ground lease area is surrounded by a 12' height wooden fence together with planting of Clusia (hedges) to further screen this mechanical unit from view.

The Planning & Zoning Board did not consider this proposed modification, which normally would be processed administratively; however, a previous condition of approval that required

approval of a generator to be brought back to the Village Council for its consideration during the site plan approval (May 10, 2018) due to potential noise concerns. Since that time, the Village adopted new noise regulations that specifically address generators. The details supplied by the Applicant, however, do not provide sufficient documentation to determine compliance with the Village noise standards.

Note: The Contractor for the Applicant has begun to install the requested generator without permits or inspections. As a result, the applicant is seeking an After-the-Fact permit and penalty fees will be required. The Agent notes that Verizon has since terminated that Contractor.

Staff recommends approval of the proposed site plan modification with five (5) conditions of approval, including compliance with Village noise standards.

FISCAL IMPACT:

There is no direct fiscal impact of the proposed site plan amendment.

ATTACHMENTS:

Exhibit "A" - Staff Report

Proposed Site Plan for Generator

Photographs of Lease Area

Aerial and Location Maps

Resolution No. 2018-12 - 2745 Lake Worth Road (Communication Tower)

Applicant's Presentation Verizon


Proposed Resolution No. 2020-13



PLANNING, ZONING & BUILDING STAFF REPORT

SUBJECT: Site Plan Amendment - Verizon – Commercial Generator

Application Summary			
Applicant / Petitioner	SROA Lake Worth Road LLC	Submittal Date	1/29/2020
Reference Name	Verizon Generator	Case Number	SPR20-05
		Parcel Control No	70-43-44-20-01-106-0060
Location	2745 Lake Worth Road	Site Area	Whole site 3.77 acres Leased area ±0.01 acres (450 s.f.)
Council Meeting	April 9, 2020		
Requests			
Proposed Use(s)	Site Plan Amendment to allow the installation of a commercial generator with an above ground propane tank, to serve the existing Verizon antennas and equipment within the ground leased area.		
Setbacks			
Direction	Required Minimum for above ground tank	Proposed	
North	25'	Over 79'	
South	25'	± 190'	
East	25'	± 300'	
West	25'	Over 300'	
Site Characteristics			
Existing Use	Existing leased area for a 147' height communication tower within a rentable outdoor parking spaces for self-storage facility	Proposed	Adding a generator with an above ground propane tank
Existing Zoning	Commercial General (CG)	Existing Future Land Use	Commercial
Surrounding Existing Land Use, Future Land Use, and Zoning			
Direction	Existing Use	Future Land Use	Zoning District
North	Warehouse and manufacturing	Commercial	Commercial General (CG)
South	Therapeutic recreational facility	Park (Palm Beach county)	Public Ownership (PO) (Palm Beach County)
East	Warehouse/ storage facility	Commercial	Commercial General (CG)
West	Office and retail	Commercial	Commercial General (CG)
Recommendation			
Planning, Zoning & Building Staff recommends conditional approval of the installation of the new generator with the above ground tank as depicted on the proposed site plan, based on consistency with the Village Comprehensive Plan and compatibility with surrounding uses.			

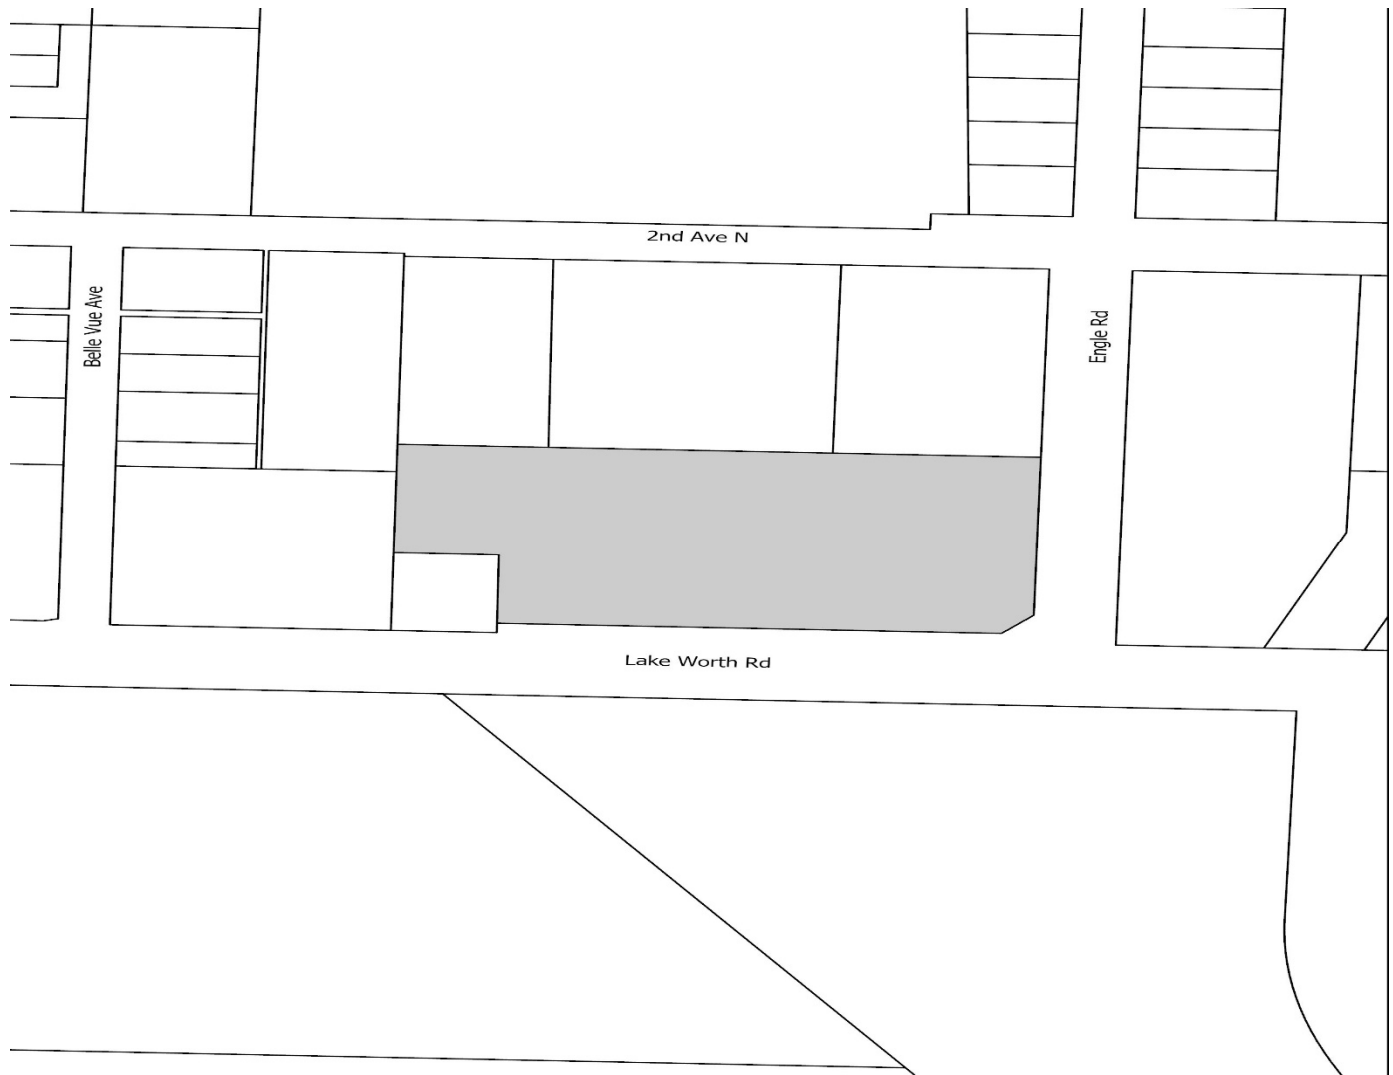

I. Site History

- Ordinance 2014-28: Annexation

The property was voluntarily annexed into the Village of Palm Springs in December 11, 2014 and designated with the Land Development as Commercial General zoning district and Future Land Use category of Commercial.

- Resolution 2018-12: Site Plan and Special Exception Use

On May 8, 2018 the Village Council approved above resolution to allow the installation of a 147' height wireless communication tower, designated as a monopole with capability for four (4) wireless communication providers, and associated 1,406 s.f. equipment compounds.

II. Comprehensive Plan Consistency

The subject property's Future Land Use designation and Zoning are Commercial and Commercial General (CG), respectively. The proposed site plan amendment to install a generator and a propane tank within an existing communication tower facility leased area, is generally consistent with goals, objectives and policies of the Village's Comprehensive Plan.

III. Neighborhood Compatibility

- 1) The proposed project is located on the north side of Lake Worth Road and east of Belle Vue Avenue, within the existing self-storage facility.
- 2) The proposed generator and propane tank is proposed within an enclosed area with no visibility from any right-of-way.
- 3) Properties on the North, East and West are generally commercial use with some light industrial uses.
- 4) The proposed generator and tank should not have a significant impact on the existing use of the property.

IV. Community Outreach/ Notification

- The subject property was posted on March 23, 2020.
- Public Notification letters were mailed to all property owners within 300 feet radius of subject property on March 10, 2020.
- Legal advertisement was published in the paper on March 26, 2020.
- Staff has not received any inquiries or comments as a result of the notices.

V Recommendation

The Planning, Zoning and Building Department received an application in February 2019 to add a Verizon antenna equipment to the existing wireless communication tower facility. The construction plan included a commercial generator that was removed from the plans per zoning comments issued to the permit. The installation of the antenna and the ground equipment's were installed and is pending final inspections by the Planning, Zoning and Building Department. According to the applicant, and the pictures shared, the generator has been placed but it is not connected or hasn't been used. An After-the-Fact Permit is required for the generator.

When the Village Council approved the installation of the wireless communication facility in May 2018, it was conditioned that any future proposal for a generator require subsequent Village Council approval.

At this time, the applicant is requesting a Site Plan Amendment to allow the installation of a 35-kw propane generator and a 500-gallon propane tank on a 4' x 10' concrete pad within the existing Verizon leased area on the wireless communication ground lease area.

The generator is proposed to be enclosed within a Level 2 Sound Attenuation enclosure approximately 5 feet in height. The wireless communication facility is surrounded by a 12' height wooden fence together with planting of Clusia to further screen this mechanical units from view.

Planning, Zoning & Building Staff has conducted a review of the application and found the proposed project to be consistent with goal, objectives and policies of the Village's Comprehensive Plan. The proposed project is generally consistent with the Land Development and zoning regulations and all other portions of the code. The proposed mechanical equipment's does not significantly reduce light and air on adjacent properties and would not be a deterrent to surrounding properties.

Planning, Zoning & Building Staff recommends conditional approval for the installation of the propane generator and the above ground tank subject to the following conditions below:

1. Sound emissions shall comply with Ordinance 2019-09 (Section 34-1382) of the Village Land Development Regulations.
2. Landscape materials surrounding the enclosure shall be maintained all the time.
3. If any noise issues arise, as determined by the Planning, Zoning and Building Director, the Applicant may be required to undertake additional sound attenuation/mitigation measures, which might include, installing a new noise barrier or installing additional landscaping.
4. Provide permits from all applicable permitting agencies, including but not limited to PBC Fire Rescue and Village

of Palm Springs at the time of permitting.

5. Mechanical equipment's and above-ground equipment's shall be maintained screened from view.

THIS DOCUMENT, TOGETHER WITH THE CONCEPTS AND DESIGNS PRESENTED HEREIN, AS AN INSTRUMENT OF SERVICE, IS INTENDED ONLY FOR THE SPECIFIC PURPOSE AND CLIENT FOR WHICH IT WAS PREPARED. REUSE OF AND IMPROPER RELIANCE ON THIS DOCUMENT WITHOUT WRITTEN AUTHORIZATION AND ADAPTATION BY KIMLEY-HORN AND ASSOCIATES, INC. SHALL BE WITHOUT LIABILITY TO KIMLEY-HORN AND ASSOCIATES, INC.

STANDARD PROVISIONS

INTENT

- A. THESE SPECIFICATIONS AND CONSTRUCTION DRAWINGS ACCOMPANYING THEM DESCRIBE THE WORK TO BE PERFORMED AND THE MATERIALS TO BE FURNISHED FOR THE CONSTRUCTION OF THE COMMUNICATIONS SITE.
- B. THE DRAWINGS AND SPECIFICATIONS ARE INTENDED TO BE FULLY EXPLANATORY AND COMPLIMENTARY. HOWEVER, SHOULD ANYTHING BE SHOWN, INDICATED OR SPECIFIED ON ONE AND NOT THE OTHER, IT SHALL BE THE SAME AS IF SHOWN, INDICATED OR SPECIFIED ON BOTH.
- C. THE INTENTION OF THE DOCUMENTS IS TO INCLUDE ALL LABOR AND MATERIALS REASONABLY NECESSARY FOR THE PROPER EXECUTION AND COMPLETION OF THE WORK AS INDICATED IN THE DOCUMENTS.
- D. THE PURPOSE OF THE SPECIFICATIONS IS TO SUPPLEMENT THE INTENT OF THE DRAWINGS AND TO DESIGNATE A PROCEDURE, TYPE OR QUALITY OF MATERIALS REQUIRED TO COMPLETE THE WORK.
- E. MINOR DEVIATIONS FROM THE DESIGN LAYOUT ARE ANTICIPATED AND SHALL BE CONSIDERED AS PART OF THE WORK. HOWEVER, NO CHANGES THAT ALTER THE CHARACTER OR INTENT OF THE DESIGN WILL BE MADE OR PERMITTED WITHOUT A CHANGE ORDER.

CONFLICTS

- A. THE CONTRACTOR AND EACH SUBCONTRACTOR SHALL BE RESPONSIBLE FOR VERIFICATION OF ALL MEASUREMENTS AT THE SITE BEFORE ORDERING ANY MATERIALS OR PERFORMING ANY WORK. NO EXTRA CHARGE OR COMPENSATION SHALL BE ALLOWED DUE TO DIFFERENCE BETWEEN ACTUAL DIMENSIONS AND DIMENSIONS INDICATED ON THE CONSTRUCTION DRAWINGS. ANY SUCH DISCREPANCY IN DIMENSION WHICH MAY INADVERTENTLY OCCUR SHALL BE SUBMITTED TO THE VERIZON WIRELESS CPM FOR CONSIDERATION BEFORE THE CONTRACTOR PROCEEDS WITH THE WORK IN THE AFFECTED AREA.
- B. THE CONTRACTOR, WHEN AWARDED THE CONTRACT, WILL NOT BE ALLOWED ANY EXTRA COMPENSATION BY REASON OF ANY MATTER OR THING WHICH SUCH CONTRACTOR MIGHT NOT HAVE FULLY INFORMED HIMSELF PRIOR TO BIDDING.
- C. NO PLEA OF IGNORANCE OF CONDITIONS THAT EXIST, OR OF DIFFICULTIES THAT MAY BE ENCOUNTERED OR OF ANY OTHER RELEVANT MATTER CONCERNING THE WORK TO BE PERFORMED WILL BE ACCEPTED AS A REASON FOR ANY FAILURE OR OMISSION ON PART OF THE CONTRACTOR TO FULFILL THE REQUIREMENTS OF THE CONTRACT DOCUMENTS.

STORAGE:

- A. DO NOT USE THE EXISTING BUILDING SPACE FOR STORAGE OF TOOLS OR MATERIALS WITHOUT THE VERIZON WIRELESS CPM AND/OR BUILDING OWNER APPROVAL.
- B. ALL MATERIALS MUST BE STORED IN A LEVEL AND DRY LOCATION AND IN A MANNER THAT WILL NOT OBSTRUCT THE FLOW OF OTHER WORK. ANY EQUIPMENT OR MATERIAL STORAGE METHOD MUST MEET ALL RECOMMENDATIONS OF THE MANUFACTURER.

PROTECTION:

- A. PROTECT FINISHED SURFACES, INCLUDING JAMBS AND HEADS OF OPENINGS USED AS PASSAGEWAYS THROUGH WHICH EQUIPMENT AND MATERIALS WILL PASS.
- B. PROVIDE PROTECTION FOR EQUIPMENT ROOM SURFACES PRIOR TO ALLOWING EQUIPMENT OR MATERIALS TO BE MOVED OVER SUCH SURFACES.
- C. MAINTAIN FINISHED SURFACES CLEAN, UNMARRED AND SUITABLY PROTECTED UNTIL JOB SITE IS ACCEPTED BY THE VERIZON WIRELESS CPM.

REPAIRS AND REPLACEMENTS:

- A. IN EVENT OF DAMAGE, THE CONTRACTOR SHALL PROMPTLY MAKE ALL REPLACEMENTS AND REPAIRS AND AT NO ADDITIONAL COST TO THE VERIZON WIRELESS CPM AND/OR BUILDING OWNER.

TEMPORARY FACILITIES:

- A. TELEPHONE:
EACH CONTRACTOR TO PROVIDE HIS OWN TELEPHONE ACCESS IF REQUIRED.
- B. IF PERMANENT POWER IS COMPLETED, ALL CONTRACTORS MAY USE THE SERVICE CONNECTION FOR PRODUCTION WORK ONLY, PROVIDED THAT ELECTRICAL CORDS AND CONNECTIONS ARE FURNISHED BY THE CONTRACTORS AND ARE DISCONNECTED AND PROPERLY STORED DURING NON-WORKING HOURS.

CLEAN UP:

- A. THE CONTRACTORS SHALL AT ALL TIMES KEEP THE SITE FREE FROM ACCUMULATION OF WASTE MATERIALS OR RUBBISH CAUSED BY THEIR EMPLOYEES AT WORK, AND AT THE COMPLETION OF THE WORK, THEY SHALL REMOVE ALL RUBBISH FROM AND ABOUT THE BUILDING, INCLUDING ALL TOOLS, SCAFFOLDING AND SURPLUS MATERIALS, AND SHALL LEAVE THE WORK CLEAN AND READY FOR USE.
- B. EXTERIOR: VISUALLY INSPECT EXTERIOR SURFACES AND REMOVE ALL TRACES OF SOIL, WASTE MATERIALS, SMUDGES AND OTHER FOREIGN MATTER.
1. REMOVE ALL TRACES OF SPLASHED MATERIALS FROM ADJACENT SURFACES.
- C. INTERIOR: VISUALLY INSPECT INTERIOR SURFACE AND REMOVE ALL TRACES OF SOIL, WASTE MATERIALS, SMUDGES AND OTHER FOREIGN MATTER.
1. REMOVE ALL TRACES OF SPLASHED MATERIAL FROM ADJACENT SURFACES.
2. REMOVE PAINT DROPPINGS, SPOTS, STAINS AND DIRT FROM FINISHED SURFACES.

RELATED DOCUMENTS AND COORDINATION:

- A. GENERAL CARPENTRY, ELECTRICAL, AND ANTENNA DRAWINGS ARE INTERRELATED IN PERFORMANCE OF THE WORK, EACH CONTRACTOR MUST REFER TO ALL DRAWINGS. ALL COORDINATION TO BE THE RESPONSIBILITY OF THE GENERAL CONTRACTOR.

SHOP DRAWINGS:

- A. CONTRACTORS TO SUBMIT SHOP DRAWINGS AS REQUIRED AND LISTED IN THESE SPECIFICATIONS THROUGH THE GENERAL CONTRACTOR TO THE VERIZON WIRELESS CPM, FOR APPROVAL.
- B. ALL SHOP DRAWINGS TO BE REVIEWED, CHECKED AND CORRECTED BY GENERAL CONTRACTOR PRIOR TO SUBMITTAL TO THE VERIZON WIRELESS CPM.

PRODUCTS AND SUBSTITUTIONS:

- A. SUBMIT 3 COPIES OF EACH REQUEST FOR SUBSTITUTION. IN EACH REQUEST IDENTIFY THE PRODUCT FABRICATION OR INSTALLATION METHOD TO BE REPLACED BY THE SUBSTITUTION. INCLUDE RELATED SPECIFICATION SECTION AND DRAWING NUMBERS, AND COMPLETE DOCUMENTATION SHOWING COMPLIANCE WITH THE REQUIREMENTS FOR SUBSTITUTIONS.
- B. SUBMITTAL SHALL INCLUDE ALL NECESSARY PRODUCT DATA AND CUT SHEET WHICH PROPERLY INDICATE AND DESCRIBE THE ITEMS, PRODUCTS, AND MATERIALS BEING INSTALLED. THE CONTRACTOR SHALL, IF DEEMED NECESSARY BY THE VERIZON WIRELESS CPM, SUBMIT ACTUAL SAMPLES TO CPM FOR APPROVAL IN LIEU OF CUT SHEETS.

COMPLIANCE

- A. ALL MATERIALS, DESIGN, AND WORKMANSHIP SHALL BE IN ACCORDANCE WITH ALL APPLICABLE CODES (SOME OF WHICH ARE LISTED BELOW), ORDINANCES, AND AUTHORITIES HAVING JURISDICTION OVER THE WORK. UPON THE COMPLETION OF THE WORK, THE CONTRACTOR SHALL PROVIDE THE VERIZON WIRELESS CPM WITH A CERTIFICATE OF OCCUPANCY (IF REQUIRED) AND OTHER LEGAL DOCUMENTS TO VERIFY SUCH COMPLIANCE. WHERE NO CODES EXIST, THE WORK SHALL CONFORM WITH THE 6TH EDITION (2017) FLORIDA BUILDING CODE OR THE SPECIFICATIONS HEREIN, WHICHEVER IS MORE STRINGENT AND A DOCUMENT STATEMENT SHALL BE FURNISHED TO THIS EFFECT.

IT IS THE CONTRACTOR'S RESPONSIBILITY TO VERIFY COMPLIANCE WITH THE GOVERNING CODES AND TO NOTIFY THE VERIZON WIRELESS CPM OF ANY DISCREPANCIES PRIOR TO PERFORMING WORK.

REFERENCE TO ANY STANDARD OR CODE OF PRACTICE IN THIS SPECIFICATION SHALL BE DEEMED TO MEAN THE EDITION CURRENT AT THE TIME OF AWARD OF THE CONTRACT. THE CONTRACTOR SHALL COMPLY WITH ALL ZONING AND SITE ACQUISITION SPECIAL STIPULATIONS AS OUTLINED IN THE JOB SPECIFICATIONS, OR AS DIRECTED BY THE VERIZON WIRELESS CPM.

ANSI/TIA/EIA - 222 - G
6TH EDITION (2017) FLORIDA BUILDING CODE
BUILDING OFFICIALS & CODE ADMINISTRATORS (BOCA)
2017 NATIONAL ELECTRICAL CODE (NEC) WITH LOCAL AMENDMENTS
UNDERWRITERS LABORATORIES APPROVED ELECTRICAL PRODUCTS
AMERICAN INSTITUTE OF STEEL CONSTRUCTION SPECIFICATIONS (AISC)
LIFE SAFETY CODE NFPA - 101-2018
FEDERAL AVIATION REGULATIONS
6TH EDITION FLORIDA FIRE PROTECTION CODE

PERMITS AND LICENSES

- A. CONTRACTOR SHALL FIELD VERIFY ALL EXISTING UTILITIES BOTH HORIZONTALLY AND VERTICALLY PRIOR TO START OF CONSTRUCTION. ANY DISCREPANCIES OR DOUBTS AS TO THE INTERPRETATION OF PLANS SHOULD BE IMMEDIATELY REPORTED TO THE ARCHITECT/ENGINEER FOR RESOLUTION AND INSTRUCTION AND NO FURTHER WORK SHALL BE PERFORMED UNTIL DISCREPANCY IS CHECKED AND CORRECTED BY THE ARCHITECT/ENGINEER. FAILURE TO SECURE SUCH INSTRUCTION MEANS CONTRACTOR WILL HAVE WORKED AT HIS OWN RISK AND EXPENSE.
- B. THE CONTRACTOR SHALL BE EQUIPPED WITH A MEANS OF CONSTANT COMMUNICATIONS, SUCH AS A CELLULAR PHONE OR A PAGER.
- C. THE CONTRACTOR IS RESPONSIBLE FOR ALL SAFETY INCLUDING BUT NOT LIMITED TO PROTECTION OF ALL SITE PERSONNEL AND THE GENERAL PUBLIC DURING THE ENTIRE SITE CONSTRUCTION PERIOD. HE SHALL TAKE ALL REASONABLE PRECAUTIONS TO PLACE AND MAINTAIN BARRICADES, LAMPS, SIGNS, AND THE LIKE IN ACCORDANCE WITH OSHA SAFETY ACT AND ANSI OCCUPATIONAL GUIDELINES.
- D. THE APPLICANT SHALL SECURE ANY ENVIRONMENTAL OR DRAINAGE PERMITS REQUIRED DUE TO THE PROPOSED IMPROVEMENTS.

COORDINATION WITH PUBLIC UTILITY AUTHORITIES

- A. THE CONTRACTOR SHALL COORDINATE WITH RELEVANT AUTHORITIES THE WORKS THAT ARE TO BE CARRIED OUT. HE SHALL CONDUCT HIS OPERATIONS SO AS TO NOT INTERFERE WITH THE OPERATIONS OF PUBLIC AND/OR PRIVATE UTILITY AUTHORITIES WHILE INSTALLING SERVICES ON THE SITE.

THE CONTRACTOR WILL BE RESPONSIBLE FOR THE PROTECTION OF SUCH FACILITIES AND STRUCTURES DURING CONSTRUCTION OF THIS SITE.

INSPECTIONS

- A. THE CONTRACTOR SHALL NOTIFY THE CPM AT LEAST 24 HOURS IN ADVANCE OF REQUIRED INSPECTIONS.
1. INSPECTION OF GROUNDING SYSTEM
INSPECTIONS THAT WILL BE REQUIRED BY THE VERIZON WIRELESS CPM OR OTHER DESIGNATED CARRIER REPRESENTATIVE ARE:
2. PRACTICAL COMPLETION
THE CONTRACTOR SHALL BE SOLELY RESPONSIBLE FOR ENSURING THAT ALL RELEVANT AUTHORITY INSPECTIONS ARE CARRIED OUT IN A TIMELY MANNER. THE CONTRACTOR SHALL PROVIDE DOCUMENTATION OF ALL INSPECTIONS.
- THE CONTRACTOR IS RESPONSIBLE FOR COORDINATING WITH THE VERIZON WIRELESS CPM'S DESIGNATED ENGINEERING FIRM TO OBTAIN ALL REQUIRED INSPECTIONS AND TESTING. THE CONTRACTOR SHALL PROVIDE DOCUMENTATION OF ALL INSPECTIONS.

ENVIRONMENTAL PROTECTION

- A. NOISE LEVEL: THE CONTRACTOR SHALL ENSURE THAT STATE AND LOCAL REGULATIONS ARE COMPLIED WITH IN REGARD TO NOISE LEVELS PRODUCED BY HIS OR HIS SUB-CONTRACTOR'S EQUIPMENT OR METHODS OF CONSTRUCTION.
- DUST CONTROL: THE CONTRACTOR SHALL TAKE ALL NECESSARY STEPS TO LIMIT THE CREATION OF ANY DUST NUISANCE THAT MIGHT ARISE DURING CONSTRUCTION TO THE SATISFACTION OF THE LOCAL AUTHORITIES AND THE BUILDING OWNER. THE VERIZON WIRELESS CPM MAY DIRECT THAT WORK CEASE UNTIL SUCH TIME AS ANY PARTICULAR DUST NUISANCE IS CONTROLLED TO THE SATISFACTION OF THE VERIZON WIRELESS CPM, LOCAL AUTHORITIES AND BUILDING OWNERS.

GAS CONDUIT GENERAL NOTES

- A. THIS INSTALLATION SHALL COMPLY WITH FBC FUEL GAS CODE.
- B. THE CONTRACTOR SHALL FIELD VERIFY ALL CONDUIT LENGTHS, ROUTING AND PLAN DIMENSIONS AND SHALL IMMEDIATELY NOTIFY CONSTRUCTION MANAGER AND ENGINEER OF ANY DISCREPANCIES.
- C. FOR OTHER THAN BLACK STEEL, EXPOSED GAS PIPING SHALL BE IDENTIFIED BY A YELLOW LABEL MARKED "GAS" IN BLACK LETTERS. THE MARKING SHALL BE SPACED AT INTERVALS NOT EXCEEDING 5 FEET. THE MARKING SHALL NOT BE REQUIRED ON PIPE LOCATED IN THE SAME ROOM AS THE EQUIPMENT SERVED.
- D. PIPING SHALL BE MARKED WITH AN APPROVED PERMANENT IDENTIFICATION BY THE INSTALLER SO THAT THE PIPING SYSTEM SUPPLIED BY EACH METER IS READILY IDENTIFIABLE.

REINSTATEMENT

- A. ANY PAVEMENT, FOOTPATH, CURB, GUTTERS, WALLS, FLOORS, SERVICES, AND EXISTING FEATURES OR OTHER PROPERTIES, DISTURBED OR DESTROYED DURING CONSTRUCTION SHALL BE REINSTATED TO A CONDITION AT LEAST EQUAL TO THAT EXISTING BEFORE COMMENCEMENT OF OPERATIONS.

AS-BUILTS DRAWINGS

- A. THE CONTRACTOR SHALL PREPARE A RED LINED SET OF AS-BUILT DRAWINGS IN THE FORM OF MARKED UP CONSTRUCTION PLANS THAT SHALL BE OF A STANDARD ACCEPTABLE TO THE VERIZON WIRELESS CPM. SUCH DRAWINGS SHALL BE SUBMITTED TO THE VERIZON WIRELESS CPM WITHIN TWO WEEKS FROM PRACTICAL COMPLETION AND PRIOR TO APPROVAL OF THE CONTRACTOR'S FINAL INVOICE.

PRACTICAL COMPLETION

- A. DOCUMENTATION BY CELLULAR CARRIER BEFORE COMPLETION CAN BE ISSUED INCLUDE:
1. ALL QUALITY ASSURANCE CHECKLISTS AS OUTLINED IN THE PREVIOUS SECTIONS
2. WARRANTIES AND MAINTENANCE MANUALS, IF APPLICABLE
3. GROUND SYSTEM RESISTANCE TEST
4. CERTIFICATE OF OCCUPANCY

INSURANCE AND BONDS:

- A. EACH CONTRACTOR SHALL AT HIS OWN EXPENSE CARRY AND MAINTAIN FOR THE DURATION OF THE PROJECT ALL INSURANCE AS REQUIRED AND LISTED AND SHALL NOT COMMENCE WITH HIS WORK UNTIL HE HAS PRESENTED A CERTIFICATE OF INSURANCE STATING ALL COVERAGES TO THE GENERAL CONTRACTOR WHO SHALL, IN TURN, FORWARD A COPY OF ALL CERTIFICATES TO THE VERIZON WIRELESS CPM.



PROJECT INFORMATION:

INDUSTRIAL COMM RELO
SITE # 9061593
2745 LAKE WORTH ROAD
PALM SPRINGS, FL 33461
PALM BEACH COUNTY

CURRENT ISSUE DATE:

JANUARY 2020

ISSUED FOR:

GENERATOR DRAWINGS

REV.:DATE:DESCRIPTION:

SEAL:

PLANS PREPARED BY:



PROJECT DATA:

DRAWN BY:CHK.:APV.:

PLG	ARS	MVM
-----	-----	-----

LICENSURE:

ARNOLDO A. ARTILES MARIA V. MARTIN KEVIN K. MARAJH	PE 70645 PE 72397 PE 71455
--	----------------------------------

SHEET TITLE:

CONSTRUCTION NOTES

SHEET NUMBER:



G-1

KHA Job #:

044048272

Drawing name: K:\WPB_Civil\CELL_SITES\TowerCom\144988026-Keller Canal\044048272 Verizon Industrial Comm Relo CD's.dwg C-1 Jan 07, 2020 4:05pm by: Pablo Gomez

THIS DOCUMENT, TOGETHER WITH THE CONCEPTS AND DESIGNS PRESENTED HEREIN, AS AN INSTRUMENT OF SERVICE, IS INTENDED ONLY FOR THE SPECIFIC PURPOSE AND CLIENT FOR WHICH IT WAS PREPARED. REUSE OF AND IMPROPER RELIANCE ON THIS DOCUMENT WITHOUT WRITTEN AUTHORIZATION AND ADAPTATION BY KIMLEY-HORN AND ASSOCIATES, INC. SHALL BE WITHOUT LIABILITY TO KIMLEY-HORN AND ASSOCIATES, INC.

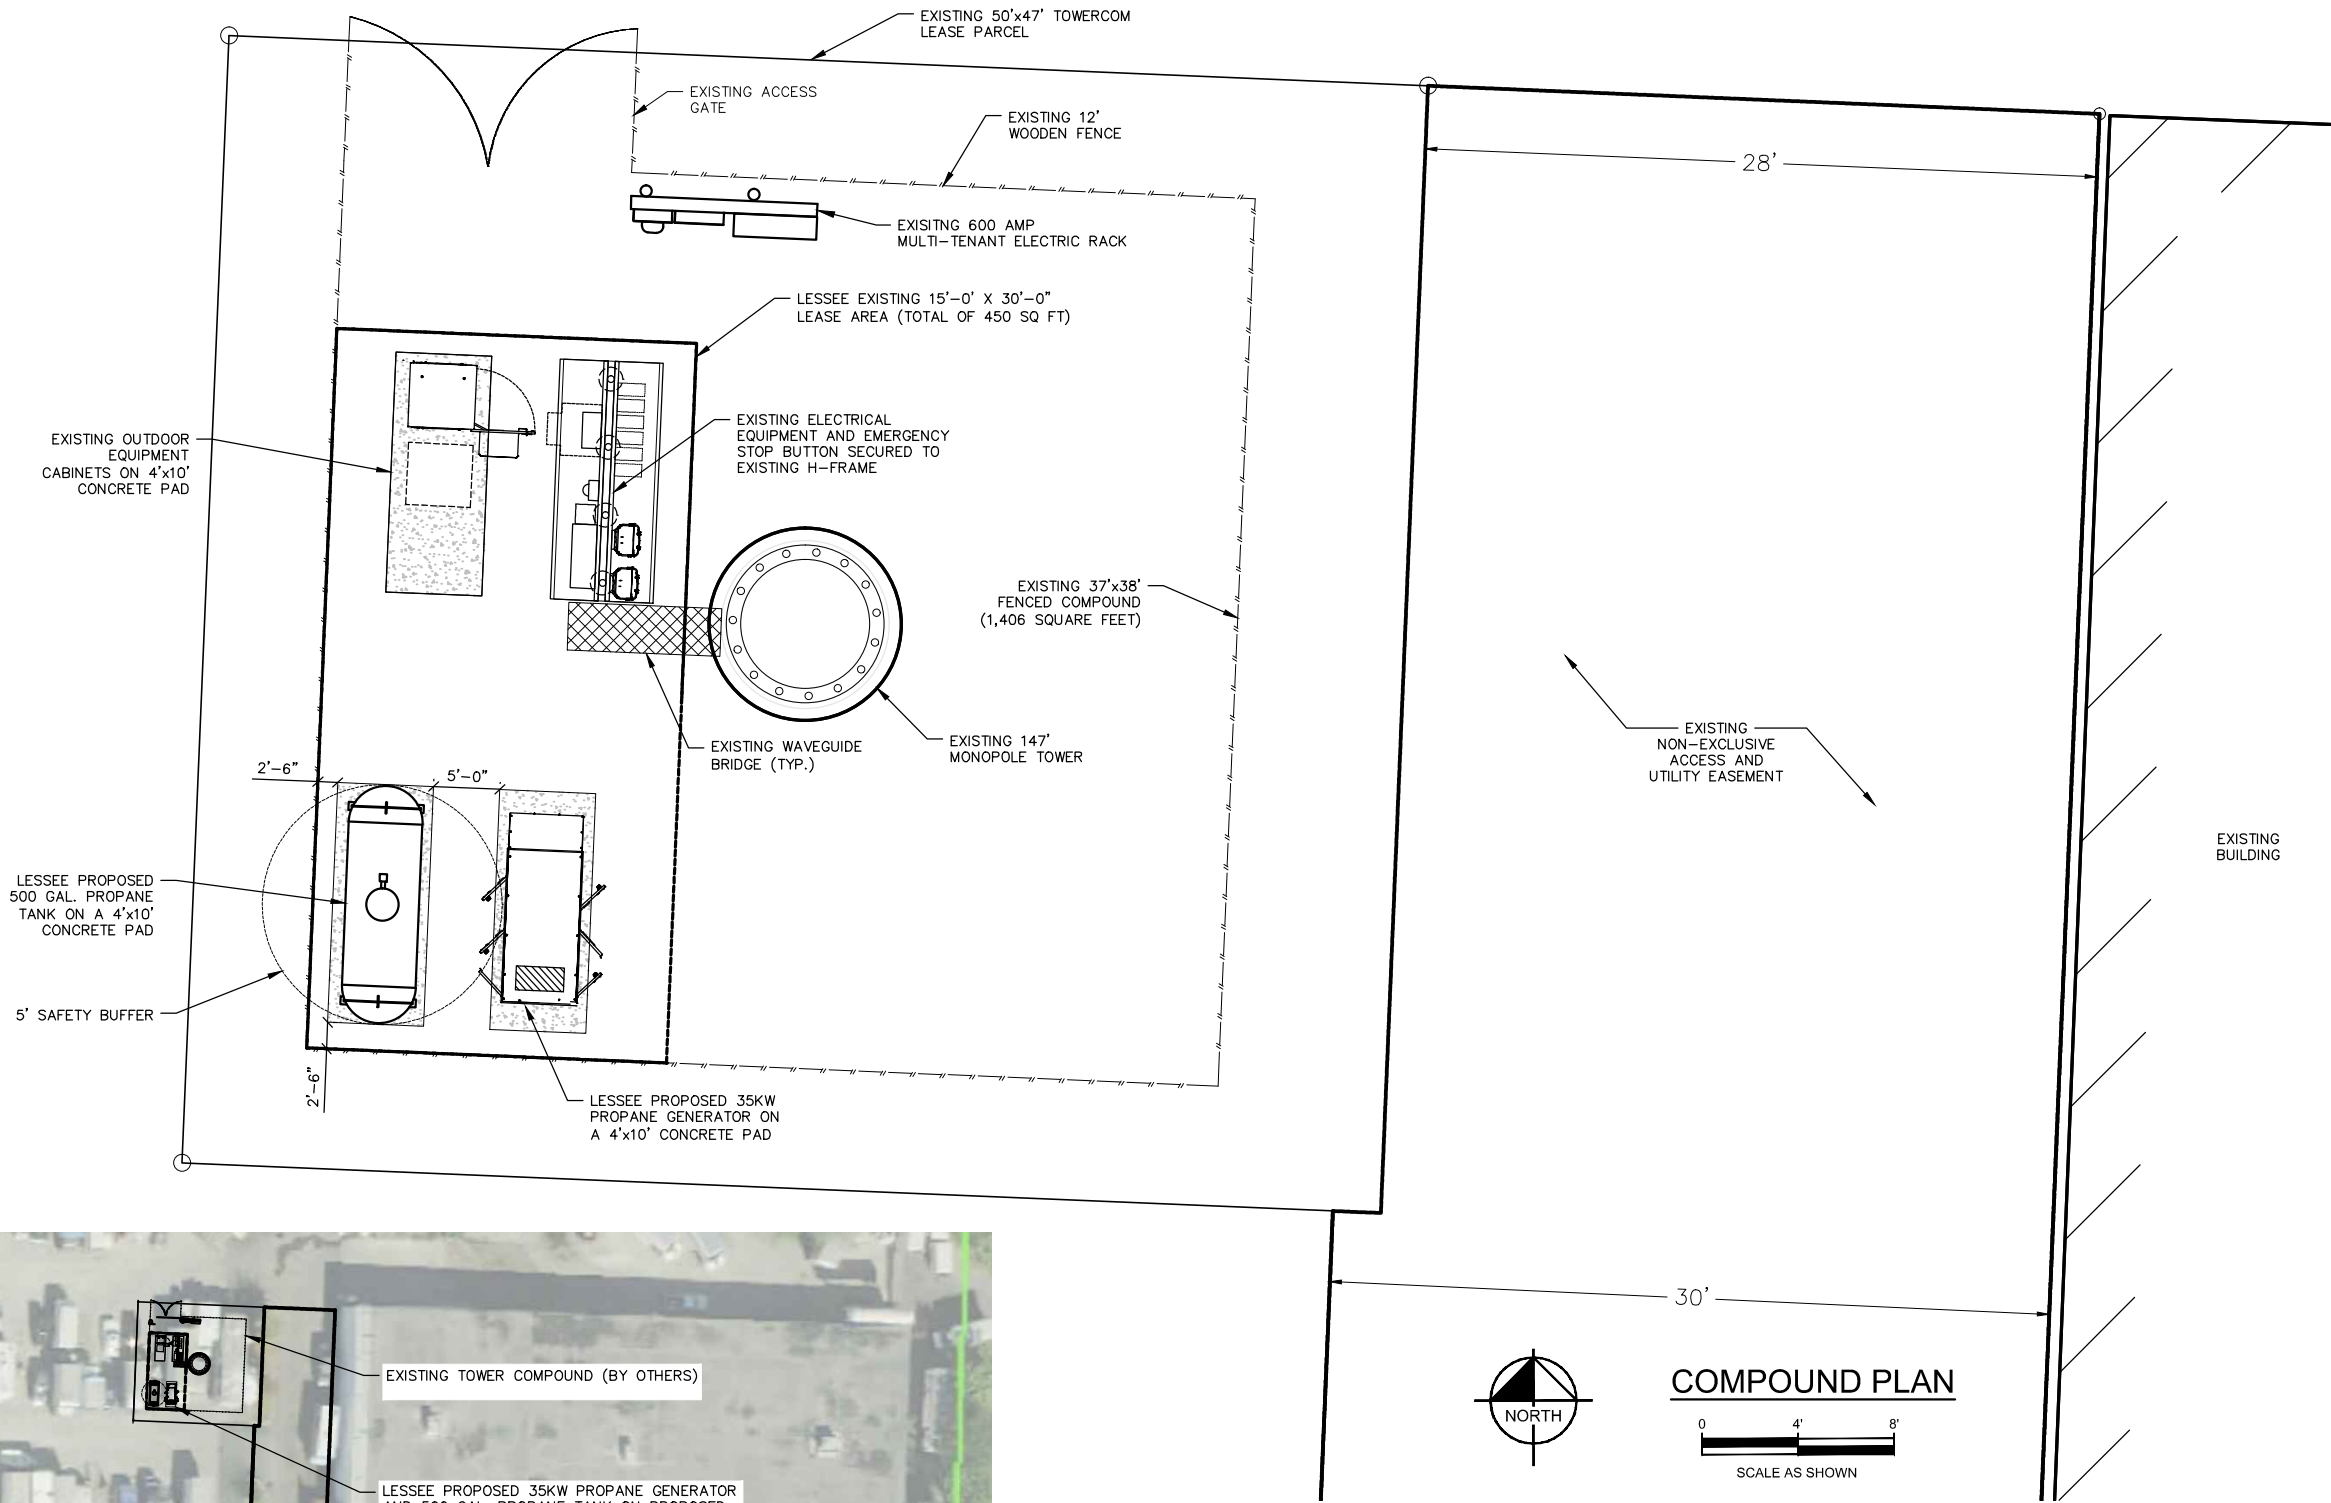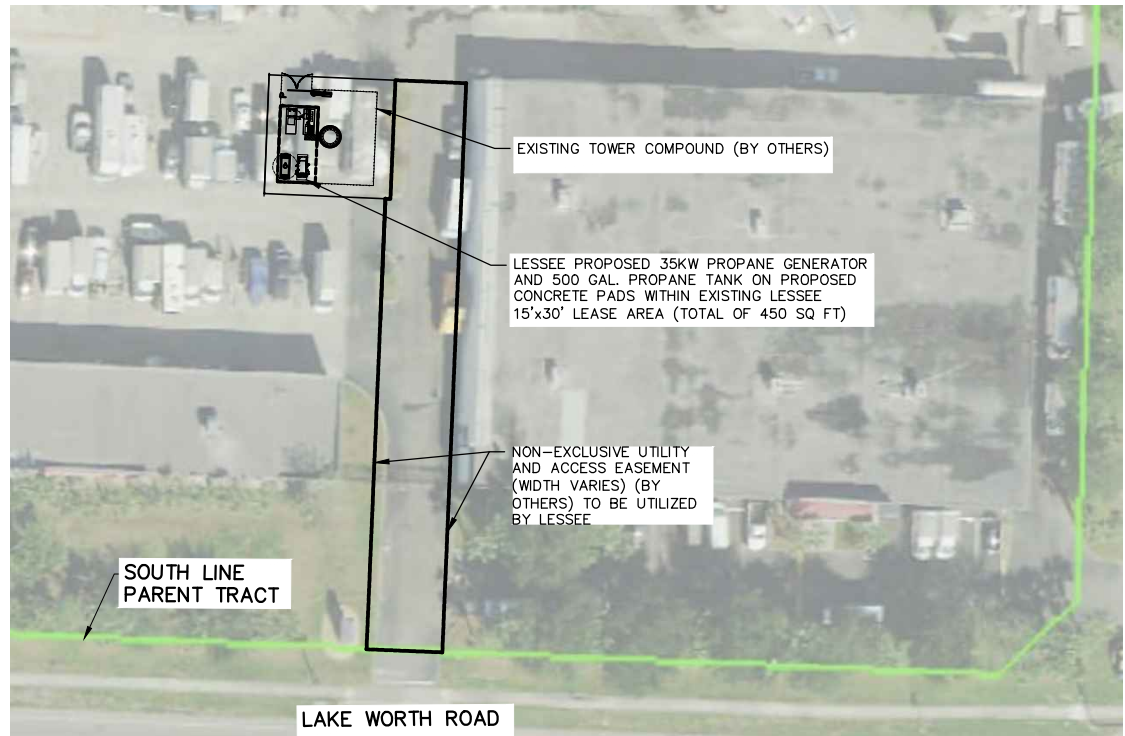

ACCESS AND UTILITY EASEMENT PLAN
NOT TO SCALE

EMERGENCY PUSH BUTTON NOTE

1. PROPOSED EMERGENCY STOP BUTTON MAINTAINED 50MM RED MUSHROOM PUSH BUTTON, EMERGENCY STOP ENGRAVED, BLACK BEZEL, WITH ONE N.C. CONTACT MODEL EZZJLB2N88 BY EATON OR APPROVED EQUAL IN NEMA 3R HOUSING W/P600 CONTACT RATING DESIGNATION TO BREAK IGNITION POWER OF EMERGENCY GENERATOR (VERIFY CONTACT RATING AND EXACT WIRING WITH GEN.. MANUF.) SUPPLY AND INSTALL ENGRAVED PLAQUE STATING "VERIZON EMERGENCY STOP"
2. CONSTRUCTION INSTALLATION MAINTENANCE AND OPERATIONAL TESTING OF EPSS SHALL COMPLY THE LATEST ADOPTED EDITION OF NFPA 110.
3. ALL ELECTRICAL WORK SHALL COMPLY WITH THE LATEST ADOPTED EDITION OF NFPA 70 NATIONAL ELECTRICAL CODE



4700 EXCHANGE CT. SUITE 100
BOCA RATON, FL 33431
(561) 995-5500

PROJECT INFORMATION:

INDUSTRIAL COMM RELO
SITE # 9061593
2745 LAKE WORTH ROAD
PALM SPRINGS, FL 33461
PALM BEACH COUNTY

CURRENT ISSUE DATE:

JANUARY 2020

ISSUED FOR:

GENERATOR DRAWINGS

REV.:DATE:DESCRIPTION:

SEAL:

PLANS PREPARED BY:



© 2020 KIMLEY-HORN AND ASSOCIATES, INC.
1920 WEKIVA WAY
WEST PALM BEACH, FLORIDA 33411
(561) 845-0665
FBPE CA0000696

PROJECT DATA:

DRAWN BY:CHK.:APV.:

PLG	ARS	MVM
-----	-----	-----

LICENSURE:

ARNOLDO A. ARTILES MARIA V. MARTIN KEVIN K. MARAJH	PE 70645 PE 72397 PE 71455
--	----------------------------------

SHEET TITLE:

COMPOUND PLAN

SHEET NUMBER:

C-1


KHA Job #:

044048272

Drawing name: K:\WPB_Civil\CELL_SITES\TowerCom\144988026-Keller Canal\044048272 Verizon Industrial Comm\CDs\9061593-Industrial Comm Rele CD'S.dwg C-2 Jun 07, 2020 4:05pm by: Pablo.Gomez


1. DESIGN:
6TH EDITION (2017) FLORIDA BUILDING CODE
WIND LOADS (ASCE 7-10)
ULTIMATE WIND SPEED = 160 MPH
NOMINAL WIND SPEED = 124 MPH
RISK CATEGORY II
WIND EXPOSURE = C
2. STRUCTURAL STEEL:
MATERIAL:
STRUCTURAL STEEL SHAPES SHALL CONFORM TO ASTM A36 GRADE. STRUCTURAL TUBE COLUMNS SHALL CONFORM TO ASTM A500, GRADE B. STD PIPE AND TUBING SHALL CONFORM TO ASTM A53 AND SHALL BE SCHEDULE 40 UNLESS OTHERWISE NOTED.
- CONNECTIONS:
DESIGN SHALL CONFORM TO AISC MANUAL OF STEEL CONSTRUCTION.
- WELDING:
SHALL BE DONE BY AN AWS CERTIFIED WELDER AND IN COMPLIANCE WITH AWS D1.1. ALL WELDS SIZES SHALL BE THE MAXIMUM ALLOWED BY THE MATERIAL BEING WELDED WITH E70XX ELECTRODES.
- BOLTS:
A325-X, SIZE AS SHOWN ON DRAWINGS.
- STRUCTURAL SLAB:
CONCRETE:
CONCRETE FOR THE SLAB SHALL HAVE A MINIMUM 28 DAY COMPRESSIVE STRENGTH OF 3500 PSI, AND A MAXIMUM W/C OF 0.45. PEAROCK AGGREGATE MIX SHALL NOT BE USED.
- FIBER REINFORCEMENT:
USE ONLY 100% VIRGIN POLYPROPYLENE MD FIBERS CONTAINING NO REPROCESSED OLEFIN MATERIALS. APPLICATION PER CUBIC YARD SHALL EQUAL 0.1% (1.5 LBS) BY VOLUME.
3. HOT DIP GALVANIZE ALL STRUCTURAL STEEL. TOUCH UP ALL FIELD WELDS AND ABRADED AREAS WITH TWO COATS OF GALVANIZED PAINT.
4. CONTRACTOR / STEEL FABRICATOR:
VERIFY ALL DIMENSIONS AND EXISTING SITE CONDITION BEFORE ANY STEEL FABRICATION. CARE SHALL BE TAKEN BY THE CONTRACTOR TO VERIFY AND LOCATE ANY EXISTING OBSTRUCTIONS THAT MAY INTERFERE WITH THE PLACEMENT OF THE ANTENNAS. IF ANY CONFLICTS EXIST, THE CONTRACTOR SHALL NOTIFY THE ENGINEER AND SUBMIT ANY PROPOSED CHANGES TO THE ENGINEER FOR APPROVAL
5. CONTRACTOR / STEEL FABRICATOR SHALL CONFORM TO THE MINIMUM EDGE DISTANCE REQUIREMENTS IN ACCORDANCE TO THE AISC MANUAL OF STEEL CONSTRUCTION.
6. ALL STRUCTURAL STEEL SHALL BE FABRICATED TO FIT AT BOLTED CONNECTIONS WITHIN 1/16 INCH TOLERANCE. STRUCTURAL STEEL SHALL NOT BE FLAME CUT UNDER ANY CIRCUMSTANCES WITHOUT APPROVAL OF THE ENGINEER.
7. CONTRACTOR / STEEL FABRICATOR SHALL CAP OR SEAL ALL PIPES AS REQUIRED TO PREVENT RAINWATER INTRUSION.
8. EXISTING VEGETATION, DEBRIS, ORGANIC AND DELETERIOUS MATERIALS SHALL BE REMOVED FROM BELOW THE CONCRETE PAD / FOOTINGS. SOIL WITHIN A MINIMUM OF 2 FEET BELOW THE BOTTOM OF THE PAD / FOOTINGS SHALL BE COMPACTED TO 98% OF THE MAXIMUM DRY DENSITY PER THE MODIFIED PROCTOR TEST (ASTM D1557).
9. ADEQUATE DRAINAGE SHALL BE PROVIDED SUCH THAT NO STANDING WATER IS ALLOWED ON THE SLAB AND WASHOUT BENEATH THE SLAB IS PREVENTED.
10. CONTRACTOR SHALL RESTORE ALL DISTURBED AREAS TO EQUAL OR BETTER CONDITION.
11. MINIMUM CONCRETE COVER FOR REINFORCEMENT SHALL BE 2" UNLESS NOTED OTHERWISE. CONCRETE CAST AGAINST AND PERMANENTLY EXPOSED TO EARTH SHALL HAVE A MINIMUM CONCRETE COVER OF 3".
12. DESIGN BEARING PRESSURE: 2,500 psf. SOIL CLASSIFICATION: FOOTING TO BE SUPPORTED BY AT LEAST 4'-0" OF WELL COMPACTED SOIL. SEE NOTE 8.

GENERAL STRUCTURAL NOTES

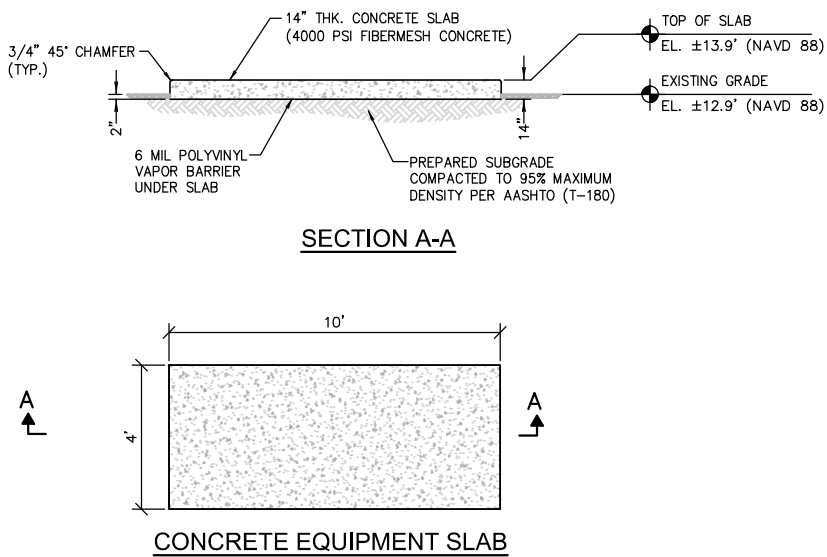


CONCRETE SLAB DETAIL

NOT TO SCALE

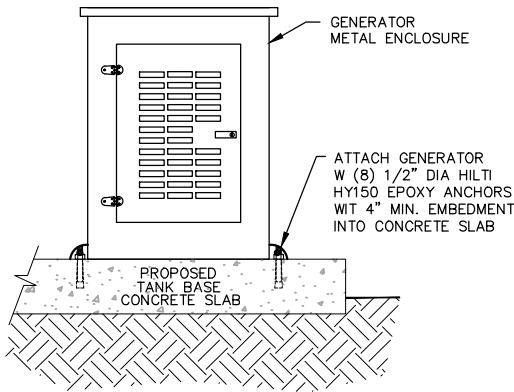


GENERATOR ANCHOR BOLTS DETAIL

NOT TO SCALE

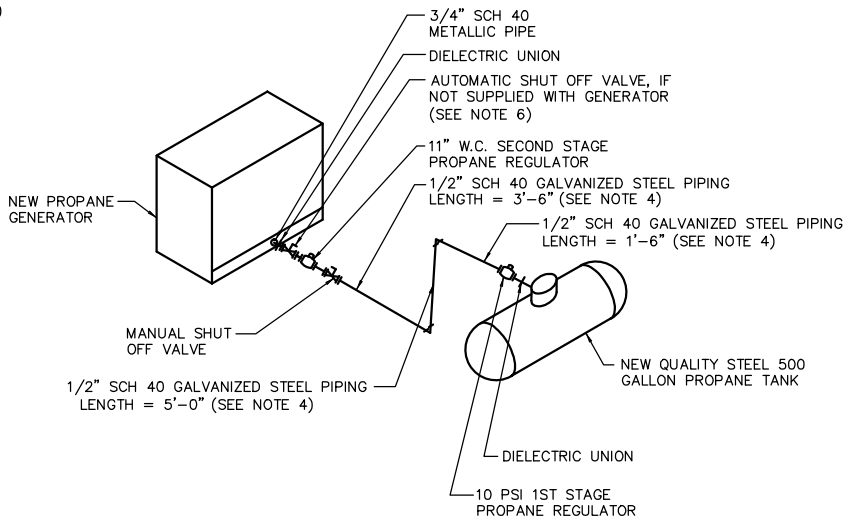

FUEL LINE DETAIL

NOT TO SCALE

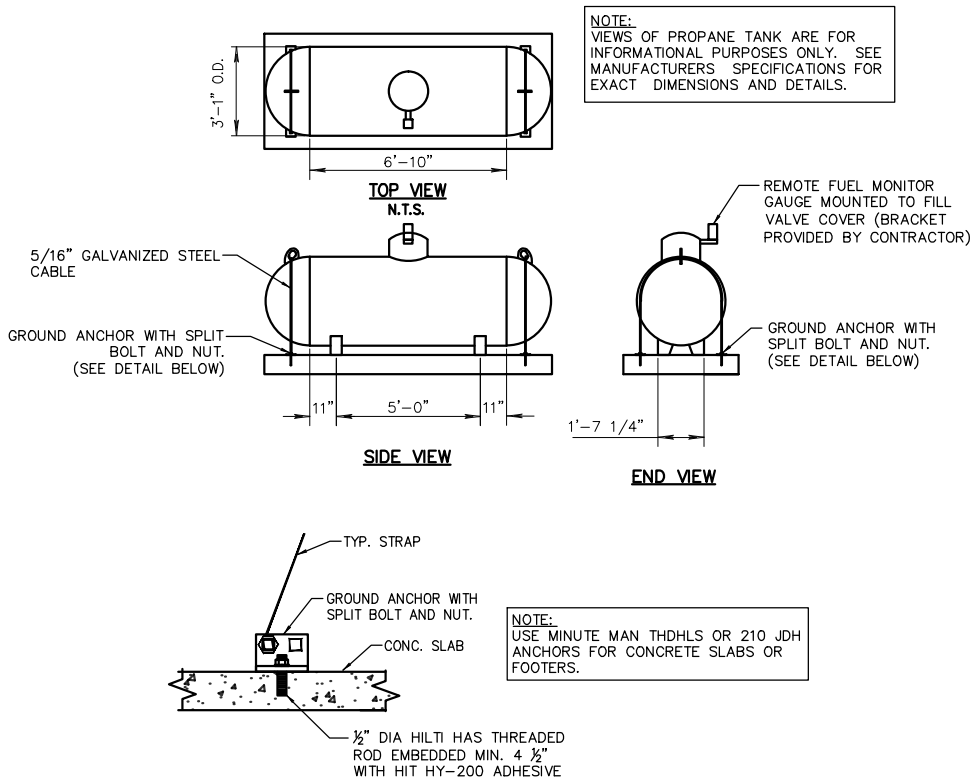

TIE TO CONCRETE FLOOR

NOTES:

- CONTRACTOR TO PROVIDE & INSTALL A 500 GALLON LP TANK PER ASME & N.F.P.A. 58 (MOST CURRENT EDITIONS).
- DESIGN CODE: ASME BOILER AND PRESSURE VESSEL CODE, SECTION VIII, DIVISION I, MOST CURRENT EDITION AND ADDENDUMS
- DESIGN STANDARDS: N.F.P.A. 58 LP GAS CODE
- DESIGN CONDITIONS: WATER CAPACITY = 500 GALLONS
ALLOWABLE WORKING PRESSURE (PSIG) = 250
HYDROSTATIC TEST PRESSURE (PSIG) = 325
- WIRELESS LPG FUEL MONITORING SYSTEM TO BE PROVIDED BY VERIZON AND INSTALLED BY CONTRACTOR. CONTRACTOR TO INSTALL SO THAT UNIT HAS A DIRECT VIEW TO THE LPG TANK.
- TANK SHALL BE EQUIPPED WITH ROCHESTER WIRELESS REMOTE READY GAUGE WITH REED SWITCH MODULE (OR EQUIVALENT).
- AFTER TANK INSTALLATION THE CONTRACTOR SHALL BE RESPONSIBLE FOR THE INITIAL FUELING.
- CONTRACTOR SHALL INSTALL A MANUAL SHUT-OFF VALVE. TANK LID SHALL BE SIZED APPROPRIATELY TO ACCOMMODATE ADDITION OF SHUT-OFF VALVE. SHUT-OFF VALVE SHALL MEET THE CODE REQUIREMENTS OF NFPA 58.11.15.2.3.

PROPANE TANK DETAIL

NOT TO SCALE

GAS PIPING NOTES FOR LINE BETWEEN 2ND STAGE REGULATOR & GENERATOR (PER 6TH EDITION 2017 FLORIDA BUILDING CODE FUEL GAS):

- PIPING (EFFECTIVE LENGTH) = < 10'
- FUEL DEMAND OF GENERATOR = 546,862 BTU/HR
- BTU CAPACITY OF PIPING SYSTEM = 608,000 BTU/HR
- ABOVE GROUND GALVANIZED PIPING SHALL BE GALVANIZED STEEL PIPING PER ASME B31.3
- ALL GAS PIPING MATERIALS AND INSTALLATION TO BE IN ACCORDANCE WITH 2010 FLORIDA BUILDING CODE FUEL GAS.
- GENERATOR SHALL BE EQUIPPED WITH A MANUAL AND AN AUTOMATIC SHUT-OFF VALVE PER NFPA 37, SECTION 5.4.

GAS PIPING NOTES FOR LINE BETWEEN 1ST & 2ND STAGE REGULATORS (PER NFPA 58):

- PIPING (EFFECTIVE LENGTH) = 10'-10"
- FUEL DEMAND OF GENERATOR = 546,862 BTU/HR
- BTU CAPACITY OF PIPING SYSTEM = 1,843,000 BTU/HR
- ABOVE GROUND GALVANIZED PIPING SHALL BE GALVANIZED STEEL PIPING PER ASME B31.3
- ALL GAS PIPING MATERIALS AND INSTALLATION TO BE IN ACCORDANCE WITH NFPA 58 AND 2014 FUEL GAS.

NOTE:

IF IT IS REQUIRED TO APPRECIABLY ALTER THE LENGTH OF THE FUEL LINE OR THE NUMBER OF BENDS FROM WHAT IS SHOWN IN THIS DIAGRAM, CONTRACTOR SHALL CONTACT ENGINEERING FIRM FOR RECALCULATION OF FUEL LINE SIZE.

verizon

4700 EXCHANGE CT. SUITE 100
BOCA RATON, FL 33431
(561) 995-5500

PROJECT INFORMATION:

INDUSTRIAL COMM RELO
SITE # 9061593
2745 LAKE WORTH ROAD
PALM SPRINGS, FL 33461
PALM BEACH COUNTY

CURRENT ISSUE DATE:

JANUARY 2020

ISSUED FOR:

GENERATOR DRAWINGS

REV. DATE DESCRIPTION:

SEAL:

PLANS PREPARED BY:

Kimley»Horn

© 2020 KIMLEY-HORN AND ASSOCIATES, INC.
1920 WEKIVA WAY
WEST PALM BEACH, FLORIDA 33411
(561) 845-0665
FBPE CA0000696

PROJECT DATA:

DRAWN BY: CHK.: APV.:

PLG

ARS

MVM

LICENSURE:

ARNOLDO A. ARTILES
MARIA V. MARTIN
KEVIN K. MARAJH

PE 70645
PE 72397
PE 71455

SHEET TITLE:

CONSTRUCTION
DETAILS

SHEET NUMBER:

C-2

KHA Job #:

044048272





WARNING
DO NOT ENTER
NO OPEN FLAMES
NO SMOKING

2745

TowerCom
TOWER COMMUNICATIONS
AVAILABLE FOR LEASE
1000 W. 10TH ST.
SUITE 100
DENVER, CO 80202
TEL: 303.733.1111
FAX: 303.733.1112

NEW YORK
OUTLET



PALM BEACH GUTTER

INSTALLATION REPAIRS CLEANING

LICENSED & INSURED

561-572-6185

FREE ESTIMATE

PALMBEACHGUTTER.COM

Date & Time: Tue, Oct 08, 2019, 12:23:35 EDT

Position: +026.618079° / -980.085464°

Altitude: 16ft

Datum: WGS-84

Azimuth/Bearing: 308° N52W 5476mils (True)

Elevation Angle: -02.7°

Horizon Angle: +00.9°

Zoom: 1X



Date & Time: Tue, Oct 08, 2019, 12:23:38 EDT

Position: +026.618105° / -880.085476°

Altitude: 161ft

Datum: WGS 84

Azimuth/Bearing: 287° N73W 5102mils (True)


Elevation Angle: 82.0°

Horizon Angle: 400.8°

Zoom: 1X



VILLAGE OF PALM SPRINGS
Keller Canal Towercom VIII LLC - 2745 Lake Worth Rd

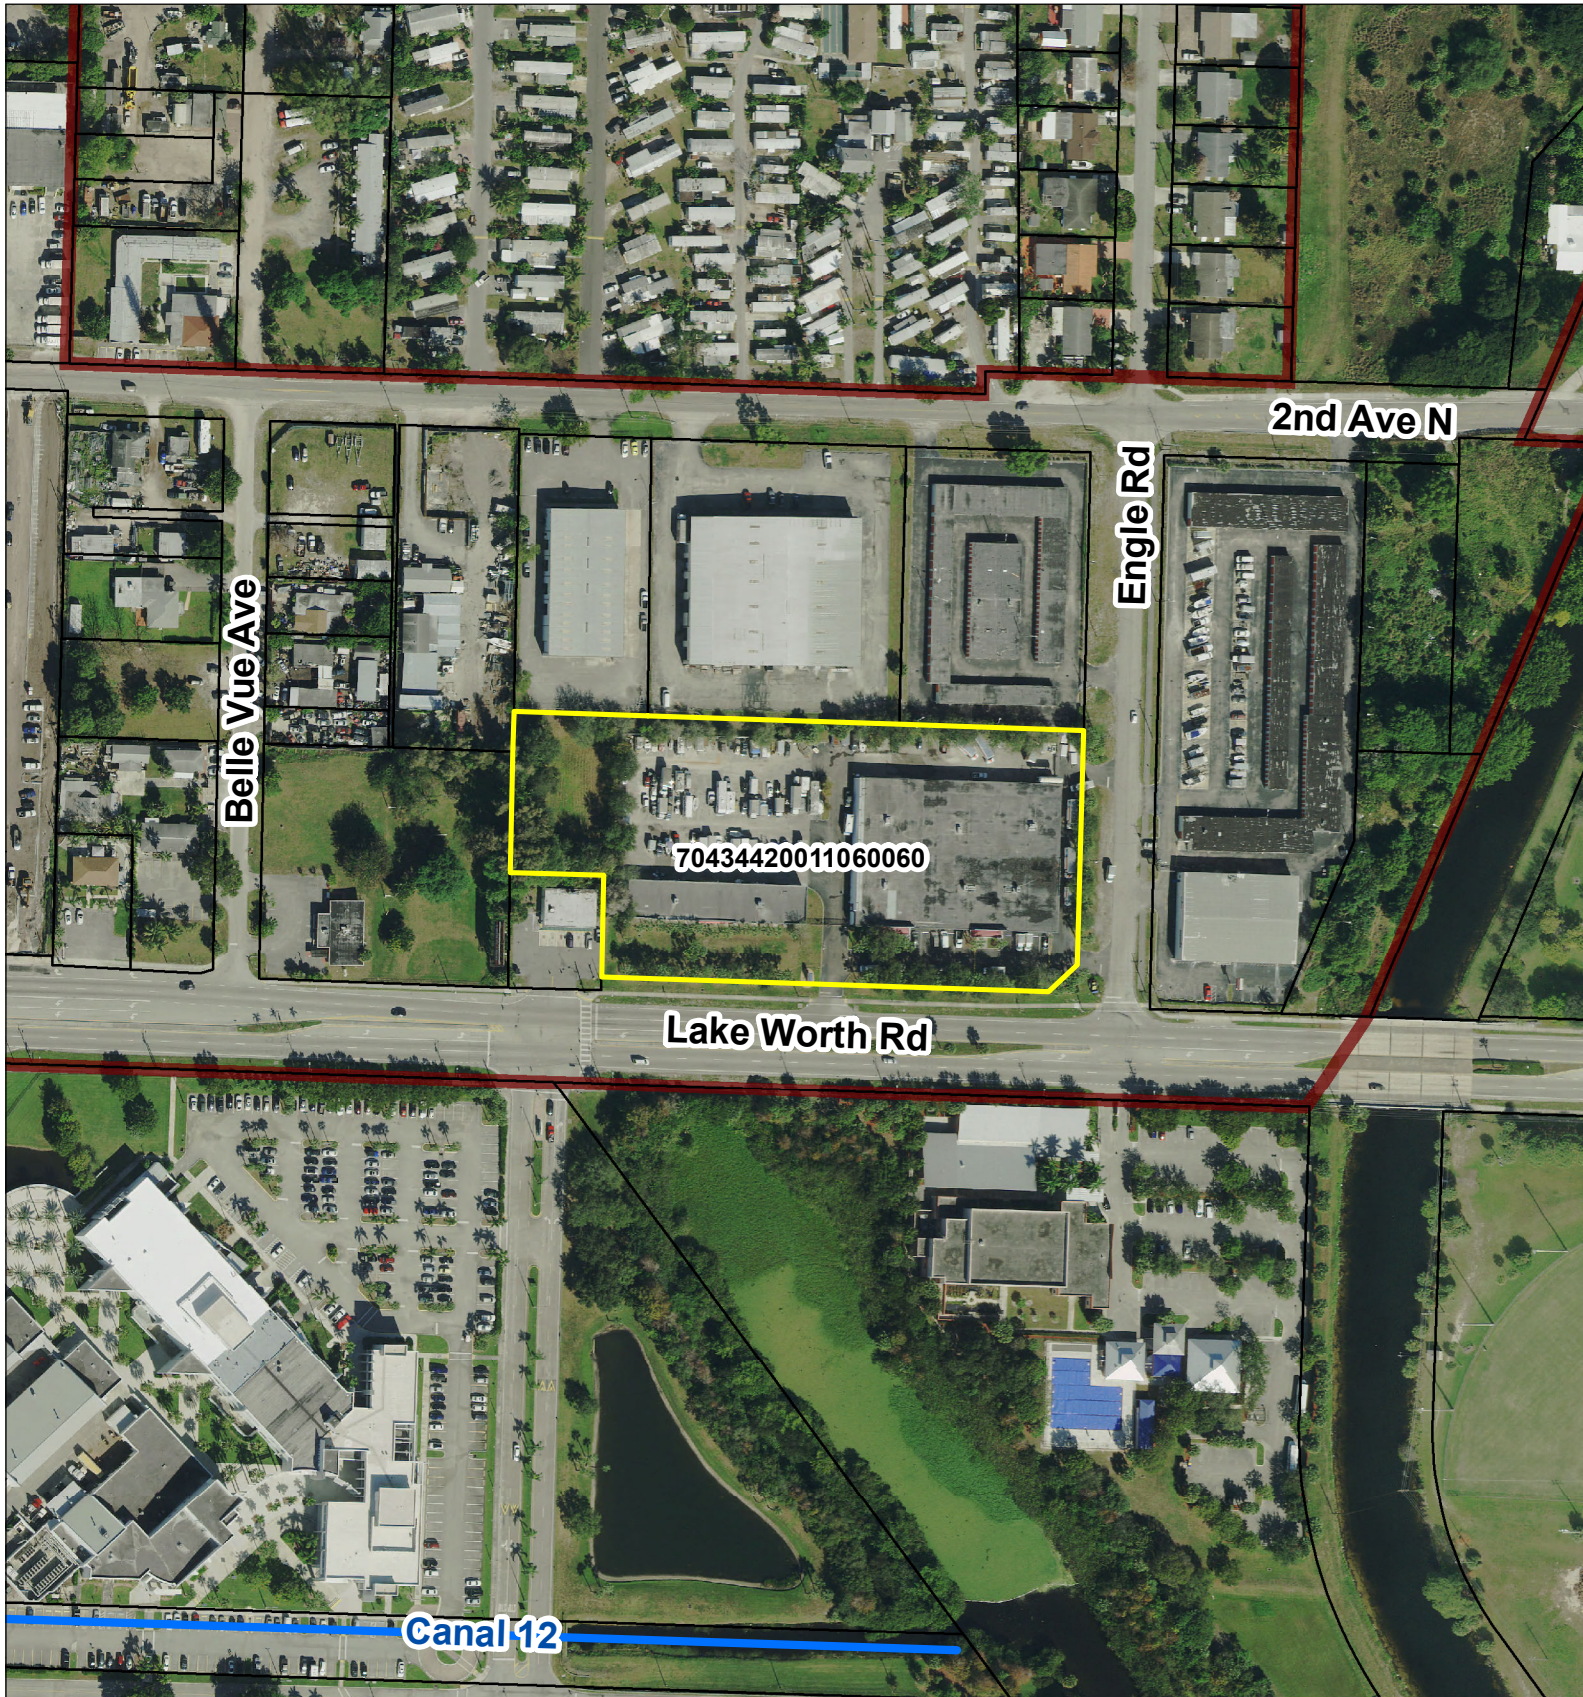


 2745 Lake Worth Rd
 Village Limits

0 125 250
Feet

DATE: 03/13/2018



VILLAGE OF PALM SPRINGS
Keller Canal Towercom VIII LLC - 2745 Lake Worth Rd

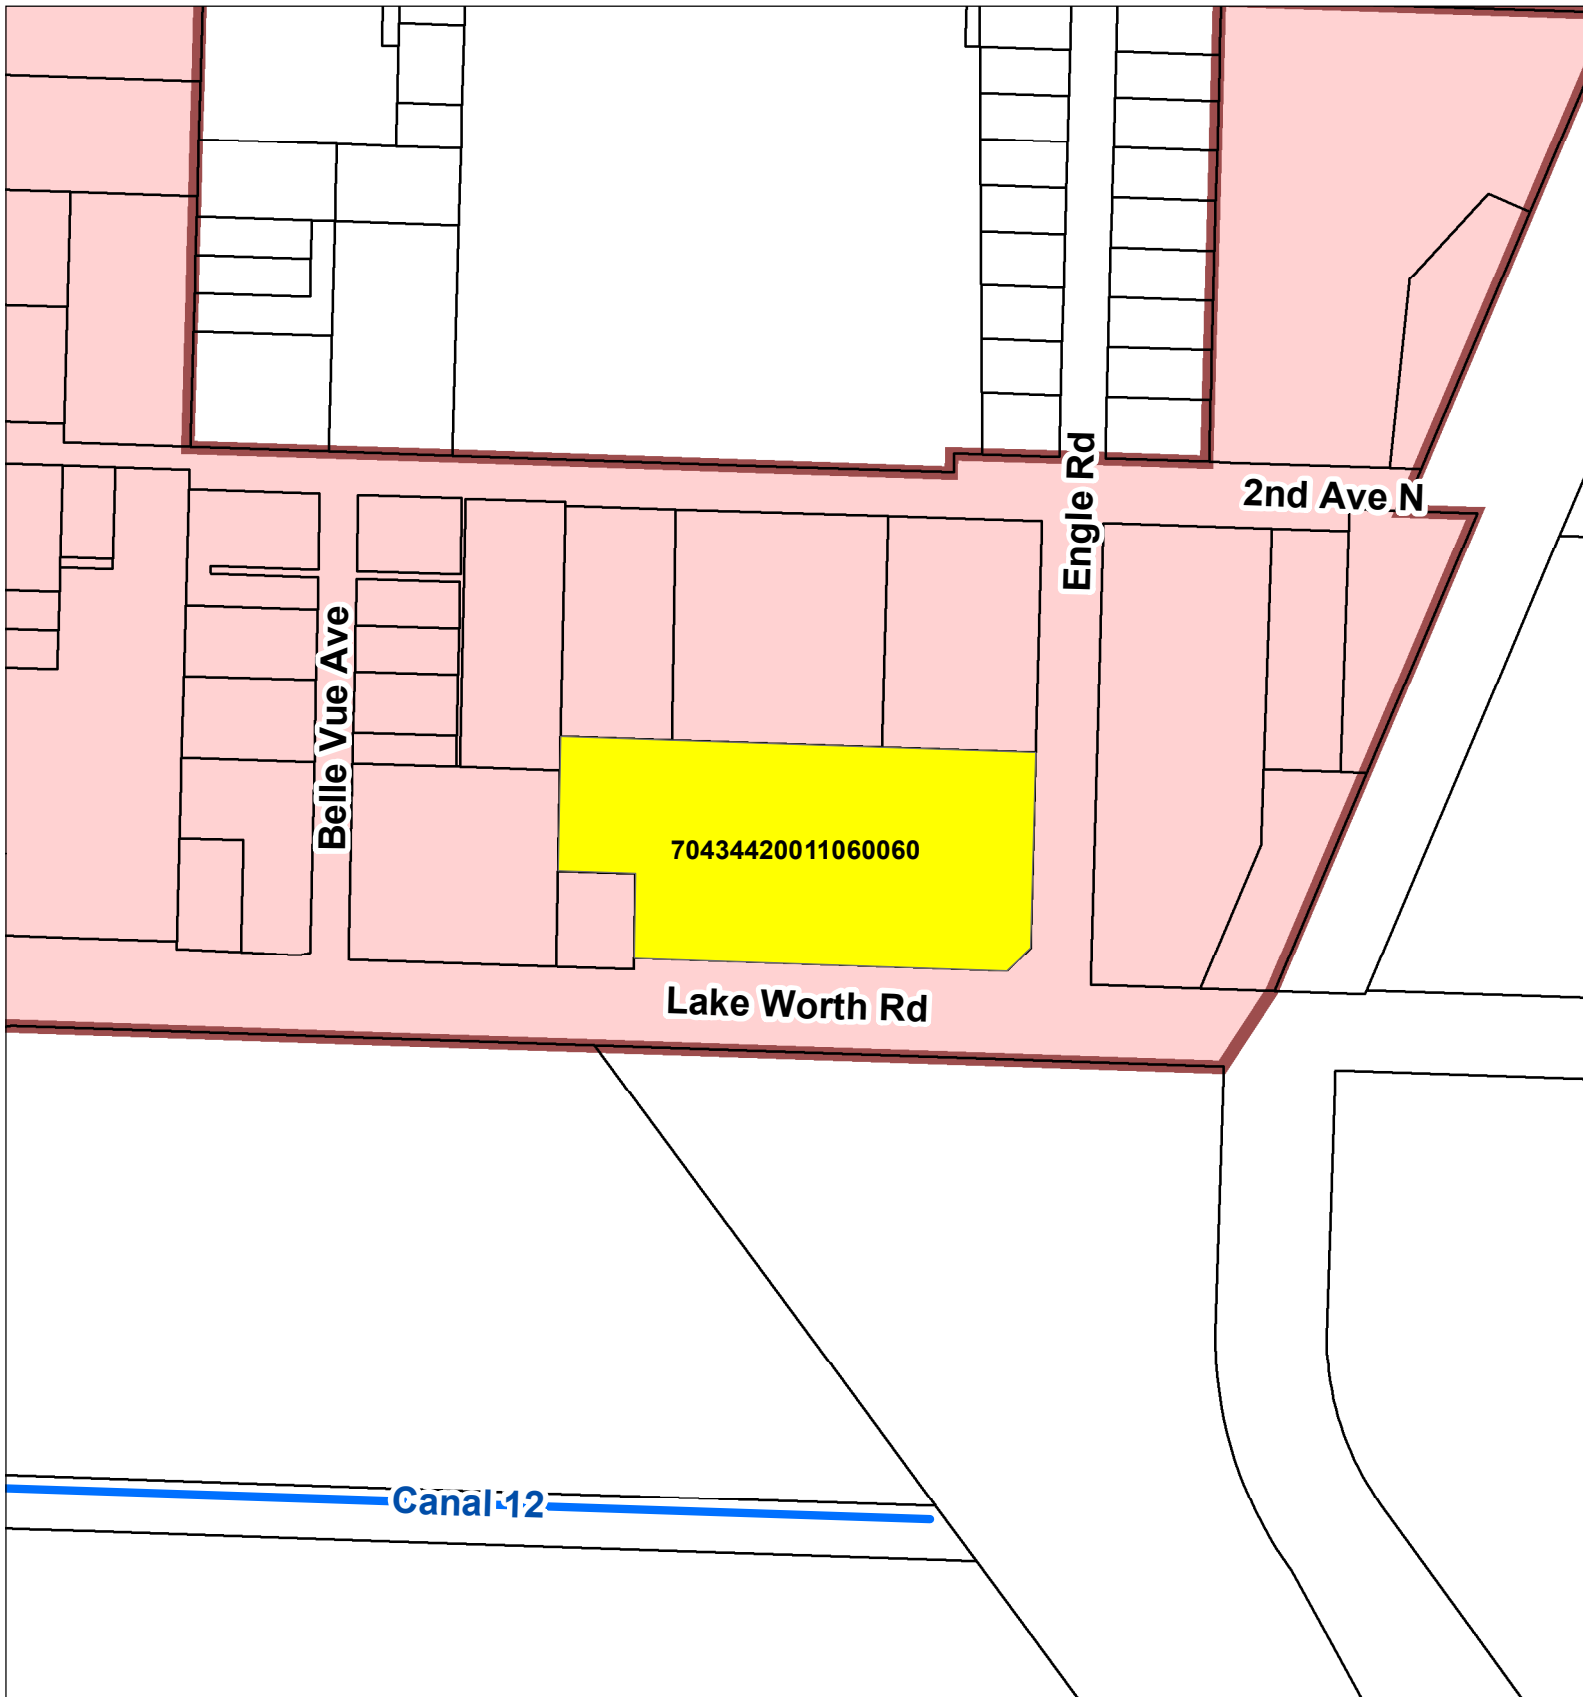

 2745 Lake Worth Rd
 Village Limits

0 125 250
Feet

DATE: 03/13/2018



RESOLUTION NO. 2018-12

A RESOLUTION OF THE VILLAGE COUNCIL OF THE VILLAGE OF PALM SPRINGS, FLORIDA, CONSIDER SITE PLAN (SPR18-02) AND SPECIAL EXCEPTION USE (PSSE 18-01) TO ALLOW A WIRELESS COMMUNICATION TOWER, 147' IN HEIGHT, DESIGNED AS A MONOPOLE WITH CAPABILITY FOR FOUR (4) WIRELESS COMMUNICATION PROVIDERS, AND ASSOCIATED 1,406 SQ. FT EQUIPMENT COMPOUND FOR CONSTRUCTION OF A 147' TALL COMMUNICATION TOWER TO BE DEVELOPED WITH THE OUTDOOR STORAGE AREA OF ALL AIR CONDITIONED SELF STORAGE, LOCATED AT 2745 LAKE WORTH ROAD AND PROVIDING AN EFFECTIVE DATE.

WHEREAS, on April 10, 2018, the Planning & Zoning Board reviewed the request of Janna Lhota, agent for TowerCom VIII, LLC ("Applicant"), for Site Plan (SPR18-02) and Special Exception (PSSE18-01) to allow a wireless communication tower, 147' in height, designed as a monopole with capability for four (4) wireless communication providers, and associated 1,406 sq. ft equipment compound for construction of a 147' tall communication tower to be developed with the outdoor storage area of All Air Conditioned Self Storage, located at 2745 Lake Worth Road; and

WHEREAS, the proposed tower includes a 37'x38 (1,406 sq ft) equipment compound that will include a gravel base and will be surrounded by an 8' high wood fence and 5' landscape buffer; and

WHEREAS, the recommendation of the Planning & Zoning Board to approve this application, subject to staff report conditions, has been forwarded to the Village Council for final consideration; and

WHEREAS, the Village Council has heard this matter in public session; has considered the presentation and other evidence presented by the Applicant; has received and considered the recommendations of the Village Staff and Land Development Board; and has otherwise been fully informed regarding this matter.

NOW THEREFORE, BE IT RESOLVED BY THE VILLAGE COUNCIL OF THE VILLAGE OF PALM SPRINGS, FLORIDA:

Section 1. The Village Council having received and considered the request of Janna Lhoist, agent for TowerCom VIII, LLC ("Applicant"), for approval of Site Plan (SPR18-02) and Special Exception use (PSSE18-01) for construction of a 147' tall communication tower to be developed with the outdoor storage area of All Air Conditioned Self Storage, located at 2745 Lake Worth Road.

Note: Within the proposed site plan, the Applicant is requesting one (1) variance:

- 1) PSV18-01 Requesting Variance relief from Section 34-1296 (b)(4)(a) to allow 79' setback from North property line in lieu of 161.7' required setback.

The Planning & Zoning Board considered these requests during their April 10, 2018 meeting and; and having been otherwise fully apprised of the premises herein, the Village Council hereby (approves/denies) the said application, with the staff report conditions attached hereto as **Exhibit "A"**, and which is incorporated herein by reference.

Notwithstanding any exceptions, conditions or other approvals granted herein, the applicant must conform to all other applicable codes, ordinances, and laws whether stated herein or not.

Section 2. This Resolution shall take effect immediately upon adoption.

Council Member Waller offered the foregoing resolution. Council Member Brinkman seconded the motion, and upon being put to a vote, the vote was as follows:

	<u>Aye</u>	<u>Nay</u>	<u>Absent</u>
BEV SMITH, MAYOR	☒	☐	☐
DOUG GUNTHER, VICE MAYOR	☒	☐	☐
JONI BRINKMAN, MAYOR PRO TEM	☒	☐	☐
PATTI WALLER, COUNCIL MEMBER	☒	☐	☐
LIZ SHIELDS, COUNCIL MEMBER	☐	☐	☒

The Mayor thereupon declared the Resolution duly passed and adopted this 10th day of MAY, 2018.

VILLAGE OF PALM SPRINGS, FLORIDA

BY: _____

BEV SMITH, MAYOR

ATTEST:

BY: _____

KIMBERLY M. WYNN, VILLAGE CLERK



REVIEWED FOR FORM AND LEGAL SUFFICIENCY

BY: _____


GLEN J. TORCIVIA, VILLAGE ATTORNEY



PLANNING, ZONING & BUILDING STAFF REPORT

SUBJECT: Special Exception Use and Site Plan application – Keller Canal-TOWERCOM VIII, LLC

Application Summary			
Applicant	TOWERCOM VIII, LLC	Submittal Date	12/28/2017
Reference Name	Keller Canal	Case Number	SPR18-02/ PSSE18-01/PSV18-01
		Parcel Control No	70-43-44-20-01-106-0060
Location	2745 Lake Worth Road	Site Area	Whole site 3.77 acres Leased area ±0.054 acres
P&Z Meeting	April 10, 2018	Council Meeting	May 10, 2018
Requests			
Proposed Use(s)	Special Exception Use to allow a wireless communication tower, 147' in height, designed as a monopole with capability for four (4) wireless communication providers, and associated 1,406 s.f. equipment compounds.		
Variances	PLANNING & ZONING BOARD CONSIDERATION: PSV18-01 Requesting Variance relief from Section 34-1296 (b)(4)(a) to allow 79' setback from North property line in lieu of 161.7' required setback.		
Setbacks			
Towers must be set back a distance equal to at least 110% of the height of the tower from any adjoining property lot line and must be set back a distance equal to at least 300' from any adjoining residential zoned or used property line			
Code (based on property line since there is no residential uses adjoining)		Required Minimum	Proposed
North side		161.7'	79'
South side		161.7'	197'
East side		161.7'	297'
West side		161.7'	229'
Site Characteristics			
Existing Use	Rentable outdoor parking spaces for the self- storage facility	Proposed	Wireless communication tower
Zoning	Commercial General (CG)	Existing Future Land Use	Commercial
Surrounding Existing Land Use, Future Land Use, and Zoning			
Direction	Existing Use	Future Land Use	Zoning District
North	Warehouse and manufacturing	Commercial	Commercial General
South	Therapeutic recreational facility	Park (Palm Beach County)	Public Ownership (PO) (Palm Beach County)
East	Warehouse/storage facility	Commercial	Commercial General (CG)
West	Office and retail	Commercial	Commercial General (CG)
Recommendation			
Planning, Zoning & Building Staff recommends conditional approval of the new wireless telecommunication tower as depicted on the proposed site plan, based on consistency with the Village Comprehensive Plan and compatibility with surrounding uses, contingent on Planning & Zoning Board approval of the requested variance.			

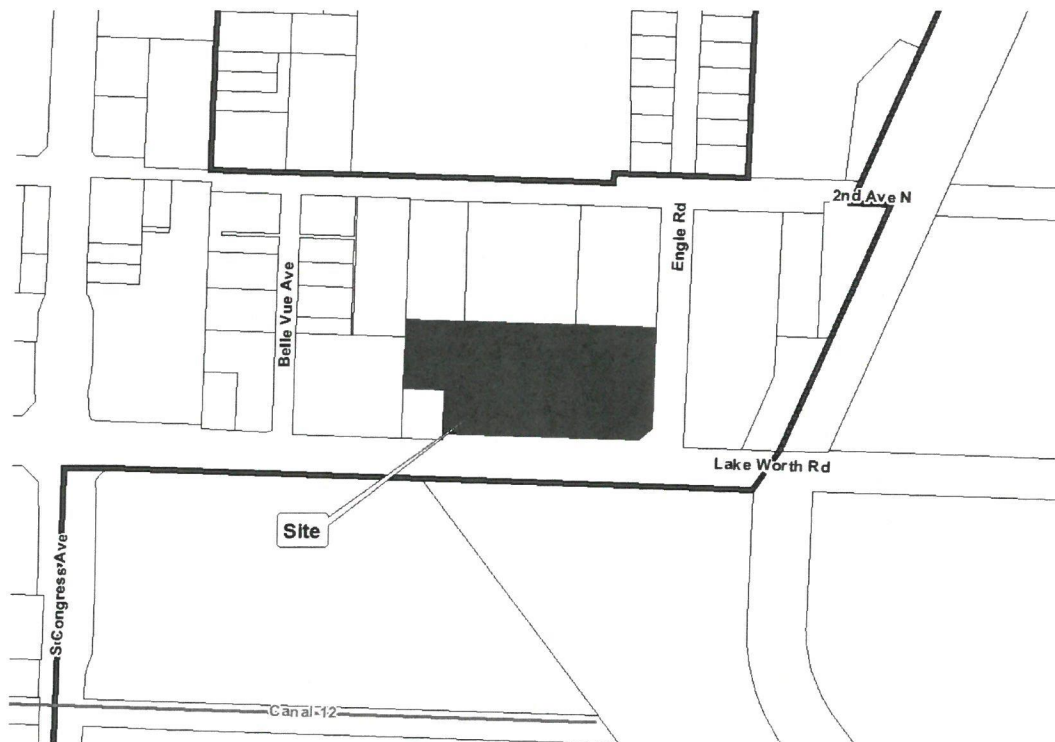

I Site History

- Ordinance 2014-28: Annexation

The property was voluntarily annexed into the Village of Palm Springs in December 11, 2014 and designated with the Land Development as Commercial General zoning districts and Future Land Use Commercial.

II Comprehensive Plan Consistency

- The subject property's Zoning and Future Land Use designation are Commercial and Commercial General (CG), respectively. The proposed special exception use to install a wireless communication tower is generally consistent with goals, objectives and policies of the Village's Comprehensive Plan.

III Variances Requested

- The applicant is requesting a Variance (**PSV18-01**) from the Village Regulation Section 34-1296 (b)(4)(a) to allow seventy-nine feet (79') setback from North property line an 82.7' deviation from the Village's Land Development Regulations.

The applicant contends that the proposed location is in the best location on an existing fully developed property, as an intervening screening structure to shield the equipment compound and tower base from Lake Worth Road while still accommodating for the required circulation within the

property. It is not possible to locate the facility further south without negatively impacting the existing internal circulation serving the self-storage use. The applicant's full justification is attached hereto.

Staff supports the applicant's request to allow 79' setback from North property line due to the existing configuration of the storage facility and considers this location acceptable to minimize traffic circulation conflicts.

IV Neighborhood Compatibility

- 1) The proposed project is located on the North side of Lake Worth Road and East of Belle Vue Avenue, within the existing self-storage facility.
- 2) The proposed wireless communication tower is located close to the most easterly border of the Village's limits along Lake Worth Road.
- 3) Properties on the North, East and West are generally commercial use with some light industrial uses.
- 4) The proposed wireless communication tower should not have a significant impact on the existing use of the property.

V Regulatory Issues:

- The site plan conforms to the property development standards of the CG district.
 - 1) Proposed project will not be a hazard to air navigation and does not exceed obstruction standards according to the Federal Aviation Administration (FAA).
 - 2) The project is subject to the licensing authority of the Federal Communications Commission (FCC).
 - 3) An application for a construction permit needs to be filed, as required by the FCC, within 6 months of the date of the determination letter issued by FAA (3/12/2018).
 - 4) Plan generally meets required site development regulation.
 - 5) Permits from all applicable permitting agencies, including Federal Communications Commission, Federal Aviation Administration and The Village of Palm Springs.
 - 6) The proposed location of the cell tower eliminates 5 storage parking spaces.

VI Environmental Issues:

There are no environmental (wetlands, floodplains, etc) issues identified.

VII Community Outreach/ Notification

- The subject property was posted on March 27, 2018.
- Public Notification letters were mailed to all property owners within 300 foot radius of subject property on March 21, 2018.
- Legal advertisement was published in the paper on March 22, 2018.
- Staff has not received any inquiries or comments as a result of the notices.

VIII Proposed Development Plan Details

The petitioner's development plans dated received on December 28, 2018 depicts the following:

- Application for Site Development Plan and Special Exception Use approval for a new 147 feet wireless communication tower and 1,406 square feet associates equipment compound.
 1. Site Plan, dated December 28, 2017 revised and resubmitted on January 19, 2018.
 2. Landscape plans December 28, 2017 revised and resubmitted on January 19, 2018.
 3. Radio Frequency (RF) usage and facility justification report dated January 19, 2018.
 4. Project narrative and justification statement dated December 28, 2017 revised and resubmitted on January 19, 2018.
 5. Tower Structural certified letter dated January 19, 2018.
 6. Owner/landlord consent & no objection letter regarding the proposed new telecommunication tower dated December 28, 2017.
 7. FAA determination of no hazard dated received on March 12, 2018.

IX Recommendation

The Property is currently improved with a self-storage facility known as All Air Conditioned Self Storage. The applicant proposes to construct a 147' tall wireless telecommunication tower and 1,406 square feet related ground equipment within 2,350 square feet of total leased area. The facility is proposed to be constructed west of the main commercial storage building and within an area that is currently comprised of rentable (outdoor) surface parking spaces. The Facility and the related ground equipment will be enclosed within an eight (8') foot wood fence and a locked entry gate. The perimeter of the ground compound area will be heavily landscaped with hedging, shade trees and ground cover. Care has been taken to locate the Facility in such a manner so as to avoid any disruption of the existing circulation and landscape areas serving the Property. Additional landscaping is proposed in adjacent landscape islands to ensure that the ground compound is not visible to the traveling public along Lake Worth Road.

The Facility has been designed in such a manner to allow up to four antenna arrays with related ground equipment within the 1,406 square foot ground compound area. The applicant proposes an antenna enclosure or shroud which will wrap the antenna arrays and which will provide an added architectural element and stealthing to the Facility. The shrouding of the antennas serves a dual purpose. It allows the antennas to be externally mounted which avoids a myriad of operational issues that necessarily result from internally mounted antennas which include limited operational space, compromised efficiency and signal range, and most importantly, the significant issues that result due to the Florida heat for sensitive electronic facilities located within a solid metal structure. The proposed shrouds will effectively screen the antennas and will provide an added architectural element that effectively provides a blank slate for a potential design, while ensuring the optimal functionality of the equipment. At this time, both Verizon Wireless and T-Mobile anticipates placing its equipment on the Facility to enable both companies to provide needed wireless capacity and coverage to the surrounding area, including emergency 911 services.

Planning, Zoning & Building Staff has conducted a review of the application and found the proposed Special Exception use to be generally consistent with goals, objectives and policies of the Village's Comprehensive Plan. The proposed wireless communication tower is generally consistent with the Land Development and zoning regulation and all other portions of the code. The proposed special exception site is located in the Commercial General (CG) zoning district and its design is certified by a state

licensed professional engineer. The proposed site plan indicates the location, type and height of the proposed tower as well as existing on-site and adjacent land uses and zoning district. The proposed special exception use exceeds the minimum separation distance between the proposed wireless communication tower and the nearest residential unit. The proposed project will not be a hazard to air navigation and does not exceed obstruction standards according to the Federal Aviation Administration (FAA). The proposed location of the wireless tower will utilize the existing ingress/egress access of the property and the ancillary equipment cabinet's dimensions are generally consistent with the Land Development Regulations.

The proposed tower will help to improve Verizon and T-Mobile wireless communication services and address coverage deficiencies in their cellular network. Additionally two other providers (for a total of 4 wireless communication providers) will have the opportunity to co-locate their antennas on the proposed tower and improve their service coverage in the area.

Staff notes that the proposed location does not impact Village residences since there are no residential uses adjacent/abutting the property and properties in the vicinity are commercial.

Contingent on the Planning & Zoning Board approval of the requested variance, Staff recommends conditional approval of the Special Exception use and Site Plan for the new 147 feet wireless tower communication subject to the following twenty-four (24) conditions below:

1. Build out date shall be within 18 months of Council approval.
2. The special exception approval for the wireless tower communication shall be implemented within 18 months of Council approval.
3. Improvements to the south landscape islands shall be completed **prior to Certificate of Completion.**
4. The proposed wood fence around the equipment compound and tower base shall be painted to match the buildings.
5. An application for a construction permit needs to be filed, as required by the FCC, within 6 months of the date of the determination letter issued by FAA (3/12/2018) and copy of the permit shall be provided to the Planning, Zoning & Building Department **at time of permitting.**
6. Engineering plans shall be approved by the Village Engineer **at time of permitting.**
7. Future providers shall apply for a building permit with the Land Development department prior to installation of any antennas or ground equipment.
8. The Applicant may be required to undertake additional security measures, based on the number of complaints or calls for service for incidents at the premises, as determined by the Police Chief. Such additional security measures, as approved by the Police Chief, may include provisions of on-site security at the operator's sole expense.
9. Verify utility and easement locations to ensure that there are no conflicts with landscaping, revise at time of permitting, as needed.
10. Landscaped areas shall be irrigated (including but not limited to buffer, islands, planter boxes, etc.). New irrigation systems shall be maintained separately from potable water distribution systems, and shall include rain sensor shut-off mechanisms.
11. A pre-construction meeting shall be scheduled with the Village Land Development Department prior to commencement of any construction activity. Permits are required from the Land Development Department prior to commencing any construction or renovation. The project shall be constructed in accordance with the FBC edition in effect at the time of permitting.
12. All electric shall be underground.

13. A silt barrier shall be installed around the perimeter of the affected area prior to commencement of any site work or construction activity, and a track pad shall be installed at the construction entrance(s), both of which shall remain through substantial completion.
14. The Landscaping shall be certified by the Landscape Architect upon completion and prior to Certificate of Completion.
15. Plants installed shall conform to or exceed the minimum standards for Florida Number 1, as provided in the most current edition of the Grades and standards for Nursery Plants, Part I and II, prepared by the State Department of Agriculture and Consumer Services.
16. Any sidewalk/parking or drive aisle broken or damaged during construction shall be replaced by the contractor prior to CC.
17. The civil engineer of record shall certify the site construction prior to Certificate of Completion.
18. The applicant may be required to provide a resident inspector for structural elements such as concrete pours in accordance with Section 109.1.3 FBC 2010 and F.S. 553.791. Determination shall be made at time of pre-construction conference with Land Development Director.
19. Permits are required from the Land Development Department prior to commencing any construction or renovation.
20. The General Contractor shall be on site during any and all construction activity in accordance with FS 489.1195.
21. The project shall receive approval from all Authorities Having Jurisdiction and submit copies of approvals to the Village of Palm Springs.
22. At the time of CC, the petitioner shall provide the Land Development Department with electronic copies of as-builts.
23. Consistent with Sec. 34-1298, discontinued use of the tower for a six (6) month period shall be deemed abandonment of the facility. In this event, the tower and associated equipment, including the perimeter fence, should be removed from the property within 45 days of receipt of notice from the Village. The property owner is responsible for returning the subject area to its pre-installation condition. Permits are required.
24. The property owner shall register an Agent of Record, prior to issuance of a permit, to establish a contact person responsible for compliance with this Development Order, including site plan/landscape plan details and conditions of approval.

EXHIBIT B

Justification Statement

Holland & Knight LLP, on behalf of TowerCom VIII, LLC (“TowerCom”), submits the attached application seeking approval of a Special Exception, Variance and Site Plan Amendment (“Application”) to allow the construction of a one hundred forty-seven (147’) foot high wireless telecommunications facility with related ground equipment (“Facility”) on the site of All Air Conditioned Self Storage Inc. located at 2745 Lake Worth Road, Palm Springs, FL 33312 (Parcel ID. 70-43-44-20-01-106-0060) (“Property”).

Project Overview

The Property is currently improved with a multi and limited access self-storage facility known as All Air Conditioned Self Storage. TowerCom proposes to construct the Facility west of the main commercial storage building and within an area that is currently comprised of rentable surface parking spaces. The Facility and the related ground equipment will be enclosed within a eight (8’) foot wood fence and a locked entry gate, i.e. the ground compound area, which totals 1,406 square feet. The perimeter of the ground compound area will be heavily landscaped with hedging, shade trees and ground cover. Care has been taken to locate the Facility in such a manner so as to avoid any disruption of the existing circulation and landscape areas serving the Property. After consultation with Village staff, the entry gate has been relocated and additional landscaping proposed in adjacent landscape islands to ensure that the ground compound is not visible to the traveling public along Lake Worth Road.

The Facility has been designed in such a manner to allow up to four antenna arrays with related ground equipment within the 1,406 square foot ground compound area. In connection with the Application, TowerCom proposes an antenna enclosure or shroud which will wrap the antenna arrays and which will provide an added architectural element and stealthing to the Facility. The shrouding of the antennas serves a dual purpose. It allows the antennas to be externally mounted which avoids a myriad of operational issues that necessarily result from internally mounted antennas which include limited operational space, compromised efficiency and signal range, and most importantly, the significant issues that result due to the Florida heat for sensitive electronic facilities located within a solid metal structure. As noted above, the proposed shrouds will effectively screen the antennas and will provide an added architectural element that effectively provides a blank slate for a potential design, while ensuring the optimal functionality of the equipment. At the time of the Application, both Verizon Wireless and T-Mobile anticipates placing its equipment on the Facility to enable both companies to provide needed wireless capacity and coverage to the surrounding area, including emergency 911 services.

The Property is currently zoned in the CG Commercial General District with an underlying land use designation of Commercial. Pursuant to Section 34-1296 of the Village’s Code of Ordinances (“Code”), the proposed Facility is allowed as a special exception use.

Special Exception Criteria

Section 34-606(b) of the Code outlines the criteria and factors to be considered for approval of a Special Exception. The Application satisfies the criteria set out in Section 34-606 of the Code as follows:

1. The proposed special exception is consistent with the goals, objectives, and policies of the Village's comprehensive plan.

The proposed Facility is necessary to provided needed and enhanced wireless coverage and capacity in the surrounding area. Wireless services are no longer a luxury, but an essential part of our communications infrastructure. Aside from personal use, wireless plays a key role in the daily communications of many businesses and local governments to ensure seamless operations. As noted above, the Property is designated Commercial on the Village's Future Land Use Map and zoned CG Commercial General. Furthermore, the Facility is proposed on property that has direct access from Lake Worth Road. As such it is generally consistent with goals, policies and objectives of the Village's Comprehensive Plan by providing the necessary infrastructure needed to maintain seamless wireless coverage for the Village and its residents and businesses.

2. The proposed special exception is consistent with land development regulations and all other portions of the Code.

As noted previously, the Facility is proposed on Property currently designated Commercial and zoned CG Commercial General which, other than PO Public Ownership district, is the only zoning district which allows the proposed use. As demonstrated by this Justification, the proposed Facility meets and otherwise exceeds the criteria for the granting of a special exception.

3. The proposed special exception use is compatible with the character and use (existing and future) of the surrounding properties in its function; hours of operation type and amount of traffic to be generated; building location, mass, height and setback; and other relevant factors peculiar to the proposed special exception use and the surrounding property.

The Facility is proposed on small area of the existing surface parking lot that is presently rented out for large vehicles, such as recreational vehicles, etc. The Property is surrounded by commercial uses and properties with a present and future land use of Commercial. The wireless communications use itself is inherently passive. Access to the Facility is limited to monthly maintenance visits by the individual wireless providers and thus results in less than 10 trips a month. In addition to the landscaping surrounding the ground compound area, the Applicant will also be providing additional landscaping in existing landscape islands to obscure the Facility and ground compound from the traveling public along Lake Worth Road. Finally, there are no known issues relating to the hours of operation nor the amount of traffic to be generated by the Facility.

4. The establishment of the proposed special exception use in the identified location does not create a concentration or proliferation of the same or similar type of special exception use, which may be deemed detrimental to the development or redevelopment of the area in which the special exception use is proposed to be developed.

Approval of the proposed Facility will not create a concentration or proliferation of

wireless facilities in this area.

5. The proposed special exception use does not have a detrimental impact on surrounding properties based on: a) The number of persons anticipated to be using, residing, or working on the property as a result of the special exception use; b) The degree of noise, odor, visual, or other potential nuisance factors generated by the special exception use; and c) The effect on the amount and flow of traffic within the vicinity of the proposed special exception use.

As noted above, the Facility by its nature is inherently passive. Other than technicians for the wireless carriers who typically access the Facility once a month, no other persons will be accessing the Facility. The Facility will not constitute a nuisance to the surrounding properties as it will not emit any odors, loud noises or other potential nuisance factors. To mitigate any visual impact, TowerCom is proposing a monopole facility with an architectural enclosure around each of the antenna arrays. As noted above, the ground compound area will be landscaped with a mixture of ground cover, hedges and trees. Finally, it is anticipated that the maximum number of trips to the Facility will be less than 10 trips per month.

6. That the proposed special exception use: a) Does not significantly reduce light and air to adjacent properties; b) Does not adversely affect property values in adjacent areas; c) Would not be deterrent to the improvement, development or redevelopment of surrounding properties in accord with existing regulations; d) Does not negatively impact adjacent natural systems or public facilities, including parks and open spaces; and e) Provides pedestrian amenities, including, but not limited to, benches, trash receptacles, and/or bicycle parking.

Given the nature of the use, a monopole wireless facility, the Facility will not negatively impact light and air to adjacent properties due to its relatively small footprint. Given the enhanced wireless coverage and capacity that will result from the Facility to the surrounding properties, the Facility will not adversely affect property values, nor will it be a deterrent to the improvement, development or redevelopment of the surrounding properties. No adjacent natural systems or public facilities will be impacted as the Facility is proposed within a surface parking lot of a self-storage facility. Finally, due to the nature of the use, no pedestrian amenities are required.

In addition to the criteria outlined in Section 34-606(b), Section 34-1296 and 34-1297 includes specific criteria outlined below:

1. Section 34-1296(b)(4)(a) - Towers must be set back a distance equal to at least 110 percent of the height of the tower from any adjoining property lot line;

Other than the setback from the north property line, the proposed Facility meet or exceeds the required setbacks. The specific variance request and a response to the criteria for granted a variance provided in Section 34-630 of the Code is set out below.

2. Section 34-1296(b)(5) - The separation distance between towers for which a special exception approval is required shall be applicable for and measured between the proposed tower and preexisting tower and must meet a minimum number of feet.

This proposed Facility is a monopole design with an overall height of 147 feet. Per Table 1 in Section 34-1296(b)(5), a minimum of 1500 feet of horizontal separation from the closest preexisting tower is required. The proposed Facility satisfies this requirement as the closest

preexisting tower, which is located in the Town of Lake Worth is 1,870 feet away.

3. Section 34-1297(a) - The equipment cabinet or structure used in association with antennas shall comply with the following:

- The cabinet or structure shall not contain more than 450 square feet or gross floor area or be more than 12 feet in overall height, assuming at all times that a structural engineer has certified that the structural integrity of the structure or rooftop will not be compromised by the cabinet or structure;

The anticipated sizes of the cabinets associated with the Verizon Wireless individual antenna arrays have the following dimensions: 2.3' in width, 2.3' in depth and 6.5' in height. The associated generator is expected to have the following dimensions: 3.1' in width, 6.3' in length and 8.3' in height on a 4' x 8' concrete pad. Both the cabinets and the generator are well within the limitations imposed by this subsection. The structural engineer certification is not applicable as the cabinets will not be located on a structure or roof, but within the ground compound for the Facility.

- If the equipment structure is located on the roof of a building, the area of the equipment structure and other equipment and structures shall not occupy more than ten percent of the roof area;

Not Applicable.

- The equipment storage buildings or cabinets shall comply with all applicable building codes.

The cabinets will comply with all applicable building codes.

Variance Criteria

As noted above, the Application includes a variance from Section 34-1296(4)(a) of the Code which requires, due to the height of the tower, that the Facility be setback 161.7' from the north property line and where the Application provides a setback of 79' for a total variance of 82.7'. Section 34-630 of the Code outlines the criteria and factors to be considered for approval of a Variance. The Application satisfies the criteria set out in Section 34-630 of the Code as follows:

- That special conditions and circumstances exist which are peculiar to the land, structure, or building involved, and which are not applicable to other lands, structures, or buildings in the same land development district;

Historically, unmanned wireless telecommunications facilities are sited on properties that have another primary use. This is due in large part to the small footprint required and the fact that these facilities are required to serve areas that are already improved and developed. The existing Property is developed as a multi and limited access self-storage facility. The Facility has been proposed in a central location within the Property, while still providing for maximum

concealment from Lake Worth Road to the south while still accommodating for the required circulation within the Property for the underlying use.

- That the special conditions and circumstances do not result from the actions of the applicant;

As noted above, the Property is an a existing multi and limited access self-storage facility. It is not possible to locate the Facility further south without negatively impacting the existing internal circulation serving the underlying use.

- That granting the variance requested will not confer on the applicant any special privilege that is denied by this chapter to other lands, buildings, or structures in the same land development district;

As noted above, the use itself is unique as it is typically sited on previously improved properties. Given these constraints, the granting of the requested variance will not confer any special privilege; but rather with facilitate and implement the objectives in both state and federal law to provide wireless coverage for the surrounding area.

- That literal interpretation of the provisions of this chapter would deprive the applicant of rights commonly enjoyed by other properties in the same land development district under the terms of this chapter and would work unnecessary and undue hardship on the applicant;

There are numerous zoning, site development and supplementary regulations that govern commercial development and wireless communication facilities specifically that must be associated with radio frequency engineering requirements as well as availability. In light of these factors, and particularly the demonstrated need for the facility in the area intended to be served, the setback variance being requested is reasonable and the minimum necessary to provide reliable wireless service to the surrounding areas. Without approval of the setback variance, it would work an unnecessary and undue hardship on the applicant and its committed wireless providers, by not allowing them to construct a facility that will cure the lack of coverage and capacity in the service area shown in the supporting documentation enclosed.

- That the variance granted is the minimum variance that will make possible the reasonable use of the land, building, or structure;

The variance requested is the minimum variance given the existing location of the buildings and internal circulation serving the underlying use.

- That the granting of the variance will be in harmony with the general intent and purpose of this chapter;

The requested setback variance will have no impact on adjacent commercial uses and is in harmony with the general intent and purpose of the commercial character of the nearby properties.

- That such variance will not be injurious to the area involved or otherwise detrimental to the public welfare.

Included in the Application is a sealed statement from Cory Blake, P.E. with Bennett & Pless which highlights that the proposed Facility has been designed to meet all local codes and standards and that, should an extreme event occur that causes the facility to collapse, the design of the facility is such that it would effectively fall on itself within a fall zone radius equal to or less than 50 feet. Given the proposed setback, any failure of the facility would occur entirely within the underlying Property. As noted above, the proposed Facility is necessary to provide needed and enhanced wireless coverage and capacity in the surrounding area. Wireless services are no longer a luxury, but an essential part of our communications infrastructure. Aside from personal use, wireless plays a key role in the daily communications of many businesses and local governments to ensure seamless operations, including E-911 service, which is in the best interest of the public safety and welfare.

**ADDENDUM TO EXHIBIT “A”
(CONDITIONS OF APPROVAL ADDED AT 5/10/18 VILLAGE COUNCIL MEETING)**

**Resolution 2018-12
Special Exception (PSSE18-01) and Site Plan (SPR18-02)
Towercom VIII, LLC**


- No signage or advertisements shall be placed on antenna shroud(s) or monopole
- Proposal of a permanent generator on the premises shall require subsequent Village Council approval for site plan amendment


Verizon - Industrial Comm

Public Storage



LOCATION MAP

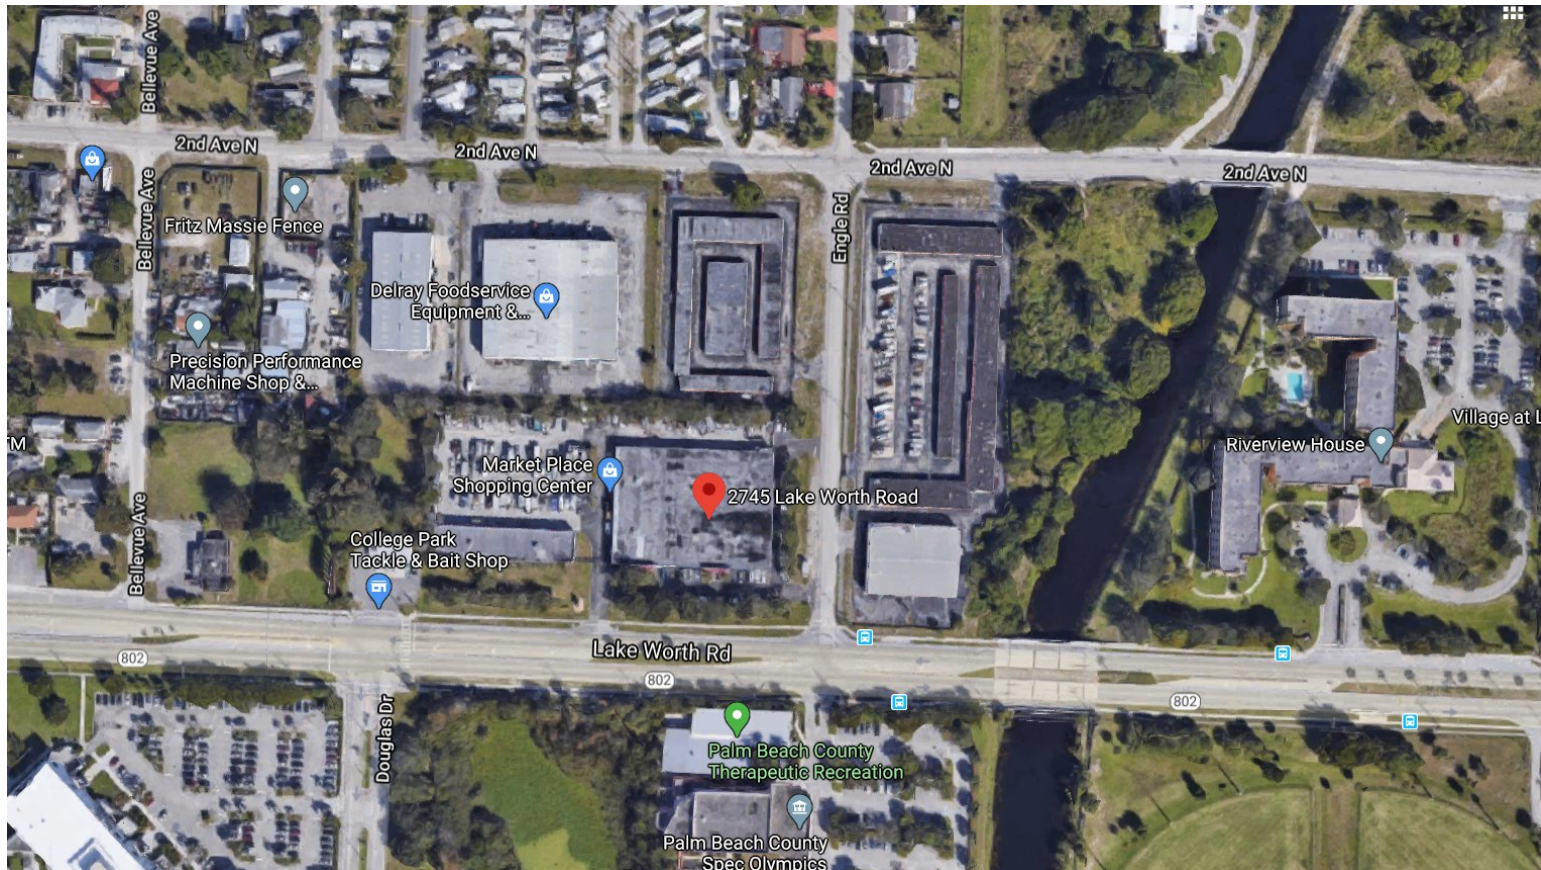

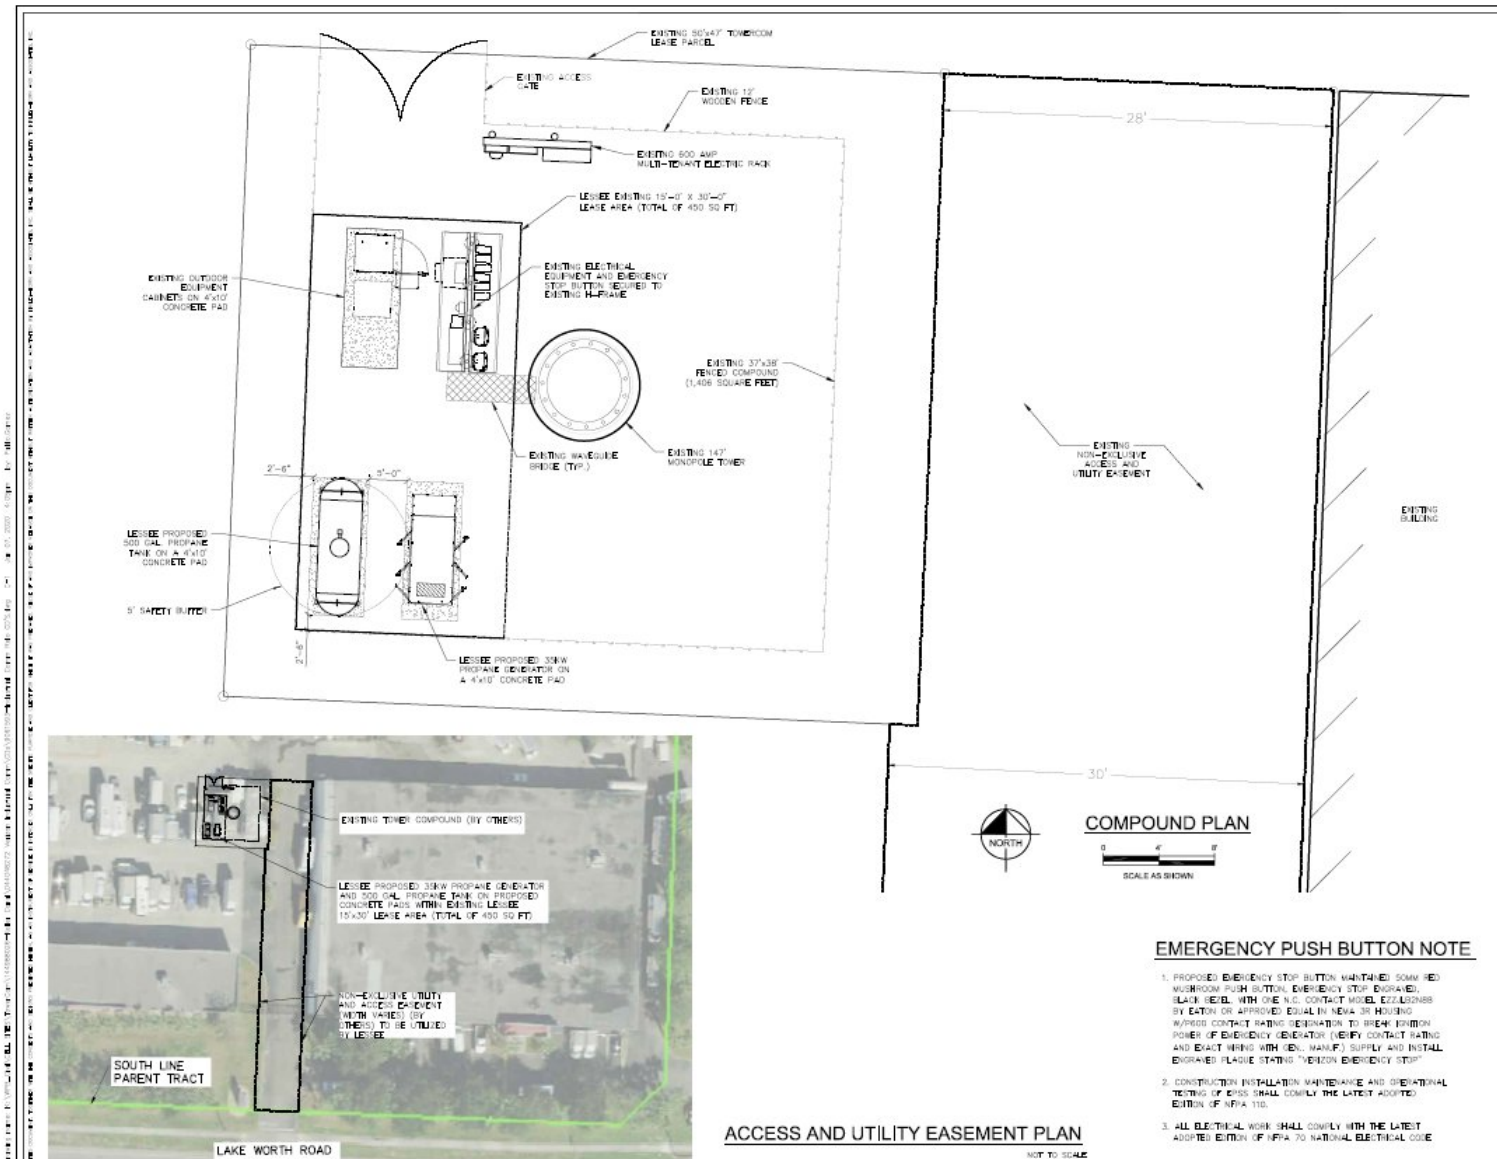

verizon

AND EXCHANGE CT SITE 100
BOCA RATON, FL 33431
(561) 899-0000

PROJECT INFORMATION:

INDUSTRIAL COMM RELO
SITE # 9061593
2745 LAKE WORTH ROAD
PALM SPRINGS, FL 33461
PALM BEACH COUNTY

CURRENT ISSUE DATE:

JANUARY 2020

ISSUED FOR:

GENERATOR DRAWINGS

REV. DATE DESCRIPTION:

REV.	DATE	DESCRIPTION

SEAL:



PLANS PREPARED BY:

Kimley-Horn

© 2000 KIMLEY-HORN AND ASSOCIATES, INC.
19200 WASHVIEW BLVD
SUITE 100 PALM BEACH, FL 33411
(561) 845-0665
P/E # 04000066

PROJECT DATA:



DRAWN BY: CHK: APV:

PLG ARS MWM

LIENSURE:

ANDREW A. ANTILIO
DANIEL V. SANTO
KEVIN E. SANTO
PE 10645
PE 22387
PE 21455

SHEET TITLE:

COMPOUND PLAN

SHEET NUMBER:




C-1

KHA Job #:

044048272

- Verizon request to place a permanent generator at the Telecom Cell Tower at the Public Storage Property located 2745 Lake Worth Road, Palm Springs, FL 33461.
- Verizon has already permitted the antennas and Cabinets to collocate at this site. The Contractors that installed were under the impression that the Generator was included in the Permit. The Company that was permitting for Verizon's site at the time did not provide the contractors with this information that the generator was not included in the plans that were permitted at the time.
- The Contractor set the generator at the time of setting other cabinets and equipment. The generator was not technically installed. Verizon is now requesting approval to do so. The Village of palm Springs staff kindly requested that Verizon permit the generator separately through a Site Plan Approval Process, and if granted, Verizon will apply for a building permit to get the generator approved.

0J6865G

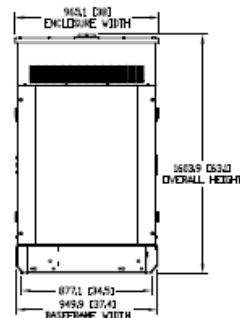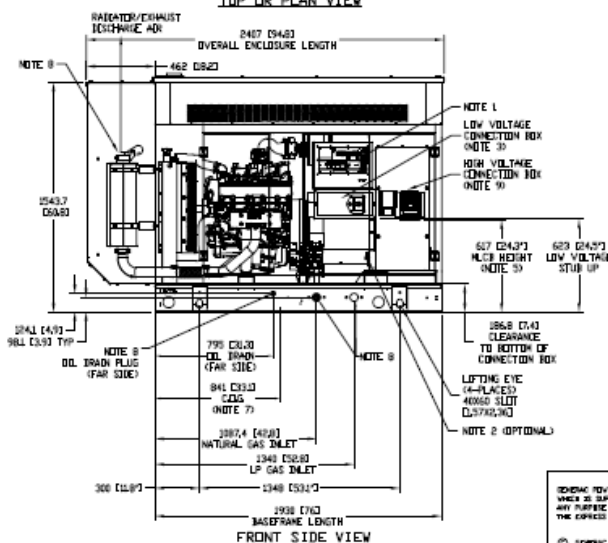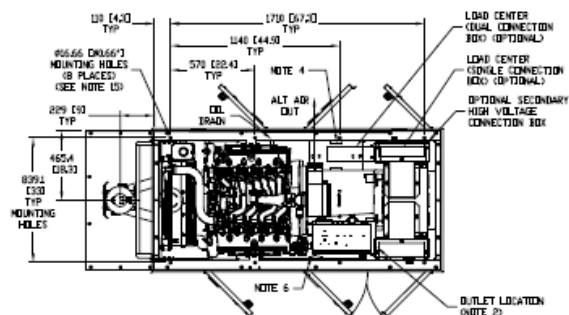


REAR VIEW

SALES SPECIAL

SONOSAC POWER SYSTEMS OWNS THE COPYRIGHT OF THIS BRAND. WHEN IT IS SUPPLIED IN CONFERENCE AND MUST NOT BE USED FOR ANY PURPOSE OTHER THAN FOR WHICH IT IS SUPPLIED WITHOUT THE EXPRESS WRITTEN CONSENT OF SONOSAC POWER SYSTEMS.

SONOSAC POWER SYSTEMS 1991

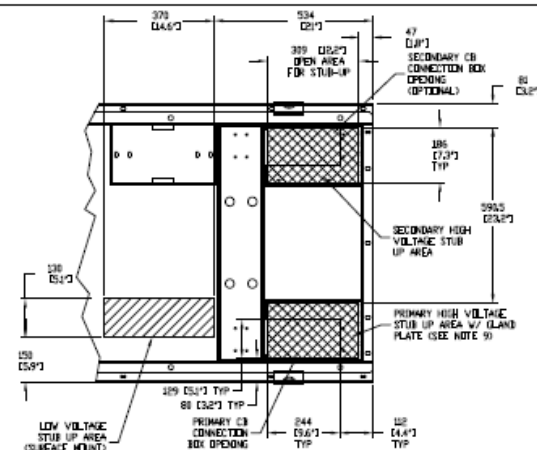

NOTE:

1. CONTROL PANEL, (OPTIONAL BATTERY CHARGER INSIDE)
2. 120V, 20A GFI & 250V, 15A OUTLET (OPTIONAL)
3. CONNECTION POINTS FOR CONTROL WIRES PROVIDED IN THE LOW VOLTAGE CONNECTION BOX (USE LOW VOLTAGE STUB UP AREA)
4. BATTERY (2 VOLT NEGATIVE GROUND SYSTEM)
5. MAIN LINE CIRCUIT BREAKER (MLCB, AC LOAD LEADS CONNECT DIRECTLY TO MLCB (MLCB HEIGHT MAY VARY WITH CB SELECTION)
6. RACK HEATER
7. CENTER OF GRAVITY AND WEIGHT MAY SHIFT SLIGHTLY DUE TO UNIT OPTIONS
8. ENGINE SERVICE CONNECTIONS
 - FUEL INLET L/P GAS = 3-1/4" NPT FEMALE COUPLING
 - FUEL INLET NATURAL GAS = 1-1/4" NPT FEMALE COUPLING
 - CR. BRAIN = 1/2" NPT FEMALE COUPLING
 - COOLANT OUTLET = 3" O.D. MUFFLER
9. AUXILIARY AC CONNECTION FOR UNIT OPTIONS ARE LOCATED IN HIGH VOLTAGE CONNECTION BOX, (UNLESS AN OPTIONAL LOAD CENTER IS INSTALLED)
10. IDOORS MUST BE ABLE TO OPEN AT LEAST 90° TO BE REMOVED.
11. BOTTOM OF GENERATOR SET MUST BE CLOSED TO PREVENT PEST INTRUSION AND RECIRCULATION OF DISCHARGE AIR AND/OR IMPROPER COOLING AIR FLOW
12. GENERATOR SET MUST BE INSTALLED SUCH THAT FRESH COOLING AIR IS AVAILABLE AND THAT DISCHARGE AIR FROM THE RADIATOR IS NOT RECIRCULATED
13. CIRCUIT BREAKER
 - AC LOAD LEADS CONNECT DIRECTLY TO BOTTOM OF BREAKER
 - REFER TO LUG SIZING CHART AVAILABLE ON GEN-CONNECT
14. EXHAUST QUALITY REGULATIONS REQUIRE THE CATALYST TO REMAIN MOUNTED WITHIN THE SPECIFIED MOUNTING POSITION DETAILED ON THIS DRAWING.
15. MOUNTING BOLTS OR STUDS TO MOUNTING SURFACE SHALL BE 5/8-11 GRADE 5, (USE STANDARD ASME TORQUE SPECS.)

RECOMMENDED ELECTRICAL STUD-UPS
(SEE DETAILED VIEW & TOP VIEW)

(HIGH VOLTAGE STUB UP)
AC LOAD LEAD CONDUIT FOR PERMANENT
MAGNET EXCITATION CONNECTION BOX

WEIGHT DATA

OPEN SET: 996KG [2193LBS]
STEEL ENCLOSURE: 342KG [753LBS]
ALUMINUM ENCLOSURE: 116KG [256LBS]
(SEE NOTE 7)

SG35, 40, 45 & 50

5.4L DIRECT DRIVE

SOUND ATTENUATED

LEVEL 2 ENCLOSURE - Y02

ISSUE DATE 03/25/14

**GENERAC POWER
SYSTEMS**
Waukesha
P.O. BOX 8
WAUKESHA, WIS. 53187

FILE NAME	0.16865G.DWG	SIZE	1000000
-----------	--------------	------	---------

SCALE	1-30	FIRST USE	C 1695082
-------	------	-----------	-----------

DWG NO.	REV
---------	-----

0J6865G

A

INSTALLATION DRAWING

Date & Time: Tue, Oct 08, 2019, 12:23:35 EDT
Position: +026.618077° / -980.065464°
Altitude: 16ft
Datum: WGS-84
Azimuth/Bearing: 308° N52W 5476mils (True)
Elevation Angle: -02.7°
Horizon Angle: +00.9°
Zoom: 1X



Date & Time: Tue, Oct 08, 2019, 12:23:38 EDT
Position: -024.618109° / -080.065476°
Altitude: 166ft
Datum: WGS 84
Azimuth/Bearing: 287° N79W 5102mils (True)
Elevation Angle: 02.0°
Horizon Angle: 100.8°
Zoom: 1X



Date & Time: Tue, Oct 08, 2019, 12:24:24 EDT
Position: +026.618128° / -080.085610°
Altitude: 17ft
Datum: WGS-84
Azimuth/Bearing: 152° S28E 2702mils (True)
Elevation Angle: -08.3°
Horizon Angle: +01.2°
Zoom: 1X









Thank you for your
consideration,

Sheryl Blasi

RESOLUTION NO. 2020-13

A RESOLUTION OF THE VILLAGE COUNCIL OF THE VILLAGE OF PALM SPRINGS, FLORIDA, TO CONSIDER SITE PLAN MODIFICATION NO. 1 (SPR20-05) TO PERMIT THE INSTALLATION OF A PERMANENT GENERATOR WITHIN THE TOWERCOM GROUND LEASE AREA WITHIN THE ALL AIR CONDITIONED SELF STORAGE PROPERTY, LOCATED AT 2745 LAKE WORTH ROAD AND PROVIDING AN EFFECTIVE DATE.

WHEREAS, on April 10, 2018, the Planning & Zoning Board reviewed the request of Sherly Blasi, agent for Verizon Wireless TowerCom ("Applicant"), for Site Plan (SPR20-05) and Special Exception (PSSE18-01) to allow a wireless communication tower, 147' in height, designed as a monopole with capability for four (4) wireless communication providers, and associated 1,406 sq. ft equipment compound for construction of a 147' tall communication tower to be developed with the outdoor storage area of All Air Conditioned Self Storage, located at 2745 Lake Worth Road; and

WHEREAS, the Applicant is requesting a permit for the installation of a 35-kilowatt propane generator and a 500-gallon propane tank on a 4' x 10' concrete pad within the existing Verizon leased area on the wireless communication facility. The generator is proposed to be enclosed within a Level 2 Sound Attenuation enclosure that is approximately five (5) feet in height. The wireless communication ground lease area is surrounded by a 12' height wooden fence together with planting of Clusia (hedges) to further screen this mechanical unit from view; and

WHEREAS, the Village Council has heard this matter in public session; has considered the presentation and other evidence presented by the Applicant; has received and considered the recommendations of the Village Staff and Land Development Board; and has otherwise been fully informed regarding this matter.

NOW THEREFORE, BE IT RESOLVED BY THE VILLAGE COUNCIL OF THE VILLAGE OF PALM SPRINGS, FLORIDA:

Section 1. The Village Council having received and considered the request of Sherly Blasi, agent for Verizon Wireless ("Applicant"), for approval of Site Plan Modification No. 1 (SPR20-05) for the installation of a 35-kilowatt propane generator and a 500-gallon pro propane tank on a 4' x 10' concrete pad within the existing Verizon leased area on the wireless communication facility. The generator is proposed to be enclosed within a Level 2 Sound Attenuation enclosure that is approximately five (5) feet in height. The wireless communication ground lease area is surrounded by a 12' height wooden fence together with planting of Clusia (hedges) to further screen this mechanical unit from view the outdoor storage area of All Air-Conditioned Self Storage, located at 2745 Lake Worth Road.

Notwithstanding any exceptions, conditions or other approvals granted herein, the applicant must conform to all other applicable codes, ordinances, and laws whether stated herein or not.

Section 2. This Resolution shall take effect immediately upon adoption.

Council Member _____ offered the foregoing resolution.
Council Member _____ seconded the motion, and upon being put to a vote, the vote was as follows:

	<u>Aye</u>	<u>Nay</u>	<u>Absent</u>
BEVERLY SMITH, MAYOR	☐	☐	☐
PATTI WALLER, VICE MAYOR	☐	☐	☐
GARY READY, MAYOR PRO TEM	☐	☐	☐
DOUG GUNTHER, COUNCIL MEMBER	☐	☐	☐
JONI BRINKMAN, COUNCIL MEMBER	☐	☐	☐

The Mayor thereupon declared the Resolution duly passed and adopted this _____ day of May 2020.

VILLAGE OF PALM SPRINGS, FLORIDA
BY: _____
BEVERLY SMITH, MAYOR

ATTEST:

BY: _____

KIMBERLY M. WYNN, VILLAGE CLERK

REVIEWED FOR FORM AND LEGAL SUFFICIENCY

BY: _____

GLEN J. TORCIVIA, VILLAGE ATTORNEY



Village of Palm Springs

Executive Brief

AGENDA DATE: May 14, 2020

DEPARTMENT: Planning, Zoning & Building

ITEM 9.5: Resolution No. 2020-06 - Site Plan (SPR20-03) and Four (4) Waivers - 3922 Park Lane (*Quasi-Judicial Hearing*)

SUMMARY:

Mr. Cory Cross, agent for Mirza Investment Group Inc ("Applicant"), is requesting site plan approval (SPR20-03) for a residential planned development (RPD) that would include the construction of ten (10) multi-family dwelling units within one 3-story townhouse-style building located on a 0.79-acre parcel, located at 3922 Park Lane. Each rental townhouse unit includes a one-car garage, 3 bedrooms, 2 bathrooms, a living room and a kitchen. Additional parking spaces are provided within a common parking lot. The standard lease will restrict all units to 2 vehicles/2 parking spaces per unit (which includes the garage) and would ensure that this proposed project meets Village Code parking requirements (1.3 visitor parking spaces per unit with 39.3% of the parking spaces designated for guests).

Note: The Village Code - Section 34-875(2). Waivers - provides that waivers may be granted by the Village Council following an advisory recommendation by the Planning & Zoning Board. All requests for waivers shall be identified on the site plan and shall accompany an application for site plan approval of a planned development.

The Applicant is requesting four (4) waivers for the proposed RPD site plan:

1. Relief from Sec. 34-1328 - Allow a 24' wide drive aisle rather than the required 26' wide drive aisle for 2-way traffic.
2. Relief from Sec. 34-1064(c) - Allow a residential planned development project with only 0.79 acres of a land area rather than the required 3-acre minimum.
3. Relief from Sec. 34-766(1) - Allow 10 multi-family dwelling units to be constructed on an 0.8-acre parcel rather than the required 1.87-acre minimum lot size.
4. Relief from Sec. 34-1063(a)(1) - Allow one sidewalk along the driveway rather than the

required sidewalks on both sides of the main driveway.

The Planning & Zoning Board considered this proposal during two (2) separate meetings - the Applicant requested a continuance during the February 2020 meeting (until the Board's April 2020 meeting) to make changes to the plans and attempt to alleviate staff's concerns that the proposed common amenity areas did not comply with the objectives of the Village's residential planned development regulations for open space. The revised plans eliminated one dwelling unit and aggregated the proposed common amenities (i.e., playground equipment, playhouse, picnic table and sitting area) within the southeast corner of the proposed property/development.

The Planning & Zoning Board expressed concerns during both the February 2020 and April 2020 meetings about various issues that were not addressed within the applicant's revised plans (See attached staff report), which resulted in the Planning & Zoning Board not supporting Waivers #2 and #3 pertaining to the size of the parcel. The Planning & Zoning Board considered the requested RPD site plan during its regular meeting on April 14, 2020 and recommended denial.

Note: Based on the property standards within the Residential Multi-Family (RM) zoning district (specifically the minimum lot area requirements) outlined in Village Code Section 34-766(1), this proposed 0.79-acre parcel could only support a maximum of five (5) dwelling units rather than the proposed ten (10) by the developer. The applicant is seeking two (2) waivers in order to obtain approval as a Residential Planned Development (RPD) and therefore the ability to maximize density on the property with ten (10) dwelling units.

The Planning, Zoning & Building department does not object to the Residential Planned Development Site Plan with the proposed four (4) waivers and recommends conditional approval of the proposed development subject to the forty-four (44) conditions of approval, along with the voluntary monetary contribution, requested by the School District to mitigate school impacts.

FISCAL IMPACT:

The proposed project would have a fiscal impact to the Village as it is expected to enhance the Village's assessed property valuation. Additionally, this project will require various Village services that will result in increased expenditures to the Village.

ATTACHMENTS:

Proposed Resolution No. 2020-06

Exhibit "A" - Staff Report and Conditions of Approval

Project Narrative and Justification Statement

Site Plan, Landscape Plan, Architectural Plans, Civil Plans and Letters

Colored Site Plan and Architectural Renderings - 3922 Park Lane Townhomes

Legal Description

Aerial Map and Location Map

Applicant's Presentation - 3392 Park Lane Townhouses

RESOLUTION NO. 2020-06

A RESOLUTION OF THE VILLAGE COUNCIL OF THE VILLAGE OF PALM SPRINGS, FLORIDA, (APPROVING/DENYING) WITH CONDITIONS, A REQUEST FROM MR. CORY CROSS, AGENT FOR MIRZA INVESTMENT GROUP INC., (APPLICANT) FOR SITE PLAN (SPR20-03) WITH FOUR (4) WAIVERS, FOR A RESIDENTIAL PLANNED DEVELOPMENT. THE PROPOSED SITE PLAN INCLUDES TEN (10) MULTI-FAMILY DWELLING UNITS WITHIN ONE 3-STORY TOWNHOUSE-STYLE BUILDING, LOCATED AT 3922 PARK LANE, AND ESTABLISHING AN EFFECTIVE DATE.

WHEREAS, April 14, 2020 the Planning and Zoning Board reviewed and considered the request of Mr. Cory Cross, Agent for Mirza Investment Group Inc., ("Applicant"), who request approval of **SITE PLAN (SPR20-03) WITH FOUR (4) WAIVERS**, for a residential planned development (RPD). The proposed site plan consists of ten (10) Multi-Family dwelling units within one 3-story townhouse-style building, located at 3922 Park Lane; and

WHEREAS, the Applicant is requesting four (4) waivers for the proposed RPD site plan:

Note: Within the proposed site plan, the Applicant is requesting four (4) waivers:

1. Relief from Sec. 34-1328 - Allow a 24' instead of 26' required for a double vehicular drive isle.

2. Relief from Sec.34-1064(c) - Allow a residential planned development project with only 0.79 acres of land area rather than the required 3-acre minimum.

3. Relief from Sec.34-766(1) - Allow 10 multi-family dwelling units to be constructed on an 0.8-acre parcel rather than the required 1.87-acre minimum lot size.
Note: Based on the size of the property (0.8 gross acres) the maximum development on the site is restricted to 5 dwelling units.

4. Relief from Sec.34-1063(a)(1) - Allow one sidewalk along the driveway rather than the required sidewalks on both sides of the main driveway.

WHEREAS, the Planning and Zoning Board recommended denial and forwarded their recommendation to the Village Council for final consideration; and

WHEREAS, the Village Council has heard this matter in public session; has considered the presentation and other evidence presented by the Applicant; has received and considered the recommendations of the Village Staff and Planning and Zoning Board; and has otherwise been fully informed regarding this matter.

NOW THEREFORE, BE IT RESOLVED BY THE VILLAGE COUNCIL OF THE VILLAGE OF PALM SPRINGS, FLORIDA:

Section 1. The Village Council having received and considered the request of the Applicant for a Residential Planned Development Site Plan (SPR20-03) and four (4) waivers is requesting site plan approval which consist of ten (10) multi-family dwelling units within one 3-story townhouse-style building, located at 3922 Park Lane.

The Planning and Zoning Board considered these requests during their April 14, 2020 meeting. Having been otherwise fully apprised of the premises herein, the Village Council hereby (approves/denies) the said application as revised, with the staff report conditions attached hereto as **Exhibit “A”**, and which is incorporated herein by reference:

Notwithstanding any exceptions, conditions or other approvals granted herein, the applicant must conform to all other applicable codes, ordinances, and laws whether stated herein or not.

Section 2. This Resolution shall take effect immediately upon adoption.

Council Member _____ offered the foregoing resolution. Council Member _____ seconded the motion, and upon being put to a vote, the vote was as follows:

	<u>Aye</u>	<u>Nay</u>	<u>Absent</u>
BEVERLY SMITH, MAYOR	☐	☐	☐
PATTI WALLER, VICE MAYOR	☐	☐	☐
GARY READY, MAYOR PRO TEM	☐	☐	☐
DOUG GUNTHER, COUNCIL MEMBER	☐	☐	☐
JONI BRINKMAN, COUNCIL MEMBER	☐	☐	☐

Resolution No. 2020-06 – Residential Planned Development Site Plan (SPR20-03) and
Four (4) Waivers – 3922 Park Lane Road (Quasi-Judicial)

The Mayor thereupon declared the Resolution duly passed and adopted this
_____ day of May 2020.

VILLAGE OF PALM SPRINGS, FLORIDA

BY: _____

BEVERLY SMITH, MAYOR

ATTEST:

BY: _____

KIMBERLY M. WYNN, VILLAGE CLERK

REVIEWED FOR FORM AND LEGAL SUFFICIENCY

BY: _____

GLEN J. TORCIVIA, VILLAGE ATTORNEY



PLANNING, ZONING & BUILDING STAFF REPORT

SUBJECT: Residential Planned Development Site Plan with Four (4) Waivers - 3922 Park Lane

Application Summary			
Applicant / Petitioner	Park Lane Condominiums LLC	Submittal Date	7/27/2019
Reference Name	3922 Park Lane	Case Number	SPR20-03
		Parcel Control No	70-43-44-18-00-000-7190
Location	3922 Park Lane	Site Area	±0.79 acres
P&Z Bd Meeting	February 11, 2020 (requested by applicant to be postponed) April 14, 2020	Council Meeting	May 14, 2020
Requests			
Proposed Use(s)	Residential Planned Development Site Plan for construction of 10 residential dwelling units within 1 three-story building.		
Number of Buildings	1 3-story buildings (7,238 SF total)		
Waivers	1. Requesting a waiver from Sec.34-1328 to allow 24’ instead of 26’ required for a double vehicular drive isle. 2. Requesting a waiver from Sec.34-1064(c) to allow a residential planned development project to be developed in 0.79 acres property instead of 3 acres minimum required. 3. Requesting a waiver from Sec.34-766(1) to allow 10 multi-family dwelling units to be constructed on a 0.8 acres property instead of 1.87 minimum lot size required. 4. Requesting a waiver from Sec.34-1063(a)(1) to allow for one sidewalk on a street or primary driveway instead of sidewalks on both sides of the main street.		
Parking			
Code	Required	Provided	Meets Requirement
Total Parking	Total of 32	33 spaces	Yes
Setbacks			
Code	Required Minimum	Proposed	Meets Requirement
Front yard (North)	25’	25’	Yes
Rear yard (South)	20’	65’-7”	Yes
Side yard (East)	20’	20’-1”	Yes
Side yard (West)	20’	58’-7”	Yes
Site Characteristics			
Existing Use	Residential vacant lot	Proposed Use	Residential Multiple-Family
Existing Zoning	Residential Multiple-Family (RM)	Proposed Zoning	Residential Multiple-Family (RM)
Existing Future Land Use	High Density Residential	Proposed Future Land Use	High Density Residential
Surrounding Existing Land Use, Future Land Use, and Zoning			
Direction	Existing Use	Future Land Use	Zoning District
North	Residential single-family residence	Low Density Residential	Residential Multiple-Family (RM)
South	Residential single-family residence	High Density Residential	Residential Multiple-Family (RM)

East	Residential multi-family units	High Density Residential	Residential Multiple-Family (RM)
West	Residential multi-family units	High Density Residential	Residential Multiple-Family (RM)

Recommendation

At the 1st Planning & Zoning Board hearing on February 11, 2020, the board members expressed the following concerns:

- Concern that the proposed dumpster enclosure location is too close to the residential property to the south- waiver was requested to locate it at 12'-1" rather than 25', plans were revised and need for the waiver was eliminated prior to the 2nd Planning & Zoning hearing 4/14/2020.
- Concern about long-term viability of the proposed vinyl fence along east and west sides - board member recommended concrete wall on both sides.
- Concern that the proposed parking count, even meeting Village code, wasn't going to be enough due to 3-bedroom units, residents will start parking on the swale.
- Concern that ongoing parking issues will create more code enforcement services and police calls.
- Concern that garages will not be used for parking and will be used as storage.
- Concern that traffic generated will create a considerable volume of vehicle along our local roads, specifically Park Lane/Greenbriar Drive consideration this is a two-lane road.
- Concern that proposed density is too high for this small parcel.
- Concern about access for service vehicles (first responders and garbage trucks) and ability to maneuver with an end dead road.

Based on direction received at the hearing, the applicant revised the plans to eliminate one unit and to provide an aggregated common amenity area, and eliminated the need for 2 waivers (dumpster setback and east side building setback).

The project was presented again to the Planning & Zoning Board on April 14, 2020 and the board members expressed some of the same concerns:

- Concern about long-term viability of the proposed vinyl fence along east and west sides - board member recommended concrete wall on both sides.
- Concern that the proposed parking count, even meeting Village code, wasn't going to be enough due to 3-bedroom units, residents will start parking on the swale or in the drive aisle.
- Concern about how the rental property is going to be monitored if there is no onsite manager.
- Concern about access into the private garages and blocking drive aisle since there are no driveways (applicant stated that remote controls will be provided to residents).
- Concern that ongoing parking issues will create more code enforcement services and police calls.
- A lease restriction is needed that provides no boat parking shall be allowed at all in the property.
- Concern that garages will not be used for parking and will be used as storage.
- Concern that traffic generated will create a considerable volume of vehicle along our local roads, specifically Park Lane/Greenbriar Drive consideration this is a two-lane road.
- Concern that proposed density is too high for this small parcel.
- Concern about access for service vehicles (first responders and garbage trucks) and ability to maneuver with an end dead road.
- Board members stated that they did not support Waivers #2 and #3 pertaining to the size of the parcel. Note: As a residential project consistent with the criteria of the Residential Multi-Family (RM) district, the property could only support a maximum of 5 dwelling units pursuant to Village Code Section 34-766(1). The applicant is seeking two waivers in order to obtain approval as a Residential Planned Development and therefore the ability to maximize density on the property with ten dwelling units.

Planning & Zoning Board did not support the project and recommended denial – motion carried 4-1.

Staff does not object to the applicant's proposal and recommends conditional approval of the site development plan based on the applicant intent to maximize the density allowance and their effort to create a safer open space for passive/leisure activities.



I. Site History

- Ordinance 1997-07: Annexation

The property was voluntarily annexed into the Village of Palm Springs on September 13, 2007 and designated with the Residential Multiple-Family zoning district and Future Land Use category of Low Density Residential. On April 26, 1997 the land use designation was subsequently changed as part of a small-scale comprehensive land use amendment under Ordinance No. 2012-12, to High Density Residential. At the time of the annexation the property was developed with a single-family residence, which was demolished between 2017 and 2019 without a permit.

II. Comprehensive Plan Consistency

The subject property Future Land Use designation is High Density Residential with a Residential Multiple-Family (RM) zoning district, respectively. The subject site is ± 0.79 acres, which is small for a high-density lot. Although it does meet the minimum property development regulations for the minimum lot dimensions, the site is a narrow rectangular lot. The small size of the lot affects the ability to comply with all the Land Development Regulations for a residential planned development project, specifically the following land development regulations are not met.

- Minimum lot size for a residential planned development shall be 3 acres, the property is 0.79 acres.

- Interior drive isle with double circulation is 24' instead of 26' required.
- Minimum lot size for a 10 dwelling unit project shall be 1.87 acres. The property is 0.79 acres, and based on the size of the property would limit the maximum development of the site to 5 dwelling units.
- Sidewalks shall be provided on both sides of the main street; the project is proposing a sidewalk on one side only.

III. Waivers Requested

The applicant is seeking the following four (4) waivers from Village Code requirements:

Waiver #1: Requesting a waiver from Sec.34-1328 to allow 24' instead of 26' required for a double vehicular drive isle.

Waiver #2: Requesting a waiver from Sec.34-1064(c) to allow a residential planned development project to be developed on a 0.79-acre property instead of 3 acres minimum required.

Waiver #3: Requesting a waiver from Sec.34-766(1) to allow 10 multi-family dwelling units to be constructed on a 0.8 acres property instead of 1.87 minimum lot size required.

Waiver #4: Requesting a waiver from Sec.34-1063(a)(1) to allow for one sidewalk on a street or primary driveway instead of sidewalks on both sides of the main street.

The Applicant's full justification to the waivers is attached hereto.

- a. The request is in harmony with and is consistent with the purpose and intent of the Village's Comprehensive Plan and Land Development Code and that such waiver will not be injurious to the area involved or otherwise detrimental to the public health, safety, and welfare.

Waiver 1: The waiver for minimum required vehicular drive isle reduction is in harmony with and consistent with the purpose and intent of the Village's Comprehensive Plan and Land Development Code, and not injurious to the surrounding area.

Waiver 2: The waiver for minimum acreage requirement reduction for a residential planned development is in harmony with and consistent with the purpose and intent of the Village's Comprehensive Plan and Land Development Code, and not injurious to the surrounding area.

Waiver 3: The waiver for minimum acreage requirement reduction for a RM district is in harmony with and consistent with the purpose and intent of the Village's Comprehensive Plan and Land Development Code, and not injurious to the surrounding area.

Waiver 4: The waiver for sidewalk requirement reduction for a residential planned development is in harmony with and consistent with the purpose and intent of the Village's Comprehensive Plan and Land Development Code, and not injurious to the surrounding area.

- b. The request results from innovative design in which other minimum standards are exceeded.

Waiver 1: The reduction of driveway width will reduce the amount of impervious area. Drivers requiring extra back-up space will be able to use the garage "driveways" for additional room.

Waiver 2: The project utilizes an underdeveloped lot, which is too large for a single-family home, and too small for a conventional multi-family development. The design allows better emergency vehicle access than several single-family lots.

Waiver 3: The project utilizes an underdeveloped lot, which is too large for a single-family home, and too small for a conventional multi-family development. Typical SF lots in this neighborhood are about 0.2 acres, or about ¼ the size of this site.

Waiver 4: The proposed sidewalk provides access to all units and parking areas. A second sidewalk would be unused and result in the loss of landscape area.

- c. The request demonstrates that granting of the waiver will result in preservation of valuable natural resources, including drainage and recharge areas, natural areas, etc.

Waiver 1: The granting of this waiver will have not any detrimental effect on natural resources or natural areas.

Waiver 2: The granting of this waiver will have not any detrimental effect on natural resources or natural areas.

Waiver 3: The granting of this waiver will have not any detrimental effect on natural resources or natural areas.

Waiver 4: The granting of this waiver will have not any detrimental effect on natural resources or natural areas.

- d. The request demonstrates public benefits to be derived, including but not limited to such benefits as dedication of rights-of-way, extensions of pedestrian linkages outside of the project boundaries, preservation of open areas and use of desirable architectural, building, and site design techniques.

Waiver 1: Not applicable to this waiver request

Waiver 2: Not applicable to this waiver request

Waiver 3: Not applicable to this waiver request

Waiver 4: Not applicable to this waiver request

- e. The request provides sufficient screening and buffering to screen adjacent uses from adverse impacts caused by the granting of a waiver.

Waiver 1: Not applicable to this waiver request

Waiver 2: Not applicable to this waiver request

Waiver 3: Not applicable to this waiver request

Waiver 4: Not applicable to this waiver request

- f. Economic issues may not be used to justify waivers.

Waiver 1: There are no economic issues being used to justify this waiver.

Waiver 2: There are no economic issues being used to justify this waiver.

Waiver 3: There are no economic issues being used to justify this waiver.

Waiver 4: There are no economic issues being used to justify this waiver.

- g. The request is compatible with existing and potential land uses adjacent to the development site.

Waiver 1: Not applicable to this waiver request

Waiver 2: Not applicable to this waiver request

Waiver 3: Not applicable to this waiver request

Waiver 4: Not applicable to this waiver request

Staff generally does not object to the applicant's request based on the intent of the applicant to maximize the utilization of the land conforming with the high-density allowance. The applicant eliminated one unit aggregating the common amenities in a safer location and the impervious surface has been reduced by approximately 3% (976 square feet).

IV. Neighborhood Compatibility

- 1) The proposed project is located on the south side of Park Lane.
- 2) A new community park is under construction within 230 feet, on the northeast corner of Kirk Road and Park Lane.
- 3) The Village Center is located within 0.6 miles.
- 4) A mix of different uses like general retails, restaurants, grocery supermarket, gas stations, professional offices, schools, child day cares are located on the proximities within 1-mile radius.
- 5) Surrounding properties are generally residential uses, and existing characteristics are as follow:

Direction	Number of units	Property size	Future Land Use utilization (du/acres)	Future Land Use Designation (du/acres)	Maximum # of units permitted
North	1	0.5	2	5.8	2
South	1	0.5	2.1	19	9
East (3 properties)	3	0.33	6.3	19	6
	3	0.33	6.3	19	6
	3	0.33	6.3	19	6
West	8	0.76	10.8	19	14
This Property	10	0.79	12.6	19	15

Additionally, while the proposed 3-story building is supported by the residential planned development regulations, abutting properties are only 1-story structures. Perimeter compatibility treatment along the east side, specifically 6' privacy vinyl fence and abundant landscaping is proposed as mitigation.

V. Regulatory Issues

- The site plan generally conforms to the property development standards of the Residential Planned Development, except for the four waiver requests.
 - 1) The proposed project plan generally meets required site development regulations.
 - 2) An after-the-fact permit shall be submitted with the Planning, Zoning and Building department for the demolition without permit of the house that was on the property.
 - 3) The applicant is responsible to acquire all applicable permits from all regulatory agencies with jurisdiction over the project site, including but not limited to Palm Beach County and the Village of Palm Springs.
 - 4) Civil/Utility plans shall be approved by the Village's Engineer.
 - 5) Proposed Site Plan meets the Traffic Performance Standards of Palm Beach County.
 - 6) Proposed development will negatively impact the public-school system, a \$12,913.00 contribution is requested by the School District of Palm Beach County.
 - 7) Based on the size of the property, compliance with Sec. 34-766 (1), which is subject of Waiver #3, would limit the maximum development of the site to 5 dwelling units.

VI. Environmental Issues:

There are no environmental (wetlands, floodplains, etc.) issues identified.

VII. Community Outreach/ Notification

- The subject property was posted on January 31, 2020.
- Public Notification letters were mailed to all property owners within 300 feet radius of subject property on January 30, 2020 and April, 2020.
- Legal advertisement was published in the paper on January 30, 2020 and April, 2020
- Staff has not received any inquiries or comments as a result of the notices.

VIII. Proposed Development Plan Details

The petitioner's development plans dated received on July 27, 2019 depicts the following:

- Application for a Residential Planned Development Site Plan approval with 4 waivers for the construction of 10 rental units within one 3-story building dated July 27, 2019.
 1. Site Plan dated received July 27, 2019 revised and resubmitted on March 19, 2020.
 2. Landscape plans dated received July 27, 2019 revised and resubmitted on March 19, 2020.
 3. Engineering plans dated received July 27, 2019 revised and resubmitted on March 19, 2020.
 4. Architectural plans dated received July 27, 2019 revised and resubmitted on March 19, 2020.

5. Photometric plan dated received July 27, 2019.
6. Boundary survey dated received July 27, 2019.
7. Justification Statement and proposed use.
8. Traffic Generation Statement.
9. Color rendering.
10. Preliminary Water Management Calculation.
11. Common amenity plan.
12. Open space plan.
13. Colored Site Plan.

IX. Recommendation

The applicant is the Owner of the subject property and is requesting approval of the Site Development Plan to develop the 0.79 acre, Residential Multiple-Family property which is currently vacated and undeveloped lot. The subject property is proposed to be developed with a residential planned development comprised of 10 dwelling units within one 3-story townhome building. Each unit supports one-car garage with additional parking spaces in the common parking lot, 3 bedrooms, 2 bathrooms, living room and a kitchen.

The standard lease will restrict units to 2 vehicle/parking space per unit which results in 1.3 visitor parking available per unit or 39.3% will be designated for guest.

At the 1st Planning & Zoning Board hearing, Staff had concerns that the proposed common amenity areas didn't comply with the objectives of the Village's residential planned development regulations for open space. Common amenities areas were not designed to be enjoyable and didn't promote safety or general welfare of the occupants. Staff highly recommended eliminating a unit to provide an aggregated and sufficient common amenity area in a safer and healthier location.

The applicant decided to postpone the consideration of the Residential Planned Development project to make changes to the plans and attempt to receive support from Staff. The following changes were made to the plans:

1. One unit was deleted
2. 2 parking spaces were deleted
3. Y-turn was rotated
4. All common amenities were aggregated to one location (the croquet lawn was eliminated from the plans)
5. Changed the unit offset to 16" (previously 48")
6. Increased the width of the units by 2"
7. Building elevations changed to reflect the building plan changes
8. Moved the building west so it is setback 20'-1" from the east property line (eliminating waiver)
9. Moved the dumpster so it is setback 25' from the south property line (eliminating waiver)
10. Moved mail kiosk slightly to the north
11. Landscaping plans adjusted accordingly with the revised site plan

Proposed playground equipment, playhouse, picnic table and sitting area were aggregated to one location, providing more comfort, convenience and pleasantness in social relationships maintaining social amenities. The croquet lawn was eliminated from the plans.

Planning, Zoning & Building Staff does not object to the Residential Planned Development Site Plan with 4 waivers and recommends conditional approval of the proposed development, consisting of 10 rental units, subject to the following forty-four (44) conditions, along with the voluntary monetary contribution, requested by the School District to mitigate school impacts:

1. Build out date December 31, 2023.
2. Garages shall be used as a parking only. The standard lease restriction shall include prohibit the conversion of garages into habitable spaces or use as non-vehicular storage.

3. The standard lease restrictions shall prohibit the installation of sheds.
4. The parking of boats, commercial vehicles, or recreational vehicles shall be prohibited.
5. Parking of oversized vehicles that do not fit within the typical parking stall (9'x18.5') shall also be prohibited.
6. The concrete wall along the south side shall be constructed prior to issuance of any building permit.
7. No signs are proposed as part of this application.
8. A Utility/Civil Plan shall be approved by the Village Engineer and the Village Public Service Director at time of permitting.
9. Photometric plans shall be approved by the Planning, Zoning and Building Department at time of permitting.
10. Irrigation plans shall be provided at the time of permitting. Non-potable water shall be used for the irrigation system per Village code.
11. Perimeter compatibility treatments along east side, specifically 6' privacy fence and landscaping, shall be installed prior to the issuance of the 1st Certificate of Occupancy.
12. No parking shall be allowed, under any circumstances, along the drive aisles. Residents and guest parking shall only occur within designated parking stalls.
13. An After-the-Fact demolition permit is required for removal of the single-family residence and proper capping of water and sewer utilities.
14. The proposed 10' utility easement along the north side shall be recorded prior to issuance of the first Certificate of Occupancy.
15. Documents showing maintenance conditions of the pervious pavement shall be provided to the Village at time of permitting.
16. Landscape buffers shall only encumbered/overlapped a maximum of 5' by any utility easements. Verify utility and easement locations to ensure that there are no conflicts with landscaping, revise at time of permitting as needed.
17. All electric utilities shall be underground.
18. A 24" minimum pavement lettering is required for the fire lane marking and yellow lettering is required.
19. The mailbox must be relocated, it is obstructing access to the fire hydrant, plans shall be revised at time of permitting.
20. The common amenities (play area, bench, picnic table, playhouse) shall be completed in their entirety, open for use and accessible to the residents, prior to the issuance of the 4th Certificate of Occupancy (40% of the project).
21. The legal instruments providing parking restrictions, shall be reviewed and approved by the Village Attorney and PZB Director prior to issuance of the first building permit. If future modifications to these parking restrictions are desired, evaluation and approval by the Village Attorney and PZB Director is required prior to implementing such changes. Additionally, if the rental community changes to a fee-simple townhomes or condominium (sole ownership of property to individual ownership of units), the Village Attorney and PZB Director shall review and approve draft covenants or restrictions pertaining to parking for adherence to the approved Parking Management Plan, prior to recordation. Platting may be required.
22. The property owner shall post a notice of annual boundary school assignments for students from this development. The district will provide an 11' x 17' sign to be posted in a clear and visible location in all sales offices and models with the following:

"NOTICE TO HOMEBUYERS/TENANTS"

"school age children may not be assigned to the public school closest to their residences. School Board policies regarding overcrowding or other boundary policy decisions affect school boundaries. Please contact the Palm Beach School District Boundary Office at (561)434-8100 for the most current school assignment(s)".
23. Any existing or proposed utility box/cabinet that is not screened from view, shall be wrapped with a match design accordingly with the existing/proposed location at time of landscaping inspections.
24. A root barrier shall be provided on trees that are within 12' of utility lines.
25. Landscaped areas shall be irrigated including but not limited to buffer, islands, planter boxes, etc.
26. All mechanical equipment's and above-ground infrastructure shall be screened from view.
27. The construction dumpster shall be only provided by Waste Pro USA who is under franchise Agreement with the Village.
28. The mail pickup and delivery system shall be approved by the United States Postal Service.
29. Provide permits from all applicable permitting agencies, including but not limited to, PBC and Village of Palm Springs at the time of permitting.

30. The property owner shall register an Agent of Record, prior to issuance of a permit, to establish a contact person responsible for compliance with this Development Order, including site plan/landscape plan details and conditions of approval.
31. A copy of the NPDES Notice of Intent for Generic Permit shall be submitted to the PZB Department at time of permitting.
32. A stabilized surface shall be provided at all time during construction for access by emergency vehicles.
33. A pre-construction meeting shall be scheduled with the Village Planning, Zoning & Building Development Department prior to commencement of any construction activity. Permits are required from the Planning, Zoning & Building Department prior to commencing any construction or renovation. The project shall be constructed in accordance with the FBC edition in effect at the time of permitting.
34. A silt barrier shall be installed around the perimeter of the property (within the affected area for the site improvements and new building construction) prior to commencement of any site work or construction activity, and a track pad shall be installed at the construction entrance(s), both of which shall remain through substantial completion.
35. The Applicant may be required to undertake additional security measures, based on the number of complaints or calls for service for incidents at the premises, as determined by the Police Chief. Such additional security measures, as approved by the Police Chief, may include increased on-site security at the operator's sole expense.
36. Any sidewalk broken or damaged during construction shall be replaced by the contractor prior to CO.
37. The Landscaping shall be certified by the Landscape Architect upon completion and prior to Certificate of Occupancy/Certificate of Completion of each improvement area.
38. Absolutely no occupancy, other than construction personnel, is permitted prior to TCO/CO.
39. Photometrics must be certified by an engineer prior to CO.
40. The civil engineer of record shall certify the site construction prior to Certificate of Occupancy.
41. The applicant may be required to provide a resident inspector for structural elements such as concrete pours in accordance with Section 109.1.3 FBC 2010 and F.S. 553.791. Determination shall be made at time of pre-construction conference with Planning Zoning and Building Director.
42. The General Contractor shall be on site during any and all construction activity in accordance with FS 489.1195.
43. The project shall receive approval from all Authorities Having Jurisdiction and submit copies of approvals to the Village of Palm Springs.
44. At the time of CO, the petitioner shall provide the Planning, Zoning and Building Department with electronic copies of as-builts.
45. The School District has requested the Applicant offer a voluntary commitment to make a contribution of \$12,913.00 to the School District of Palm Beach County prior to issuance of a building permit, based on School Capacity Availability Determination letter issued on October 28, 2019.



**Justification Statement
3922 Park Lane Rental Town Homes
Village of Palm Springs, Florida
Site Plan Applications
March 19, 2020**

Introduction

On behalf of the Developer, Park Lane Condominiums LLC (“Owner”), and Cory S. Cross (“Agent”) respectfully requests approval of this application for a Major Site Plan for one (1) property in the Village of Palm Springs. The 0.8044 acre subject property (PCN 70-43-44-18-00-000-7190) is currently a vacant undeveloped lot just west of the intersection of Park Lane and Rio Lane and is located within the limits of the South Florida Water Management District (“subject property”). Access to the site is directly from Park Lane.

The subject property is proposed to be developed with one townhouse building of 10 units. Each unit is three stories and supports a one-car garage with 2.18 additional parking spaces. The proposed site plan indicates a total of 10 rental townhouse units. Based on the acreage and the permissible density the parcel can support up to 15 units based on the maximum allowable units per acre ($19 \times .80 = 15.20$).

The subject is not requesting any change to the zoning designation (RM) or Comprehensive Plan (High Density Residential).

Site Plan

This application consists of a Major Site Plan approval with a Residential Planned Development overlay. The subject application will be utilizing the specific residential planned development standards as indicated below.

According to the Village of Palm Springs Code of Ordinances (Section 34-1064 Residential Planned Developments – Certification Standards), an application for Site Plan approval must take the following standards into consideration:

- A. Minimum setbacks for principal structures:
 - a. Front (Street): 25 feet (25'-1" feet provided),
 - b. Side (Interior): 20 feet (20'-1" feet provided)
 - c. Side (Corner): 25 feet (N/A)
 - d. Rear: 20 feet (65'-7" feet provided);

- B. Minimum lot size of 3 acres (Minimum lot size is 0.8044 acres) - See Waiver Chart below
- C. Maximum lot coverage of 40% (20.99% building coverage provided).
- D. Minimum total open space of 35% of the gross land area of which 20% shall be common amenity area (45.38% open space provided, 20.08% common amenity open space provided).

Compliance with Performance Standards for a planned development (Sec. 34-1063):

- a) Sidewalks on both sides of a street or primary driveway, interconnected with other pedestrian ways and/or providing access to each building.

Response: The applicant is providing a walkway on the east side of the driveway only, since a walkway on the west side would not lead to any building and would not be used. This walkway connects each unit to the street sidewalk.

- b) Consolidation of smaller parcels into a larger, unified development project.

Response: Not applicable to this proposed request.

- c) Consolidation of driveways to eliminate curb cuts, with reciprocal easements for access; provision of access from secondary streets and alleys.

Response: There is only one driveway and curb cut. There are no secondary streets or alleys adjacent to the site.

- d) Shared parking arrangements to reduce impervious surfaces and promote efficient use of facilities.

Response: The adjacent properties do not have parking arrangements that would allow for shared parking or cross access.

- e) Provision of sufficient parking to avoid on-street parking, unless designed with on street spaces.

Response: Pursuant to Sec. 34-1329, the parking requirement for multiple family dwellings consists of two and one-half parking spaces per dwelling unit and an additional 25 percent of the total required parking must be dedicated as guest parking spaces. The applicant will limit each tenant to two cars per unit in their lease.

- f) Pedestrian-scale street lighting along sidewalks and pedestrian ways.

Response: The proposed site plan provides pedestrian scale street lighting along the proposed sidewalks and pedestrian ways. Wall mounted lighting is proposed at the front and rear of each of the townhomes.

- g) Aggregation of open space to create common areas of sufficient size for passive/leisure activities.

Response: The proposed site plan has one open space encompassing all the common area for passive/leisure activities.

- h) Continuity of sidewalks and pathways where disconnects occur; and provision of sidewalks to usable open spaces, recreation amenities or public facilities.

Response: The proposed site plan provides continuity of sidewalks and pathways to the usable open spaces.

- i) Residential setbacks that allow for a green, semi-private planting area between the sidewalk and house(s).

Response: The applicant is providing landscape areas and planting between each of the unit's private walkways and driveways.

- j) Promote streetscape where feasible, with maintenance agreements assigning responsibility to adjacent properties.

Response: The streetscape landscape is found on the north side of the site. The project will be under single ownership who will have responsibility for all maintenance.

- k) Create bus waiting areas for safety, for school buses or mass transit, as may be applicable.

Response: Not applicable to this proposed request

- l) Building setbacks or setbacks to respect existing scale and massing of adjacent neighborhoods and promote compatibility.

Response: The proposed development is in compliance with building setbacks on the north, south, east and west sides. The building is physically designed as townhouses, rather than as an apartment building, to attract families. The building height is two stories on the east side and three on the west (interior) side, and stepped back on both the west and east sides. It is further staggered in plan to produce a façade with multiple faces. Variations in wall texture and roof heights further break up the mass

of the building. The building has roof height of 30'-6", which is less than allowed height of 35'.

The site is well buffered with abundant landscaping and a six foot high solid vinyl fence on the west and east sides. There will be a six foot high concrete block wall, with stucco finish, on the south property line. Additional trees have been added on the east side of the building to provide screening for the properties to the east.

- m) Provision of original, self-confident building design, and prohibition of metal buildings.

Response: The proposed development will provide a unique, self-confident building design, and will not have any metal buildings. Please refer to the colored rendering for further information.

- n) Buffers between differing uses to include a masonry wall and landscaping to promote compatibility.

Response: Not applicable to this proposed request as adjacent properties are High Density Residential FLU designation.

- o) Adequate vehicular circulation, traffic maintenance and/or operational measures that does not negatively impact existing roadway conditions, including avoidance of dead-end streets and t-style turnarounds.

Response: The proposed site plan is providing 24' for double vehicular drive aisles and is seeking a waiver to allow for the reduction of two feet in the minimum required double vehicular drive aisle pursuant to Sec. 34-1328. It is anticipated that the proposed development has adequate vehicular circulation and does not negatively impact existing roadway conditions.

Objectives of a planned development include the following (Sec. 34-1062):

- a) To permit the creation of functional and unique residential, commercial and mixed-use developments that do not adversely impact the village's character and "small town feel". – **10 proposed residential townhouse units will not have any adverse impact on the village's character.**
- b) To promote building siting that takes into consideration the context of the development, the location of nearby uses, and the new development's compatibility with existing neighborhoods. – **The proposed development has a High Density Residential FLU designation which is the same as the surrounding properties.**

- c) To enhance landscaped open space and streetscapes – **The applicant is providing extra plant materials in all landscaped areas.**
- d) To bring unique and creative solutions to new development, the following elements should be considered in the context of the specific site, project and/or use:
 - a. Arrangement and spacing of buildings and open spaces; - **Minimum total open space of 35% of the gross land area of which 20% shall be common amenity area (45.38% open space provided, 20.08% amenity open space provided).**
 - b. Ability to aggregate adjacent lots or parcels, and/or eliminate nonconformities – **There is just one property.**
 - c. Location of access drive and sidewalks to promote circulation and access - **Access to the site is directly from Park Lane.**
 - d. Building coverage – **Maximum lot coverage of 40% (20.99% building coverage provided).**
 - e. Sufficient and convenient parking for uses and activities – **Pursuant to Sec. 34-1329, the parking requirement for multiple-family dwellings consists of two and one-half parking spaces per dwelling unit and an additional 25 percent of the total required parking shall be dedicated as guest parking spaces. The project is required to have 32 parking spaces and provides 33 spaces.**
 - f. Landscape buffers and screening mechanisms to enhance aesthetics and promote compatibility - **All mechanical equipment (i.e. 3' x 3' A/C Pad) have been screened from view to enhance aesthetics and promote compatibility**
 - g. Adequate lighting for security and pedestrian/vehicular safety – **Four light poles have been provided along the parking lot and driveway and one light pole has been provided to the south at the Y turn. Wall mounted lighting has been provided to the rear of each of the townhouse units.**
 - h. Development of large employment centers predominately of light industrial or high technology uses in underutilized corridors. The flexibility of design should promote revitalization of the primary commercial areas and an economic stimulus through job creation to the local economy as well – **Not applicable**

Currently, the subject property supports a Future Land Use Map designation of High Density Residential and is within the Residential Multi-Family (RM) zoning district. See attached survey for detail of subject property boundary. Below is a summary of surrounding properties:

Adjacent Lands	Uses	FLU	Zoning
Subject Property (Proposed)	Townhouse	High Density Residential	RM w/PD Overlay
North	Single Family	Low Density Residential	RM
South	Single Family	High Density Residential	RM
East	Multi-Family	High Density Residential	RM
West	Multi-Family	High Density Residential	RM

Existing Conditions

The subject site is located in Township 44S, Range 42E, Section 18 in Palm Beach County, FL.

The site is also located within the limits of the Village of Palm Springs and the SFWMD C-51 Basin and LWDD.

The property is currently a vacant undeveloped area along Park Lane.

Proposed Conditions

The subject site is proposed to be developed with one (1) two story townhouse building with a total of 10 units with associated infrastructure including paved access, driveways, water, wastewater and storm water management system.

Exfiltration trench and pervious paving are proposed to meet water quality requirements and C-51 compensating storage requirements.

The proposed storm water management system will comply with current governing agencies requirements as dictated by SFWMD, LWDD and PBC Land Development.

Water Quality

Water Quality will be provided for the greater of 1" over the site or 2.5" times the percentage of impervious and will be provided in the proposed exfiltration trench.

Water Quantity

Water Quantity will be provided in accordance with SFWMD criteria in on-site exfiltration trench with positive legal outfall via overland flow through a bubble up structure to Park Lane.

Elevations on site are entirely above SFWMD C-51 Basin flood plain elevation 12.7 NGVD.

Proposed Land Use

Building/Roof Area = 0.17 acres

Pervious Paving = 0.26 acres

Open Space Area = 0.36 acres

Total Area = 0.79 acres

Waiver Chart				
WAIVER	CODE SECTION	REQUIRED	PROVIDED	WAIVER REQUEST
☒	Sec. 34-1328	26'-0" for 90 degree parking drive isles	24'-0" drive isle width	To allow for the reduction of two feet in the minimum required vehicular drive isle
	Parking Drive Width			
☒	Sec. 34-766	Minimum lot area for 11 units shall be 91,000 SF (2.09 acres)	0.8044 acres	To allow for the reduction of 1.2856 acres in the minimum acreage requirement for a residential planned development
	Property Development Regulations			
☒	Sec. 34-1064 (c)	Residential planned developments shall be no less than three acres.	0.8044 acres	To allow for the reduction of 2.1956 acres in the minimum acreage requirement for a residential planned development
	Residential Planned Developments			
☒	Sec. 34-1063 (a)(1)	A sidewalk is required on both sides of the driveway.	1 sidewalk	To allow for the reduction to one sidewalk
	Residential Planned Developments			
☐				
☐				

Waiver Standards:

Requests for waivers shall be submitted in writing and shall address the following criteria:

1. *The request is in harmony with and is consistent with the purpose and intent of the Village's Comprehensive Plan and Land Development Code and that such waiver will not be injurious to the area involved or otherwise detrimental to the public health, safety, and welfare.*
 - a. **Waiver 1: The waiver for minimum required vehicular drive isle reduction is in harmony with and consistent with the purpose and intent of the Village's Comprehensive Plan and Land Development Code, and not injurious to the surrounding area.**
 - b. **Waiver 2: The waiver for minimum acreage requirement reduction for a RM district is in harmony with and consistent with the purpose and intent of the Village's Comprehensive Plan and Land Development Code, and not injurious to the surrounding area.**
 - c. **Waiver 3: The waiver for minimum acreage requirement reduction for a residential planned development is in harmony with and consistent with the purpose and intent of the Village's Comprehensive Plan and Land Development Code, and not injurious to the surrounding area.**
 - d. **Waiver 4: The waiver for sidewalk requirement reduction for a residential planned development is in harmony with and consistent with the purpose and intent of the Village's Comprehensive Plan and Land Development Code, and not injurious to the surrounding area.**
2. *The request results from innovative design in which other minimum standards are exceeded.*
 - a. **Waiver 1: The reduction of driveway width will reduce the amount of impervious area. Drivers requiring extra back-up space will be able to use the garage driveways for additional room.**
 - b. **Waiver 2: The project utilizes an underdeveloped lot, which is too large for a current single family home, and too small for a conventional multi-family development. Typical SF lots in this neighborhood are about 0.2 acres, or about $\frac{1}{4}$ the size of this site.**
 - c. **Waiver 3: The project utilizes an underdeveloped lot, which is too large for a current single family home, and too small for a conventional multi-family development. The design allows better emergency vehicle access than several single family lots.**

- d. Waiver 4: The proposed sidewalk provides access to all units and parking areas. A second sidewalk would be unused and result in the loss of landscape area.**
- 3. *The request demonstrates that granting of the waiver will result in preservation of valuable natural resources, including drainage and recharge areas, natural areas, etc.*
 - a. Waiver 1: The granting of this waiver will have not any detrimental effect on natural resources or natural areas.**
 - b. Waiver 2: The granting of this waiver will have not any detrimental effect on natural resources or natural areas.**
 - c. Waiver 3: The granting of this waiver will have not any detrimental effect on natural resources or natural areas.**
 - d. Waiver 4: The granting of this waiver will have not any detrimental effect on natural resources or natural areas.**
- 4. *The request demonstrates public benefits to be derived, including but not limited to such benefits as dedication of rights-of-way, extensions of pedestrian linkages outside of the project boundaries, preservation of open areas and use of desirable architectural, building, and site design techniques.*
 - a. Waiver 1: Not applicable to this waiver request**
 - b. Waiver 2: Not applicable to this waiver request**
 - c. Waiver 3: Not applicable to this waiver request**
 - d. Waiver 4: Not applicable to this waiver request**
- 5. *The request provides sufficient screening and buffering to screen adjacent uses from adverse impacts caused by the granting of a waiver.*
 - a. Waiver 1: Not applicable to this waiver request**
 - b. Waiver 2: Not applicable to this waiver request**
 - c. Waiver 3: Not applicable to this waiver request**
 - d. Waiver 4: Not applicable to this waiver request**
- 6. *Economic issues may not be used to justify waivers.*
 - a. Waiver 1: There are no economic issues being used to justify this waiver.**
 - b. Waiver 2: There are no economic issues being used to justify this waiver.**

- c. **Waiver 3: There are no economic issues being used to justify this waiver.**
 - d. **Waiver 4: There are no economic issues being used to justify this waiver.**
- 7. *The request is compatible with existing and potential land uses adjacent to the development site.*
 - a. **Waiver 1: Not applicable to this waiver request**
 - b. **Waiver 2: Not applicable to this waiver request**
 - c. **Waiver 3: Not applicable to this waiver request**
 - d. **Waiver 4: Not applicable to this waiver request**
- 8. *Waiver requests from minimum common amenity area requirements shall further demonstrate that adequate recreation area is available in the immediate vicinity of the proposed development.*
 - a. **Waiver 1: Not applicable to this waiver request**
 - b. **Waiver 2: Not applicable to this waiver request**
 - c. **Waiver 3: Not applicable to this waiver request**
 - d. **Waiver 4: Not applicable to this waiver request**
- 9. *Waiver requests from maximum height limitations shall further demonstrate that the additional height will not adversely impact adjacent properties and appropriate setbacks are provided as building height increases.*
 - a. **Waiver 1: Not applicable to this waiver request**
 - b. **Waiver 2: Not applicable to this waiver request**
 - c. **Waiver 3: Not applicable to this waiver request**
 - d. **Waiver 4: Not applicable to this waiver request**

Parking:

Required Parking:

Multi Family Dwellings – 2.5 Spaces per Unit @ 10 units = 25 Spaces + 25% of the total required parking = 7
Total: 32 spaces

Parking Provided: 33 Spaces

On behalf of Park Lane Condominiums LLC and Cory S. Cross we respectfully request your approval of these applications for a Major Site Plan approval.

3922 PARK LANE

PROJECT COMPATIBILITY WITH THE NEIGHBORHOOD

The proposed project is compatible with the neighborhood in use, massing, and buffering.

Multi-family uses are adjacent to the site on the west and east. A two story townhouse development is to the southwest.

The building is physically designed as townhouses, rather than as an apartment block, to attract families. Each unit has three bedrooms, a single car garage, and a backyard with a patio. The building height is stepped back on both the west and east sides. It is further staggered in plan to produce a façade with multiple faces. Variations in wall texture and roof heights further break up the mass of the building.

The site is well buffered with abundant landscaping and a six foot high solid vinyl fence on the west, south, and east sides. Additional trees have been added on the east side of the building to provide screening for the properties to the east.



SITE DATA

CURRENT ZONING: RM
PROPOSED ZONING: RM
CURRENT F.U.: HIGH DENSITY RESIDENTIAL

SITE AREA: GROSS - 35,040 SF (0.804 ACRES) NET - 34,485 SF (0.7916 ACRES)

PARCEL CONTROL NUMBER: 70-434-118-000-7190

PRIMARY USE: MULTI-FAMILY RESIDENTIAL
NUMBER OF UNITS: 10

BUILDING FOOTPRINT	7,238 SF
DUMPSTER PAD	230 SF
PATIOS	600 SF
AC PADIS	90 SF
TOTAL	8,158 SF

PARKING, DRIVEWAY, & CURBS
SIDEWALK
UNIT WALKWAYS & DRIVEWAYS
TOTAL PERVIOUS PAVING

	11,366 SF
	899 SF
	730 SF
	12,995 SF

IMPERVIOUS PAVING
TOTAL IMPERVIOUS AREA


	12,995 X 75% = 9,747 SF
	8,158 + 9,747 = 17,905 SF (51.92%)

AREAS	REQUIRED	PROPOSED
OPEN SPACE	35% - 12,196 SF	45.38% - 15,651 SF
MAX. IMPERVIOUS/SEMI-IMPERVIOUS	55% - 18,966 SF	51.92% - 17,905 SF
MAX. LOT COVERAGE	40% - 13,793 SF	20.99% - 7,238 SF
MIN. COMMON AMENITY	20% - 2,439 SF	20.08% - 2,449 SF



SETBACKS	REQUIRED	PROPOSED
NORTH	25'	25'-1"
SOUTH	25'	65'-7"
WEST	20'	58'-1"
EAST	20'	20'-1"

MAXIMUM BUILDING HEIGHT: MAX. ALLOWED = 35'-0"
PROPOSED = 35'-2 3/4" 3 STORIES
8 STORIES

MAXIMUM LOT COVERAGE MAX. ALLOWED = 40%
PROVIDED = 20.99%

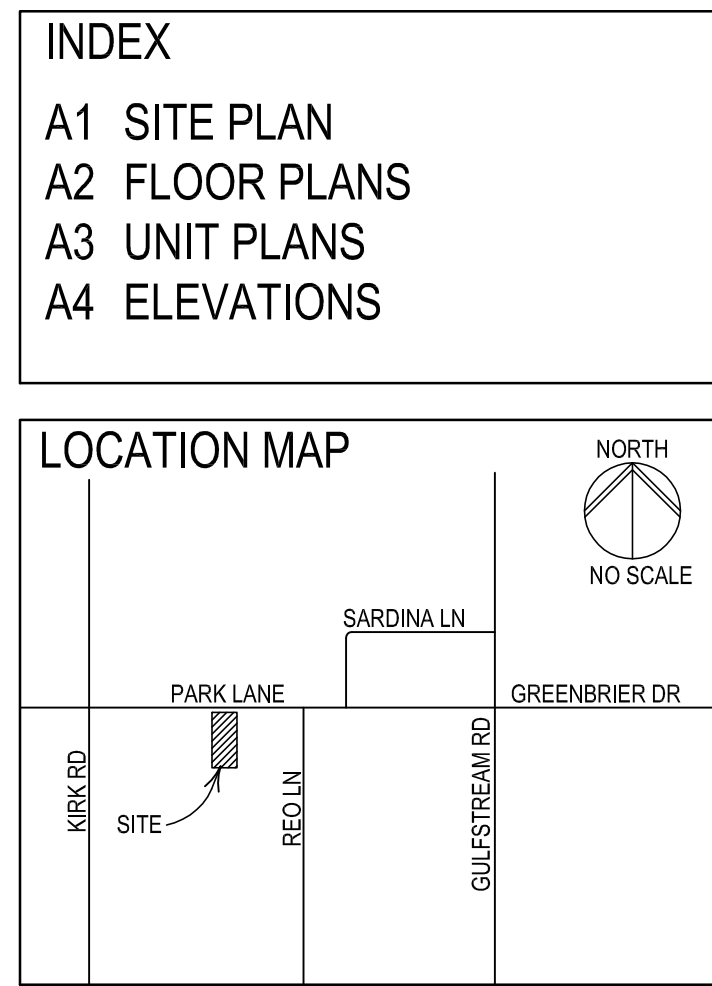

PROPOSED TOWNHOUSES
3922 PARK LANE
PALM SPRINGS, FL 33406

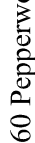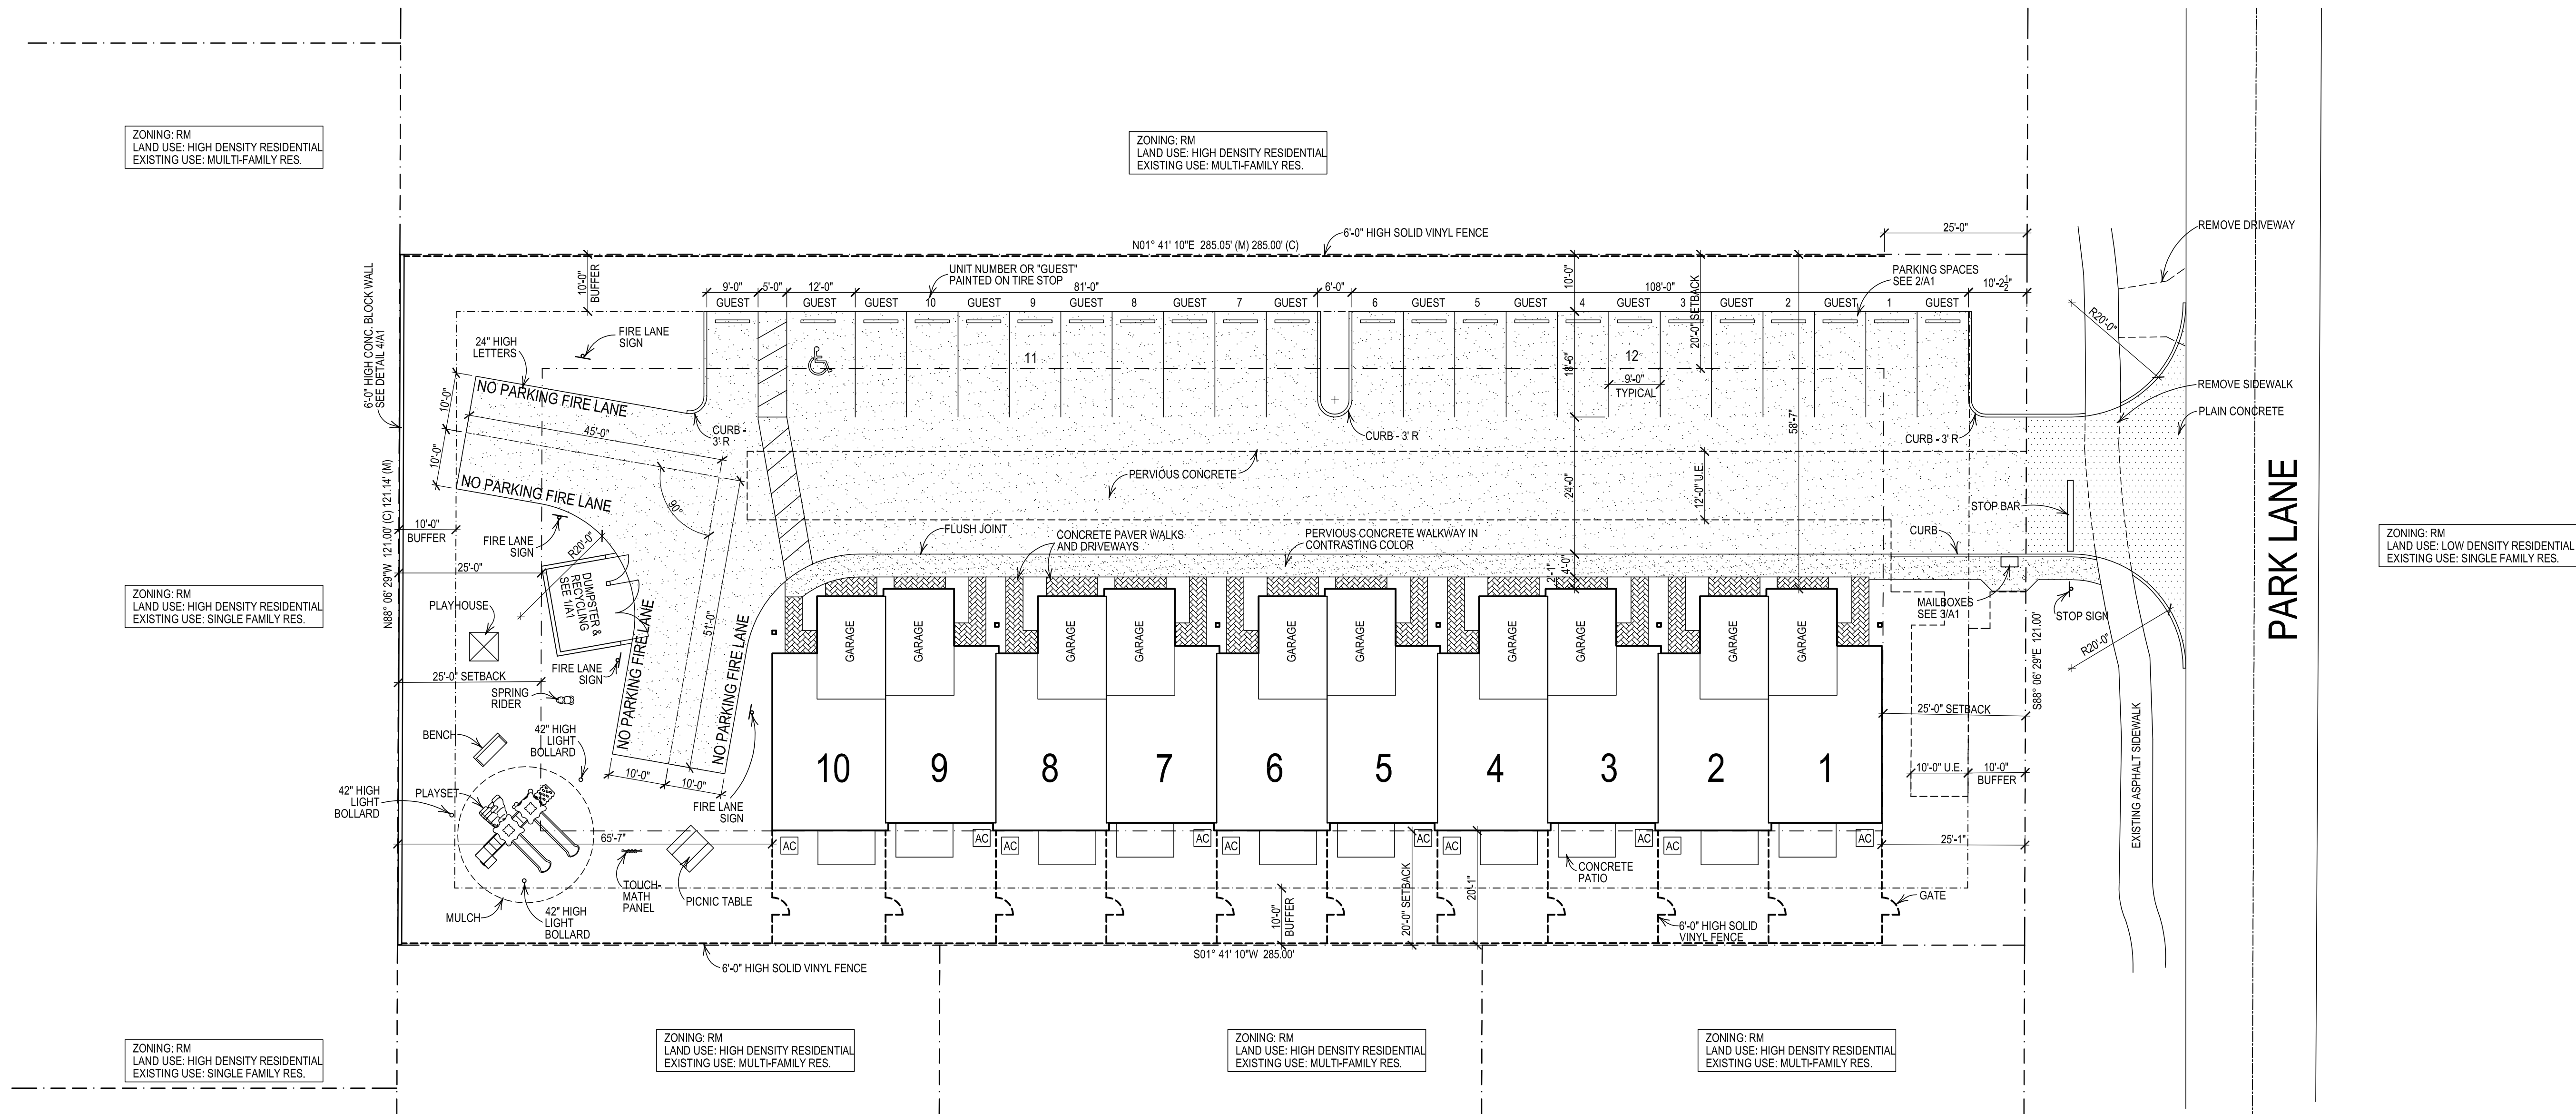

CORY S. CROSS
ARCHITECT

AR 11264
2560 Pepperwood Circle S., North Palm Beach, FL 33410
561-281-0960

AR 11264
2560 Pepperwood Circle S., North Palm Beach, FL 33410
561-281-0960

AR 11264
Circle S., North F
561-281-0960

2560 Pepperwood Cir

REVISIONS

DRAWN CC
CHECKED CSC
DATED 3/19/20
PROJECT 19004
SHEET

A1

CORY S CROSS

COPYRIGHT 2019, CORY S. CROSS, ARCHITECT
THE CONTENT OF THESE DRAWINGS IS OWNED BY THE ARCHITECT AND
SHALL NOT BE USED WITHOUT THE WRITTEN PERMISSION OF THE ARCHITECT
EXCEPT FOR THE CONSTRUCTION OF THIS PARTICULAR PROJECT.

PROPOSED PLANT LIST

Trees and Palms

Key	Qty.	Common Name	Botanical Name	Specifications
AM	2	CHRISTMAS PALM, DOUBLES	Veitchia merrillii	12' OA. ht., 6' GW MIN.; unscarred trunks
AM1	5	CHRISTMAS PALM, SINGLE	Veitchia merrillii	12' OA. ht., 6' GW MIN.; unscarred trunks
* BS	7	GUMBO LIMBO TREE	Bursera simaruba	12'OA. ht., x 6'sprd., 5' clear trunk; 2" cal min.
* CI	3	BEAUTY LEAF TREE	Calophyllum inophyllum	12'O.A. ht., x 5' sprd., 5' clear trunk; 2" cal. min.
HV	6	SPINDLE PALM	Hyophorbe verschaffeltii	12' OA. ht., 6' GW min.; unscarred trunks
LI	16	WHITE CREPE MYRTLE	Lagerstroemia 'natchez'	6-8' O.A. ht., x 5' sprd., 3' clear trunk
* IC	7	DAHOON HOLLY	Ilex cassine	12'O.A. ht., x 5' sprd., 5' clear trunk
* MG	5	MAGNOLIA	Magnolia grandiflora	12'OA. ht., x 6'sprd., 5' clear trunk; 2" cal min.
PE	10	SOLITAIRE PALM	Ptychosterna elegans	15' o.a. ht., 8'-10' c.t., for foundation planting beds
* RE	2	ROYAL PALM	Royestonia elata	18' OA. ht., 8' GW min.; unscarred trunks; full head
* SP	35	SABAL PALM	Sabal palmetto	Smooth trunk; vary Hts., 14-18' o.a.
* TR	6	THRINAX PALM	Thrinax radiata	12' O.A. ht., 5-6' GW; place as shown

Shrubs and Groundcover

* HAM	126	FIRE BUSH	Hameila patens	24"ht. x 24" sprd., full 3 gal., 24" o.c.
* CHR	22	COCO PLUM	Chrysobalanus icaco	30"ht. x 18" sprd., full 3 gal., 24" o.c.
* CLU	371	CLUSIA	Clusia rosea	30"ht. x 24" sprd., full 3 gal., 30" o.c.
* CLU1	112	DWARF CLUSIA	Clusia guttifera 'nana'	15"ht. x 18" sprd., full 3 gal., 18" o.c.
* JAT	92	JATROPHA	Jatropha integerrima	18"ht. x 18" sprd., full 3 gal., 18 to 24" o.c.
* MUH	25	MUHLY GRASS	Muhlenbergia capillaris	24"ht. x 30" sprd., full 3 gal., 30" o.c.
GIF	60	GREEN MOUND FICUS	Ficus microcarpa	15"ht. x 18" sprd., full 3 gal., 18 to 24" o.c.
FLA	125	VARIEGATED FLAX LILY	Dianella tasmanica 'variegata'	18"ht. x 18" sprd., full 3 gal., 18 to 24" o.c.
JUN	100	SHORE JUNIPER	Juniperus conferta	15"ht. x 18" sprd., full 3 gal., 18 to 24" o.c.
LIR	35	GIANT LIRIOPE	Liriope muscari 'evergreen giant'	15"ht. x 15" sprd., full 3 gal., 18 to 24" o.c.
PHO	2	ROBELLINI PALM, TRIPLE	Phoenix robellini palm, triple	15"ht. x 15" sprd., full 3 gal., 18 to 24" o.c.
TRA	6	JASMINE VINE	Trachelospermum jasminoides	3 gal., vine on column; 5' ht., x1'sprd.OPTIONAL
* ZAM	6	CARDBOARD PALM	Zamia furfuracea	24"ht. x 30" sprd., full 3 gal., 48" o.c.
ANN		VARIETY & SPACING TBD	Pentas, bromeliads	4" pots for pentas; 1 gal., for bromeliads. OPTIONAL AT ENTRY IN PLACE OF JUNIPER

* NATIVE SPECIES

REQUIRED PLANTING:

1 TREE PER @ 2500 S.F. OF VEHICLE USE AREA
RAISED CURB ON ALL ISLANDS; MINIMUM TREE ISLAND 5' WIDTH

12,339 S.F. OF vua

REQUIRED TREES
5 TREES

PROVIDED TREES
4 TREES

BUFFER REQUIREMENTS:

CATEGORY 2 / MULTI-FAMILY BUFFER:
BUFFER HEDGE 3' IN HEIGHT AT TIME OF PLANTING
WIDTH OF BUFFER: 10'
TREES 20' O.C.

LOCATION:

SOUTH BUFFER /121' @20' O.C.
EAST BUFFER / 285' @ 20' O.C.
WEST BUFFER/285' @20'O.C.

REQUIRED TREES
6 TREES
14 TREES
14 TREES

PROVIDED TREES

5 TREES; 5 PALMS
14 TREES; 12 PALMS
9 TREES; 13 PALMS

ROW BUFFER REQUIREMENTS:

WIDTH OF BUFFER: 15'
BUFFER HEDGE 3' IN HEIGHT AT TIME OF PLANTING
TREES 20' O.C.
MEANDERING SHRUBS / TWO LEVELS

LOCATION:

NORTH BUFFER /121' @20' O.C.

REQUIRED TREES
6 TREES

PROVIDED TREES

5 TREES; 7 PALMS

FOUNDATION PLANTING:

25% OF BUILDING FACADE SHALL BE PLANTED

166 L.F. IS 25% OF BUILDING FRONT TO BE PLANTED
NORTH AND SOUTH FACADES ARE 60 L.F.
TOTAL NUMBER OF TREES /PALMS ALONG FACADE

2 TREES ; 26 PALMS



50% OF ALL TREES SHALL BE NATIVE / 75% OF TREES IN PARKING
AREA SHALL BE SHADE TREES
SHRUBS MINIMUM 30" HT., 18" SPREAD AT TIME OF PLANTING

TOTALS

47 TREES

38 TREES; 66 PALMS

PLANT LEGEND

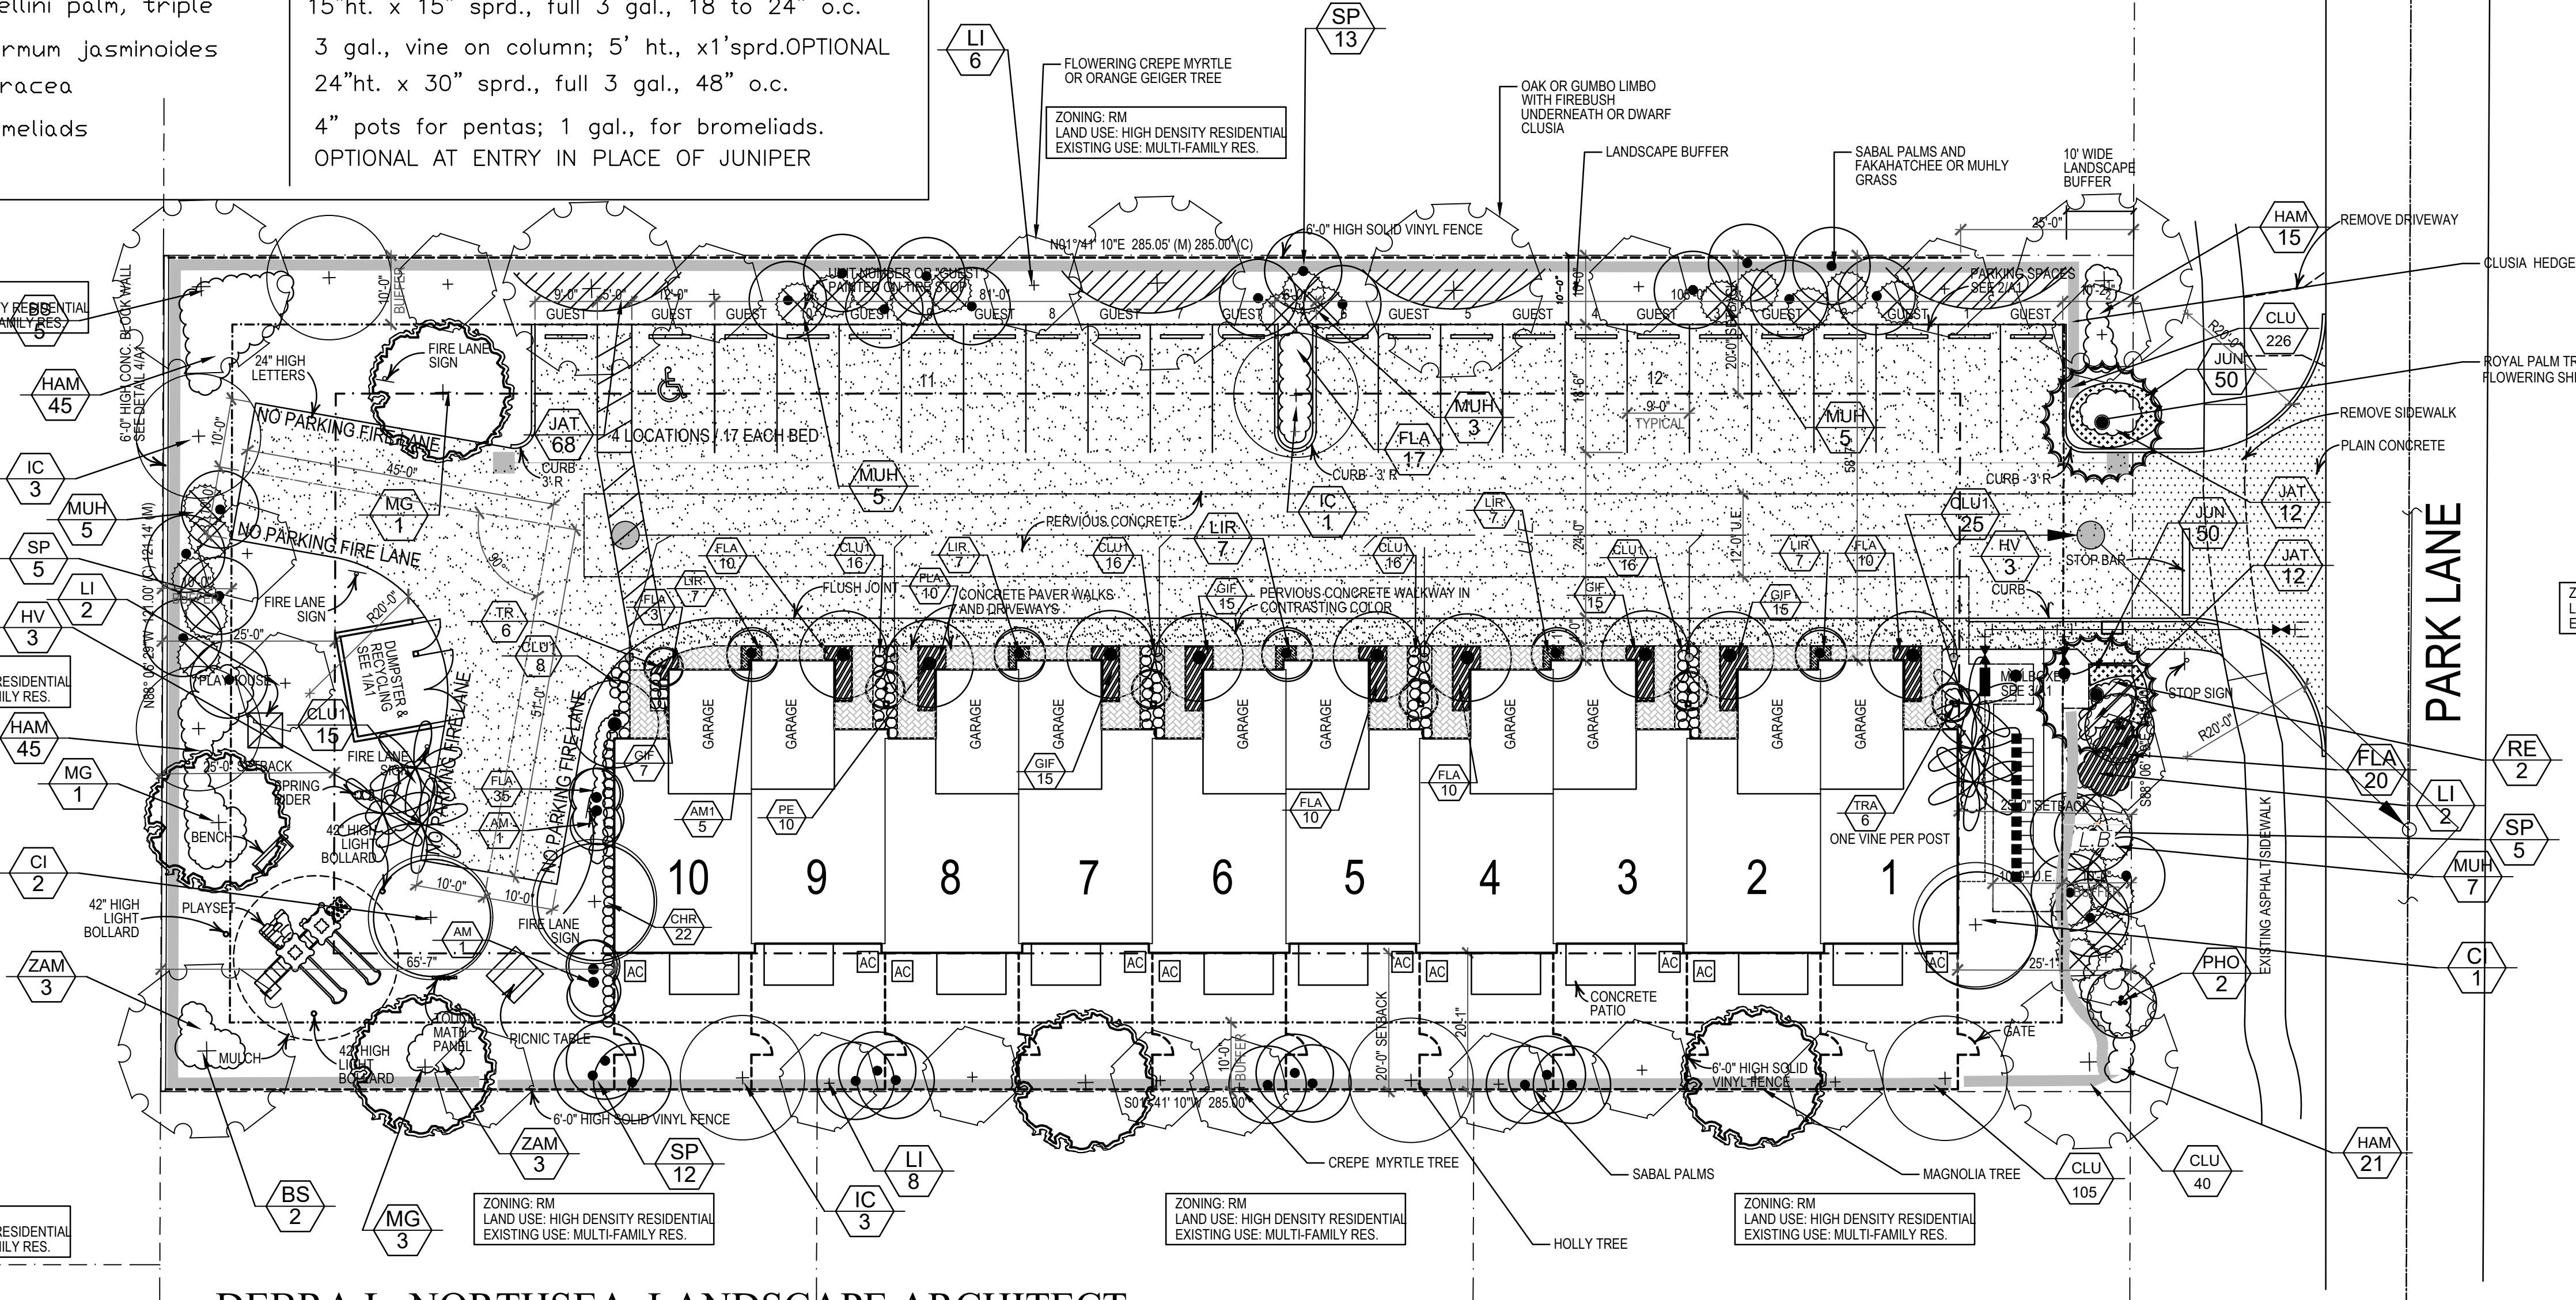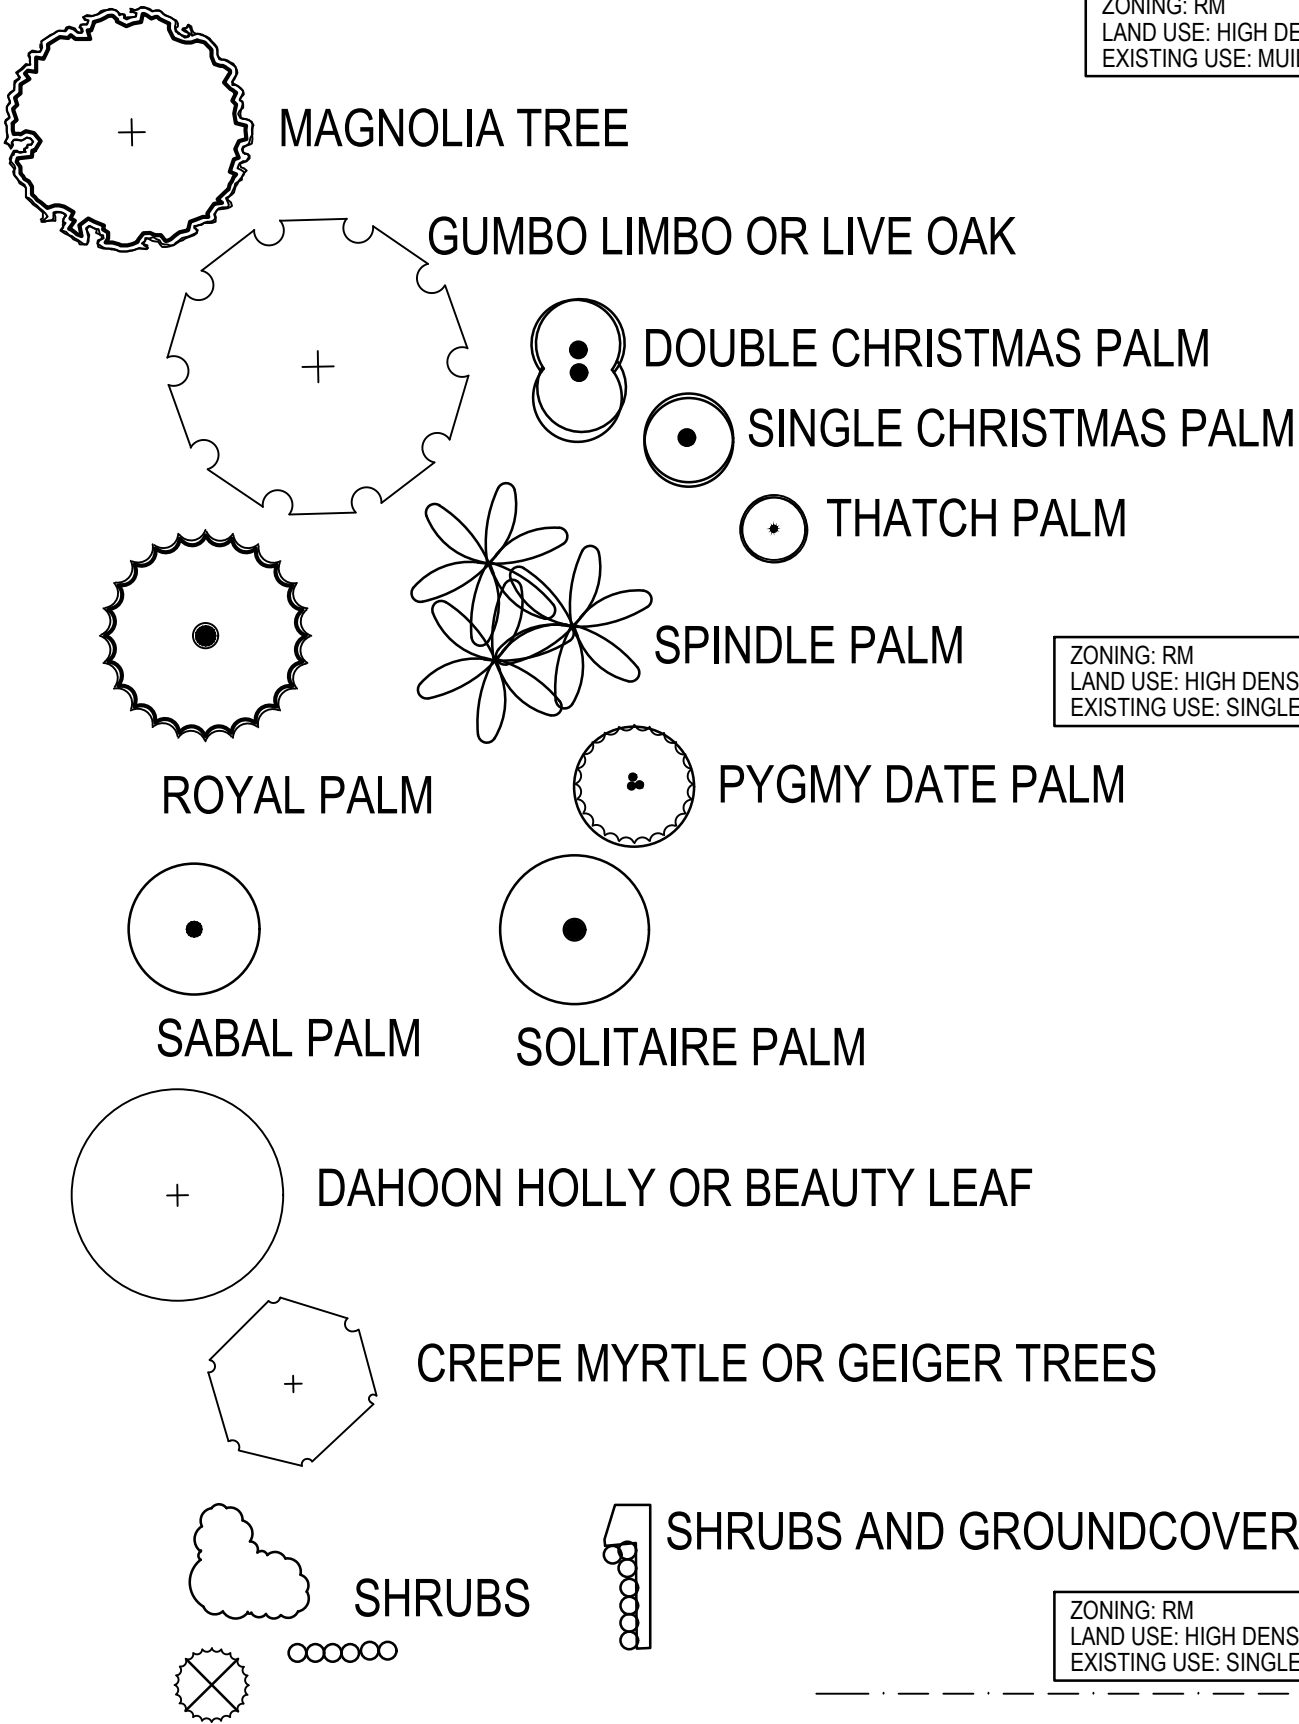

DEBRA L. NORTHSEA, LANDSCAPE ARCHITECT

6008 EAGLES NEST DRIVE, JUPITER FL 33458

PHONE: 561-758-6739

EMAIL: DLNLADESIGN@AOL.COM

FLA. REGISTRATION: #1521 / 03.17.20

NORTH



0 4 8 16 32

LANDSCAPE PLAN

SCALE 1/16" = 1'-0"

COPYRIGHT 2019 CORY S. CROSS, ARCHITECT
THE CONTENT OF THESE DRAWINGS IS OWNED BY THE ARCHITECT AND
SHALL NOT BE USED WITHOUT THE WRITTEN PERMISSION OF THE ARCHITECT
EXCEPT FOR THE CONSTRUCTION OF THIS PARTICULAR PROJECT.

TO THE BEST OF MY KNOWLEDGE
THESE DRAWINGS COMPLY WITH
APPLICABLE BUILDING CODES

CORY S CROSS

PROPOSED TOWNHOUSES
3922 PARK LANE
PALM SPRINGS, FL 33406

CORY S. CROSS
ARCHITECT
AR 11264
2560 Pepperwood Circle S., North Palm Beach, FL 33410
561-281-0960

REVISIONS

DRAWN CC/DLN
CHECKED CSC/DLN
DATED 3/19/20
PROJECT 19004
SHEET

LA 1 of 2

1. SCOPE OF WORK

- A. The scope of work includes furnishing all plants, materials, equipment and labor necessary for planting plant materials indicated on the Drawings and/or in the Specifications.

2. QUALITY ASSURANCE

- A. Landscape contractor to be regularly engaged in the installation of living plant material. Labor crews shall be controlled and directed by a landscape foreman well versed in landscape installation, plant materials, reading blueprints and coordination between the job and nursery. The landscape contractor shall carry any necessary insurance and protect the Owner against all liabilities, claims or demands for injuries or damage to any person or property growing out of the performance of the work under this contract and all of his workers shall be covered by Workmen's Compensation Insurance.
- B. The landscape contractor and irrigation contractor must coordinate scheduling and layout prior to commencement of material installation. If necessary, the landscape contractor and irrigation contractor may agree to minor adjustment in sprinkler layout, head type or quantity, in response to specific plant needs. The Landscape Architect must be notified of any such changes.

3. MATERIALS

3.1 PLANT MATERIALS

- A. All plant materials shall be nursery grown unless otherwise noted. Abbreviations on plant list:
- C.W. clear wood
 - G. gallon
 - S.R. spread
 - C.T. clear trunk
 - O.A. overall height
 - O.C. on center
 - H.T. height
 - D. diameter
- B. Quality and Size: Plants shall have a habit of growth that is normal for the species and shall be healthy, vigorous and equal or exceed the measurements specified in the plant list, which are the minimum acceptable sizes. Plants shall be measured before pruning with branches in normal position. Any necessary pruning shall be done at the time of planting. Requirements for measurements, branching, grading, quality, baling and burlapping of plants in the plant list generally follow the code of standards currently recommended by the American Association of Nursery Stock. Plant materials shall be graded Florida No. 1 or better, as outlined under Grades & Standards for nursery plants, state Plant Board of Florida. Plants that meet the requirements specified, but do not have normal balance of height and spread typical for the respective plant, shall not be accepted. All plants shall be free of weeds or any other objectionable vegetation.
- C. Quantities: All quantities indicated on the plant list are intended as a guide for the bidders and does not relieve the bidder of his responsibility to do a comprehensive plant take off. Shall a discrepancy occur between the bidder's take off and the plant list quantity, the Landscape Architect is to be notified for clarification prior to the submission of bid.
- D. Substitution: Plant substitution requests by the contractor will be considered by the Landscape Architect only upon submission of proof that any plant is not obtainable in the type and size specified. The Landscape Architect shall determine the nearest equivalent replacement in an obtainable size and variety. The unit price of the substitute item shall not exceed the bid item replaced, without approval of the Owner.

3.2 COMMERCIAL FERTILIZER

- A. Commercial fertilizer shall be an organic 13-3-13 LESCO fertilizer containing nitrogen phosphoric acid and potash available plant food by weight. Nitrogen shall not be less than 50% from organic source. Inorganic chemical nitrogen shall not be derived from the sodium form of nitrate. Fertilizers shall be delivered to the site unopened in original containers, each bearing the manufacturer's guaranteed analysis. Any fertilizer that becomes caked or otherwise damaged shall not be acceptable.
- B. Planting tablets shall be tightly compressed, long lasting, slow release fertilizer tablets weighing 21 grams, with a potential acidity of not more than 5% by weight and having an analysis of 20:10:5.

3.3 PEAT

- A. Peat shall be horticultural peat composed of not less than 60% decomposed organic matter by weight, dry, oven dried basis. Peat shall be delivered to the site in a workable condition free from lumps.

3.4 PLANTING SOIL

- A. Planting soil shall be sandy loam and shall contain a 25% minimum amount of decomposed organic matter. Planting soil shall be free of clay, stones, plants, roots, and other foreign materials which might be a hindrance to planting operations or be detrimental to good plant growth. Soil shall be delivered in a loose friable condition and applied in accordance with the Planting Specifications.

3.5 MULCH

- A. Mulches shall not contain sticks larger than 1/4 inch in diameter, stones, or other foreign material that will prevent the eventual decay of the mulch necessary for its complete effectiveness.

3.6 WATER

- A. Water for planting will be available at the site and will be provided by the Owner. Landscape Contractor shall not assume that the irrigation system will be operational at the time of planting. It is the responsibility of the Landscape Contractor to provide all the required water necessary to maintain the plant material in a healthy growing condition. The watering may include deep watering of trees and the watering of shrub and ground cover areas. Any plant materials that die or that are not in a healthy growing condition due to lack of water shall be replaced at no additional cost to the Owner.

4. EXECUTION

4.1 PROTECTION OF PLANTS

- A. Root Protection:
1. Balled and Burlapped Plants: Plants designated B & B (balled and burlapped) shall be dug with firm natural balls of earth of sufficient diameter and depth to encompass the fibrous and feeding root systems necessary for full recovery of plant. Balls shall be firmly wrapped with burlap or similar materials and bound with twine, cord, or wire mesh. All collected plants shall be balled and burlapped.
 2. Container Grown Plants: Plants grown in containers will be accepted as B&B, providing that all other specified requirements are met. Container grown plants shall meet plant sizes as specified on the Plant List and on the Drawings, and shall not be governed by container sizes. Minimum root balls of container grown material shall be no more than 25% less proportionately in size than that stated in "Grades and Standards" for nursery plants. These plants shall have been grown in the container for a maximum of two years prior to installation and shall exhibit a fully developed root system when removed from the container.
- B. Protection During Transporting: All plant material shall be protected from possible bark injury or breakage of branches. All plants transported by open trucks shall be adequately covered to prevent windburn, drying or damage to plants.
- C. Protection After Delivery: Plants which cannot be planted immediately on delivery to the site shall be covered with moist soil, mulch, or other protection from the drying of wind and sun. All plants shall be watered as necessary until planted. Storage period shall not exceed forty-eight (48) hours.
- D. Protection of Palms (If Applicable): Only a minimum of fronds shall be removed from the crown of the palm trees to facilitate moving and handling.
- E. Clear trunk shall be as specified after the minimum of fronds have been removed. Cabbage Palms shall have a sufficient ball size for rapid growth and acclimation. Burn marks on trunks shall be removed. Cabbage Palm heads shall be tied with a burlap strip to be left in place until the tree is well established.
- F. Protection During Planting: Trees moved by winch or crane shall be thoroughly protected from chain marks, grinding or bark stripping by means of burlap, wood battens or other approved methods.

4.2 PLANTING OPERATIONS

- A. Layout: Location for plants and outline of areas to be planted are indicated on the Drawings. All plant locations shall be staked in the field by the Contractor, to the satisfaction of the Landscape Architect. Where construction or utilities below ground or overhead are encountered, or where changes have been made in the construction, necessary adjustments will be approved by the Landscape Architect.
- B. Soil Preparation: Apply pre-planting herbicide of Round-up or equal. Soil used shall be as herein before specified under "Planting Soil", thoroughly mixed with peat to produce 25% peat by volume. The soil should be in a relatively dry state and mixed thoroughly by hand or rotary mixer. All planting areas shall be treated with an approved pre-emergent according to the manufacturer's specifications. (Ronstar, Eptam, or equal).
- C. Excavation for Planting: Excavation of plant pits shall be circular in outline and shall blend with the required subgrades as specified hereunder. The minimum depth of plant pits specified below shall be measured from the finish grade. Mass Planting beds shall be stripped of all vegetation prior to planting. Use acceptable excess excavated topsoil to form watering berms (saucers) around plants; Use 20% of excavated material and mix with topsoil for backfill. Remove all excess material to dump site as directed by Owner.
- D. Balled and Burlapped Plants: After final setting, loosen burlap wrapping exposing the top of the rootball, leaving the ball unbroken. Remove excessive amounts of burlap to eliminate voids which may be caused upon decomposition.
- E. Container Grown Plants: Container grown plants shall, when delivered, have sufficient growth to hold their intact form removed from container and shall not be root bound. Plant pits for container materials shall be formed flat on the bottom to avoid air pockets at the bottom of root balls and containers shall be removed carefully to prevent damage to plant or root systems.
- F. Testing for Drainage: Test fill all tree pits with water before planting to assure proper drainage percolation is available. Pits which are found not to be adequately draining shall be excavated to a depth sufficient for drainage and backfilling with gravel or crushed rock. No allowances will be made for lost plants due to improper drainage.
- G. Pit sizes: Minimum diameter (width) and depth of planting pits for balled and burlapped, and container grown plants, shall be as follows:
1. Diameter - Trees: 18" greater than diameter of ball or spread of roots.
 2. Diameter - Shrubs: 6" greater than diameter of ball or spread of roots.
 3. Depth - Trees and Shrubs: 4" greater than depth of ball or roots to provide 4" of topsoil backfill under the rootball. (Large heavy trees and shrubs may sit directly on unexcavated pit bottom if it is determined that undue settlement may occur.)
- Vine Groundcovers: Pits shall conform to accepted nursery practice for the particular species and equal the plant pot depth plus one (1) inch.
4. Depth

4.2 PLANTING OPERATIONS (CONT.)

- H. Backfilling: When the plant pit has been excavated as specified previously and the plant has been set, the pit shall be backfilled with planting soil at the following rates:
- One-quarter cubic yard per tree
 - One cubic yard per 25 7gal (left)
 - One cubic yard 50 shrubs 3 gal.
 - One cubic yard per 100 1 gal. (ground cover)
- I. Setting Trees and Shrubs: Unless otherwise specified, all trees and shrubs shall be planted in pits, centered, and set on four inches (4") of compacted planting soil to such depths that the finished grade level of the plant after settlement shall be the same as that at which the plant was grown. They shall be planted upright and faced to give the best appearance or relationship to adjacent structures. No burlap shall be pulled out from under the balls. Platforms, wire and surplus binding from top and sides of the balls shall be removed. All broken or frosted roots shall be cut off cleanly. Soil shall be placed and compacted thoroughly, avoiding injury and shall be settled by watering. No filling around trunks will be permitted. After the ground settles, additional soil shall be filled in to the level of the finished grade allowing for two inches (2") of mulch. Form a shallow saucer around each plant by placing a ridge of soil along the edge of the plant pit. This ridge shall be one inch (1") high for each one inch (1") caliper of trunk to a maximum of four inches.
- J. Setting Palms: All palms shall be planted in sand, thoroughly washed in during planting operations and with a shallow saucer depression left at the soil line for future watering. Saucer areas shall be top dressed two inches (2") deep with topsoil raked and left in a neat, clear manner.
- K. Fertilizing: When setting trees, palms and shrubs place in each plant hole Planting Tablets, 20-10-5 formula, 21 gram, according to the following:
- 1 gallon can - 2 tablets
 - 2 - 3 gallon can - 4 tablets
 - B & B Shrubs and Trees - 1 tablet for every 20" around circumference of root ball above middle of ball.


Correct placement of Tablets: Position the plant in the hole and backfill no higher than halfway up the root ball. Place the recommended number of tablets evenly around the perimeter of, and immediately adjacent to, the root ball at a depth which is between the middle and the bottom of the rootball. Complete backfilling as described above under setting trees, palms and shrubs.

- L. Pruning: Remove dead and broken branches from all plant material. Prune to retain typical growth habit of individual species with as much height and spread as is practicable. Make all pruning cuts with a sharp instrument flush with trunk or adjacent branch, in such a manner as to ensure elimination of stubs. "Headback" cuts, right angle to line of growth, will not be permitted and trees will not be poled or topped. Plant all cuts 1/2" in diameter and larger with approved waterproof antiseptic free paint and remove trimmings from site.


- M. Guying and Staking: Guy all trees 1-1/2" in caliper and greater in three (3) directions with double strands of No. 12 galvanized wire attached to approved anchors driven below grade. When securing wires to trees, cover any wires which may come in contact with any part of tree with new rubber hose. Place guys not less than 1/3 of the height of tree above finished grade and above substantial limbs one inch (1") in diameter. All hoses shall be interlocked around tree trunk. Place anchors so that guys are equally spaced and at 45 degree angles to horizontal. Keep guys tight until project completion.

- N. In staking palms and broadleaf trees no nails or other fasteners will directly penetrate the trunk. Wood 2 x 4 battens 12 inches long, separated by a minimum of four (4) layers of burlap can be attached to the trunk of the trees with metal banding. Stakes can only be nailed to the wooden battens. Alternate methods of guying or staking may be employed with the approval of the Landscape Architect.

- O. Mulching: All trees and shrub beds shall be mulched immediately after planting, to a three inch (3") depth, with a mulch approved by the Landscape Architect. Prevent wind displacement of mulch by thoroughly wetting down. The soil embedded in the sod shall be good earth, free from stones and debris and all sod shall be as called for on the Landscape Drawings. Sod shall be of firm tough texture, having a compact growth of grass with good root development, and shall contain no Bermuda Grass, weeds or any other objectionable vegetation. The soil embedded in the sod shall be good earth, free from stones and debris and all sod shall be as called for on the Landscape Drawings. Sod shall be of firm tough

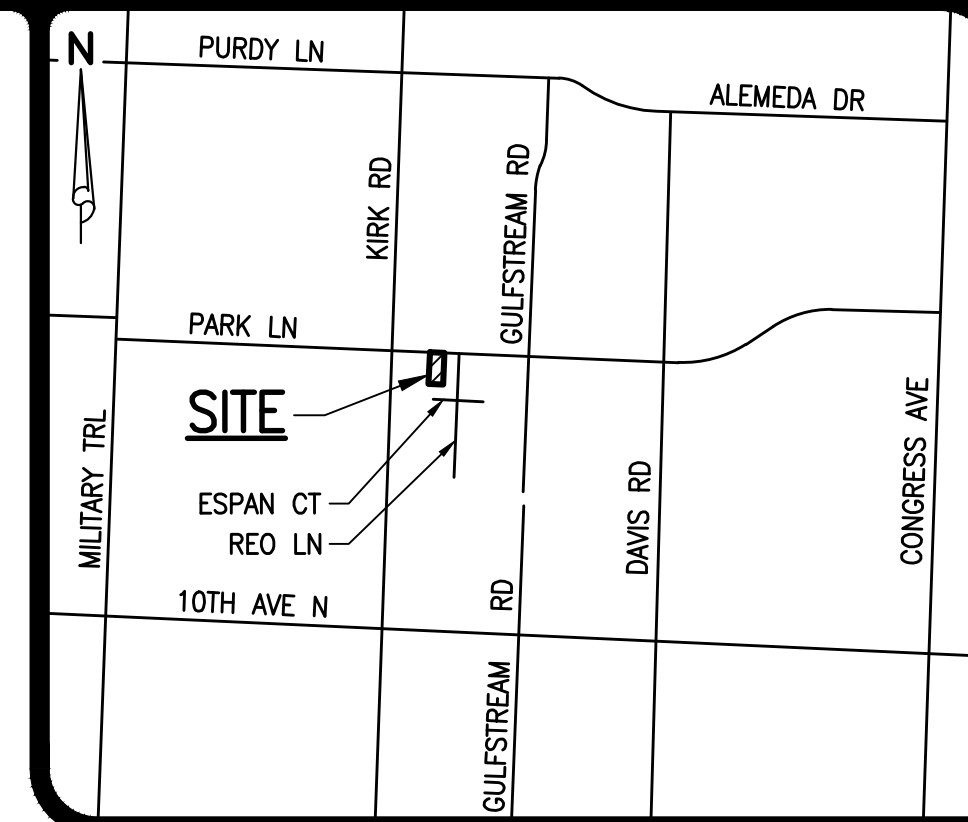


LOCATION MAP
NOT TO SCALE

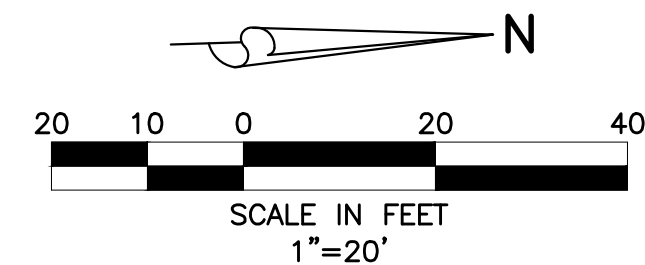

LEGEND

- PROPOSED STORM SEWER AND CATCH BASIN
- DIRECTION OF FLOW
- DIRECTION OF SWALE
- PROPOSED HIGH POINT
- EXISTING GRADE ELEVATION
- PROPOSED PERVIOUS PAVING
- PROPOSED CONCRETE
- PROPOSED PAVERS
- PROPOSED DETECTABLE WARNING SURFACE
- SAWCUT, REMOVE, & REPLACE EXISTING PAVEMENT, CONCRETE, CURB, ETC.
- PROPOSED EXFILTRATION TRENCH (ACTUAL LENGTH & SIZE TO BE DETERMINED DURING FINAL DESIGN)
- DOUBLE SEWER SERVICE W/ CLEAN-OUT
- FIRE HYDRANT W/ GATE VALVE
- PROPOSED SANITARY SEWER LINE, MANHOLE & FLOW DIRECTION
- WATER SERVICE & R.P.Z.
- PROPOSED 24" WHITE STOP BAR, "STOP" SIGN & 6" DOUBLE YELLOW STRIPE
- EXISTING POWER POLE
- EXISTING WATER MAIN
- EXISTING SEWER MAIN
- EXISTING FORCE MAIN

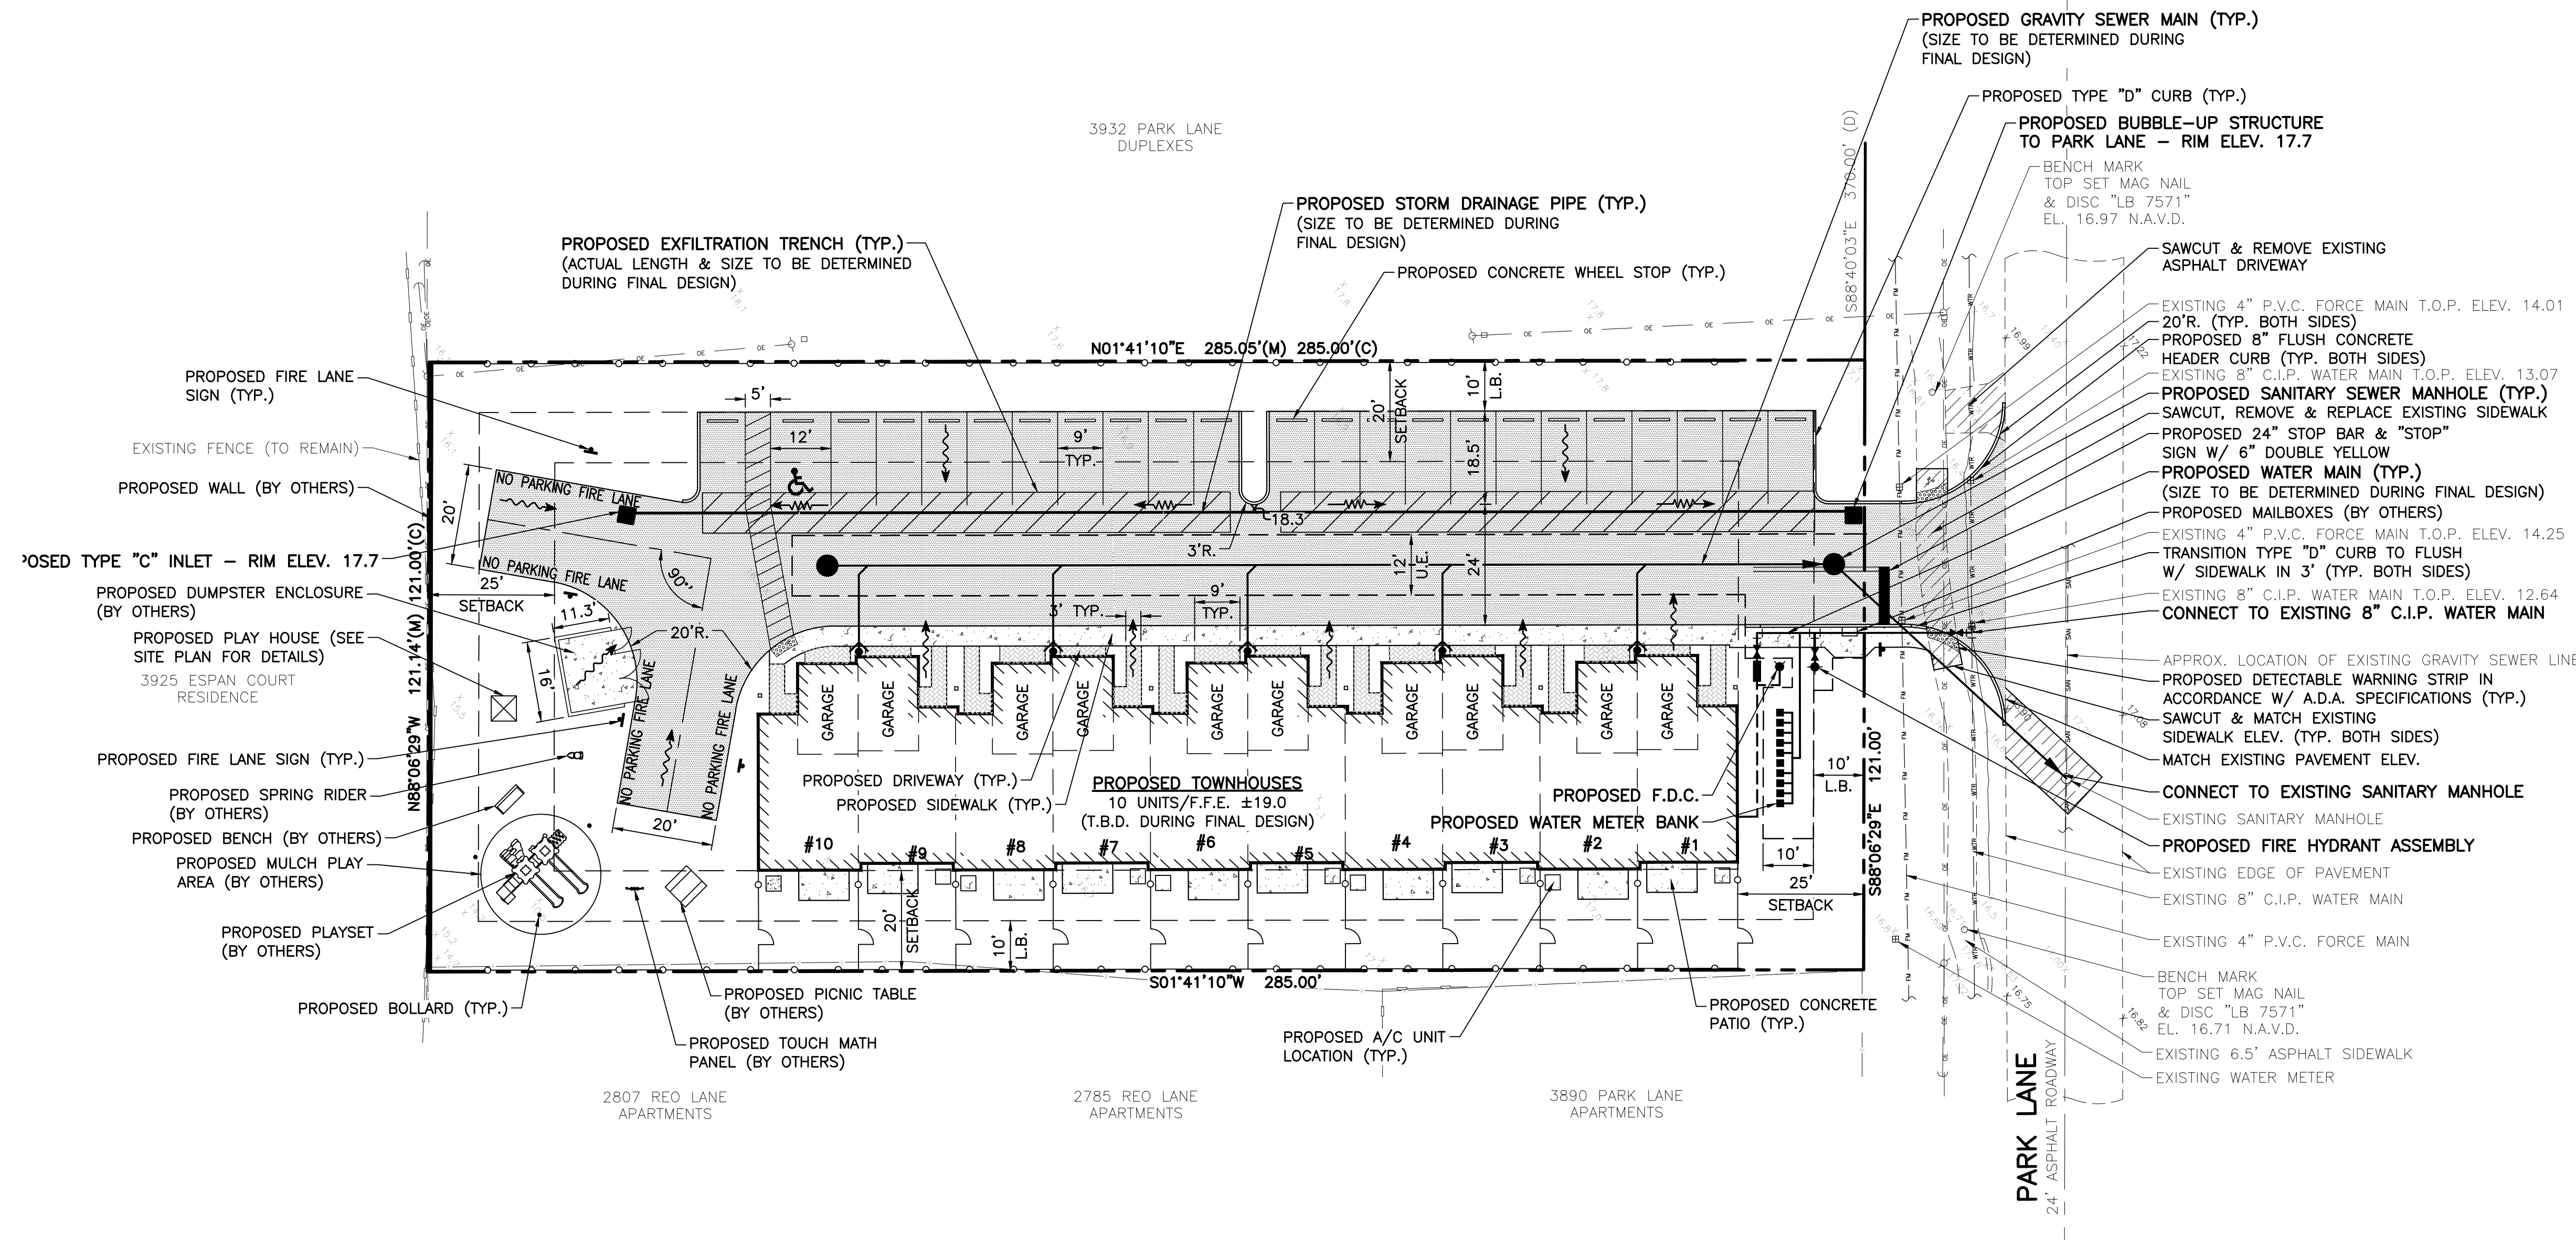


- NOTES:**
- THIS DESIGN IS CONCEPTUAL AND SUBJECT TO CHANGE BASED ON FINAL DESIGN.
 - ALL WATER AND WASTEWATER CONSTRUCTION SHALL BE IN ACCORDANCE WITH THE VILLAGE OF PALM SPRINGS AND THE PALM BEACH COUNTY HEALTH DEPARTMENT.
 - CONTRACTOR SHALL BE RESPONSIBLE FOR REMOVAL OF ALL DEMOLITION MATERIAL IN ACCORDANCE WITH ALL APPLICABLE GOVERNING AGENCY STANDARDS.
 - LOCATIONS OF WATER AND SANITARY SEWER SERVICES, DRAINAGE STRUCTURES AND PIPES AND OTHER STRUCTURES TO BE COORDINATED WITH LANDSCAPE DESIGN DURING PREPARATION OF FINAL CIVIL ENGINEERING PLANS.
 - CONSTRUCTION AND DEMOLITION TO COMPLY WITH N.F.P.A. 241.
 - FIRE DEPARTMENT LOCKING CAPS WILL BE REQUIRED ON THE FIRE DEPARTMENT CONNECTION.

- REVISED PER LATEST SITE PLAN, 03/18/20 B.L.
- REVISED PER LATEST SITE PLAN, 10/24/19.
- REVISED PER SURVEY, SITE PLAN & VILLAGE OF PALM SPRINGS COMMENTS, 09/06/19 R.W.
- REVISED PER SITE PLAN & VILLAGE OF PALM SPRINGS, 07/25/19 C.O.





3922 PARK LANE
SECTION 18, TOWNSHIP 44S., RANGE 43E.
VILLAGE OF PALM SPRINGS, FLORIDA
CONCEPTUAL PAVING, DRAINAGE,
WATER AND WASTEWATER PLAN

DESIGN	DRAWN	CHECKED	APPROVED	DATE	JOB NO.	DRAWING NO.	SHEET	OF
A.G.	D.B.				19-087	19087C01	1	1

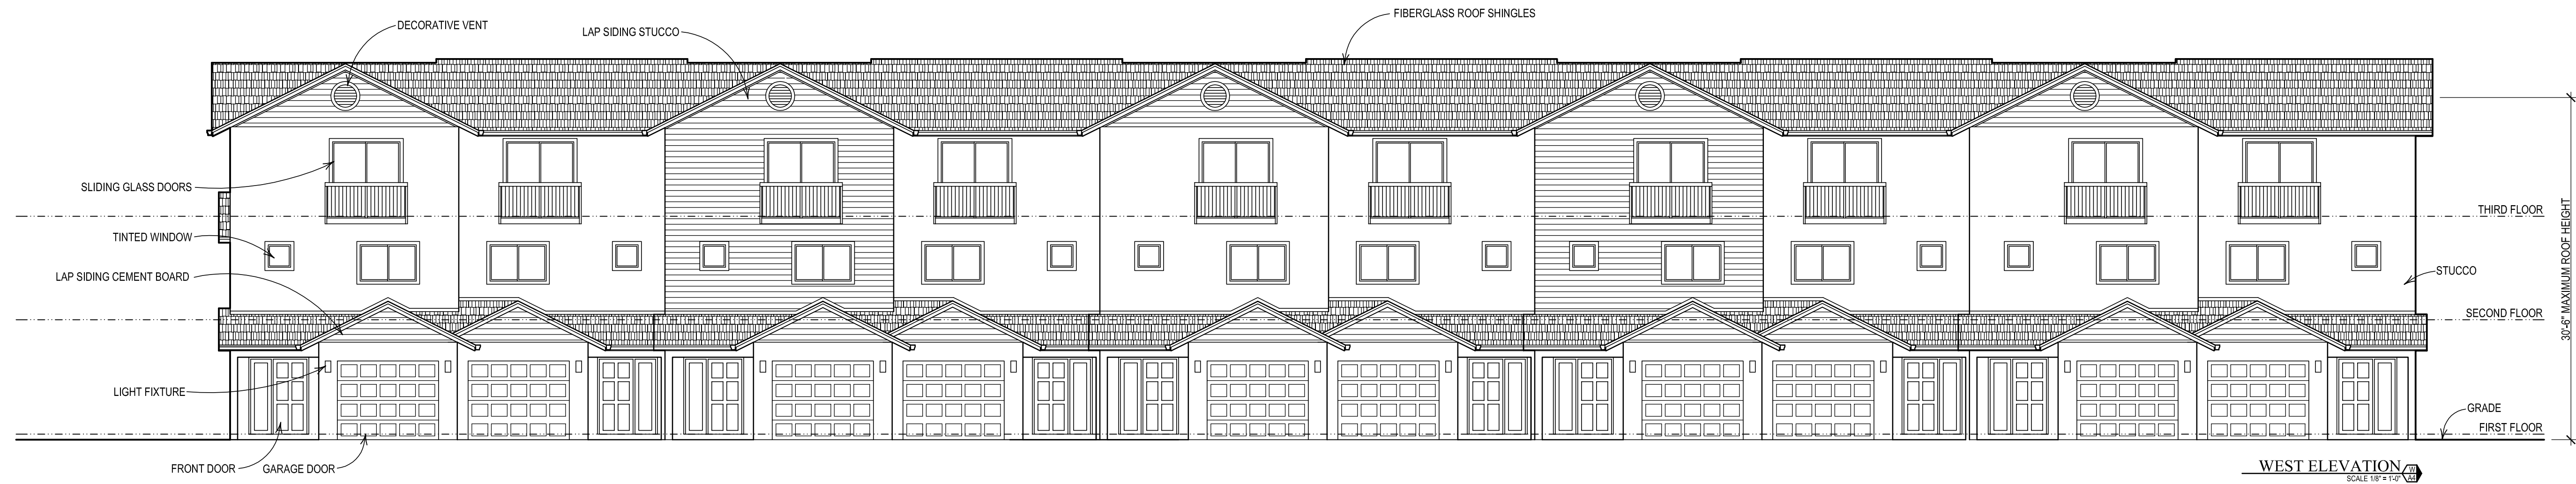

EXTERIOR COLORS		
LOCATION	COLOR	MANUFACTURER
STUCCO	2065-70 BASHFUL BLUE	BENJAMIN MOORE
LAP SIDING STUCCO	2065-60 CARIBBEAN COAST	BENJAMIN MOORE
LAP SIDING CEMENT BOARD	2065-60 CARIBBEAN COAST	BENJAMIN MOORE
WINDOW FRAMES & DOORS	WHITE	MFR. STANDARD COLOR
ALUMINUM RAILING	WHITE	MFR. STANDARD COLOR

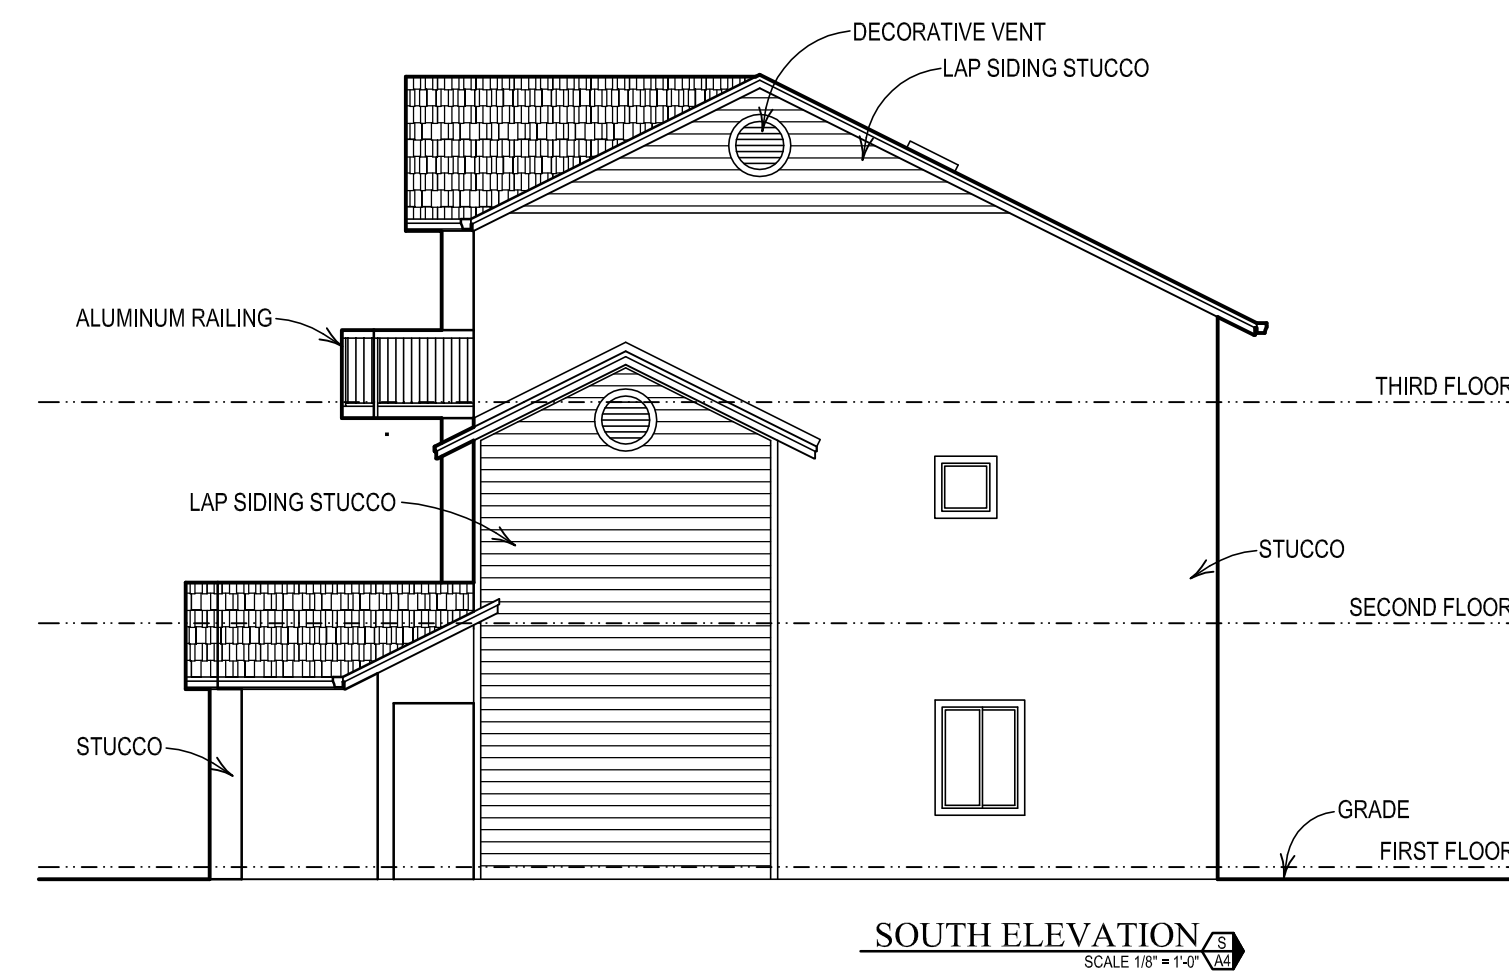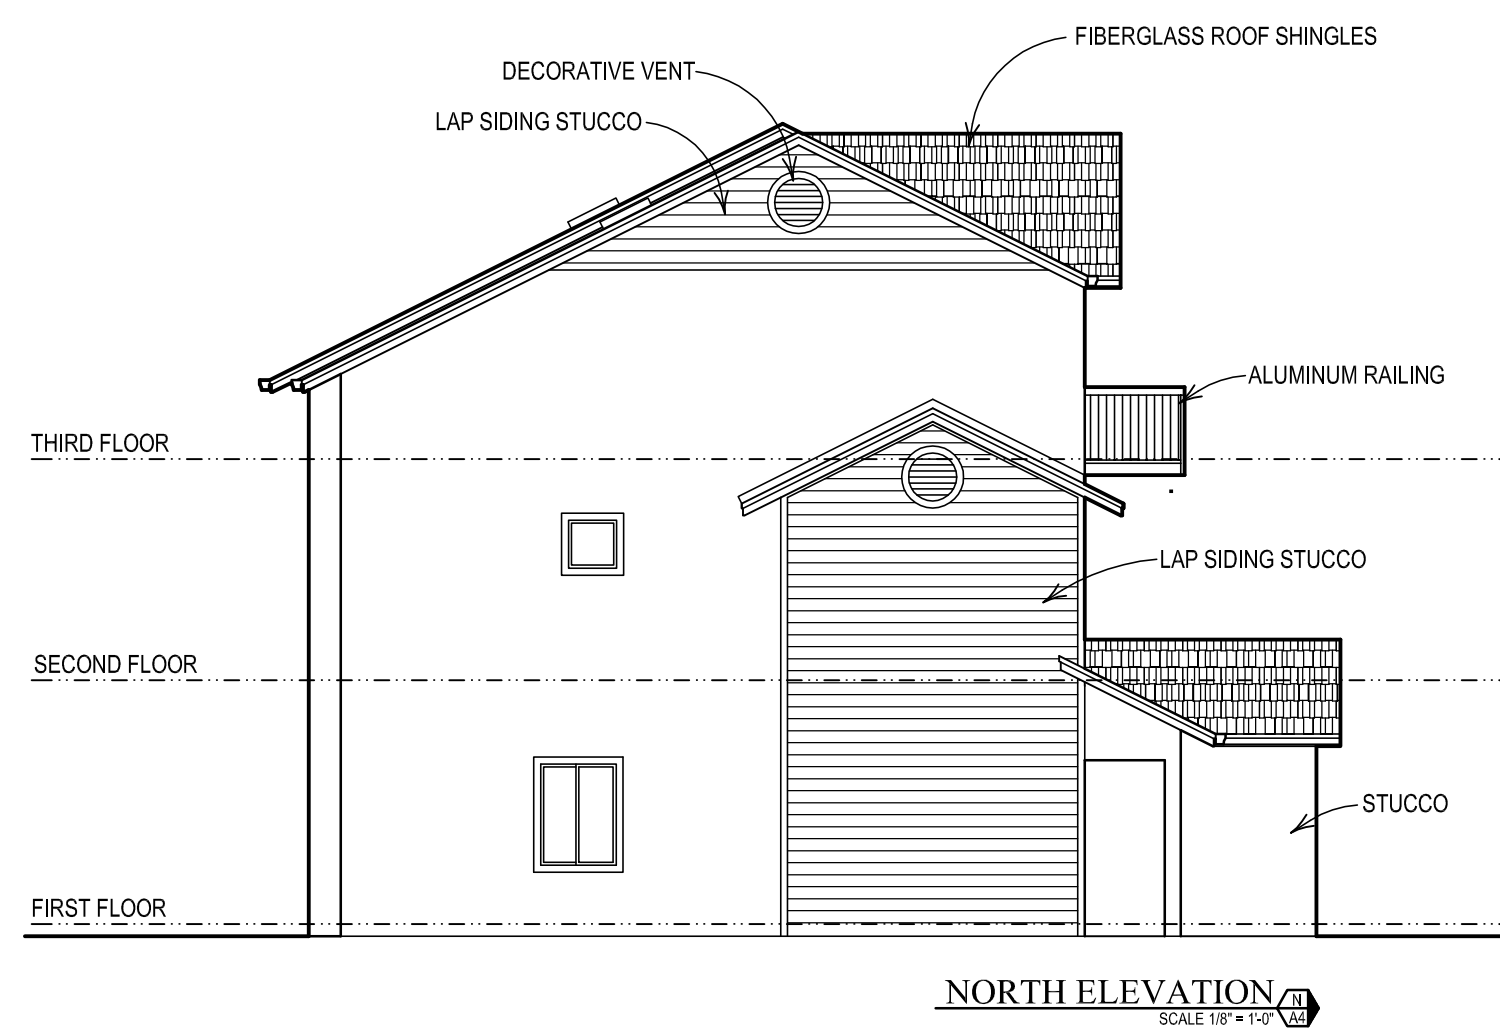

0 2 4 8 16

ELEVATIONS

SCALE 1/8" = 1'-0"

TO THE BEST OF MY KNOWLEDGE
THESE DRAWINGS COMPLY WITH
APPLICABLE BUILDING CODES

CORY S CROSS

PROPOSED TOWNHOUSES
3922 PARK LANE
PALM SPRINGS, FL 33406


CORY S. CROSS
ARCHITECT
AR 13264
2560 Pepperwood Circle North Palm Beach, FL 33410
561-281-0960

REVISIONS


DRAWN CC
CHECKED CSC
DATED 3/19/20
PROJECT 19004
SHEET

A4


COPYRIGHT 2019, CORY S. CROSS, ARCHITECT
THE CONTENT OF THESE DRAWINGS IS OWNED BY THE ARCHITECT AND
SHALL NOT BE USED WITHOUT THE WRITTEN PERMISSION OF THE ARCHITECT
EXCEPT FOR THE CONSTRUCTION OF THIS PARTICULAR PROJECT.

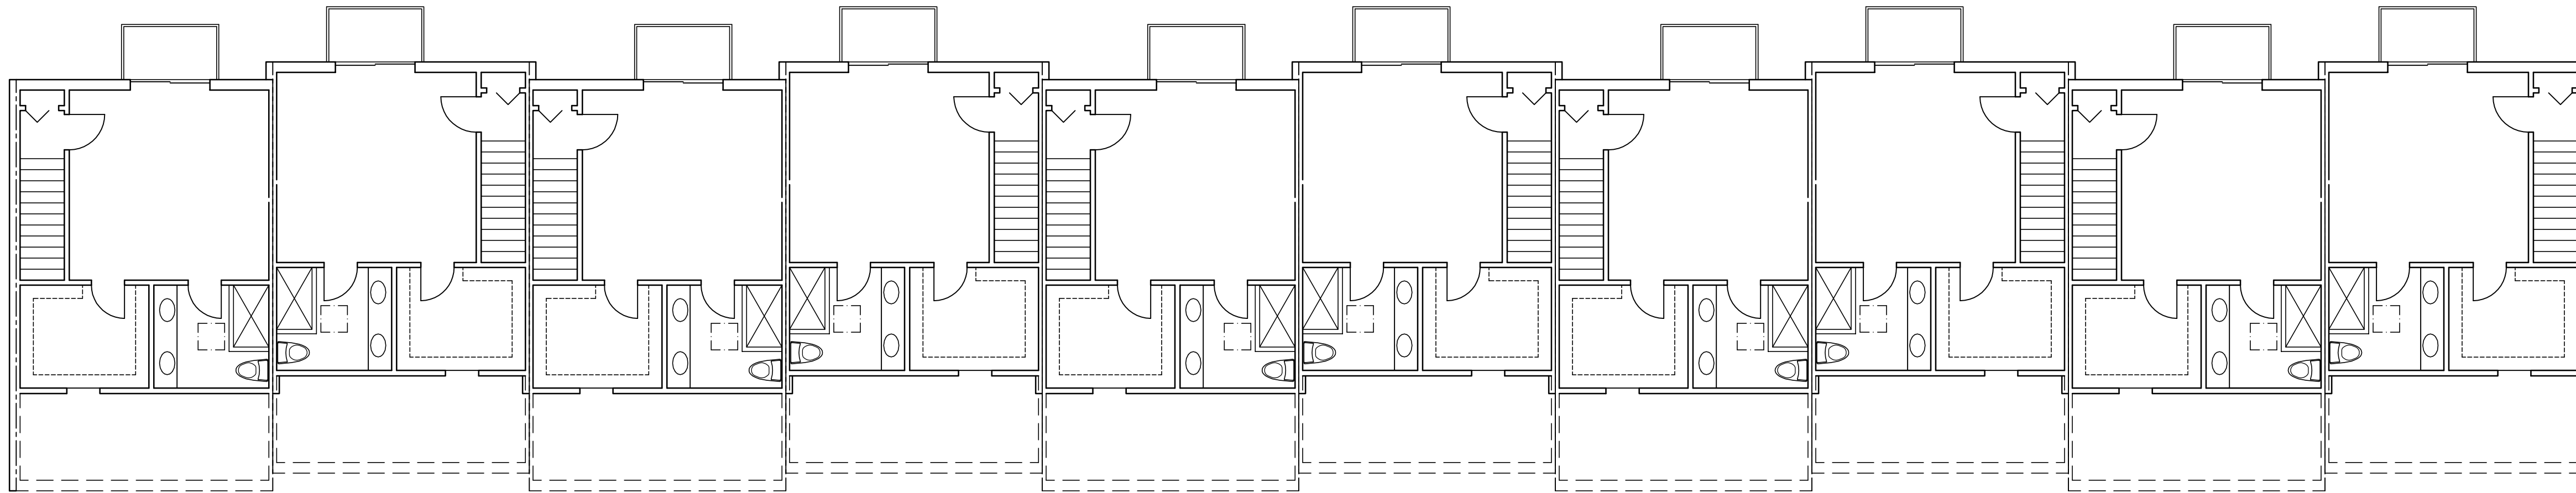

THIRD FLOOR
SCALE 1/8" = 1'-0"

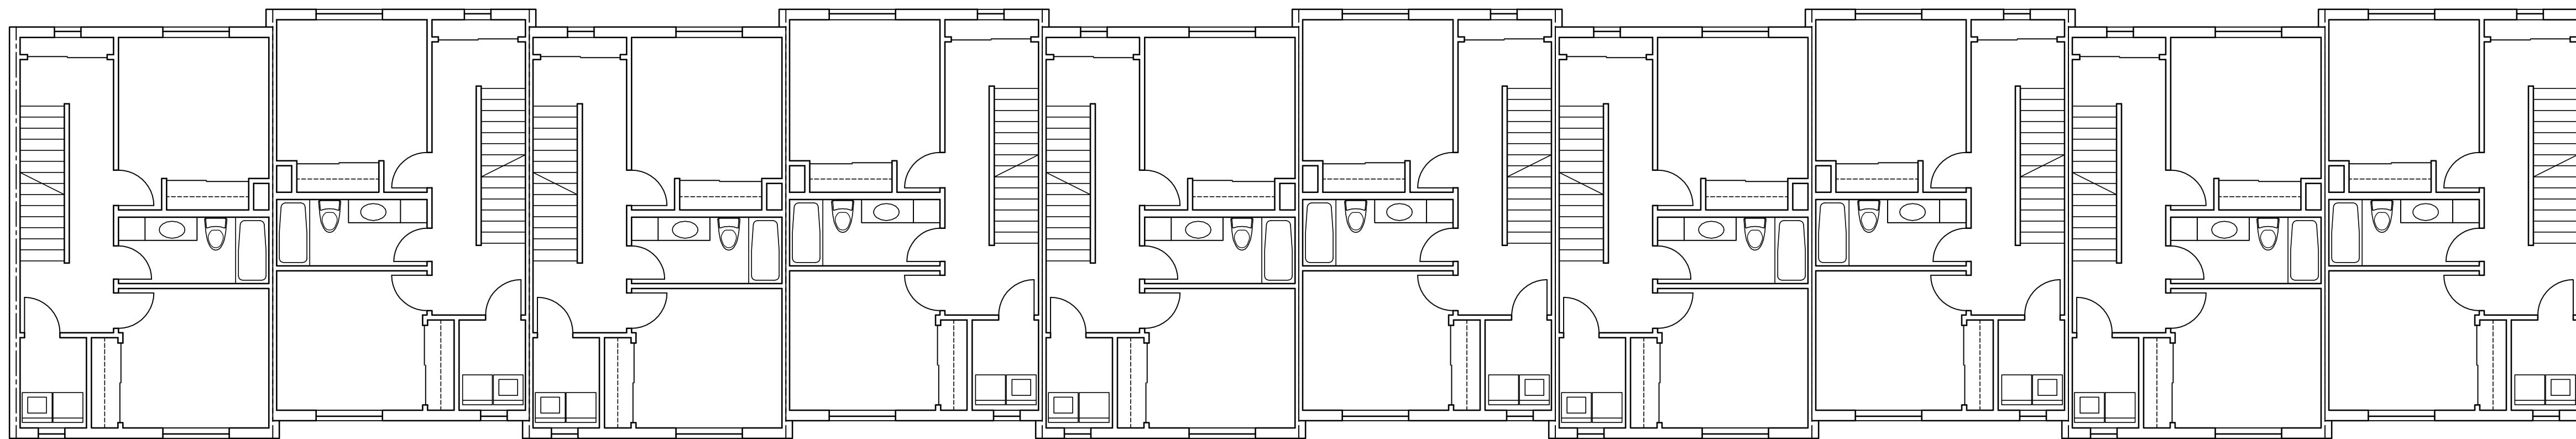


SECOND FLOOR
SCALE 1/8" = 1'-0"

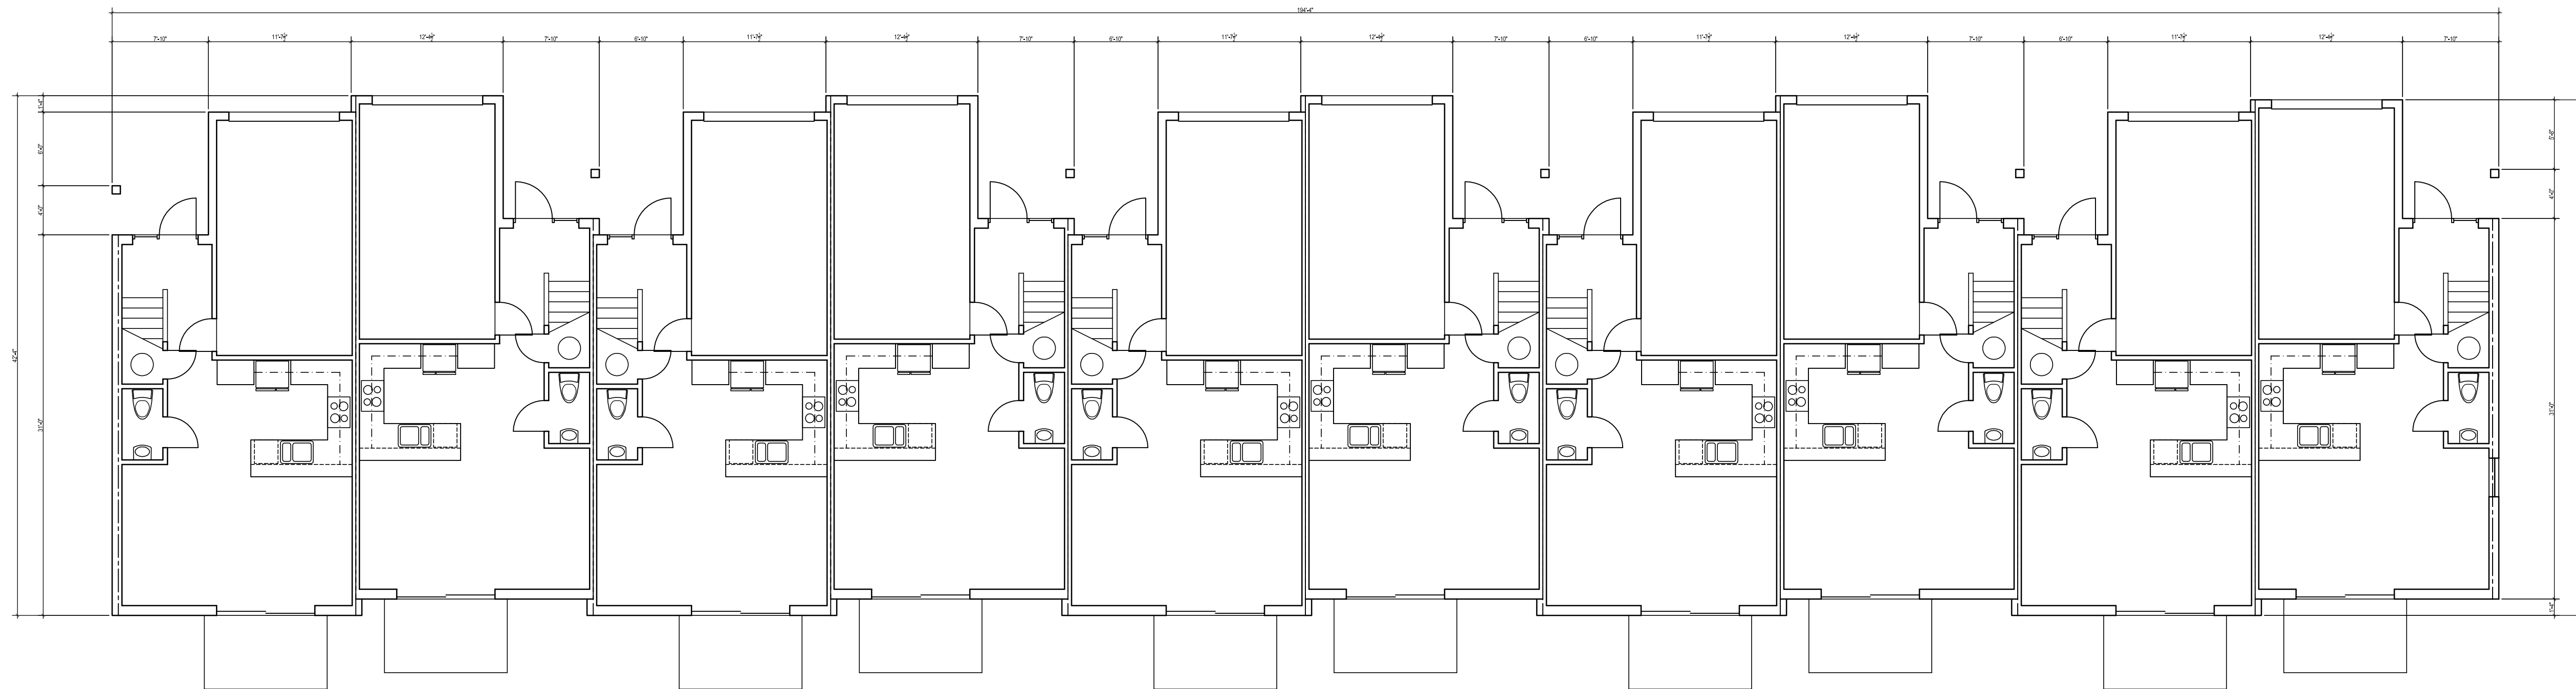

FIRST FLOOR
SCALE 1/8" = 1'-0"

COPYRIGHT 2019, CORY S. CROSS ARCHITECT
THE CONTENT OF THESE DRAWINGS IS OWNED BY THE ARCHITECT AND
SHALL NOT BE USED WITHOUT THE WRITTEN PERMISSION OF THE ARCHITECT
EXCEPT FOR THE CONSTRUCTION OF THIS PARTICULAR PROJECT.

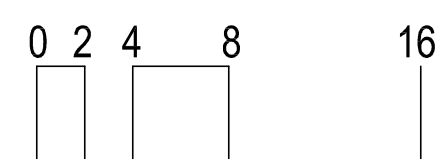

FLOOR PLANS
SCALE 1/8" = 1'-0"

TO THE BEST OF MY KNOWLEDGE
THESE DRAWINGS COMPLY WITH
APPLICABLE BUILDING CODES




CORY S CROSS

REVISIONS	
DRAWN	CC
CHECKED	CSC
DATED	
3/19/20	
PROJECT	
19004	
SHEET	

A2

PROPOSED TOWNHOUSES
3922 PARK LANE
PALM SPRINGS, FL 33406


CORY S. CROSS
ARCHITECT
AR 13264
2560 Peppertwood Circle North Palm Beach, FL 33410
561-281-0960

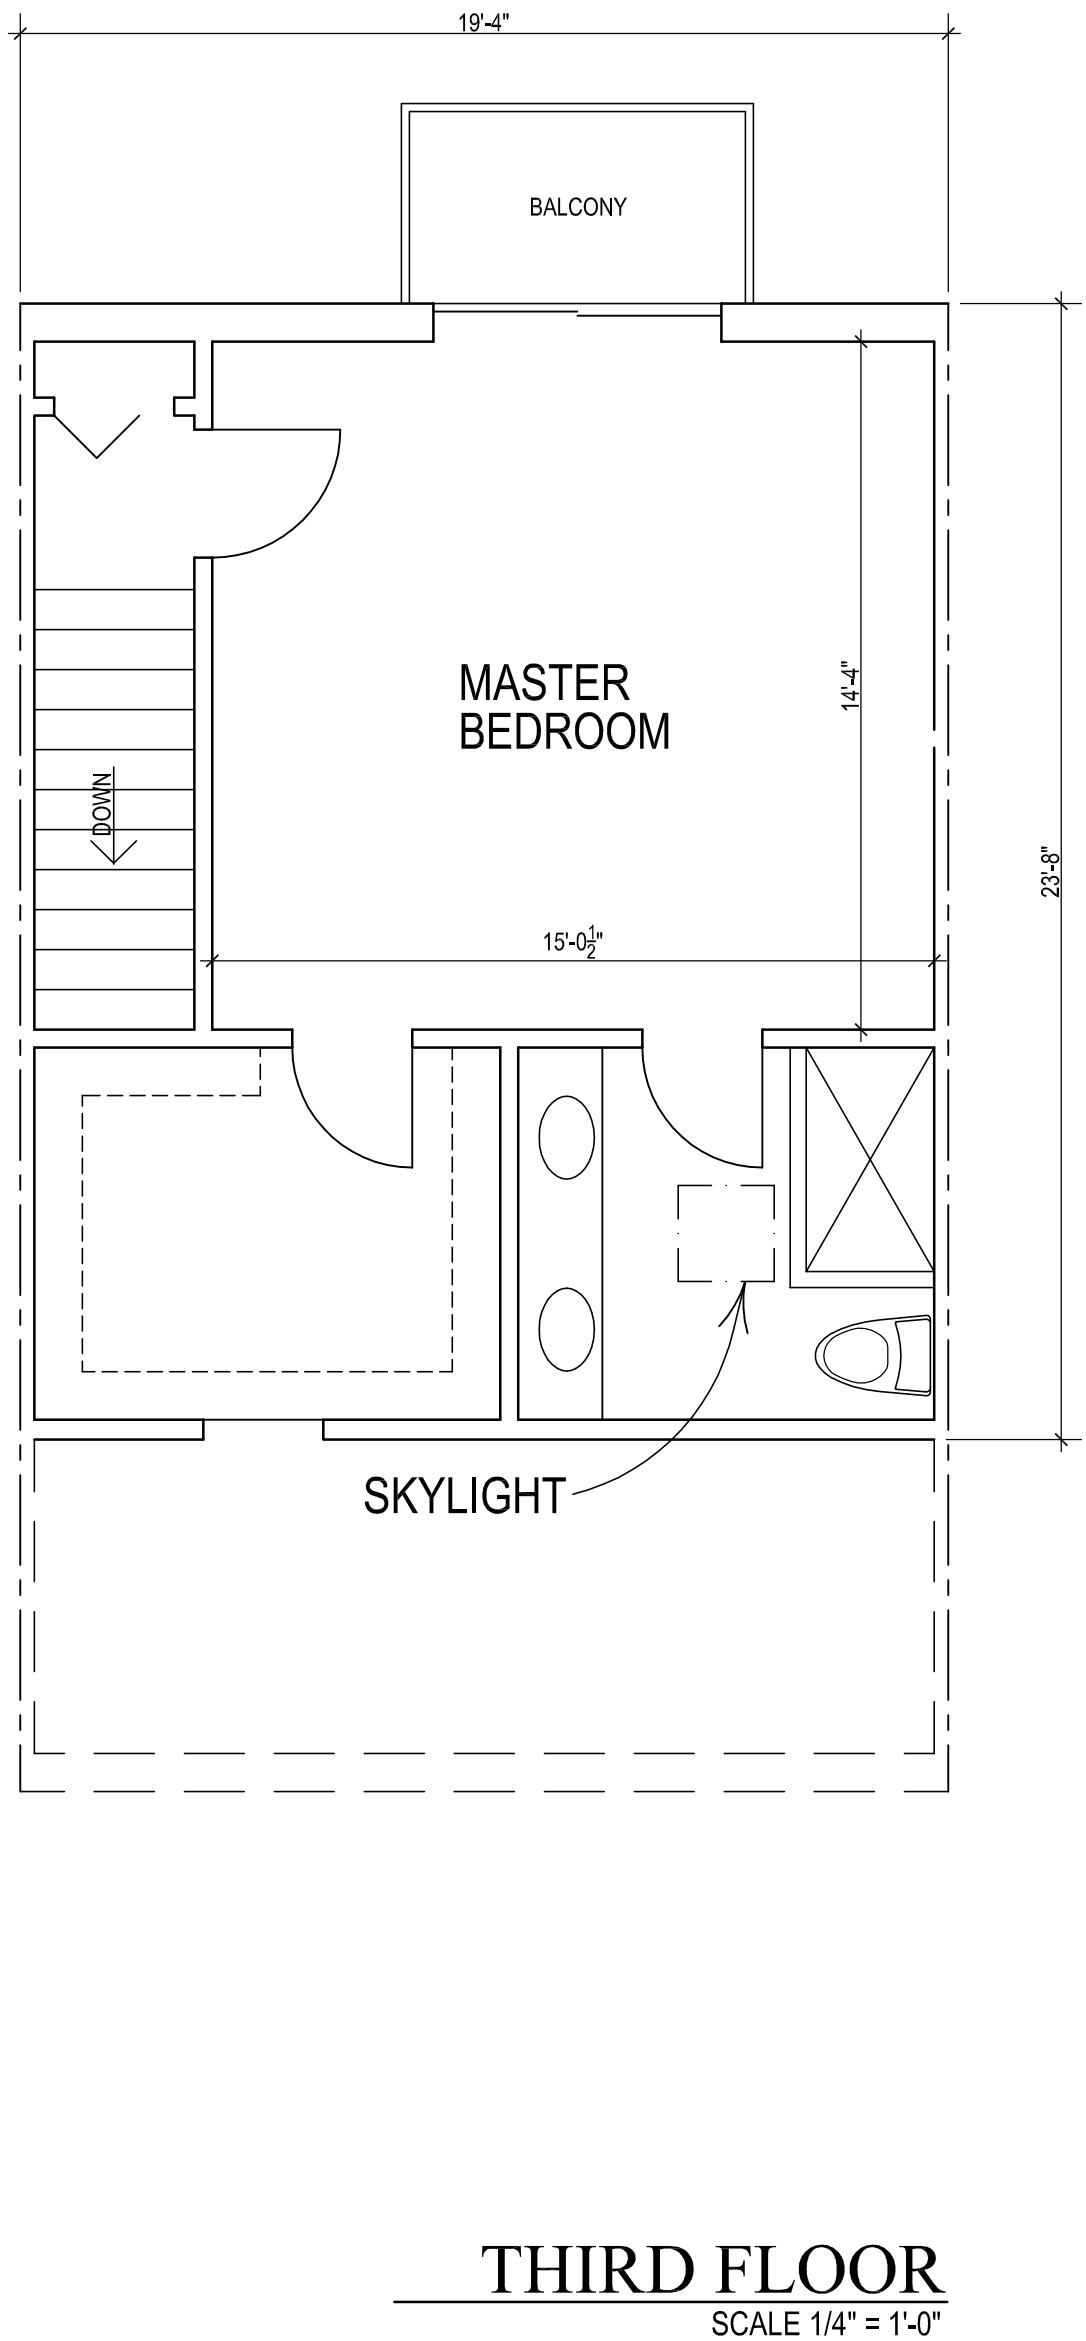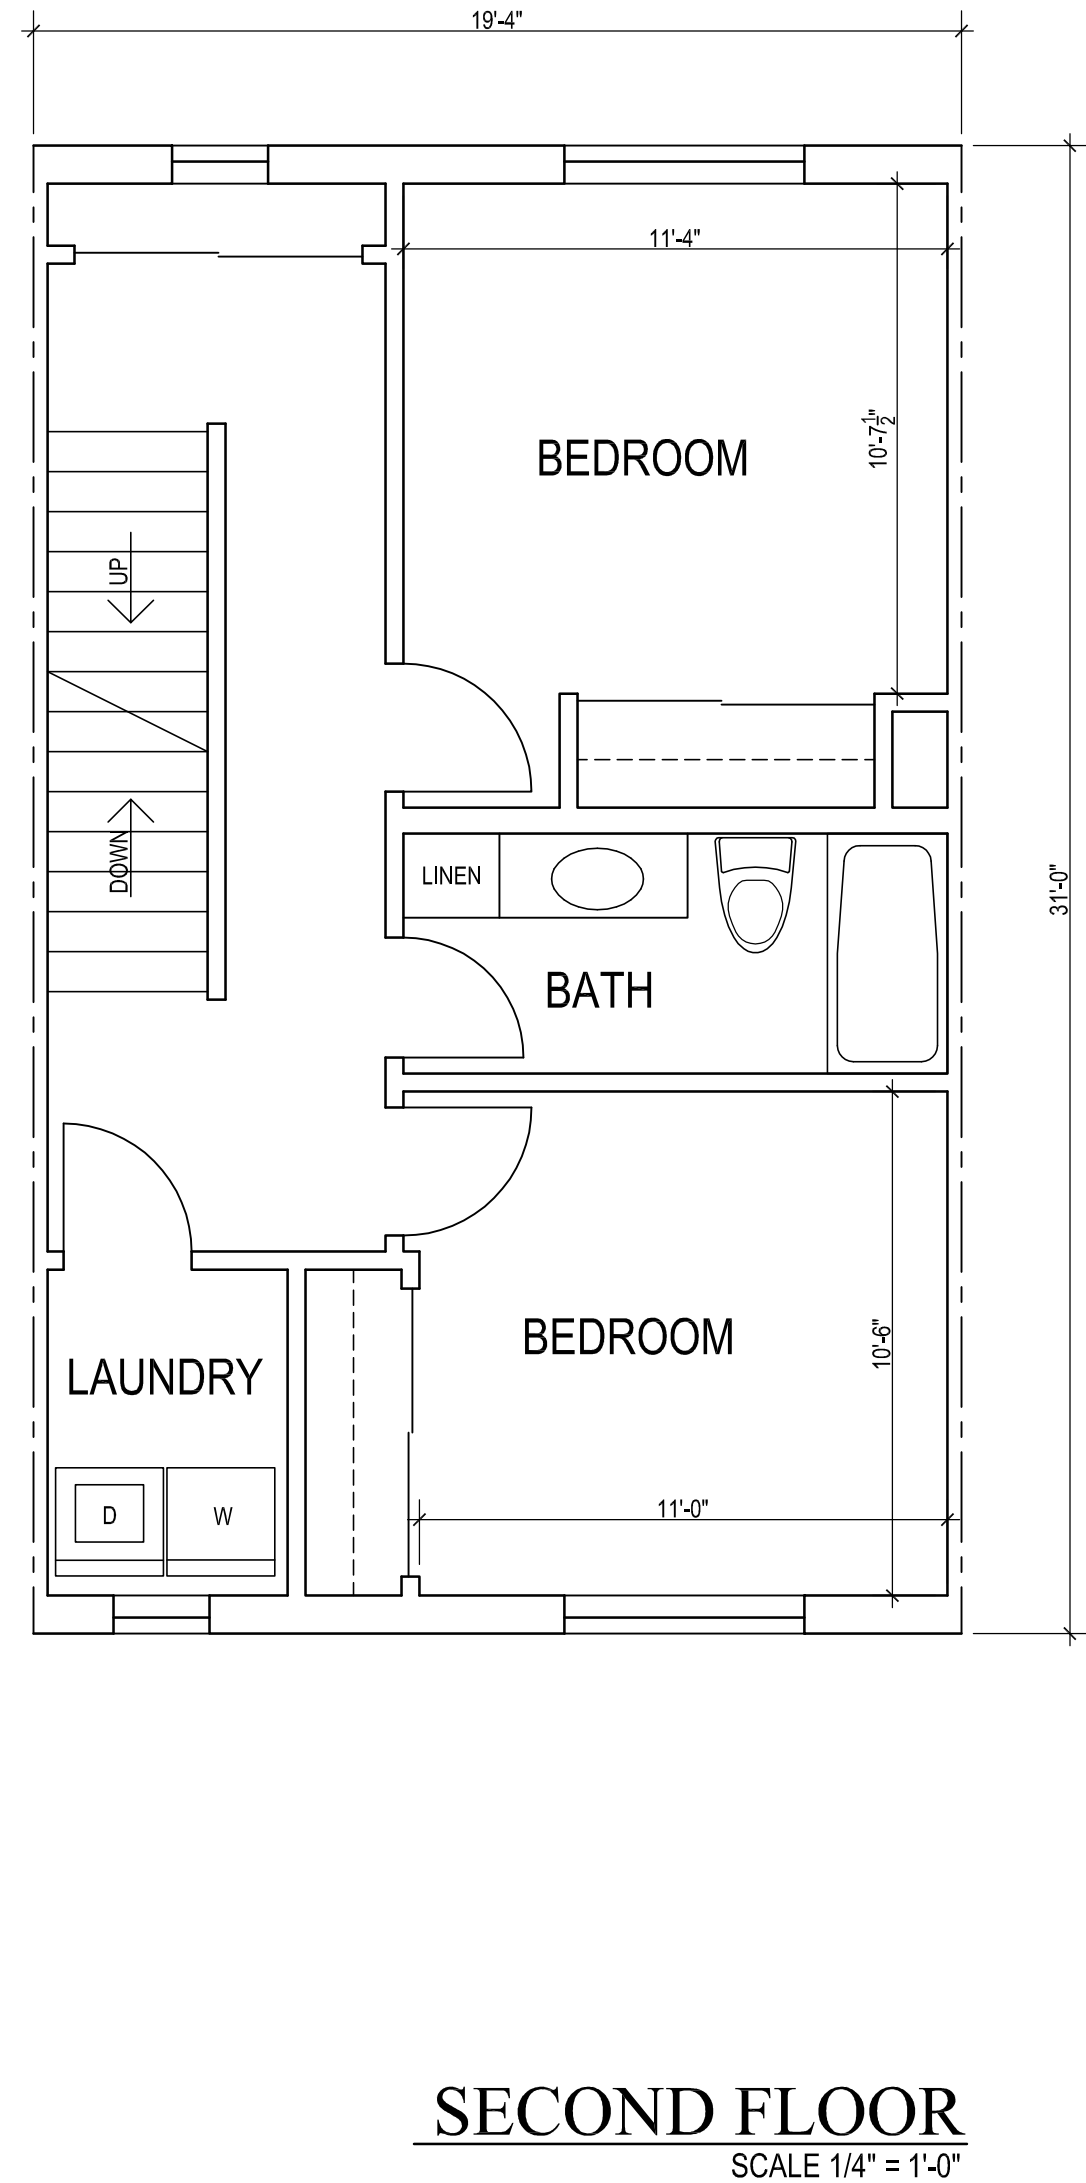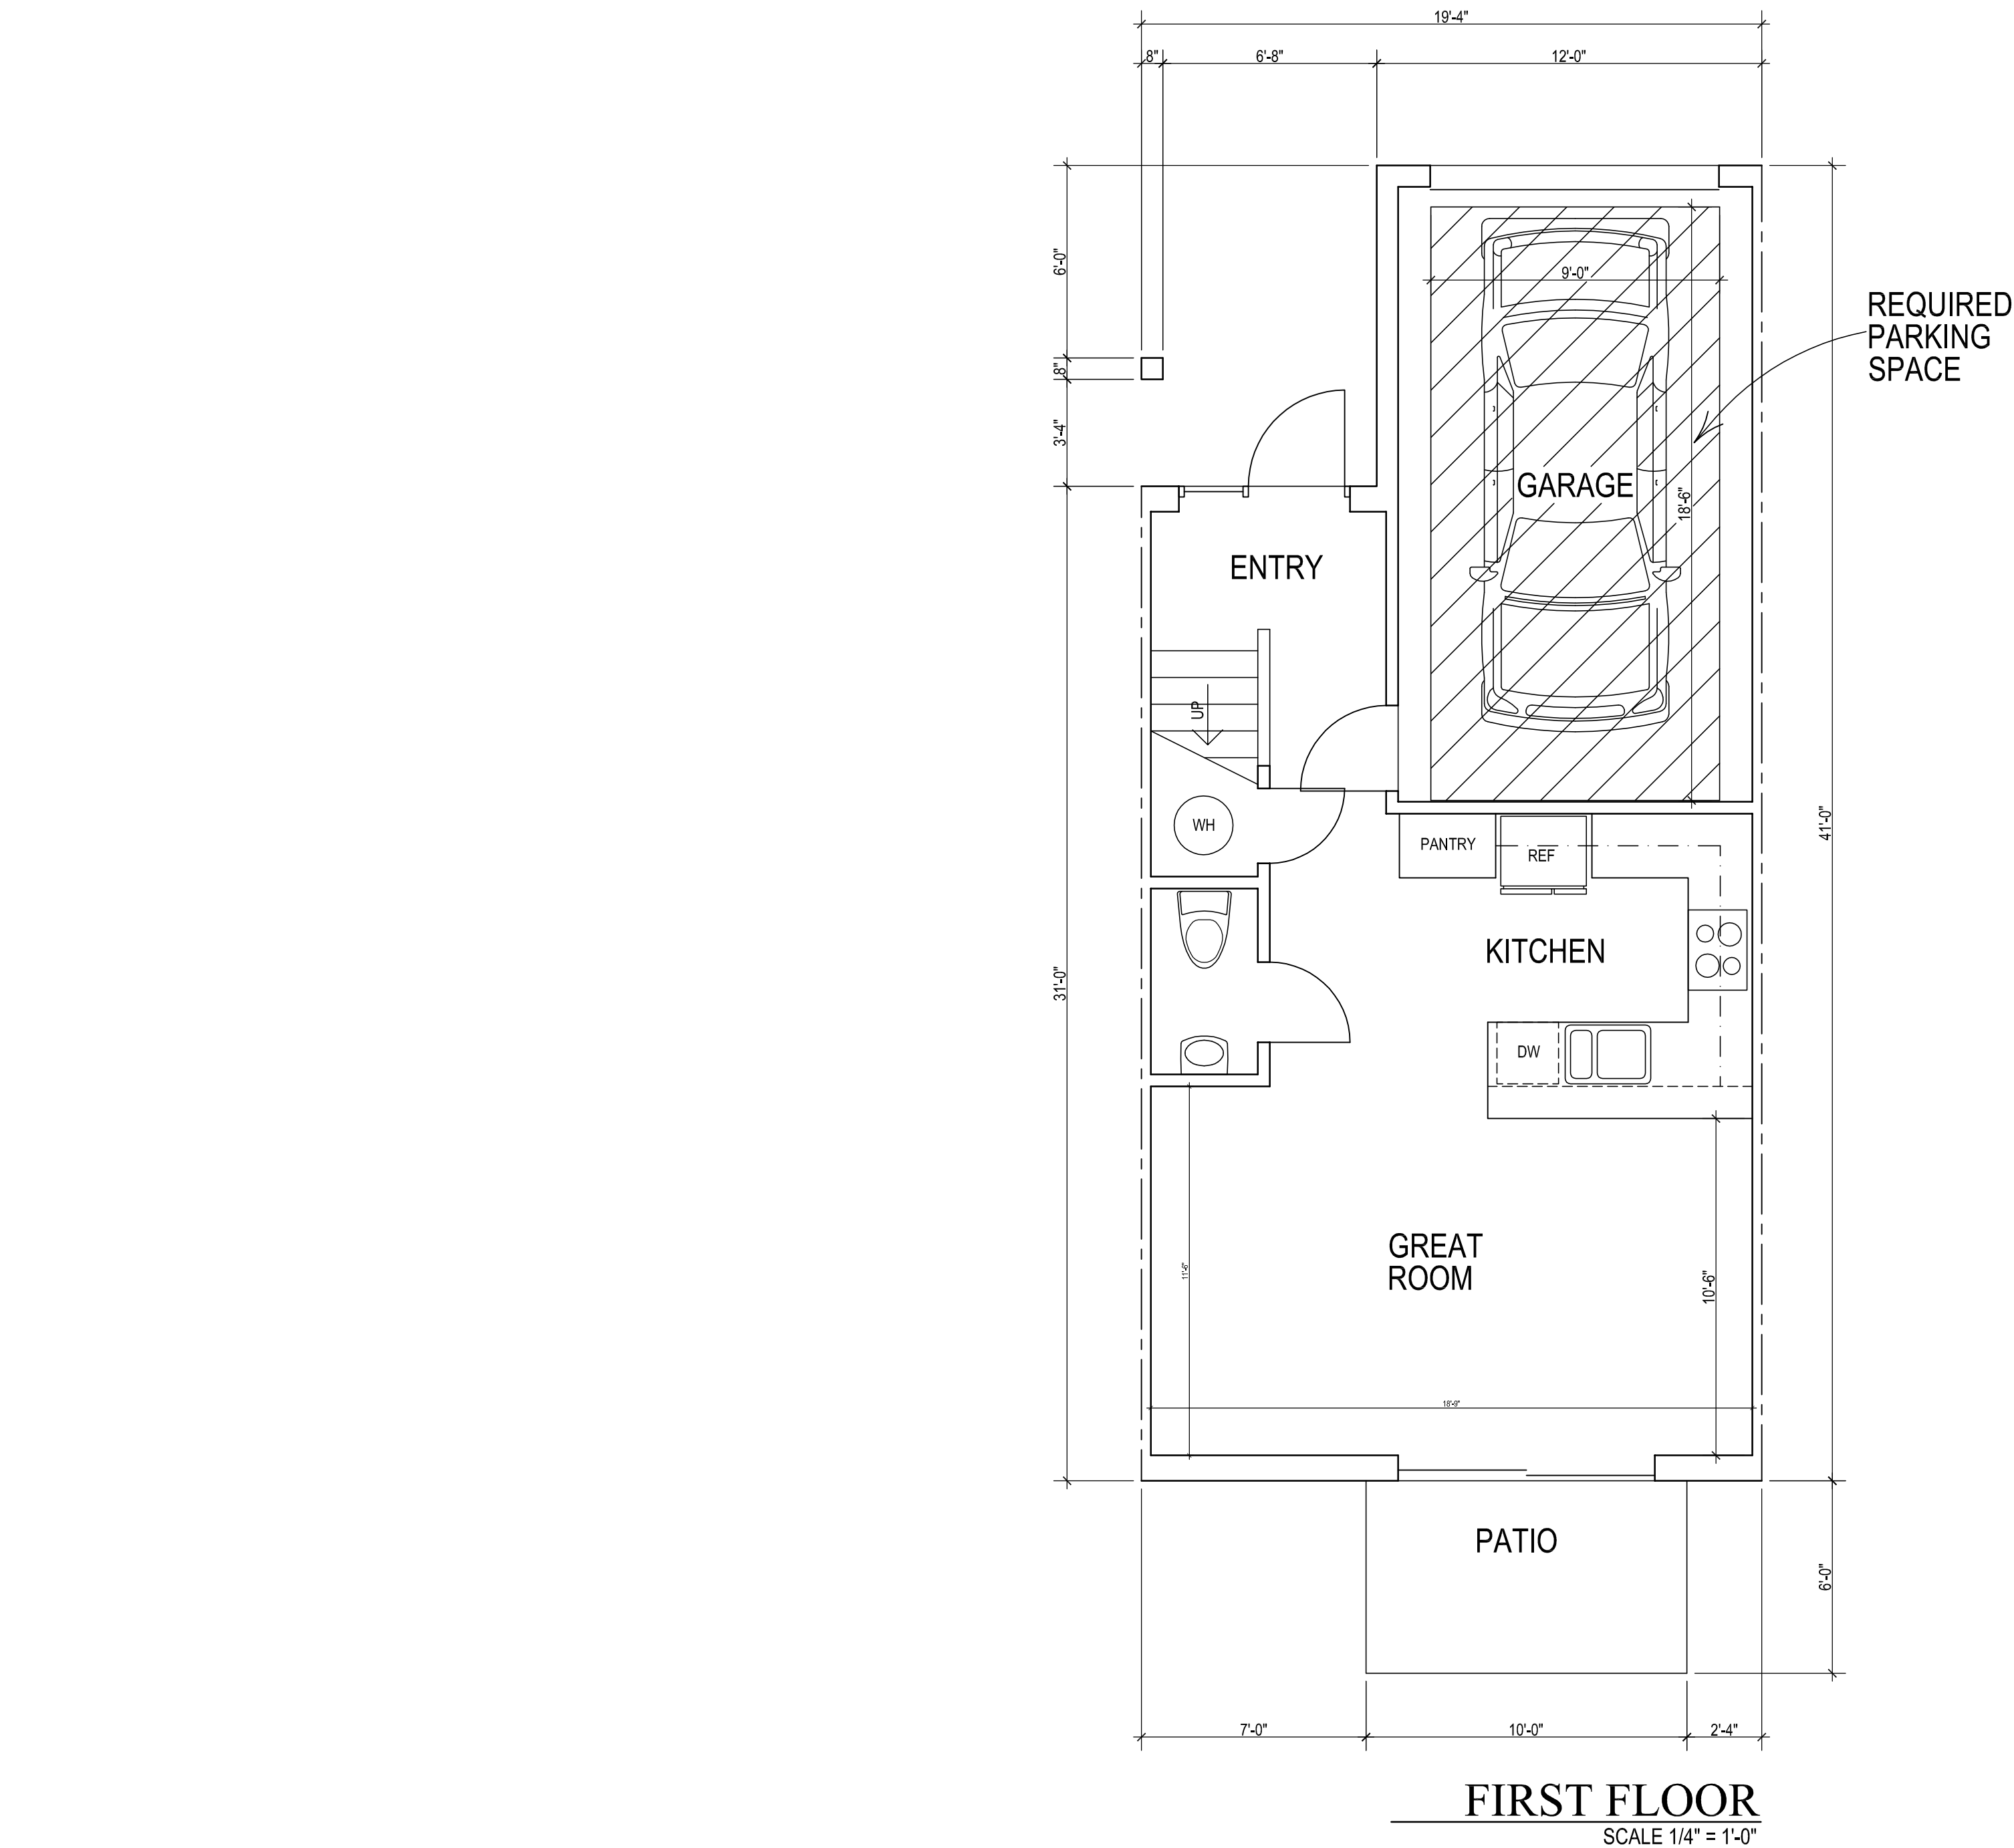

GARAGES SHALL BE USED FOR PARKING ONLY. THE LEASE DOCUMENT SHALL INCLUDE RESTRICTIONS TO PROHIBIT THE CONVERSION OF GARAGES INTO HABITABLE SPACES OR USED AS STORAGE.

THE INSTALLATION OF SHEDS, THE PARKING OF BOATS, COMMERCIAL VEHICLES, OR RECREATIONAL VEHICLES SHALL BE PROHIBITED ON THE PROPERTY. THIS RESTRICTION SHALL BE INCLUDED AS PART OF THE LEASE FOR EACH APARTMENT.

AC AREA = 1545 SF
GROSS AREA = 1776 SF

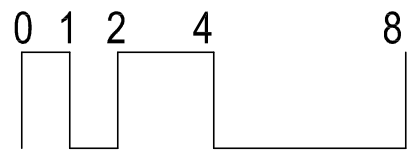

UNIT PLANS

SCALE 1/4" = 1'-0"

TO THE BEST OF MY KNOWLEDGE
THESE DRAWINGS COMPLY WITH
APPLICABLE BUILDING CODES

CORY S CROSS


REVISIONS

DRAWN CC
CHECKED CSC
DATED 3/19/20
PROJECT 19004
SHEET

A3

CORY S. CROSS
ARCHITECT
AR 13264
2560 Pepperwood Circle North Palm Beach, FL 33410
561-281-0960

PROPOSED TOWNHOUSES
3922 PARK LANE
PALM SPRINGS, FL 33406

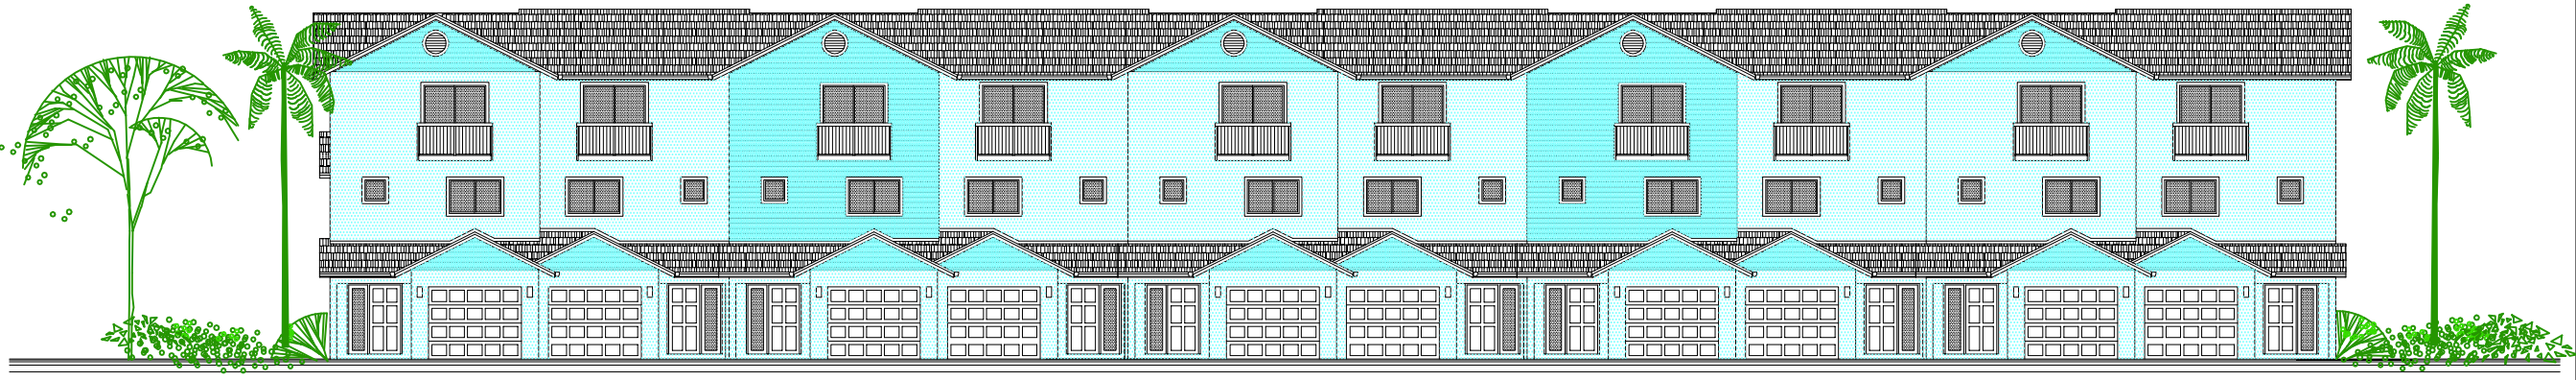


WEST ELEVATION




EAST ELEVATION

EXTERIOR COLORS		
LOCATION	COLOR	MANUFACTURER
STUCCO	2065-70 BASHFUL BLUE	BENJAMIN MOORE
LAP SIDING STUCCO	2065-60 CARIBBEAN COAST	BENJAMIN MOORE
LAP SIDING CEMENT BOARD	2065-60 CARIBBEAN COAST	BENJAMIN MOORE
WINDOW FRAMES & DOORS	WHITE	MFR. STANDARD COLOR
ALUMINUM RAILING	WHITE	MFR. STANDARD COLOR

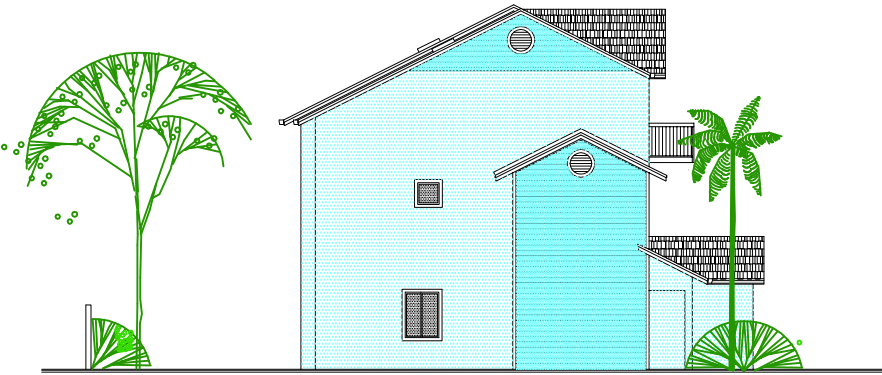

NORTH ELEVATION

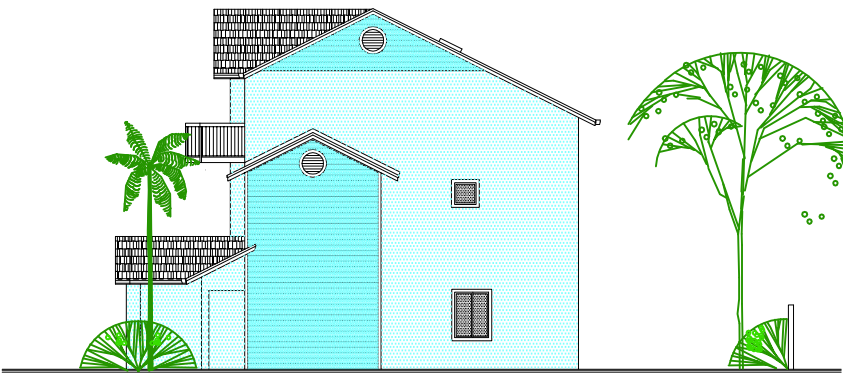

SOUTH ELEVATION

ELEVATIONS

SCALE 1/8" = 1'-0"

TO THE BEST OF MY KNOWLEDGE
THESE DRAWINGS COMPLY WITH
APPLICABLE BUILDING CODES


CORY S CROSS

PROPOSED TOWNHOUSES
3922 PARK LANE
PALM SPRINGS, FL 33406

CORY S. CROSS
ARCHITECT
AR 11264
2560 Pepperwood Circle S., North Palm Beach, FL 33410
561-281-4960

REVISIONS
DRAWN CC
CHECKED CSC
DATED 3/19/20
PROJECT 19004
SHEET

A4

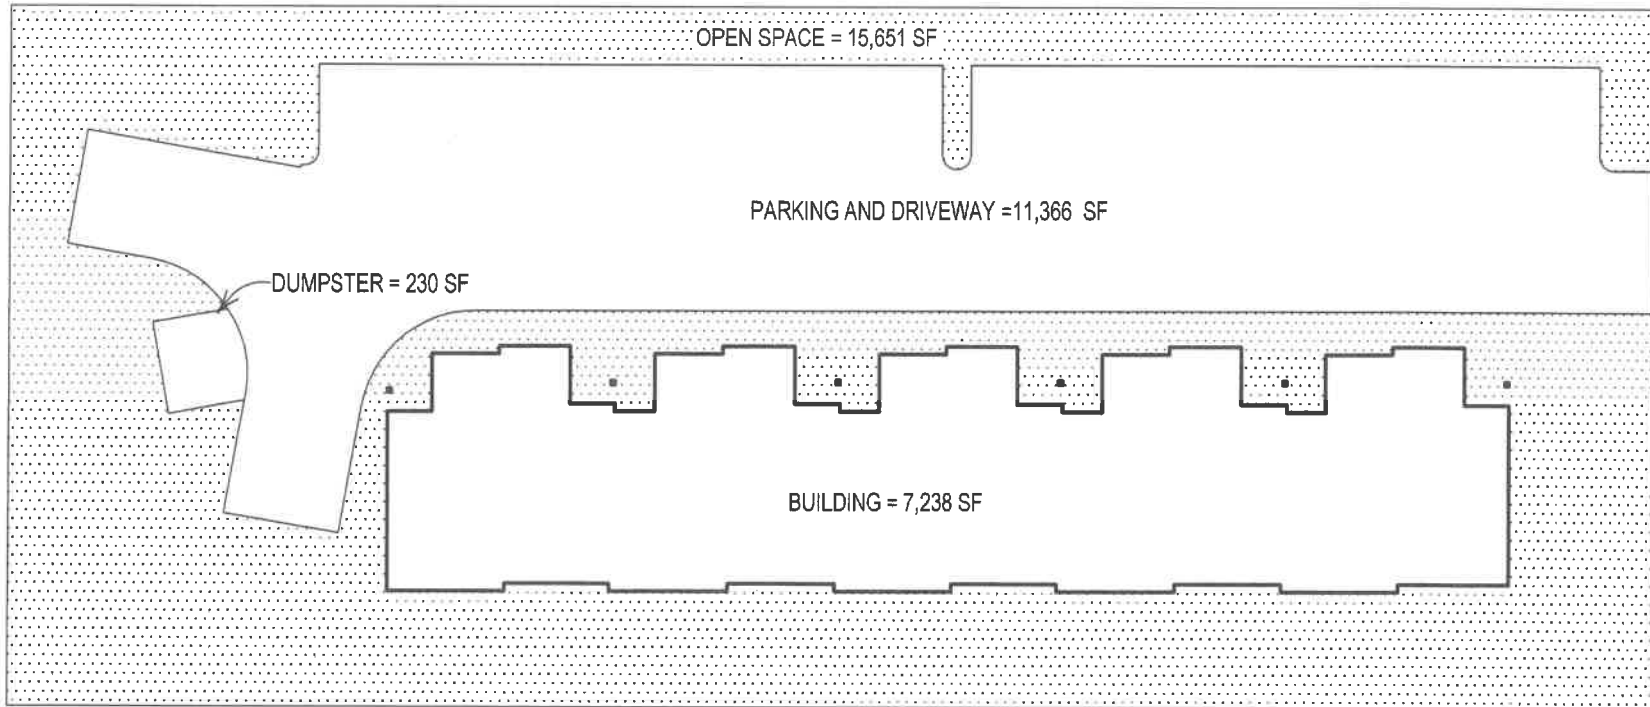


3922 PARK LANE
PALM SPRINGS, FL 33406

OPEN SPACE REQUIRED = 12,196 SF
OPEN SPACE PROVIDED = 15,651 SF

OPEN SPACE PLAN





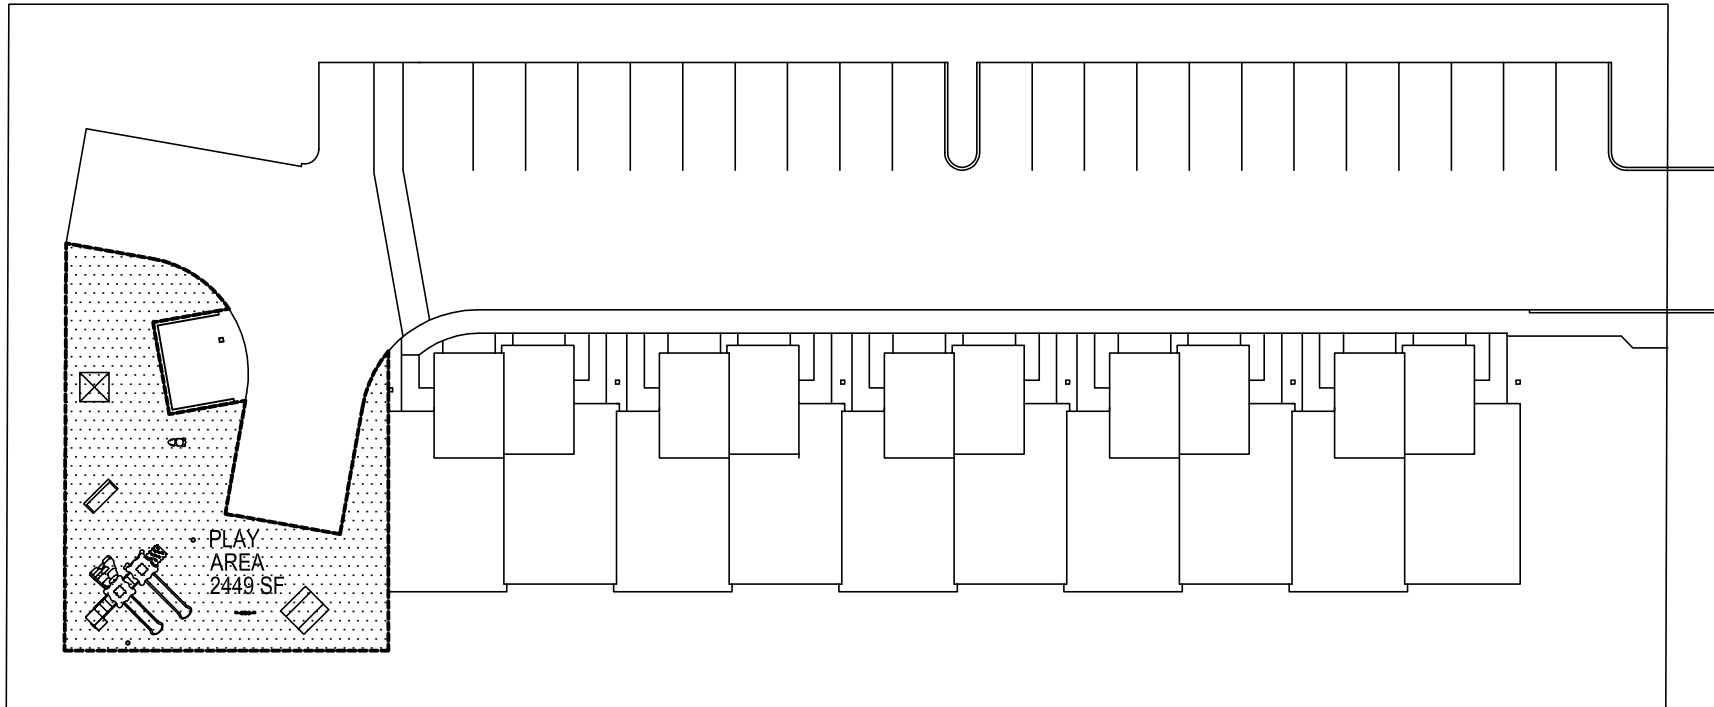



3922 PARK LANE
PALM SPRINGS, FL 33406

COMMON AMENITY AREA REQUIRED = 2439 SF
COMMON AMENITY AREA PROVIDED = 2449 SF

COMMON AMENITY PLAN

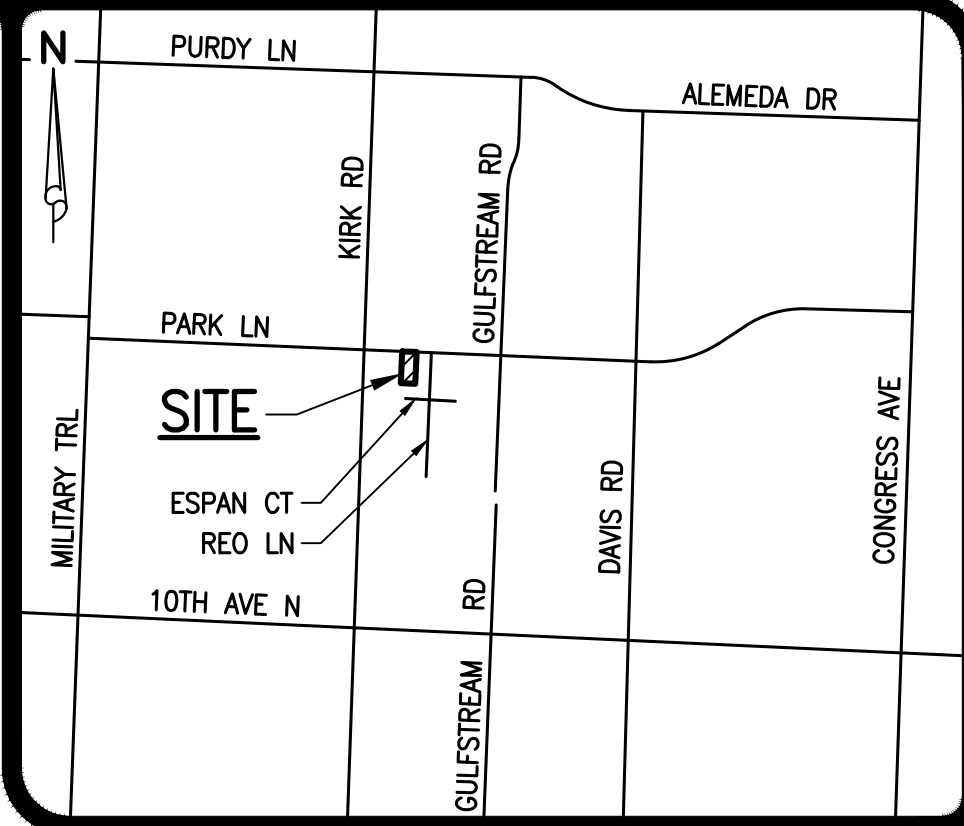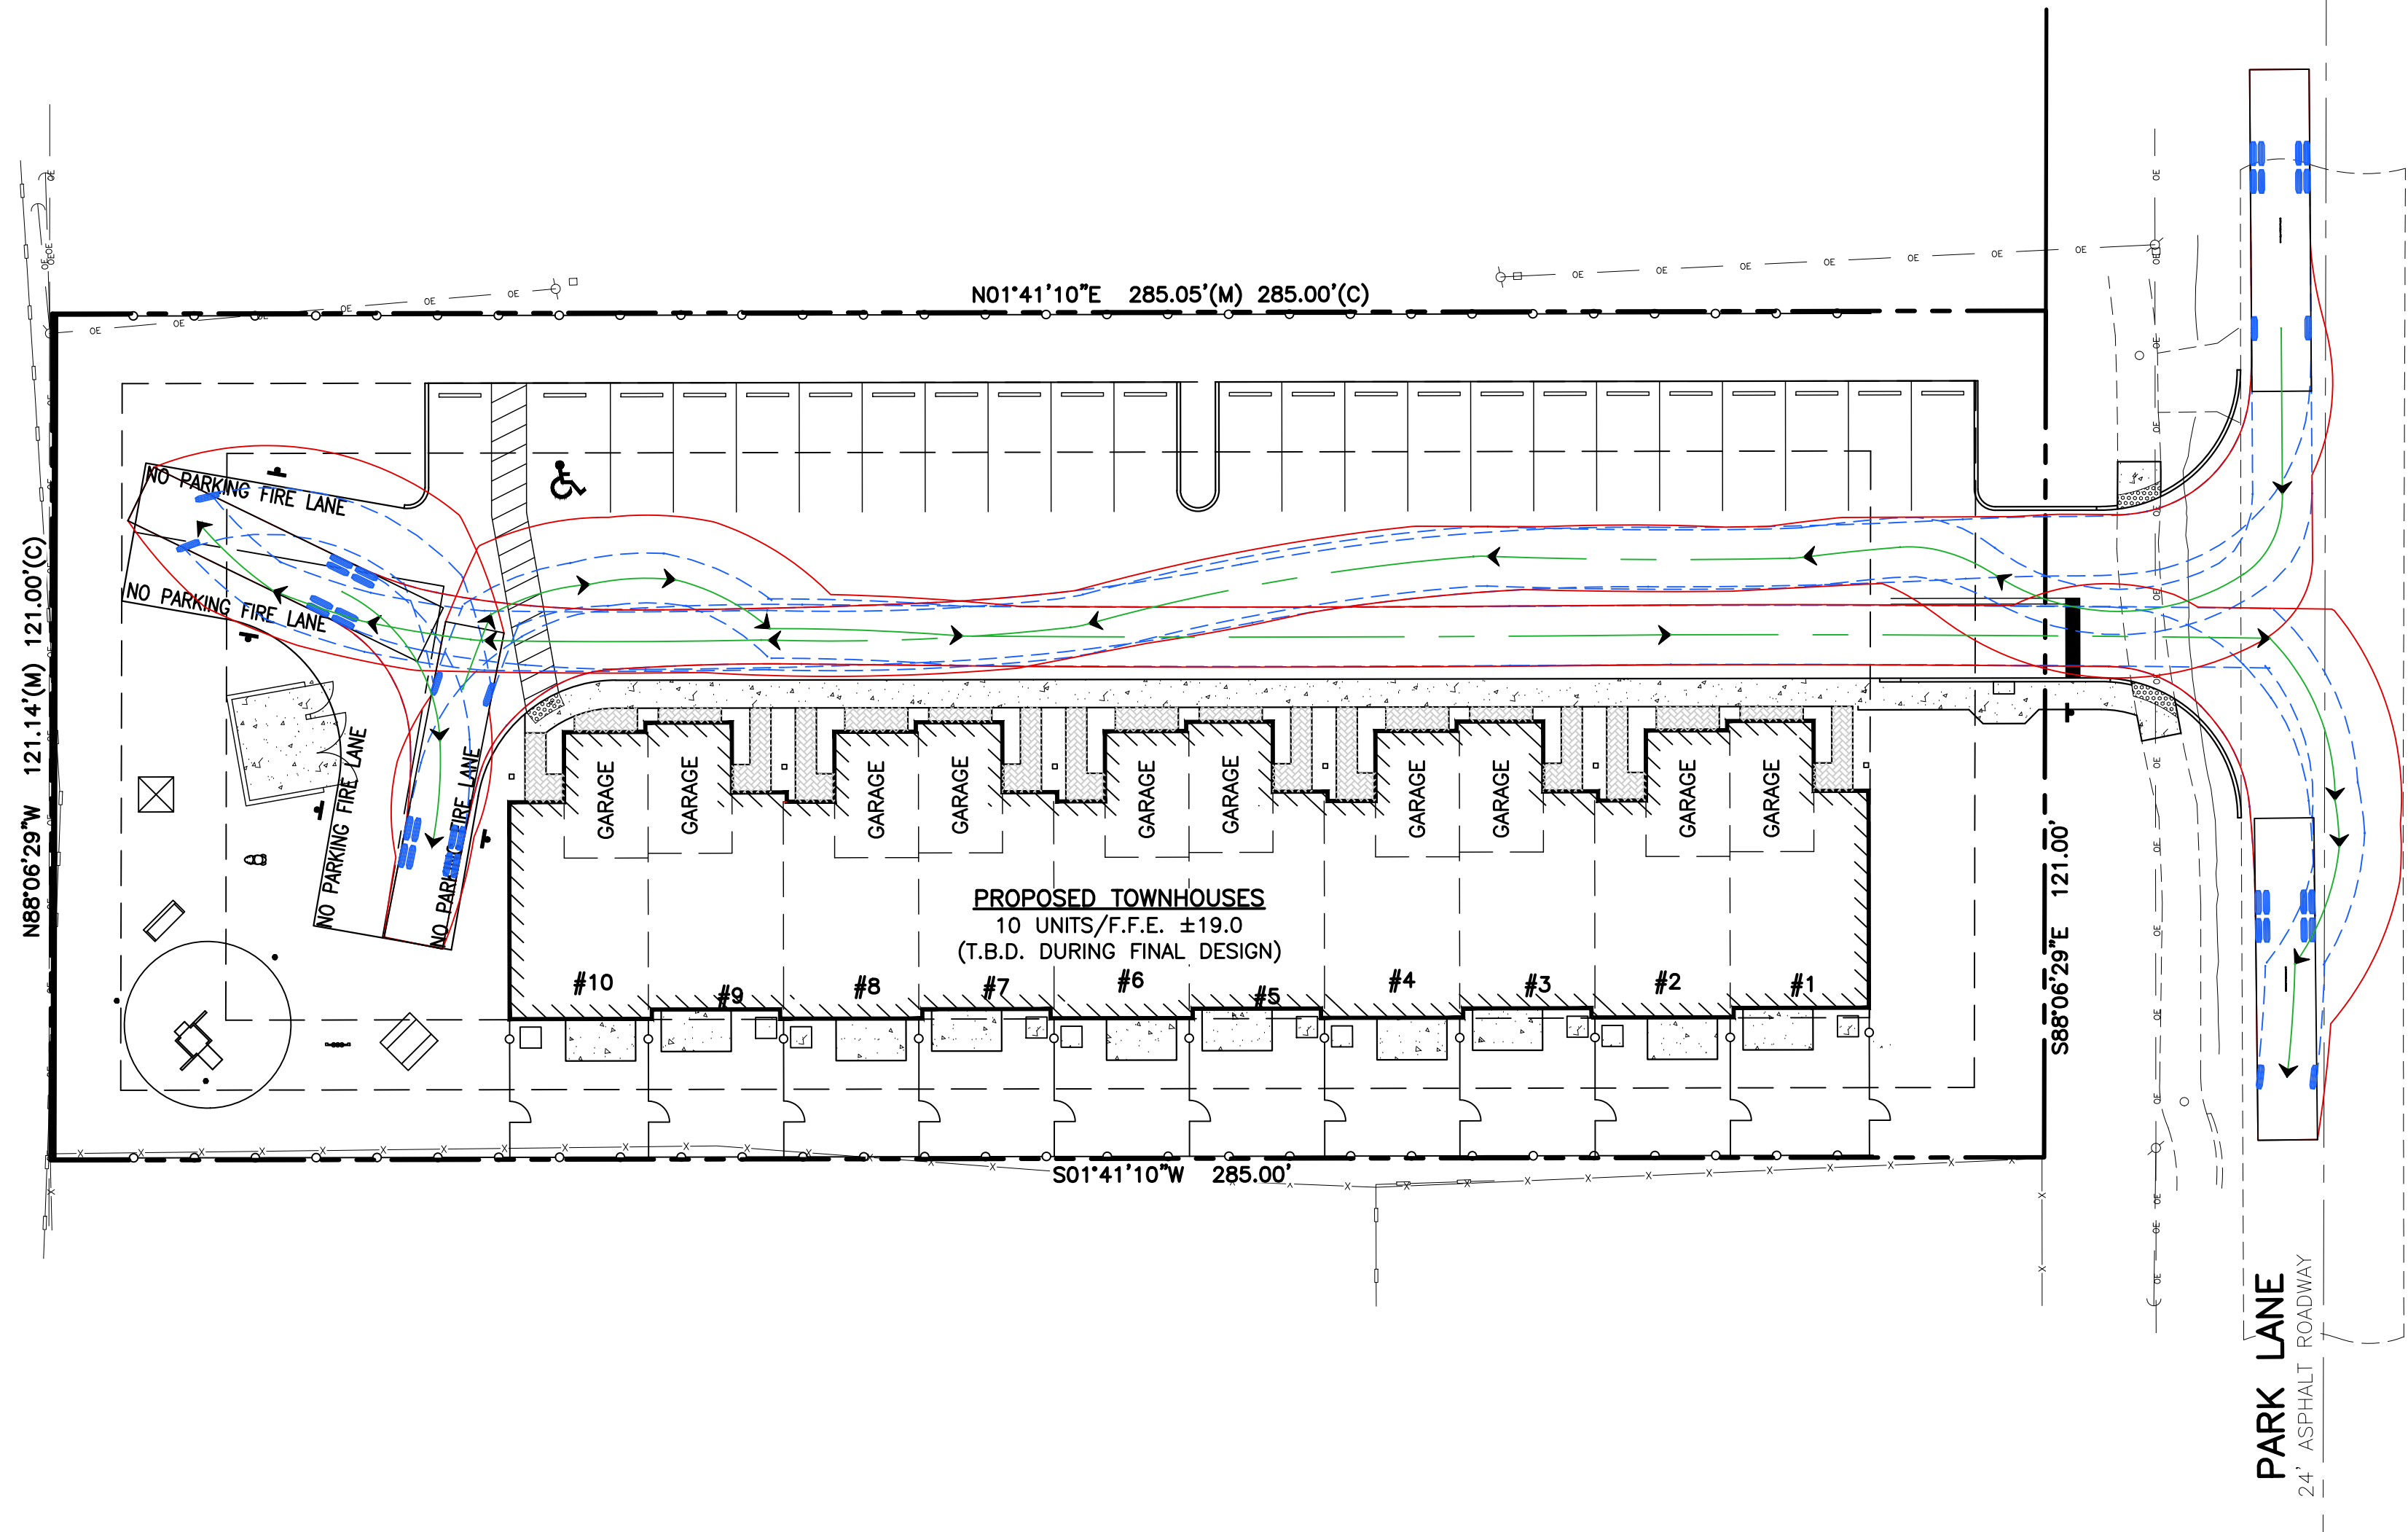

LOCATION MAP
NOT TO SCALE

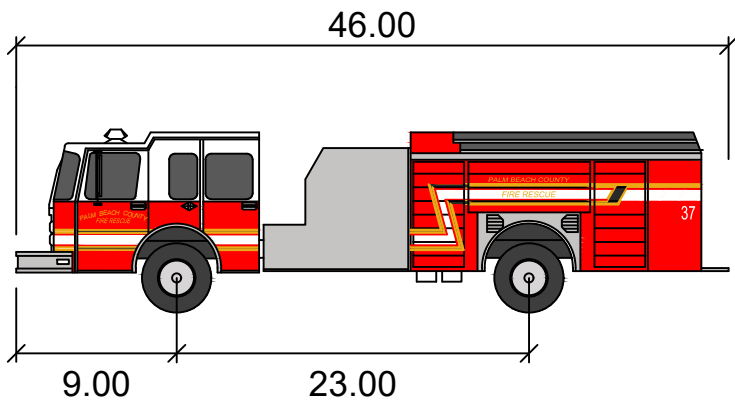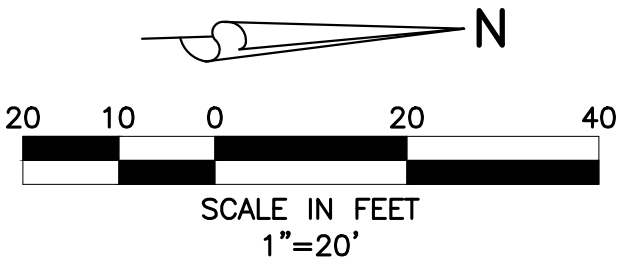

Palm Beach County Fire Rescue

	feet
Width	: 8.50
Track	: 8.50
Lock to Lock Time	: 6.0
Steering Angle	: 45.0

3/10/2020

P.B.C. FIRE TRUCK





3922 PARK LANE
SECTION 18, TOWNSHIP 44S., RANGE 43E.
VILLAGE OF PALM SPRINGS, FLORIDA
AUTOTURN ANALYSIS



REVISIONS

DESIGN A.G.	DRAWN D.B.	CHECKED	APPROVED	DATE
----------------	---------------	---------	----------	------

JOB NO. 19-087	DRAWING NO. 19087AT01	SHEET 1 OF 1
-------------------	--------------------------	-----------------

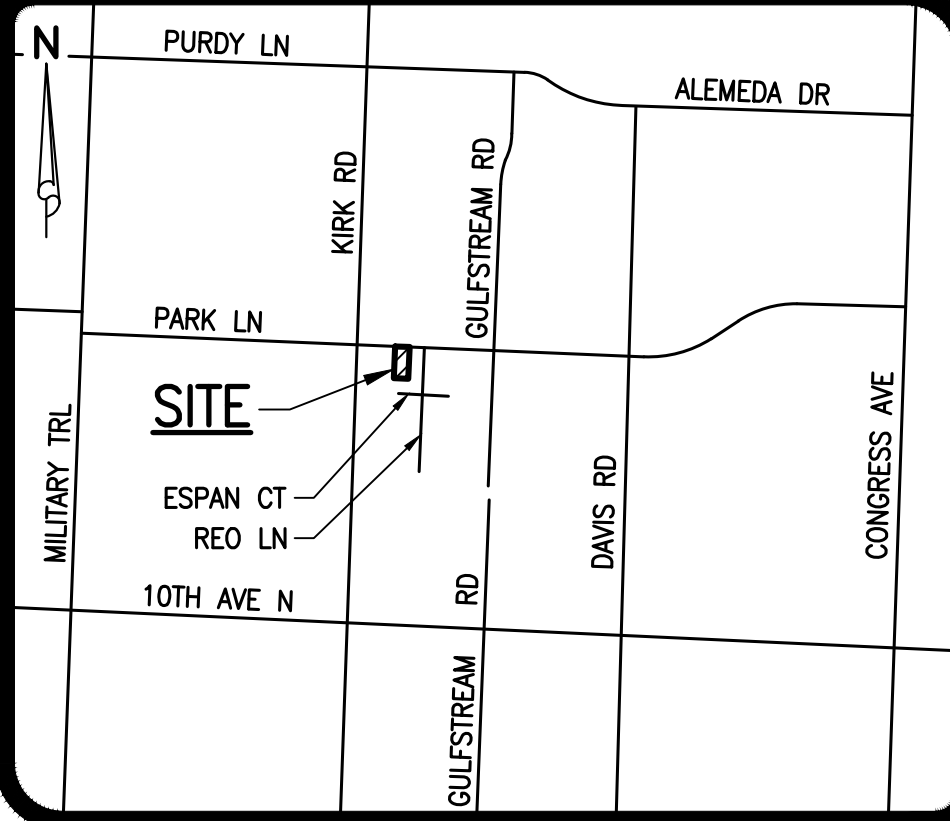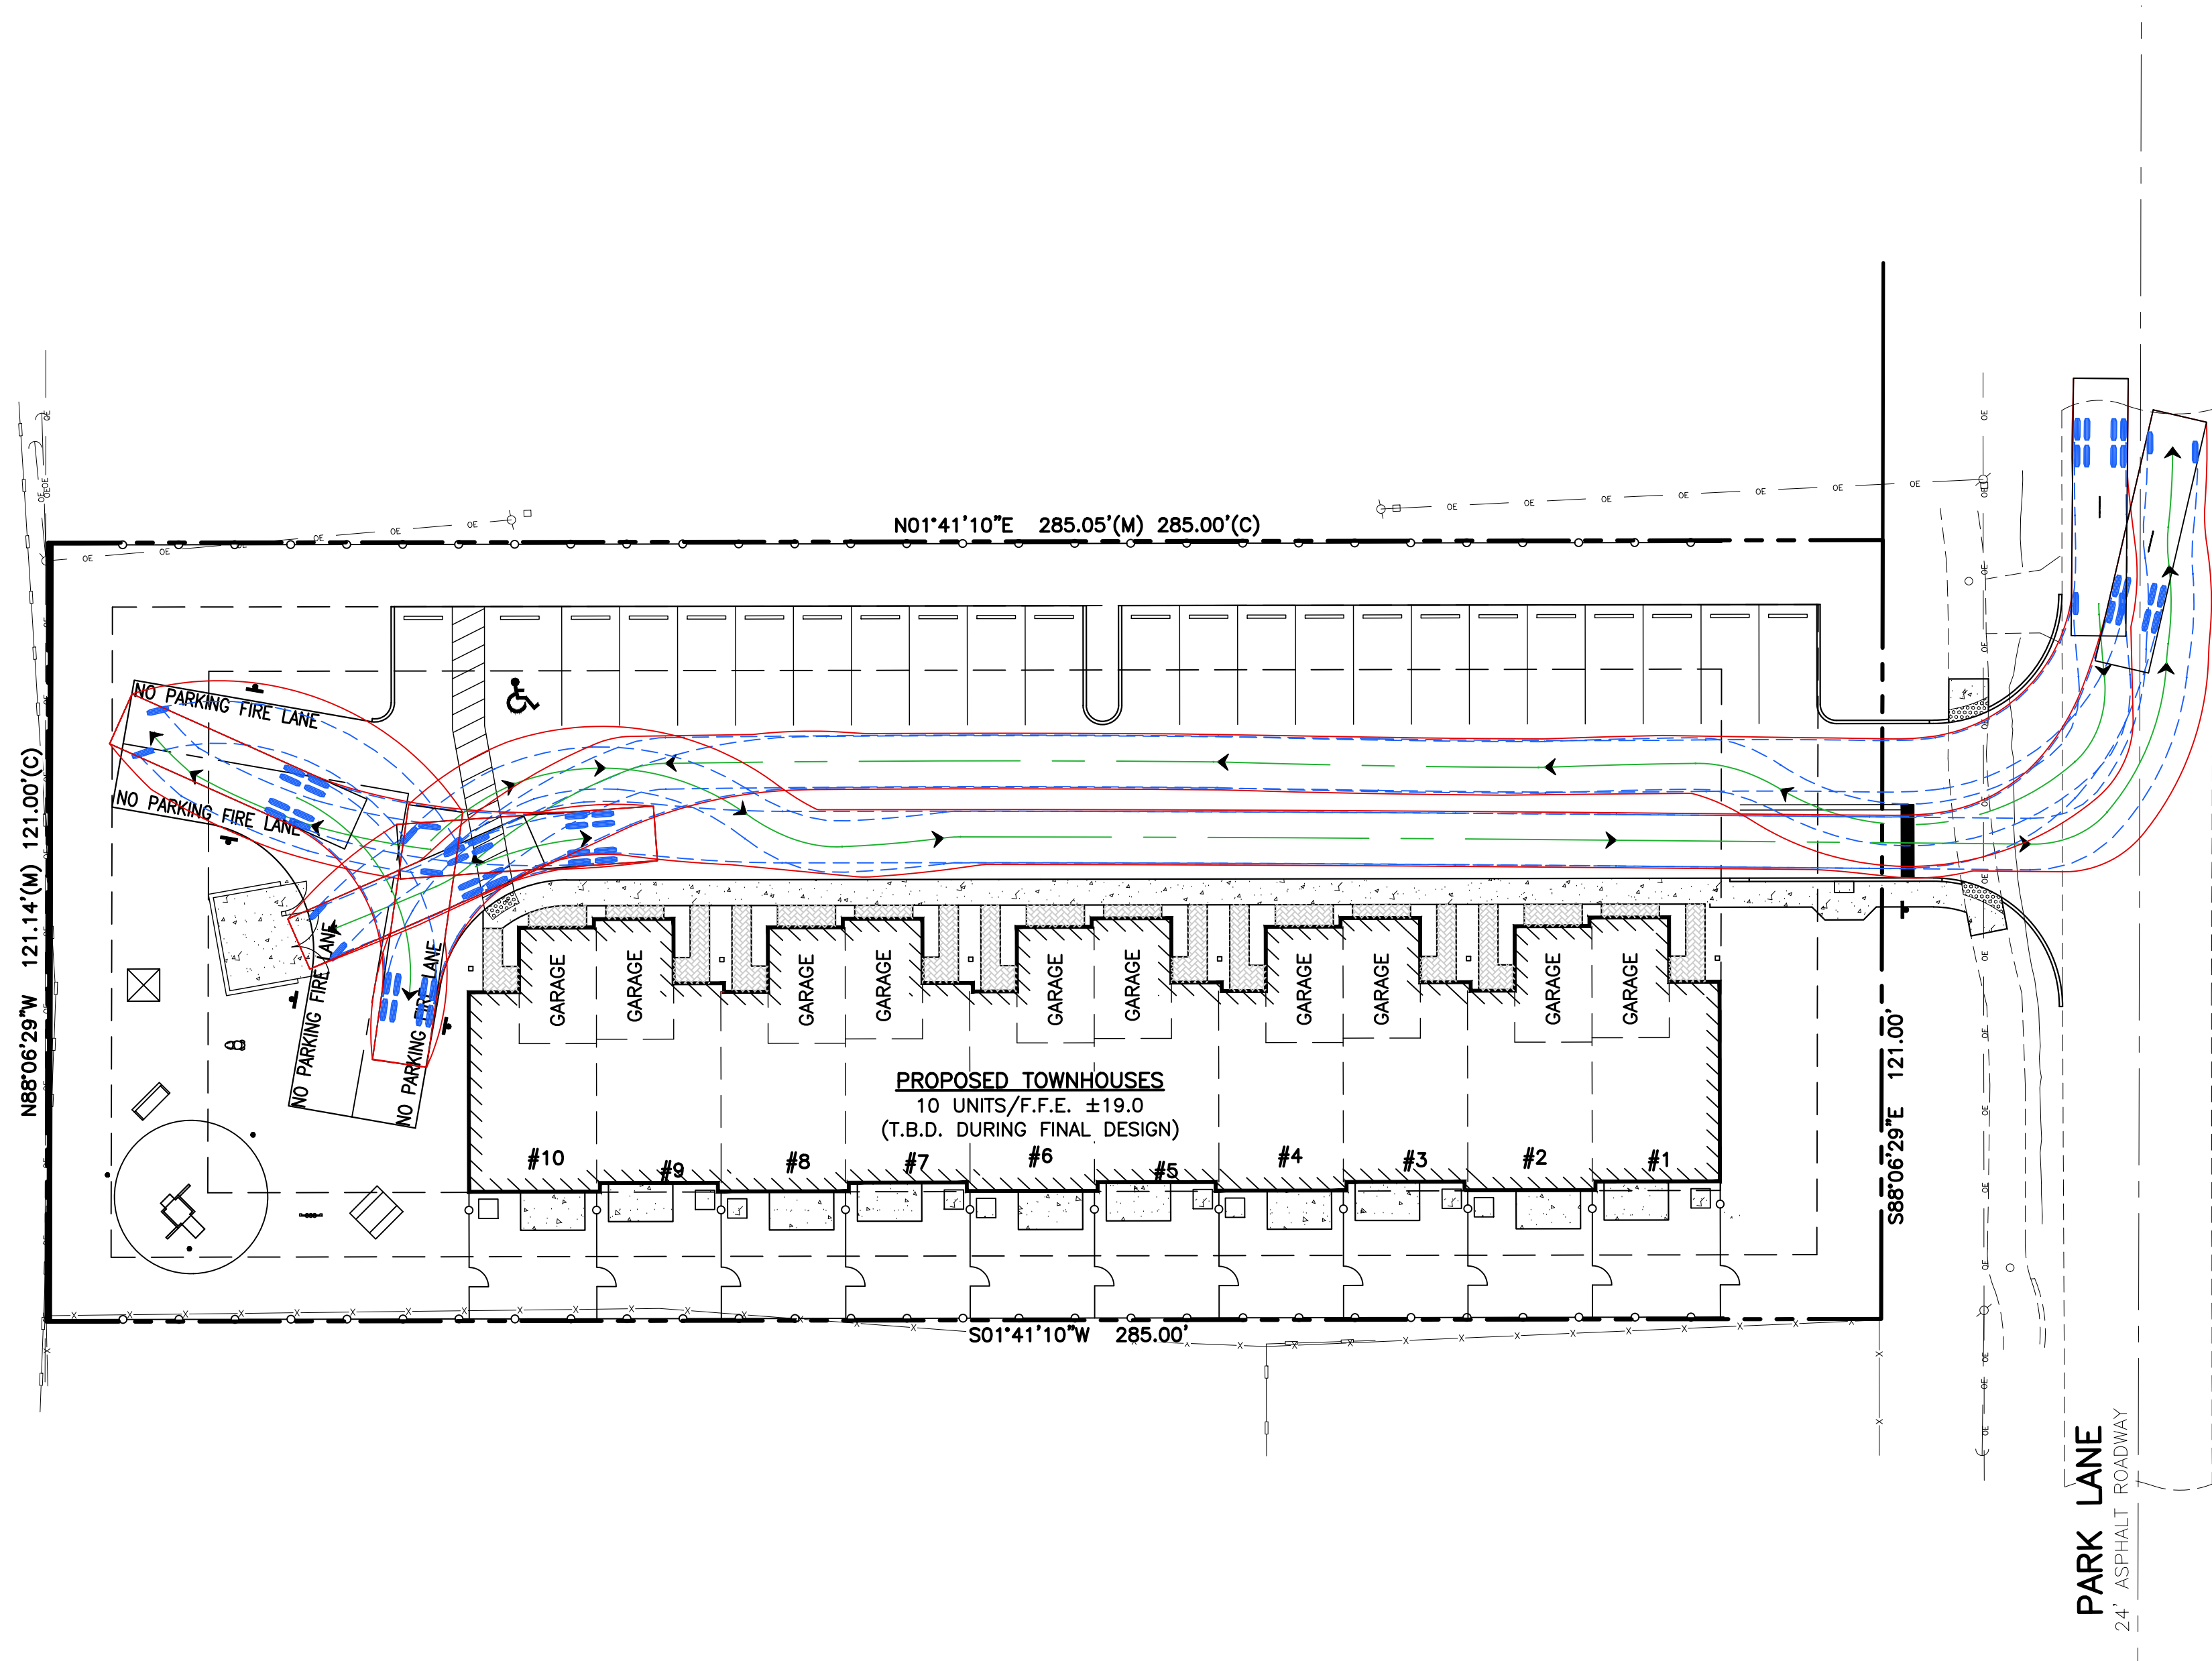

LOCATION MAP
NOT TO SCALE

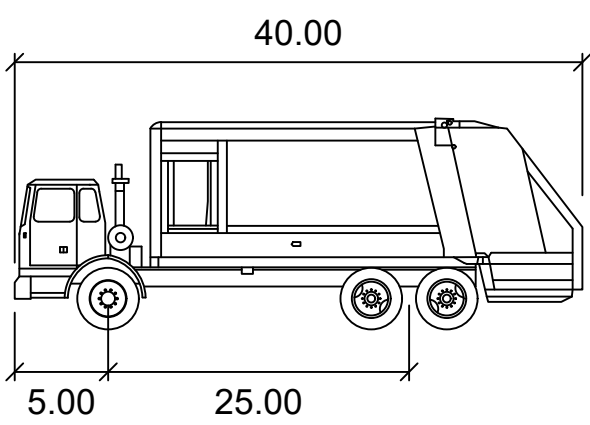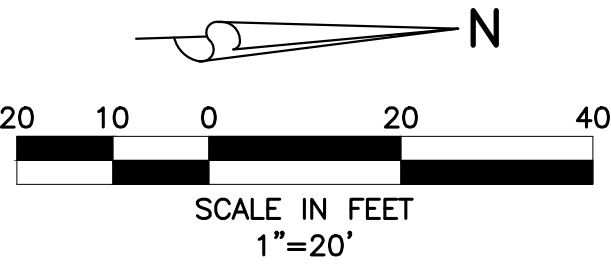


Garbage Truck - 40'

	feet
Width	: 8.50
Track	: 8.00
Lock to Lock Time	: 6.0
Steering Angle	: 40.0

3/10/2020

GARBAGE TRUCK

3922 PARK LANE
SECTION 18, TOWNSHIP 44S., RANGE 43E.
VILLAGE OF PALM SPRINGS, FLORIDA
AUTOTURN ANALYSIS

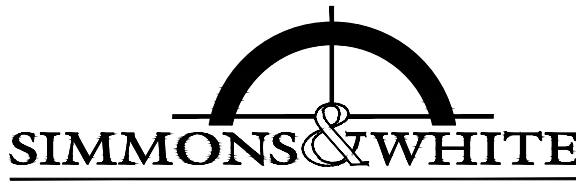


ENGINEERING | PLANNING | CONSULTING | SINCE 1982
2581 Metrocentre Blvd West • Suite 300 • West Palm Beach, Florida 33407 • (561) 478-7848

REVISIONS

DESIGN A.G.	DRAWN D.B.	CHECKED	APPROVED	DATE
----------------	---------------	---------	----------	------

JOB NO. 19-087	DRAWING NO. 19087AT01	SHEET 1 OF 1
-------------------	--------------------------	-----------------

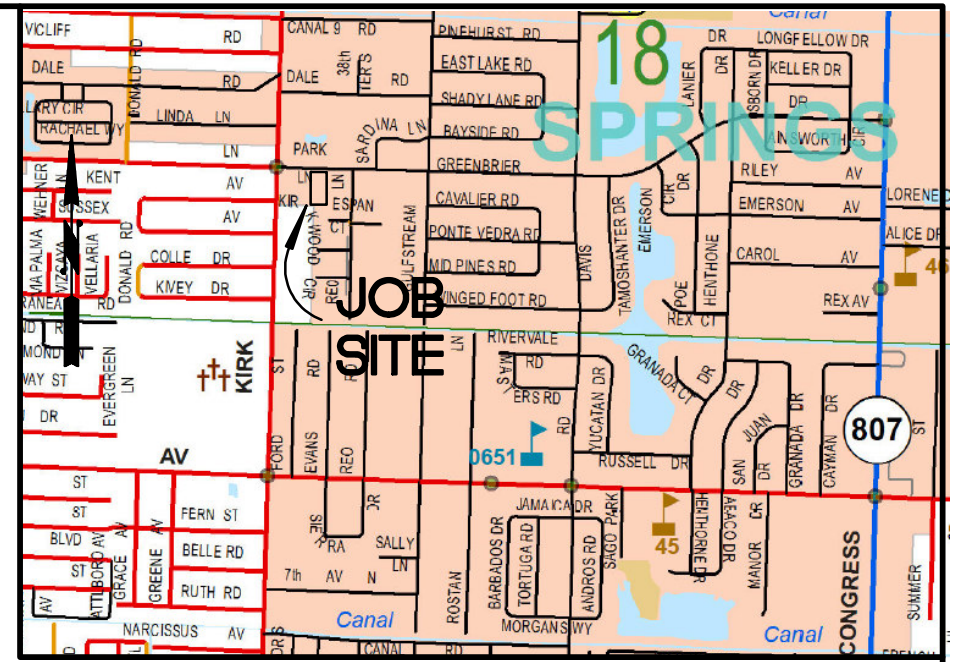

LOCATION MAP NOT TO SCALE



LEGAL DESCRIPTION 3922 PARK LANE

OFFICIAL RECORDS BOOK 30077, PAGE 745
THE EAST 121 FEET OF THE WEST 491 FEET OF THE SOUTH
300 FEET OF THE NORTH 325 FEET OF THE SOUTHWEST
QUARTER OF THE SOUTHWEST QUARTER, (LESS A 15
FOOT ROAD RIGHT-OF-WAY REFERENCED IN OFFICIAL
RECORDS BOOK 891, PAGE 564, PALM BEACH COUNTY),
SECTION 18, TOWNSHIP 44 SOUTH, RANGE 43 EAST.
CONTAINING 0.792 ACRES MORE OR LESS
OR 34485 SQUARE FEET MORE OR LESS

PROPERTY SHOWN HEREON IS LOCATED IN
FLOOD ZONE X PER FLOOD INSURANCE RATE
MAP 120192 0588 F DATED OCTOBER 5, 2017

BENCH MARK REFERENCE
PALM BEACH COUNTY, DISC "KIRK-5"
ELEVATION 16.853 N.A.V.D.

NOTE:
THIS SURVEY PERFORMED WITHOUT BENEFIT OF TITLE.

- SURVEYOR'S NOTES:
1. THIS SURVEY COMPLIES WITH CHAPTER 5J-17, FLORIDA ADMINISTRATION CODE.
 2. NO SEARCH OF THE PUBLIC RECORDS HAS BEEN MADE BY THIS OFFICE.
 3. LEGAL DESCRIPTIONS SUPPLIED BY CLIENT OR CLIENT'S AGENT.
 4. WRITTEN DIMENSIONS TAKE PRECEDENCE OVER SCALED DIMENSIONS.
 5. VISIBLE ENCROACHMENTS, IF ANY ARE SHOWN HEREON.
 6. THIS SURVEY FOR CONSTRUCTION PURPOSES ONLY AND NOT INTENDED FOR CONVEYANCE PURPOSES WITHOUT PERMISSION OF THIS SURVEYOR.
 7. ELEVATIONS HEREON BASED ON NORTH AMERICAN VERTICAL DATUM (N.A.V.D. 1988)
 8. NO UNDERGROUND UTILITIES LOCATED EXCEPT WHERE SHOWN HEREON.
 9. THIS IS NOT AN ENVIRONMENTAL SURVEY.
 10. THIS SURVEY DOES NOT GUARANTEE OWNERSHIP OR RIPARIAN RIGHTS BEYOND MEAN HIGH WATER LINE.
 11. BEARINGS HEREON BASED ON THE GRID BEARING OF N01°41'10"E ALONG THE WEST LINE OF THE SOUTHWEST QUARTER SECTION 18 AND ALL OTHER BEARINGS ARE RELATIVE THERETO.
 12. ADDITIONS OR DELETIONS TO SURVEY MAPS OR REPORTS BY OTHER THAN THE SIGNING PARTY OR PARTIES IS PROHIBITED WITHOUT WRITTEN CONSENT OF THE SIGNING PARTY OR PARTIES.
 13. FORM BOARD TIE-IN & UNDER CONSTRUCTION TIE-IN SURVEYS INTENT IS TO SHOW SETBACK COMPLIANCE; OWNER AND/OR CONTRACTOR ACCEPTS RESPONSIBILITY FOR PLACEMENT OF FORMBOARDS UPON RECEIPT OF THIS SURVEY. PLUMBING AND OTHER UTILITIES INSTALLED AT CONTRACTORS RISK.
 14. THIS SURVEY IS NOT VALID WITHOUT SURVEYOR'S SIGNATURE & EMBOSSED SEAL.

MAGELLAN SURVEYING & MAPPING, INC.
PROFESSIONAL LAND SURVEYORS
LICENSED BUSINESS
450 S. OLD DIAL HIGHWAY, SUITE 10
JUPITER, FLORIDA 33468
561-746-8745 FAX 561-746-9632 E-mail info@magellansurveying.com

Boundary Survey

Prepared For: **PARK LANE TOWNHOMES**

Drawn by RES	Date Of Survey JULY 17, 2019	Scale 1"= 20'
Field: TF F.B.163 Pg57	REVISIONS	Drawing Number 19-169

RONALD E. STOTLER
PROFESSIONAL SURVEYOR AND MAPPER
CERTIFICATE NO. 5026
STATE OF FLORIDA

LEGEND:

⊕ = CENTERLINE
calc = CALCULATED
meas = MEASURED
ORB = OFFICIAL RECORDS BOOK
O.H.E. = OVERHEAD ELECTRIC
x10.0 = ELEVATIONS

3925 ESPAN COURT
RESIDENCE
P.C.N. 70-43-44-18-00-000-7180

3890 PARK LANE
APARTMENTS
P.C.N. 70-43-44-18-00-000-7230

2785 REO LANE
APARTMENTS
P.C.N. 70-43-44-18-00-000-7840

2807 REO LANE
APARTMENTS
P.C.N. 70-43-44-18-00-000-7180

3932 PARK LANE
DUPLICES
P.C.N. 70-43-44-18-00-000-7760

SOUTHWEST
CORNER
SOUTHWEST
QUARTER
SECTION 18
TOWNSHIP 44 SOUTH
RANGE 43 EAST

BENCH MARK
TOP SET MAG NAIL
& DISC "LB 7571"
ELEVATION = 16.97
N.A.V.D.

BENCH MARK
TOP SET MAG NAIL
& DISC "LB 7571"
ELEVATION = 16.71
N.A.V.D.

AT&T
BOX

WOOD
POWER
POLE

FOUND IRON
ROD & CAP
2799

FORCE MAIN?
(GREEN FLAG)

AT&T
BOX

WOOD
POWER
POLE

FOUND IRON
ROD
0.25' NORTH

6' WOOD
FENCE

EAST LINE
WEST 491'

CHAINLINK

FOUND IRON PIPE
0.2' WEST

2.0'

FOUND IRON ROD
0.2' NORTH

6' WOOD
FENCE

EAST LINE
WEST 491'

CHAINLINK

FOUND IRON PIPE
0.2' WEST

2.0'

FOUND IRON ROD
0.2' NORTH

6' WOOD
FENCE



EAST LINE
WEST 491'

CHAINLINK

FOUND IRON PIPE
0.2' WEST

2.0'

FOUND IRON ROD
0.2' NORTH

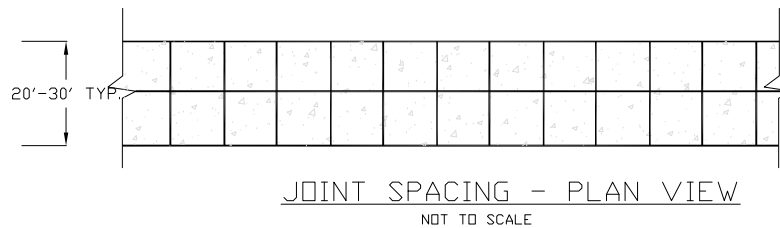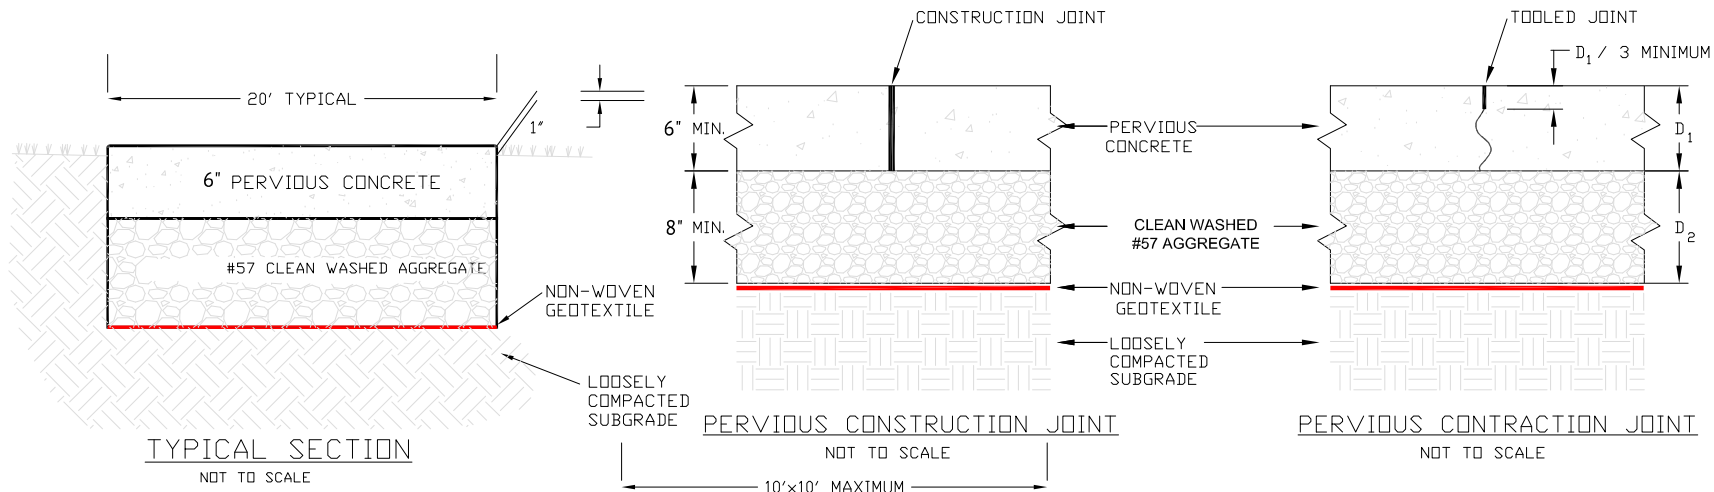

INSTALLATION



CURING

NOTES:

1. PERVIOUS CONCRETE MUST BE SUPPLIED AND INSTALLED BY NRMCA CERTIFIED PRODUCERS AND CONTRACTORS.
2. JOINTS, IF SPECIFIED, TO BE SAWCUT 48 TO 60 HOURS AFTER PLACEMENT OF CONCRETE.
3. PERVIOUS CONCRETE MUST BE COVERED WITH 6 MIL PLASTIC, SECURELY FASTENED ON THE EDGES AND ACROSS THE TOP, FOR A MINIMUM OF SEVEN (7) DAYS.
4. D₁ AND D₂ AS PER THE PLANS AND SPECIFICATIONS.
5. D₁ HAS A 5" MINIMUM THICKNESS.
6. D₂ HAS A 6" MINIMUM THICKNESS.

PERVIOUS CONCRETE PAVEMENT SECTION

FOR:

SCALE: NONE

DRAWN BY: KMJ

DATE: 1/1/16

KEN JUSTICE P.E.
SENIOR DIRECTOR
LOCAL PAVING
 1036 WOODS LANE
 AMBLER, PA 19002
 (267) 716-8675
 kjustice@nrmca.org



freestanding activities

for ages 2-5 years



Green Thumb Potting Shed

EC-023

Perfectly sized for budding gardeners, and offering shelter from the sun and rain.

Space required: 13'0" x 16'6" | 396 cm x 503cm



Green Thumb Planter Box

EC-022

Plant, Water, Grow! Children will enjoy tending to this child-sized garden.

Space required: 4'6" x 0'7" | 137cm x 18cm



5' Playhouse

M59006

Playhouses provide a child-sized way for children to tend to household activities in an imaginative environment.

Space required:

5'1" x 5'1" x 6'5" | 155cm x 155cm x 196cm



Friendship Table

MEC-024

3/4" thick HDPE provides a smooth top for writing and an engaging place for socialization.

Space required: 3'0" x 3'0" | 91cm x 91cm



Rockin' Drums

MEC-007

Inspire generations of creative percussionists while promoting upper body motion.

Space required: 3'4" x 1'6" | 102cm x 46cm




Paint & Play

66575

The clear, durable polycarbonate window is great for painting with watercolors. Holes cut in the shelves provide a handy place to rest paint cups and brushes, and the window is washable for reusable fun. *Does not include paints, brushes, or supplies.*

Model	Description
66575P	Red
66575N	Green

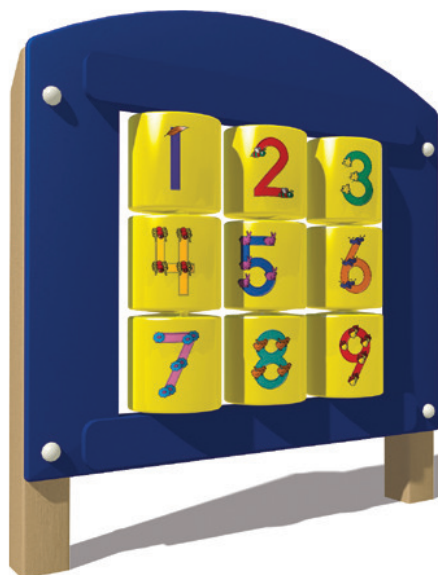

TouchMath® Panel

MEC-046

The TouchMath Panel is an interactive outdoor play event created to bring learning outside to the playground!

Each TouchMath Panel comes with:

- Training Manual
- Activity Panel Poster
- TouchMath Activity Panel Manual

Space Required: 0'7" x 4'6" | 18cm x 137cm

For more information, please visit: www.touchmath.com/ultraplay

freestanding activities

for ages 2-5 years

Freestanding play activities can breathe new life into existing play spaces



Early Childhood Horizontal Ladder PJHLAD

- Great upper body development for ages 2-5
- The **Tire Boost Package (02-01-0025)** adds height assistance and prevents surfacing displacement (*sold separately*)
- 19-1/2" wide x 6' long x 52" high when installed
- Use zone: 18' x 14' 549 cm x 427 cm
- Color as shown



02-01-0025
Optional
Tire Boost Package



Rotomolded Frog and Whale Spring Riders

UPlayToday™ Spring Riders are an excellent way to add excitement and imaginative play to a new or existing playground. Colors as shown.

- Rotomolded body
- Heavy-duty surface mount steel spring
- Anchor "J" bolts included for mounting
- Use zone: 17' x 17' | 518 cm x 518 cm

Model	Age	Description
UP107	2-5 or 5-12	Frog
UP108	2-5 or 5-12	Whale



2-Rider Spring See Saw 2-5 Years

02-07-0055

Encourage social interaction with the Spring See Saw designed for two riders. Colors as shown.

- Appropriate for ages 2-5
- Powder-coated blue frame with red seats
- Anchor bolts included for mounting
- Inground mounting kit also available: #02-07-0187 (*sold separately*)
- Use zone: 20' x 13' | 610 cm x 396 cm



HDPE Horse and Truck Spring Riders

- HDPE body
- Heavy-duty surface mount steel spring
- Anchor bolts included for mounting
- Inground mounting kit also available: #02-07-0187 (*sold separately*)
- Use zone: 15' x 13' | 457 cm x 396 cm

Model	Age	Description
02-07-0053	2-5	Horse
02-07-0054	2-5	Truck


WARNING: Installation over a hard surface such as concrete, asphalt, or packed earth may result in serious injury from falls.



Space saver configuration

UPLAY TODAY™

5-12 years

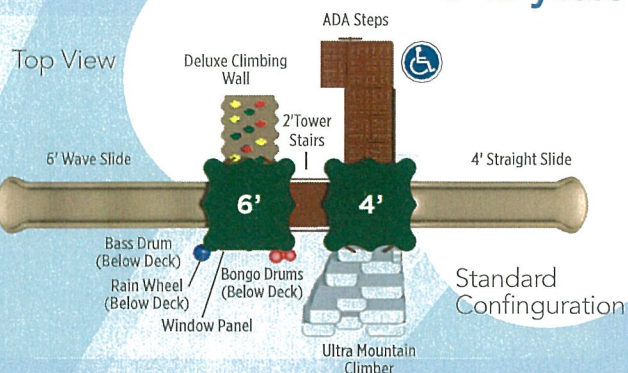

bighorn

UPLAY-008-N

Age: 5-12

Activities: 7

Kid Capacity: 15-20




Use Zone for Space Saver Configuration: 29'2" x 29'8"

Use Zone for Space Standard Configuration: 25'4" x 38'11"

Fall Height: 6'0" | 183cm

Specify Color option	MOUNTING KITS (Required)		
Play Structure	Ground Spike	Anchor Bolt	Inground Kit
UPLAY-008-N Bighorn (natural)	Included	33-12-0054	33-12-0096
UPLAY-008-P Bighorn (playful)	Included	33-12-0054	33-12-0096

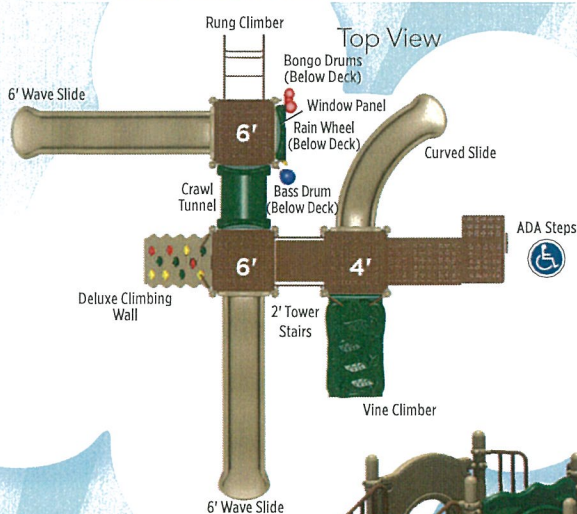

boulder point

UPLAY-079-N

Age: 5-12

Activities: 9

Kid Capacity: 20-30

Use Zone: 34'7" x 36'7"

Fall Height: 6'0" | 183cm




Specify Color option	MOUNTING KITS (Required)		
Play Structure	Ground Spike	Anchor Bolt	Inground Kit
UPLAY-079-N Boulder Point (natural)	Included	33-12-0082	33-12-0110
UPLAY-079-P Boulder Point (playful)	Included	33-12-0082	33-12-0110




THINK
beyond **PLAY...**
add border timbers

SEE PAGE 57


WARNING: Installation over a hard surface such as concrete, asphalt, or packed earth may result in serious injury from falls.

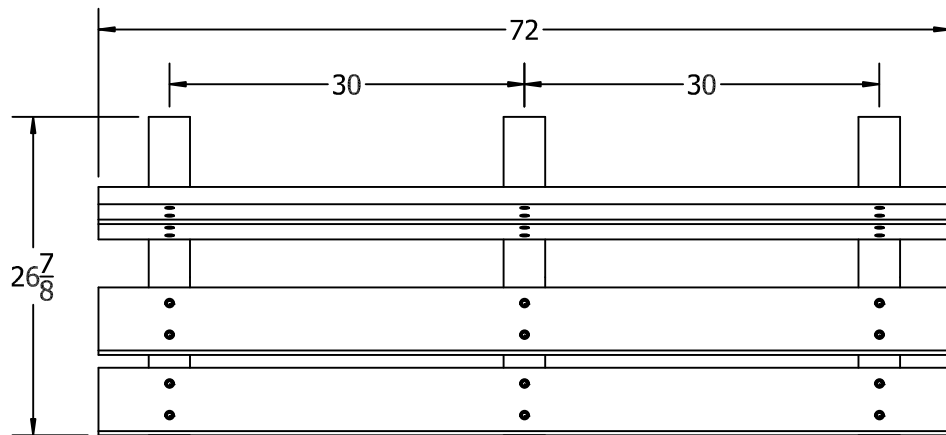


TOP VIEW

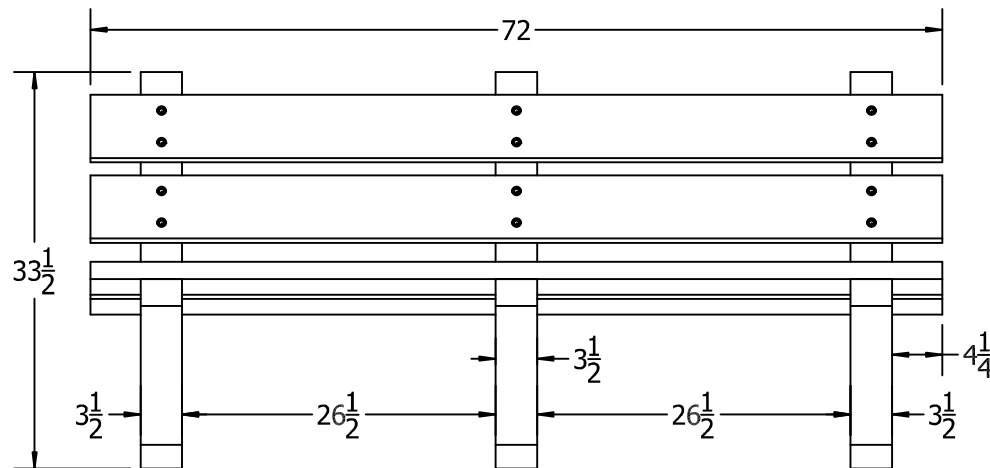

FRONT VIEW

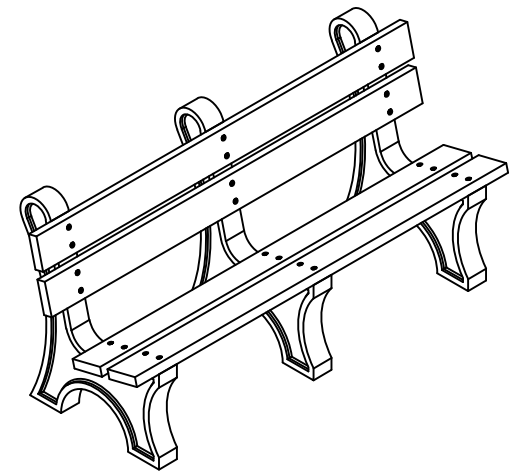

3D ISOMETRIC VIEW

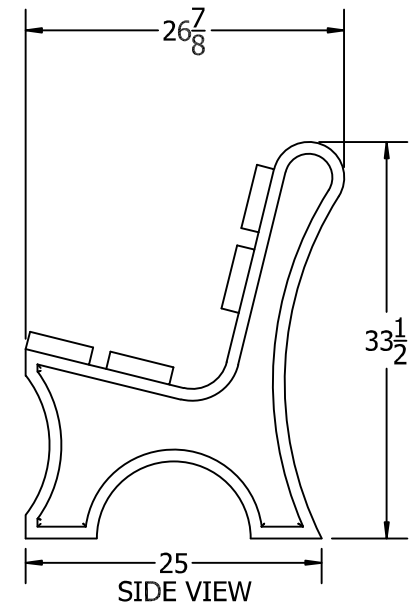

SIDE VIEW

6 ft. Colonial Bench Specification Drawing

COPYRIGHT 2013-2033



This drawing and all information contained herein is the property of PARK WAREHOUSE, LLC. and is not to be reproduced without express written permission of this manufacturer. We assume no responsibility for unauthorized use of this drawing. PARK WAREHOUSE, LLC. is not responsible for local permits and occupancy requirements.

Park Warehouse, LLC
7495 W. Atlantic Ave. Suite 200-294
Delray Beach, FL 33446
PH: 888.321.5334
FAX: 561.288.5279
WWW.PARKWAREHOUSE.COM

NOT TO SCALE
Date: 03/2019



SKU: 766pt100
Variations:
766pt100-2
766pt100-14
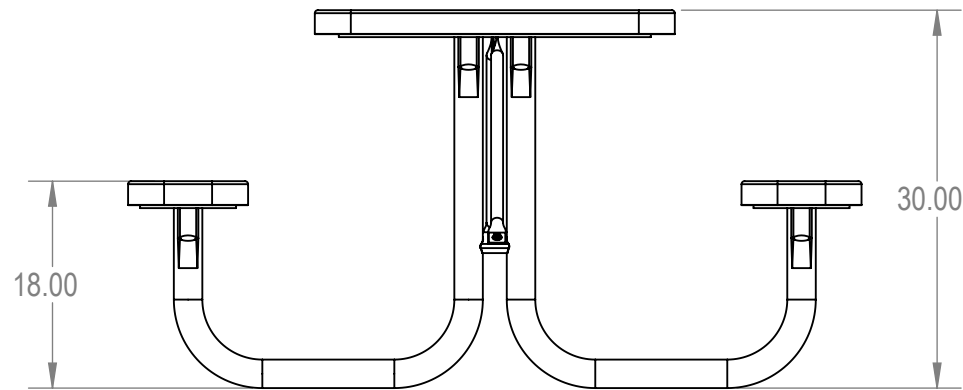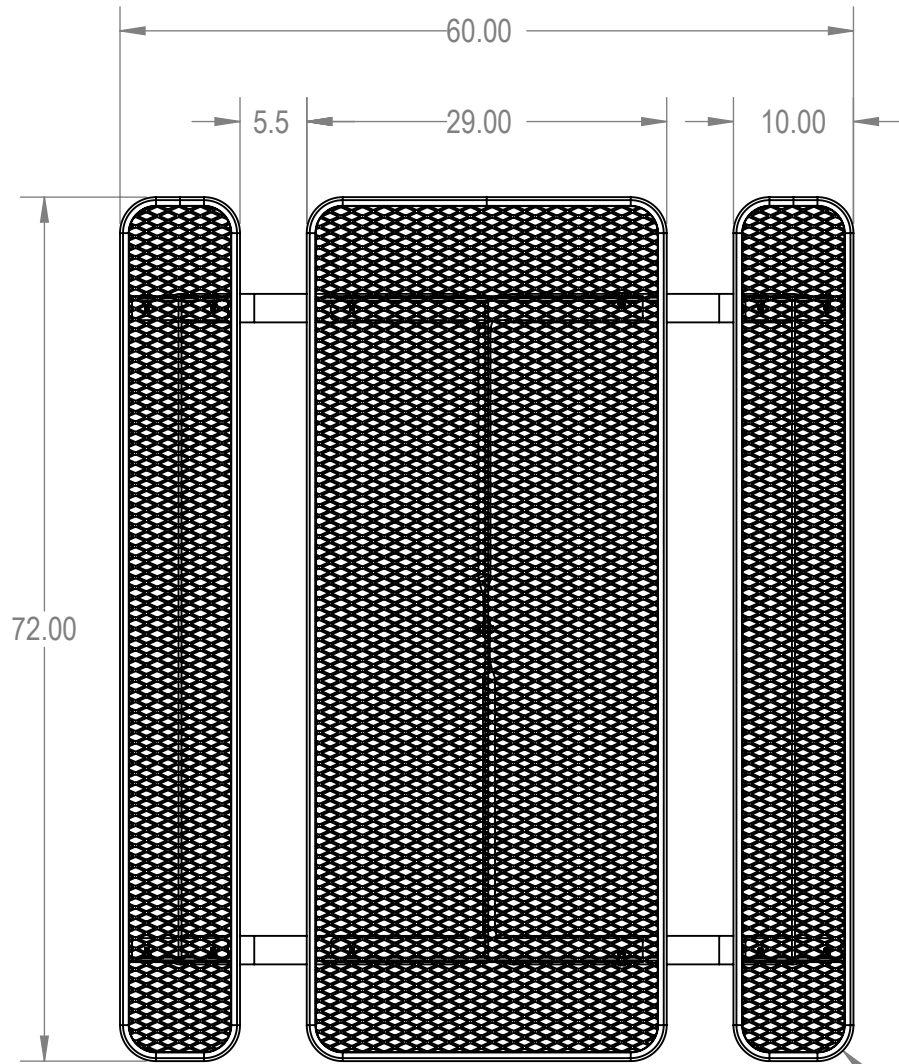

R3.00



Manufactured For:



PROPRIETARY AND CONFIDENTIAL

THE INFORMATION CONTAINED IN THIS DRAWING IS THE SOLE PROPERTY OF Park Warehouse, LLC. 5301 North Federal Highway, Suite 140, Boca Raton, FL. ANY REPRODUCTION IN PART OR AS A WHOLE WITHOUT THE WRITTEN PERMISSION OF Park Warehouse, LLC. 5301 North Federal Highway, Suite 140, Boca Raton, FL. IS PROHIBITED.

	NAME	DATE	ParkTastic			
DRAWN	GM	1/3/2016				
SALES APPR.			TITLE: 6' Rectangular Portable Table			
CLIENT APPR.						
MFG APPR.						
Q.A.						
Design By -						
CADWorksPro Chicago, IL				766pt100		
www.cadworkspro.com						

5

4

3

2

1

3922 Park Lane

6" high PVC fence



SIMMONS & WHITE
2581 Metrocentre Blvd, Suite 3, West Palm Beach, Florida 33407
O 561.478.7848 | F 561.478.3738 www.simmonsandwhite.com
Certificate of Authorization Number 3452



TRAFFIC GENERATION STATEMENT


**3922 PARK LANE
PALM SPRINGS, FLORIDA**

Prepared for:

Cory S. Cross Architect
2560 Pepperwood Circle South
North Palm Beach, Florida 33410

Job No. 19-087

Date: 07/25/2019

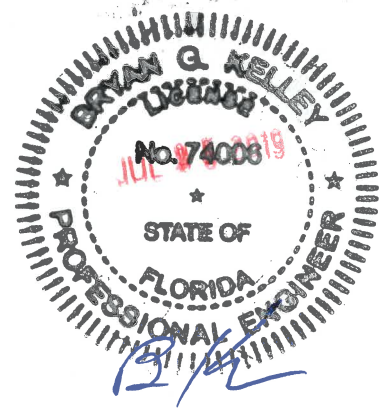

Bryan G. Kelley, P.E.
FL Registration No. 74006

TABLE OF CONTENTS

1.0 SITE DATA 2

2.0 TRAFFIC GENERATION..... 2

3.0 CONCLUSION..... 3

1.0 SITE DATA

The subject parcel is located on the south side of Park Lane approximately 400 feet east of Kirk Road in the Village of Palm Springs, Florida and contains approximately 0.80 acres. The Property Control Number (PCN) for the subject parcel is 70-43-44-18-00-000-7190. The existing development consists of one single family dwelling unit. The proposed redevelopment consists of 11 multifamily dwelling units with an anticipated buildout year of 2023. Access is proposed via a full access driveway connection to Park Lane. For additional information concerning site location and layout, please refer to the Site Plan prepared by Cory S. Cross Architect.

2.0 TRAFFIC GENERATION

The Palm Beach County Unified Land Development Code Article 12 requires that for any application for a site specific development order on property on which there are existing/vested uses shall be subject to the Palm Beach County Traffic Performance Standards to the extent the traffic generation projected for the site specific development order exceeds the traffic generation of the vested uses. The generation rates and capture rates of the vested uses shall be updated to current pro forma traffic generation and passer-by rates and shall be used to calculate vested uses/existing traffic.

The traffic currently vested to the parcel has been calculated in accordance with the ITE Trip Generation Manual, 10th Edition and published Palm Beach County Trip Generation Rates as shown in Tables 1, 2 and 3. Table 1 shows the daily traffic generation associated with the existing/vested development in trips per day (tpd). Tables 2 and 3 show the AM and PM peak hour traffic generation rates, respectively, in peak hour trips (pht). The traffic generated by the existing/vested development consisting of one single family dwelling unit may be summarized as follows:

Existing/Vested Development

Daily Traffic Generation	=	10 tpd
AM Peak Hour Traffic Generation (In/Out)	=	1 pht (0 In/1 Out)
PM Peak Hour Traffic Generation (In/Out)	=	1 pht (1 In/0 Out)

The traffic to be generated by the proposed site modifications has also been calculated in accordance with the ITE Trip Generation Manual, 10th Edition and the Palm Beach County Trip Generation Rates as shown in Tables 4, 5 and 6. Table 4 shows the daily traffic generation associated with the proposed plan of development. Tables 5 and 6 show the AM and PM peak hour traffic generation, respectively. The traffic to be generated by the proposed plan of development consisting of 11 multifamily dwelling units may be summarized as follows:

2.0 TRAFFIC GENERATION (CONTINUED)

Proposed Development

Daily Traffic Generation	=	81 tpd
AM Peak Hour Traffic Generation (In/Out)	=	5 pht (1 In/4 Out)
PM Peak Hour Traffic Generation (In/Out)	=	6 pht (4 In/2 Out)

The increase in traffic generation as a result of the proposed site modifications is shown in Table 7 and may be summarized as follows:

Change in Traffic Generation

Daily Traffic Generation	=	71 tpd
AM Peak Hour Traffic Generation (In/Out)	=	4 pht (1 In/3 Out)
PM Peak Hour Traffic Generation (In/Out)	=	5 pht (3 In/2 Out)

3.0 CONCLUSION

As shown in Table 7, the proposed modification will result in an increase of 71 daily trips, an increase of 4 AM peak hour trips, and an increase of 5 PM peak hour trips at project build out of 2023. The change in peak hour trips is negligible and will have an insignificant impact on the surrounding roadways and is therefore approvable with regard to the Palm Beach County Traffic Performance Standards. Based on the findings of this report, the proposed development will generate less than 20 peak hour trips and therefore no additional traffic analysis is required and the project is therefore approvable with regard to the Palm Beach County Traffic Performance Standards.



Figure 1 – Site Location Map
3922 Park Lane
Project # 19-087

EXISTING DEVELOPMENT

TABLE 1 - Daily Traffic Generation

Landuse	ITE Code	Intensity		Rate/Equation	Dir Split		Gross Trips			Internalization		External Trips			Pass-by		Net Trips		
					In	Out				%	Total				%	Trips			
Single Family Detached	210	1	Dwelling Units	10			10				0	10			0%	0	10		
Grand Totals:							10			0.0%	0	10			0%	0	10		

TABLE 2 - AM Peak Hour Traffic Generation

Landuse	ITE Code	Intensity		Rate/Equation	Dir Split		Gross Trips			Internalization				External Trips			Pass-by		Net Trips		
					In	Out	In	Out	Total	%	In	Out	Total	In	Out	Total	%	Trips	In	Out	Total
Single Family Detached	210	1	Dwelling Units	0.74	0.25	0.75	0	1	1	0.0%	0	0	0	0	1	1	0%	0	0	1	1
Grand Totals:							0	1	1	0.0%	0	0	0	0	1	1	0%	0	0	1	1

TABLE 3 - PM Peak Hour Traffic Generation

Landuse	ITE Code	Intensity		Rate/Equation	Dir Split		Gross Trips			Internalization				External Trips			Pass-by		Net Trips		
					In	Out	In	Out	Total	%	In	Out	Total	In	Out	Total	%	Trips	In	Out	Total
Single Family Detached	210	1	Dwelling Units	$\ln(T) = 0.96 \ln(X) + 0.20$	0.63	0.37	1	0	1	0.0%	0	0	0	1	0	1	0%	0	1	0	1
Grand Totals:							1	0	1	0.0%	0	0	0	1	0	1	0%	0	1	0	1

PROPOSED DEVELOPMENT

TABLE 4 - Daily Traffic Generation

Landuse	ITE Code	Intensity		Rate/Equation	Dir Split		Gross Trips	Internalization		External Trips	Pass-by		Net Trips
					In	Out		%	Total		%	Trips	
Multifamily Low-Rise Housing up to 2 story (Apartment/Condo/TH)	220	11	Dwelling Units	7.32			81		0	81	0%	0	81
			Grand Totals:				81	0.0%	0	81	0%	0	81

TABLE 5 - AM Peak Hour Traffic Generation

Landuse	ITE Code	Intensity		Rate/Equation	Dir Split		Gross Trips			Internalization				External Trips			Pass-by		Net Trips		
					In	Out	In	Out	Total	%	In	Out	Total	In	Out	Total	%	Trips	In	Out	Total
Multifamily Low-Rise Housing up to 2 story (Apartment/Condo/TH)	220	11	Dwelling Units	0.46	0.23	0.77	1	4	5	0.0%	0	0	0	1	4	5	0%	0	1	4	5
			Grand Totals:				1	4	5	0.0%	0	0	0	1	4	5	0%	0	1	4	5

TABLE 6 - PM Peak Hour Traffic Generation

Landuse	ITE Code	Intensity		Rate/Equation	Dir Split		Gross Trips			Internalization				External Trips			Pass-by		Net Trips		
					In	Out	In	Out	Total	%	In	Out	Total	In	Out	Total	%	Trips	In	Out	Total
Multifamily Low-Rise Housing up to 2 story (Apartment/Condo/TH)	220	11	Dwelling Units	0.56	0.63	0.37	4	2	6	0.0%	0	0	0	4	2	6	0%	0	4	2	6
			Grand Totals:				4	2	6	0.0%	0	0	0	4	2	6	0%	0	4	2	6

TABLE 7
TRAFFIC GENERATION INCREASE

NET TRIPS

	DAILY	AM PEAK HOUR			PM PEAK HOUR		
		TOTAL	IN	OUT	TOTAL	IN	OUT
EXISTING DEVELOPMENT =	10	1	0	1	1	1	0
PROPOSED DEVELOPMENT =	81	5	1	4	6	4	2
INCREASE =	71	4	1	3	5	3	2

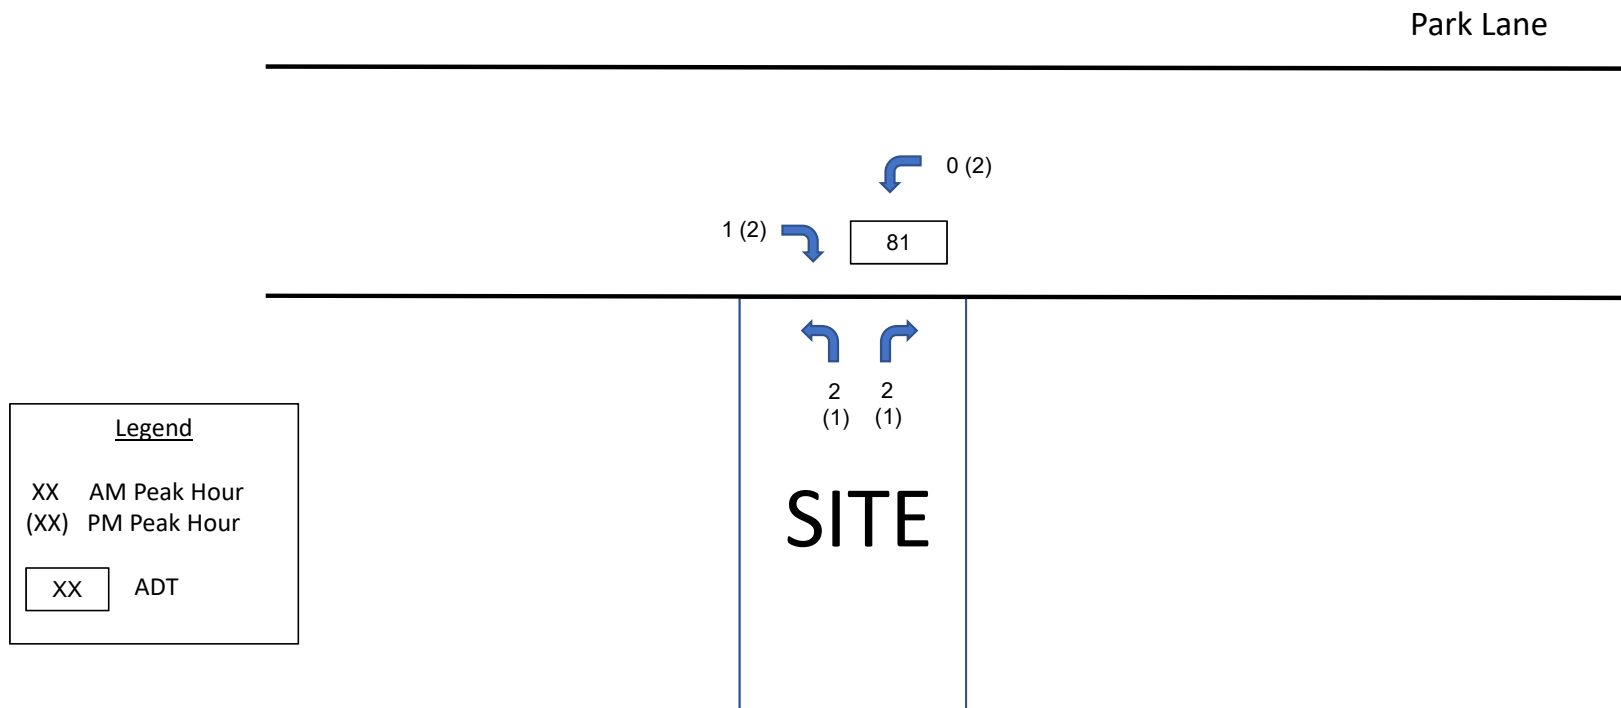


FIGURE 2 – Driveway Volumes
3922 Park Lane
Project # 19-087



**Department of Engineering
and Public Works**

P.O. Box 21229
West Palm Beach, FL 33416-1229

(561) 684-4000

FAX: (561) 684-4050

www.pbcgov.com



**Palm Beach County
Board of County
Commissioners**

Mack Bernard, Mayor

Dave Kerner, Vice Mayor

Hal R. Valeche

Gregg K. Weiss

Robert S. Weinroth

Mary Lou Berger

Melissa McKinlay

County Administrator

Verdenia C. Baker

August 29, 2019

Bryan G. Kelley, P.E.
Simmons & White, Inc.
2581 Metrocentre Blvd., Suite 3
West Palm Beach, FL 33407

**RE: 3922 Park Lane
Project #: 190714
Traffic Performance Standards Review (Revised Letter)**

Dear Mr. Kelley:

The Palm Beach County Traffic Division has reviewed the **3922 Park Lane Development** Traffic Impact Statement, dated July 25, 2019, pursuant to the Traffic Performance Standards in Article 12 of the Palm Beach County Unified Land Development Code (ULDC). The project is summarized as follows:

Municipality:	Palm Springs
Location:	South side of Park Lane, about 400 feet east of Kirk Road
PCN:	70-43-44-18-00-000-7190
Access:	One full access driveway connection onto Park Lane (As used in the study and is NOT an approval by the County through this letter)
Existing Uses:	One Single family Home
Proposed Uses:	Replace existing with: Multi-Family Residential = 11 DU
New Daily Trips:	71
New Peak Hour Trips:	4 (1/3) AM; 5 (3/2) PM
Build-out:	December 31, 2023

Based on the review, the Traffic Division has determined that the proposed development meets the Traffic Performance Standards of Palm Beach County. The proposed development does not have significant peak hour traffic impact (as defined in PBC TPS) on the roadway network.

Please note the receipt of a Traffic Performance Standards (TPS) approval letter does not constitute the review and issuance of a Palm Beach County Right-of-Way (R/W) Construction Permit nor does it eliminate any requirements that may be deemed as site related. For work within Palm Beach County R/W, a detailed review of the project will be provided upon submittal for a R/W permit application. The project is required to comply with all Palm Beach County standards and may include R/W dedication.

*"An Equal Opportunity
Affirmative Action Employer"*



Bryan G. Kelley, P.E.
August 29, 2019
Page 2

No building permits are to be issued by the Village after the build-out date specified above. The County traffic concurrency approval is subject to the Project Aggregation Rules set forth in the Traffic Performance Standards Ordinance.

The approval letter shall be valid no longer than one year from date of issuance, unless an application for a Site Specific Development Order has been approved, an application for a Site Specific Development Order has been submitted, or the approval letter has been superseded by another approval letter for the same property.

If you have any questions regarding this determination, please contact me at 561-684-4030 or email QBari@pbcgov.org.

Sincerely,

A handwritten signature in blue ink that reads "Quazi Bari".

Quazi Bari, P.E.
Senior Professional Engineer
Traffic Division

QB:HA:rb

cc:

Kim Glas-Castro, Director of Planning, Zoning & Building, Village of Palm Springs
Hanane Akif, E.I., Project Coordinator II, Traffic Division
Steve Bohovsky, Technical Assistant III, Traffic Division

File: General - TPS - Mun - Traffic Study Review
E:\TRAFFIC\HAMUNICIPALITIES\APPROVALS\2019\190714 - 3922 PARK LANE REVISED.DOCX

March 30, 2020**To: Iramis Cabrera, Village of Palm Springs Planner****From: Tara Bamber, PE** **Re: 3922 Park Lane Townhouses
Revised Site Plan Approval Letter
Engenuity Group Project No. 6001.78**

We have received the following on 3-23-20 for the above reference project:

1. Conceptual Paving, Drainage, Water & Wastewater Plan, 1 sheet, revised 3-18-20, by Simmons & White
2. Site Plan, 4 sheets (A1- A4), dated 3-19-20, by Cory S. Cross Architect
3. Fire Truck & Garbage Truck Autoturn Analysis Plans, 2 sheet, dated 3-10-20, by Simmons & White
4. Landscape Plan, 2 sheets (LA1, LA2), signed & sealed 3-17-20, by Cory S. Cross Architect.
5. Justification Statement, 10 sheets, dated 3-19-20, by Cory S. Cross Architect.
6. Site Plan Letter, 1 sheet, dated 3-19-20, by Cory S. Cross Architect

Per further review of the water management calculations, we recommend Site Plan approval with the following conditions:

1. Provide revised Water Management Calculations.
2. The Home Owners Association documents shall include pervious pavement maintenance conditions.
3. Provide permits from applicable agencies including, but not limited to, Village of Palm Springs Civil/Utility, PBC Fire Rescue, etc.

If you should have any questions, please give me a call at 561-655-1151.

Cc: Chad Girard, PE
Kim Glas-Castro
Lisa Tropepe, PE
Ed Horton



THE SCHOOL DISTRICT OF
PALM BEACH COUNTY, FL

KRISTIN K. GARRISON, AICP
DIRECTOR

WANDA F. PAUL
CHIEF OPERATING OFFICER

PLANNING AND INTERGOVERNMENTAL RELATIONS
3300 FOREST HILL BOULEVARD, SUITE B-102
WEST PALM BEACH, FL 33406

PHONE: 561-434-8020 / FAX: 561-434-8815
WWW.PALMBEACHSCHOOLS.ORG/PLANNING

SCHOOL CAPACITY AVAILABILITY DETERMINATION (SCAD)

Application	Submittal Date	10/18/2019		
	SCAD No.	19092401D – D. O.		
	FLU /Rezoning/D.O. No.	20190091 – Village of Palm Springs		
	PCN No. / Address	70-43-44-18-00-000-7190 /3922 Park Lane		
	Development Name	3922 Park Lane		
	Owner / Agent Name	Park Lane Condominiums LLC / Cory S. Cross		
	SAC No.	189		
	Proposed Unit No. & Type	11 Apartment Units		
Impact Review		C.O. Taylor/Kirklane Elementary School	Palm Springs Middle School	John I. Leonard High School
	New Students Generated	1	1	1
	Capacity Available	115	28	- 640
	Utilization Percentage	92%	98%	120%
School District Staff's Recommendation	Based on the findings and evaluation of the proposed development, there will be negative impact on the public school system. Therefore, if the proposed development is approved by the Village, School District staff recommends the following condition to mitigate such impact.			
	In order to address the school capacity deficiency generated by this proposed development at the District high school level , the property owner shall contribute \$12,913 to the School District of Palm Beach County prior to the issuance of first building permit. This school capacity contribution is intended to supplement the required school impact fee (impact fee credit has already been applied). Please note that the school impact fee credit is calculated based on the Net Impact Cost per Student, as calculated in the County's latest Impact Fee Update Study recommended by the PBC Impact Fee Committee for adoption/implementation in 2019.			
Validation Period	1) This determination is valid from 10/28/2019 to 10/27/2020 or the expiration date of the site-specific development order approved during the validation period. 2) A copy of the approved D.O. must be submitted to the School District Planning Dept. prior to 10/27/2020 or this determination will expire automatically on 10/27/2020 .			
Notice	School age children may not necessarily be assigned to the public school closest to their residences. Students in Palm Beach County are assigned annually to schools under the authority of the School Board and by direction of the Superintendent, public school attendance zones are subject to change.			

School District Representative Signature

Joyce C. Cai, Senior Planner

Print Name & Title

October 28, 2019

Date

joyce.cai@palmbeachschools.org

Email Address

CC: Joyell Shaw, PIR Manager, School District of Palm Beach County
Iramis Cabrera , Planner, Village of Palm Springs



13081 MILITARY TRAIL
DELRAY BEACH, FLORIDA 33484-1105

Board of Supervisors
James M. Alderman
Stephen Bedner
Jeffrey P. Phipps, Sr.
Harry Raucher
John I. Whitworth III
Executive Director
Tommy B. Strowd, P.E.
Attorney
Mark A. Perry, P.A.

July 30, 2019

Iramis Cabrera
Village of Palm Springs
226 Cypress Lane
Palm Springs, Florida 33461-1699

**Re: PARK LANE TOWNHOUSES
3922 Park Lane
Sectional – A Portion of Section 18/43/44
PCN: 70-43-44-18-00-000-7190
LWDD Record No. RI-19-00_____**

Dear Ms. Cabrera:

This petition is located at the SE Quad of Park Lane and Kirk Road. It is located north of the L-10 Canal and is not adjacent.

LWDD has no objection to the certification of this petition.

Sincerely,

Anne H. Perry

Anne H. Perry
Right-of-Way Specialist



Village of Palm Springs
Land Development Department
226 Cypress Lane, Palm Springs, FL 33461
(561) 965-4016 Fax (561) 439-4132

LETTER OF TRANSMITTAL

To: Matthew Hammond/ Chad Girard/Ed Horton
Tom Ceccarelli/Frank Castro
Walter Lenhart

Date: November 7, 2019

RE: Park Lane Townhomes- 3922 Park Ln Site Plan

3rd submittal 11-7-2019

Attached are:

x Prints

☐ Report

☐ Other _____

☐ Reproducibles

☐ Specifications

☐ Correspondence

☐ Applications

COPIES	DATE	DESCRIPTION
1	11/7/2019	Site Plan Package/Civil Plans

Transmitted:

☐ For Approval

☐ For Revisions

☐ Other _____

☐ As Requested

☐ For Your Use

xxxx For Review and Comment

REMARKS:

Upon review, please forward any comments regarding the attached materials to me.. Should you have any questions regarding the attached materials, do not hesitate to contact me at (561) 434-5090 or icabrera@vpsfl.org. Thank you for your assistance.

Signed: Iramis Cabrera

Good for now.

Will review when final design submitted.

11-8-2019

P.B.C. Fire-Rescue
Plan Review Critique

Walter J. Lenhart
Business: 561-233-0056
E-mail: wjlenhar@pbcgov.org

Permit: FP#:

Date: 11/16/19

Project: Park Lane Townhomes

Address: 3922 Park Ln Palm Springs

Occupancy: Residential, New Apartment

Construction Type:

<u>Page</u>	<u>Comment</u>	<u>Code</u>
	Submit three(3) copies of the civil drawing to the PBC Water Officer Pedro Segovia for review. The civil plan review fee is \$500.00. Pedro's contact information is 561-233-0054 or PSegovia@pbcgov.org .	
A1	24" minimum pavement lettering is required for the fire lane marking. Yellow lettering is required.	
A1	The mailbox must be relocated. It is obstructing access to the fire hydrant.	



Village of Palm Springs
Land Development Department
226 Cypress Lane, Palm Springs, FL 33461
(561) 965-4016 Fax (561) 439-4132

LETTER OF TRANSMITTAL

To: Chad Girard/Ed Horton
Tom Ceccarelli/Frank Castro
Walter Lephart

Date: March 23, 2020

RE: Park Lane Townhomes- 3922 Park Ln Site Plan

4th submittal 3-20-2020

Attached are:

- | | | |
|--|---|---|
| ☒ Prints | ☐ Reproducibles | ☐ Correspondence |
| ☐ Report | ☐ Specifications | ☐ Applications |
| ☐ Other _____ | | |

COPIES	DATE	DESCRIPTION
1	3/20/2020	Site Plan Package/Civil Plans

Transmitted:

- | | | |
|--|---------------------------------------|-----------------------------|
| ☐ For Approval | ☐ As Requested | xxxx For Review and Comment |
| ☐ For Revisions | ☐ For Your Use | |
| ☐ Other _____ | | |

REMARKS:

Upon review, please forward any comments regarding the attached materials to me. Should you have any questions regarding the attached materials, do not hesitate to contact me at (561) 434-5090 or icabrera@vpsfl.org. Thank you for your assistance.

Signed: Iramis Cabrera

OK
E, 100 3/25/20

ZONING RM
LAND USE HIGH DENSITY RESIDENTIAL
EXISTING USE MULTIFAMILY RES.

ZONING RM
LAND USE HIGH DENSITY RESIDENTIAL
EXISTING USE MULTIFAMILY RES.

ZONING RM
LAND USE HIGH DENSITY RESIDENTIAL
EXISTING USE MULTIFAMILY RES.

ZONING RM
LAND USE HIGH DENSITY RESIDENTIAL
EXISTING USE MULTIFAMILY RES.

ZONING RM
LAND USE HIGH DENSITY RESIDENTIAL
EXISTING USE MULTIFAMILY RES.

ZONING RM
LAND USE HIGH DENSITY RESIDENTIAL
EXISTING USE MULTIFAMILY RES.

ZONING RM
LAND USE HIGH DENSITY RESIDENTIAL
EXISTING USE MULTIFAMILY RES.

PARK LANE




0 4 8 16 32

SITE PLAN








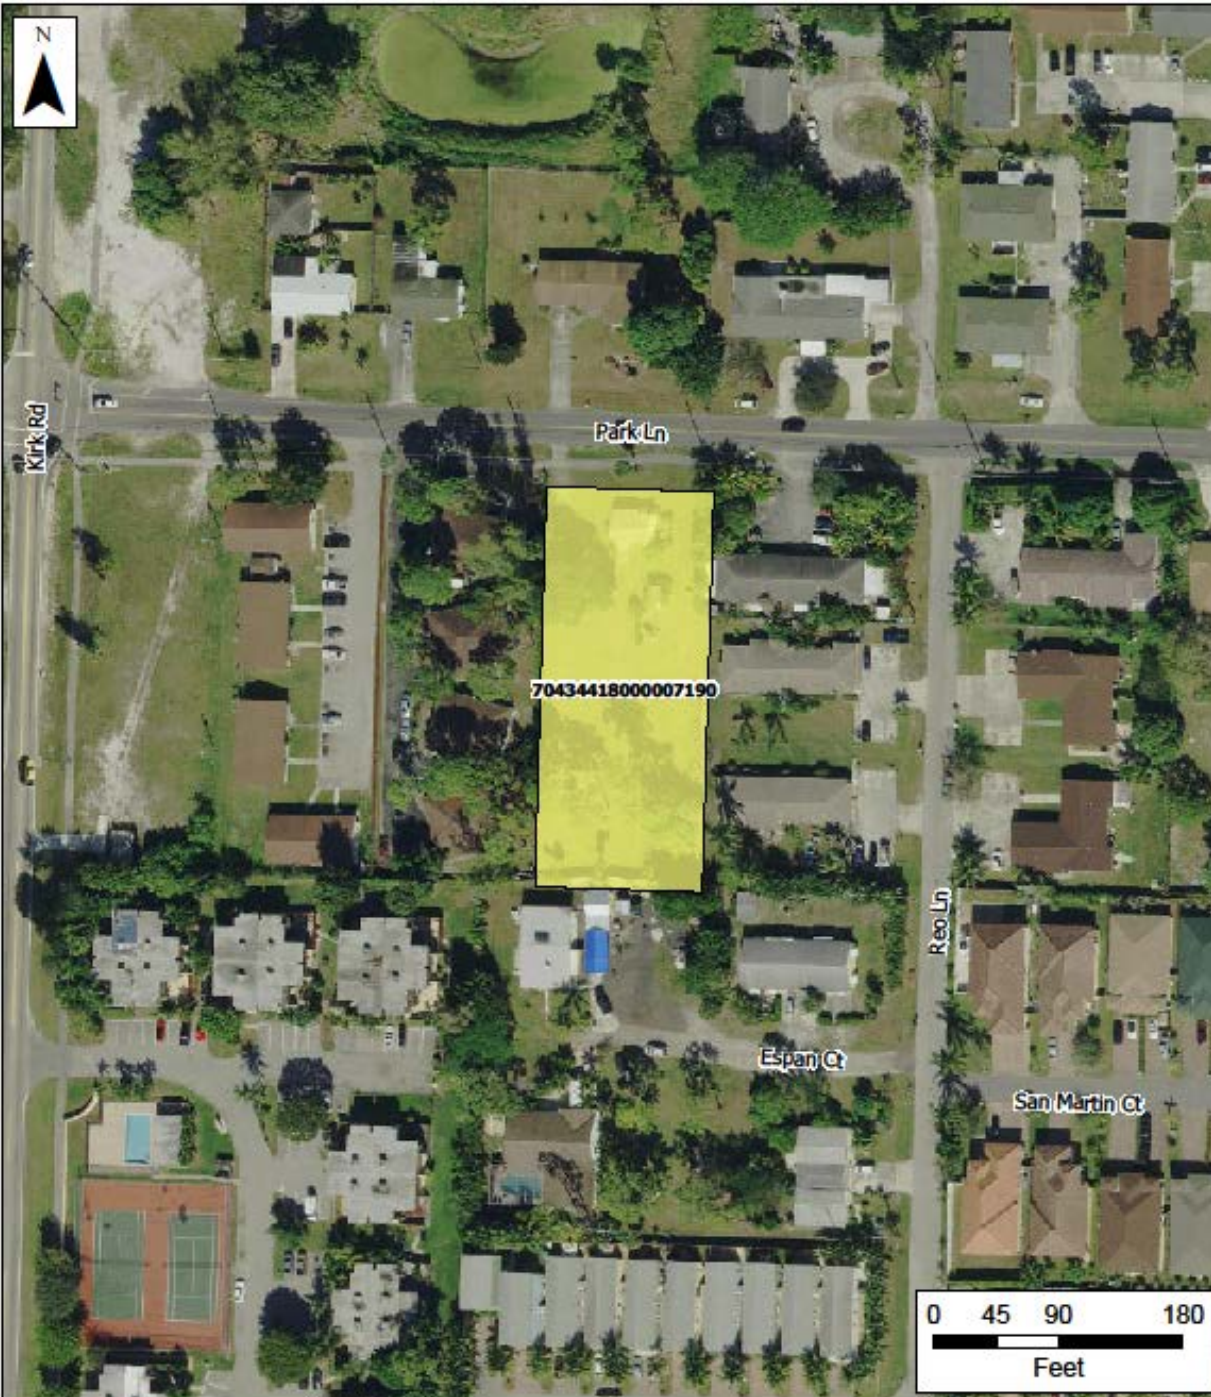


70434418000007190

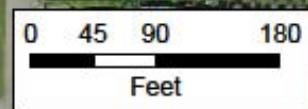

3922 PARK LANE

LEGAL DESCRIPTION

OFFICIAL RECORDS BOOK 30077, PAGE 745
THE EAST 121 FEET OF THE WEST 491 FEET OF THE SOUTH
300 FEET OF THE NORTH 325 FEET OF THE SOUTHWEST
QUARTER OF THE SOUTHWEST QUARTER, (LESS A 15
FOOT ROAD RIGHT-OF-WAY REFERENCED IN OFFICIAL
RECORDS BOOK 891, PAGE 564, PALM BEACH COUNTY),
SECTION 18, TOWNSHIP 44 SOUTH, RANGE 43 EAST.
CONTAINING 0.792 ACRES MORE OR LESS
OR 34485 SQUARE FEET MORE OR LESS

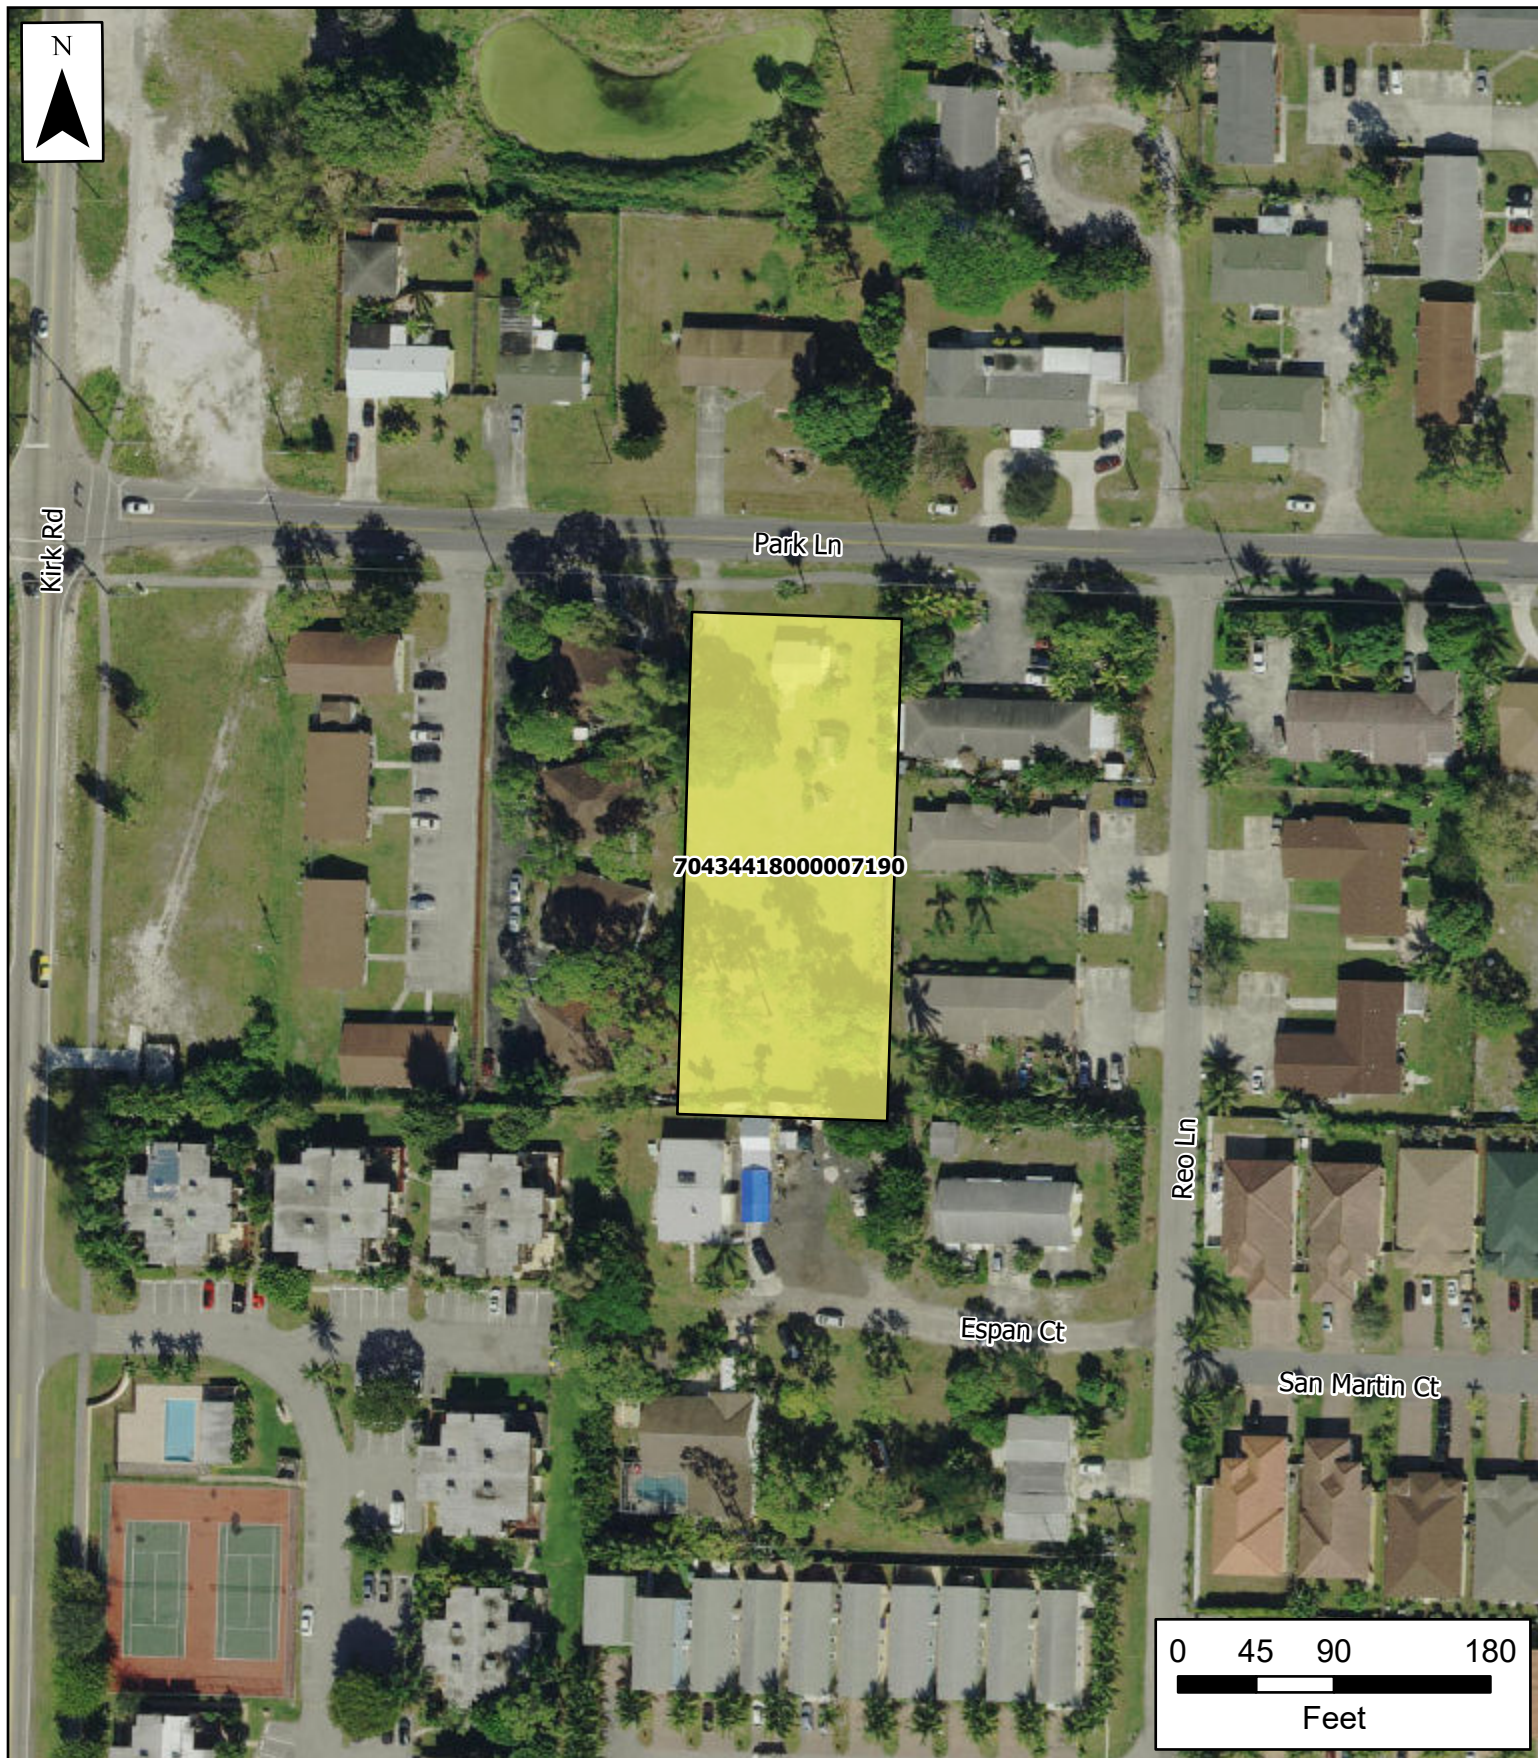

Village of Palm Springs

3922 Park Lane

The Data is provided "as is" without warranty or any representation of accuracy, timeliness or completeness. The burden for determining accuracy, completeness, timeliness, merchantability and fitness for or the appropriateness for use rests solely on the requester. The Village of Palm Springs make no warranties, express or implied, as to the use of the licensed Data. There are no implied warranties of merchantability or fitness for a particular purpose. The requester acknowledges and accepts the limitations of the Data, including the fact that the Data is dynamic and is in a constant state of maintenance, correction and update.

 3922 Park Lane

Data Source: Property Boundary provided by Palm Beach County, Basemap imagery provided by ESRI Online Services.



Kirk Rd


Park Ln

70434418000007190

Reo Ln

Espan Ct

San Martin Ct

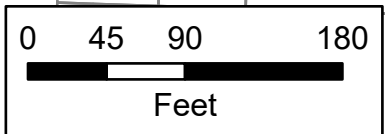

Village of Palm Springs

3922 Park Lane

The Data is provided "as is" without warranty or any representation of accuracy, timeliness or completeness. The burden for determining accuracy, completeness, timeliness, merchantability and fitness for or the appropriateness for use rests solely on the requester. The Village of Palm Springs make no warranties, express or implied, as to the use of the licensed Data. There are no implied warranties of merchantability or fitness for a particular purpose. The requester acknowledges and accepts the limitations of the Data, including the fact that the Data is dynamic and is in a constant state of maintenance, correction and update.

-  3922 Park Lane
-  Parcels

Data Source: Parcels provided by Palm Beach County



3392 Park Lane Townhouses

FAMILY ORIENTED DESIGN

Family Centric Features

- ▶ Three bedrooms suitable for young families
- ▶ Individual garages with remote and space for bikes and wagons
- ▶ Extra storage in attic
- ▶ On-site play area with playset, table, playhouse and bench
- ▶ Fenced backyard for each unit
- ▶ Single family style architecture

Density Comparisons

▶ Density allowed by zoning code		19 du/ac
▶ 3392 Park Lane	10 du	12.63 du/ac
▶ Estancia	64 du	11.22 du/ac
▶ Patio Court	10 du	10.87 du/ac
▶ Preston Square	160 du	8.46 du/ac

Parking Configuration

- ▶ 10 garage parking spaces – one for each unit
- ▶ 10 designated outdoor parking spaces – one for each unit
- ▶ 13 guest parking spaces
- ▶ 32 parking spaces required
- ▶ 33 total parking spaces provided

Parking Comparison – Local Multi Family

▶ Parking required by zoning code		3.125 spaces/unit	
▶ 3932 Park Lane	8 du	14 spaces	1.75 spaces/unit
▶ 2785 Park Lane	3 du	6 spaces	2 spaces/unit
▶ 2807 Park Lane	3 du	6 spaces	2 spaces/unit
▶ 3954 Park Lane	8 du	19 spaces	2.375 spaces/unit
▶ 3890 Park Lane	3 du	8 spaces	2.67 spaces/unit
▶ 3922 Park Lane	10 du	33 spaces	3.3 spaces/unit

Parking Comparison – Townhouses

▶ Parking required by zoning code			3.125 spaces/unit
▶ 3922 Park Lane	10 du	33 spaces	3.3 spaces/unit
▶ Patio Court	10 du	35 spaces	3.5 spaces/unit
▶ Preston Square	160 du	512 spaces	3.2 spaces/unit
▶ Estancia	64 du	64 spaces	2.2 spaces/unit

Parking Restriction & Enforcement

- ▶ Tenant Parking will be monitored and enforced 24 hours by the management company via live security cameras.
- ▶ Garage parking will be enforced by lease agreement, garage will not be allowed to be used as storage.
- ▶ Outdoor parking spaces will be marked and assigned. Tenants will require a parking sticker for each residential vehicle.
- ▶ Boat, RV, Trailer, Box Truck and oversize commercial vehicles parking will NOT be allowed enforced by lease agreement.
- ▶ Guest parking will be allowed in designated stalls only. Overnight guest parking will be allowed by permit for a specified time and monitored 24 hours by the management company via live security cameras.
- ▶ Parking Restriction & Enforcement signs will be installed throughout the property.
- ▶ No Parking & Tow Away signs will be installed along the “Y” for emergency and service vehicles.
- ▶ Violating vehicles will be towed away per lease agreement.



Village of Palm Springs

Executive Brief

AGENDA DATE: May 14, 2020

DEPARTMENT: Planning, Zoning & Building

ITEM 10.1: Temporary Use Permit - Outdoor Vehicle & Equipment Storage - Florida Communication Concepts (FCC) - 1195 South Congress Avenue

SUMMARY:

Mr. Dan and Mike Ivancevic and 1195 South Congress Avenue LLC., applicant/owners, are requesting a temporary use permit to enable their prospective tenant, Florida Communication Concepts (FCC), to utilize the premises located at 1195 South Congress Avenue (former Regency Party Rental facility) for outdoor storage while they are proceeding through the Village's site plan process and until building renovations are completed. Specifically, the applicants are requesting temporary use of the property by FCC's 32 employees to park personal vehicles during the day and park/store FCC's construction vehicles and equipment and materials (i.e., spools of conduit) in the rear of the property when not in use.

Note: The subject property is improved with a 28,000 square foot building, which FCC intends to occupy for a business office and storage of equipment and materials. A portion of the building was previously utilized by Off Lease Only (approximately 5,000 square feet on the first floor) for a "call center" business office use and the remaining 23,000 square feet, including the entire second floor, had been intended for use by JEM Homes for production/assembly. Partial improvements were undertaken from 2017 to 2019 in an effort to separate the building into two (2) separate business spaces; however this project was never completed. If approved, fire sprinkler/fire alarm improvements will be required to be completed prior to FCC being able to utilize the building. Additionally, site plan approval will be required to compliment the change of use from Commercial to Light Industrial that was approved June 13, 2019 (Ordinance No. 2019-05).

The property owner is requesting that the Temporary Use Permit be for a 6-month period, which would permit the prospective tenant to start utilizing the exterior portions of the property to store vehicles and equipment and materials within the rear of the property, on paved

surfaces (no internal use of the building would be permissible until fire prevention, life safety improvements and site improvements (i.e., fire hydrant, dumpster enclosure and parking lot striping) are completed pursuant to a site plan.

Note: Section 34-895 - Village Code - Temporary land uses in zoning districts.- provides that the Village Council may grant approval for temporary, principal uses of land that are not specifically allowed by the zoning district, such as storage. A temporary use permit may not exceed two (2) years and is not renewable.

During this temporary period, the applicant intends on modifying the industrial site plan that had been processed to support JEM Homes' occupancy of the property. The new, proposed site plan would need to consider a single-tenant use, required parking for employees, parking/storage of company vehicles and construction equipment, garbage truck circulation and compatibility buffers with surrounding residential uses.

The proposed use would bring 32 jobs to the Village (FCC has a Ft. Myers location, and east coast employees are temporarily working from their homes) and would allow an underutilized property to be occupied by a business operation within our Palm Springs CRA - Congress Avenue District. As a result, staff recommends approval of the proposed six (6) month Temporary Use Permit to allow outdoor storage as a principal use.

FISCAL IMPACT:

The proposed request does not have a fiscal impact to the Village.

ATTACHMENTS:

Temporary Use Permit Agreement

Applicant's Temporary Use Permit Application and Narrative - 1195 S. Congress Avenue

Applicant's Proposed Parking Plan

Property Survey - 1195 S Congress Ave

Site Photos

Aerial and Location Maps

Florida Communication Concepts - Corporate Information

Temporary Use Permit Agreement

THIS TEMPORARY USE PERMIT AGREEMENT (“License”) is made this ____ day of _____, 2020, by and between the VILLAGE OF PALM SPRINGS, FLORIDA, a municipal corporation, (“Village”) by and through the authority of its Planning, Zoning & Building Director, with its principal address at 226 Cypress Lane, Palm Springs, FL 33461; and 1195 S. CONGRESS AVENUE, LLC, a Florida Limited Liability Company with its principal address at 5900 N. Australian Avenue, Suite 3, West Palm Beach, FL 33407 (collectively “Licensee”).

RECITALS

WHEREAS, Licensee owns property located at 1195 S. Congress Avenue, Palm Springs, Florida (“Property”) described in Exhibit “A” attached hereto and incorporated herein; and

WHEREAS, currently the improved Property is vacant without a tenant; and

WHEREAS, the Property is located within the incorporated limits of the Village of Palm Springs, Florida; and

WHEREAS, the use of the Property for outdoor storage and parking of commercial vehicles and equipment is not a permitted or special exception use in the LI district in which the Property is located; and

WHEREAS, the Licensee has initiated a site plan amendment for the change of use that was approved in June, 2019 to the Village’s future land use map as well as the zoning district that governs this area to Light Industrial; and

WHEREAS, the Licensee has requested that the Village license the use of the Property to allow for outdoor storage until the Property has received site plan approval pursuant to the Light Industrial land use and zoning; and

WHEREAS, Village Code Section 34-895 authorizes the Village Council, for good cause shown, to grant a temporary use permit for certain temporary uses , not to exceed two (2) years from the approval date, ; and

WHEREAS, the Village Council has determined that based upon the mutual promises and consideration as set forth herein, that a **temporary, six (6) month revocable license** for outdoor storage of commercial vehicles, equipment and materials owned by the perspective tenant, Florida Communication Concepts, should be granted to the Licensee for the Property as more specifically provided herein; and

WHEREAS, Village Code Section 34-895 also requires Licensee to comply with specific statutory, building code and/or Village code requirements regardless of whether such requirements are specifically applicable to the proposed temporary use.

NOW, THEREFORE, in consideration of the mutual covenants contained herein, the sufficiency of which is hereby acknowledged, and intending to be legally bound hereby, the Parties agree as follows:

1. FINDINGS

1.1 The foregoing recitals are incorporated herein as true and correct findings of fact.

2. LICENSED PREMISES AND LAND USE

2.1 In accordance with the provisions of Village Code Section 34-895, the Village Council hereby grants Licensee a temporary use permit which authorizes Licensee to undertake outdoor storage and parking of commercial vehicles, equipment and materials as a principal use subject to the terms and conditions of the License. No other interest or right to use the Property is granted to Licensee under this Permit.

3. LICENSE TERM AND EFFECTIVE DATE

3.1 The term of this License is limited to six (6) months. The term shall commence on May 15, 2020 ("Commencement Date") and shall terminate on November 15, 2020. This License shall become effective upon approval by the Mayor. At the conclusion of the **six (6) month** term, the permitted temporary use of the Property shall expire and the Licensee shall terminate outdoor storage/parking as a principal use. Thereafter, use of the property shall be governed by a site plan, approved by the Village Council, pursuant to the Light Industrial zoning district and applicable land development regulations. Failure to terminate the temporary use shall be grounds for default and subject the Licensee and/or owner to appropriate legal action including mandatory injunctive relief and the reasonable costs incurred by the Village in enforcing this License including attorney's fees at all administrative, trial and appellate levels as well as the Village's code enforcement process. Pursuant to Village Code Section 34-895, upon issuance of a court order from a court of competent jurisdiction awarding attorney's fees and/or costs, such costs shall become a lien on the property, if unpaid after thirty (30) days following the entry of the order.

4. LICENSE CONDITIONS

4.1 Licensee shall adhere to the following conditions as a part of this Permit Agreement.

- (1) The commercial vehicles, equipment and materials owned by FCC shall be stored/parked on paved surfaces only in the rear of the Property, as depicted on Exhibit "B".
- (2) All materials, construction equipment and heavy vehicles shall be stored/parked so that they are screened from public view from adjacent properties and Congress Avenue.
- (3) All vehicles and equipment shall be in operable condition.
- (4) Equipment and vehicles shall not exceed twenty-feet (20') in height above natural grade. All booms shall remain in lowered position.
- (5) Temporary parking of personal vehicles by FCC employees during business hours (7:00 A.M. to 5:00 P.M.) shall only occur in striped parking spaces on the Property.
- (6) No driving / storage / parking on grassed areas.
- (7) Deliveries of materials (for temporary outdoor storage) shall only occur between 7:00 A.M. and 5:00 P.M.
- (8) No use or occupancy of the building shall be allowed until site plan approval has been obtained.
- (9) No installation of signage until occupancy of building is permissible.
- (10) FCC shall obtain a Temporary Business License from the Village and Palm Beach County for the subject address.

5. INDEMNIFICATION

5.1 To the fullest extent permitted by laws and regulations, Licensee shall indemnify, defend, save and hold harmless, Village, its officers, agents and employees from any and all claims, damages, losses, liabilities and expenses, pertaining to or arising out of the licensing of the land use of the licensed Property, this License, the use and/or occupancy of the Property by Licensee or any of its subcontractors, agents, officers, employees, independent contractors, invitees or guests. Licensee shall pay all losses, claims, liens, settlements, or judgments of any nature whatsoever in connection with the foregoing indemnification, including but not limited to, reasonable attorney's fees (including appellate attorneys' fees and costs). All costs and fees associated with any such defense shall be the responsibility of Licensee. Nothing contained herein is intended nor shall it be construed to waive the Village's rights and immunities under the common law or Florida Statute 768.28, as amended from time to time.

5.2 The Licensee's obligation to indemnify, defend, and pay for the defense, or at the Village's option, to participate and associate with the Village in the defense and trial of any claim and related settlement negotiations, shall be triggered by the Village's notice of claim for indemnification to Licensee. Licensee's inability to evaluate liability or its evaluation of liability, shall not excuse the Licensee's duty to defend and indemnify within 7 days after such notice is given by the Village. Only an adjudication or judgment after the highest appeal is exhausted, specifically finding the Village solely negligent, shall excuse performance of this provision by Licensee. Licensee shall pay all costs and fees related to this obligation and its enforcement by the Village. The Village's failure to notify the Licensee of a claim shall not release the Licensee of the above duty to defend and indemnify.

6. INTEGRATION

6.1 It is agreed and understood that this License contains all agreements, promises and understandings between the Village and Licensee and that no verbal or oral agreements, promises or understandings shall be binding upon either Village or Licensee in any dispute, controversy or proceeding at law, and any addition, variation or modification to this License shall be void and ineffective unless made in writing signed by the Parties. In the event any provision of this License is found to be invalid or unenforceable, such finding shall not affect the validity and enforceability of the remaining provisions of this License. The failure of a Party to insist upon strict performance of any of the terms or conditions of this License or to exercise any of its rights under this License shall not waive such rights and such Party shall have the right to enforce such rights at any time and take such action as may be lawful and authorized under this License, in law or in equity.

7. GOVERNING LAW

7.1 This License and the performance thereof shall be governed, interpreted, construed and regulated by the laws of the State of Florida and venue for any action arising out of this License shall be in Palm Beach County, Florida. **Further, if for any reason a claim, dispute or controversy is not resolved by the parties, the parties irrevocably and voluntarily agree to waive any right to a trial by jury in respect to any such claim, dispute or controversy.**

8. ASSIGNMENT

- 8.1** This License is personal to Licensee and may not be sold, assigned or transferred by Licensee or any other person or entity.

9. NOTICES

- 9.1** All notices hereunder must be in writing and shall be deemed validly given if sent by certified mail, return receipt requested or by nationally recognized overnight mail courier, addressed as follows (or any other address that the party to be notified may have designated to the sender by like notice):

Village: The Village of Palm Springs, Florida
Attention: Richard J. Reade, Village Manager
226 Cypress Lane
Palm Springs, Florida 33461

With a mandatory copy to: The Village of Palm Springs, Florida
Attention: Glen Torcivia, Village Attorney
701 Northpoint Parkway, Suite 209
West Palm Beach, Florida 33407

Licensee: 1195 S. CONGRESS AVENUE, LLC
5900 N. Australian Avenue, Suite 3
West Palm Beach, FL 33407

10. APPLICABLE LAWS

- 10.1** During the term of this License, the Licensee shall maintain the Property in compliance with this License, the Village Code, and all applicable governmental laws, rules, regulations, statutes, ordinances, resolutions, directives, covenants, easements, zoning and land use regulations, and restrictions of record, permits, building codes, and the requirements of any applicable fire insurance underwriter or rating bureau, now in effect or which may hereafter come into effect (including, without limitation, the Americans with Disabilities Act and laws regulating hazardous substances) (collectively "Laws"). Licensee shall, with respect to the condition of the Property and at the Licensee's sole cost and expense, comply with (a) all laws relating solely to Licensee's specific and unique nature of use of the Property; and (b) all building codes requiring modifications to the Property due to the use of the Property and any improvements to be made by the Licensee in and upon the Property.

11. SURVIVAL

- 11.1** The provisions of this License relating to indemnification shall survive and termination or expiration of this License. Additionally, any provisions of this License Agreement which require performance subsequent to the termination or expiration of this License shall also survive such termination or expiration.

12. CAPTIONS

- 12.1** The captions contained in this License are inserted for convenience only and are not intended to be part of this License.

13. ATTORNEY'S FEES

- 13.1** It is the understanding of the parties that if legal action is required to enforce this License, the prevailing party will be entitled to reasonable attorney's fees and costs in addition to any other relief to which the prevailing party is awarded.

14. TERMINATION FOR DEFAULT

- 14.1** In the event that the Licensee is found to be in violation of any part of the Village Code or any other applicable Laws for the Property or any other property owned by the Licensee in the Village, in a code enforcement proceeding of a Special Magistrate for the Village, or in a stipulated agreement, or in a court of competent jurisdiction, the Village shall give thirty (30) calendar days notice to the Licensee that the Licensee is in default. In the event the Licensee fails to correct the conditions of default, or the default is not remedied to the satisfaction of the Village within said thirty (30) calendar days, the Village shall have all legal remedies available to it, including, but not limited to, the termination of this License, in which case, the Village shall be entitled to recover its attorney's fees and costs, and any and all damages permitted by law arising from the default. A breach of this License by Licensee may be enforced in code enforcement proceedings brought by the Village and the Special Magistrate is hereby authorized to order the immediate cessation of the licensed use, and other code violations and to award the Village all legal and equitable relief to which the Magistrate shall determine is just and appropriate. Notwithstanding the foregoing, this License is a contract, which may also be enforced in a court of law. The Village has no liability for damages or anticipated profits for business losses or other damages caused by the termination of this License Agreement in the event of a default.

- 14.2** The parties hereto agree that the Village's right to terminate this License as stated herein is absolute and shall not result in any inequity to Licensee because of any authorized improvements by Licensee to the Facilities for the use licensed herein. Accordingly, this License shall not be construed as an irrevocable license or a license coupled with an interest because of said improvements.

- 14.3** The Licensee acknowledges that the Village and the public will be irreparably damaged if the terms and conditions of this License are not adhered to and specifically enforced. Therefore, in the event of a violation or threatened violation by the Licensee, then the Village shall be entitled to all the rights and remedies, including but not limited to injunctive relief, restraining such violation without being required to show any actual damage, irreparable harm, or to post any bond or other security.

15. TIME

- 15.1** Time is expressly declared to be of the essence of this License Agreement.

16. RIGHTS OF OTHERS

16.1 Nothing contained herein, whether express or implied, is intended to confer any rights or remedies under or by reason of this License on any persons other than the parties hereto and their respective administrators and legal representatives, nor is anything in this License intended to relieve or discharge the obligation or liability of any third person to any party to this License nor shall any provision give any third persons any right of subrogation or action over or against any party to this License.

17. PREPARATION

17.1 This License shall not be construed more strongly against either party regardless of who was more responsible for its preparation.

18. COUNTERPARTS

18.1 This License may be executed in one or more counterparts, each of which shall be deemed an original, but all of which together shall constitute one and the same instrument.

IN WITNESS WHEREOF, the parties have caused this License to be executed on the day and year first above written.

VILLAGE OF PALM SPRINGS, FLORIDA

BY: _____
BEV SMITH, MAYOR

ATTEST:

BY: _____
KIMBERLY M. WYNN, CMC, VILLAGE CLERK

APPROVED AS TO FORM AND
LEGAL SUFFICIENCY:


Glen Torcivia,
Village Attorney

LICENSEE:
1195 S. Congress Avenue, LLC


By: Danilo Ivanov

(Corporate Seal)

WITNESSES:

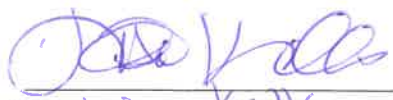
By: Lisa Wells

By: Ken Pizzetti


EXHIBIT "A"
Property Description

PCN: 70-43-44-07-12-000-0080

PALM ACRES TRACT 1 UNREC LT 8 (LESS E 17 FT CONGRESS AVE R/W) & LT 9 (LESS S
74.09 FT OF W 108 FT OF E 125 FT & E 17 FT CONGRESS AVE R/W) A/K/A 7-44-43, S 240 FT OF
N 1120 FT OF E 1/2 OF NE 1/4 OF NE 1/4 (LESS S 74.09 FT OF W 108 FT OF E 158 FT & E 50 FT
CONGRESS AVE R/W)

EXHIBIT “B”
Parking Plan

Exhibit "B"

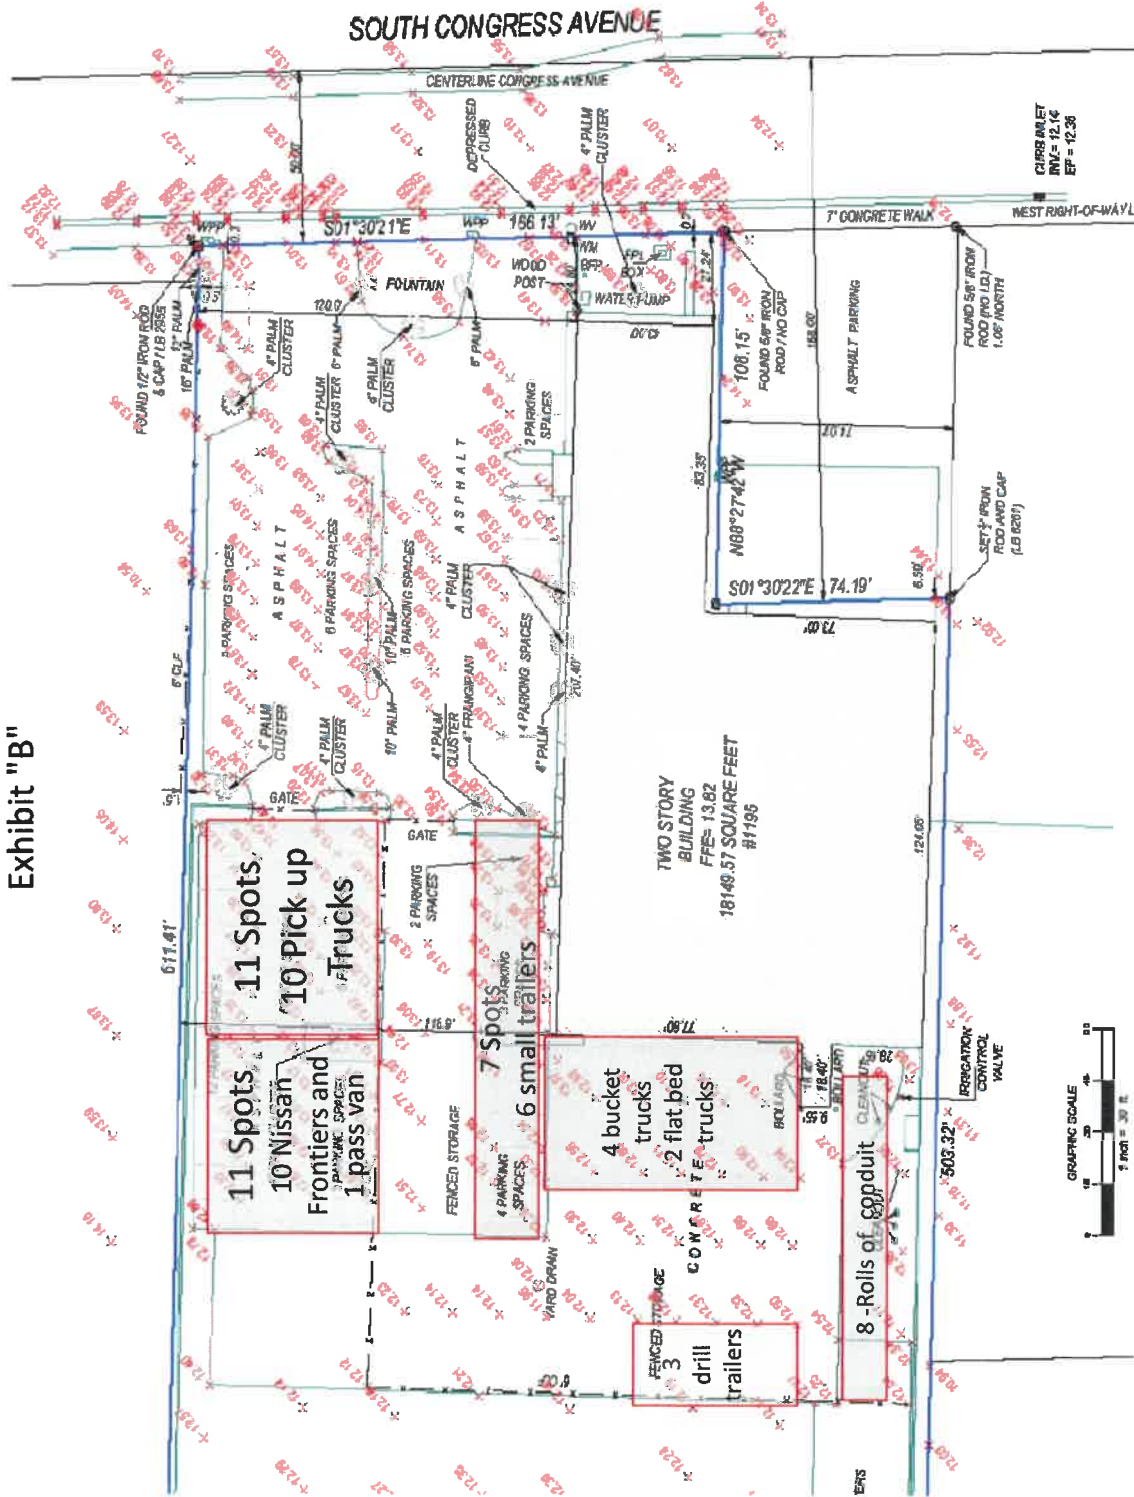



Village of Palm Springs Land Development Department Unified Development Application

226 Cypress Lane
Palm Springs, FL 33461
Phone: (561) 965-4016
Fax: (561) 439-4132
<http://www.vpsfl.org>

Prior to the submission of this application, the applicant must have a pre-application meeting with Land Development staff to review the proposed project submittal and processing requirements.

Pre Application Meeting Date: _____

Indicate the type of application you are applying for:

- | | |
|--|---|
| ☐ Comprehensive Plan Amendment (text) | ☐ Administrative Amendment |
| ☐ Future Land Use Map Amendment* | ☐ Site Plan (Minor / Major / PD)* |
| ☐ Rezoning * | ☐ Site Plan Amendment (Minor/Major)* |
| ☐ LDR / Zoning Change (text) | ☐ Special Exception* |
| ☐ Plat (Preliminary) | ☐ Development Order Amendment* |
| ☐ Master Sign Plan | ☐ Variance (District Standard)* |
| ☐ Temporary License Agreement | ☐ Variance (Sign) |
| ☒ Temporary Use Permit | ☐ Variance (Hours of Operation)* |
| ☐ Abandonment | ☐ Administrative Variance |
| ☐ Appeal | ☐ Deed Restriction / Unity of Title |
| ☐ Utility /Civil Plan | ☐ Other _____ |

INSTRUCTIONS:

1. All questions must be completed on this application. If not applicable, mark **N/A**.
2. Include all submittal requirements / attachments with this application.
3. All applicable fees are due when the application is submitted (Fees adjusted annually). Advertising, postage, and cost recovery, including professional fees incurred by the Village, will be billed to the Applicant.
4. Include mailing labels/stamped envelopes of all property owners within a 300 feet radius of affected site with signed affidavit (Applications types marked with *).
5. All plans must be submitted no later than 4:00 p.m. 45 days prior to a Land Development Board hearing (see schedule).
6. The applicant is responsible for addressing staff review comments in a timely manner. Any application which remains inactive for over 6 months will be removed from staff review. A new, updated, application will be required with applicable fees.
7. Applicants presenting demonstration boards or architectural renderings to the Village Council must have an electronic copy (PDF) of each board submitted to Land Development Department no later than the Wednesday preceding the meeting. Note: Representations made at the hearing, verbally or graphically, become part of the record.

Staff Use Only

Application Numbers: _____

SECTION 1-PROJECT INFORMATION:

Project Name: Florida Communication Concepts Temporary Use Application

Project Address: 1195 S Congress Ave., Palm Springs, FL 33406

Location of Property: The subject property is located approximately 0.7 mile(s) (N) S, E, W (circle one) from the intersection of Forest Hill Blvd _____ & S. Congress Ave, on the N, S, E, (W) (circle one) side of S. Congress Ave (street).

Shopping Center / Office Building: N/A

Acreage of Property: 3.092 Building Square Feet: 29,000

Density or FAR: .20 FAR Plat Name: NA

PCN Number(s): 70-43-44-07-12-000-0080

Dimensions of Property: approximately 230' X 610'

Legal Description: (or attach separate sheet)

PALM ACRES TRACT 1 UNREC LT 8 (LESS E 17 FT CONGRESS AVE R/W) & LT 9 (LESS S 74.09 FT OF W 108 FT OF E 125 FT & E 17 FT CONGRESS AVE R/W) A/K/A 7-44-43, S 240 FT OF N 1120 FT OF E 1/2 OF NE 1/4 OF NE 1/4 (LESS S 74.09 FT OF W 108 FT OF E 158 FT & E 50 FT CONGRESS AVE R/W)

SECTION 2 - APPLICANT / OWNER / AGENT INFORMATION:

Property History, if applicable: Describe previous applications on property (Approved Variances, Special Exception, Site Plan, etc...) Include previous application numbers and any conditions of approval.

Owner's Address: 235 E 1st St., St. Louis, MO 63102-4954

Owner's Email Address: info@stlouiscity.org

Owner's Phone: (314) 732-1101 Owner's Fax:

Applicant, if different than Owner: St. Louis Convention Center

Agent:

Contact Person: Chris Wick

Agent's Address:

Agent's Email Address: chris@stlouiscity.org

Agent's Phone: (314) 732-1101 Agent's Fax:

All correspondence will be sent directly to agent unless otherwise instructed.

SECTION 3- LAND USE AND ZONING INFORMATION:

EXISTING

PROPOSED

Zoning District: Industrial

Zoning District: Industrial

Application #	Request	Action	Resolution / Ordinance #	Approval Date
N/A				
N/A				
N/A				
N/A				
N/A				

SECTION 2 - APPLICANT / OWNER / AGENT INFORMATION

Owner's Name: MCN Property LLC

Owner's Address: 955 Eve St., Delray Beach, FL 33483-4968

Owner's Email Address: mike@mikeivancevic.com

Owner's Phone (561)-202-7102 Owner's Fax: _____

Applicant, if different than Owner: Florida Communication Concepts

Agent: _____

Contact Person: Chris Hicks

Agent's Address: _____

Agent's Email Address: chrishicks@conceptsfcc.com

Agent's Phone: (561)-718-4081 Agent's Fax: _____

All correspondence will be sent directly to agent unless otherwise instructed.

SECTION 3- LAND USE AND ZONING INFORMATION:

EXISTING

PROPOSED

Zoning: Industrial/Light Industrial

Zoning: Industrial/Light Industrial

Land Use: _____

Land Use: _____

Use: Vacant

Use: Exterior Storage/Vehicles and Equipment

Plat: N/A

Plat: N/A

ADJACENT LAND USE / ZONING / USE(S)

North: CG/ 1700 Office One Story Vacant

South: UI/ 1100 - Store - Existing Commercial Use

East: RM-Multi-Family (70-Palm Springs)/ 2700 - Auto Sales
Existing Commercial Use

SECTION 4 - DESCRIPTION OF PROJECT (attach additional pages if necessary)
Including compliance with zoning standards and supplemental regulations

Florida Communication Concepts is fully licensed and insured communication contractor with a strong reputation for dependability, efficiency, and safety. FCC has 32 employees in the East Coast office and are looking to grow and support local businesses in the Village of Palm Springs. They are looking for a six (6) month Temporary Use Permit of the yard at 1195 S. Congress Ave to park the company work vehicles and conduit while the property owner works with the Village to secure the CO for the property. The hours of operation will be 7:00 am to 5:00 pm. In the morning, the workers will arrive in their personal vehicles and take FCC's vehicles to work site. The workers will park their personal vehicles in the work truck spaces. Once a week FCC will get a delivery of new conduit. After the employees leave with the work vehicles there will be little activity on the property until they return at the end of the day to return the trucks and pick up their personal vehicles. I attached a mark up the property survey showing where the work vehicles and supplies will be parked on the property. Below is a list of the vehicles that will be parked on the property.

4 Bucket Trucks

2 Flat Bed Trucks

1 3500 Pick Up Truck

7 1500 Pick Up Trucks

2 2500 Pick Up Trucks

1 Passenger Van

3 Trailers with Drills/Vacs

1 Compressor Trailer

10 Frontiers

1 Dump Trailer

4 Cable Caddy Trailers

SECTION 5- PROJECT AUTHORIZATION

OWNER CERTIFICATION

(If more than one owner, attached executed Certifications for each)

This is to certify that I am the owner of the property described in this application and that all information supplied herein is true and correct to the best of my knowledge. The undersigned hereby petitions the Village of Palm Springs Staff, Land Development Board, and the Village Council to call Public Hearings upon due Public Notice in accordance with the Rules, Regulations, and Laws as promulgated by the Village of Palm Springs. The cost of which petition and notice and other costs as promulgated by rule is hereby assumed by the undersigned.

[Signature]
Signature of Owner

4/22/20
Date


STATE OF Florida, COUNTY OF Palm Beach

The foregoing instrument was acknowledged before me by means of ☒ physical presence or ☐ online notarization, this 20th day of April, 2020 by Michael Ivancevic, who is personally known to me or who has produced N/A (type of identification) as identification and who did (did not) take an oath.

Signature of person taking acknowledgement [Signature]


Name of officer taking acknowledgement--typed, printed or stamped Lisa Kells Caruso

Title or rank Notary Serial number 99 285387

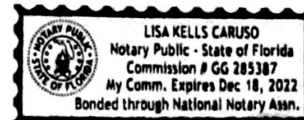

AGENT CERTIFICATION


This is to certify that I am the agent of the property owner described in this application and that all information supplied herein is true and correct to the best of my knowledge.

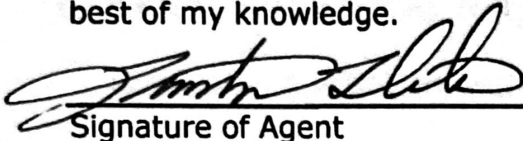
Signature of Agent

4/16/20
Date

STATE OF Florida, COUNTY OF palm Beach

The foregoing instrument was acknowledged before me by means of ☒ physical presence or ☐ online notarization, this 16th day of April, 2020 by Timothy Hicks, who is personally known to me or who has produced personally known (type of identification) as identification and who did (did not) take an oath.

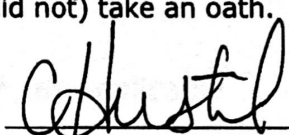Signature of person taking acknowledgement 

Name of officer taking acknowledgement--typed, printed or stamped





Cheyenne Husted
Commission # GG105017
Expires: May 15, 2021
Bonded thru Aaron Notary

Title or rank _____ Serial number _____




Cheyenne Husted
Commission # GG105017
Expires: May 15, 2021
Bonded thru Aaron Notary

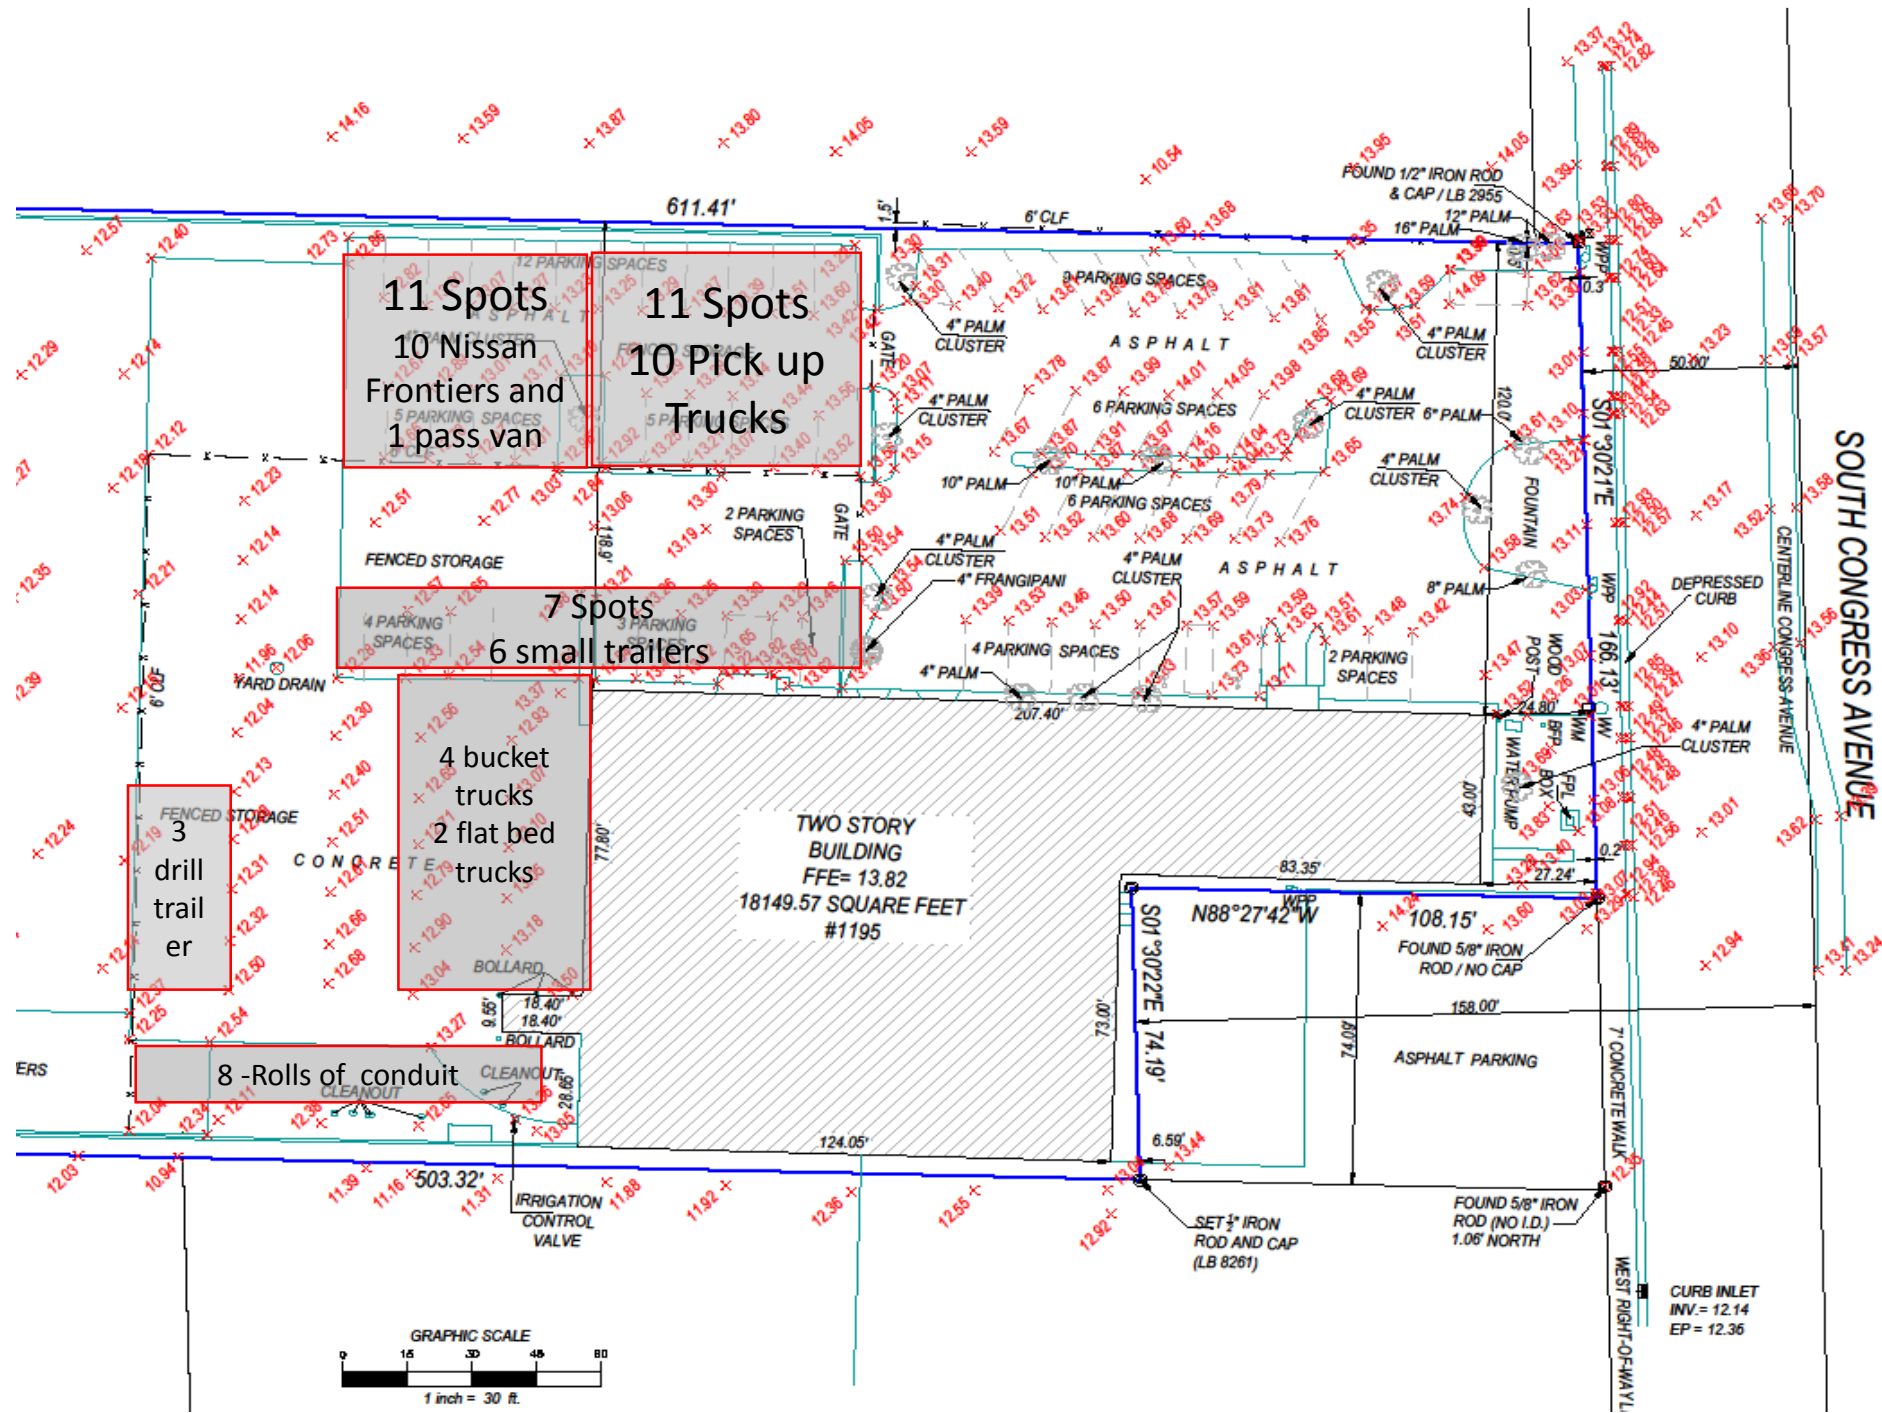

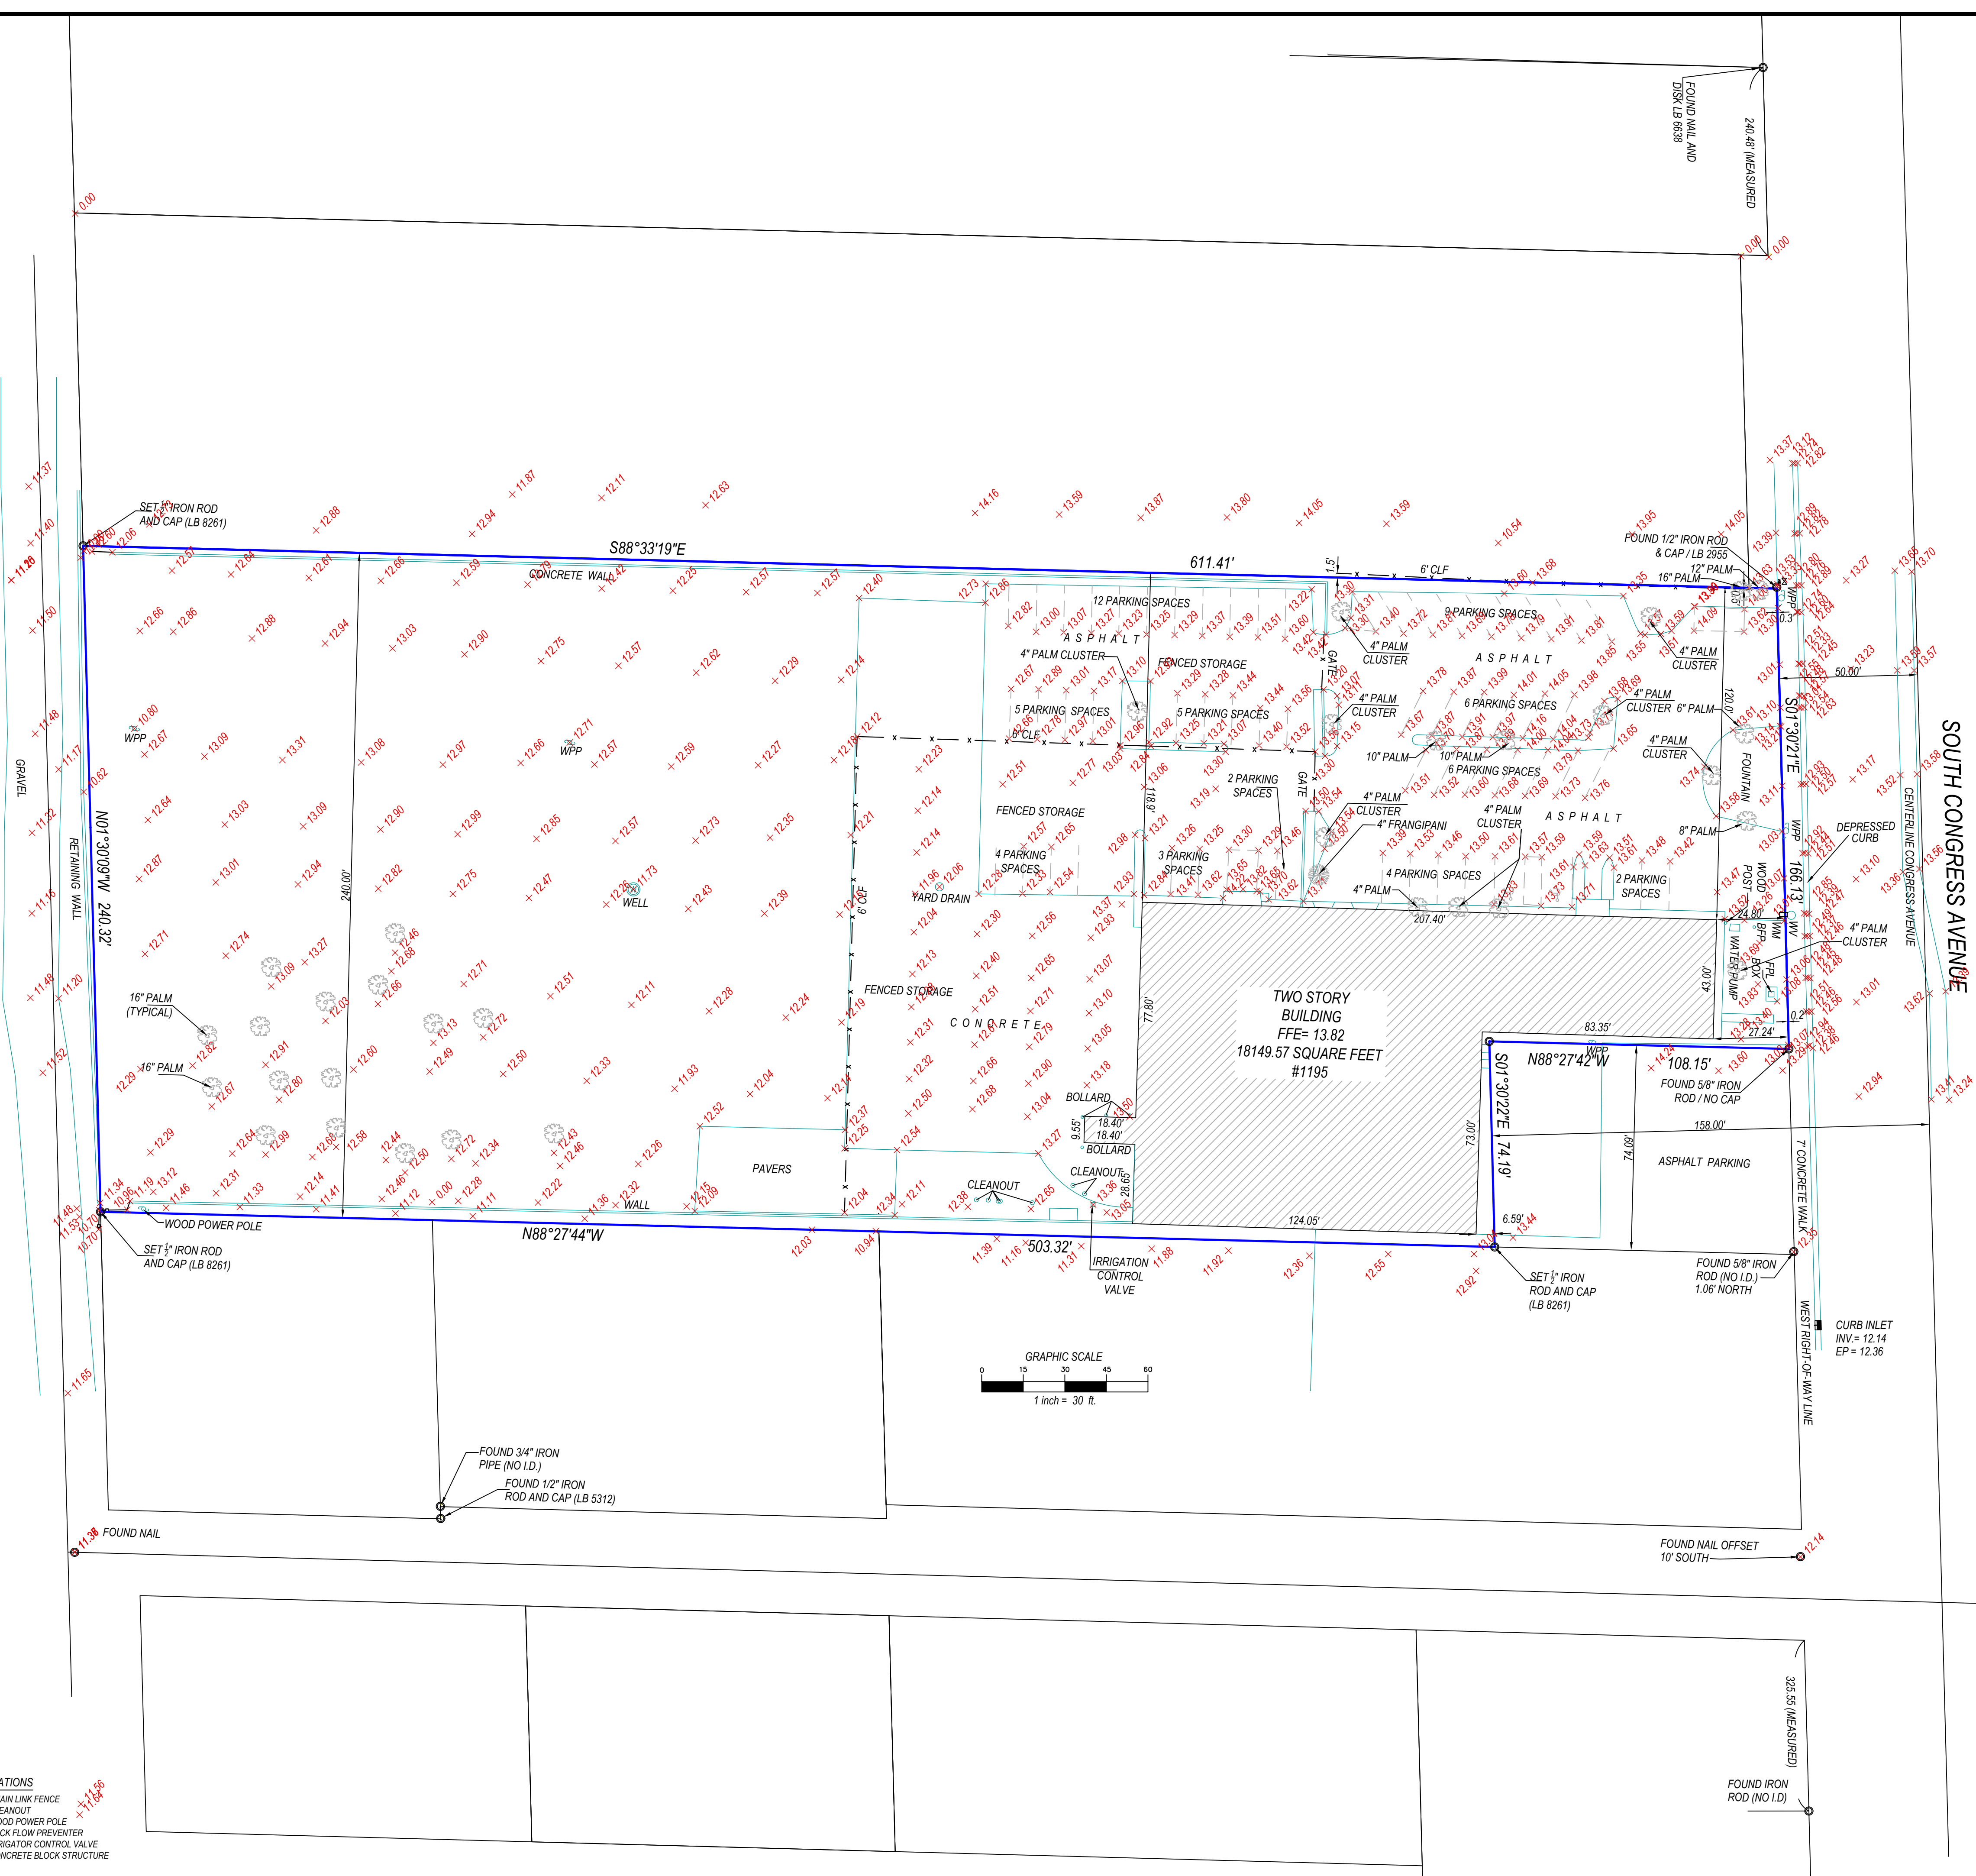

ENTER
CONTROL VALVE
STRUCTURE

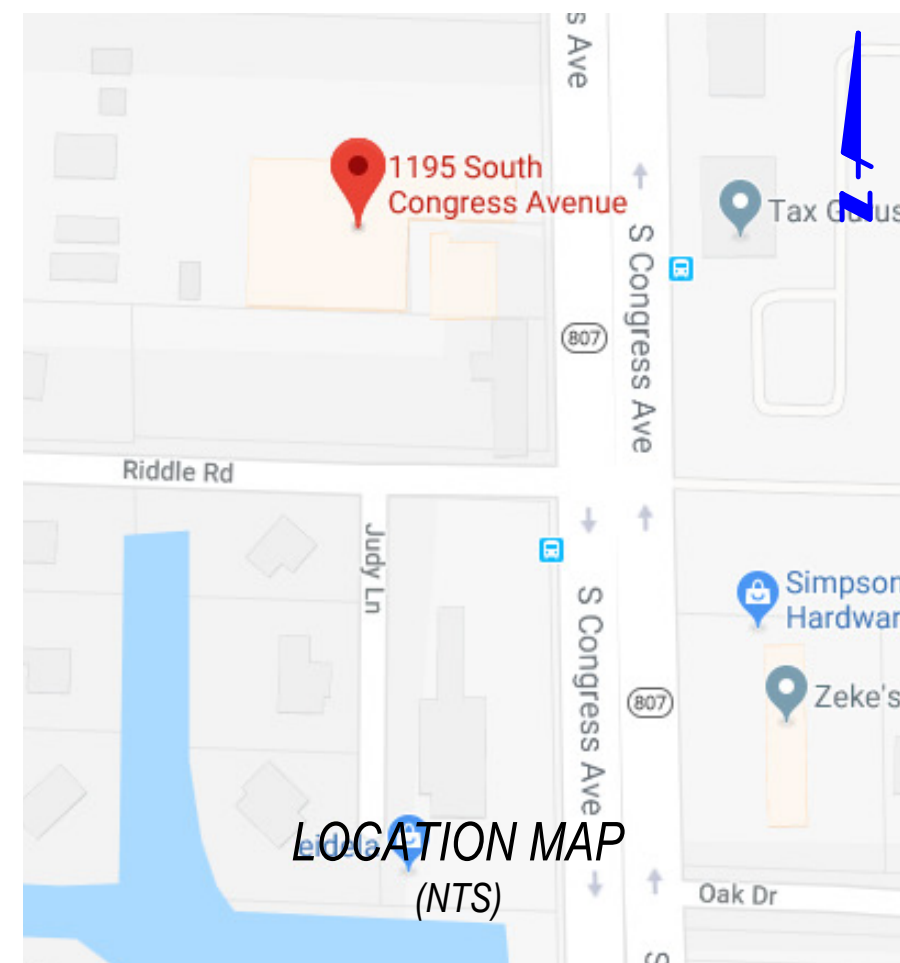

PROPERTY ADDRESS:
1195 SOUTH CONGRESS AVENUE
WEST PALM BEACH FLORIDA 334

FLOOD ZONE: "X"
PANEL NO: 12099C 0587F
DATE: OCTOBER 5, 201

CERTIFIED TO:
1. MCN PROPERTY LL


LEGAL DESCRIPTION:
THE SOUTH 240 FEET OF THE NORTH 1120 FEET OF THE EAST ¼ OF THE NORTH
NORTHEAST ¼ OF THE NORTHEAST ¼ OF SECTION 7, TOWNSHIP 44,
RANGE 43 EAST, LESS THE SOUTH 74.09 FEET OF THE EAST 158 FEET
THEREOF, AND LESS RIGHT OF WAY OF CONGRESS AVENUE, PALM
BEACH COUNTY, FLORIDA, A/K/A A PORTION OF LOTS 8 AND 9, PALM
ACRES TRACT NO. 1, AN UNRECORDED PLAT.
CONTAINING 138726.50 SQUARE FEET (3.18 ACRES)

SURVEYORS' NOTE:

1. I HEREBY CERTIFY THIS SURVEY MEETS STANDARDS OF PRACTICE PURSUANT TO FLORIDA STATUTES.
2. THE SURVEY MAP AND REPORT AND THE COPIES THEREOF ARE NOT VALID WITHOUT THE SIGNATURE AND THE ORIGINAL RAISED SEAL OF A FLORIDA LICENSED SURVEYOR AND MAPPER.
3. UNDERGROUND OR OBSCURED IMPROVEMENTS WERE NOT LOCATED.
4. DIMENSIONS ARE RECORD AND FIELD UNLESS OTHERWISE NOTED.
5. STATED DIMENSIONS TAKE PRECEDENCE OVER SCALED DIMENSIONS.
6. THIS FIRM'S CERTIFICATE OF AUTHORIZATION NUMBER IS LB 8261.
- ADDITIONS OR DELETIONS TO SURVEY MAPS OR REPORTS BY OTHER THAN THE SIGNING PARTY OR PARTIES IS PROHIBITED WITHOUT WRITTEN CONSENT OF THE SIGNING PARTY OR PARTIES.
8. SURVEY SUBJECT TO RESERVATIONS, RESTRICTIONS, EASEMENTS AND RIGHTS-OF-WAY OF RECORD, (UNLESS A TITLE REVIEW, COMMITMENT REVIEW, OR OWNERSHIP AND ENCUMBRANCE REVIEW IS PRESENT ON THE FACE OF THIS DOCUMENT, THIS SURVEY HAS BEEN COMPLETED IN THE ABSENCE OF A TITLE INSURANCE POLICY).
9. LOCATION MAP IS GLEANED FROM ONLINE MAPPING SITES AND AND IS ONLY APPROXIMATE
10. ELEVATIONS SHOWN HEREON ARE BASED ON NORTH AMERICAN VERTICAL DATUM OF 1988.

BOUNDARY SLIP/VEY

PM SURVEYING
LICENSED BUSINESS No. 8261
4546 CAMBRIDGE STREET
WEST PALM BEACH, FL 33415
OFFICE 561-478-7764
FAX 561-478-1094

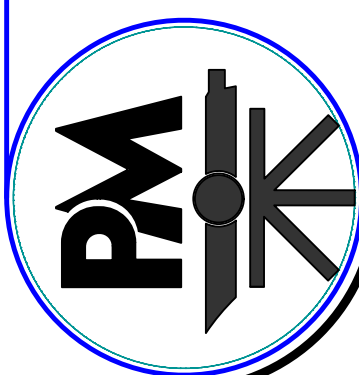

SIGNED:  DOUG WARNER, PROJECT MANAGER PROFESSIONAL LANDSCAPE ARCHITECT FLORIDA CERTIFICATE NO. 721	S19030190	ADDITIONAL TREES TO BE PLANTED BOUNDARY SURVEY	SP SP SP	05-15-19 05-15-19 03-21-19	SP CD FIELD	JOB# DATE FIELD	PURPOSE	DATE	DRAFT
--	-----------	--	----------------	----------------------------------	-------------------	-----------------------	---------	------	-------








VILLAGE OF PALM SPRINGS

1195 South Congress Avenue

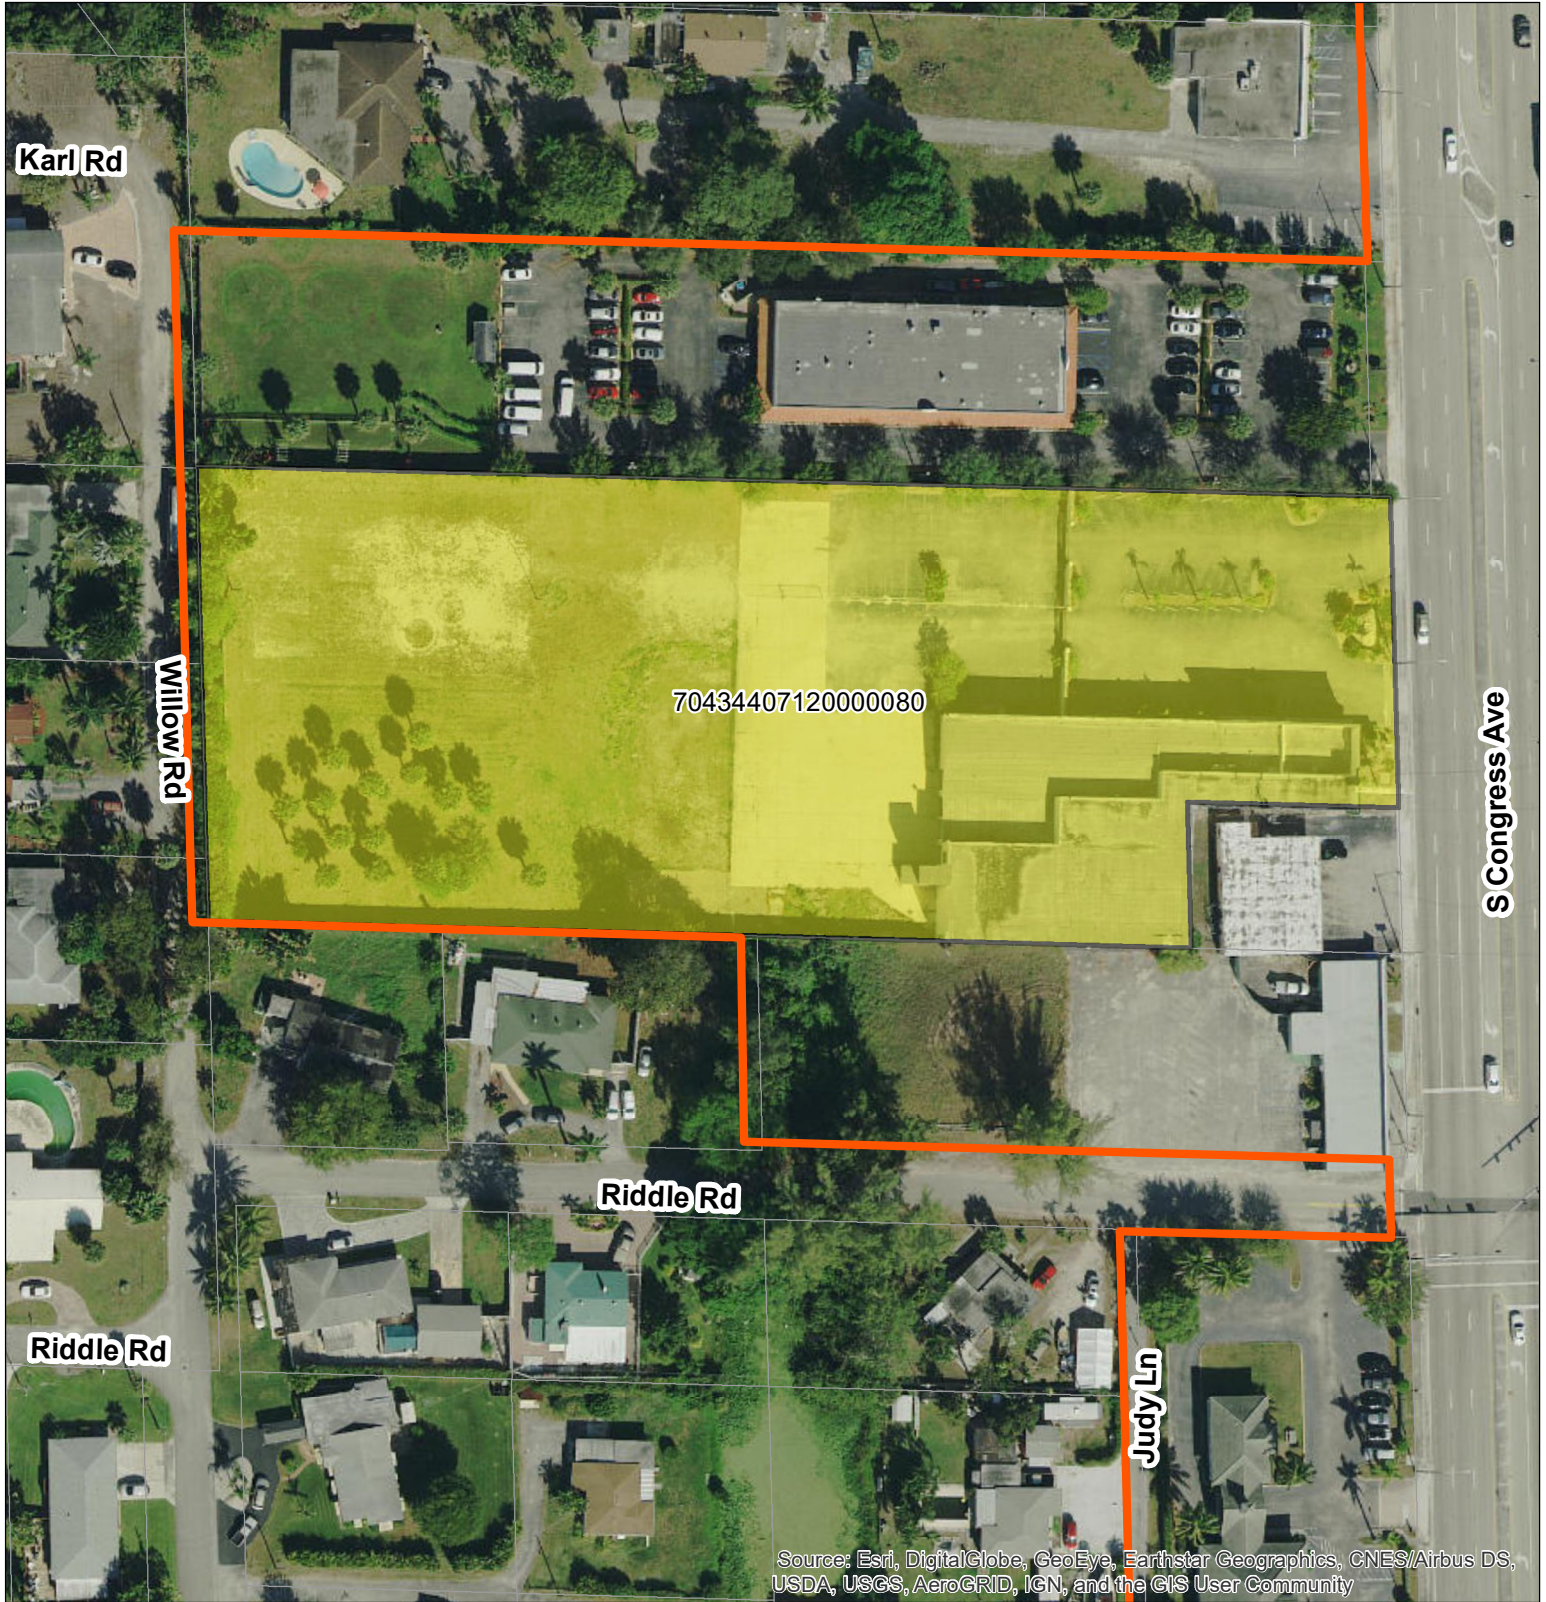

1195 South Congress Avenue



Village Limits


0 125 250 Feet

DATE: 03/12/2019



VILLAGE OF PALM SPRINGS

1195 South Congress Avenue

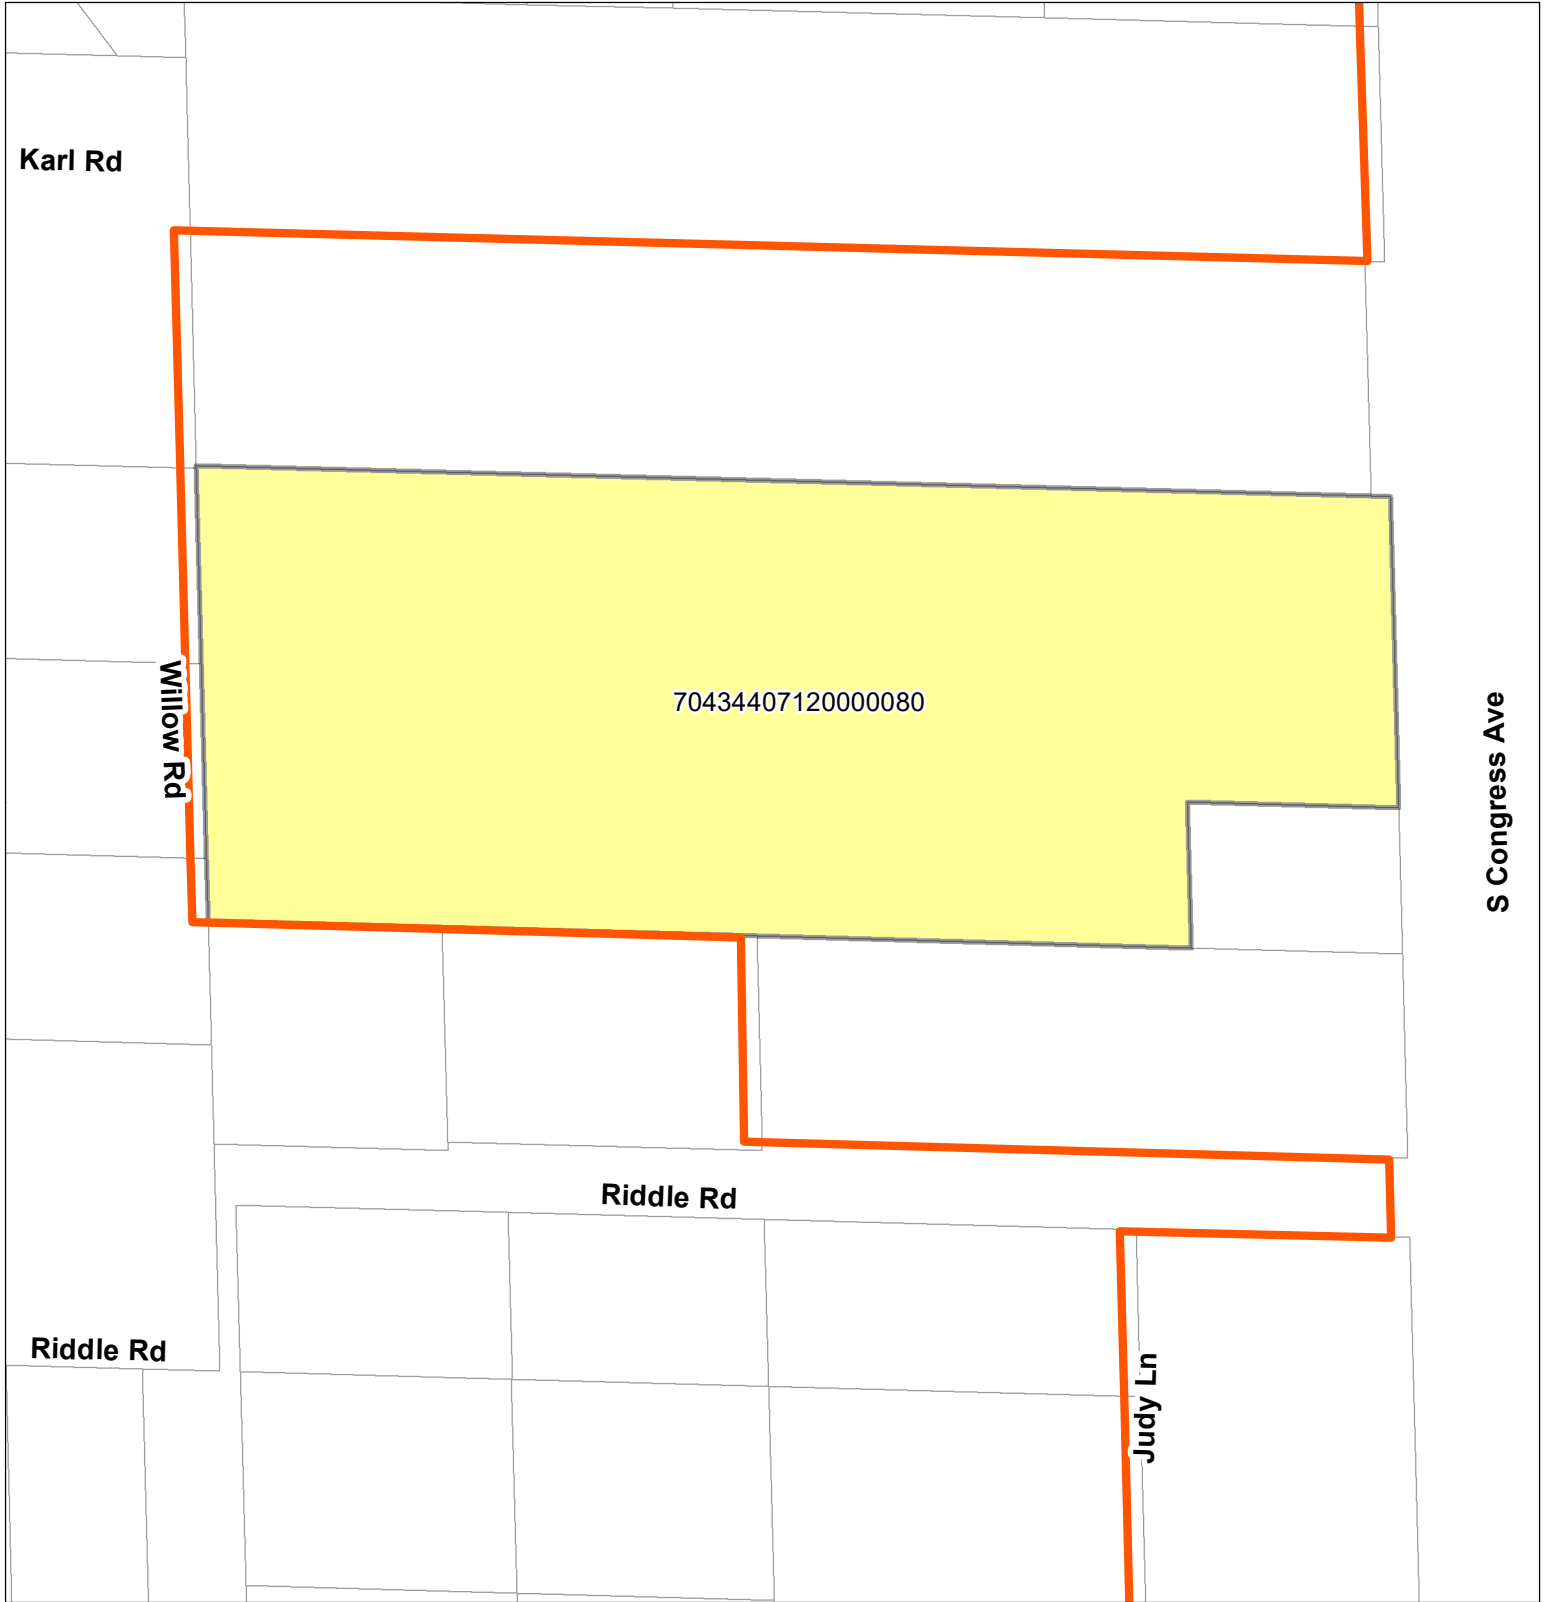

1195 South Congress Avenue



Village Limits

0 125 250 Feet

DATE: 03/12/2019





Locations:

East Coast

West Coast

3560 Veronica S Shoemaker Blvd.
Fort Myers, FL 33916

Contact info:

Tim Hicks - President
(561) 312-5996

TimHicks@conceptsfcc.com

FULL SERVICE COMMUNICATION CONTRACTOR

Licensed and Fully Insured with Excellent Safety Record

"Projects professionally completed on time, with new equipment, and total cleanup."

- **A strong reputation for dependability, efficiency, and safety.** Reliably meet deadlines within budgets and with superior results. Frequently tasked with jobs that other contractors have failed to complete and successfully fulfilled contracts.
- **Proudly hold record of safe and drug free (*with certificates*) worksite operations,** including workers, the public, vehicles, and heavy equipment. Continually train staff in safety measures to achieve an accident-free workplace. Voluntarily identify and avoid other utility lines, well beyond the 2' obligation.
- **Demonstrate commitment to the environment.** Pressure clean roadways, streets, and driveways, replace sod, asphalt, and concrete, and ensure protection of wildlife and sea life.
- **Highly regarded by clients and their customers** for going the extra mile to get the job done to all parties' satisfaction. Think outside the box, make crunch decisions, and execute them professionally, with over 600 years combined personnel experience in communications.

Areas of Specialty

- | | | |
|---|--|---|
| <ul style="list-style-type: none">• Ground-Penetrating Radar• Municipal Contractor• Head End Builds and Maintenance• Metro Ethernet/Cell Backhaul• Plant walkout and Assessment• Partnership Building• Collaborative Team Approach• Permitting and MOT Designs• Local municipality (I-Net) builds and activations | <ul style="list-style-type: none">• Industrial & Commercial Build Outs• Full Service UG and Arial Construction• Fiber Splicing and Troubleshoot Skills• FTTP, FTTH, RFOG, and PON New Builds• RF, Fiber Core and local ring design• EMERGENCY SERVICES all phases | <ul style="list-style-type: none">• Coax and Fiber Pulling• Horizontal Directional Drilling• Node Segments and Coax Splicing• Auto-Cad and Fiber Engineering• Storm Restoration Management Communications• Wi-Fi Deployment Technology• Full Electrical Power Supply installation• and activations |
|---|--|---|

Company Specifications

PERSONNEL

Full-Time Staff

46+ Employees (and growing), including:

- Site Foreman for each project
- Drill Operators and Locators
(many with 20+ years of drilling experience)
- Missile Crews
- Trenching Crews
- Restoration Crews
- Inspectors
- Safety Officers
- Contract Staff
- Surveyors
- MDU Crews
- Aerial & Underground Construction Crews
- Fiber Splicing Crews
- Full-Time Communication Sub-Contractors
100+workforce

EQUIPMENT & JOB SCOPE

- Drills
- Vacuum machines
- 15,000 feet a week capacity
- 2" to 6" in diameter pipes
- Altec Aerial Communication Trucks (6)
- Cable Pulling Machines
- Fiber Pulling Machines
- Multiple Fusion Splicers
- Mobile Tech Splicing Trailers
- New Truck Fleet within 2 years
- Compressors
- Missiles 1" 2" 3" 3 1/3"
- Trenchers



Partnerships




Partnerships



Work in Progress



Engineering Walkout and Design

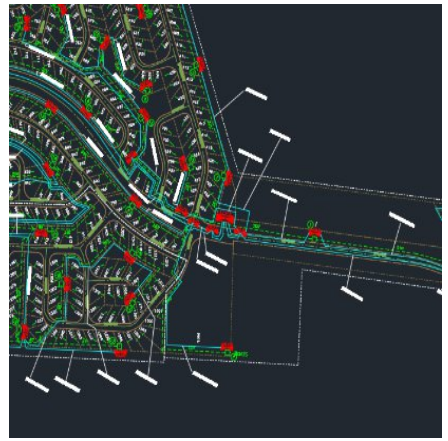

FIBER ID	CAB FIB		FIB 6		FIB 5		FIB 4	
	PORT 1	PORT 2	PORT 1	PORT 2	PORT 1	PORT 2	PORT 1	PORT 2
1	1	1	1	1	1	1	1	1
2	2	2	2	2	2	2	2	2
3	3	3	3	3	3	3	3	3
4	4	4	4	4	4	4	4	4
5	5	5	5	5	5	5	5	5
6	6	6	6	6	6	6	6	6
7	7	7	7	7	7	7	7	7
8	8	8	8	8	8	8	8	8
9	9	9	9	9	9	9	9	9
10	10	10	10	10	10	10	10	10
11	11	11	11	11	11	11	11	11
12	12	12	12	12	12	12	12	12
13	13	13	13	13	13	13	13	13
14	14	14	14	14	14	14	14	14
15	15	15	15	15	15	15	15	15
16	16	16	16	16	16	16	16	16
17	17	17	17	17	17	17	17	17
18	18	18	18	18	18	18	18	18
19	19	19	19	19	19	19	19	19
20	20	20	20	20	20	20	20	20
21	21	21	21	21	21	21	21	21
22	22	22	22	22	22	22	22	22
23	23	23	23	23	23	23	23	23
24	24	24	24	24	24	24	24	24
25	25	25	25	25	25	25	25	25
26	26	26	26	26	26	26	26	26
27	27	27	27	27	27	27	27	27
28	28	28	28	28	28	28	28	28
29	29	29	29	29	29	29	29	29
30	30	30	30	30	30	30	30	30
31	31	31	31	31	31	31	31	31
32	32	32	32	32	32	32	32	32
33	33	33	33	33	33	33	33	33

Fiber Splicing and Repairs



Underground and Aerial Construction



Full Staging Warehouse





Florida
Communication
Concepts, Inc.